


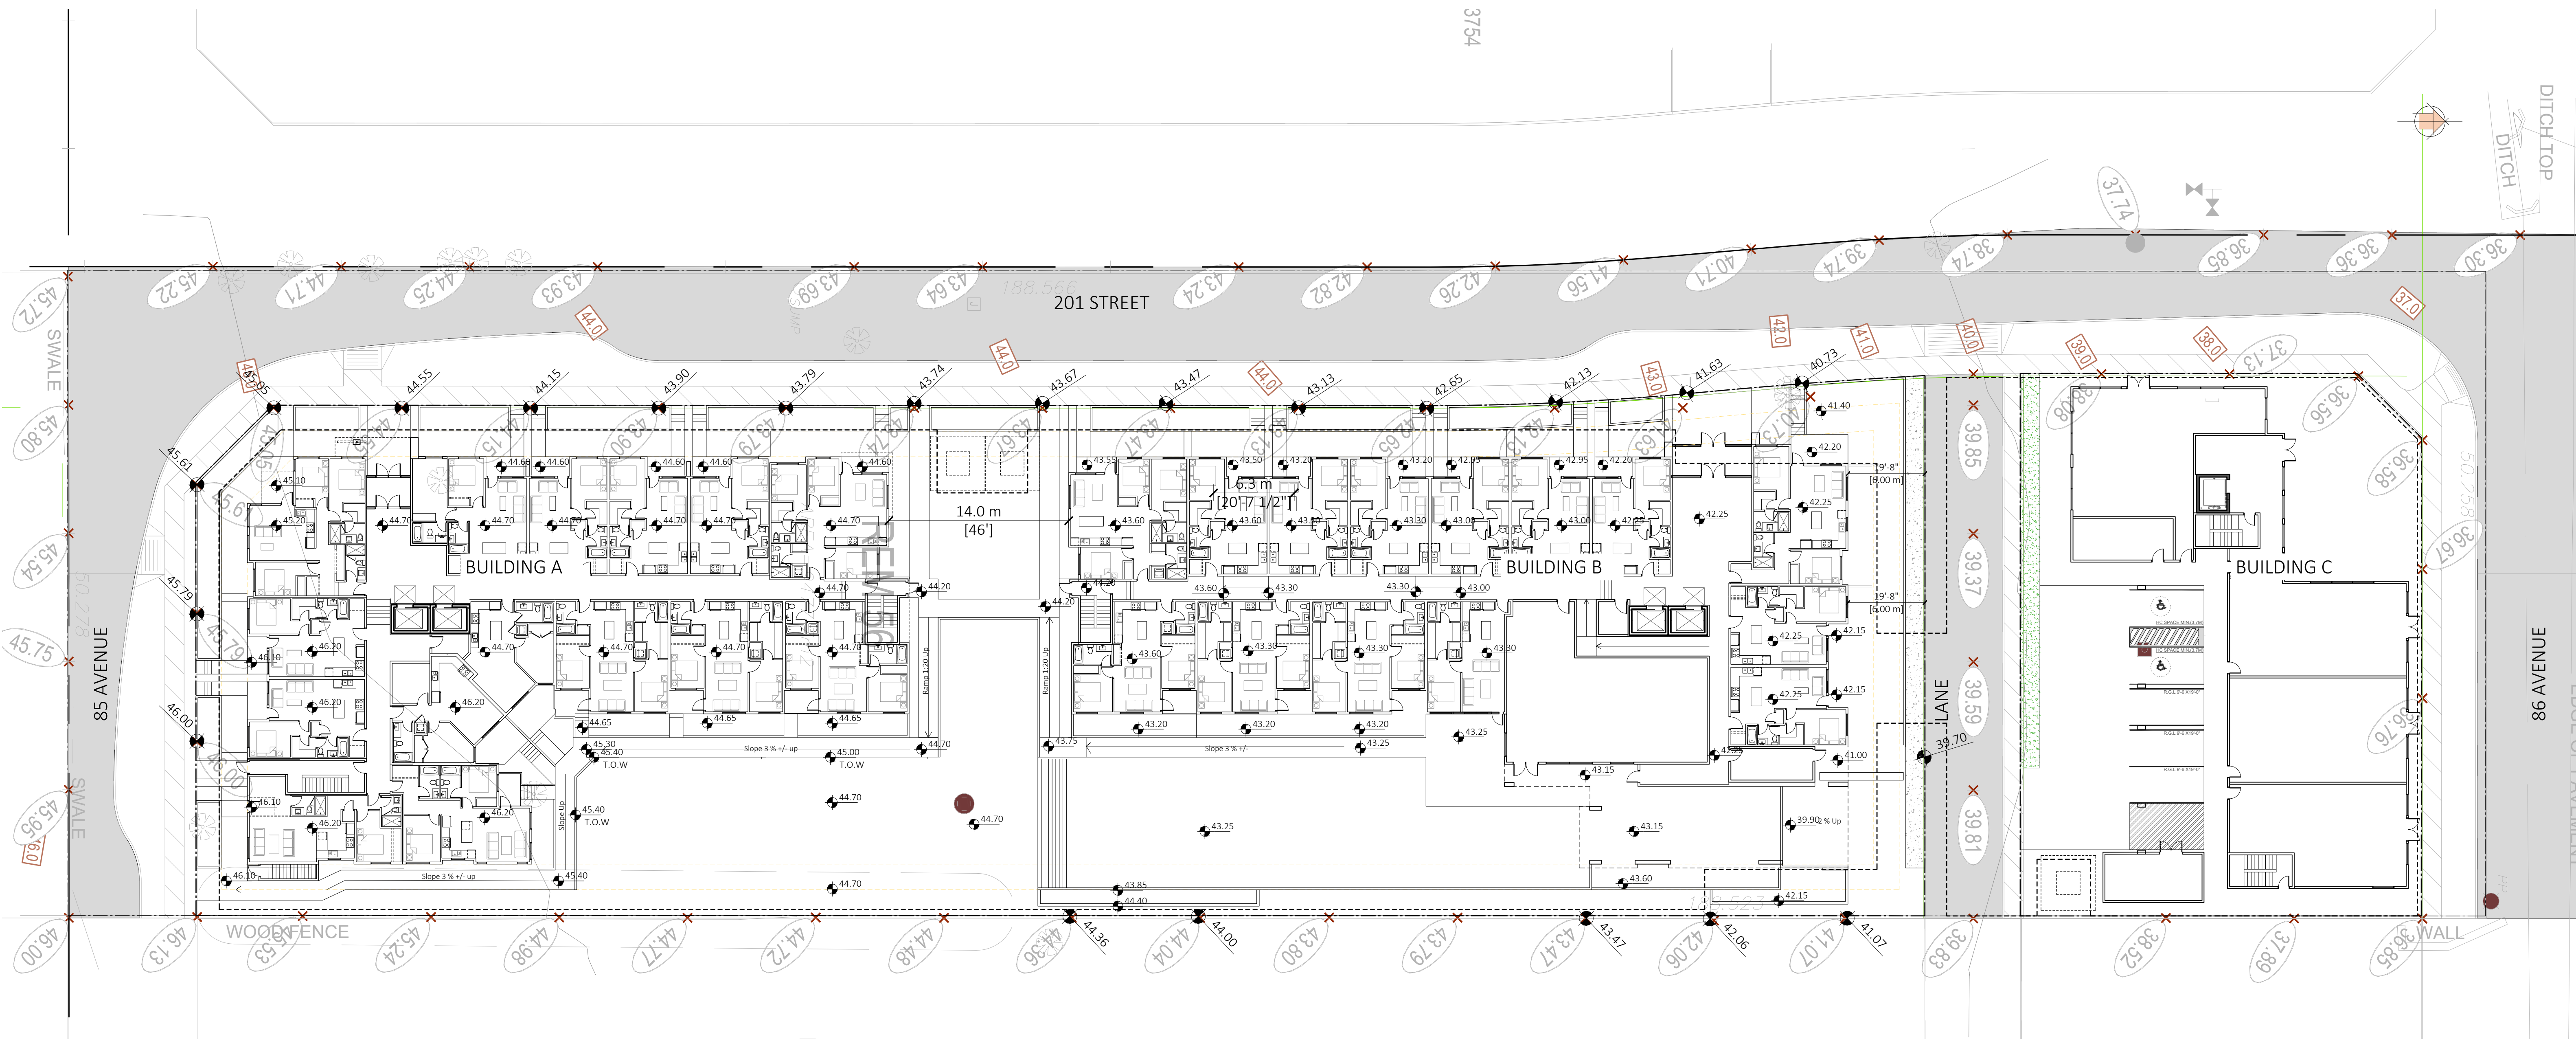

FLAT! ARCHITECTURE

Unit 209- 6321 King George Blvd
Surrey BC, V3X 1G1
www.flatarchitecture.ca
contact@flatarchitecture.ca
Ph: 604-503-4484

PROJECT INFO:

MIX USE DEVELOPMENT AT
21020 86TH AVE T.O.LANGLEY BC

CLIENT :

CARVOLTH 86TH AVENUE LANDS LTD
. C/O MASKEEN

REV	DESCRIPTION	BY	DATE
04			2021-01-11
03			
02			
01	Building Permit Update		

DATE

17-Aug-22

PROJECT NO.

21-254

DRAWN BY:

R.W

CHECKED BY:

SCALE:

1/16"=1'

SHEET NO:

A 101

Site Plan

All rights reserved. This drawing is a property of FLAT! Architecture Inc. No part of this drawing may be copied in any form or reproduced without written permission of FLAT! Architecture Inc.