

LATIMER GROVE - LOT B - LOWRISE

LANGLEY - BC

DESIGN DEVELOPMENT
NOVEMBER 2022

PROJECT STATISTICS - LOT B

CIVIC ADDRESS:	8393 200th ST, LANGLEY, BRITISH COLUMBIA		
LEGAL DESCRIPTION:	LOT 54, SECTION 27, TOWNSHIP 8, NEW WESTMINSTER DISTRICT, PLAN 43766		
LOT B AREAS:	75,062.43 S.F.	6,973.53 M ²	1.72 ACRES
ZONING INFORMATION:	EXISTING	PROPOSED	
	-	CD	
FAR CALCULATION:	-	1.2 (FOR LOT A&B COMBINED)	
LOT B DENSITY:	-	161,213.03 S.F. (14,977.18 M ²)	
LOT COVERAGE:	-	35,916.1 S.F. (3,336.71 M ²)	
OUTDOOR AMENITY:	-	12,329.72 S.F. (1,145.47M ²)	
LOT SETBACKS		ALLOWED / REQUIRED	PROPOSED / PROVIDED
LANDSCAPE BUFFER ZONE (LOT A&B):			
NORTH (INTERIOR LOT LINE):	-		2.0 M
NORTH EAST (INTERIOR LOT LINE):	-		2.0 M
EAST (INTERIOR LOT LINE):	-		2.0 M
SOUTH (83 AVE):	-		2.0 M
WEST (FACING 198 ST):	-		2.0 M
BUILDING SET BACK (LOT B):			
NORTH:	-		-
NORTH EAST:	-		-
EAST:	-		3.5 M
SOUTH:	-		2.8 M
WEST:	-		2.5 M

BUILDINGS DATA

BUILDING 1 AREA	LEVEL 1	14,387.12 SF	1,336.60 M2
	LEVEL 2	14,449.87 SF	1,342.44 M2
	LEVEL 3	14,449.87 SF	1,342.44 M2
	LEVEL 4	14,449.87 SF	1,342.44 M2
	LEVEL 5	14,449.87 SF	1,342.44 M2
	LEVEL 6	14,449.87 SF	1,342.44 M2
	TOTAL	86,636.47 SF	8,048.79 M2
BUILDING 2 AREA	LEVEL 1	12,341.51 SF	1,146.56 M2
	LEVEL 2	12,447 SF	1,156.36 M2
	LEVEL 3	12,447 SF	1,156.36 M2
	LEVEL 4	12,447 SF	1,156.36 M2
	LEVEL 5	12,447 SF	1,156.36 M2
	LEVEL 6	12,447 SF	1,156.36 M2
	TOTAL	74,576.56 SF	6,706.35 M2
BUILDING 1&2 TOTAL AREA		161,213.03 S.F.	14,977.18 M ²

UNIT BREAKDOWN

BUILDING 1				
UNIT DESCRIPTION	UNIT TYPE	QUANTITY	FLOOR AREA	UNIT COUNT:
STUDIO	F	22	420 SF (39 M2)	GROUND FLOOR: 18 UNITS
1 BED 1 BATH	I	12	520.8 SF (48.4 M2)	TYPICAL FLOOR: 19 UNITS
1 BED 1 BATH 1DEN	A	24	600 SF (55.74 M2)	FLOOR 6 : 18 UNITS
2 BED 2 BATH 1DEN	B	19	840 SF (78.03 M2)	TOTAL PER BUILDING 1: 112 UNITS
2 BED 2 BATH 1DEN	B1	06	825.1 SF (76.65 M2)	
2 BED 2 BATH 1DEN (ADAPTABLE)	C	06	822.25 SF (76.39 M2)	
2 BED 2 BATH 1DEN	H	06	820.92 SF (76.26 M2)	
2 BED 2 BATH 1DEN	H1	06	847.1 SF (78.70 M2)	
3 BED 2 BATH 1DEN	E	06	925.92 SF (86.02 M2)	
3 BED 2 BATH 1DEN	E1	05	954.37 SF (88.66 M2)	
BUILDING 2				
UNIT DESCRIPTION	UNIT TYPE	QUANTITY	FLOOR AREA	UNIT COUNT:
1 BED 1 BATH	I	11	520.8 SF (48.4 M2)	GROUND FLOOR: 13 UNITS
1 BED 1 BATH 1DEN	A	12	600 SF (55.74 M2)	TYPICAL FLOOR: 14 UNITS
2 BED 2 BATH 1DEN	B	24	840 SF (78.03 M2)	TOTAL PER BUILDING 2: 83 UNITS
2 BED 2 BATH 1DEN (ADAPTABLE)	C	06	822.25 SF (76.39 M2)	
2 BED 2 BATH 1DEN (ADAPTABLE)	C1	06	828.34 SF (76.95 M2)	
3 BED 2 BATH 1DEN	E	13	925.92 SF (86.02 M2)	
3 BED 2 BATH 1DEN	E1	11	954.37 SF (88.66 M2)	



PARKING DATA


UNIT TYPE	STALLS/UNIT	REQUIRED	PROVIDED
STUDIO (22 UNITS)	22		
1, 2, 3 BED (173 UNITS)	1.5	260	
TOTAL RESIDENT PARKING		282	282
VISITOR PARKING	0.10	29	29
TOTAL PARKING REQUIRED:		311	311
		ALLOWED / REQ'D	PROVIDED
ACCESSIBLE STALLS (1x PER 50 STALLS)	7		7
SMALL CARS (MAX 20%)	63		51

BICYCLE PARKING

UNIT TYPE	STALLS/UNIT	REQUIRED	PROVIDED
STUDIO (22 UNITS)	1.2	27	
1, 2, 3 BED (173 UNITS)	1.2	208	
TOTAL BIKE PARKING		235	
TOTAL REQUIRED		235	345



VICINITY PLAN

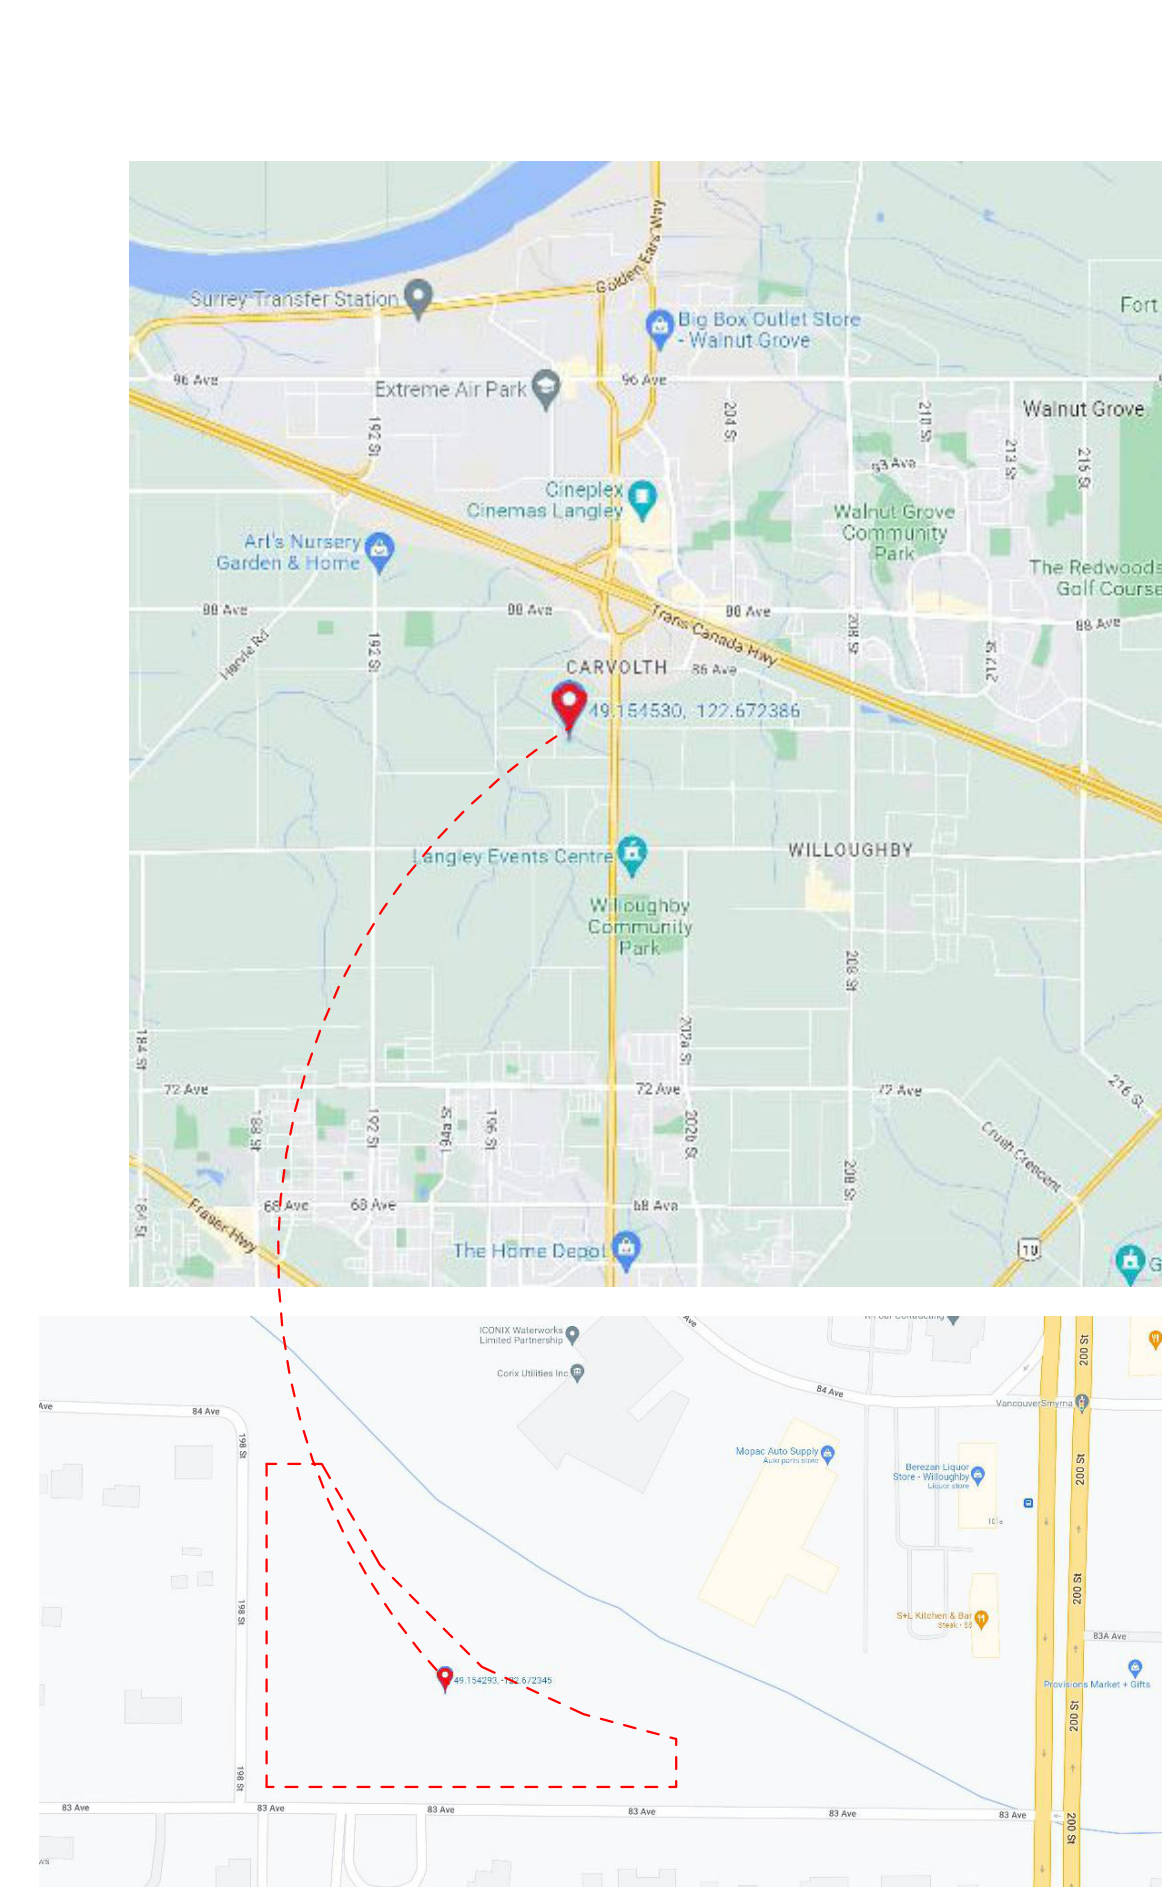

ARCHITECTURE DRAWING LIST

SHEET	NAME	SCALE
A0.01.00	COVER SHEET	N/A
A0.01.01	CONTEXT IMAGES	N/A
A0.01.02	SHADOW STUDY	
A0.01.03	SHADOW STUDY	N/A
A0.01.04	SITE SURVEY AND SETBACKS	1:400
A0.01.05	MATERIAL BOARD	N/A
A0.01.06	FIRE FIGHTER ACCESS	1/16"=1'-0"
A0.01.07	PHASING PLAN	
A0.01.08	PARKING PHASING PLAN P2	
A0.01.09	PARKING PHASING PLAN P1	
A1.02.01	SITE PLAN	1/16"=1'-0"
A2.02.02	PARKING PLAN LEVEL P2	1/16"=1'-0"
A2.02.03	PARKING PLAN LEVEL P1	1/16"=1'-0"
A2.02.04	BUILDING 2 - BASEMENT	1/8"=1'-0"
A2.02.05	BUILDING 1 - LEVEL 1	1/8"=1'-0"
A2.02.06	BUILDING 1 - LEVEL 2	1/8"=1'-0"
A2.02.07	BUILDING 1 - LEVEL 3-5	1/8"=1'-0"
A2.02.09	BUILDING 1 - LEVEL 6	1/8"=1'-0"
A2.02.10	BUILDING 1 - ROOF	1/8"=1'-0"
A2.02.11	BUILDING 2 - LEVEL 1	1/8"=1'-0"
A2.02.12	BUILDING 2 - LEVEL 2-5	1/8"=1'-0"
A2.02.16	BUILDING 2 - LEVEL 6	1/8"=1'-0"
A2.02.17	BUILDING 2 - ROOF	1/8"=1'-0"
A3.02.01	UNIT PLANS	1/4"=1'-0"
A3.02.02	UNIT PLANS	1/4"=1'-0"
A4.02.02	BUILDING 1 - ELEVATION NORTH / WEST	1/8"=1'-0"
A4.02.03	BUILDING 1 - ELEVATION SOUTH / EAST	1/8"=1'-0"
A4.02.04	BUILDING 2 - ELEVATION NORTH / WEST	1/8"=1'-0"
A4.02.05	BUILDING 2 - ELEVATION SOUTH / EAST	1/8"=1'-0"
A4.02.06	STREETSCAPE - 83 AVENUE	3/32"=1'-0"
A5.02.01	SITE SECTION A-A	1:150
A5.02.02	SITE SECTION B-B	1:150
A5.02.03	SITE SECTION C-C	1:150
A5.02.04	SECTION FROM ENTRY RAMP	N/A
A9.02.01	PERSPECTIVES	N/A
A9.02.02	PERSPECTIVES	N/A

PROJECT CONTACT LIST

CLIENT/DEVELOPER: NORTH ARC PROPERTIES 22716 64TH AVE LANGLEY, BC. V2Y 2N8	CONTACT: SUNNY SANDER T: 604-363-4201 sunny@northarc.ca
ARCHITECT: CICCOZZI ARCHITECTURE 15th FLOOR - 1095 W PENDER ST VANCOUVER, BC. V6E 2M6	CONTACT: ALI DANESH T: 604-687-4741 ext: 7354 ali.danesh@ciccozziarchitecture.com
STRUCTURAL: TLSE Engineering 121 West 67th Avenue Vancouver, BC. V5Y 1K3	CONTACT: Yuko Kyama T: 604-873-1768 admin@tlse.ca
MECHANICAL: BLUERIDGE ENGINEERING LTD. #209 - 17660 65A AVE SURREY, BC. V3S 5N4	CONTACT: DAVID PANKRATZ T: 604-372-3273 davidp@blueridge-eng.ca
ELECTRICAL: PRIMARY ENGINEERING #209 - 8327 EASTLAKE DRIVE BURNABY, BC. V5A 4W2	CONTACT: KEVIN RAI T: 604-803-9922 krai@primaryeng.com
CIVIL: COASTLAND ENGINEERING & SURVEYING LTD. 18292 60 AVE SURREY, BC. V3S 3M2	CONTACT: MIKE HELLE T: 604-532-9700 hell@coastland.bc.ca
LANDSCAPE: VAN DER ZALM #102 - 355 KINGSWAY VANCOUVER, BC. V5T 3JZ	CONTACT: MARK VAN DER ZALM ANDREW DANIELSON T: 604-882-0024 mark@vdz.ca, andrew@vdz.ca
CODE: PONTEN GROUP SUITE 309 - 63 W 6TH AVE VANCOUVER, BC. V5K 1K2	CONTACT: JUSTIN LAU T: 604-202-8167 jlau@pontengrp.com
ENERGY: PRIMARY ENGINEERING #400 - 8085 North Fraser Way, Burnaby, BC V5J 5M8	CONTACT: Einar Helbig T: 604-727-4322 Einar@e3ecogroup.com
SURVEY: BUTLER SUNDVICK 4-19089 94TH AVE SURREY, BC. V4N 3S4	CONTACT: BUTLER SUNDVICK T: 604-513-9611
ARBORIST: VAN DER ZALM #102 - 355 KINGSWAY VANCOUVER, BC. V5T 3JZ	CONTACT: GLYN ROMAINE T: 604-882-0024 glyn@vdz.ca

COPYRIGHT RESERVED. THIS DRAWING MUST NOT BE SCALED. VARIATIONS AND MODIFICATIONS TO WORK SHOWN ON THESE DRAWINGS SHALL NOT BE CARRIED OUT WITHOUT WRITTEN PERMISSION FROM THE ARCHITECTS. THIS DRAWING IS THE EXCLUSIVE PROPERTY OF CICCOZZI ARCHITECTURE INC. AND CAN BE REPRODUCED ONLY WITH THEIR WRITTEN PERMISSION.

REVISION:		
NO.:	DATE:	DESCRIPTION:

ISSUE:	
DATE:	DESCRIPTION:
2022-11-25	ISSUED FOR CLIENT REVIEW
2022-11-29	ISSUED FOR DP

SEAL:

CICCOZZI
ARCHITECTURE

15th FLOOR
1095 WEST PENDER STREET
VANCOUVER, B.C.
CANADA V6E 2M6
TEL: 604 687-4741

NORTH ARC
PROPERTIES

PROJECT:
LATIMER GROVE
LOT B - LOWRISES

8395 - 200 STREET
LANGLEY, BC

DRAWN BY: A.N. / I.B.	CHECKED BY: RC
SCALE: 1 1/2" = 1'-0"	PROJECT NO.: CA 760

SHEET TITLE:
COVER SHEET

REV. NO.:	SHEET NO.: A0.01.00
-----------	-------------------------------

COPYRIGHT RESERVED. THIS DRAWING MUST NOT BE SCALED. VARIATIONS AND MODIFICATIONS TO WORK SHOWN ON THESE DRAWINGS SHALL NOT BE CARRIED OUT WITHOUT WRITTEN PERMISSION FROM THE ARCHITECTS. THIS DRAWING IS THE EXCLUSIVE PROPERTY OF CICOZZI ARCHITECTURE INC. AND CAN BE REPRODUCED ONLY WITH THEIR WRITTEN PERMISSION.

REVISION:

NO.:	DATE:	DESCRIPTION:

ISSUE:

DATE:	DESCRIPTION:
2022-11-25	ISSUED FOR CLIENT REVIEW
2022-11-29	ISSUED FOR DP

SEAL:

CICOZZI
ARCHITECTURE

15th FLOOR
1095 WEST PENDER STREET
VANCOUVER, B.C.
CANADA V6E 2M6
TEL: 604 687-4741

NORTH ARC
PROPERTIES

PROJECT:

LATIMER GROVE

LOT B - LOWRISES

8395 - 200 STREET
LANGLEY, BC

DRAWN BY: A.N. / I.B.	CHECKED BY: RC
SCALE: 3" = 1'-0"	PROJECT NO.: CA 760

SHEET TITLE:

CONTEXT IMAGES

REV. NO.:	SHEET NO.: A0.01.01
-----------	------------------------



1 SITE CONTEXT PLAN
NTS.

COPYRIGHT RESERVED. THIS DRAWING MUST NOT BE SCALED. VARIATIONS AND MODIFICATIONS TO WORK SHOWN ON THESE DRAWINGS SHALL NOT BE CARRIED OUT WITHOUT WRITTEN PERMISSION FROM THE ARCHITECTS. THIS DRAWING IS THE EXCLUSIVE PROPERTY OF CICOZZI ARCHITECTURE INC. AND CAN BE REPRODUCED ONLY WITH THEIR WRITTEN PERMISSION.


REVISION:

NO.:	DATE:	DESCRIPTION:


ISSUE:

DATE:	DESCRIPTION:


SEAL:

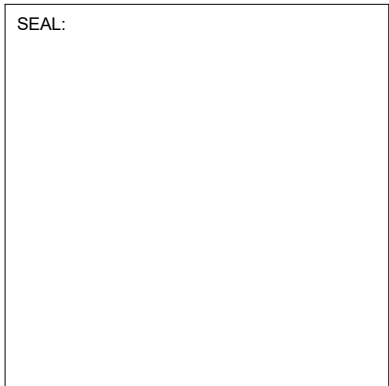


MARCH EQUINOX

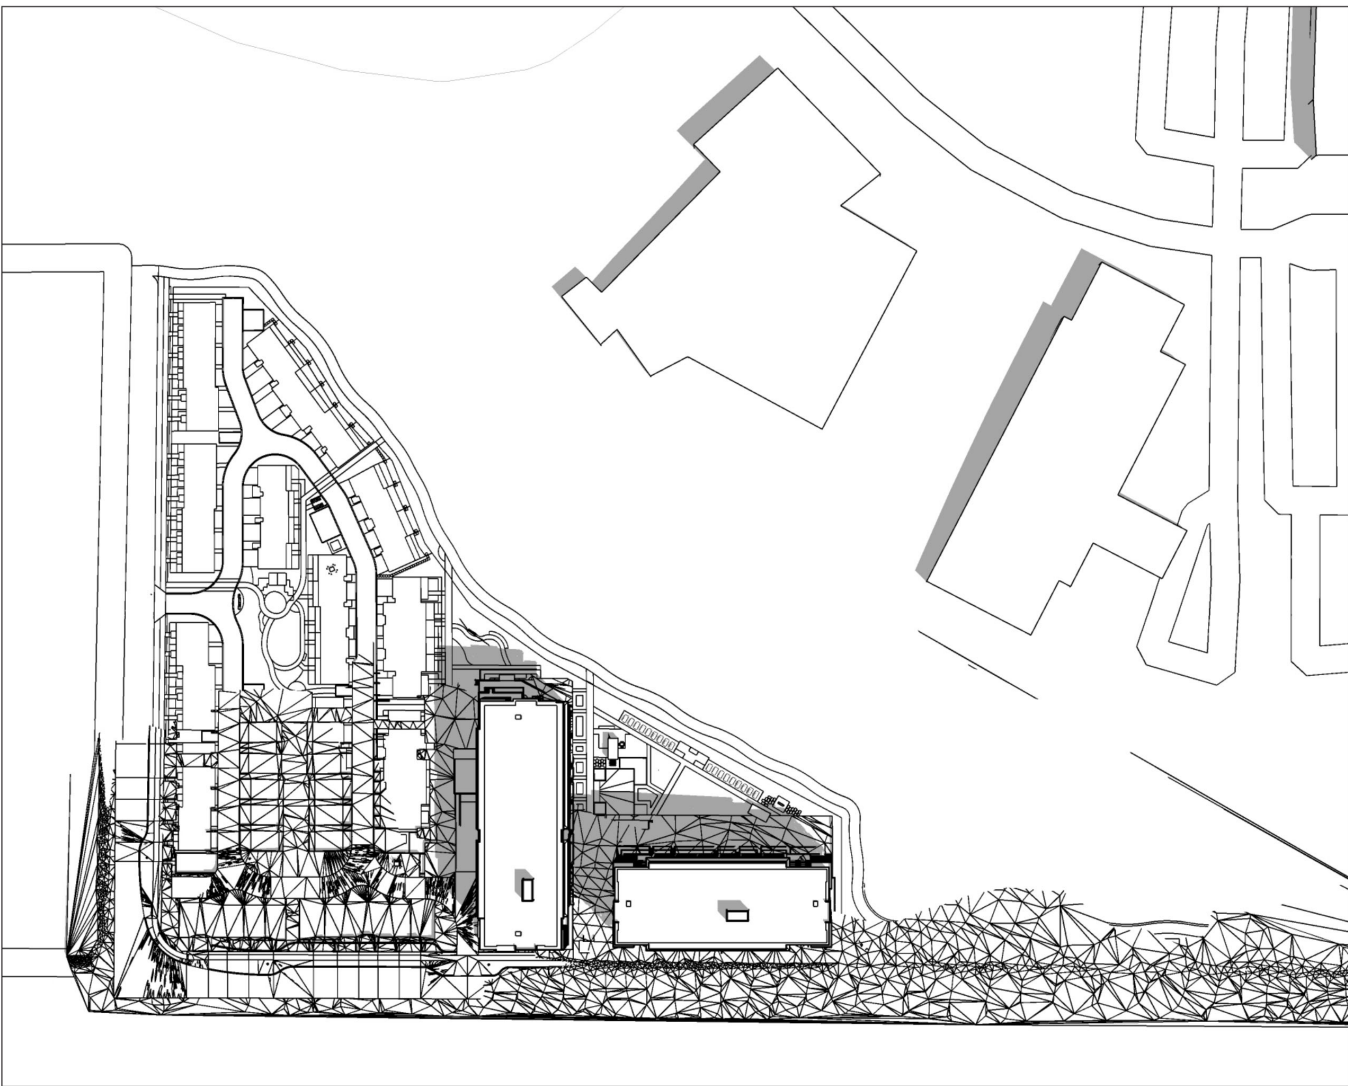


10:00 AM

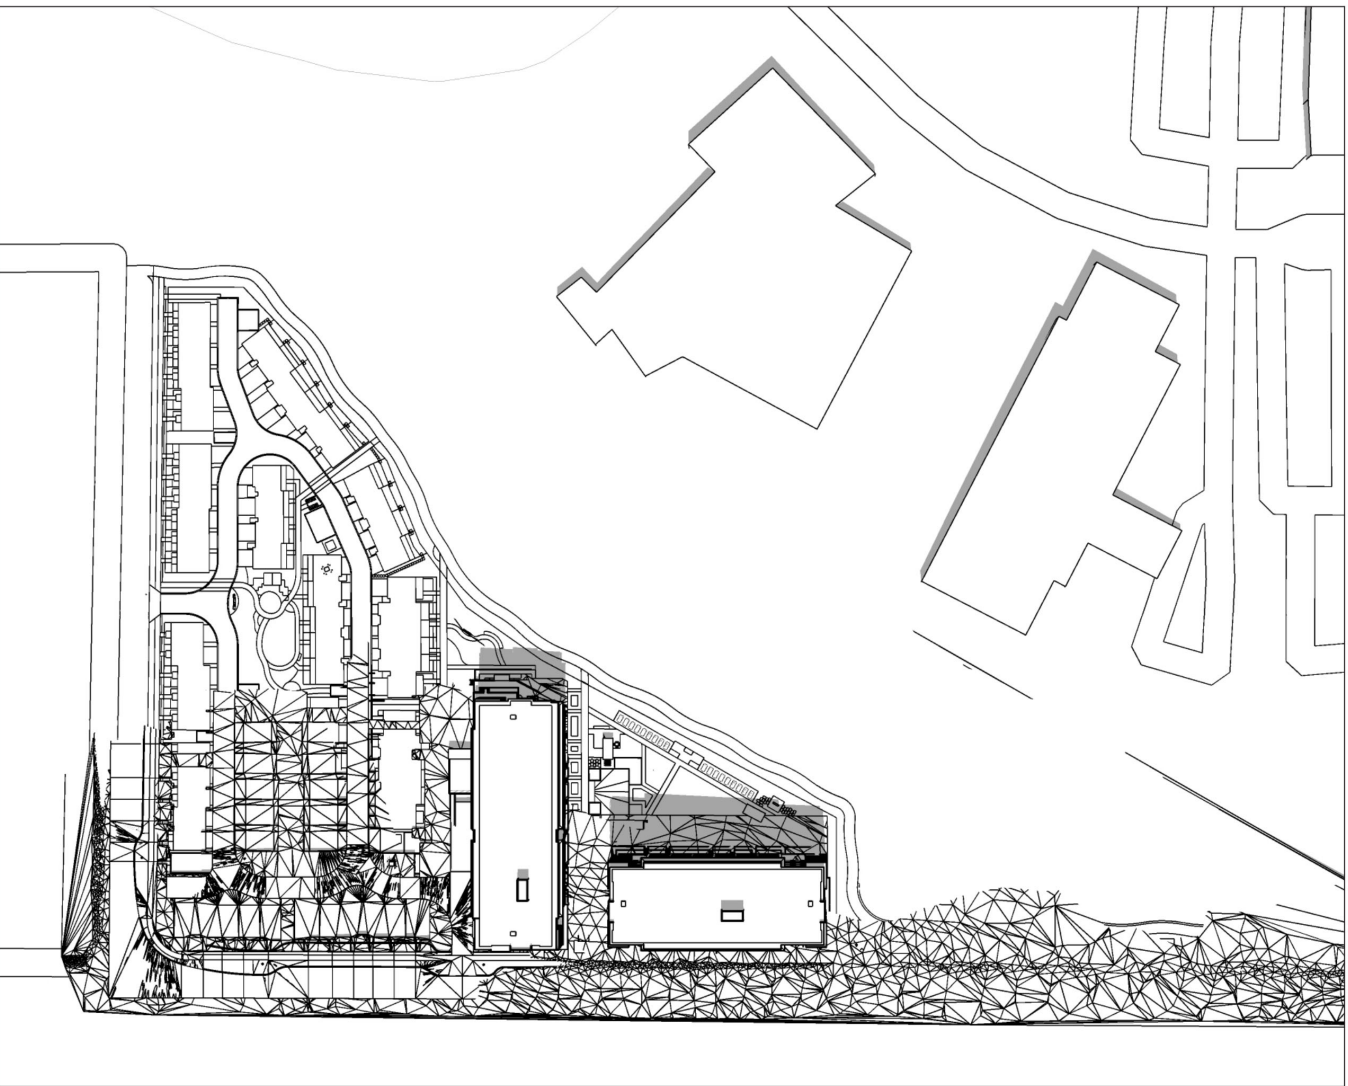

12:00 PM

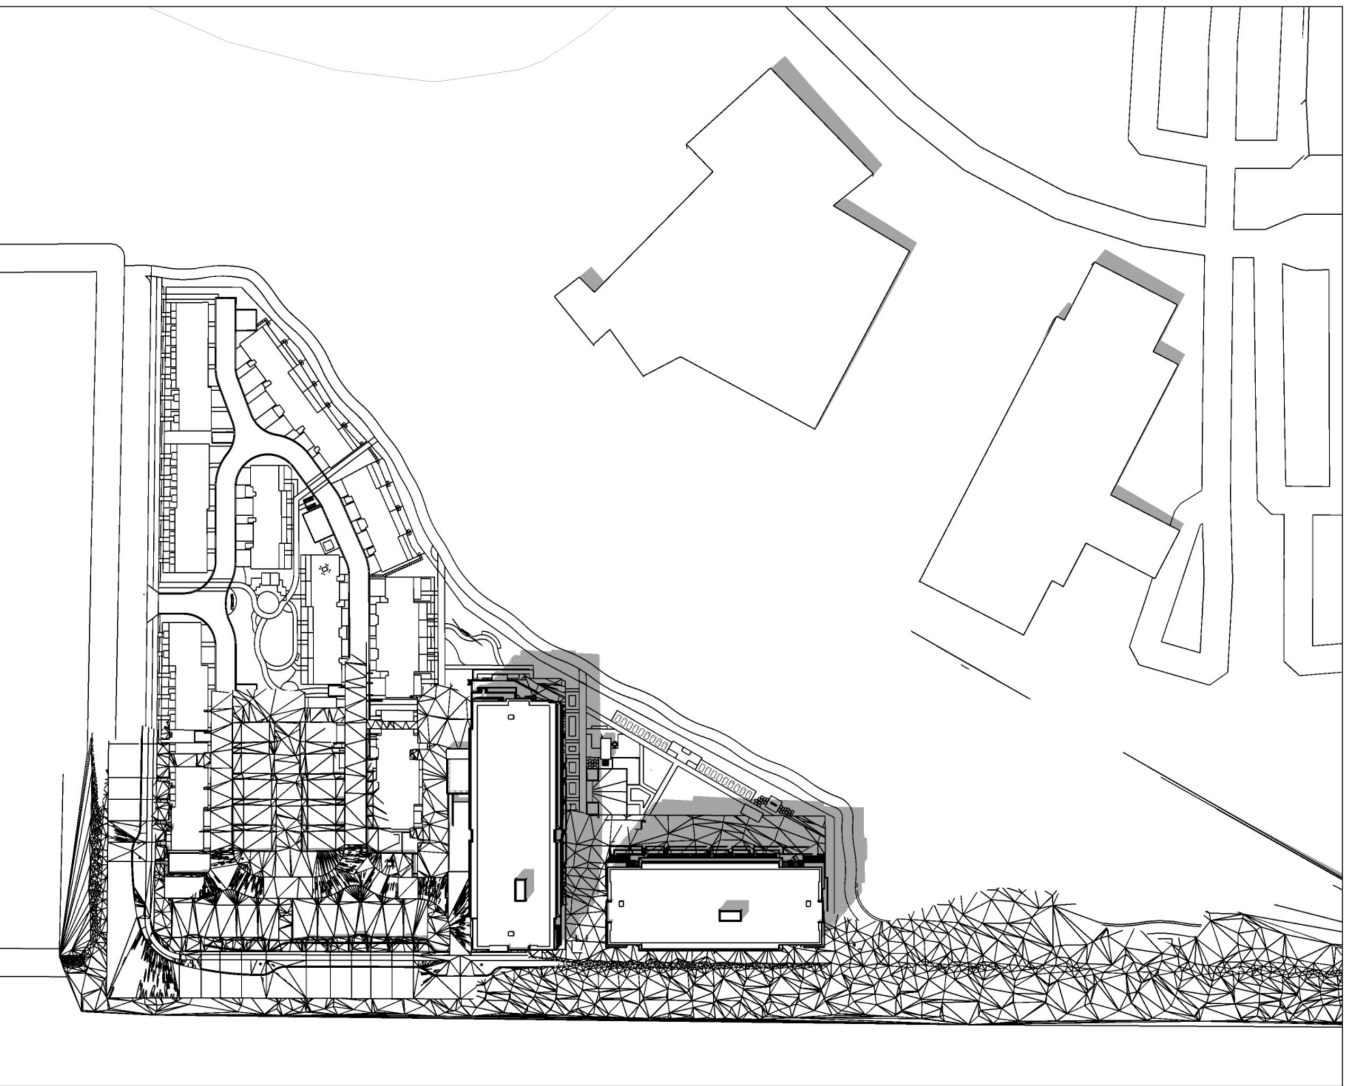


2:00 PM

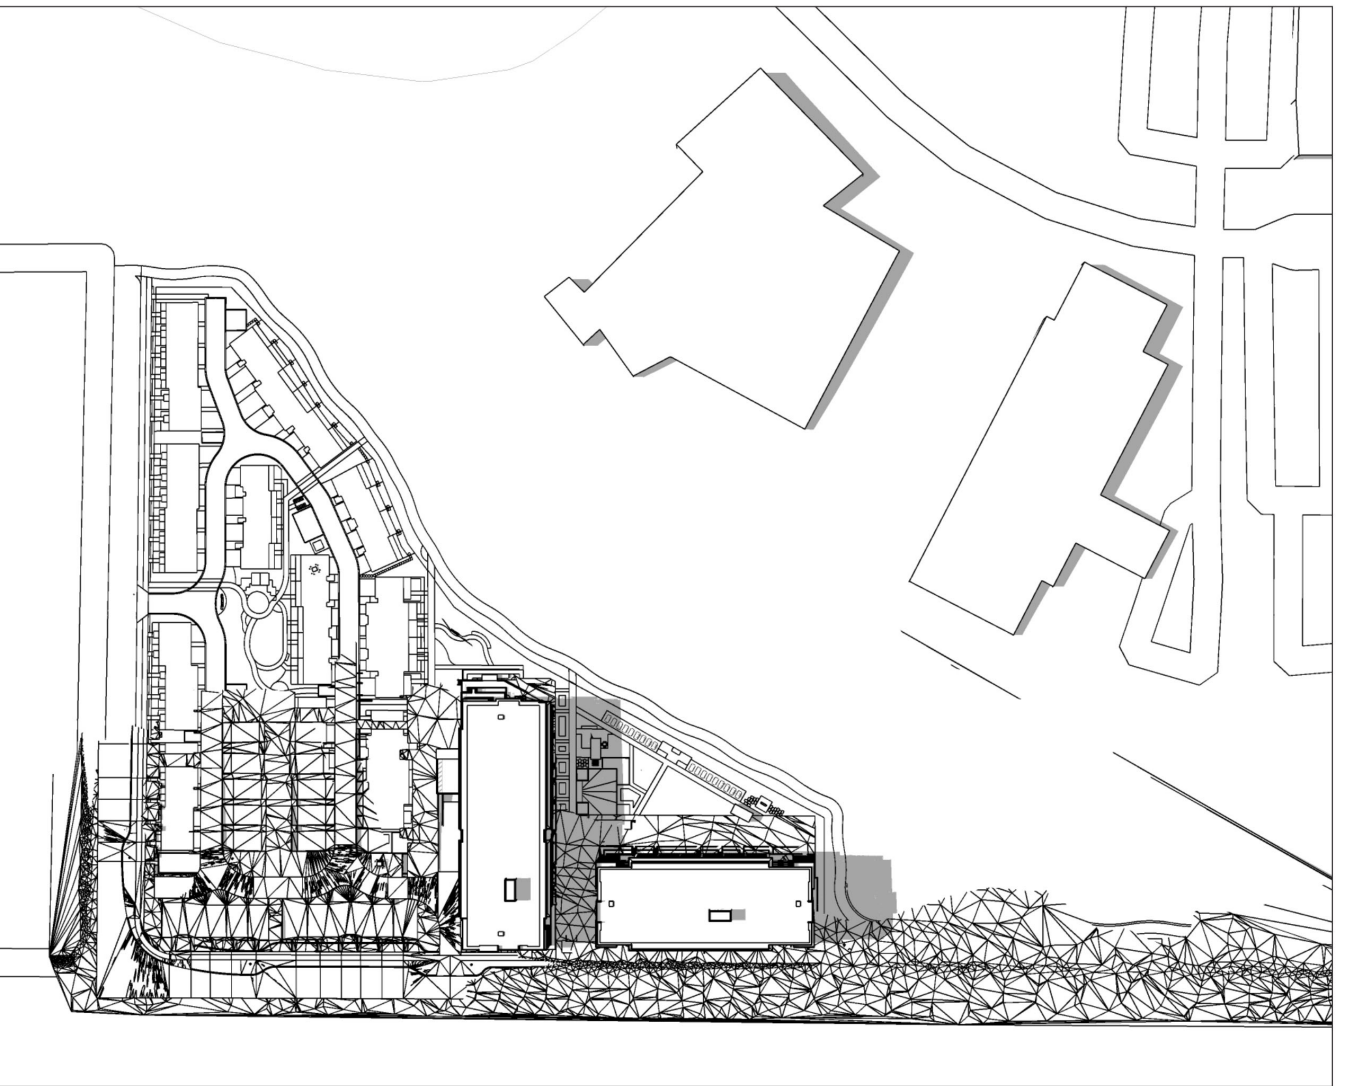


4:00 PM


JUNE SOLSTICE

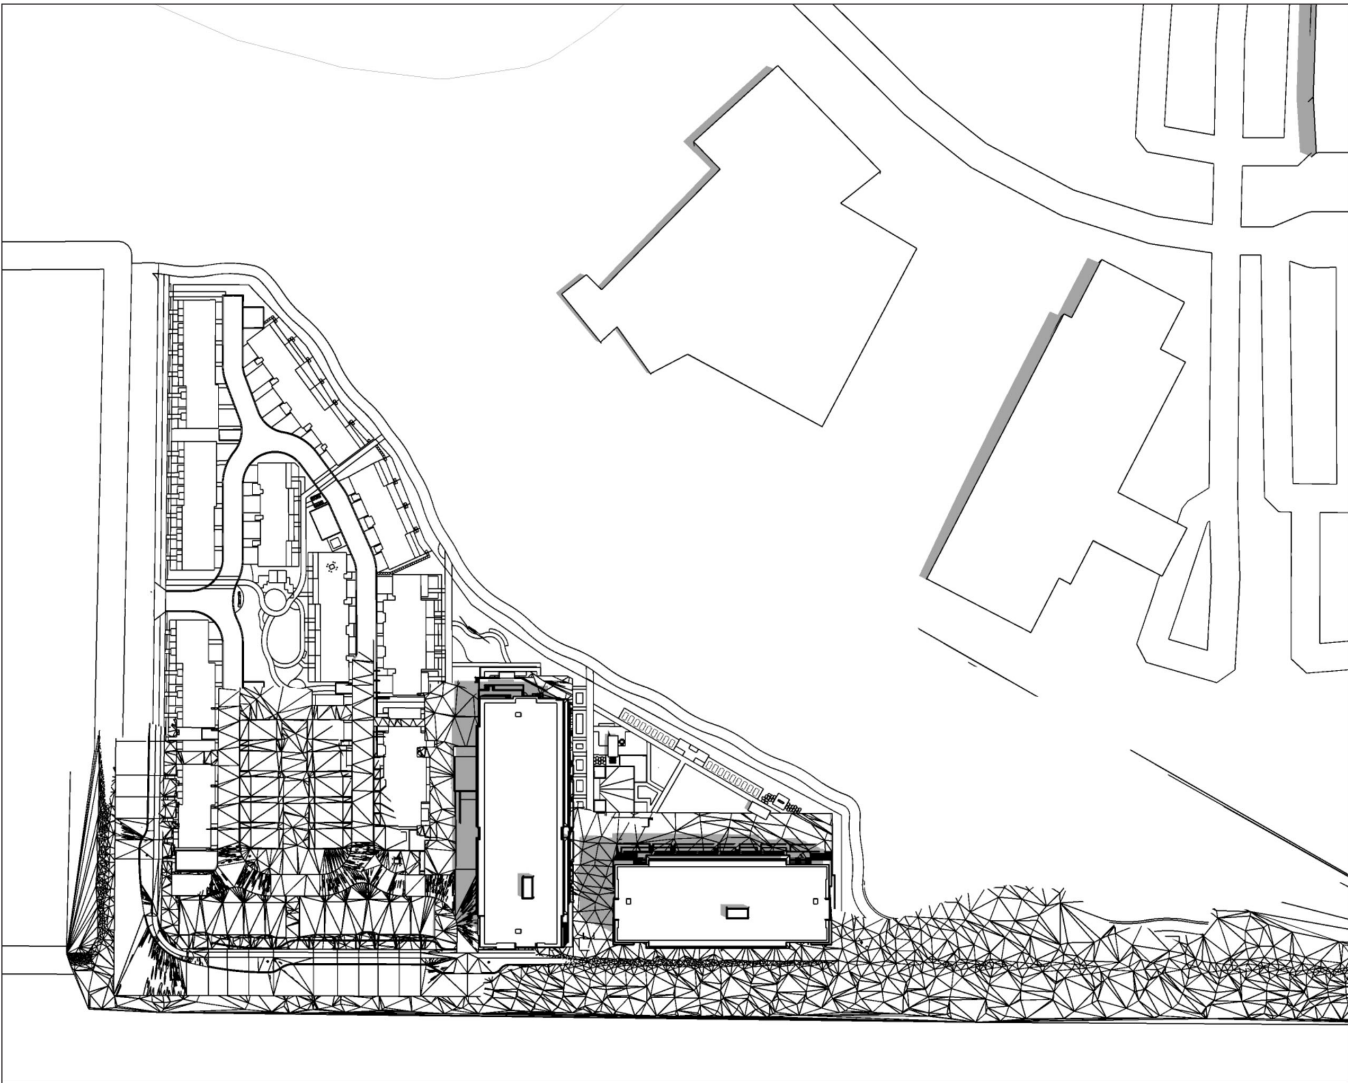


10:00 AM

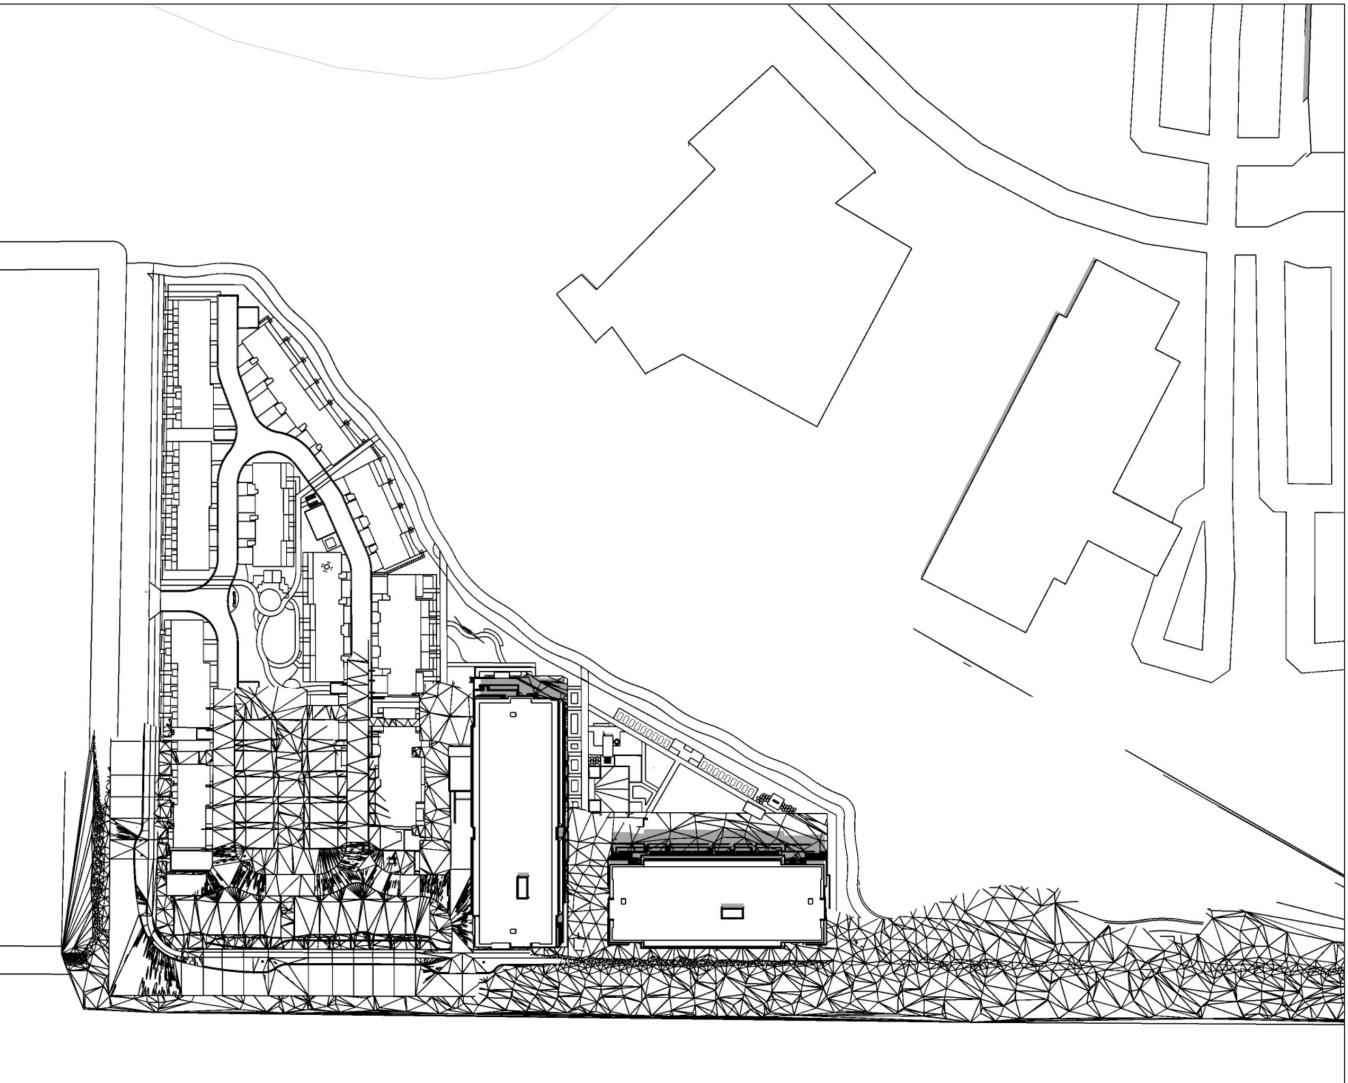

12:00 PM

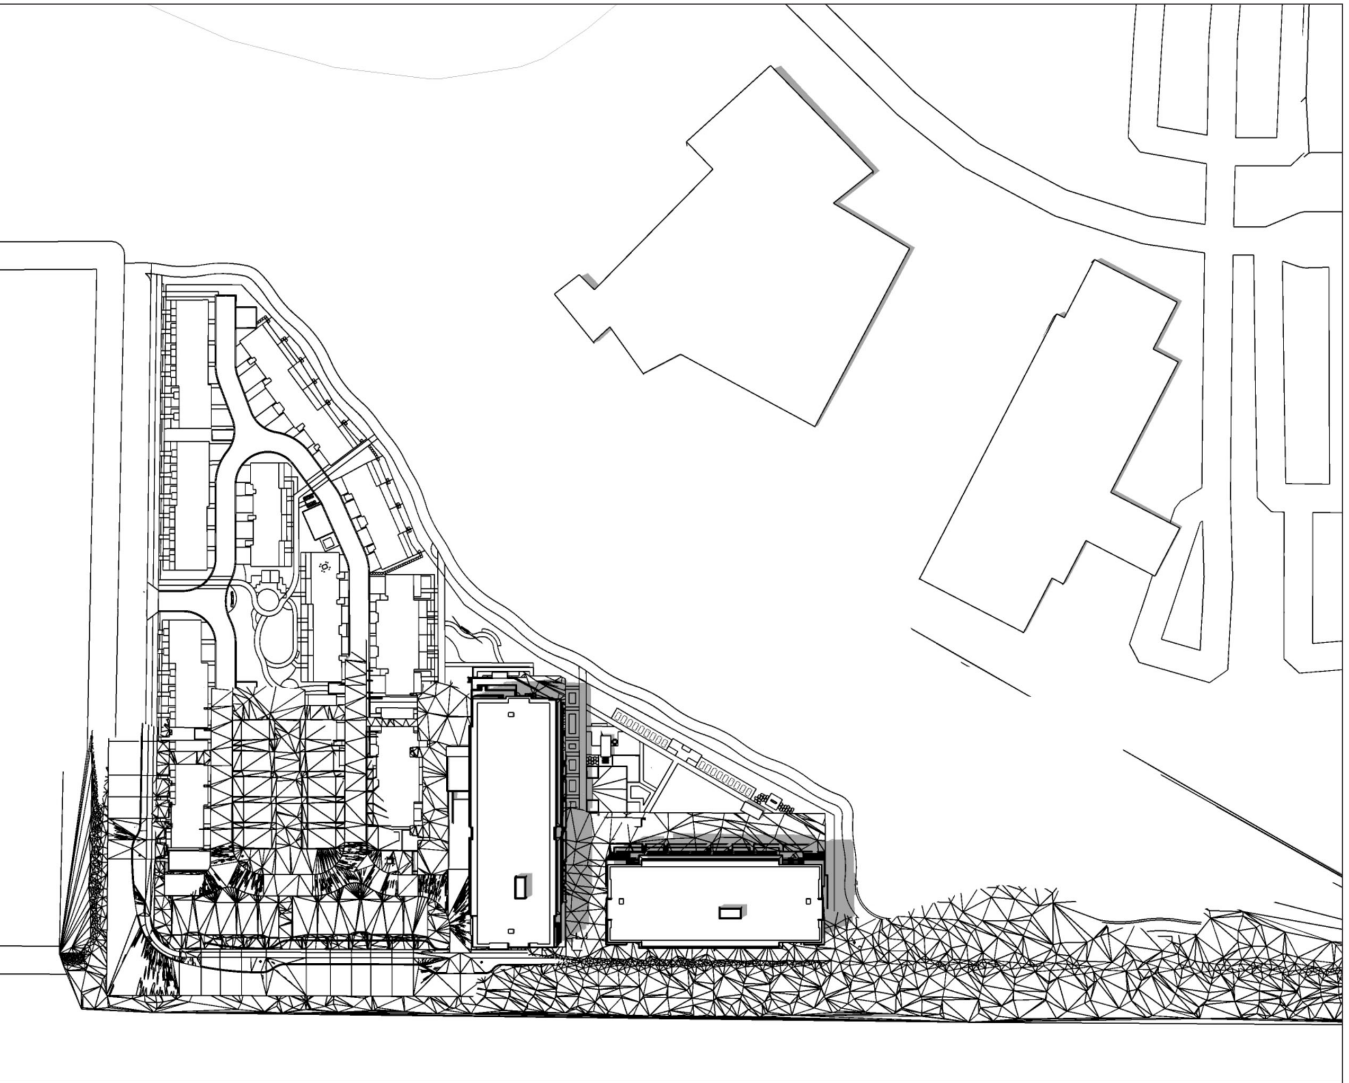

2:00 PM

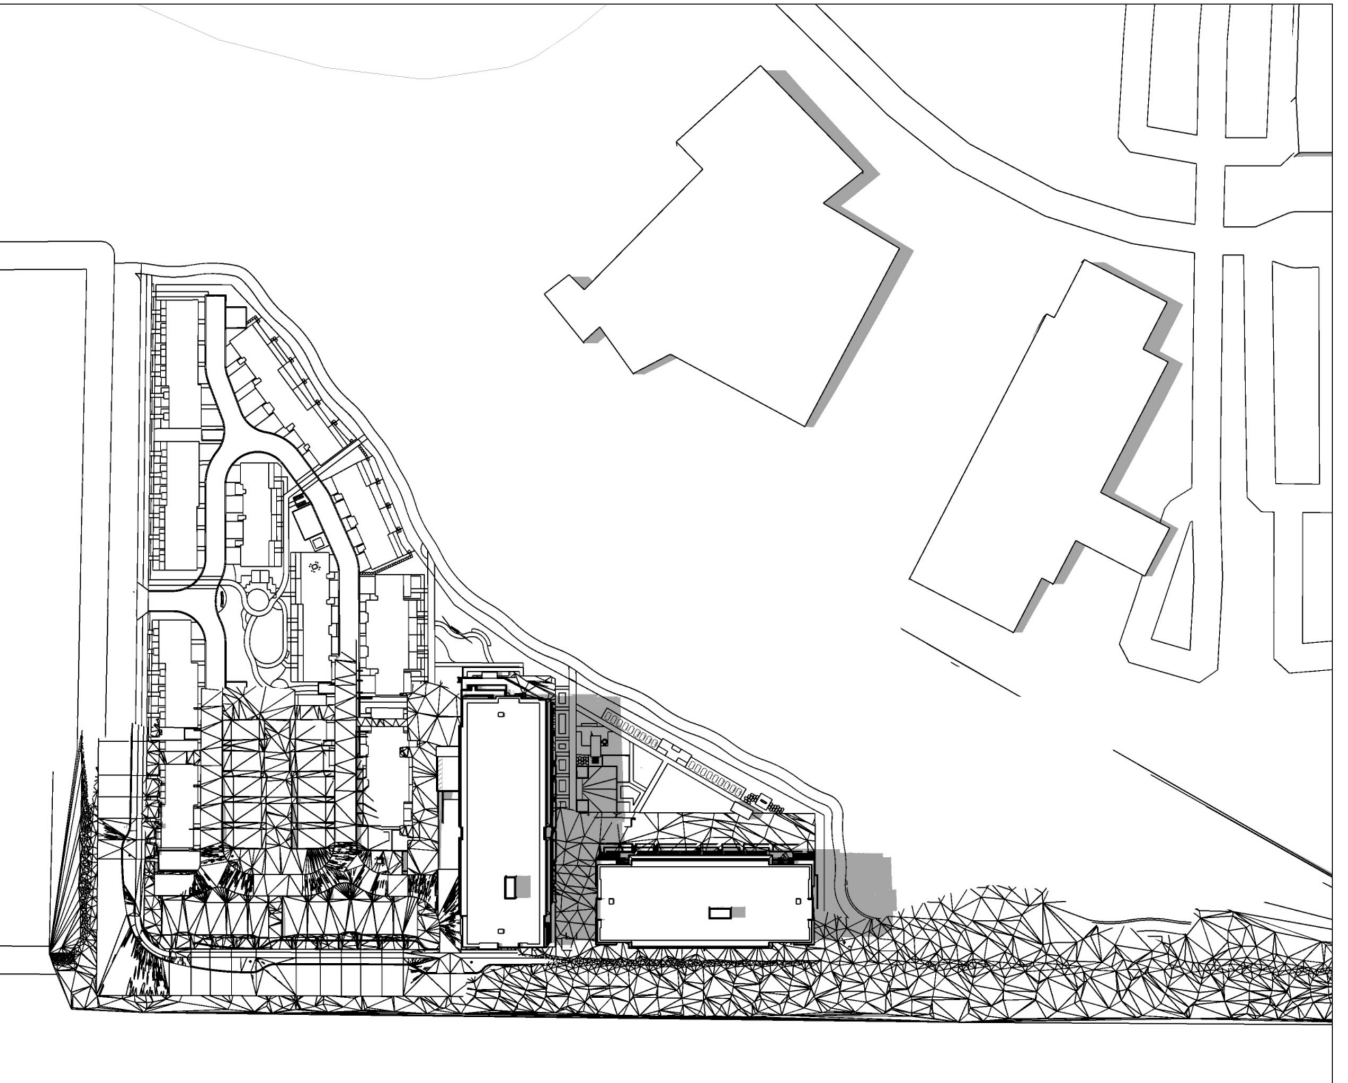

4:00 PM

CICOZZI
ARCHITECTURE

15th FLOOR
1095 WEST PENDER STREET
VANCOUVER, B.C.
CANADA V6E 2M6
TEL: 604 687-4741

NORTH ARC
PROPERTIES

PROJECT:
LATIMER GROVE
LOT B - LOWRISES

8395 - 200 STREET
LANGLEY, BC


DRAWN BY: Author	CHECKED BY: Checker
SCALE:	PROJECT NO.: CA 760

SHEET TITLE:
SHADOW STUDY

REV. NO.:	SHEET NO.: A0.01.02
-----------	-------------------------------

COPYRIGHT RESERVED. THIS DRAWING MUST NOT BE SCALED. VARIATIONS AND MODIFICATIONS TO WORK SHOWN ON THESE DRAWINGS SHALL NOT BE CARRIED OUT WITHOUT WRITTEN PERMISSION FROM THE ARCHITECTS. THIS DRAWING IS THE EXCLUSIVE PROPERTY OF CICOZZI ARCHITECTURE INC. AND CAN BE REPRODUCED ONLY WITH THEIR WRITTEN PERMISSION.

SEPTEMBER EQUINOX

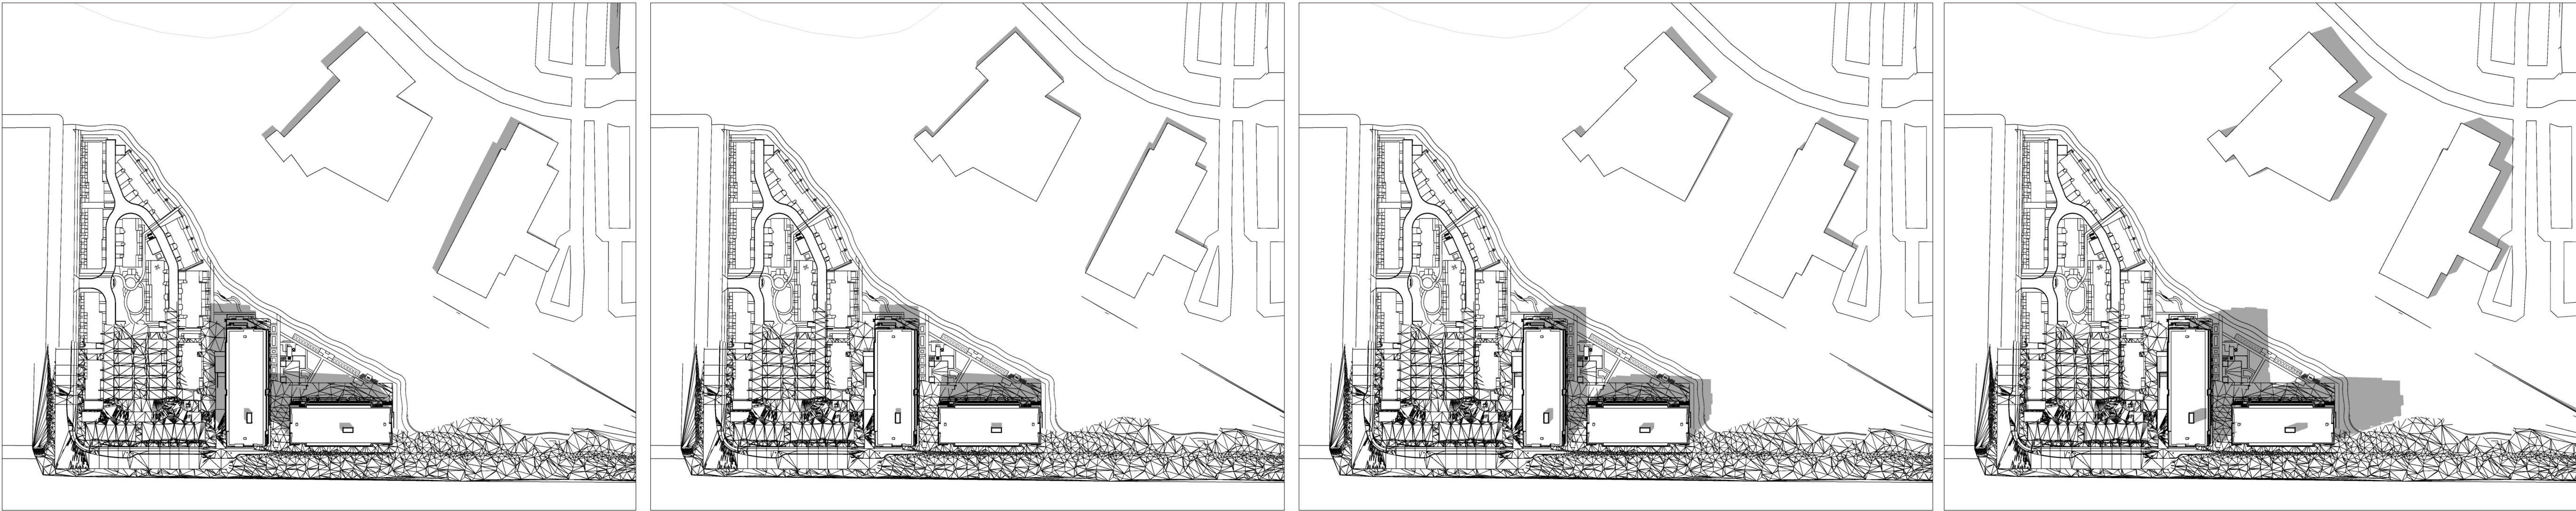


10:00 AM

12:00 PM

2:00 PM

4:00 PM

DECEMBER SOLSTICE

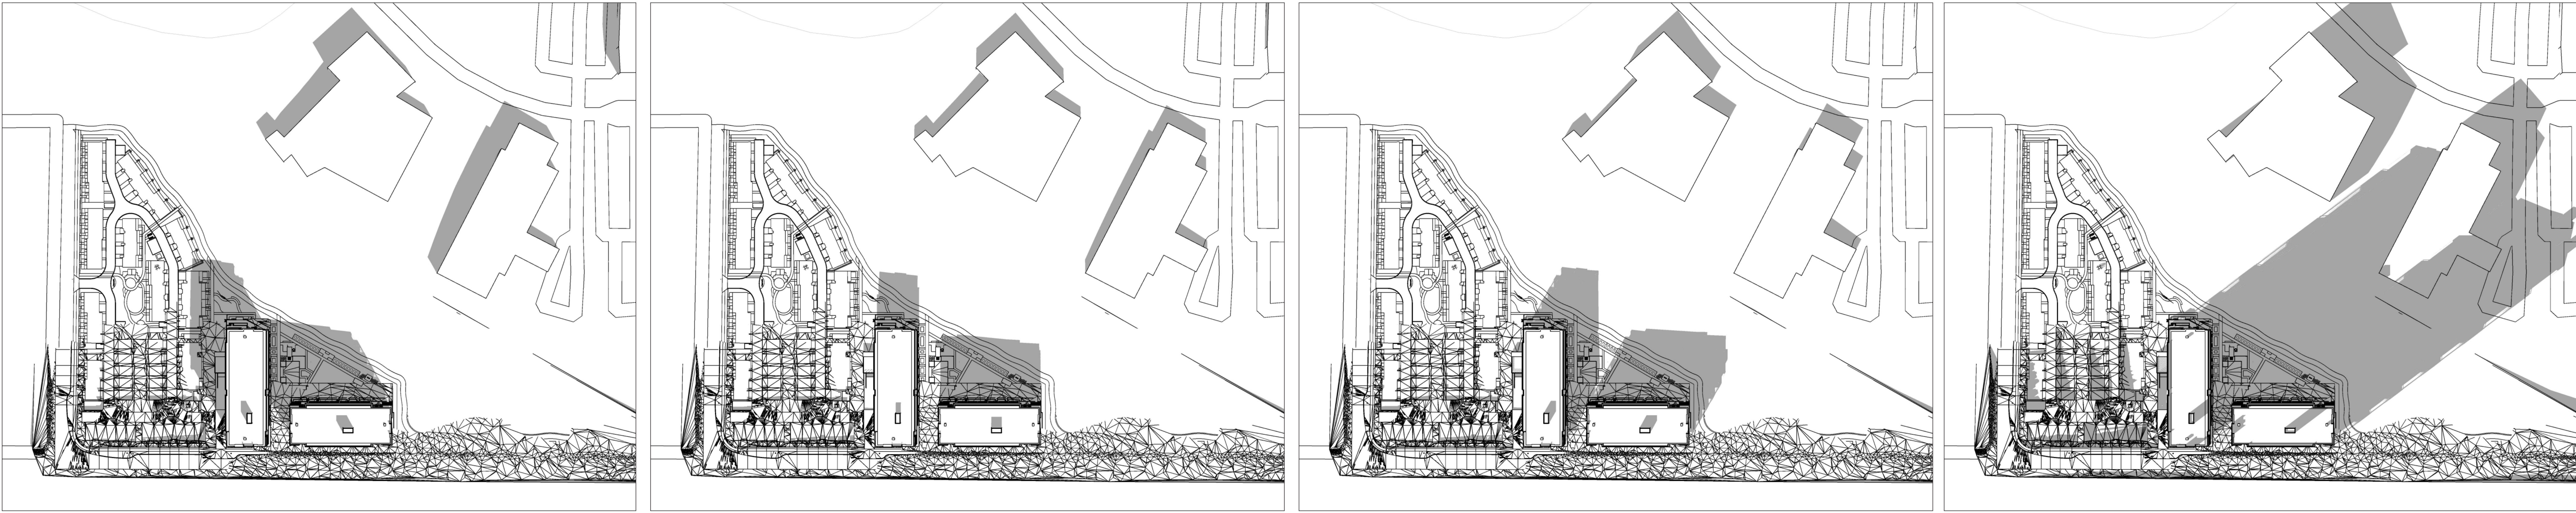

10:00 AM

12:00 PM

2:00 PM

4:00 PM

REVISION:		
NO.:	DATE:	DESCRIPTION:

ISSUE:	
DATE:	DESCRIPTION:
2022-11-25	ISSUED FOR CLIENT REVIEW
2022-11-29	ISSUED FOR DP

SEAL:

CICOZZI
ARCHITECTURE

15th FLOOR
1095 WEST PENDER STREET
VANCOUVER, B.C.
CANADA V6E 2M6
TEL: 604 687-4741

NORTH ARC
PROPERTIES

PROJECT:

LATIMER GROVE


LOT B - LOWRISES

8395 - 200 STREET
LANGLEY, BC


DRAWN BY: A.N. / I.B.	CHECKED BY: RC
SCALE:	PROJECT NO.: CA 760

SHEET TITLE:
SHADOW STUDY

REV. NO.:	SHEET NO.: A0.01.03
-----------	-------------------------------

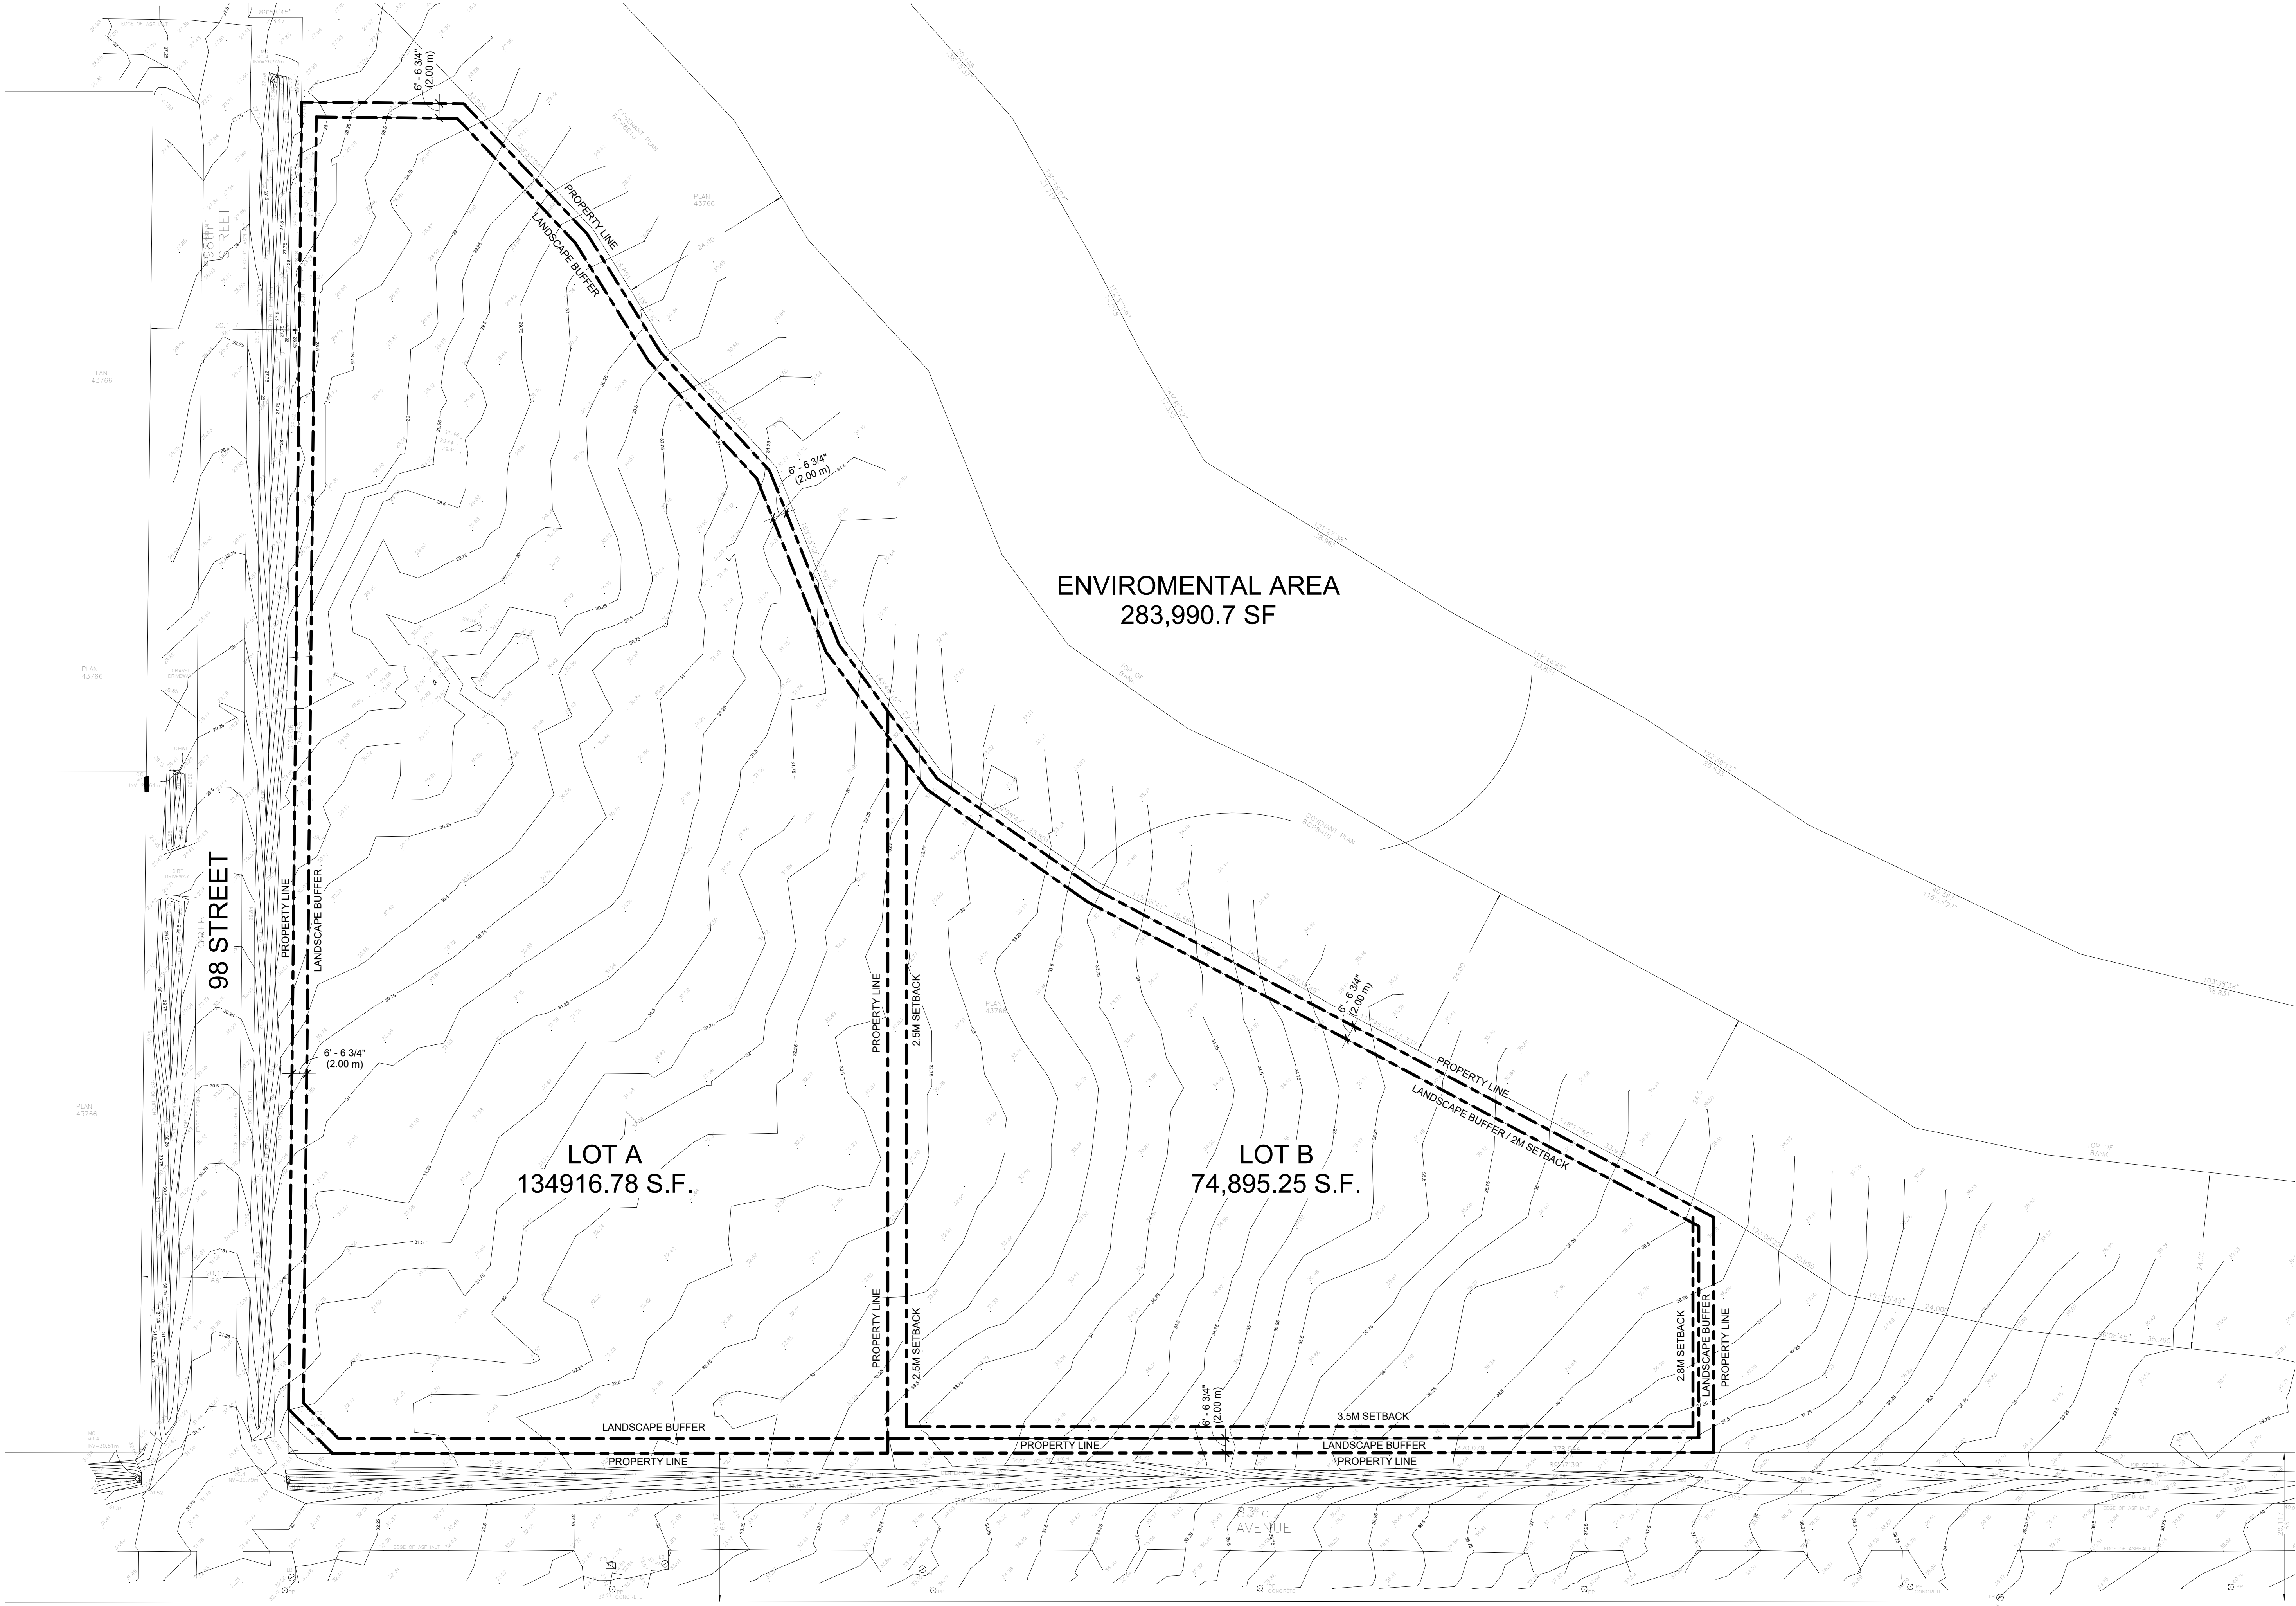

83 AVENUE

 

1
1: 400

SITE SURVEY AND SETBACKS

COPYRIGHT RESERVED. THIS DRAWING
MUST NOT BE SCALED. VARIATIONS AND
MODIFICATIONS TO WORK SHOWN ON
THESE DRAWINGS SHALL NOT BE
CARRIED OUT WITHOUT WRITTEN
PERMISSION FROM THE ARCHITECTS.
THIS DRAWING IS THE EXCLUSIVE
PROPERTY OF CICCIOZZI ARCHITECTURE
INC. AND CAN BE REPRODUCED ONLY
WITH THEIR WRITTEN PERMISSION.

REVISION:

NO.:	DATE:	DESCRIPTION:

ISSUE:

DATE:	DESCRIPTION:
2022-11-25	ISSUED FOR CLIENT REVIEW
2022-11-29	ISSUED FOR DP

SEAL:

CICCOZZI
ARCHITECTURE

15th FLOOR
1095 WEST PENDER STREET
VANCOUVER, B.C.
CANADA V6E 2M6
TEL: 604 687-4741

NORTH ARC
PROPERTIES

PROJECT:
LATIMER GROVE
LOT B - LOWRISES












8395 - 200 STREET
LANGLEY, BC

DRAWN BY: A.N. / I.B.	CHECKED BY: RC
SCALE: 1 : 400	PROJECT NO.: CA 760

SHEET TITLE:
SITE SURVEY AND SETBACKS

REV. NO.:	SHEET NO.: A0.01.04
-----------	-------------------------------

MATERIAL PALETTE

 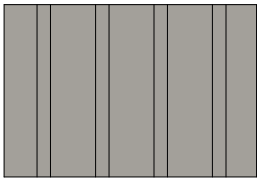 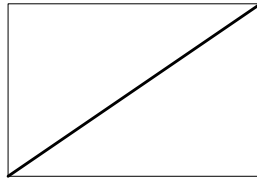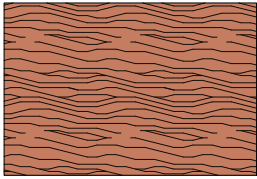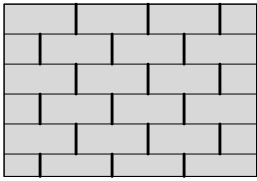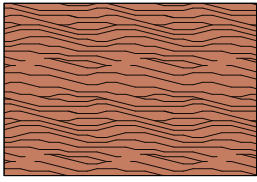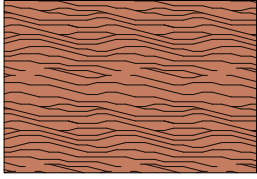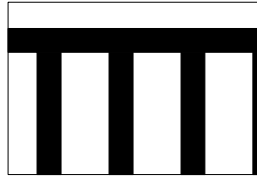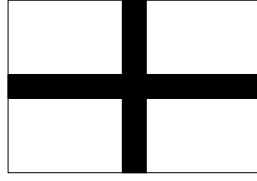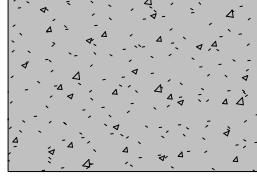
A		HARDIE PANEL HORIZONTAL SIDING ARCTIC WHITE JAMES HARDIE
B		HARDIE PANEL BOARD & BATTEN MONTEREY TAUPE JAMES HARDIE
C		HARDIE PANEL HORIZONTAL SIDING GRAY SLATE JAMES HARDIE
D		RESERVED
E		HARDIE PANEL SMOOTH FINISH MOUNTAIN CEDAR JAMES HARDIE
F		BRICK VENEER PEWTER MISSION
G		CEDAR SIDING AND COLUMNS BRICK RED OLYMPIC
H		'CEDAR' ALUMINUM DETAILS SADDLE LUX
I		SILL, HEADER, TRIMS AND FASCIA ONYX BM 2133-10
J		SILL, HEADER, TRIMS AND FASCIA LAMPBLACK BM CW-695
K		SILL, HEADER, TRIMS AND FASCIA KENDALL CHARCOAL BM HC-166
L		RAILINGS, RWLs, FLASHING, PANELS STD. BLACK ALUMINUM FRAME
M		WINDOW FRAMES STD. BLACK ALUMINUM FRAME
N		CONCRETE
O		FROSTED GLASS OPAQUE WHITE



COPYRIGHT RESERVED. THIS DRAWING MUST NOT BE SCALED. VARIATIONS AND MODIFICATIONS TO WORK SHOWN ON THESE DRAWINGS SHALL NOT BE CARRIED OUT WITHOUT WRITTEN PERMISSION FROM THE ARCHITECTS. THIS DRAWING IS THE EXCLUSIVE PROPERTY OF CICCOTZI ARCHITECTURE INC. AND CAN BE REPRODUCED ONLY WITH THEIR WRITTEN PERMISSION.

REVISION:
NO.: DATE: DESCRIPTION:

ISSUE:
DATE: 2022-11-25
2022-11-29
DESCRIPTION: ISSUED FOR CLIENT REVIEW
ISSUED FOR DP

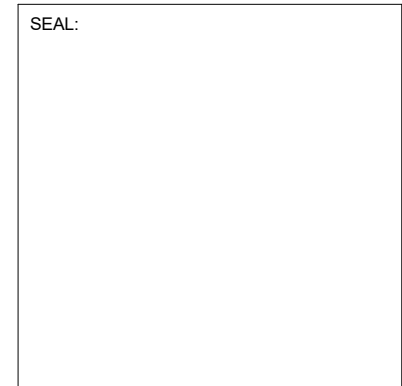

PRECEDENTS



50 Electronic, Port Moody - Ciccotzi Architecture



Heather & Seventeenth, Vancouver- GBL Architects



Dansey, Coquitlam - Ciccotzi Architecture

CICCOTZI
ARCHITECTURE

15th FLOOR
1095 WEST PENDER STREET
VANCOUVER, B.C.
CANADA V6E 2M6
TEL: 604 687-4741

NORTH ARC
PROPERTIES

PROJECT:
LATIMER GROVE
LOT B - LOWRISES

8395 - 200 STREET
LANGLEY, BC

DRAWN BY: A.N. / I.B.
CHECKED BY: RC
SCALE: As indicated
PROJECT NO.: CA 760


SHEET TITLE:
MATERIAL BOARD

REV. NO.:
SHEET NO.:
A0.01.05

COPYRIGHT RESERVED. THIS DRAWING MUST NOT BE SCALED. VARIATIONS AND MODIFICATIONS TO WORK SHOWN ON THESE DRAWINGS SHALL NOT BE CARRIED OUT WITHOUT WRITTEN PERMISSION FROM THE ARCHITECTS. THIS DRAWING IS THE EXCLUSIVE PROPERTY OF CICCOTZI ARCHITECTURE INC. AND CAN BE REPRODUCED ONLY WITH THEIR WRITTEN PERMISSION.

REVISION:		
NO.:	DATE:	DESCRIPTION:

ISSUE:	
DATE:	DESCRIPTION:
2022-11-25	ISSUED FOR CLIENT REVIEW
2022-11-29	ISSUED FOR DP

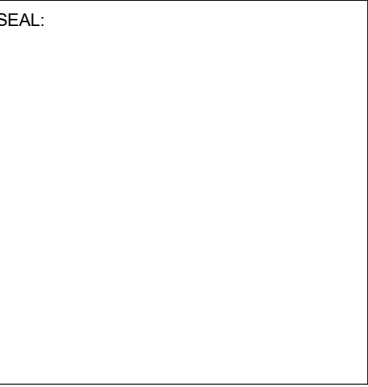

CICCOTZI
ARCHITECTURE

15th FLOOR
1095 WEST PENDER STREET
VANCOUVER, B.C.
CANADA V6E 2M6
TEL: 604 687-4741

NORTH ARC
PROPERTIES

PROJECT:
LATIMER GROVE
LOT B - LOWRISES

8395 - 200 STREET
LANGLEY, BC

DRAWN BY: A.N. / I.B.	CHECKED BY: RC
SCALE: 1/16" = 1'-0"	PROJECT NO.: CA 760

SHEET TITLE:
FIRE FIGHTER ACCESS

REV. NO.:	SHEET NO.:
	A0.01.06

ENVIRONMENTAL AREA

- INTERNAL EXIT PATH
- EXTERNAL EXIT PATH
- FIRE FIGHTER TRAVEL DISTANCES
- FIRE HYDRANT

LOT B
OUTDOOR AMENITY
12,766 SF

BUILDING 2

LOBBY

ANNUNCIATOR PANEL

HYDRANT

FIRE TRUCK

83 AVENUE

1 Site Plan - Fire Fighter Access Plan
1/16" = 1'-0"

REVISION:		
NO.:	DATE:	DESCRIPTION:

SEAL:

15th FLOOR
1095 WEST PENDER STREET
VANCOUVER, B.C.
CANADA V6E 2M6
TEL: 604 687-4741

PROJECT:


**LATIMER
GROVE**

LOT B - LOWRISES

8395 - 200 STREET
LANGLEY, BC

PHASING PLAN

REV. NO.:	SHEET NO.:
	A0.01.07

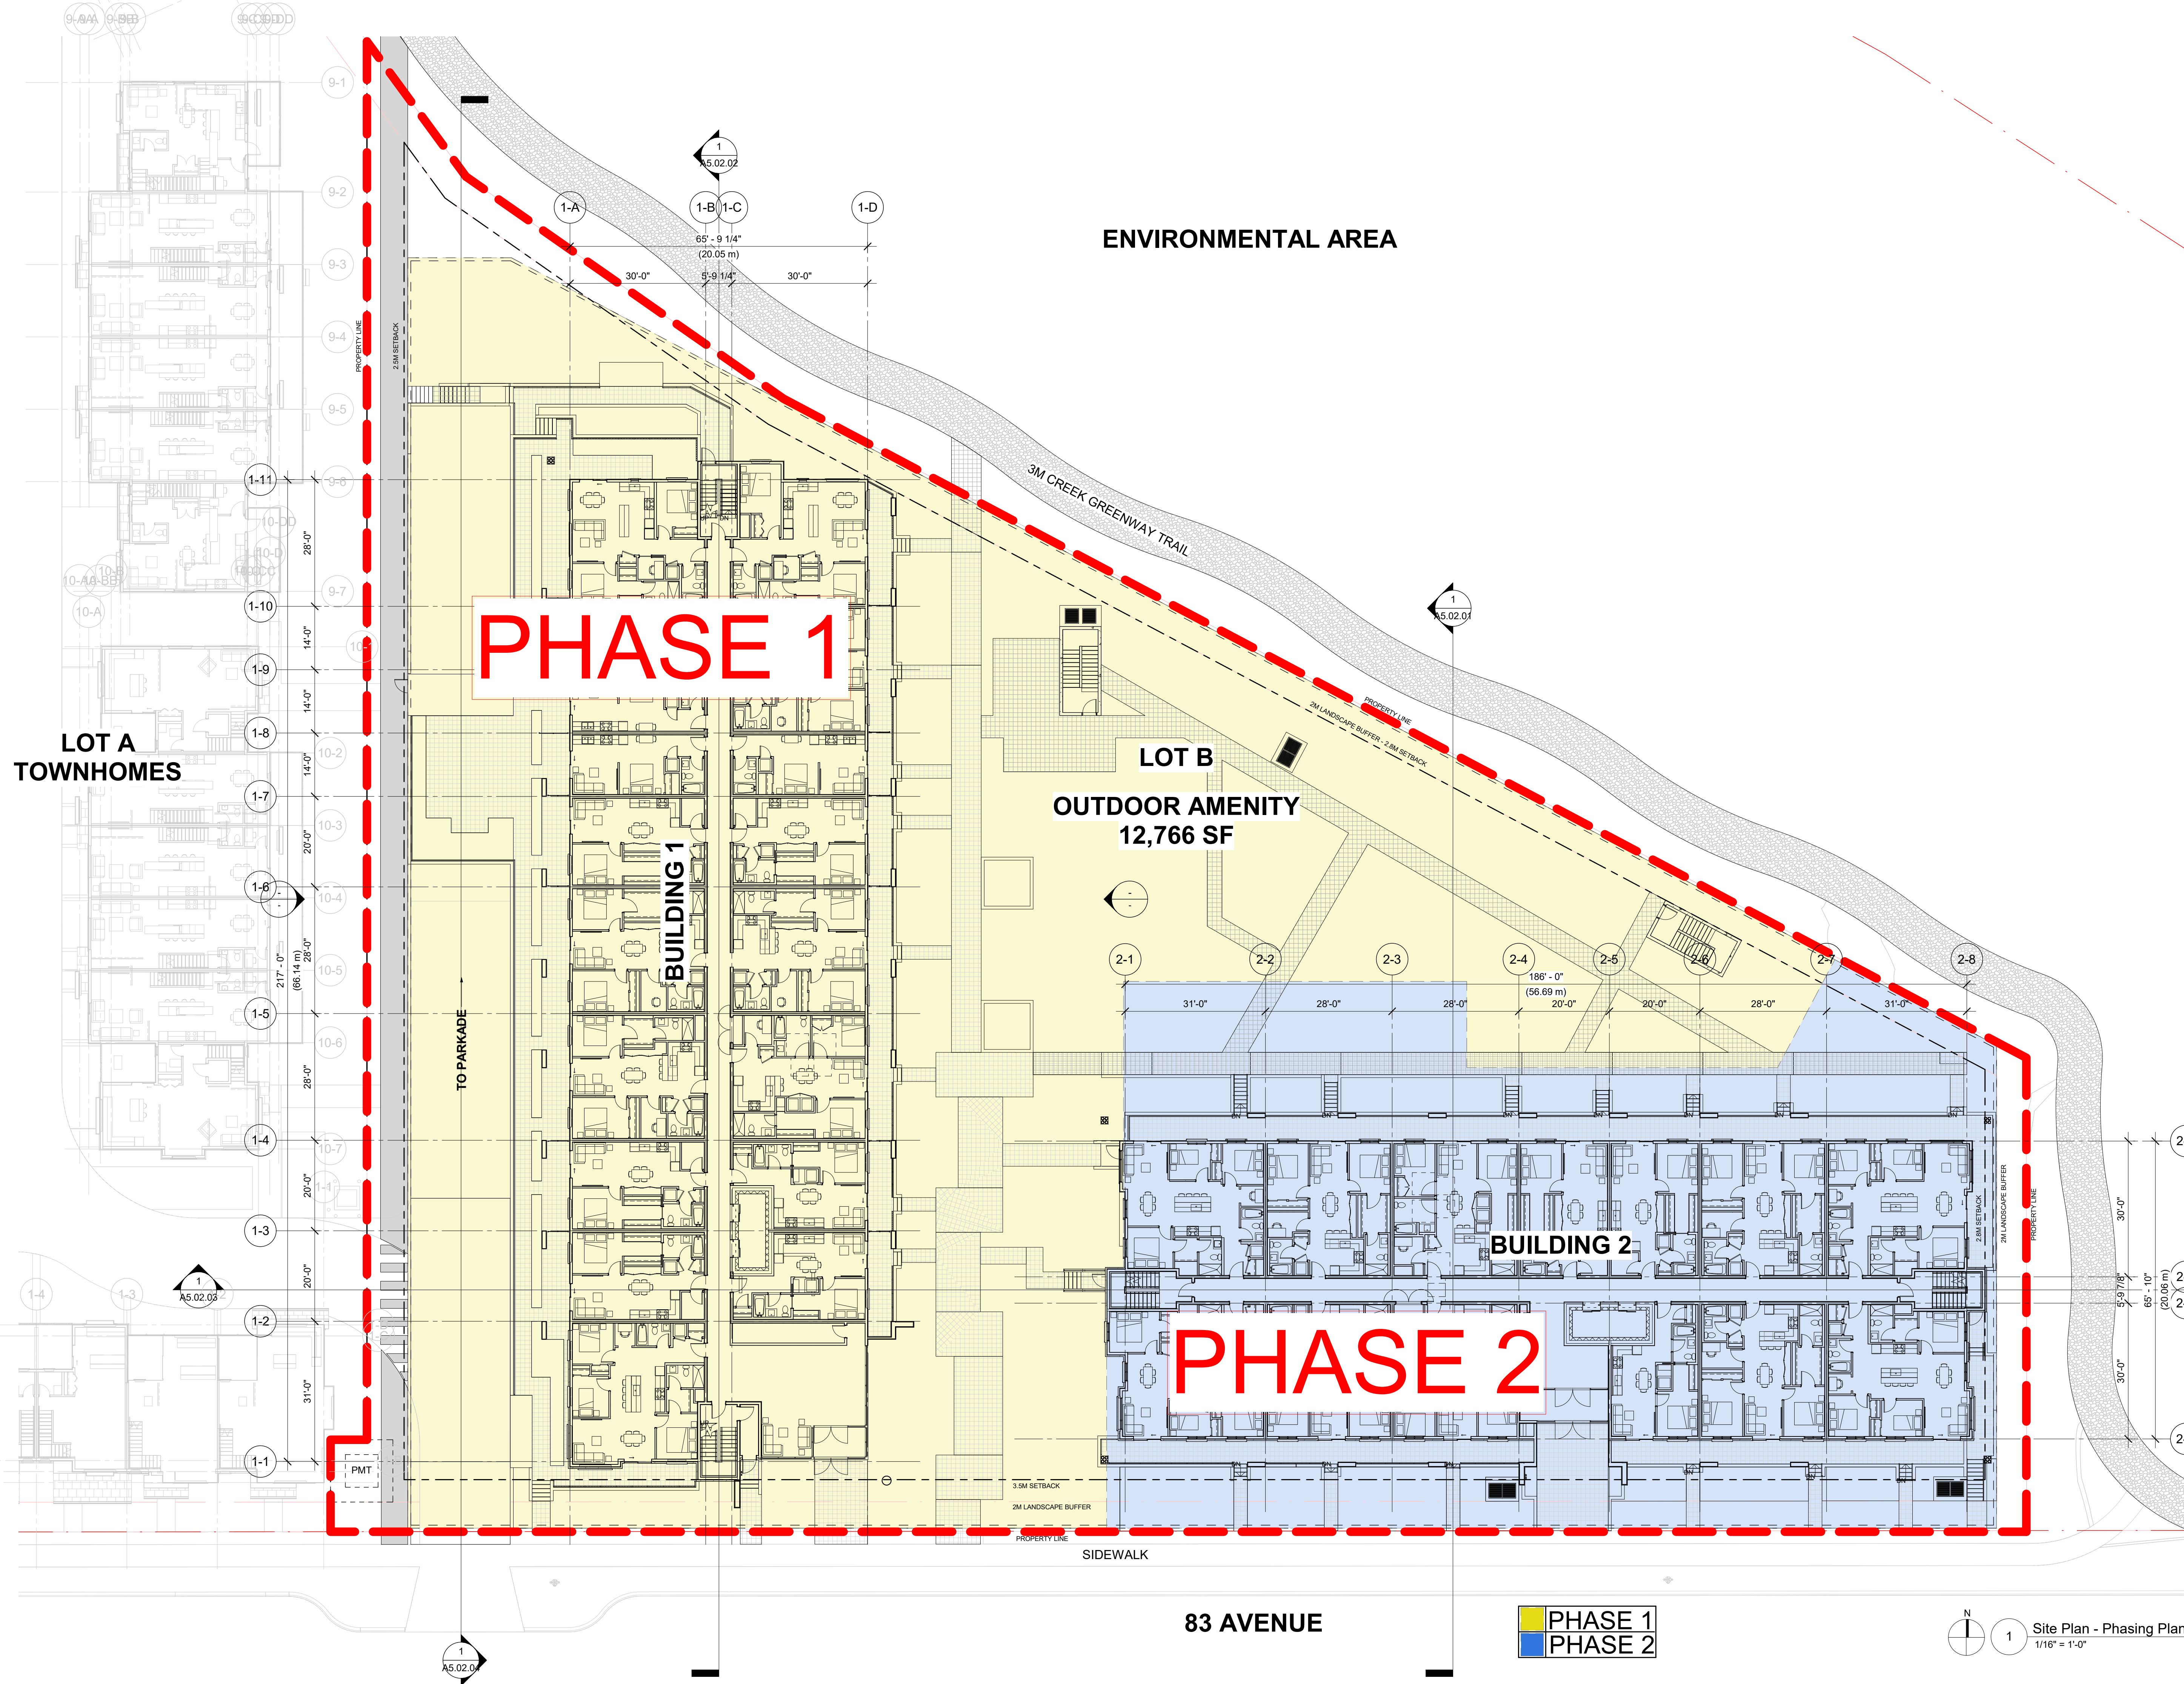

KEY

STANDARD SPACE DIMENSIONS

9'-0 1/4" (2.75 m)

19'-0 1/2" (5.80 m)

1

13'-1 1/2" (4.00 m)

19'-0 1/2" (5.80 m)

1

8'-0" (2.44 m)

16'-0 1/4" (4.88 m)

1

1'-0" (0.30 m)

1'-0" (0.30 m)

1

STANDARD SPACE

ACCESSIBLE SPACE

SMALL CAR SPACE


TYPICAL WALL/COLUMN LOCATION

VEHICLE PARKING:

E.V. - ELECTRICAL VEHICLE CHARGING
VIS. - VISITOR STALL
SC - SMALL CAR STALL

PHASE 1

PHASE 2

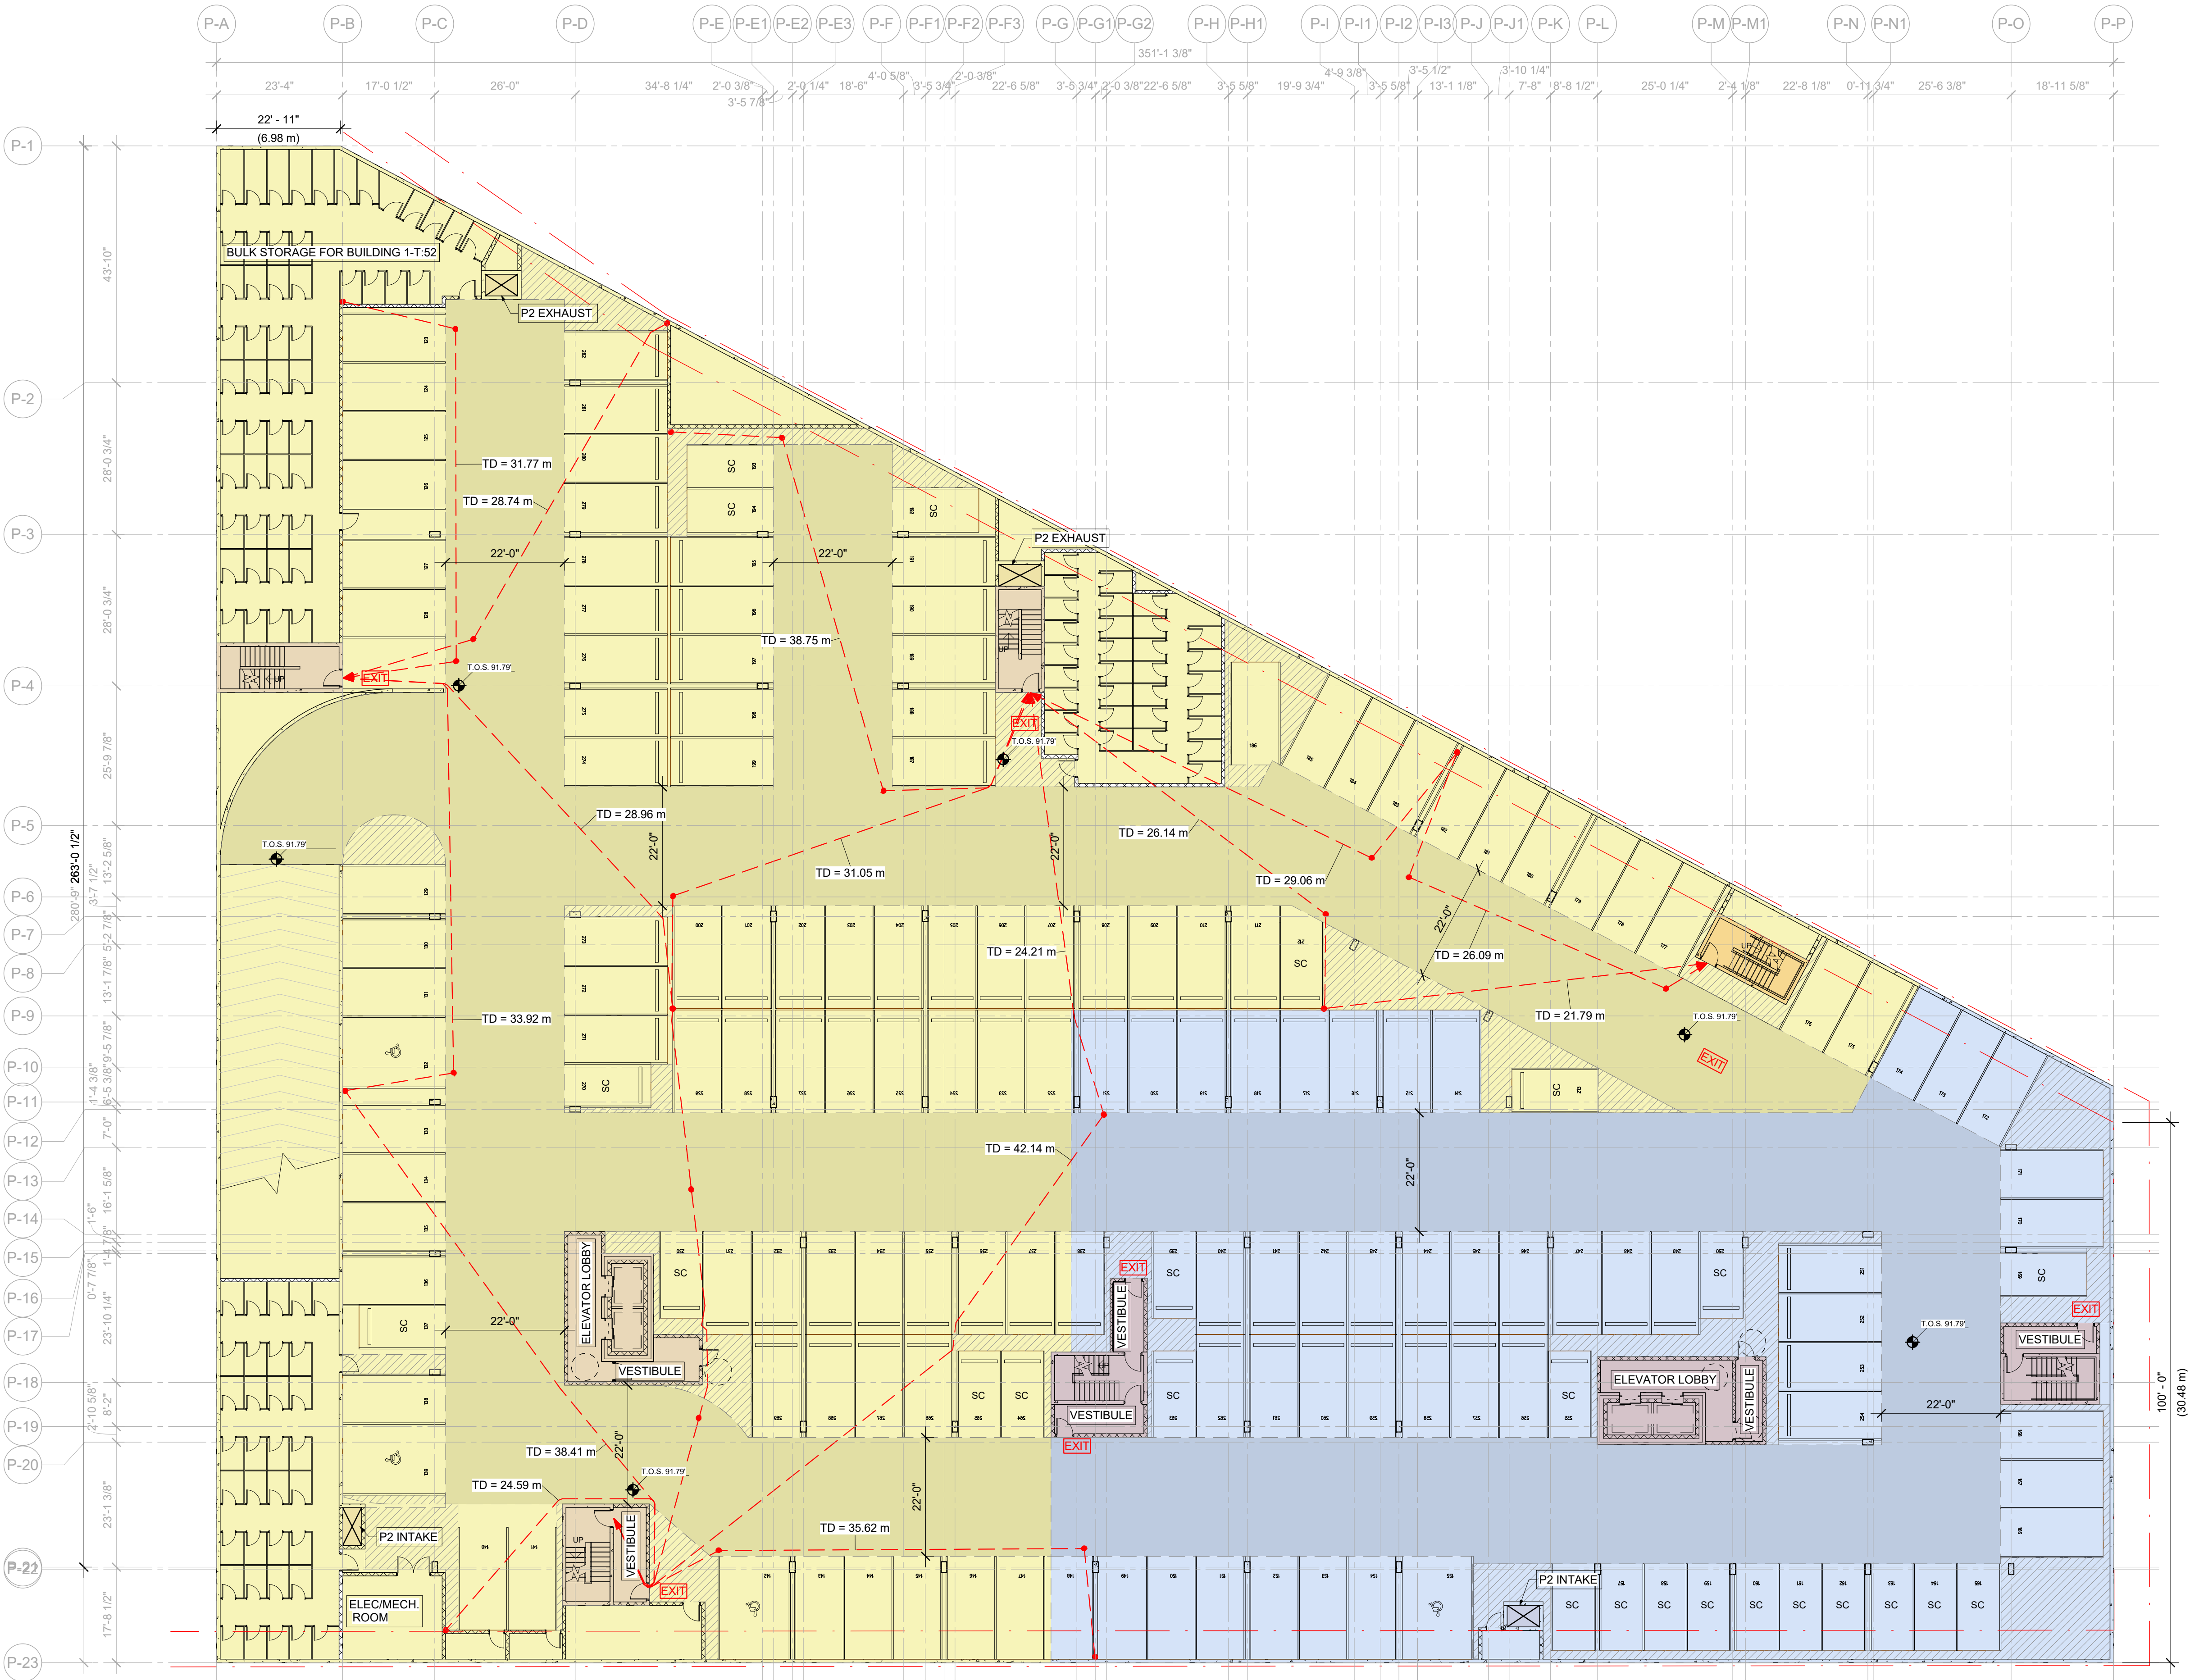

1 PARKADE LEVEL P2 PHASING
1/16" = 1'-0"

PHASE 1- VEHICULAR PARKING (B1)			
UNIT TYPE	STALLS/UNIT	REQUIRED	PROVIDED
STUDIO (22 UNITS)	1.0	22	
1, 2, 3 BED (90 UNITS)	1.5	135	
TOTAL RESIDENT PARKING		157	158
VISITOR PARKING	0.10	16	29
TOTAL PARKING REQUIRED:		173	187
		ALLOWED / REQ'D	PROVIDED
ACCESSIBLE STALLS (1x PER 50 STALLS)		4	5
SMALL CARS (MAX 20%)		35	20

PHASE 1-BICYCLE PARKING (B1)			
UNIT TYPE	STALLS/UNIT	REQUIRED	PROVIDED
STUDIO (22 UNITS)	1.2	27	
1, 2, 3 BED (90 UNITS)	1.2	108	
TOTAL BIKE PARKING		135	
TOTAL REQUIRED		135	140
BULK STORAGE			
TOTAL UNITS		112	
TOTAL PROVIDED STORAGE		119	

VEHICULAR PARKING			
UNIT TYPE	STALLS/UNIT	REQUIRED	PROVIDED
STUDIO (22 UNITS)	1.0	22	
1, 2, 3 BED (173 UNITS)	1.5	260	
TOTAL RESIDENT PARKING		282	282
VISITOR PARKING	0.10	29	29
TOTAL PARKING REQUIRED:		311	311
		ALLOWED / REQ'D	PROVIDED
ACCESSIBLE STALLS (1x PER 50 STALLS)		7	7
SMALL CARS (MAX 20%)		63	51

BICYCLE PARKING			
UNIT TYPE	STALLS/UNIT	REQUIRED	PROVIDED
STUDIO (22 UNITS)	1.2	27	
1, 2, 3 BED (173 UNITS)	1.2	208	
TOTAL BIKE PARKING		235	
TOTAL REQUIRED		235	345
BULK STORAGE			
TOTAL UNITS		195	
TOTAL PROVIDED STORAGE		237	

COPYRIGHT RESERVED. THIS DRAWING MUST NOT BE SCALED. VARIATIONS AND MODIFICATIONS TO WORK SHOWN ON THESE DRAWINGS SHALL NOT BE CARRIED OUT WITHOUT WRITTEN PERMISSION FROM THE ARCHITECTS. THIS DRAWING IS THE EXCLUSIVE PROPERTY OF CICCOCZZI ARCHITECTURE INC. AND CAN BE REPRODUCED ONLY WITH THEIR WRITTEN PERMISSION.

REVISION:
NO.: DATE: DESCRIPTION:

ISSUE:
DATE: DESCRIPTION:

SEAL:

CICCOZZI
ARCHITECTURE

15th FLOOR
1095 WEST PENDER STREET
VANCOUVER, B.C.
CANADA V6E 2M6
TEL: 604 687-4741

NORTH ARC
PROPERTIES

PROJECT:
LATIMER GROVE
LOT B - LOWRISES

8395 - 200 STREET
LANGLEY, BC

DRAWN BY: Author
CHECKED BY: Checker
SCALE: As indicated
PROJECT NO.: CA 760

SHEET TITLE:
PARKING PHASING
PLAN P2

REV. NO.:
SHEET NO.: A0.01.08

KEY

STANDARD SPACE DIMENSIONS

9'-0 1/4" (2.75 m)

19'-0 1/2" (5.80 m)

1

13'-1 1/2" (4.00 m)

19'-0 1/2" (5.80 m)

1

STANDARD SPACE

ACCESSIBLE SPACE

8'-0" (2.44 m)

16'-0 1/4" (4.88 m)

1

1'-0" (0.30 m)

1'-0" (0.30 m)

1

SMALL CAR SPACE


TYPICAL WALL/COLUMN LOCATION

VEHICLE PARKING:

E.V. - ELECTRICAL VEHICLE CHARGING
VIS. - VISITOR STALL
SC - SMALL CAR STALL

PHASE 1

PHASE 2

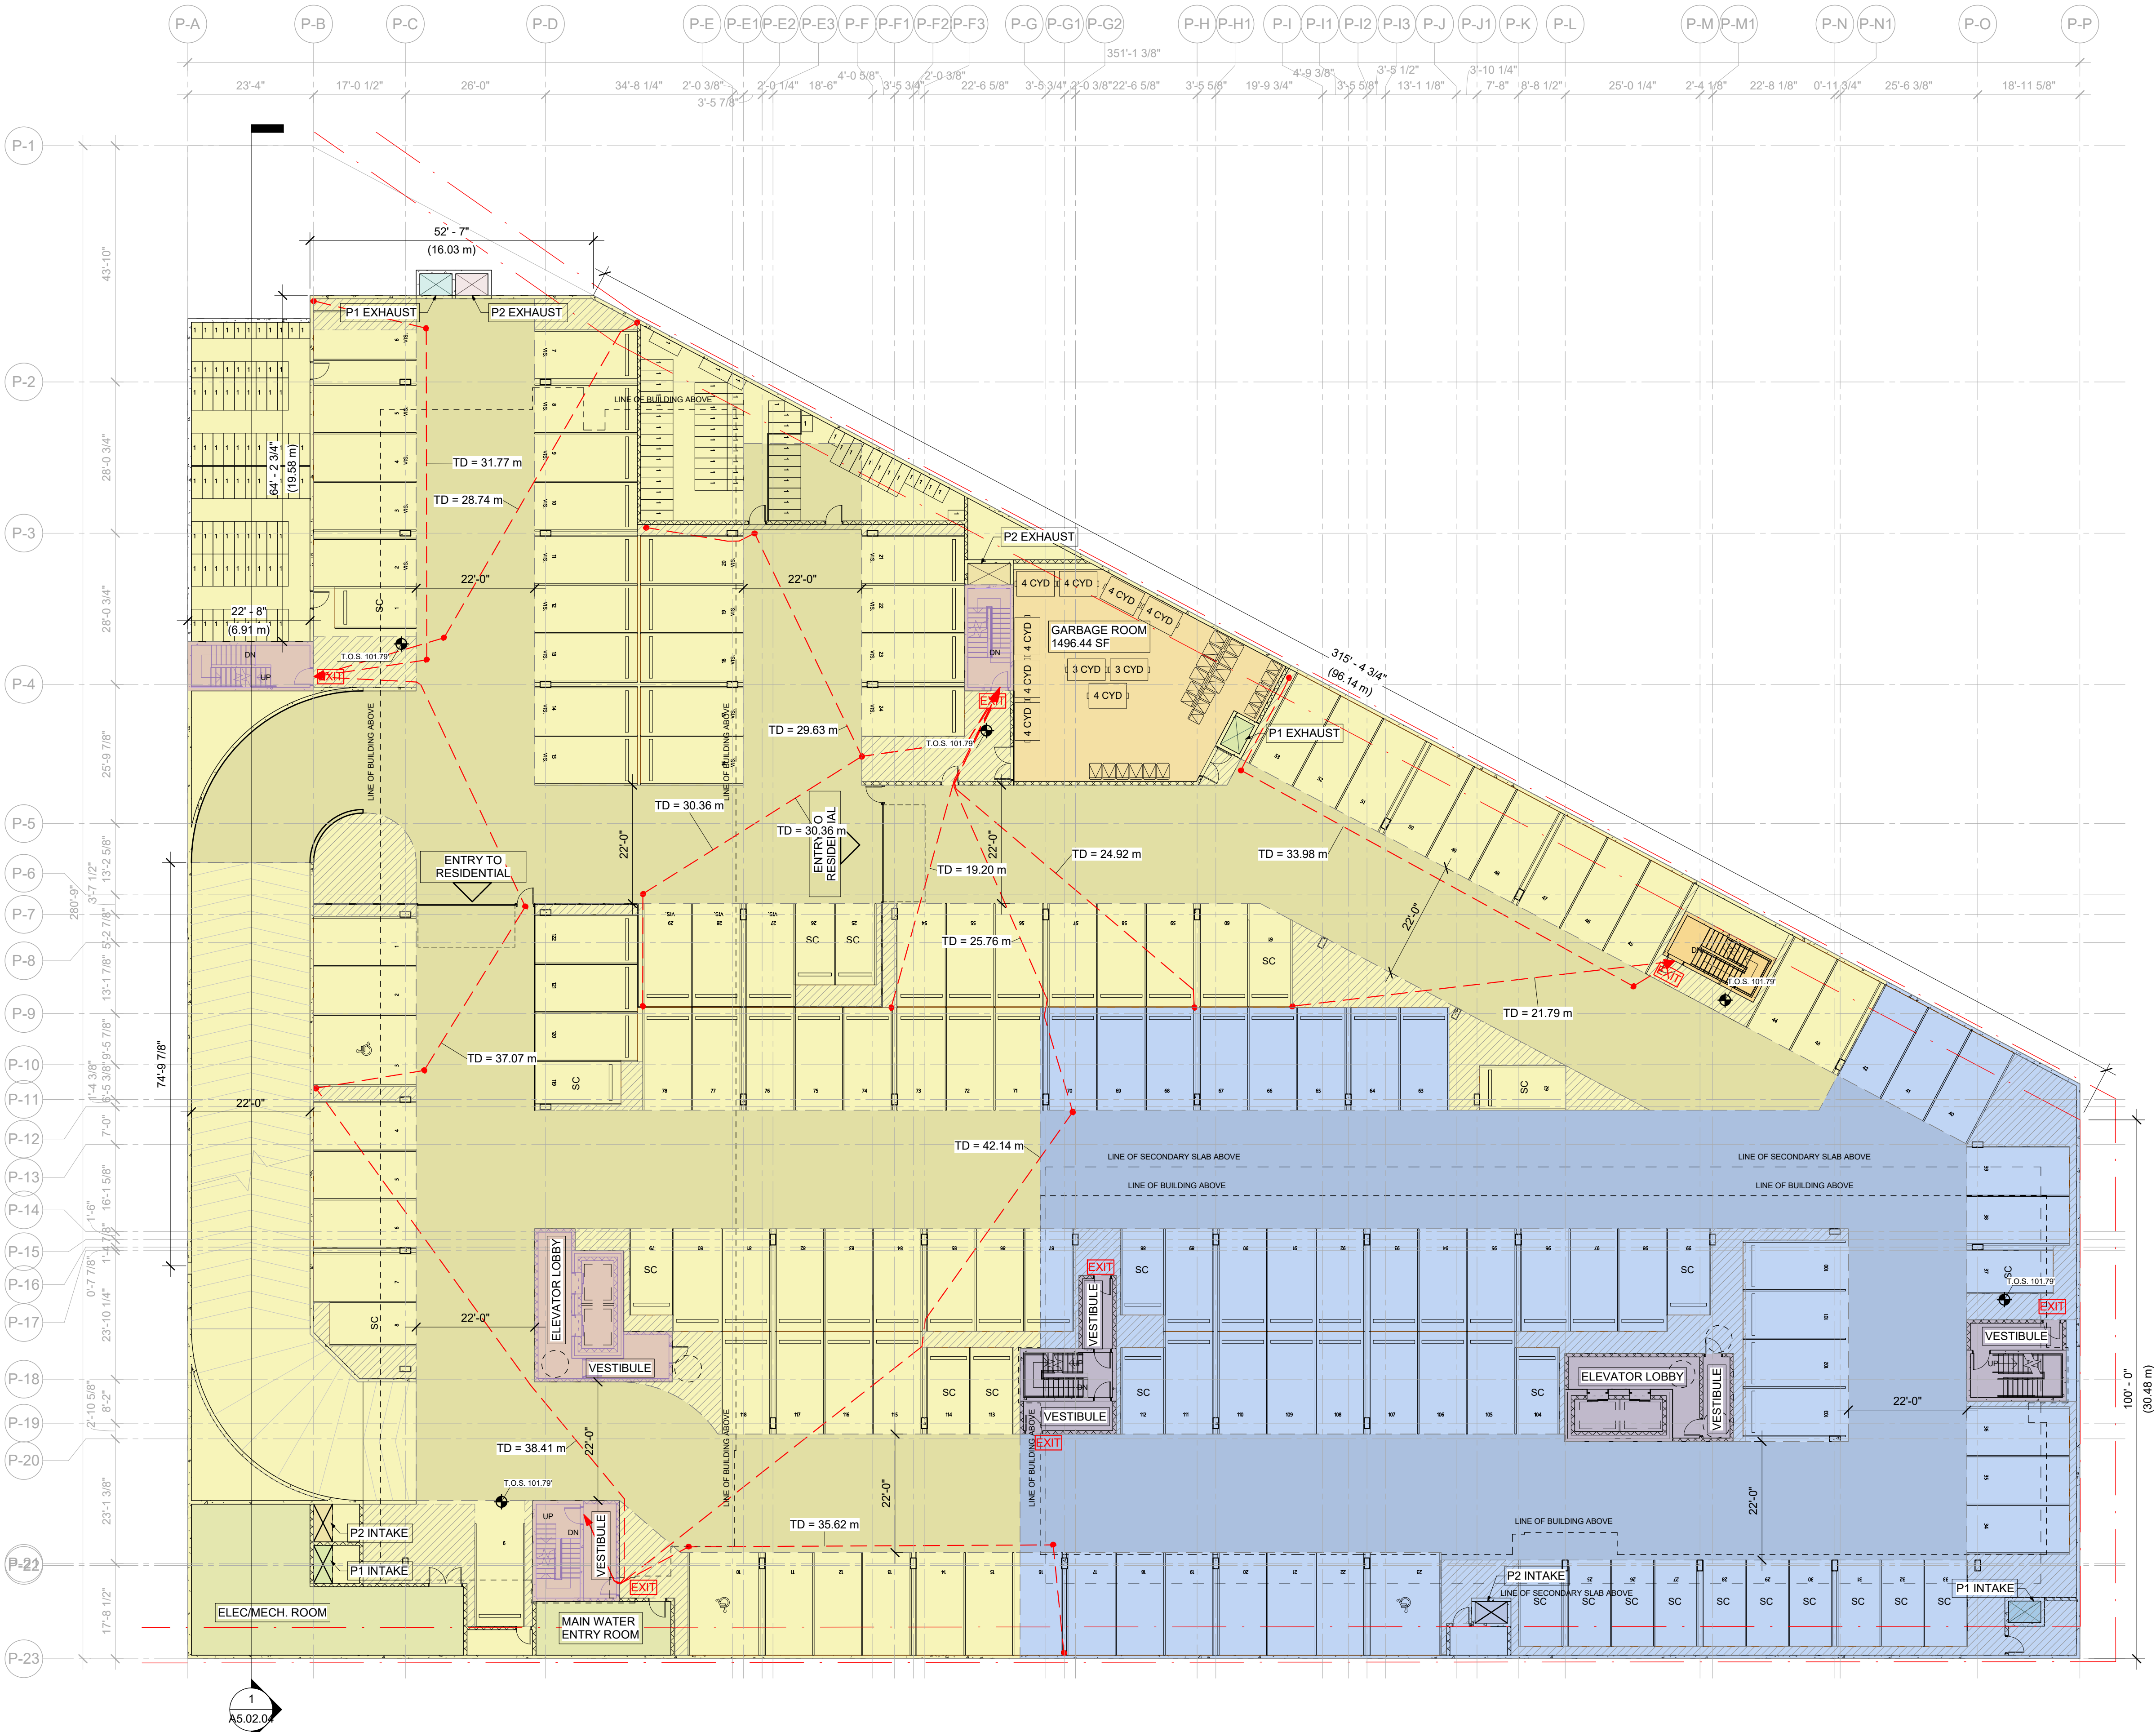

1 PARKADE LEVEL P1 PHASING
1/16" = 1'-0"

PHASE 1- VEHICULAR PARKING (B1)			
UNIT TYPE	STALLS/UNIT	REQUIRED	PROVIDED
STUDIO (22 UNITS)	1.0	22	
1, 2, 3 BED (90 UNITS)	1.5	135	
TOTAL RESIDENT PARKING		157	158
VISITOR PARKING	0.10	16	29
TOTAL PARKING REQUIRED:		173	187
		ALLOWED / REQ'D	PROVIDED
ACCESSIBLE STALLS (1x PER 50 STALLS)		4	5
SMALL CARS (MAX 20%)		35	20

PHASE 1- BICYCLE PARKING (B1)			
UNIT TYPE	STALLS/UNIT	REQUIRED	PROVIDED
STUDIO (22 UNITS)	1.2	27	
1, 2, 3 BED (90 UNITS)	1.2	108	
TOTAL BIKE PARKING		135	
TOTAL REQUIRED		135	140
PHASE 1 - BULK STORAGE (B1)			
TOTAL UNITS		112	
TOTAL PROVIDED STORAGE		119	

VEHICULAR PARKING			
UNIT TYPE	STALLS/UNIT	REQUIRED	PROVIDED
STUDIO (22 UNITS)	1.0	22	
1, 2, 3 BED (173 UNITS)	1.5	260	
TOTAL RESIDENT PARKING		282	282
VISITOR PARKING	0.10	29	29
TOTAL PARKING REQUIRED:		311	311
		ALLOWED / REQ'D	PROVIDED
ACCESSIBLE STALLS (1x PER 50 STALLS)		7	7
SMALL CARS (MAX 20%)		63	51

BICYCLE PARKING			
UNIT TYPE	STALLS/UNIT	REQUIRED	PROVIDED
STUDIO (22 UNITS)	1.2	27	
1, 2, 3 BED (173 UNITS)	1.2	208	
TOTAL BIKE PARKING		235	
TOTAL REQUIRED		235	345
BULK STORAGE			
TOTAL UNITS		195	
TOTAL PROVIDED STORAGE		237	


COPYRIGHT RESERVED. THIS DRAWING MUST NOT BE SCALED. VARIATIONS AND MODIFICATIONS TO WORK SHOWN ON THESE DRAWINGS SHALL NOT BE CARRIED OUT WITHOUT WRITTEN PERMISSION FROM THE ARCHITECTS. THIS DRAWING IS THE EXCLUSIVE PROPERTY OF CICCOCCHI ARCHITECTURE INC. AND CAN BE REPRODUCED ONLY WITH THEIR WRITTEN PERMISSION.

REVISION:

NO.:	DATE:	DESCRIPTION:
------	-------	--------------

ISSUE:

DATE:	DESCRIPTION:
-------	--------------

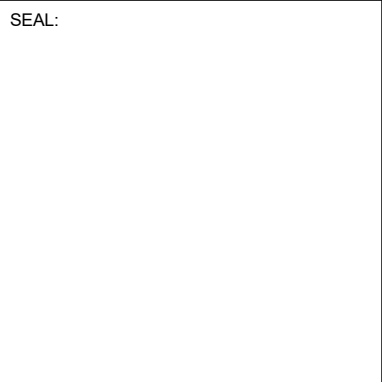

CICCOCCHI
ARCHITECTURE

15th FLOOR
1095 WEST PENDER STREET
VANCOUVER, B.C.
CANADA V6E 2M6
TEL: 604 687-4741

NORTH ARC
PROPERTIES

PROJECT:
LATIMER GROVE
LOT B - LOWRISES

8395 - 200 STREET
LANGLEY, BC

DRAWN BY:	CHECKED BY:
Author	Checker
SCALE:	PROJECT NO.:
As indicated	CA 760

SHEET TITLE:
**PARKING PHASING
PLAN P1**


REV. NO.:	SHEET NO.:
	A0.01.09



COPYRIGHT RESERVED. THIS DRAWING MUST NOT BE SCALED. VARIATIONS AND MODIFICATIONS TO WORK SHOWN ON THESE DRAWINGS SHALL NOT BE CARRIED OUT WITHOUT WRITTEN PERMISSION FROM THE ARCHITECTS. THIS DRAWING IS THE EXCLUSIVE PROPERTY OF CICOZZI ARCHITECTURE INC. AND CAN BE REPRODUCED ONLY WITH THEIR WRITTEN PERMISSION.

REVISION:		
NO.:	DATE:	DESCRIPTION:

ISSUE:	
DATE:	DESCRIPTION:
2022-11-25	ISSUED FOR CLIENT REVIEW
2022-11-29	ISSUED FOR DP

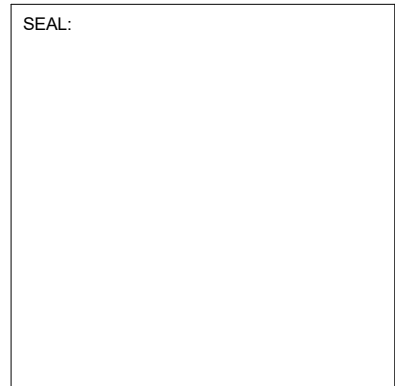

CICOZZI
ARCHITECTURE

15th FLOOR
1095 WEST PENDER STREET
VANCOUVER, B.C.
CANADA V6E 2M6
TEL: 604 687-4741

NORTH ARC
PROPERTIES

PROJECT:
LATIMER GROVE
LOT B - LOWRISES

8395 - 200 STREET
LANGLEY, BC

DRAWN BY: A.N. / I.B.	CHECKED BY: RC
SCALE: 1/16" = 1'-0"	PROJECT NO.: CA 760

SHEET TITLE:
SITE PLAN

REV. NO.:	SHEET NO.:
	A1.02.01

KEY

STANDARD SPACE DIMENSIONS

9'-0 1/4" (2.75 m) 13'-1 1/2" (4.00 m)

19'-0 1/2" (5.80 m) 19'-0 1/2" (5.80 m)

STANDARD SPACE ACCESSIBLE SPACE

8'-0" (2.44 m) 1'-0" (0.30 m)

16'-0 1/4" (4.88 m)

1'-0" (0.30 m)


SMALL CAR SPACE TYPICAL WALL/COLUMN LOCATION

VEHICLE PARKING:

E.V. - ELECTRICAL VEHICLE CHARGING
VIS. - VISITOR STALL
SC - SMALL CAR STALL

LEGEND

- EXITS/ACCESS FOR BUILDING 1
- EXITS/ACCESS FOR BUILDING 2
- ELEC/MECH. ROOMS
- GARBAGE ROOM
- BULK/BIKE STORAGE
- DRIVE AISLE
- CLEAR ACCESS AREA/NO PARKING
- P1 MECHANICAL SHAFT - INTAKE / EXHAUST
- P2 MECHANICAL SHAFT - INTAKE / EXHAUST

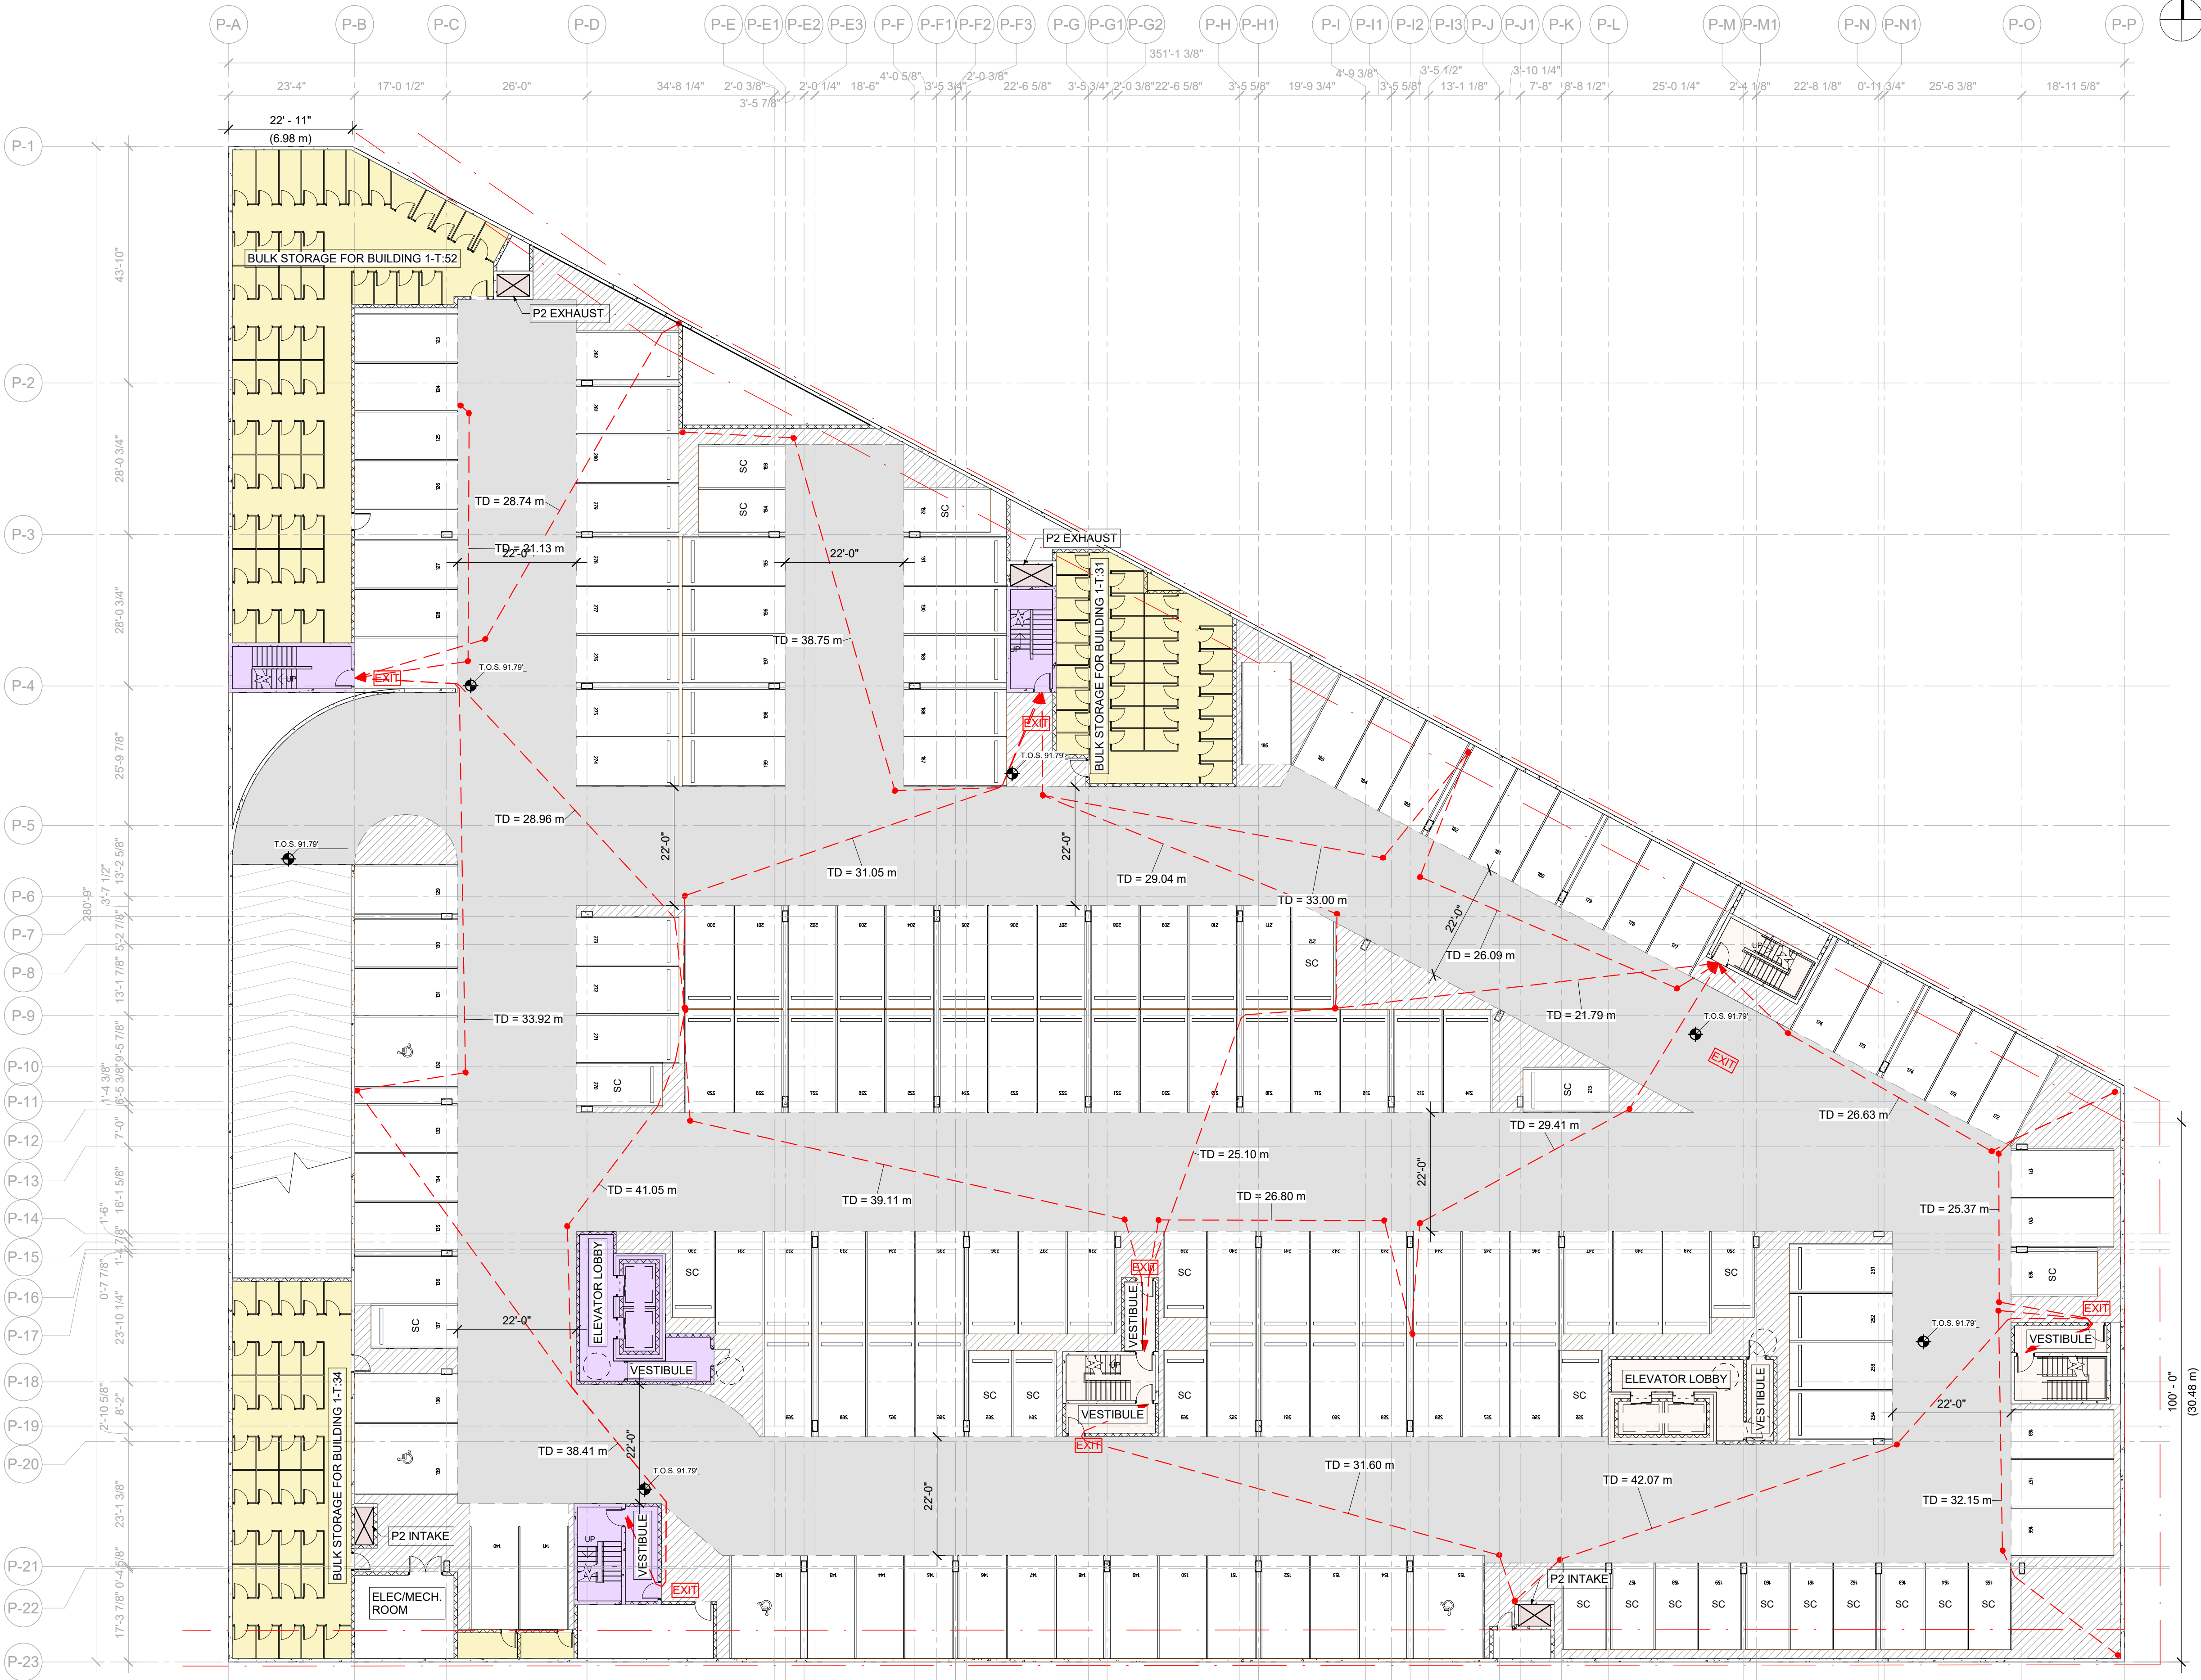

1 PARKADE LEVEL P2
1/16" = 1'-0"

PHASE 1- VEHICULAR PARKING (B1)			
UNIT TYPE	STALLS/UNIT	REQUIRED	PROVIDED
STUDIO (22 UNITS)	1.0	22	
1, 2, 3 BED (90 UNITS)	1.5	135	
<hr/>			
TOTAL RESIDENT PARKING		157	158
VISITOR PARKING	0.10	16	29
TOTAL PARKING REQUIRED:		173	187
<hr/>			
		<u>ALLOWED</u> <u>/ REQ'D</u>	<u>PROVIDED</u>
ACCESSIBLE STALLS (1x PER 50 STALLS)		4	5
SMALL CARS (MAX 20%)		35	20

PHASE 1- BICYCLE PARKING (B1)			
UNIT TYPE	STALLS/UNIT	REQUIRED	PROVIDED
STUDIO (22 UNITS)	1.2	27	
1, 2, 3 BED (90 UNITS)	1.2	108	
TOTAL BIKE PARKING		135	
TOTAL REQUIRED		135	140
PHASE 1 - BULK STORAGE (B1)			
TOTAL UNITS		112	
TOTAL PROVIDED STORAGE		119	

VEHICULAR PARKING				
UNIT TYPE	STALLS/UNIT	REQUIRED	PROVIDED	
STUDIO (22 UNITS)	1.0	22		
1, 2, 3 BED (173 UNITS)	1.5	260		
		<hr/>		
TOTAL RESIDENT PARKING		282	282	
VISITOR PARKING	0.10	29	29	
TOTAL PARKING REQUIRED:		311	311	
		ALLOWED	PROVIDED	
		REQ'D		
ACCESSIBLE STALLS (1x PER 50 STALLS)		7	7	
SMALL CARS (MAX 20%)		63	51	

BICYCLE PARKING			
UNIT TYPE	STALLS/UNIT	REQUIRED	PROVIDED
STUDIO (22 UNITS)	1.2	27	
1, 2, 3 BED (173 UNITS)	1.2	208	
TOTAL BIKE PARKING		235	
TOTAL REQUIRED		235	345
BULK STORAGE			
TOTAL UNITS		195	
TOTAL PROVIDED STORAGE		237	

COPYRIGHT RESERVED. THIS DRAWING MUST NOT BE SCALED. VARIATIONS AND MODIFICATIONS TO WORK SHOWN ON THESE DRAWINGS SHALL NOT BE CARRIED OUT WITHOUT WRITTEN PERMISSION FROM THE ARCHITECTS. THIS DRAWING IS THE EXCLUSIVE PROPERTY OF CICCOCCHI ARCHITECTURE INC. AND CAN BE REPRODUCED ONLY WITH THEIR WRITTEN PERMISSION.

REVISION:

NO.:	DATE:	DESCRIPTION:

ISSUE:

DATE:	DESCRIPTION:
2022-11-25	ISSUED FOR CLIENT REVIEW
2022-11-29	ISSUED FOR DP

SEAL:

CICCOZZI
ARCHITECTURE

15th FLOOR
1095 WEST PENDER STREET
VANCOUVER, B.C.
CANADA V6E 2M6
TEL: 604 687-4741

NORTH ARC
PROPERTIES

PROJECT:
LATIMER GROVE
LOT B - LOWRISES

8395 - 200 STREET
LANGLEY, BC

DRAWN BY:
A.N. / I.B.

CHECKED BY:
RC

SCALE:
As indicated

PROJECT NO.:
CA 760

SHEET TITLE:
**PARKING PLAN
LEVEL P2**

REV. NO.:

SHEET NO.:
A2.02.02

KEY

STANDARD SPACE DIMENSIONS

9'-0 1/4" (2.75 m)

19'-0 1/2" (5.80 m)

1

13'-1 1/2" (4.00 m)

19'-0 1/2" (5.80 m)

1

STANDARD SPACE

ACCESSIBLE SPACE

8'-0" (2.44 m)

16'-0 1/4" (4.88 m)

1

1'-0" (0.30 m)

1'-0" (0.30 m)

1

SMALL CAR SPACE

TYPICAL WALL/COLUMN LOCATION

VEHICLE PARKING:

E.V. - ELECTRICAL VEHICLE CHARGING
VIS. - VISITOR STALL
SC - SMALL CAR STALL

LEGEND

EXITS/ACCESS FOR BUILDING 1

EXITS/ACCESS FOR BUILDING 2

ELEC/MECH. ROOMS

GARBAGE ROOM

BULK/BIKE STORAGE

DRIVE AISLE

CLEAR ACCESS AREA/NO PARKING

P1 MECHANICAL SHAFT - INTAKE / EXHAUST

P2 MECHANICAL SHAFT - INTAKE / EXHAUST

GARBAGE AND RECYCLING

VOLUME GENERATED BASED ON METRO VANCOUVER "RECYCLE GARBAGE BIN MATRIX WITHOUT SINGLESTREAM"

8395 - 200 STREET, LANGLEY, BC

MULTI-FAMILY RESIDENTIAL GARBAGE

UNITS: 195

CONTAINERS REQUIRED

MIXED CONTAINERS

360 L CART

8

NEWSPAPER AND MIXED PAPER (w/ CARDBOARD BIN)

360 L CART

6

GLASS

240 L CART

2

ORGANICS

240 L CART

8

CARDBOARD

6 yd³ BIN (4,588 L)


1

GARBAGE

8 yd³ BIN (6,116 L)

4

TOTALS	3 yd³ BIN (2,294 L)	2
	4 yd³ BIN (3,058 L)	8
	360 L CART	14
	240 L CART	10

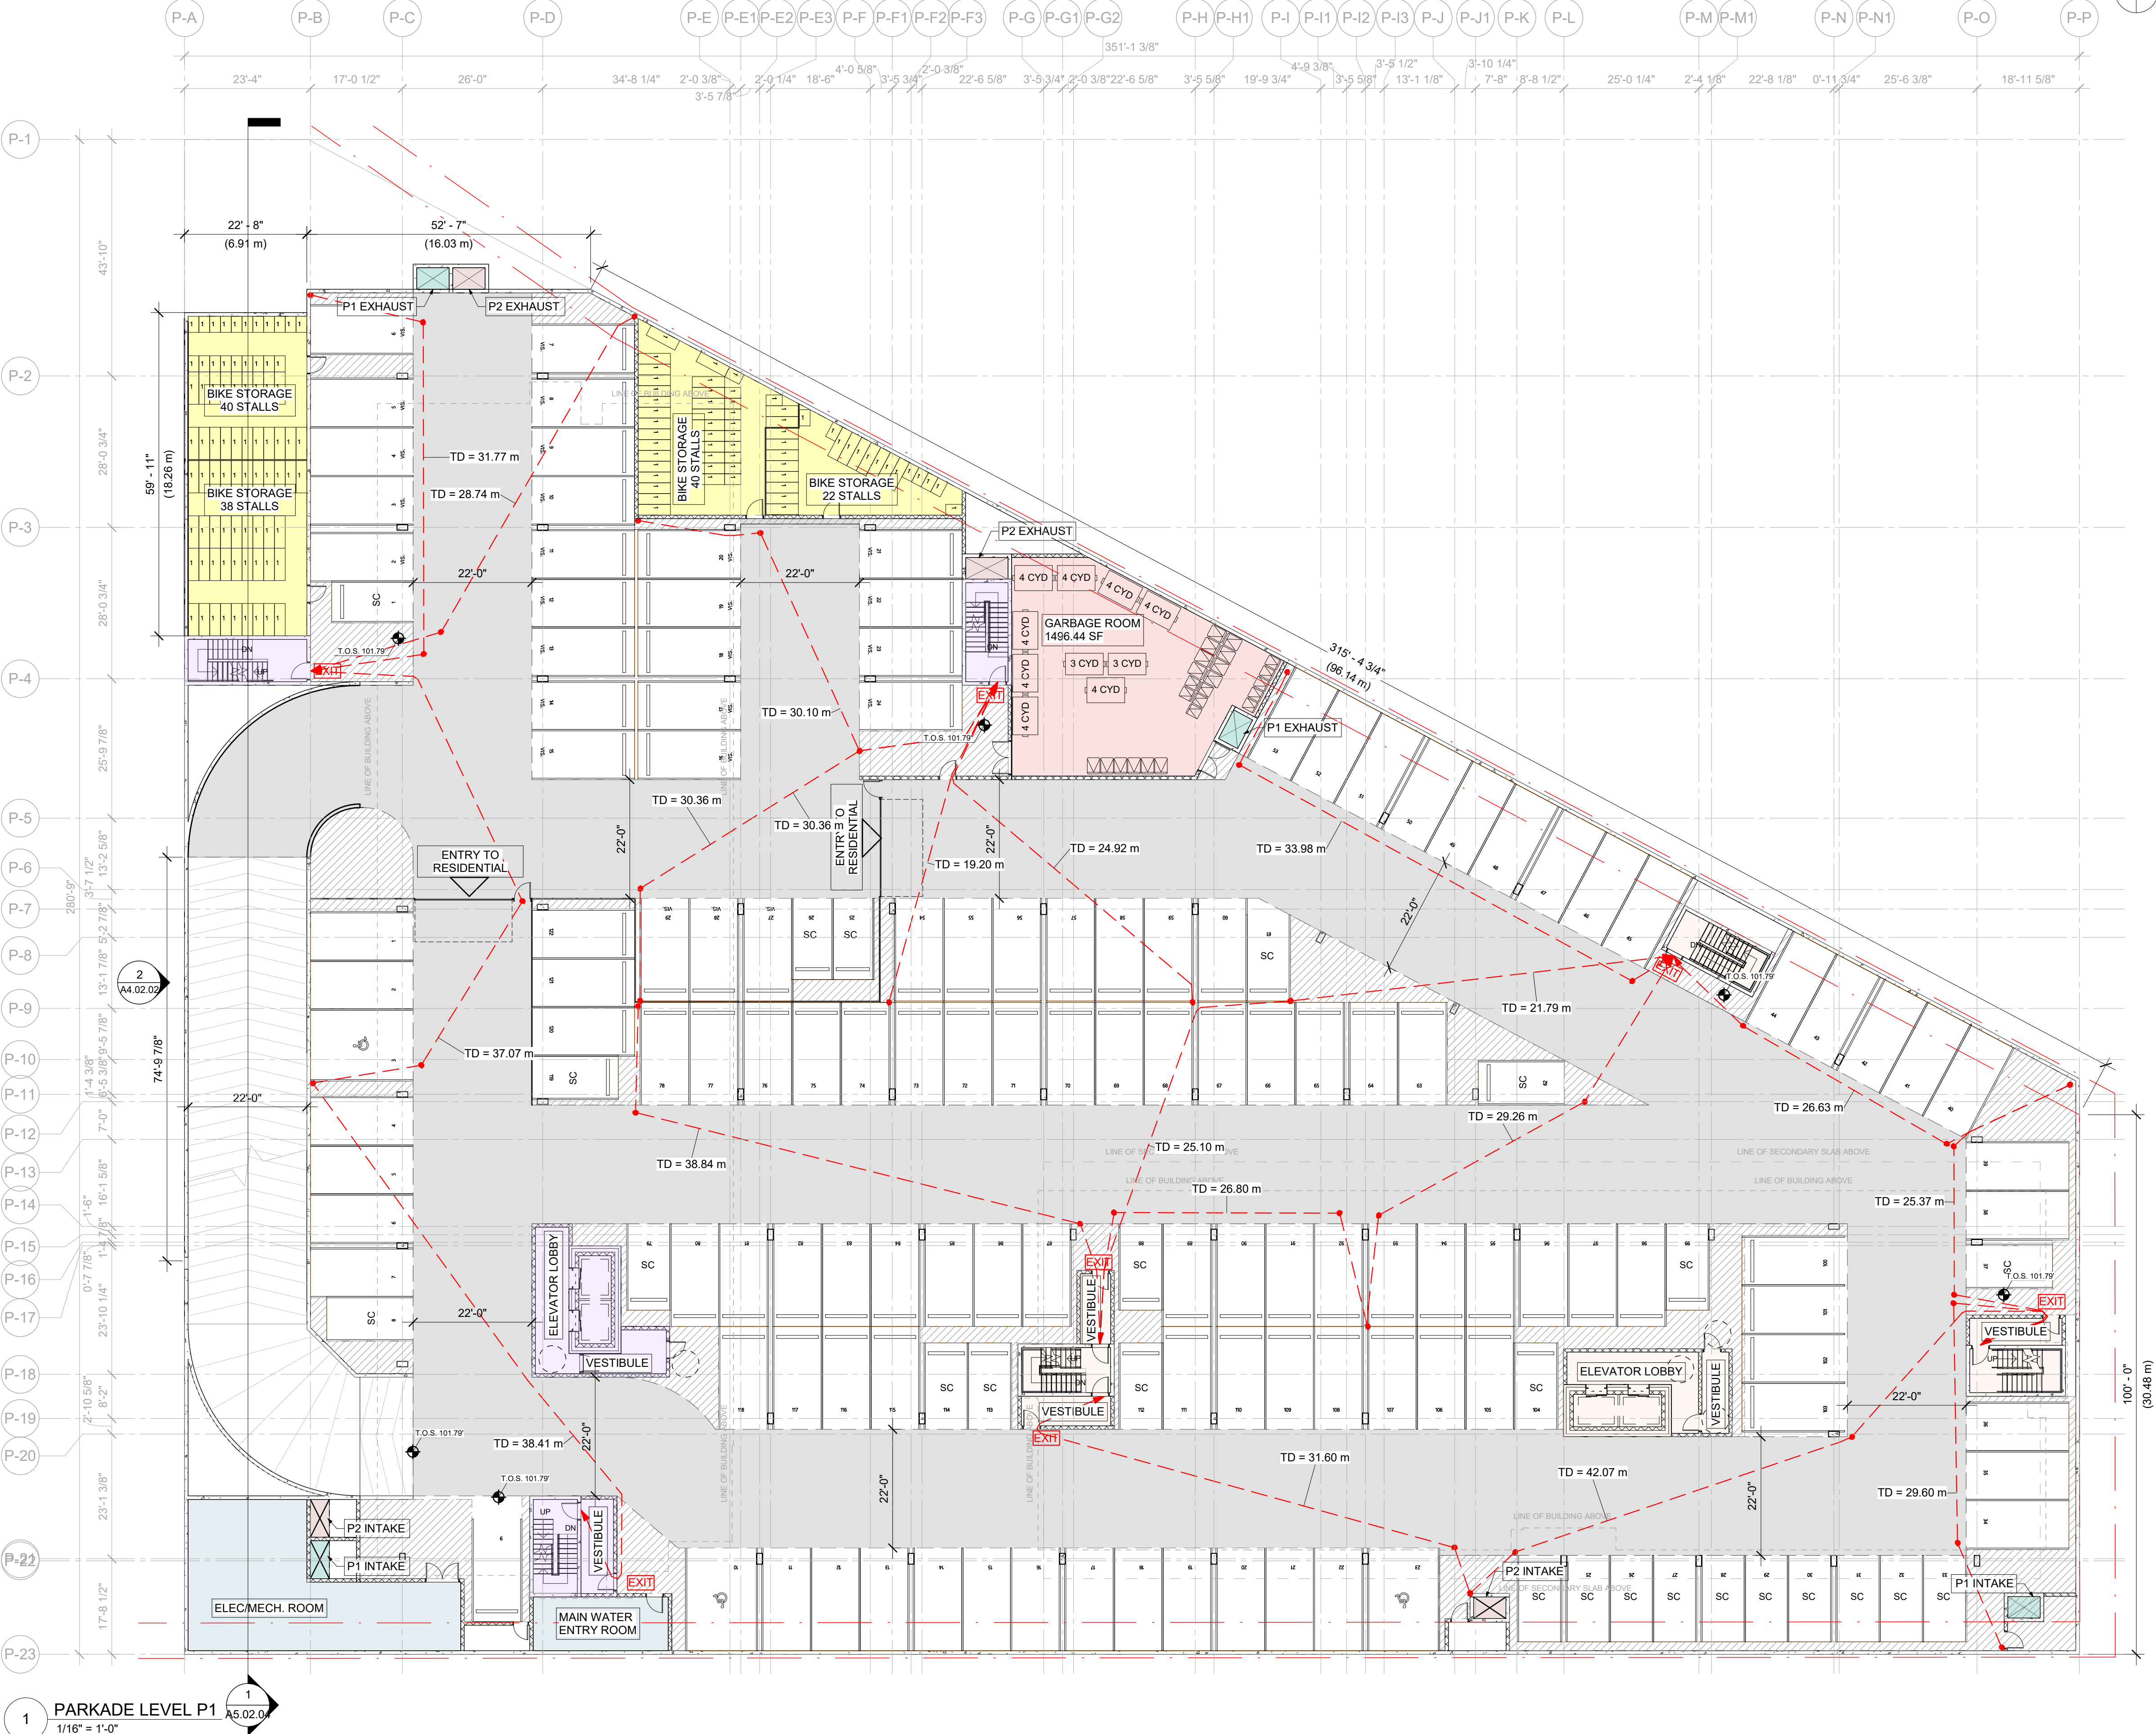

1

PARKADE LEVEL P1

1/16" = 1'-0"

PHASE 1- VEHICULAR PARKING (B1)				
UNIT TYPE	STALLS/UNIT	REQUIRED	PROVIDED	
STUDIO (22 UNITS)	1.0	22		
1, 2, 3 BED (90 UNITS)	1.5	135		
<hr/>				
TOTAL RESIDENT PARKING		157	158	
VISITOR PARKING	0.10	16	29	
TOTAL PARKING REQUIRED:		173	187	
<hr/>				
		<u>ALLOWED</u>	<u>PROVIDED</u>	
		/ REQ'D		
ACCESSIBLE STALLS (1x PER 50 STALLS)		4	5	
SMALL CARS (MAX 20%)		35	20	

PHASE 1- BICYCLE PARKING (B1)			
UNIT TYPE	STALLS/UNIT	REQUIRED	PROVIDED
STUDIO (22 UNITS)	1.2	27	
1, 2, 3 BED (90 UNITS)	1.2	108	
TOTAL BIKE PARKING		135	
TOTAL REQUIRED		135	140
PHASE 1 - BULK STORAGE (B1)			
TOTAL UNITS		112	
TOTAL PROVIDED STORAGE		119	


VEHICULAR PARKING			
UNIT TYPE	STALLS/UNIT	REQUIRED	PROVIDED
STUDIO (22 UNITS)	1.0	22	
1, 2, 3 BED (173 UNITS)	1.5	260	
TOTAL RESIDENT PARKING		282	282
VISITOR PARKING	0.10	29	29
TOTAL PARKING REQUIRED:		311	311
		ALLOWED / REQ'D	PROVIDED
ACCESSIBLE STALLS (1x PER 50 STALLS)		7	7
SMALL CARS (MAX 20%)		63	51

BICYCLE PARKING			
UNIT TYPE	STALLS/UNIT	REQUIRED	PROVIDED
STUDIO (22 UNITS)	1.2	27	
1, 2, 3 BED (173 UNITS)	1.2	208	
TOTAL BIKE PARKING		235	
TOTAL REQUIRED		235	345
BULK STORAGE			
TOTAL UNITS		195	
TOTAL PROVIDED STORAGE		237	

COPYRIGHT RESERVED. THIS DRAWING MUST NOT BE SCALED. VARIATIONS AND MODIFICATIONS TO WORK SHOWN ON THESE DRAWINGS SHALL NOT BE CARRIED OUT WITHOUT WRITTEN PERMISSION FROM THE ARCHITECTS. THIS DRAWING IS THE EXCLUSIVE PROPERTY OF CICCOTZI ARCHITECTURE INC. AND CAN BE REPRODUCED ONLY WITH THEIR WRITTEN PERMISSION.

REVISION:		
NO.:	DATE:	DESCRIPTION:

ISSUE:	
DATE:	DESCRIPTION:
2022-11-25	ISSUED FOR CLIENT REVIEW
2022-11-29	ISSUED FOR DP

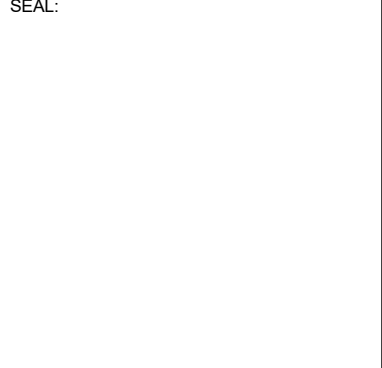

CICCOTZI ARCHITECTURE

15th FLOOR
1095 WEST PENDER STREET
VANCOUVER, B.C.
CANADA V6E 2M6
TEL: 604 687-4741

NORTH ARC PROPERTIES


PROJECT: LATIMER GROVE
LOT B - LOWRISES

8395 - 200 STREET
LANGLEY, BC

DRAWN BY:	CHECKED BY:
A.N. / I.B.	RC
SCALE:	PROJECT NO.:
As indicated	CA 760

SHEET TITLE: PARKING PLAN LEVEL P1

REV. NO.:	SHEET NO.:
	A2.02.03

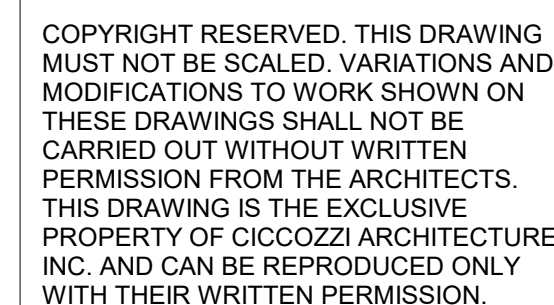

NO.:	DATE:	DESCRIPTION
------	-------	-------------

ISSUE:	
2022-11-25	ISSUED FOR CLIENT REVIEW
DATE:	DESCRIPTION:
2022-11-29	ISSUED FOR DP

SEA

CICCOZZI
ARCHITECTURE

15th FLOOR
1095 WEST PENDER STREET
VANCOUVER, B.C.
CANADA V6E 2M6
TEL: 604 687-4741


NORTH ARC
PROPERTIES

PROJECT

**LATIMER
GROVE**
LOT B - LOWRISES

8395 - 200 STREET
LANGLEY, BC

DRAWN BY

A.N./I.B.

	CHECKED BY
--	------------

RC

SCALE:

PROJECT NO.:	
--------------	--

SHEET T1

BUILDING 2 - BASEMENT


REV. NO.:

SHEET NO.:

A2.02.04



BICYCLE STALL/LOCKERS
(TOWNSHIP OF LANGLEY - 2015 CYCLING PLAN)

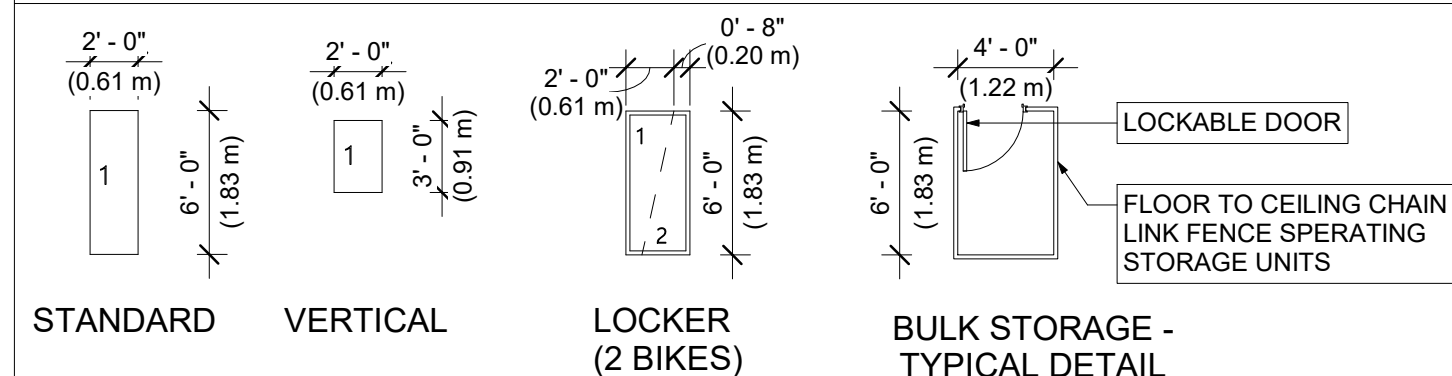

BICYCLE STORAGE

L - LARGE STALLS

S - STACKED STALLS

	ELEC/MECH. ROOMS
	BULK/BIKE STORAGE
	AMENITY ROOM

<u>UNIT TYPE</u>	<u>STALLS/UNIT</u>	<u>REQUIRED</u>	<u>PROVIDED</u>
STUDIO (22 UNITS)	1.0	22	
1, 2, 3 BED (173 UNITS)	1.5	260	
TOTAL RESIDENT PARKING		282	282
VISITOR PARKING	0.10	29	29
TOTAL PARKING REQUIRED:		311	311

ACCESSIBLE STALLS (1x PER 50 STALLS)
SMALL CARS (MAX 20%)

<u>UNIT TYPE</u>	<u>STALLS/UNIT</u>	<u>REQUIRED</u>	<u>PROVIDE</u>
STUDIO (22 UNITS)	1.2	27	
1, 2, 3 BED (173 UNITS)	1.2	208	
TOTAL BIKE PARKING		235	
TOTAL REQUIRED		235	345

BULK STORAGE

TOTAL UNITS	199
TOTAL PROVIDED STORAGE	23

COPYRIGHT RESERVED. THIS DRAWING MUST NOT BE SCALED. VARIATIONS AND MODIFICATIONS TO WORK SHOWN ON THESE DRAWINGS SHALL NOT BE CARRIED OUT WITHOUT WRITTEN PERMISSION FROM THE ARCHITECTS. THIS DRAWING IS THE EXCLUSIVE PROPERTY OF CICOZZI ARCHITECTURE INC. AND CAN BE REPRODUCED ONLY WITH THEIR WRITTEN PERMISSION.

REVISION:
NO. DATE DESCRIPTION:

ISSUE:
DATE: 2022-11-25
2022-11-29
DESCRIPTION: ISSUED FOR CLIENT REVIEW
ISSUED FOR DP

SEAL:

CICOZZI
ARCHITECTURE

15th FLOOR
1095 WEST PENDER STREET
VANCOUVER, B.C.
CANADA V6E 2M6
TEL: 604 687-4741

NORTH ARC
PROPERTIES


PROJECT:
LATIMER GROVE
LOT B - LOWRISES

8395 - 200 STREET
LANGLEY, BC

DRAWN BY:
A.N. / I.B.
SCALE:
As indicated
CHECKED BY:
RC
PROJECT NO.:
CA 760

SHEET TITLE:
BUILDING 1 - LEVEL 1

REV. NO.:
SHEET NO.:
A2.02.05

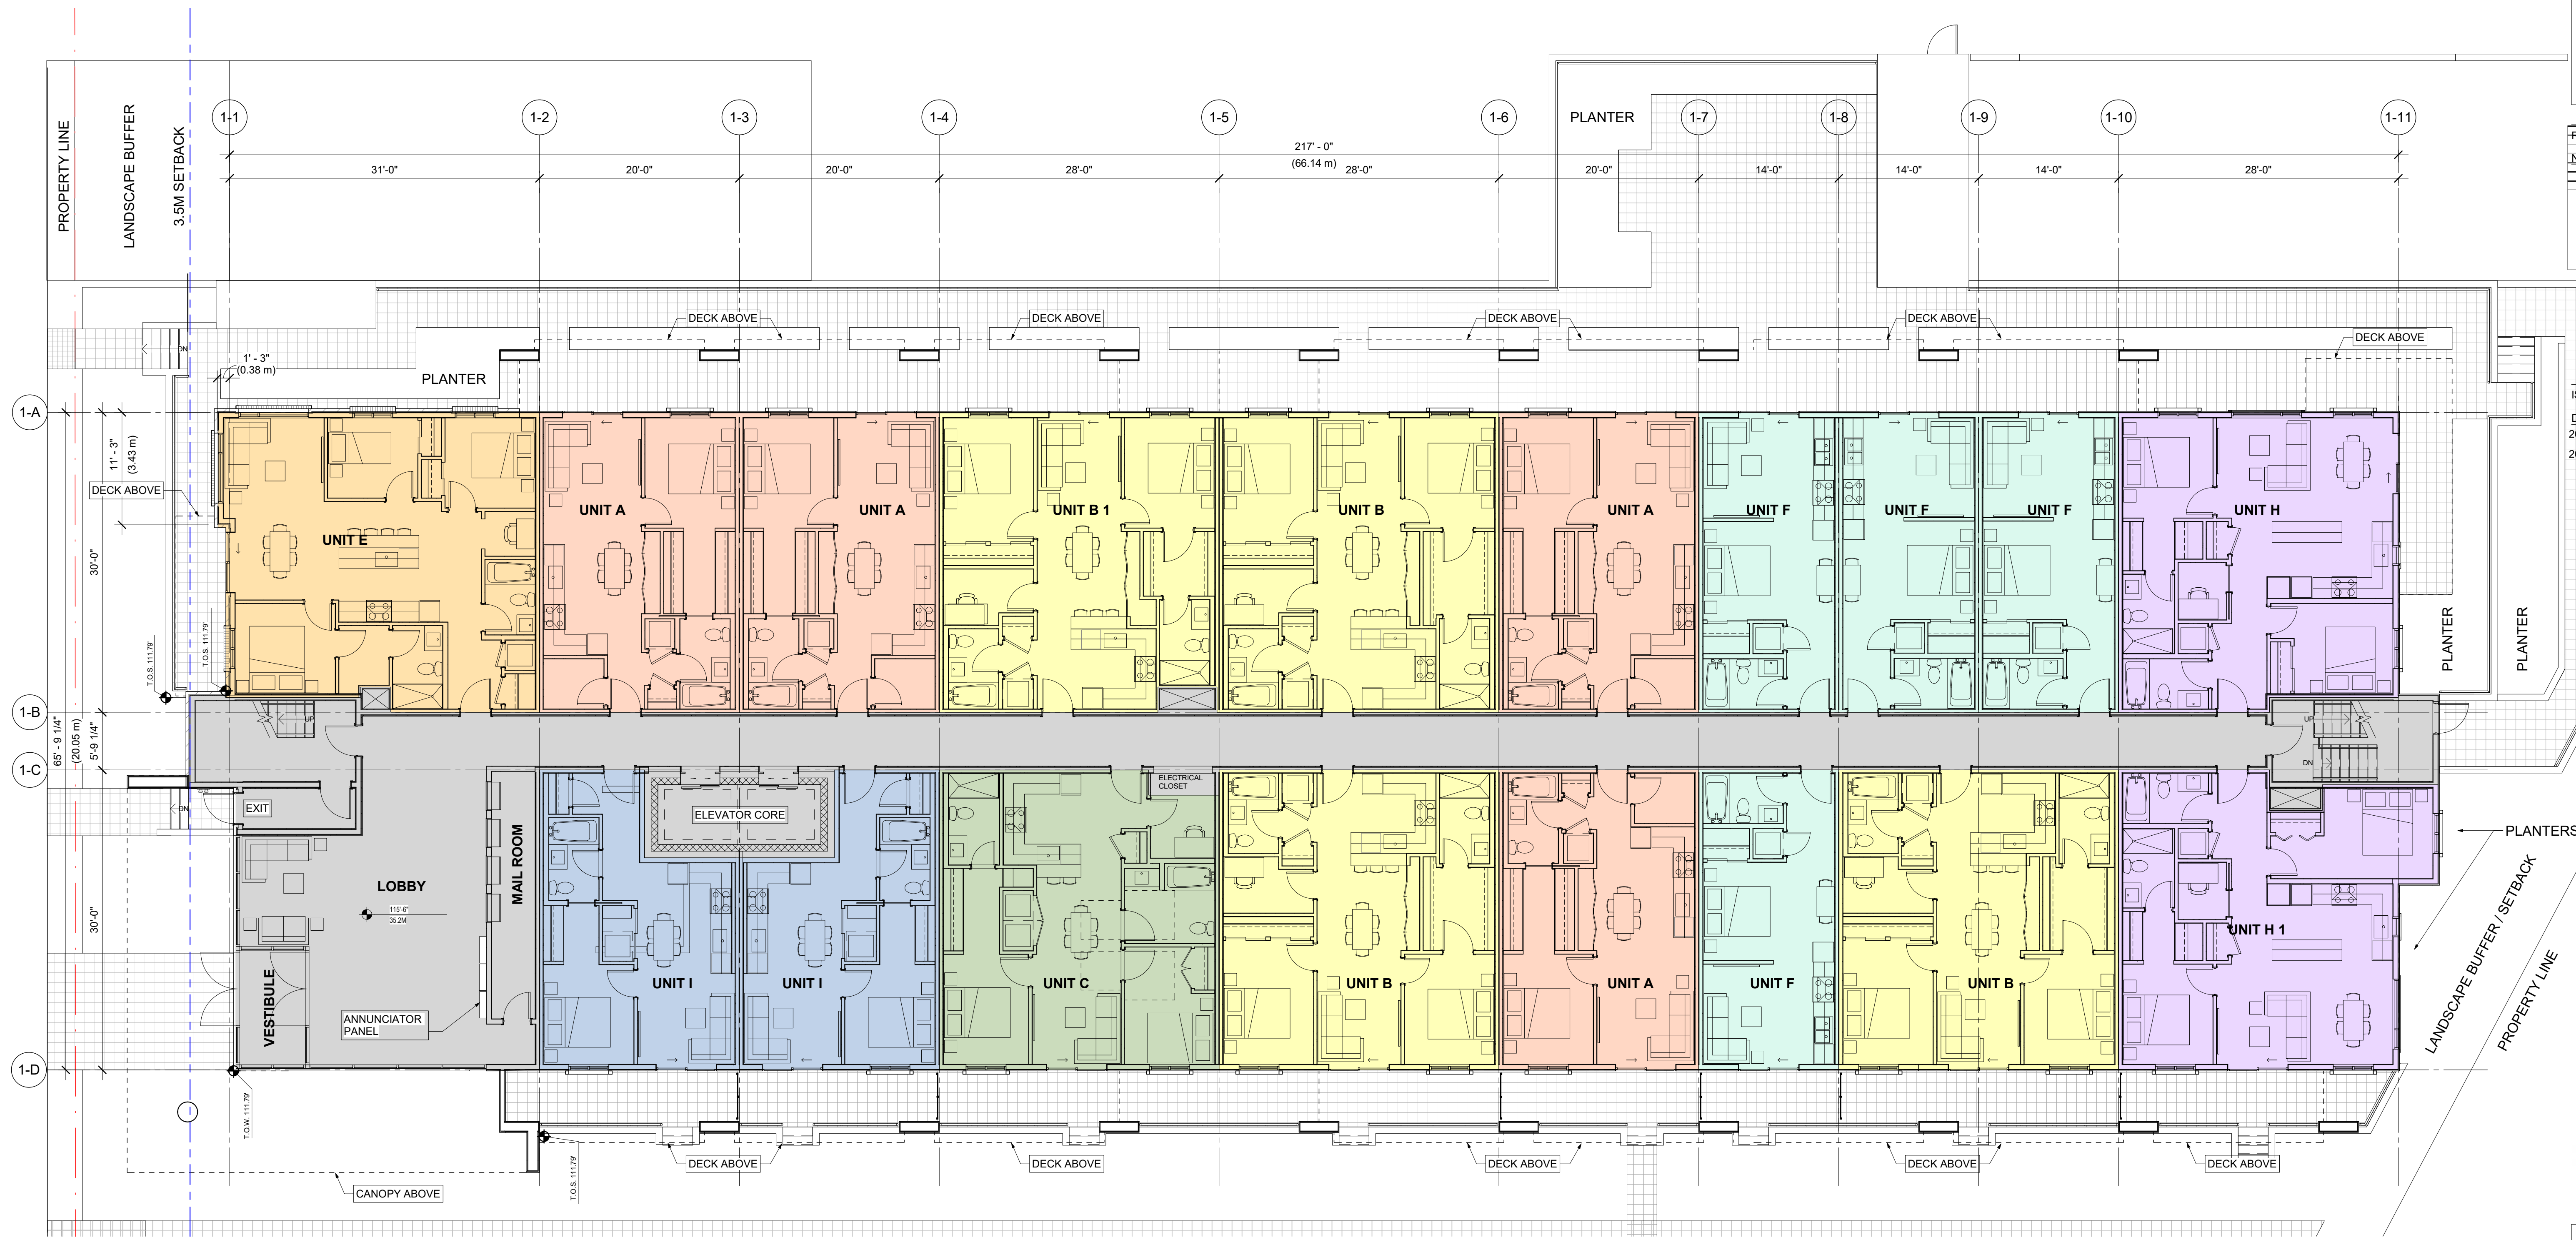

1 BUILDING 1 - LEVEL 1
1/8" = 1'-0"

BUILDING 1

GROUND FLOOR GROSS FLOOR AREA: 14,387.12 SF
2-6 FLOOR GROSS AREA PER LEVEL: 14,449.87SF
TOTAL BUILDING GROSS AREA: 86,636.47SF

GROUND FLOOR EFFICIENCY: 83 %
TYPICAL FLOOR EFFICIENCY: 89 %
AVERGAE EFFICIENCY: 86 %


UNIT COUNT:
GROUND FLOOR: 18 UNITS
TYPICAL FLOOR: 19 UNITS
FLOOR 6: 18 UNITS
TOTAL PER BUILDING 1: 112 UNITS

22 - UNIT F : Studio
12 - UNIT I : 1 bed 1 bath
24 - UNIT A : 1 bed 1 bath 1 den
19 - UNIT B : 2 bed 2 bath 1 den
06 - UNIT B1 : 2 bed 2 bath 1 den
06 - UNIT C : 2 bed 2 bath 1 den (Adaptable)
06 - UNIT H : 2 bed 2 bath 1 den
06 - UNIT H1 : 2 bed 2 bath 1 den
06 - UNIT E : 3 bed 2 bath 1 den
05 - UNIT E1 : 3 bed 2 bath 1 den

UNIT TYPES LEGEND

- | | |
|--|---------------------------------------|
| UNIT A - 1 BED 1 BATH + DEN - 600 SF | UNIT F - STUDIO - 420 SF |
| UNIT B - 2 BED 2 BATH + DEN - 840 SF | UNIT H - 2 BED 2 BATH + DEN - 821 SF |
| UNIT B1 - 2 BED 2 BATH + DEN - 825 SF | UNIT H1 - 2 BED 2 BATH + DEN - 847 SF |
| UNIT C - 2 BED 2 BATH + DEN (ADAPT.) - 822 SF | UNIT I - 1 BED 1 BATH - 521 SF |
| UNIT C1 - 2 BED 2 BATH + DEN (ADAPT.) - 828 SF | |
| UNIT E - 3 BED 2 BATH + DEN - 926 SF | |
| UNIT E1 - 3 BED 2 BATH + DEN - 954 SF | |

KEY PLAN

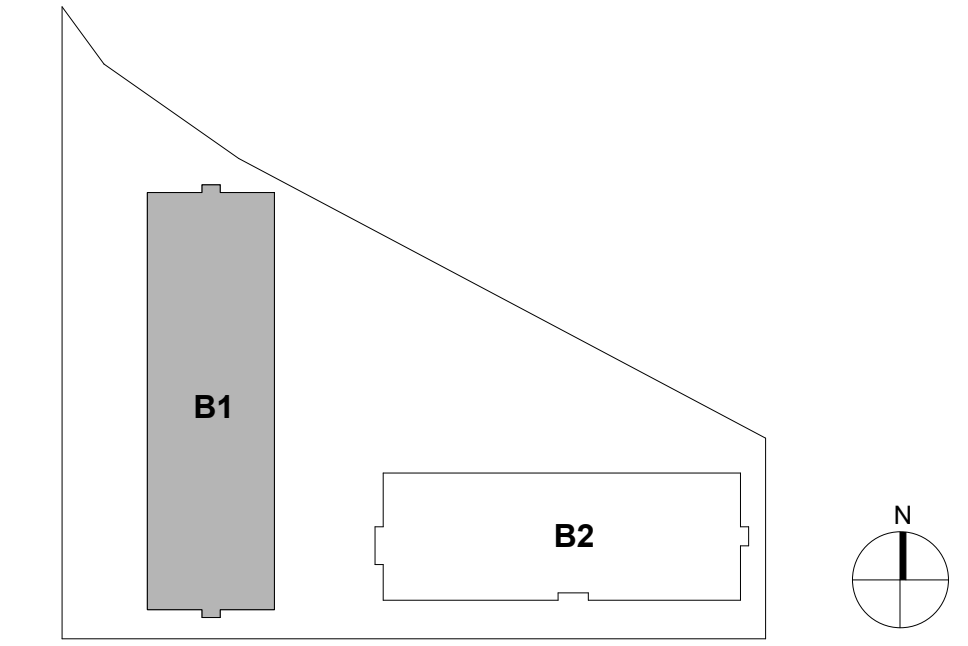

COPYRIGHT RESERVED. THIS DRAWING MUST NOT BE SCALED. VARIATIONS AND MODIFICATIONS TO WORK SHOWN ON THESE DRAWINGS SHALL NOT BE CARRIED OUT WITHOUT WRITTEN PERMISSION FROM THE ARCHITECTS. THIS DRAWING IS THE EXCLUSIVE PROPERTY OF CICOZZI ARCHITECTURE INC. AND CAN BE REPRODUCED ONLY WITH THEIR WRITTEN PERMISSION.

REVISION:

NO.:	DATE:	DESCRIPTION:

ISSUE:

DATE:	DESCRIPTION:
2022-11-25	ISSUED FOR CLIENT REVIEW
2022-11-29	ISSUED FOR DP

SEAL:

CICOZZI
ARCHITECTURE

15th FLOOR
1095 WEST PENDER STREET
VANCOUVER, B.C.
CANADA V6E 2M6
TEL: 604 687-4741

NORTH ARC
PROPERTIES


PROJECT:
LATIMER GROVE
LOT B - LOWRISES

8395 - 200 STREET
LANGLEY, BC

DRAWN BY: A.N. / I.B.	CHECKED BY: RC
SCALE: As indicated	PROJECT NO.: CA 760

SHEET TITLE:
BUILDING 1 - LEVEL 2

REV. NO.:	SHEET NO.: A2.02.06
-----------	-------------------------------

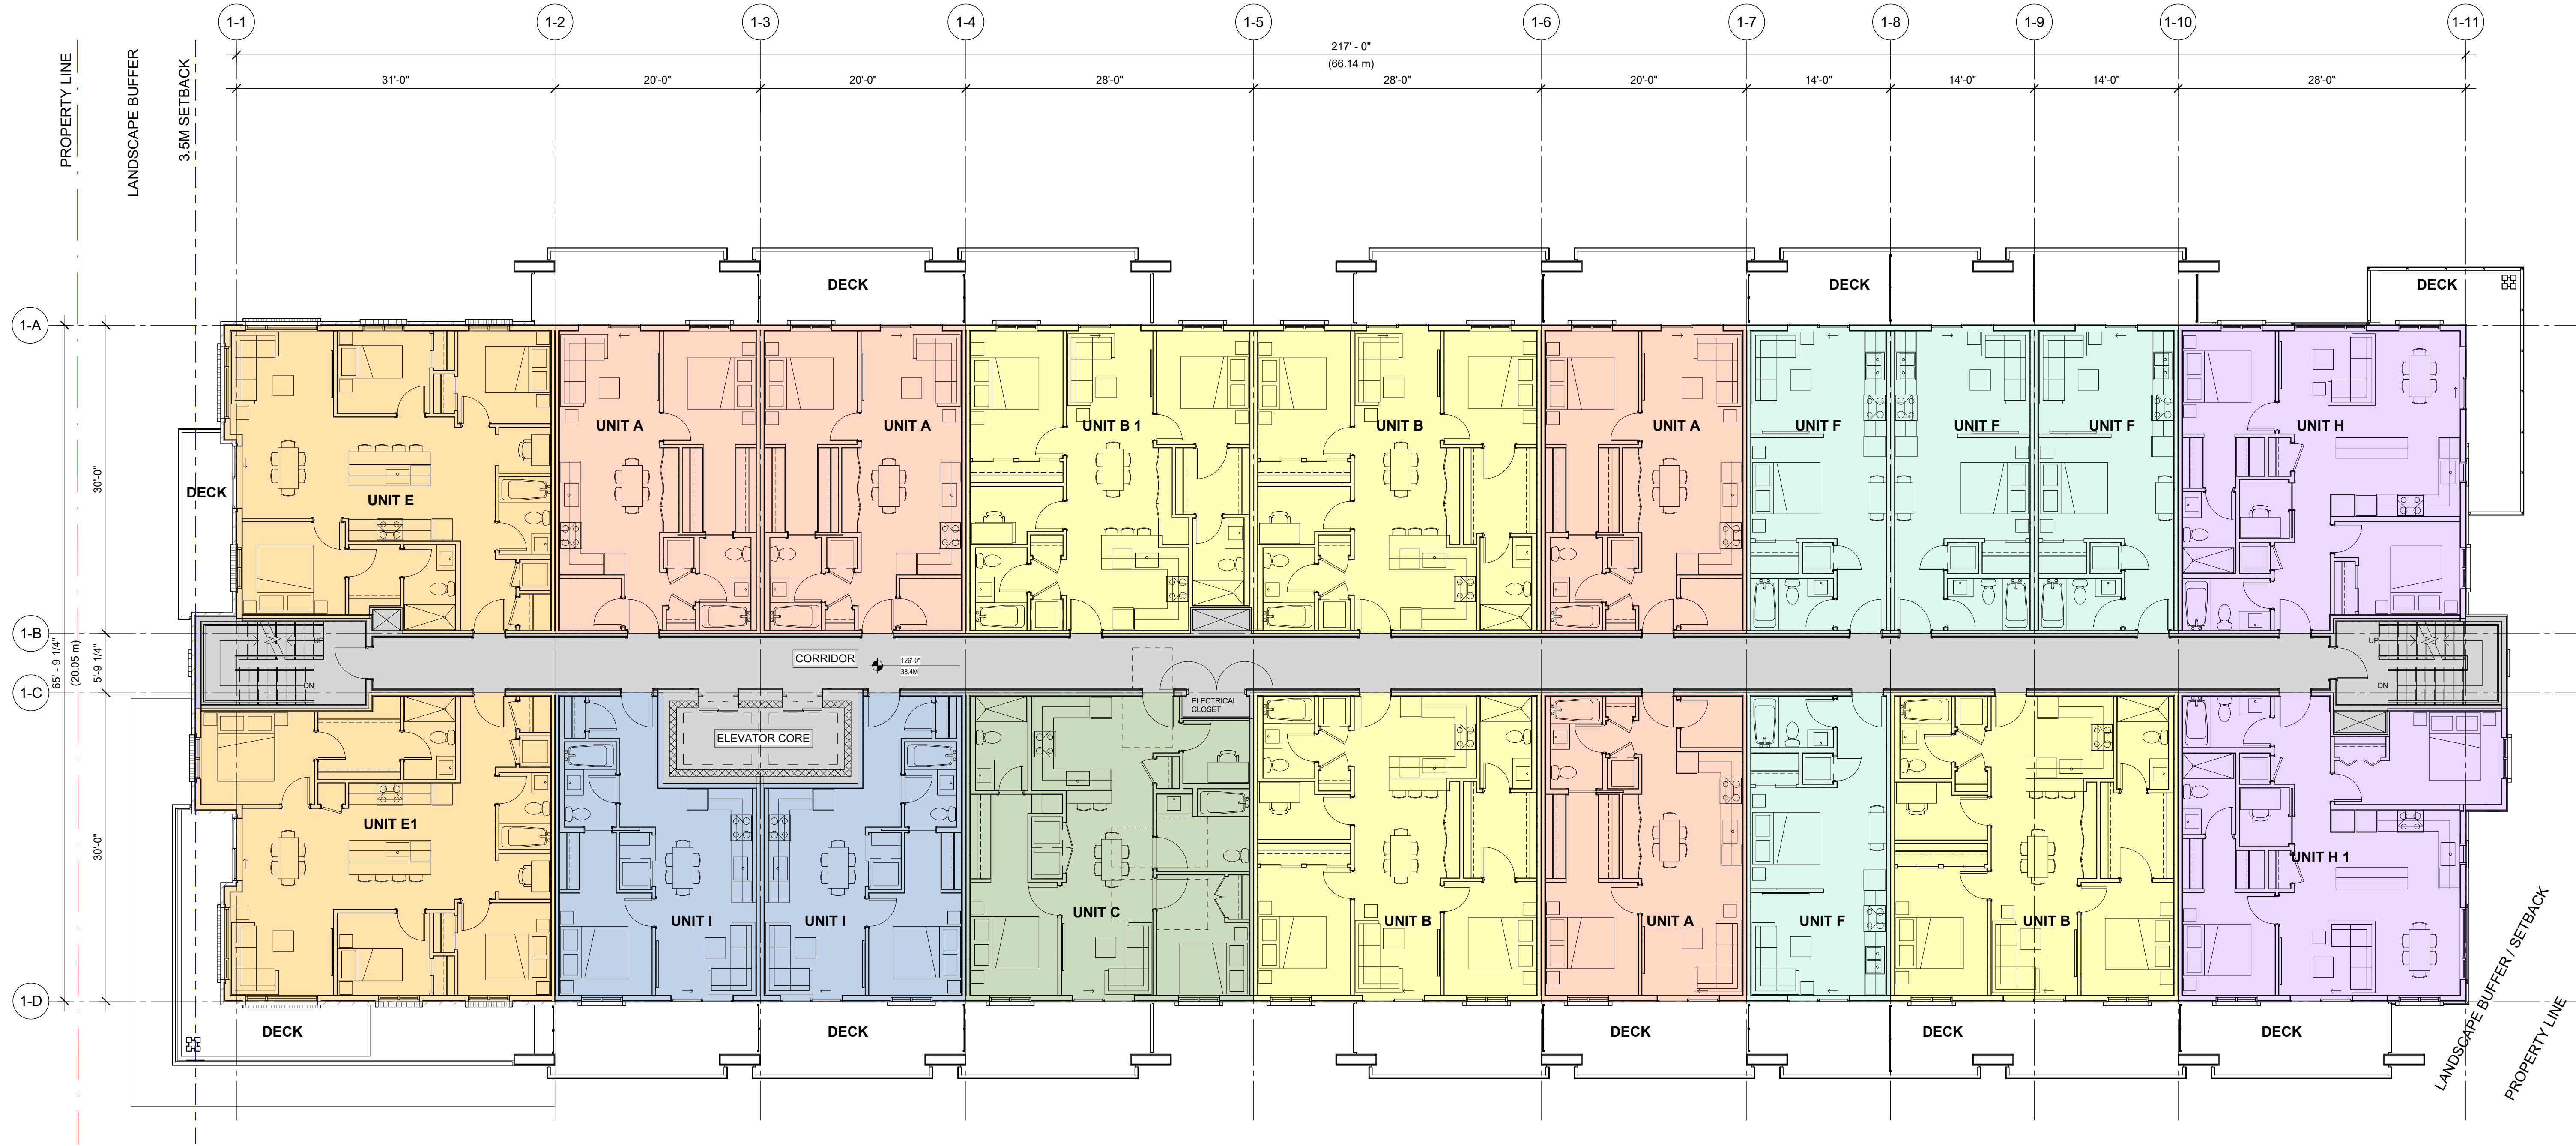

1 BUILDING 1 - LEVEL 2
1/8" = 1'-0"

BUILDING 1


GROUND FLOOR GROSS FLOOR AREA: 14,387.12 SF
2-6 FLOOR GROSS AREA PER LEVEL: 14,449.87SF
TOTAL BUILDING GROSS AREA: 86,636.47SF

GROUND FLOOR EFFICIENCY: 83 %
TYPICAL FLOOR EFFICIENCY: 89 %
AVERGAE EFFICIENCY: 86 %

UNIT COUNT:
GROUND FLOOR: 18 UNITS
TYPICAL FLOOR: 19 UNITS
FLOOR 6: 18 UNITS
TOTAL PER BUILDING 1: 112 UNITS

22 - UNIT F : Studio
12 - UNIT I : 1 bed 1 bath
24 - UNIT A : 1 bed 1 bath 1 den
19 - UNIT B : 2 bed 2 bath 1 den
06 - UNIT B1 : 2 bed 2 bath 1 den
06 - UNIT C : 2 bed 2 bath 1 den (Adaptable)
06 - UNIT H : 2 bed 2 bath 1 den
06 - UNIT H1 : 2 bed 2 bath 1 den
06 - UNIT E : 3 bed 2 bath 1 den
05 - UNIT E1 : 3 bed 2 bath 1 den

UNIT TYPES LEGEND	
	UNIT A - 1 BED 1 BATH + DEN - 600 SF
	UNIT B - 2 BED 2 BATH + DEN - 840 SF
	UNIT B1 - 2 BED 2 BATH + DEN - 825 SF
	UNIT C - 2 BED 2 BATH + DEN (ADAPT.) - 822 SF
	UNIT C1 - 2 BED 2 BATH + DEN (ADAPT.) - 828 SF
	UNIT E - 3 BED 2 BATH + DEN - 926 SF
	UNIT E1 - 3 BED 2 BATH + DEN - 954 SF
	UNIT F - STUDIO - 420 SF
	UNIT H - 2 BED 2 BATH + DEN - 821 SF
	UNIT H1 - 2 BED 2 BATH + DEN - 847 SF
	UNIT I - 1 BED 1 BATH - 521 SF

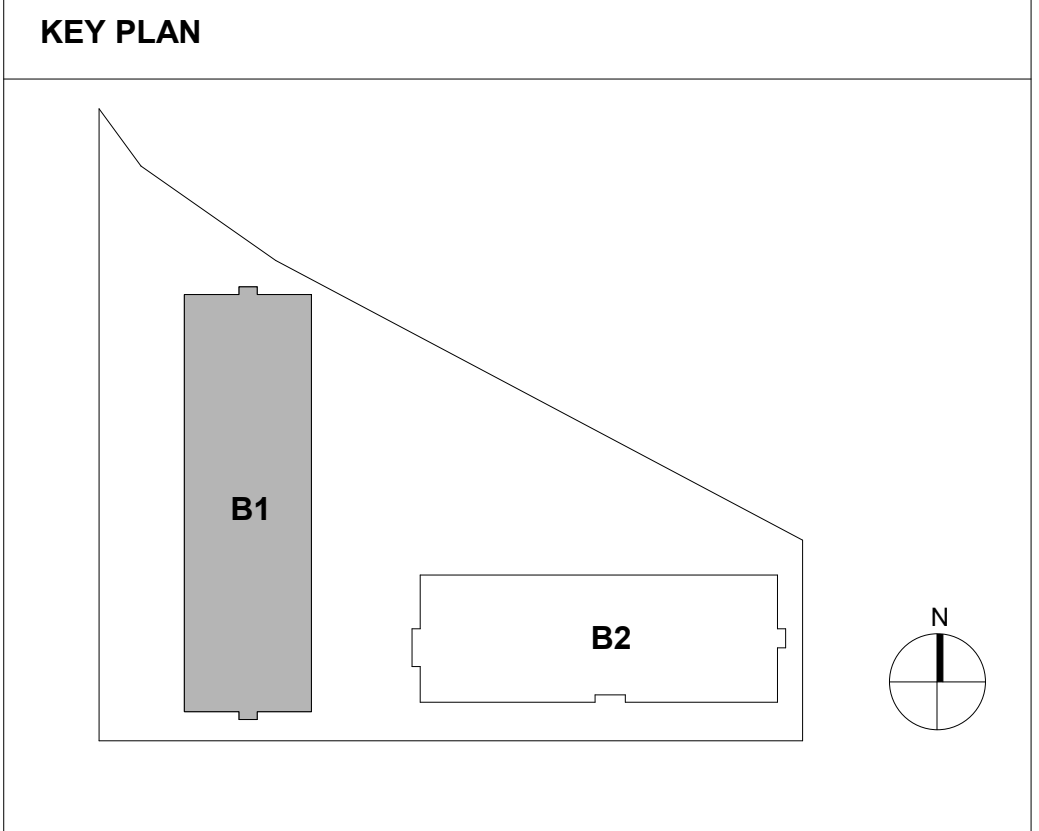

COPYRIGHT RESERVED. THIS DRAWING MUST NOT BE SCALED. VARIATIONS AND MODIFICATIONS TO WORK SHOWN ON THESE DRAWINGS SHALL NOT BE CARRIED OUT WITHOUT WRITTEN PERMISSION FROM THE ARCHITECTS. THIS DRAWING IS THE EXCLUSIVE PROPERTY OF CICOZZI ARCHITECTURE INC. AND CAN BE REPRODUCED ONLY WITH THEIR WRITTEN PERMISSION.

REVISION:

NO.:	DATE:	DESCRIPTION:

ISSUE:

DATE:	DESCRIPTION:
2022-11-25	ISSUED FOR CLIENT REVIEW
2022-11-29	ISSUED FOR DP

SEAL:

CICOZZI
ARCHITECTURE

15th FLOOR
1095 WEST PENDER STREET
VANCOUVER, B.C.
CANADA V6E 2M6
TEL: 604 687-4741

NORTH ARC
PROPERTIES

PROJECT:
LATIMER GROVE
LOT B - LOWRISES

8395 - 200 STREET
LANGLEY, BC

DRAWN BY:
A.N. / I.B.

CHECKED BY:
RC


SCALE:
As indicated

PROJECT NO.:
CA 760

SHEET TITLE:
BUILDING 1 - LEVEL 3-5

REV. NO.:

SHEET NO.:
A2.02.07

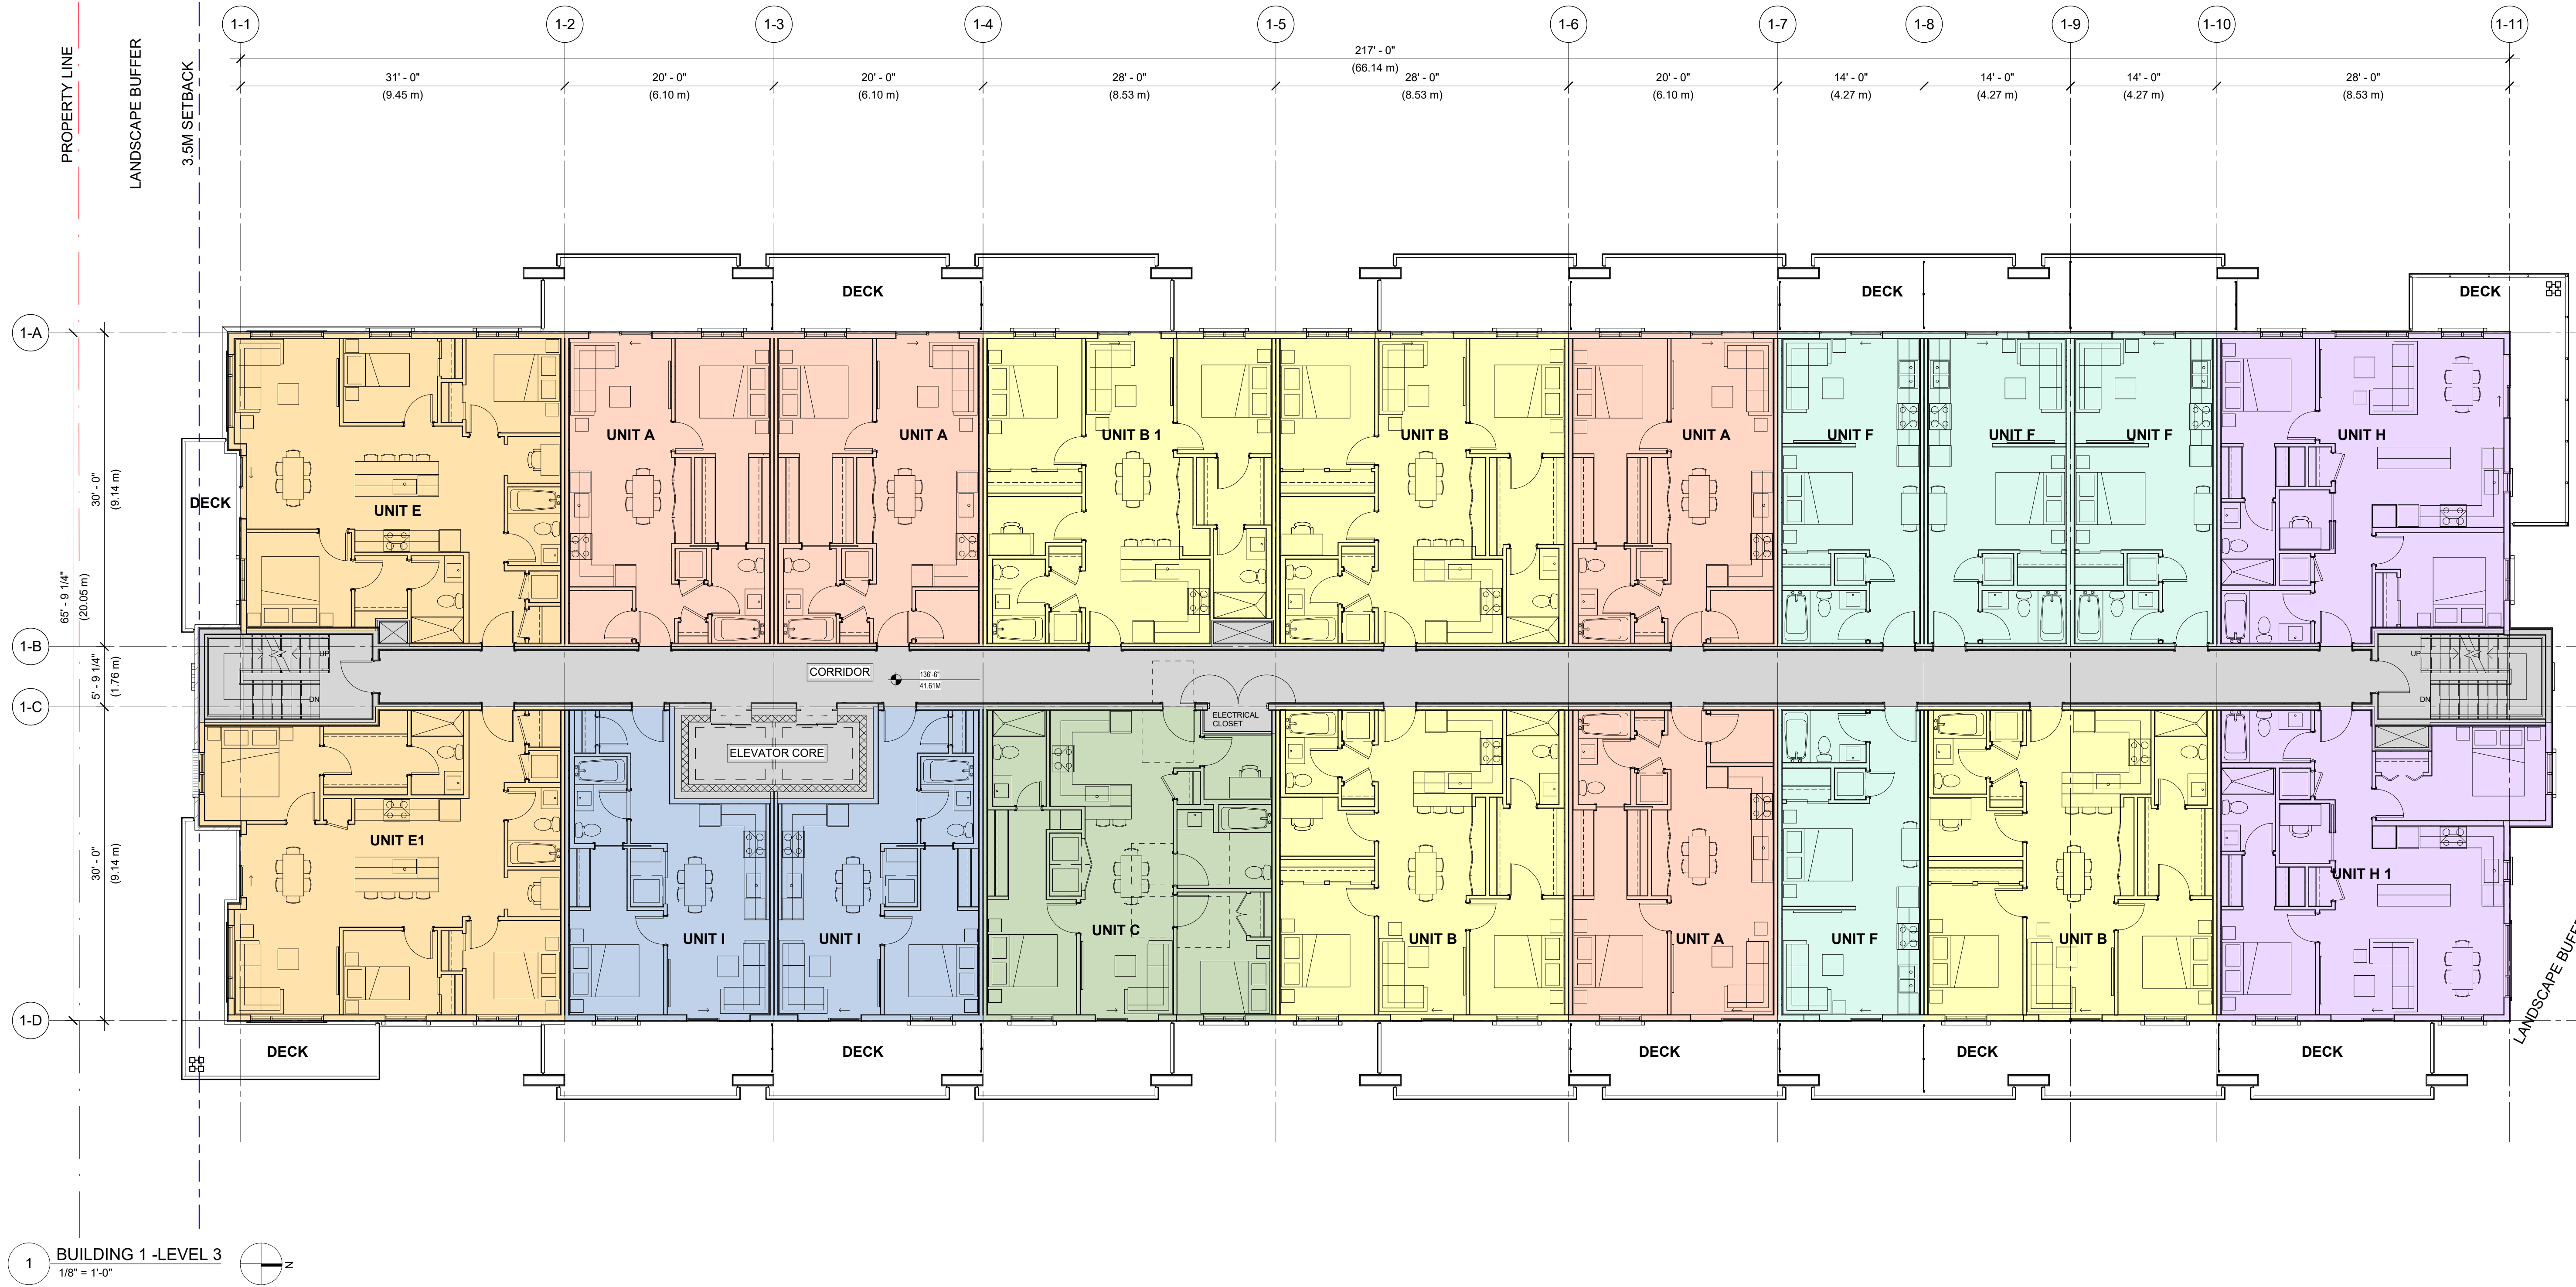

BUILDING 1

GROUND FLOOR GROSS FLOOR AREA: 14,387.12 SF
2-6 FLOOR GROSS AREA PER LEVEL: 14,449.87SF
TOTAL BUILDING GROSS AREA: 86,636.47SF

GROUND FLOOR EFFICIENCY: 83 %
TYPICAL FLOOR EFFICIENCY: 89 %
AVERGAE EFFICIENCY: 86 %


UNIT COUNT:
GROUND FLOOR: 18 UNITS
TYPICAL FLOOR: 19 UNITS
FLOOR 6: 18 UNITS
TOTAL PER BUILDING 1: 112 UNITS

22 - UNIT F : Studio
12 - UNIT I : 1 bed 1 bath
24 - UNIT A : 1 bed 1 bath 1 den
19 - UNIT B : 2 bed 2 bath 1 den
06 - UNIT B1 : 2 bed 2 bath 1 den
06 - UNIT C : 2 bed 2 bath 1 den (Adaptable)
06 - UNIT H : 2 bed 2 bath 1 den
06 - UNIT H1 : 2 bed 2 bath 1 den
06 - UNIT E : 3 bed 2 bath 1 den
05 - UNIT E1 : 3 bed 2 bath 1 den

UNIT TYPES LEGEND

UNIT A - 1 BED 1 BATH + DEN - 600 SF	UNIT F - STUDIO - 420 SF
UNIT B - 2 BED 2 BATH + DEN - 840 SF	UNIT H - 2 BED 2 BATH + DEN - 821 SF
UNIT B1 - 2 BED 2 BATH + DEN - 825 SF	UNIT H1 - 2 BED 2 BATH + DEN - 847 SF
UNIT C - 2 BED 2 BATH + DEN (ADAPT.) - 822 SF	UNIT I - 1 BED 1 BATH - 521 SF
UNIT C1 - 2 BED 2 BATH + DEN (ADAPT.) - 828 SF	
UNIT E - 3 BED 2 BATH + DEN - 926 SF	
UNIT E1 - 3 BED 2 BATH + DEN - 954 SF	


KEY PLAN

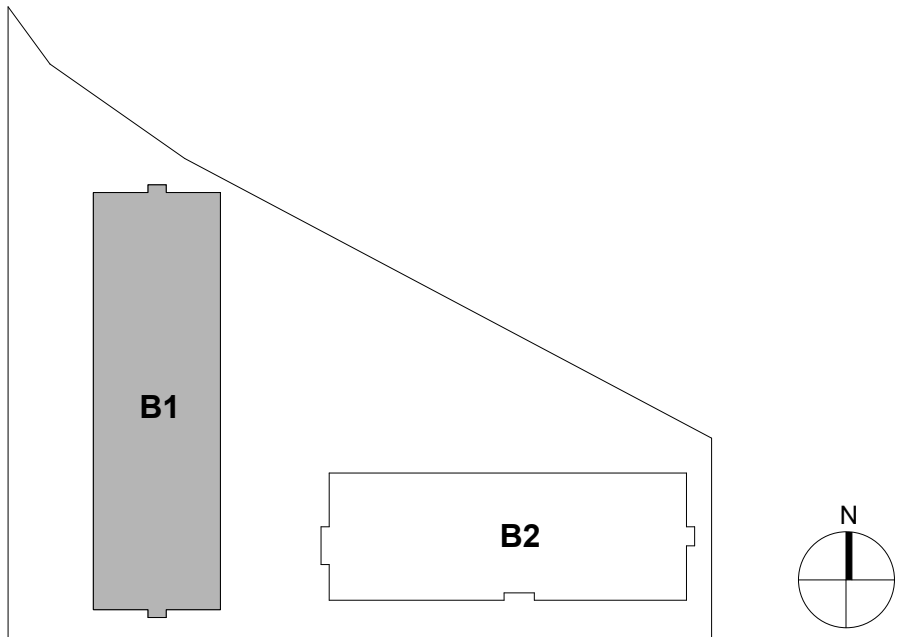

COPYRIGHT RESERVED. THIS DRAWING MUST NOT BE SCALED. VARIATIONS AND MODIFICATIONS TO WORK SHOWN ON THESE DRAWINGS SHALL NOT BE CARRIED OUT WITHOUT WRITTEN PERMISSION FROM THE ARCHITECTS. THIS DRAWING IS THE EXCLUSIVE PROPERTY OF CICOZZI ARCHITECTURE INC. AND CAN BE REPRODUCED ONLY WITH THEIR WRITTEN PERMISSION.

REVISION:
NO.: DATE: DESCRIPTION:

ISSUE:
DATE: 2022-11-25
2022-11-29
DESCRIPTION: ISSUED FOR CLIENT REVIEW
ISSUED FOR DP

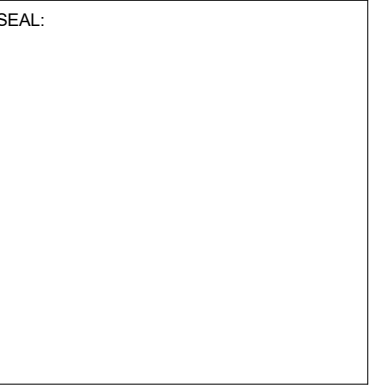

CICOZZI
ARCHITECTURE

15th FLOOR
1095 WEST PENDER STREET
VANCOUVER, B.C.
CANADA V6E 2M6
TEL: 604 687-4741

NORTH ARC
PROPERTIES


PROJECT:
LATIMER GROVE
LOT B - LOWRISES

8395 - 200 STREET
LANGLEY, BC

DRAWN BY: A.N. / I.B.
SCALE: As indicated
SHEET TITLE: **BUILDING 1 - LEVEL 6**

CHECKED BY: RC
PROJECT NO.: CA 760

REV. NO.:
SHEET NO.: **A2.02.09**

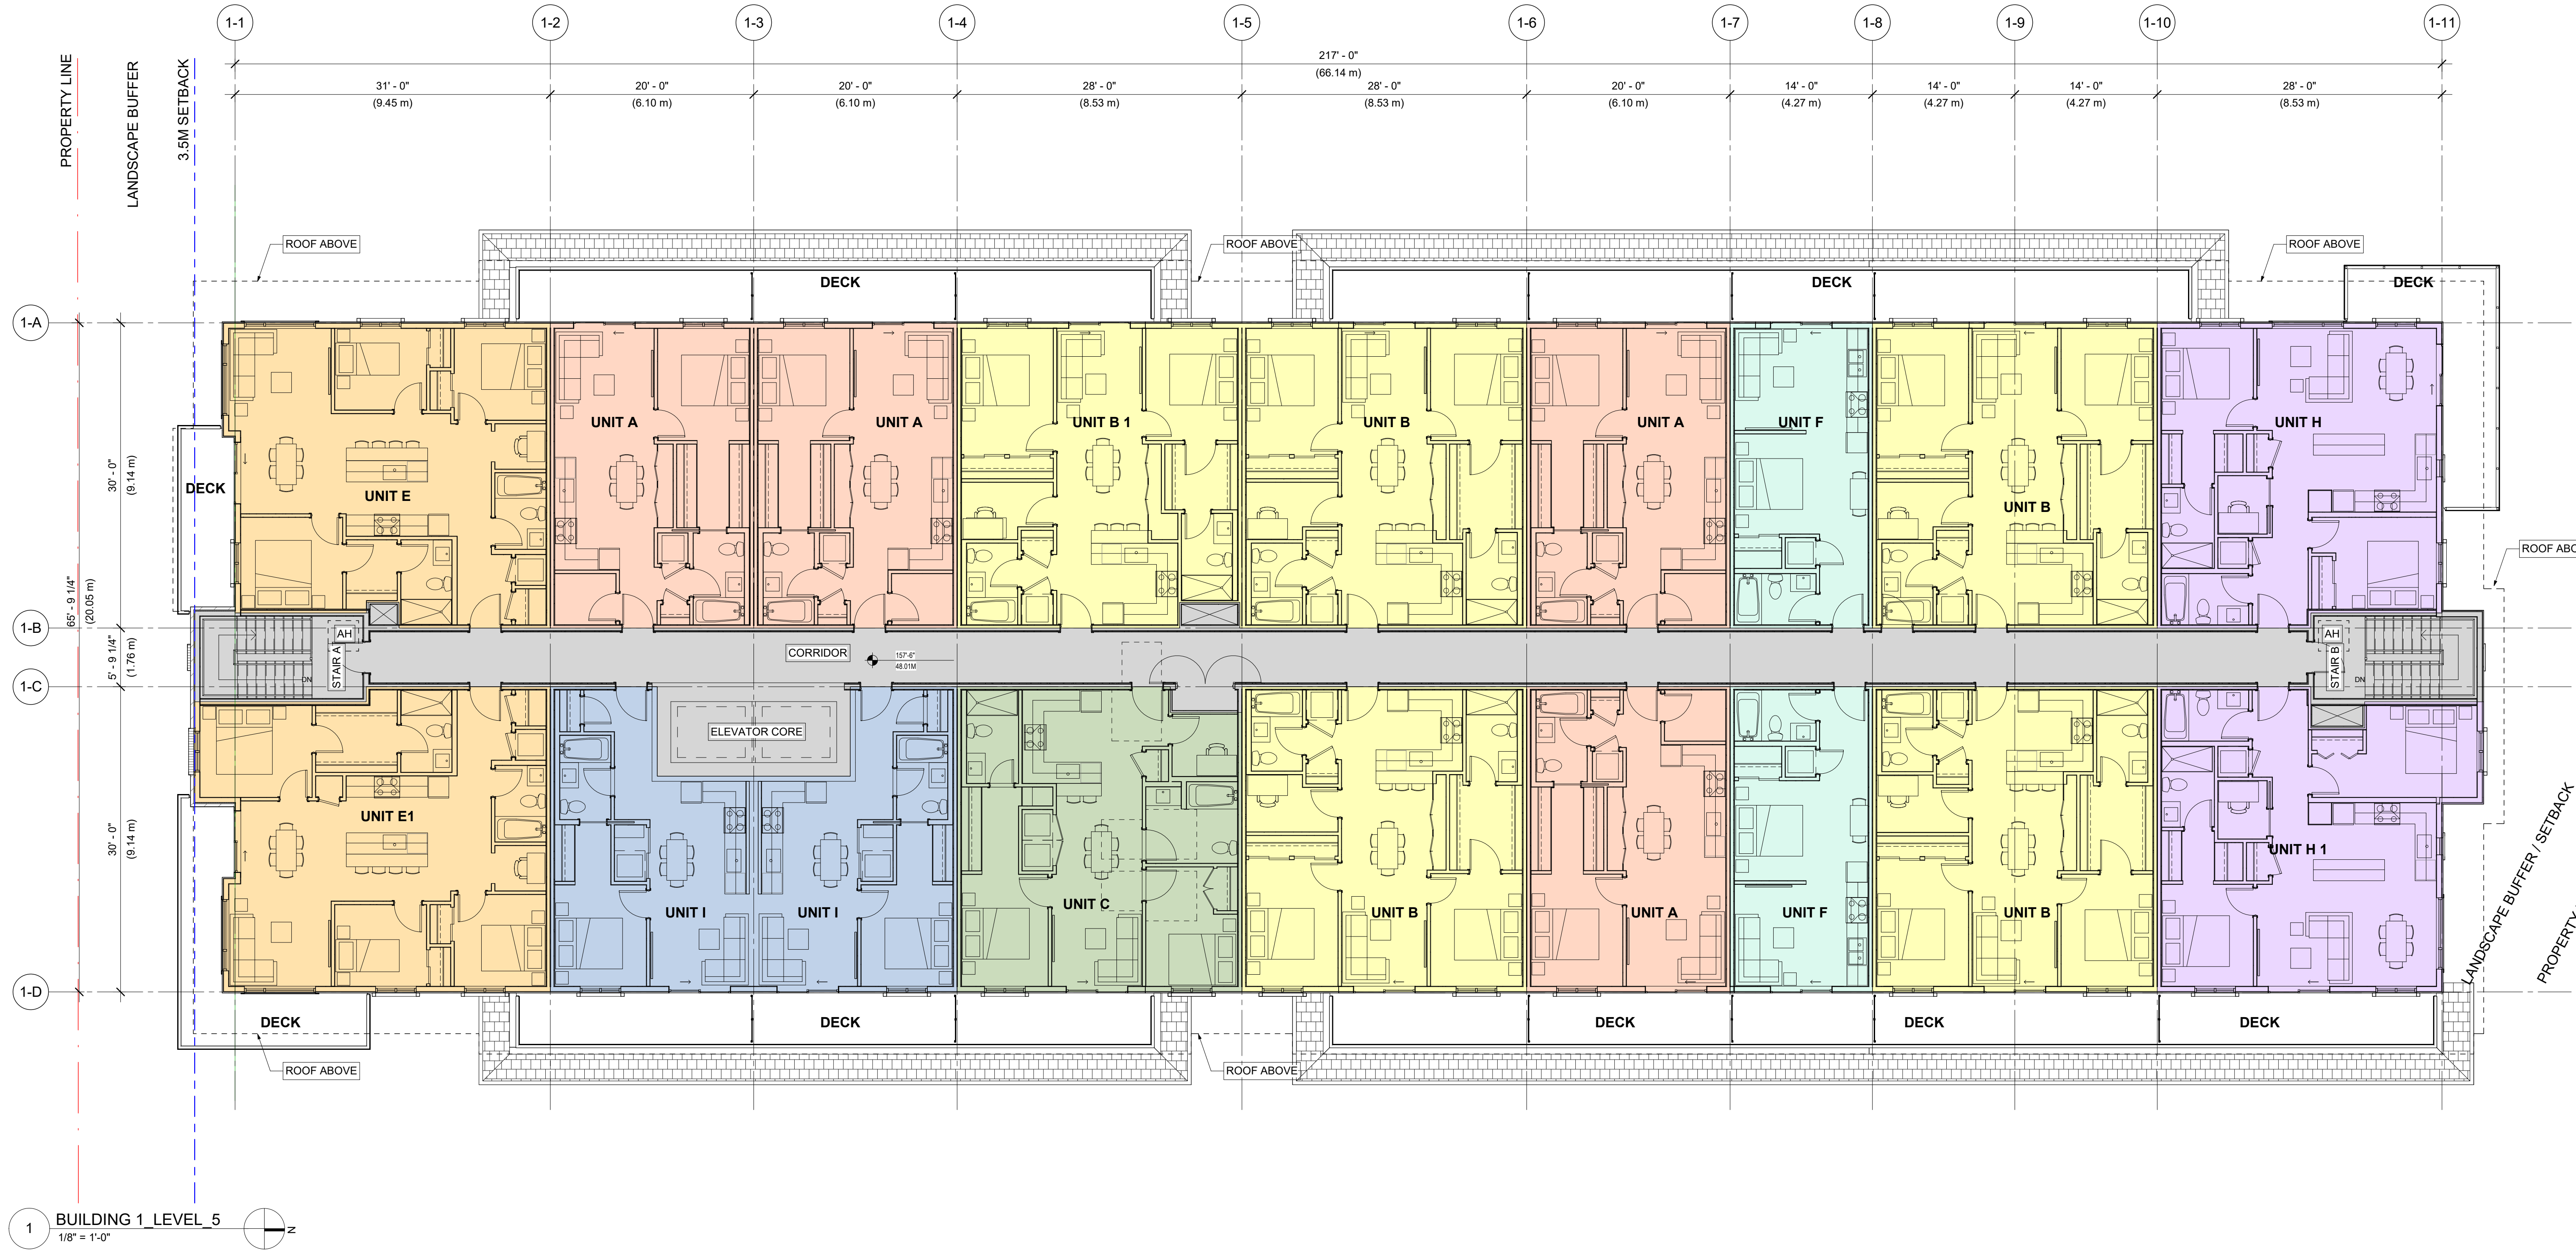

BUILDING 1

GROUND FLOOR GROSS FLOOR AREA: 14,387.12 SF
2-6 FLOOR GROSS AREA PER LEVEL: 14,449.87SF
TOTAL BUILDING GROSS AREA: 86,636.47SF

GROUND FLOOR EFFICIENCY: 83 %
TYPICAL FLOOR EFFICIENCY: 89 %
AVERGAE EFFICIENCY: 86 %


UNIT COUNT:
GROUND FLOOR: 18 UNITS
TYPICAL FLOOR: 19 UNITS
FLOOR 6: 18 UNITS
TOTAL PER BUILDING 1: 112 UNITS

22 - UNIT F : Studio
12 - UNIT I : 1 bed 1 bath
24 - UNIT A : 1 bed 1 bath 1 den
19 - UNIT B : 2 bed 2 bath 1 den
06 - UNIT B1 : 2 bed 2 bath 1 den
06 - UNIT C : 2 bed 2 bath 1 den (Adaptable)
06 - UNIT H : 2 bed 2 bath 1 den
06 - UNIT H1 : 2 bed 2 bath 1 den
06 - UNIT E : 3 bed 2 bath 1 den
05 - UNIT E1 : 3 bed 2 bath 1 den

UNIT TYPES LEGEND

- | | |
|--|---------------------------------------|
| UNIT A - 1 BED 1 BATH + DEN - 600 SF | UNIT F - STUDIO - 420 SF |
| UNIT B - 2 BED 2 BATH + DEN - 840 SF | UNIT H - 2 BED 2 BATH + DEN - 821 SF |
| UNIT B1 - 2 BED 2 BATH + DEN - 825 SF | UNIT H1 - 2 BED 2 BATH + DEN - 847 SF |
| UNIT C - 2 BED 2 BATH + DEN (ADAPT.) - 822 SF | UNIT I - 1 BED 1 BATH - 521 SF |
| UNIT C1 - 2 BED 2 BATH + DEN (ADAPT.) - 828 SF | |
| UNIT E - 3 BED 2 BATH + DEN - 926 SF | |
| UNIT E1 - 3 BED 2 BATH + DEN - 954 SF | |

KEY PLAN

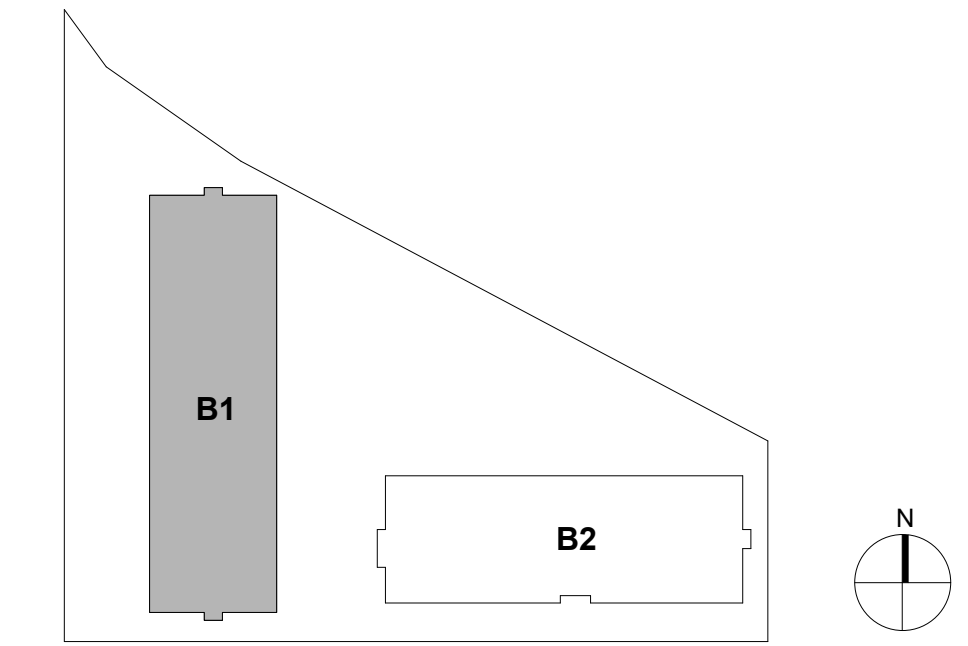

COPYRIGHT RESERVED. THIS DRAWING MUST NOT BE SCALED. VARIATIONS AND MODIFICATIONS TO WORK SHOWN ON THESE DRAWINGS SHALL NOT BE CARRIED OUT WITHOUT WRITTEN PERMISSION FROM THE ARCHITECTS. THIS DRAWING IS THE EXCLUSIVE PROPERTY OF CICOZZI ARCHITECTURE INC. AND CAN BE REPRODUCED ONLY WITH THEIR WRITTEN PERMISSION.

REVISION:

NO.:	DATE:	DESCRIPTION:

ISSUE:

DATE:	DESCRIPTION:
2022-11-25	ISSUED FOR CLIENT REVIEW
2022-11-29	ISSUED FOR DP

SEAL:



CICOZZI
ARCHITECTURE

15th FLOOR
1095 WEST PENDER STREET
VANCOUVER, B.C.
CANADA V6E 2M6
TEL: 604 687-4741

NORTH ARC
PROPERTIES

PROJECT:

LATIMER GROVE

LOT B - LOWRISES


8395 - 200 STREET
LANGLEY, BC

DRAWN BY: A.N. / I.B.	CHECKED BY: RC
SCALE: 1/8" = 1'-0"	PROJECT NO.: CA 760

SHEET TITLE:

BUILDING 1 - ROOF

REV. NO.:	SHEET NO.:
	A2.02.10

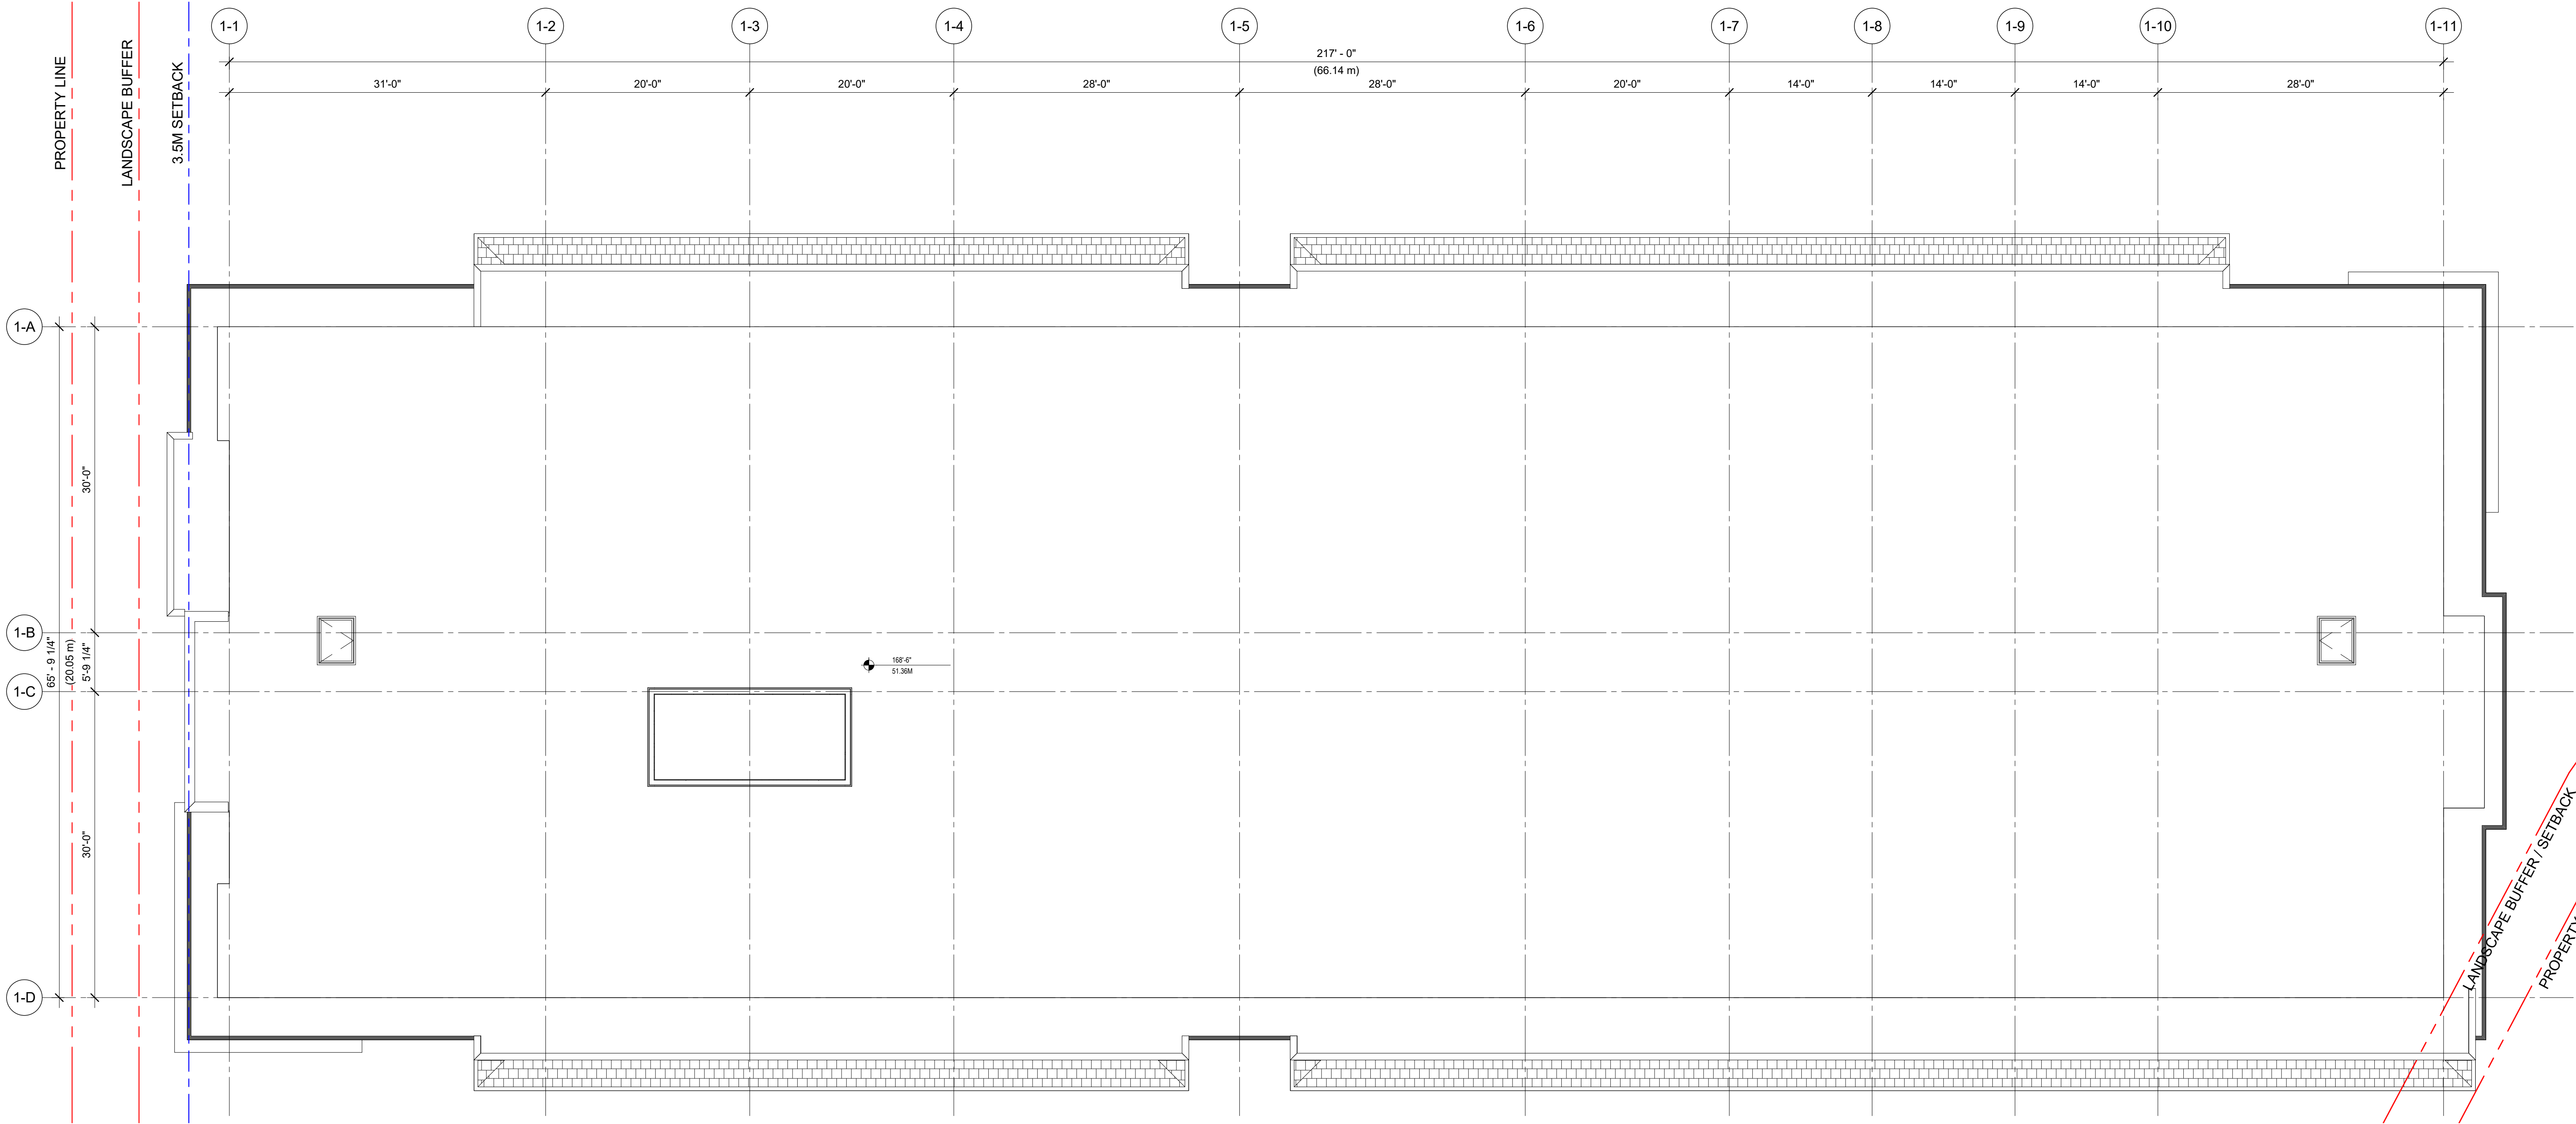


1 **BUILDING 1_ROOF**
1/8" = 1'-0"

BUILDING 1

GROUND FLOOR GROSS FLOOR AREA:	14,387.12 SF
2-6 FLOOR GROSS AREA PER LEVEL:	14,449.87SF
TOTAL BUILDING GROSS AREA:	86,636.47SF
GROUND FLOOR EFFICIENCY:	83 %
TYPICAL FLOOR EFFICIENCY:	89 %
AVERGAE EFFICIENCY:	86 %

- UNIT COUNT:
GROUND FLOOR: 18 UNITS
TYPICAL FLOOR: 19 UNITS
FLOOR 6: 18 UNITS
TOTAL PER BUILDING 1: 112 UNITS
- 22 - UNIT F : Studio
12 - UNIT I : 1 bed 1 bath
24 - UNIT A : 1 bed 1 bath 1 den
19 - UNIT B : 2 bed 2 bath 1 den
06 - UNIT B1 : 2 bed 2 bath 1 den
06 - UNIT C : 2 bed 2 bath 1 den (Adaptable)
06 - UNIT H : 2 bed 2 bath 1 den
06 - UNIT H1 : 2 bed 2 bath 1 den
06 - UNIT E : 3 bed 2 bath 1 den
05 - UNIT E1 : 3 bed 2 bath 1 den

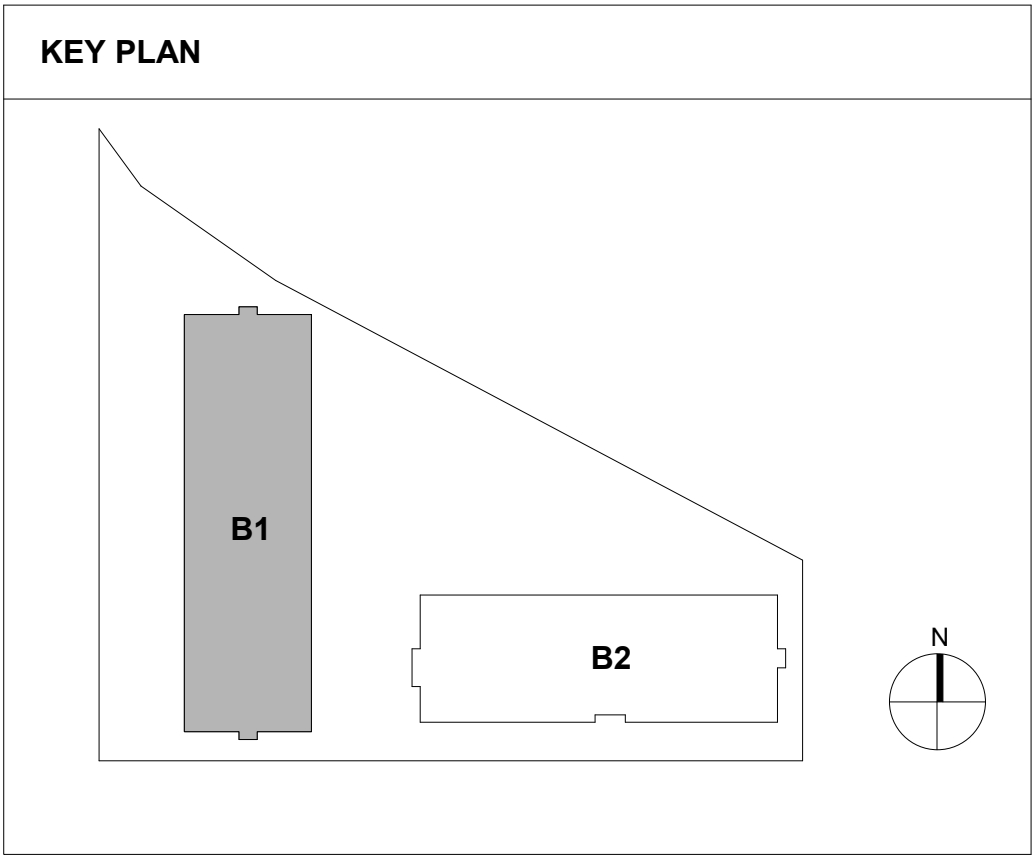

COPYRIGHT RESERVED. THIS DRAWING MUST NOT BE SCALED. VARIATIONS AND MODIFICATIONS TO WORK SHOWN ON THESE DRAWINGS SHALL NOT BE CARRIED OUT WITHOUT WRITTEN PERMISSION FROM THE ARCHITECTS. THIS DRAWING IS THE EXCLUSIVE PROPERTY OF CICOZZI ARCHITECTURE INC. AND CAN BE REPRODUCED ONLY WITH THEIR WRITTEN PERMISSION.

REVISION:

NO.: DATE: DESCRIPTION:

ISSUE:

DATE: 2022-11-25
2022-11-29
DESCRIPTION: ISSUED FOR CLIENT REVIEW
ISSUED FOR DP

SEAL:

CICOZZI
ARCHITECTURE

15th FLOOR
1095 WEST PENDER STREET
VANCOUVER, B.C.
CANADA V6E 2M6
TEL: 604 687-4741

NORTH ARC
PROPERTIES

PROJECT:

LATIMER
GROVE

LOT B - LOWRISES

8395 - 200 STREET
LANGLEY, BC

DRAWN BY:

A.N. / I.B.

CHECKED BY:

RC

SCALE:

As indicated

PROJECT NO.:

CA 760


SHEET TITLE:

BUILDING 2 - LEVEL 1

REV. NO.:

SHEET NO.:

A2.02.11

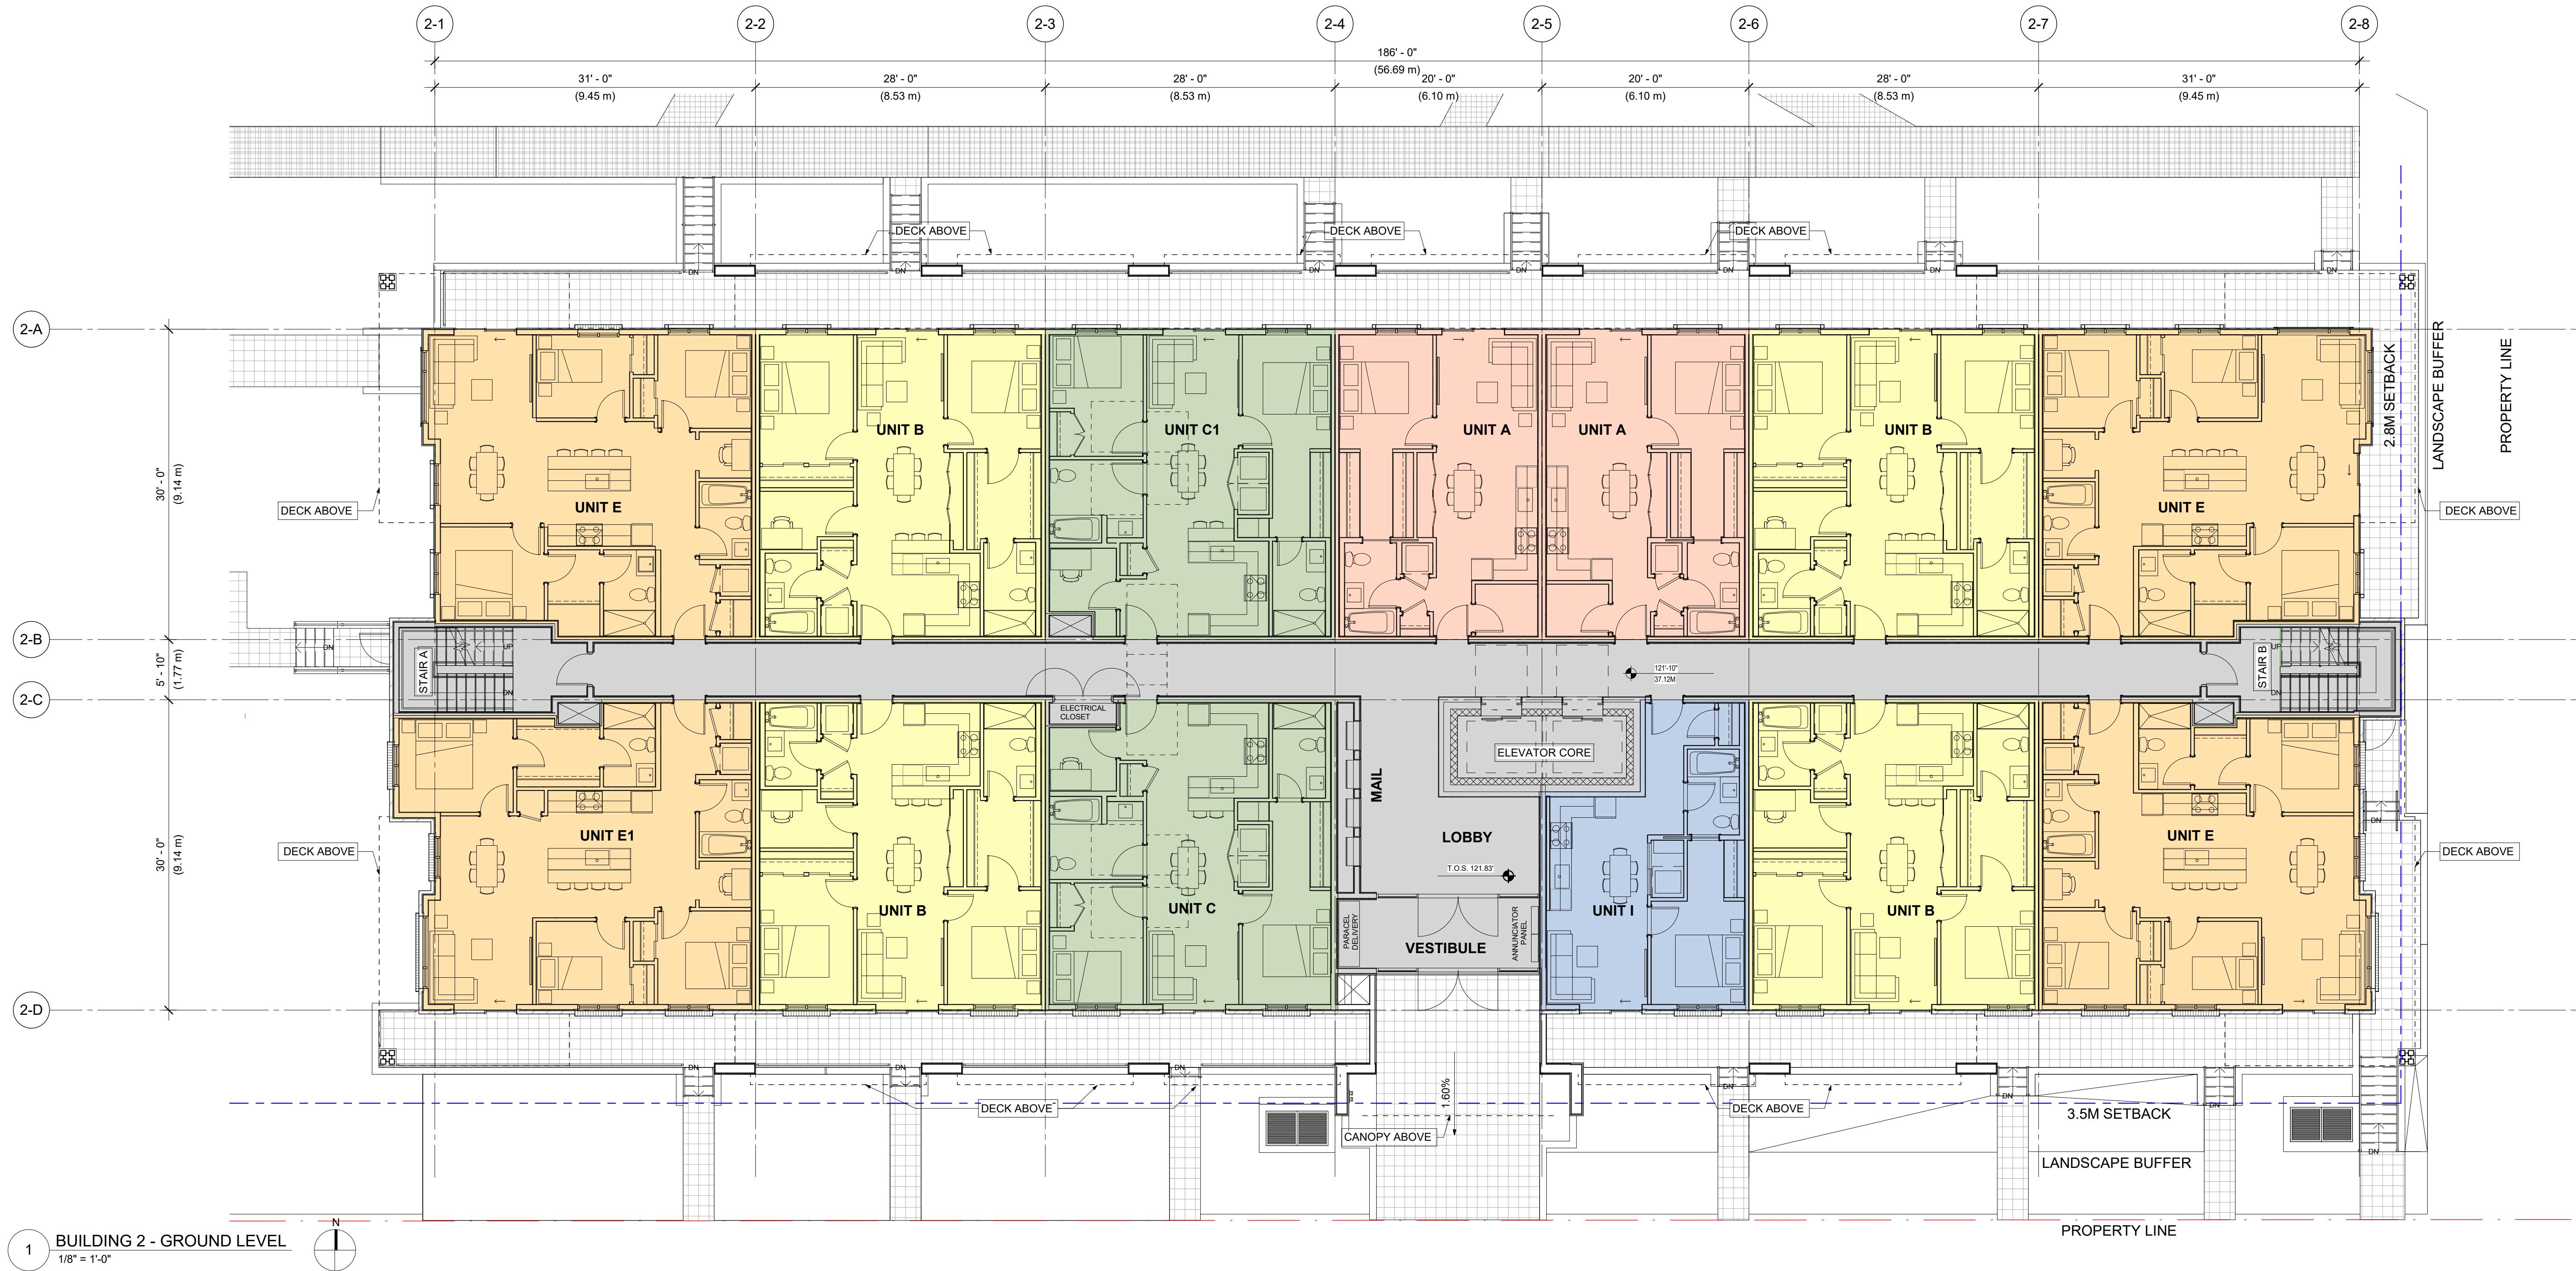

1 BUILDING 2 - GROUND LEVEL
1/8" = 1'-0"

BUILDING 2

GROUND FLOOR GROSS FLOOR AREA: 12,341.51 SF
2-5 FLOOR GROSS AREA PER LEVEL: 12,447.01 SF
TOTAL BUILDING GROSS AREA: 74,576.56 SF

GROUND FLOOR EFFICIENCY: 85 %
TYPICAL FLOOR EFFICIENCY: 88 %
AVERGAE EFFICIENCY: 87 %


UNIT COUNT:
GROUND FLOOR: 13 UNITS
TYPICAL FLOOR: 14 UNITS
TOTAL PER BUILDING 2: 83 UNITS

11 - UNIT I : 1 bed 1 bath
12 - UNIT A : 1 bed 1 bath 1 den
24 - UNIT B : 2 bed 2 bath 1 den
6 - UNIT C : 2 bed 2 bath 1 den (Adaptable)
6 - UNIT C1 : 2 bed 2 bath 1 den (Adaptable)
13 - UNIT E : 3 bed 2 bath 1 den
11 - UNIT E1 : 3 bed 2 bath 1 den

UNIT TYPES LEGEND

UNIT A - 1 BED 1 BATH + DEN - 600 SF	UNIT F - STUDIO - 420 SF
UNIT B - 2 BED 2 BATH + DEN - 840 SF	UNIT H - 2 BED 2 BATH + DEN - 821 SF
UNIT B1 - 2 BED 2 BATH + DEN - 825 SF	UNIT H1 - 2 BED 2 BATH + DEN - 847 SF
UNIT C - 2 BED 2 BATH + DEN (ADAPT.) - 822 SF	UNIT I - 1 BED 1 BATH - 521 SF
UNIT C1 - 2 BED 2 BATH + DEN (ADAPT.) - 828 SF	
UNIT E - 3 BED 2 BATH + DEN - 926 SF	
UNIT E1 - 3 BED 2 BATH + DEN - 954 SF	

KEY PLAN

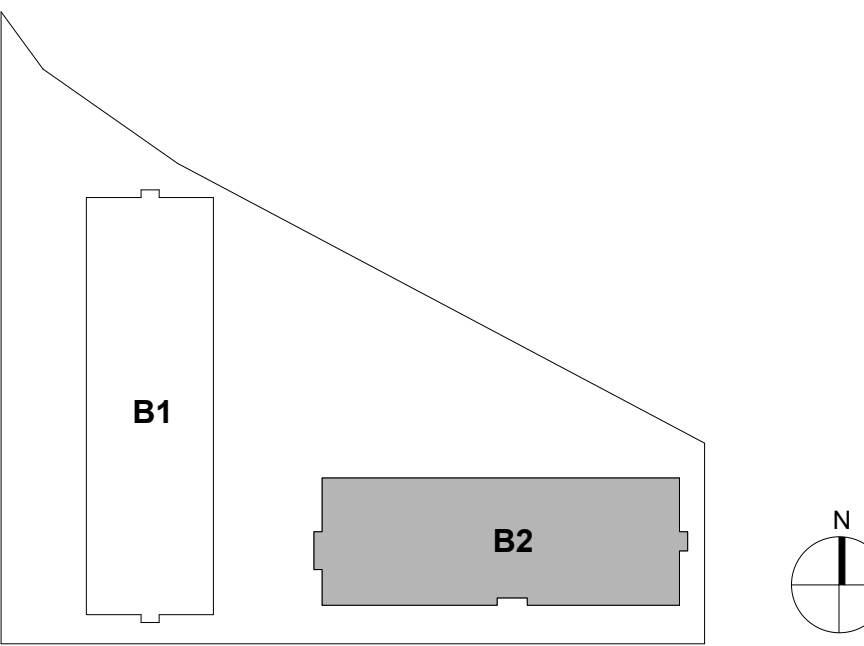

COPYRIGHT RESERVED. THIS DRAWING MUST NOT BE SCALED. VARIATIONS AND MODIFICATIONS TO WORK SHOWN ON THESE DRAWINGS SHALL NOT BE CARRIED OUT WITHOUT WRITTEN PERMISSION FROM THE ARCHITECTS. THIS DRAWING IS THE EXCLUSIVE PROPERTY OF CICOZZI ARCHITECTURE INC. AND CAN BE REPRODUCED ONLY WITH THEIR WRITTEN PERMISSION.

REVISION:

NO.:	DATE:	DESCRIPTION:

ISSUE:

DATE:	DESCRIPTION:
2022-11-25	ISSUED FOR CLIENT REVIEW
2022-11-29	ISSUED FOR DP

SEAL:

CICOZZI
ARCHITECTURE

15th FLOOR
1095 WEST PENDER STREET
VANCOUVER, B.C.
CANADA V6E 2M6
TEL: 604 687-4741

NORTH ARC
PROPERTIES

PROJECT:
LATIMER GROVE
LOT B - LOWRISES

8395 - 200 STREET
LANGLEY, BC

DRAWN BY:
A.N. / I.B.

CHECKED BY:
RC


SCALE:
As indicated

PROJECT NO.:
CA 760

SHEET TITLE:
BUILDING 2 - LEVEL 2-5

REV. NO.:

SHEET NO.:
A2.02.12

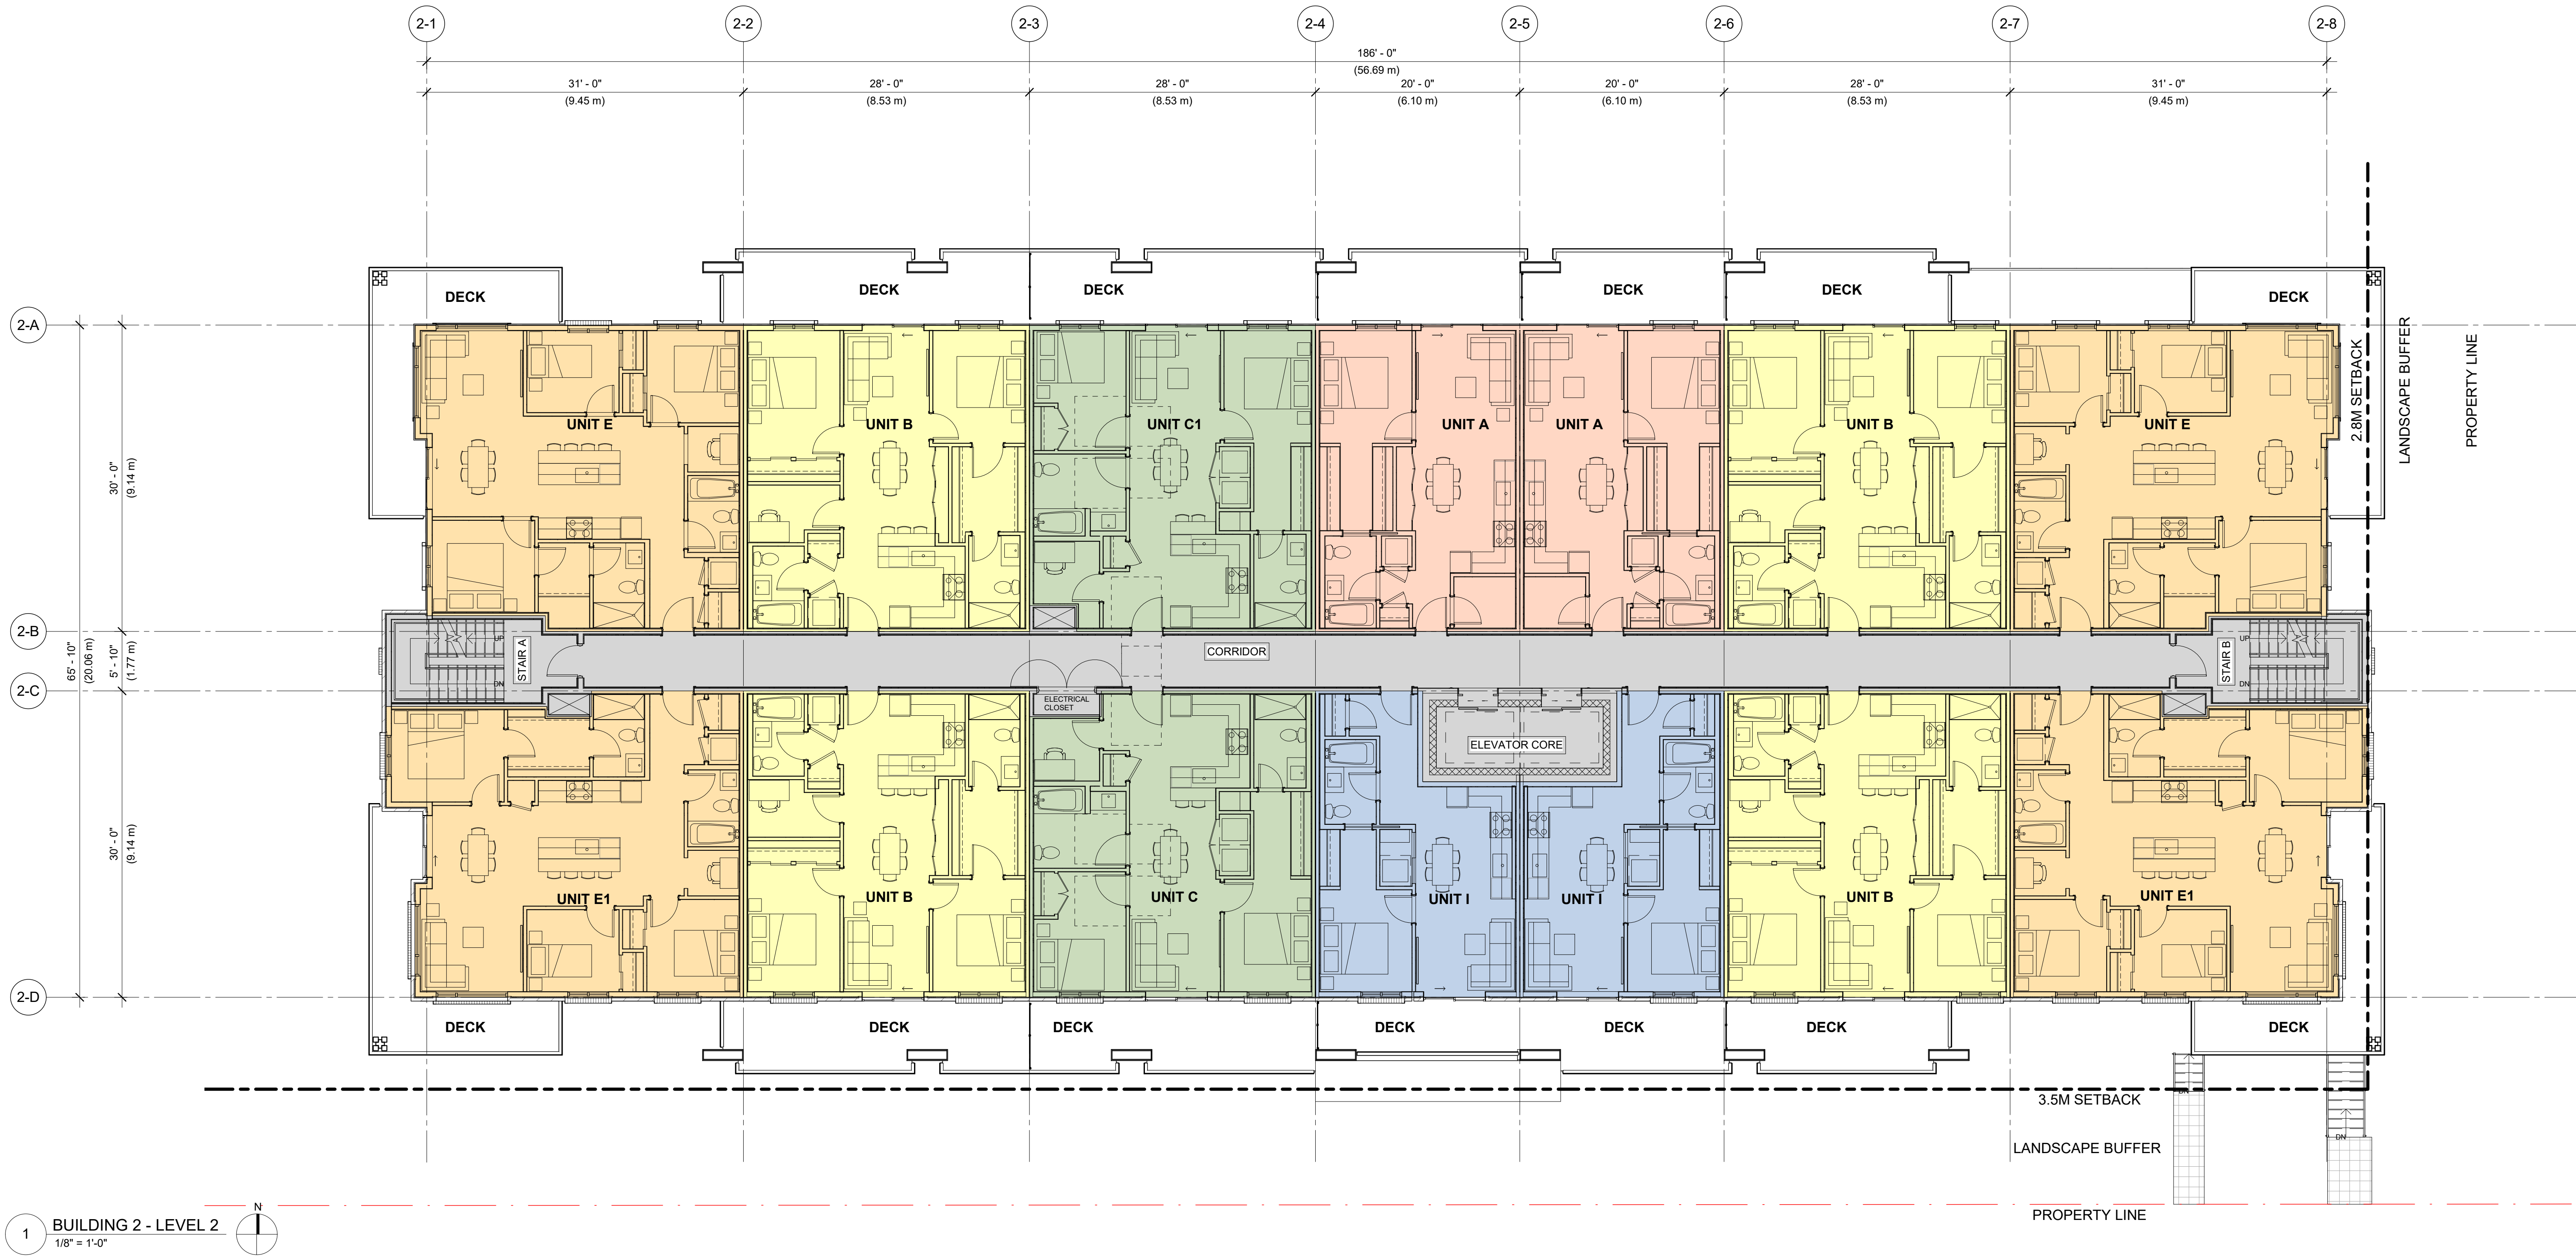

1 BUILDING 2 - LEVEL 2
1/8" = 1'-0"

BUILDING 2

GROUND FLOOR GROSS FLOOR AREA: 12,341.51 SF
2-5 FLOOR GROSS AREA PER LEVEL: 12,447.01 SF
TOTAL BUILDING GROSS AREA: 74,576.56 SF

GROUND FLOOR EFFICIENCY: 85 %
TYPICAL FLOOR EFFICIENCY: 88 %
AVERGAE EFFICIENCY: 87 %


UNIT COUNT:
GROUND FLOOR: 13 UNITS
TYPICAL FLOOR: 14 UNITS
TOTAL PER BUILDING 2: 83 UNITS

11 - UNIT I : 1 bed 1 bath
12 - UNIT A : 1 bed 1 bath 1 den
24 - UNIT B : 2 bed 2 bath 1 den
6 - UNIT C : 2 bed 2 bath 1 den (Adaptable)
6 - UNIT C1 : 2 bed 2 bath 1 den (Adaptable)
13 - UNIT E : 3 bed 2 bath 1 den
11 - UNIT E1 : 3 bed 2 bath 1 den

UNIT TYPES LEGEND

UNIT A - 1 BED 1 BATH + DEN - 600 SF	UNIT F - STUDIO - 420 SF
UNIT B - 2 BED 2 BATH + DEN - 840 SF	UNIT H - 2 BED 2 BATH + DEN - 821 SF
UNIT B1 - 2 BED 2 BATH + DEN - 825 SF	UNIT H1 - 2 BED 2 BATH + DEN - 847 SF
UNIT C - 2 BED 2 BATH + DEN (ADAPT.) - 822 SF	UNIT I - 1 BED 1 BATH - 521 SF
UNIT C1 - 2 BED 2 BATH + DEN (ADAPT.) - 828 SF	
UNIT E - 3 BED 2 BATH + DEN - 926 SF	
UNIT E1 - 3 BED 2 BATH + DEN - 954 SF	

KEY PLAN

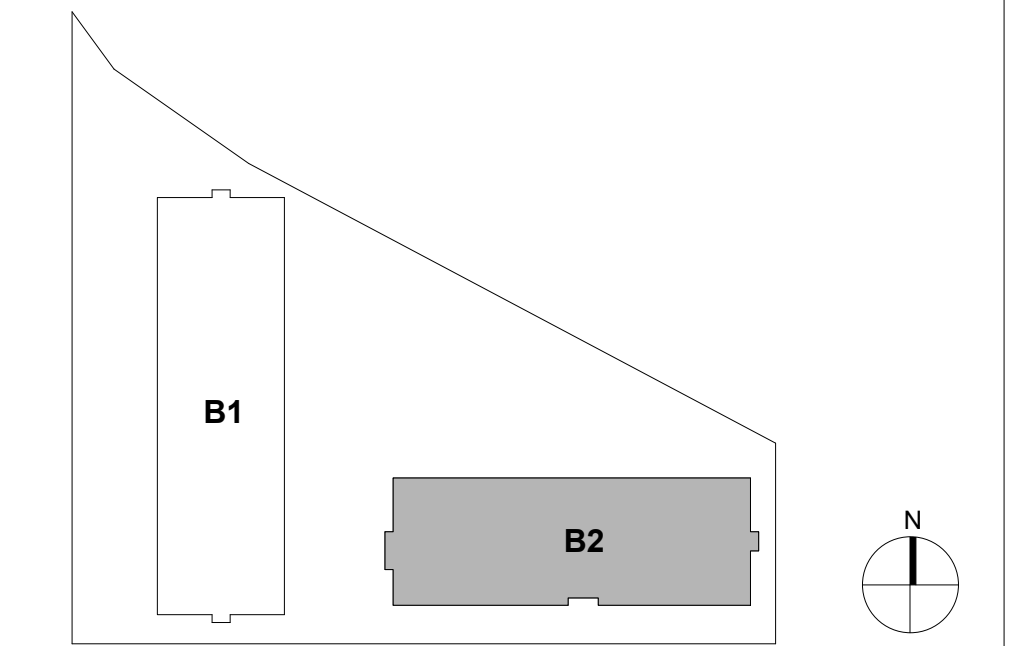

COPYRIGHT RESERVED. THIS DRAWING MUST NOT BE SCALED. VARIATIONS AND MODIFICATIONS TO WORK SHOWN ON THESE DRAWINGS SHALL NOT BE CARRIED OUT WITHOUT WRITTEN PERMISSION FROM THE ARCHITECTS. THIS DRAWING IS THE EXCLUSIVE PROPERTY OF CICOZZI ARCHITECTURE INC. AND CAN BE REPRODUCED ONLY WITH THEIR WRITTEN PERMISSION.

REVISION:

NO.: DATE: DESCRIPTION:

ISSUE:

DATE: 2022-11-25
2022-11-29
DESCRIPTION: ISSUED FOR CLIENT REVIEW
ISSUED FOR DP

SEAL:

CICOZZI
ARCHITECTURE

15th FLOOR
1095 WEST PENDER STREET
VANCOUVER, B.C.
CANADA V6E 2M6
TEL: 604 687-4741

NORTH ARC
PROPERTIES

PROJECT:

LATIMER
GROVE

LOT B - LOWRISES

8395 - 200 STREET
LANGLEY, BC

DRAWN BY:

A.N. / I.B.

CHECKED BY:

RC

SCALE:

As indicated

PROJECT NO.:

CA 760

SHEET TITLE:

BUILDING 2 - LEVEL 6

REV. NO.:

SHEET NO.:

A2.02.16



1 BUILDING 2 - LEVEL 6
1/8" = 1'-0"

BUILDING 2

GROUND FLOOR GROSS FLOOR AREA: 12,341.51 SF
2-5 FLOOR GROSS AREA PER LEVEL: 12,447.01 SF
TOTAL BUILDING GROSS AREA: 74,576.56 SF

GROUND FLOOR EFFICIENCY: 85 %
TYPICAL FLOOR EFFICIENCY: 88 %
AVERGAE EFFICIENCY: 87 %

UNIT COUNT:
GROUND FLOOR: 13 UNITS
TYPICAL FLOOR: 14 UNITS
TOTAL PER BUILDING 2: 83 UNITS

11 - UNIT I : 1 bed 1 bath
12 - UNIT A : 1 bed 1 bath 1 den
24 - UNIT B : 2 bed 2 bath 1 den
6 - UNIT C : 2 bed 2 bath 1 den (Adaptable)
6 - UNIT C1 : 2 bed 2 bath 1 den (Adaptable)
13 - UNIT E : 3 bed 2 bath 1 den
11 - UNIT E1 : 3 bed 2 bath 1 den

UNIT TYPES LEGEND

UNIT A - 1 BED 1 BATH + DEN - 600 SF

UNIT B - 2 BED 2 BATH + DEN - 840 SF

UNIT B1 - 2 BED 2 BATH + DEN - 825 SF

UNIT C - 2 BED 2 BATH + DEN (ADAPT.) - 822 SF

UNIT C1 - 2 BED 2 BATH + DEN (ADAPT.) - 828 SF

UNIT E - 3 BED 2 BATH + DEN - 926 SF

UNIT E1 - 3 BED 2 BATH + DEN - 954 SF


UNIT F - STUDIO - 420 SF

UNIT H - 2 BED 2 BATH + DEN - 821 SF

UNIT H1 - 2 BED 2 BATH + DEN - 847 SF

UNIT I - 1 BED 1 BATH - 521 SF

KEY PLAN

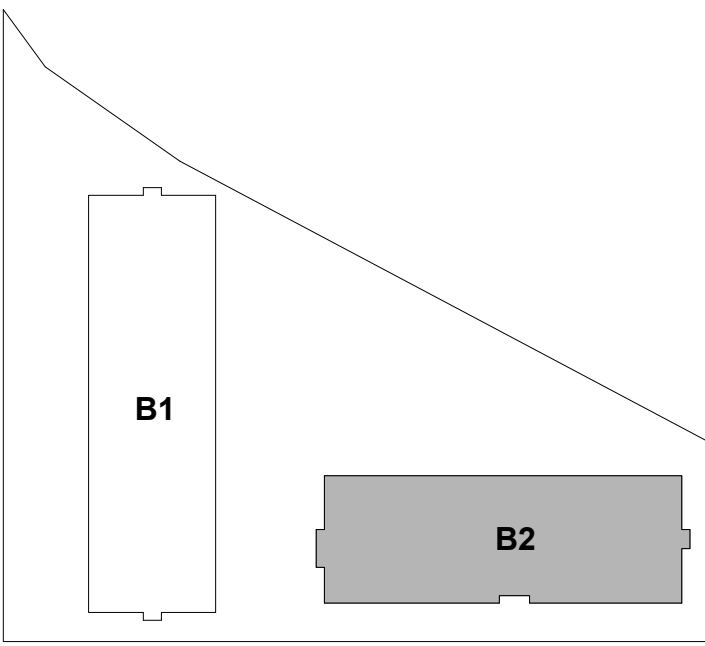

COPYRIGHT RESERVED. THIS DRAWING MUST NOT BE SCALED. VARIATIONS AND MODIFICATIONS TO WORK SHOWN ON THESE DRAWINGS SHALL NOT BE CARRIED OUT WITHOUT WRITTEN PERMISSION FROM THE ARCHITECTS. THIS DRAWING IS THE EXCLUSIVE PROPERTY OF CICOZZI ARCHITECTURE INC. AND CAN BE REPRODUCED ONLY WITH THEIR WRITTEN PERMISSION.

REVISION:

NO.:	DATE:	DESCRIPTION:

ISSUE:

DATE:	DESCRIPTION:
2022-11-25	ISSUED FOR CLIENT REVIEW
2022-11-29	ISSUED FOR DP

SEAL:

CICOZZI
ARCHITECTURE

15th FLOOR
1095 WEST PENDER STREET
VANCOUVER, B.C.
CANADA V6E 2M6
TEL: 604 687-4741

N
NORTH ARC
PROPERTIES


PROJECT:
LATIMER GROVE
LOT B - LOWRISES

8395 - 200 STREET
LANGLEY, BC

DRAWN BY:
A.N. / I.B.
CHECKED BY:
RC
SCALE:
1/8" = 1'-0"
PROJECT NO.:
CA 760

SHEET TITLE:
BUILDING 2 - ROOF

REV. NO.:
SHEET NO.:
A2.02.17

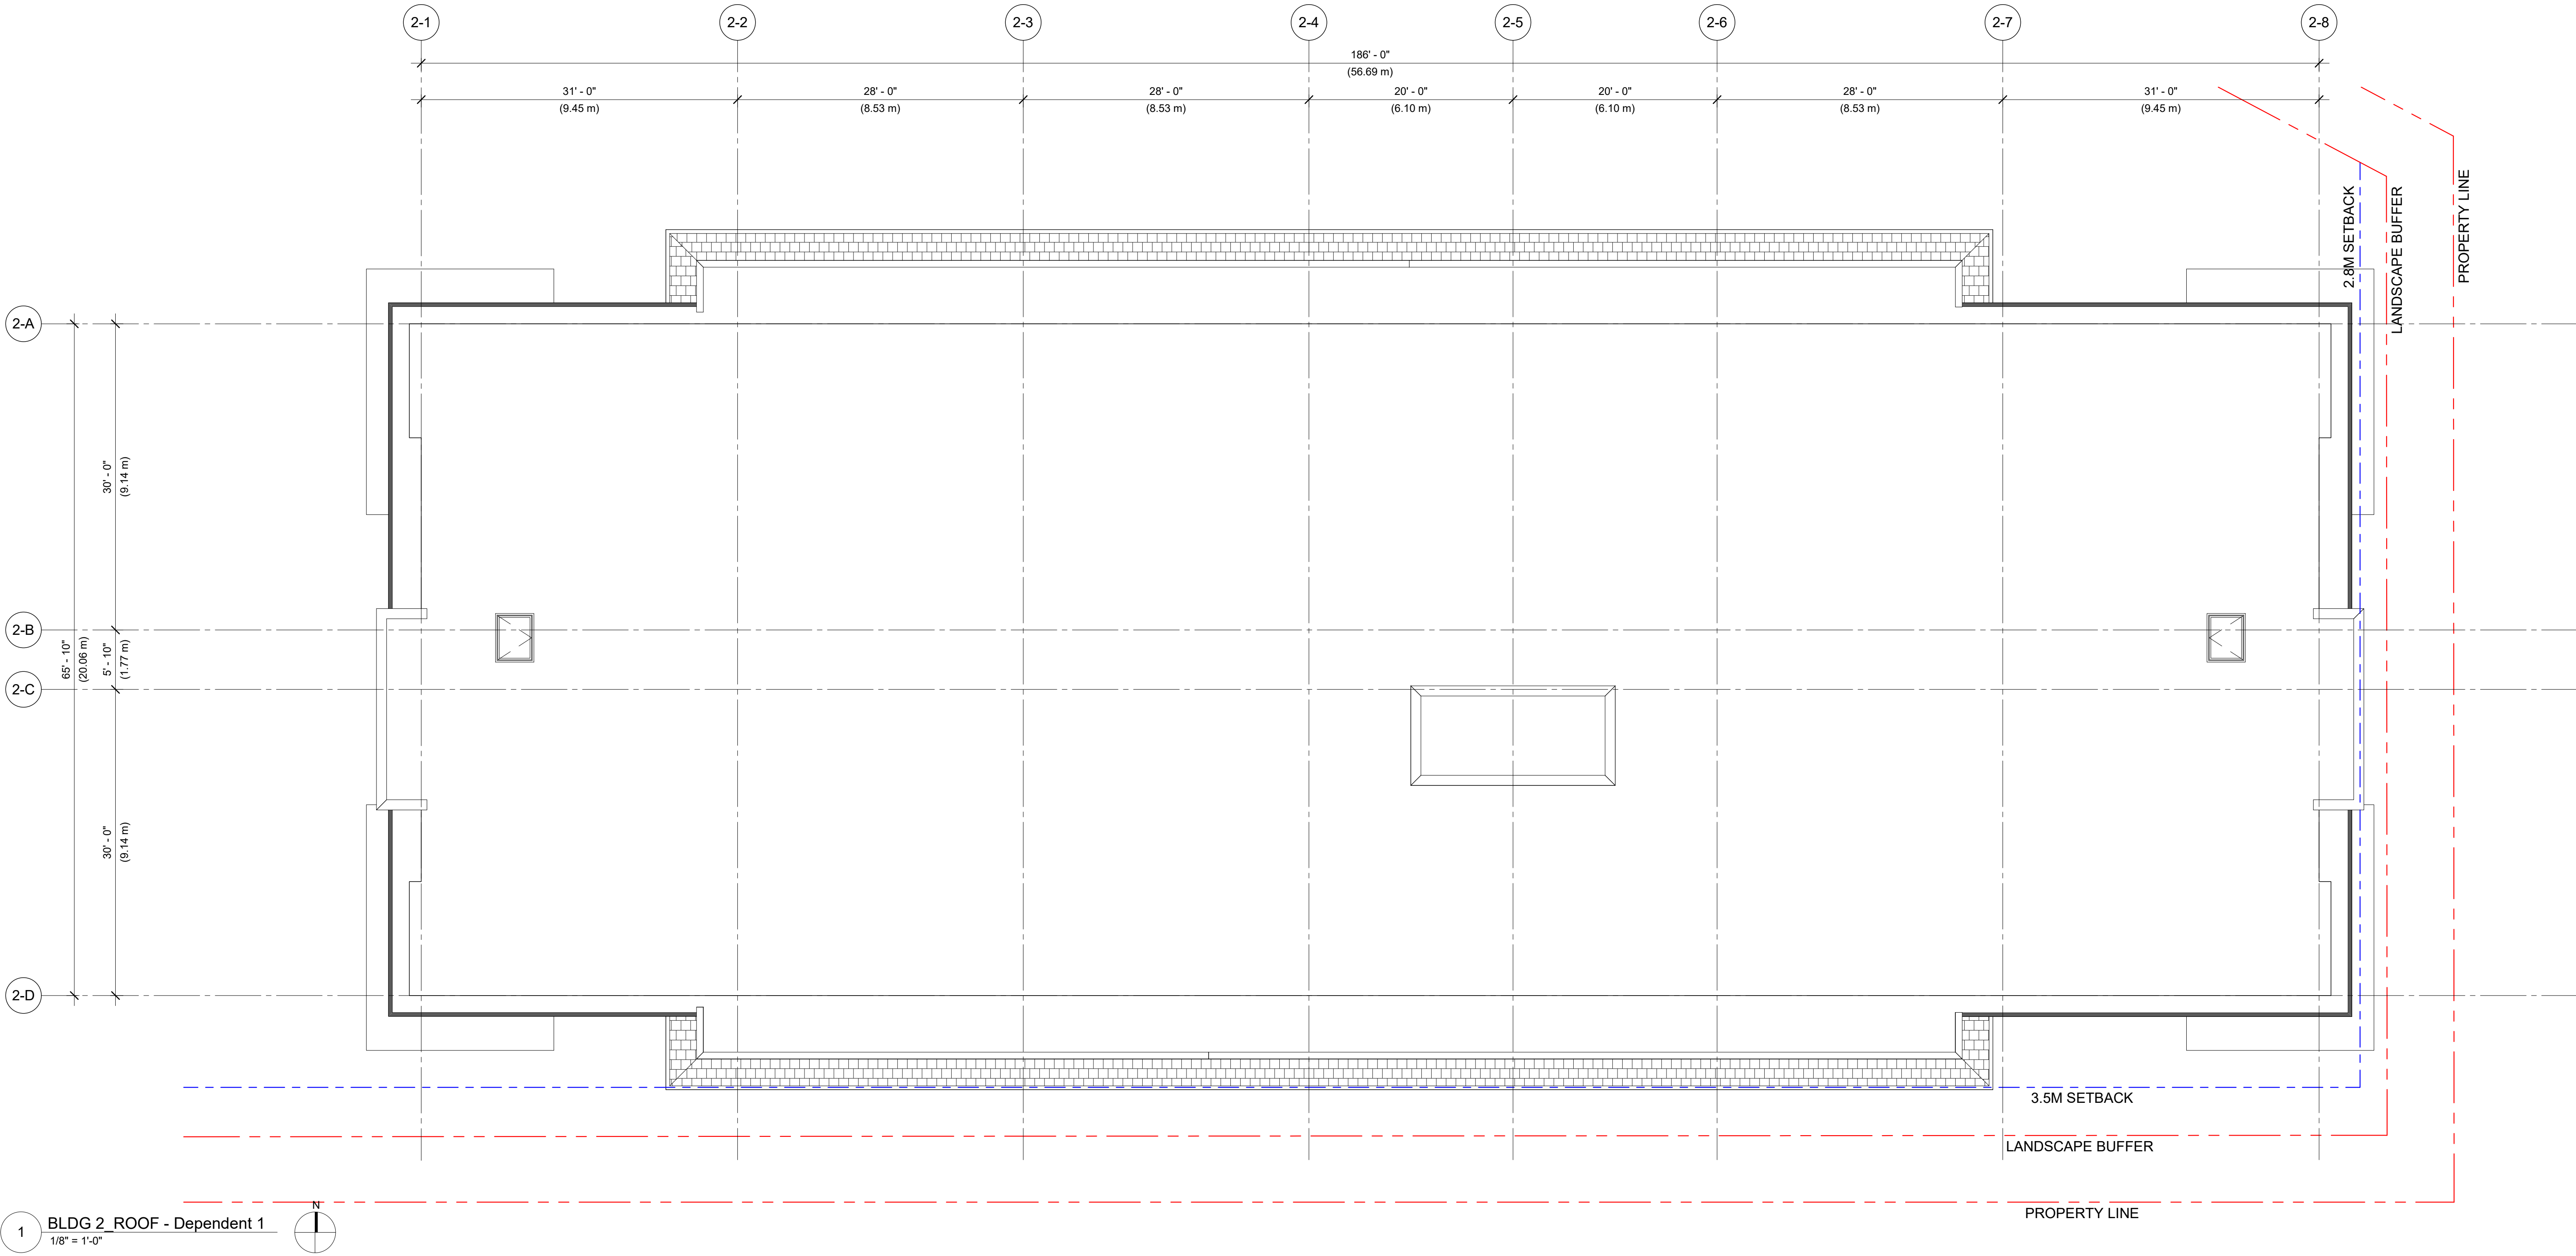

BUILDING 2


GROUND FLOOR GROSS FLOOR AREA: 12,339 SF
2-6 FLOOR GROSS AREA PER LEVEL: 12,447 SF
TOTAL BUILDING GROSS AREA: 74,574 SF

GROUND FLOOR EFFICIENCY: 85 %
TYPICAL FLOOR EFFICIENCY: 89 %
AVERGAE EFFICIENCY: 87 %

UNIT COUNT:
GROUND FLOOR: 13 UNITS
TYPICAL FLOOR: 14 UNITS
TOTAL PER BUILDING 2: 83 UNITS

11 - UNIT I : 1 bed 1 bath
12 - UNIT A : 1 bed 1 bath 1 den
12 - UNIT B : 2 bed 2 bath 1 den
24 - UNIT C : 2 bed 2 bath 1 den (Adaptable)
11 - UNIT E : 3 bed 2 bath 1 den
9 - UNIT E1 : 3 bed 2 bath 1 den
2 - UNIT E2 : 3 bed 2 bath 1 den
2 - UNIT E3 : 3 bed 2 bath 1 den

KEY PLAN

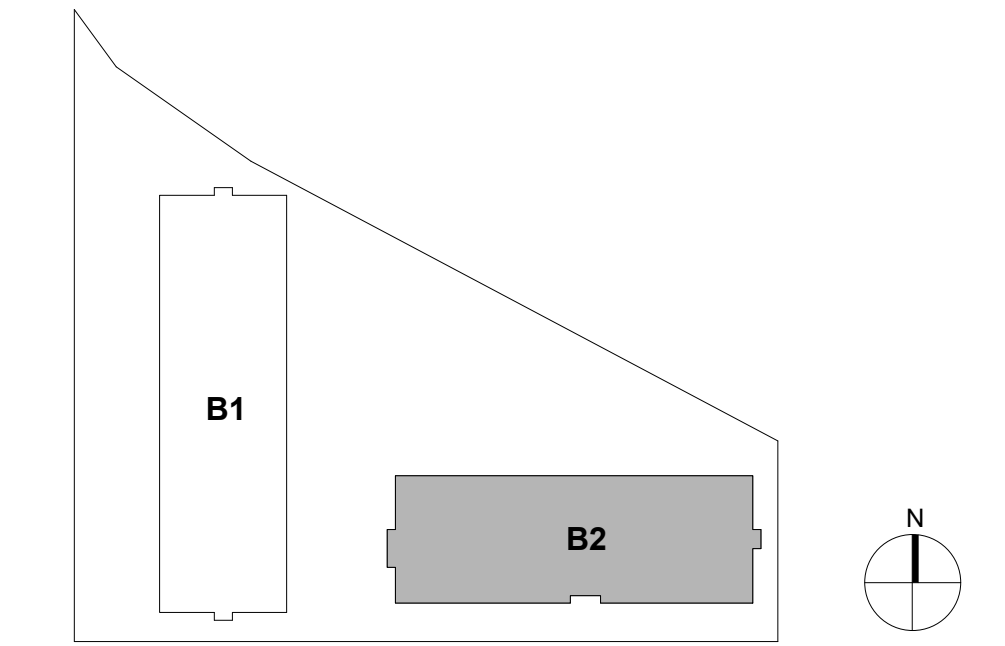

COPYRIGHT RESERVED. THIS DRAWING MUST NOT BE SCALED. VARIATIONS AND MODIFICATIONS TO WORK SHOWN ON THESE DRAWINGS SHALL NOT BE CARRIED OUT WITHOUT WRITTEN PERMISSION FROM THE ARCHITECTS. THIS DRAWING IS THE EXCLUSIVE PROPERTY OF CICOZZI ARCHITECTURE INC. AND CAN BE REPRODUCED ONLY WITH THEIR WRITTEN PERMISSION.

REVISION:
NO.: DATE: DESCRIPTION:

ISSUE:
DATE: DESCRIPTION:
2022-11-25 ISSUED FOR CLIENT REVIEW
2022-11-29 ISSUED FOR DP



CICOZZI
ARCHITECTURE

15th FLOOR
1095 WEST PENDER STREET
VANCOUVER, B.C.
CANADA V6E 2M6
TEL: 604 687-4741

NORTH ARC
PROPERTIES






PROJECT:
LATIMER GROVE
LOT B - LOWRISES


8395 - 200 STREET
LANGLEY, BC

DRAWN BY: A.N. / I.B. CHECKED BY: RC
SCALE: 1/4" = 1'-0" PROJECT NO.: CA 760


SHEET TITLE:
UNIT PLANS

REV. NO.: SHEET NO.:
A3.02.01

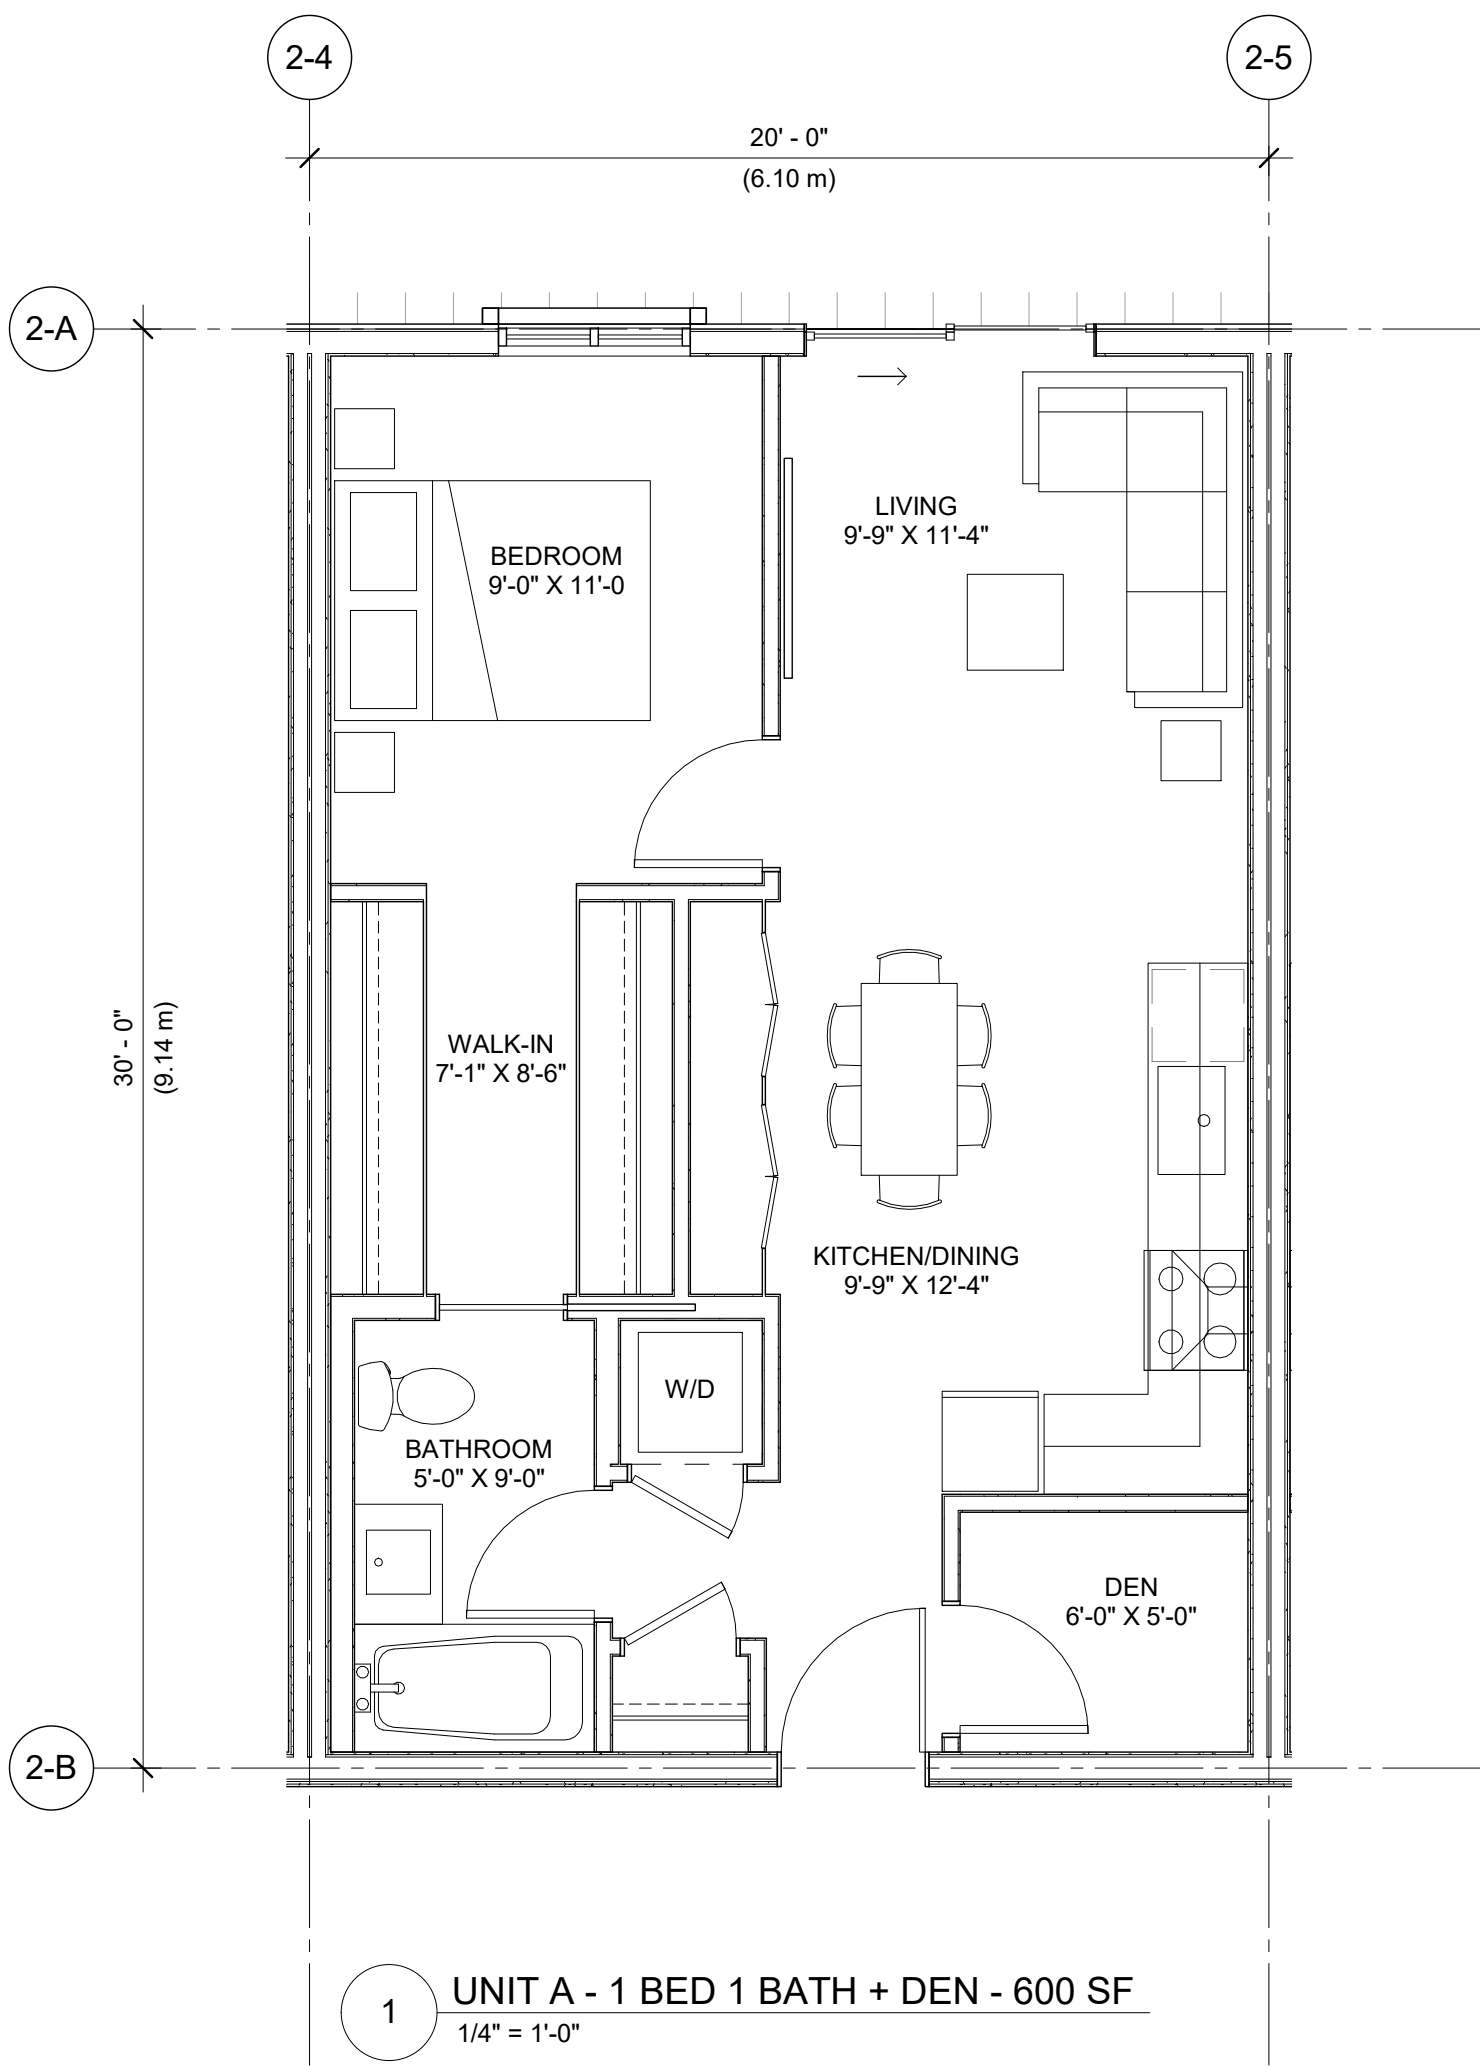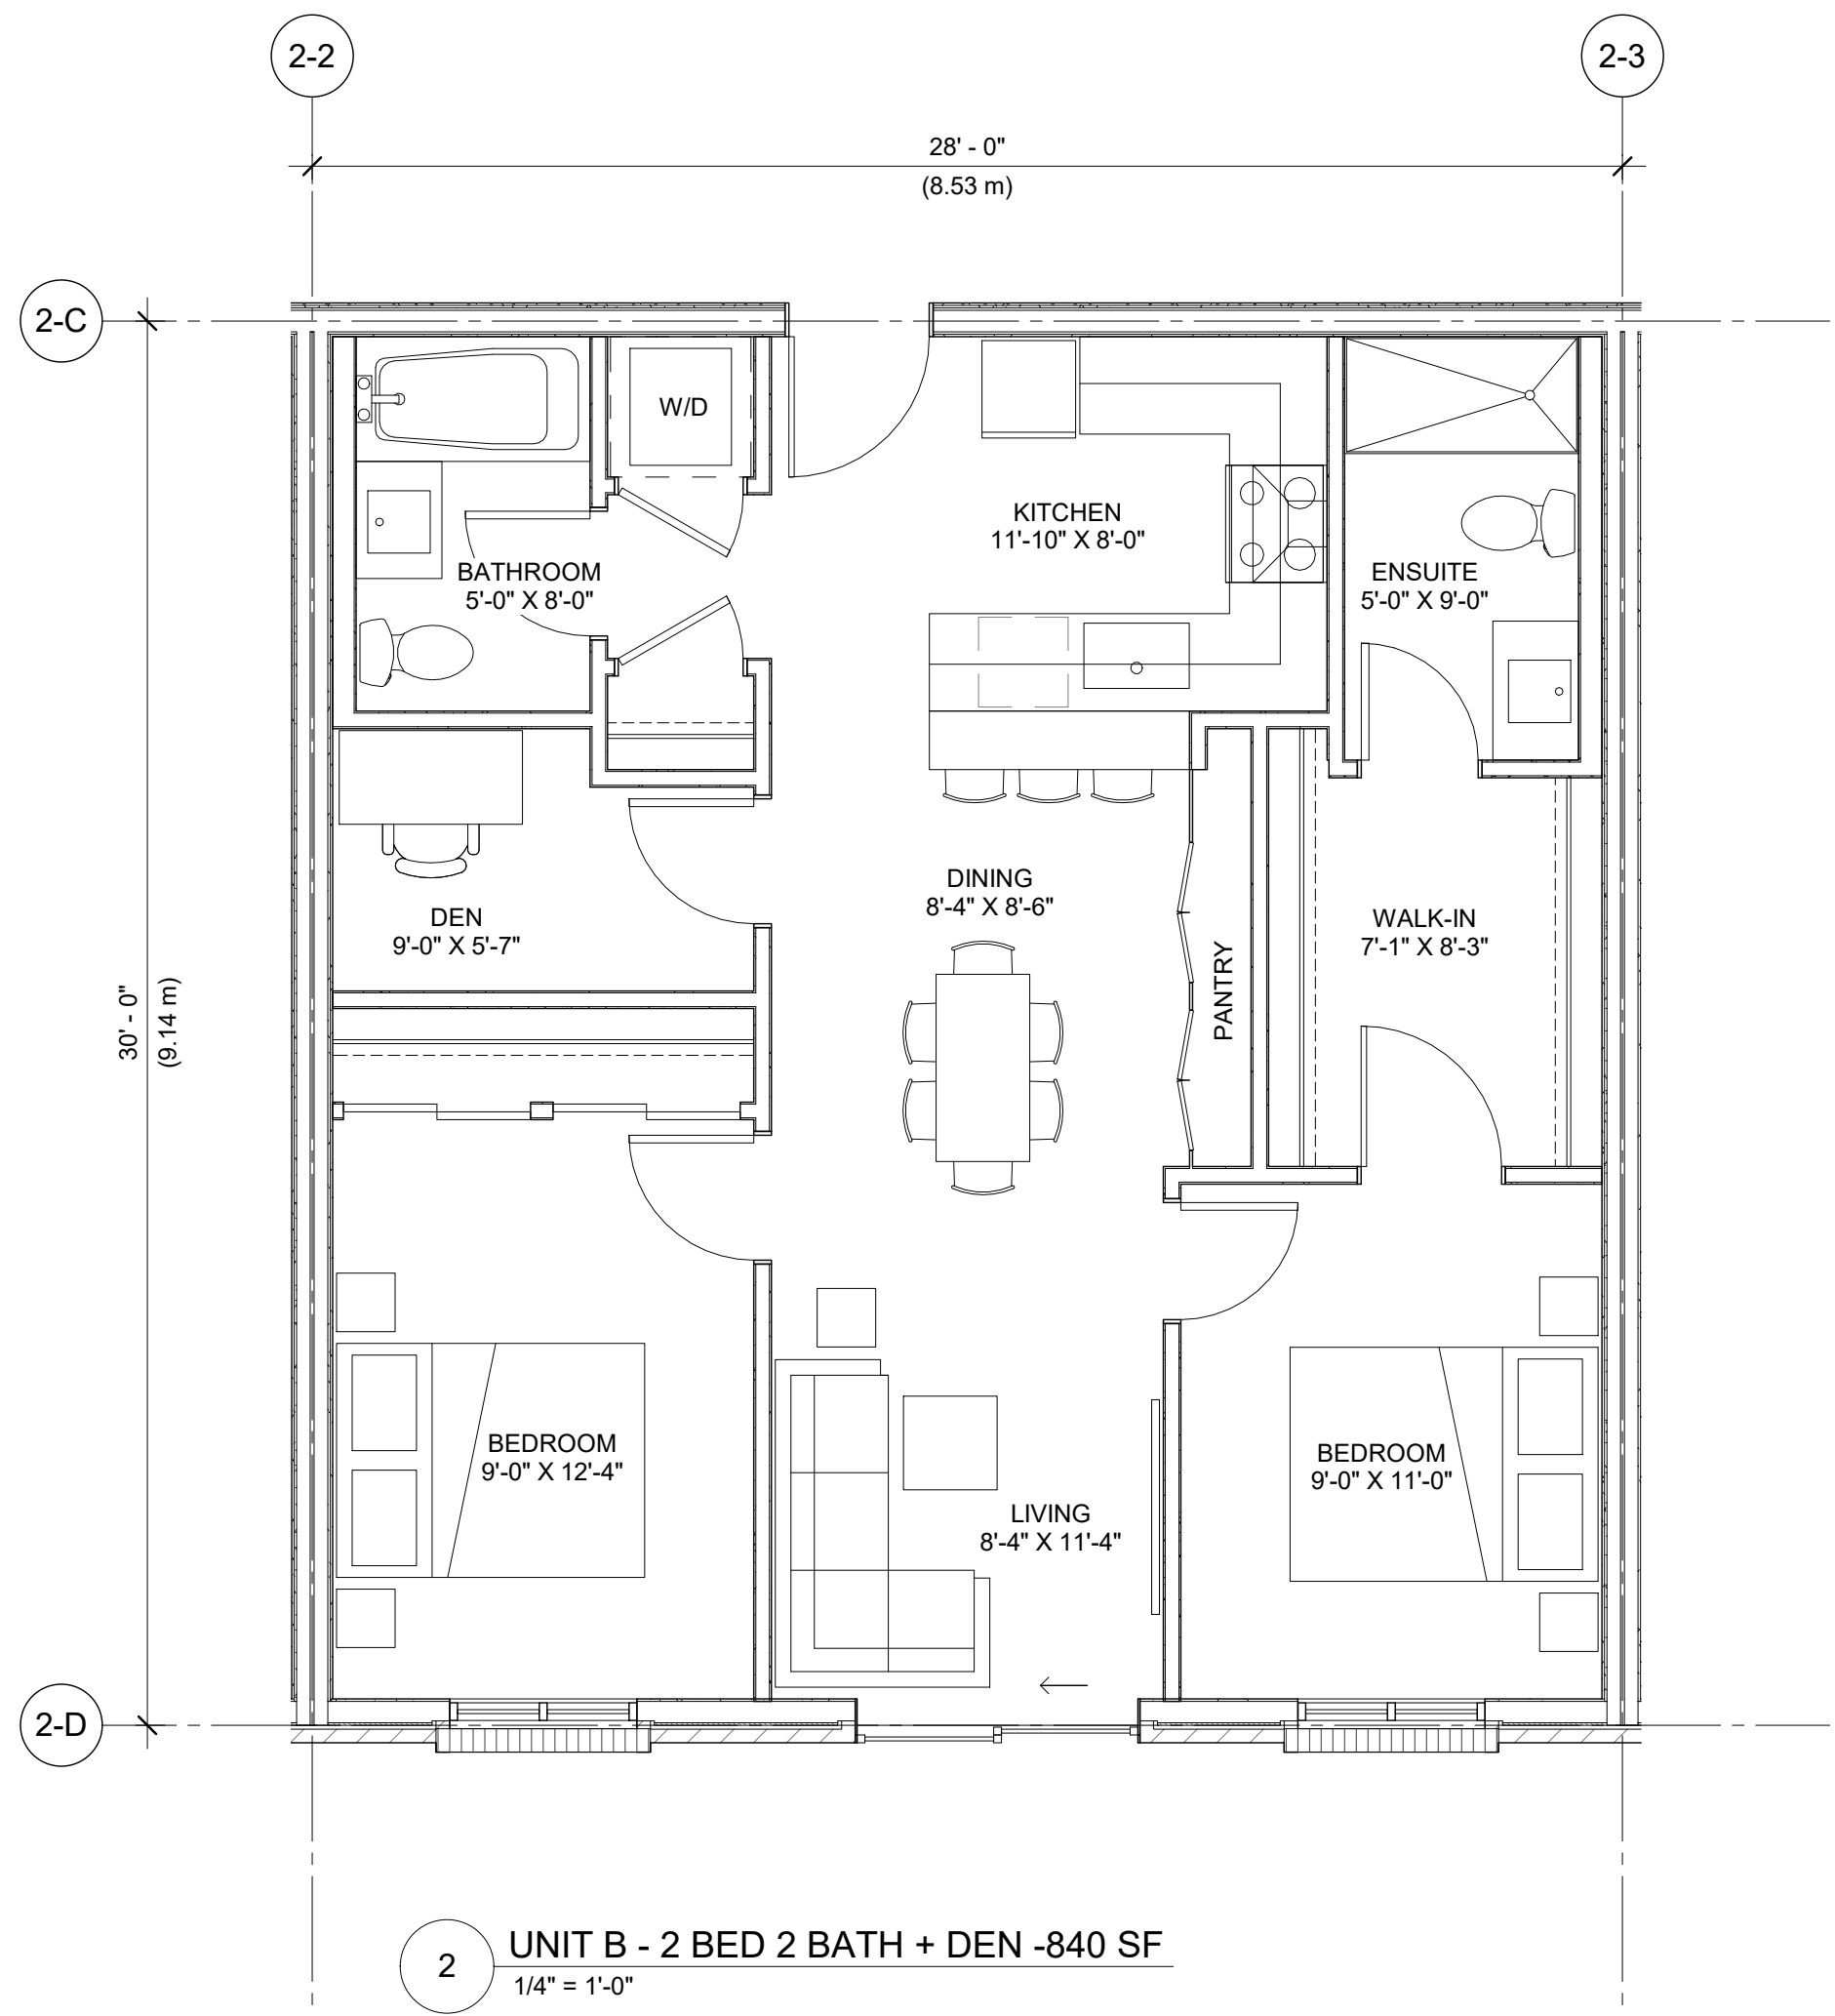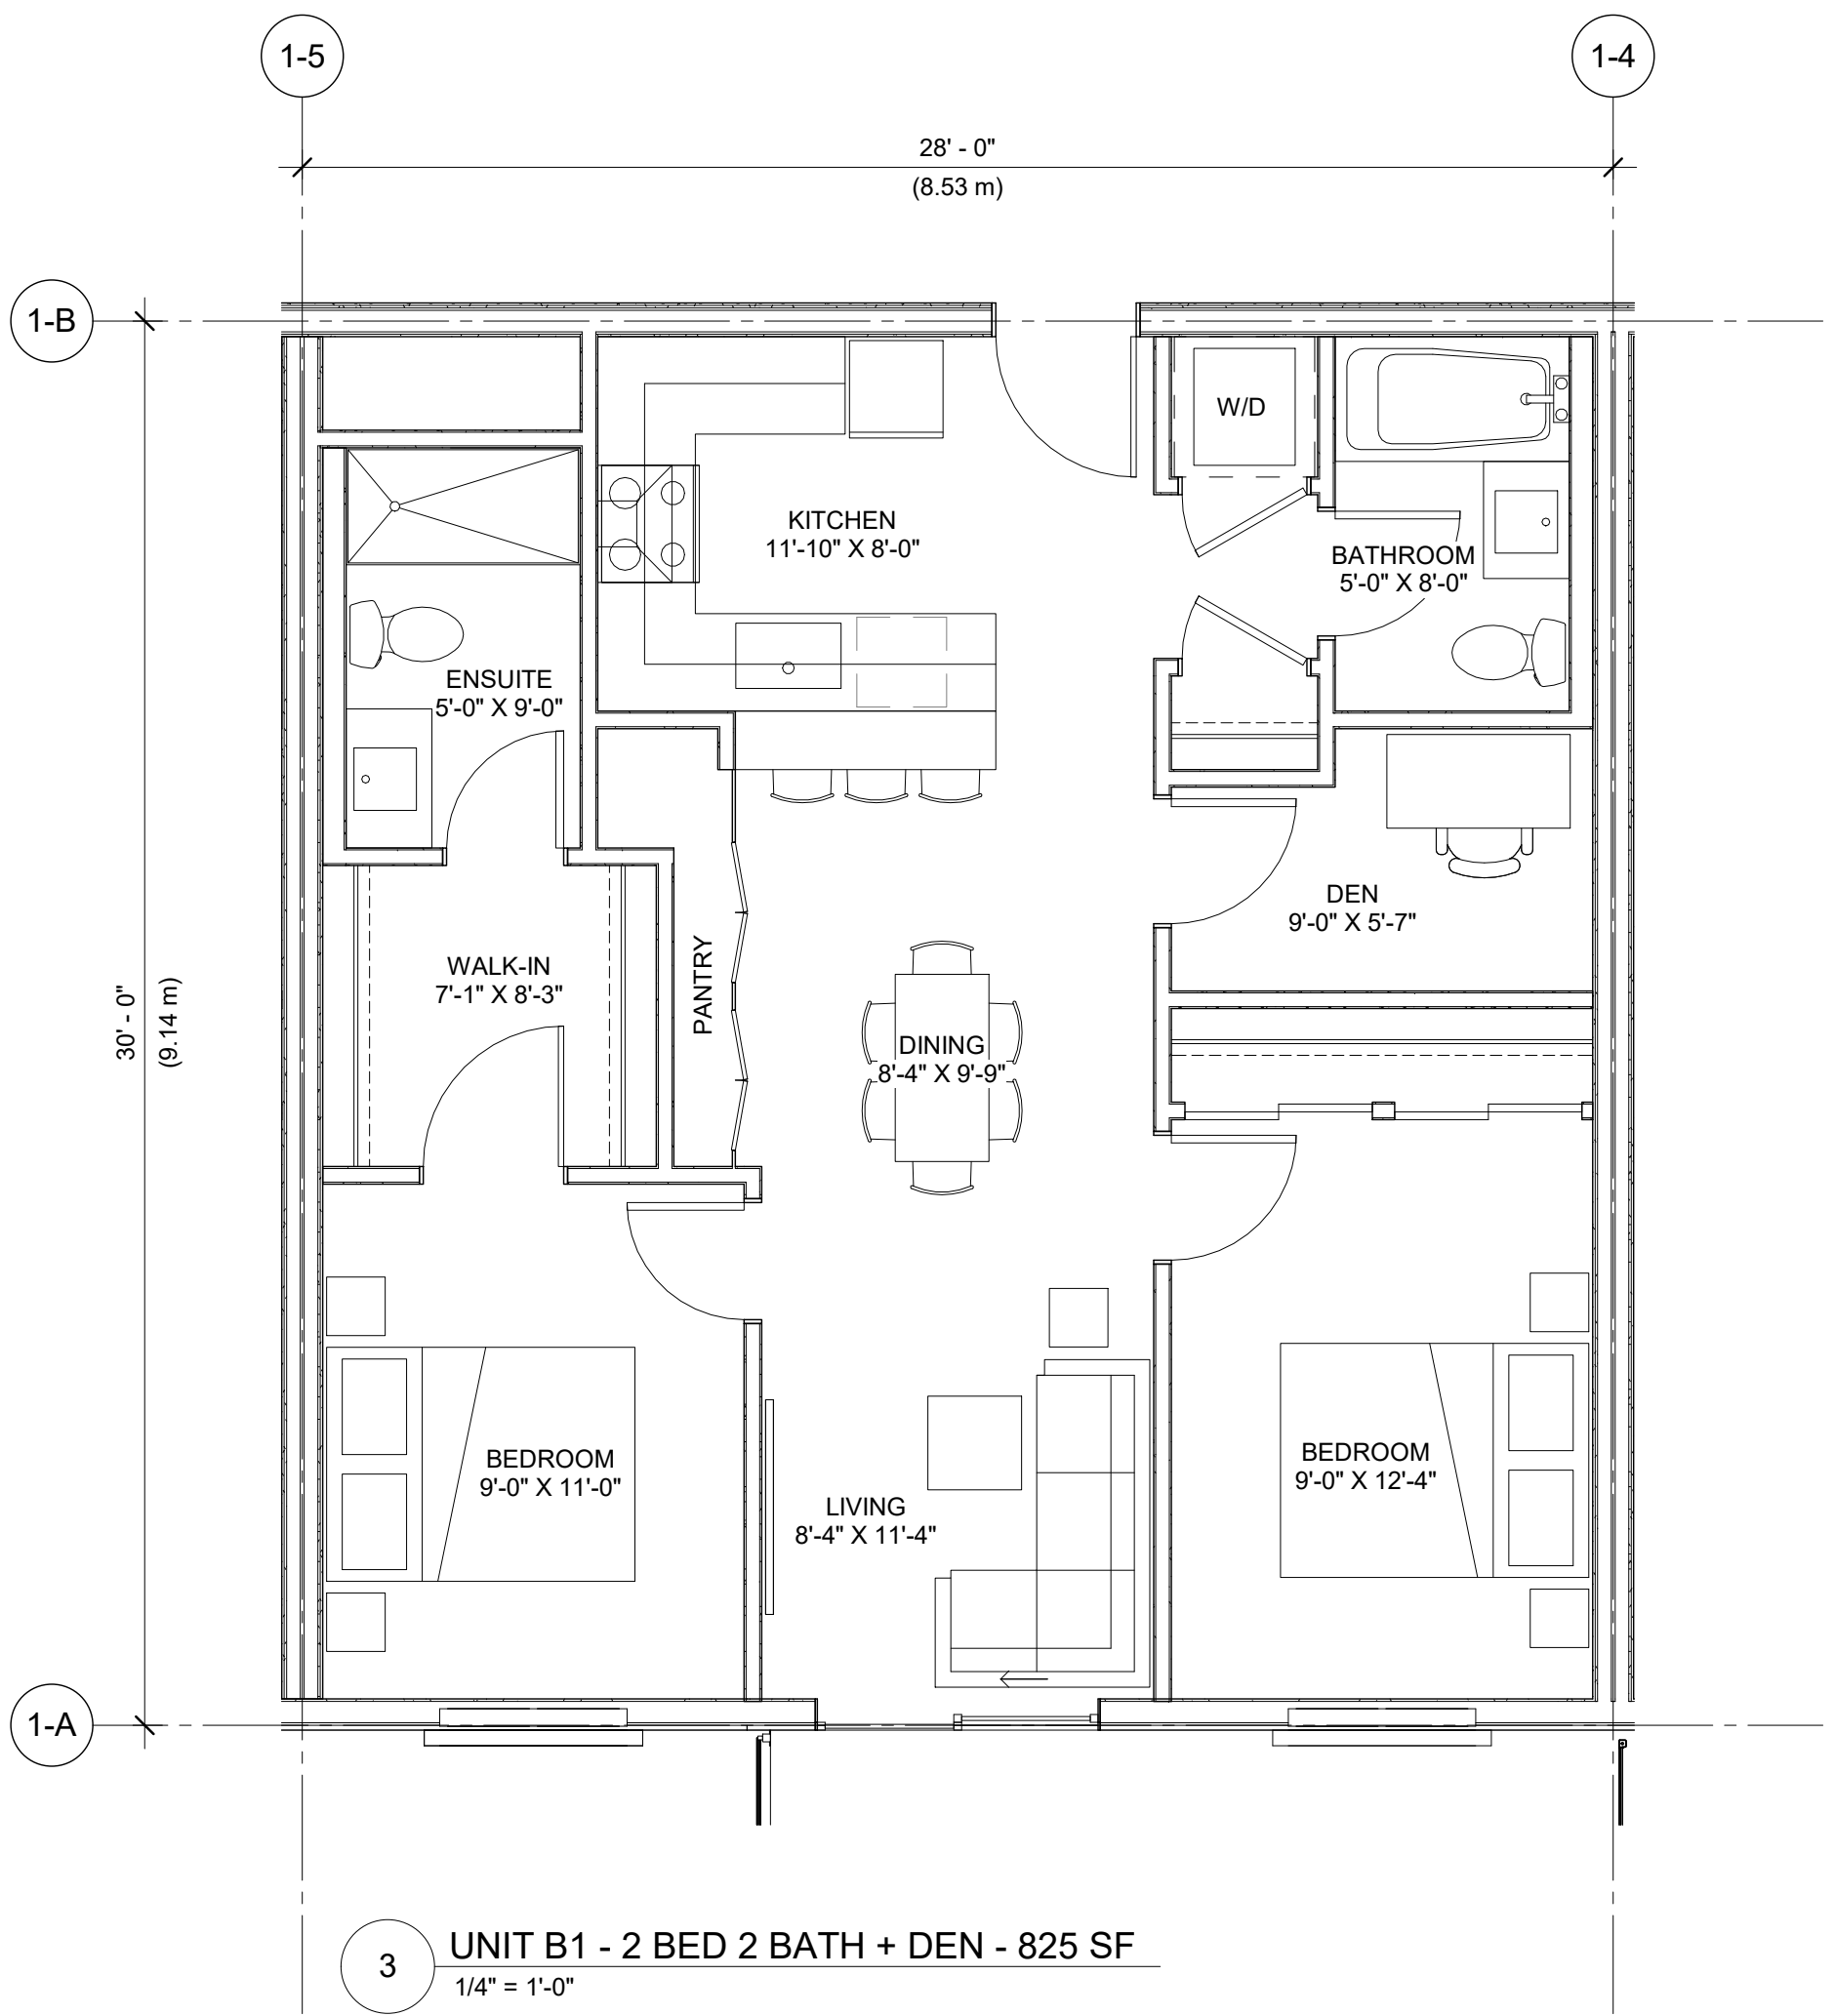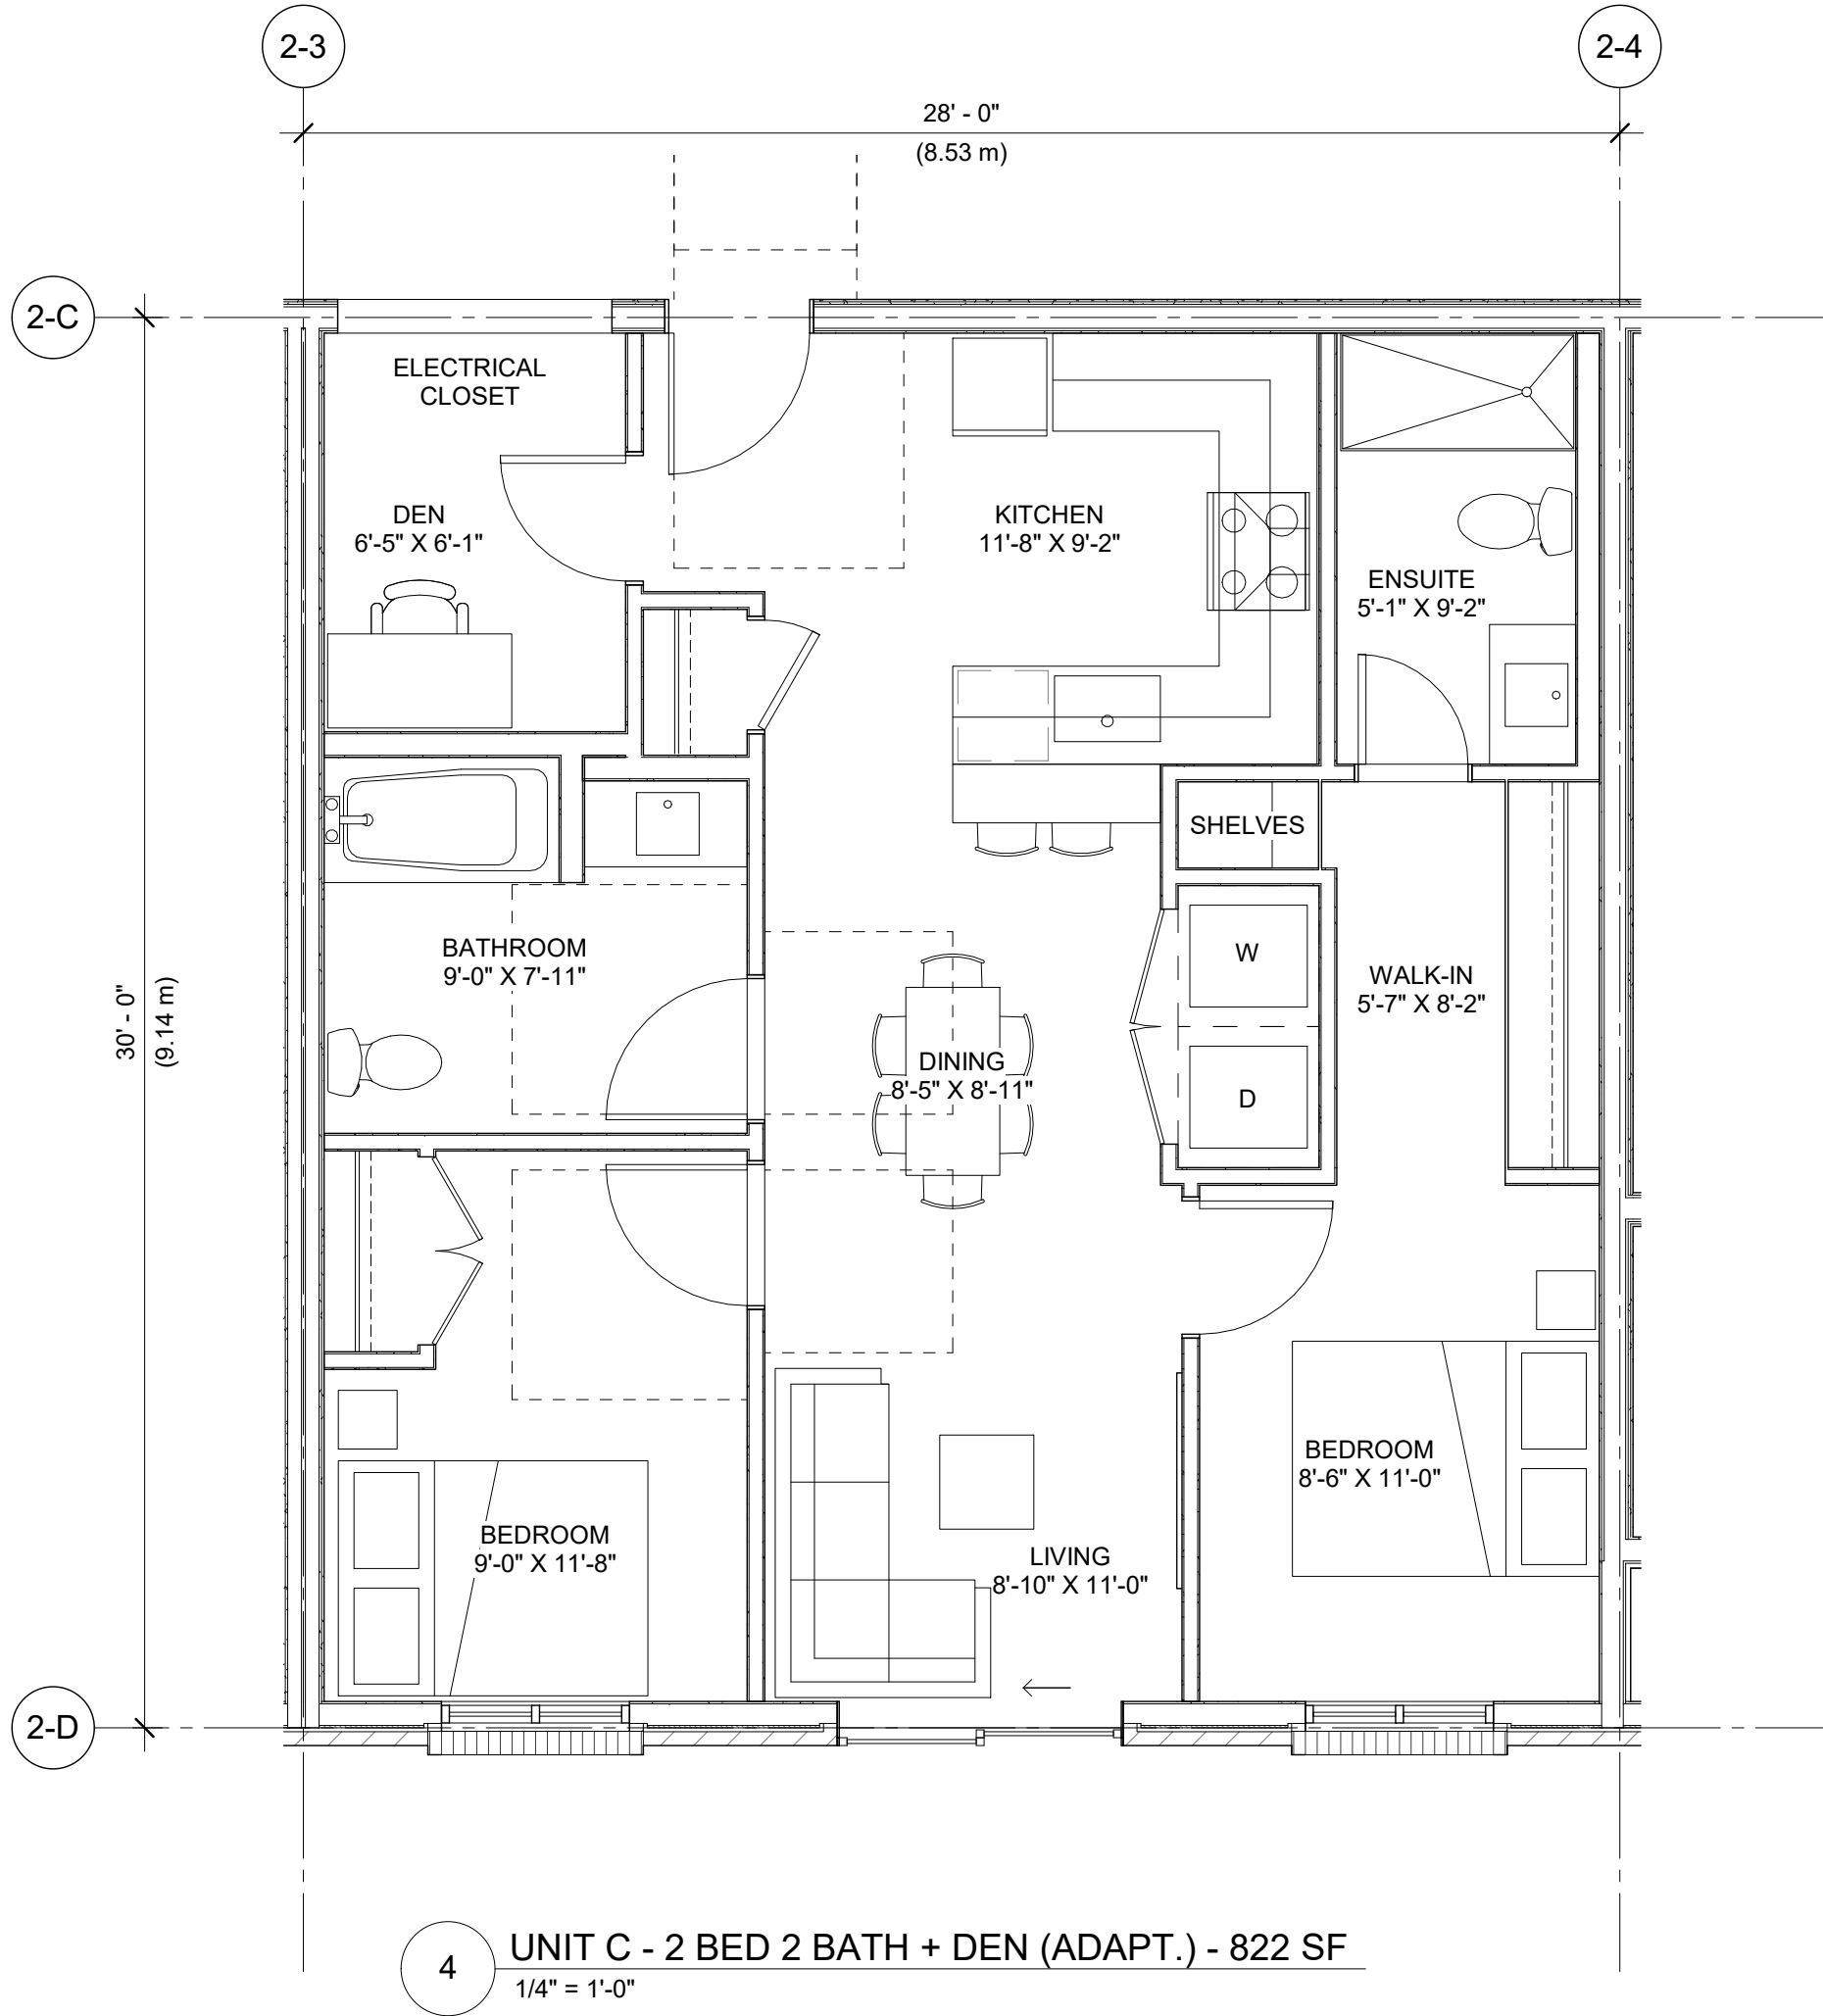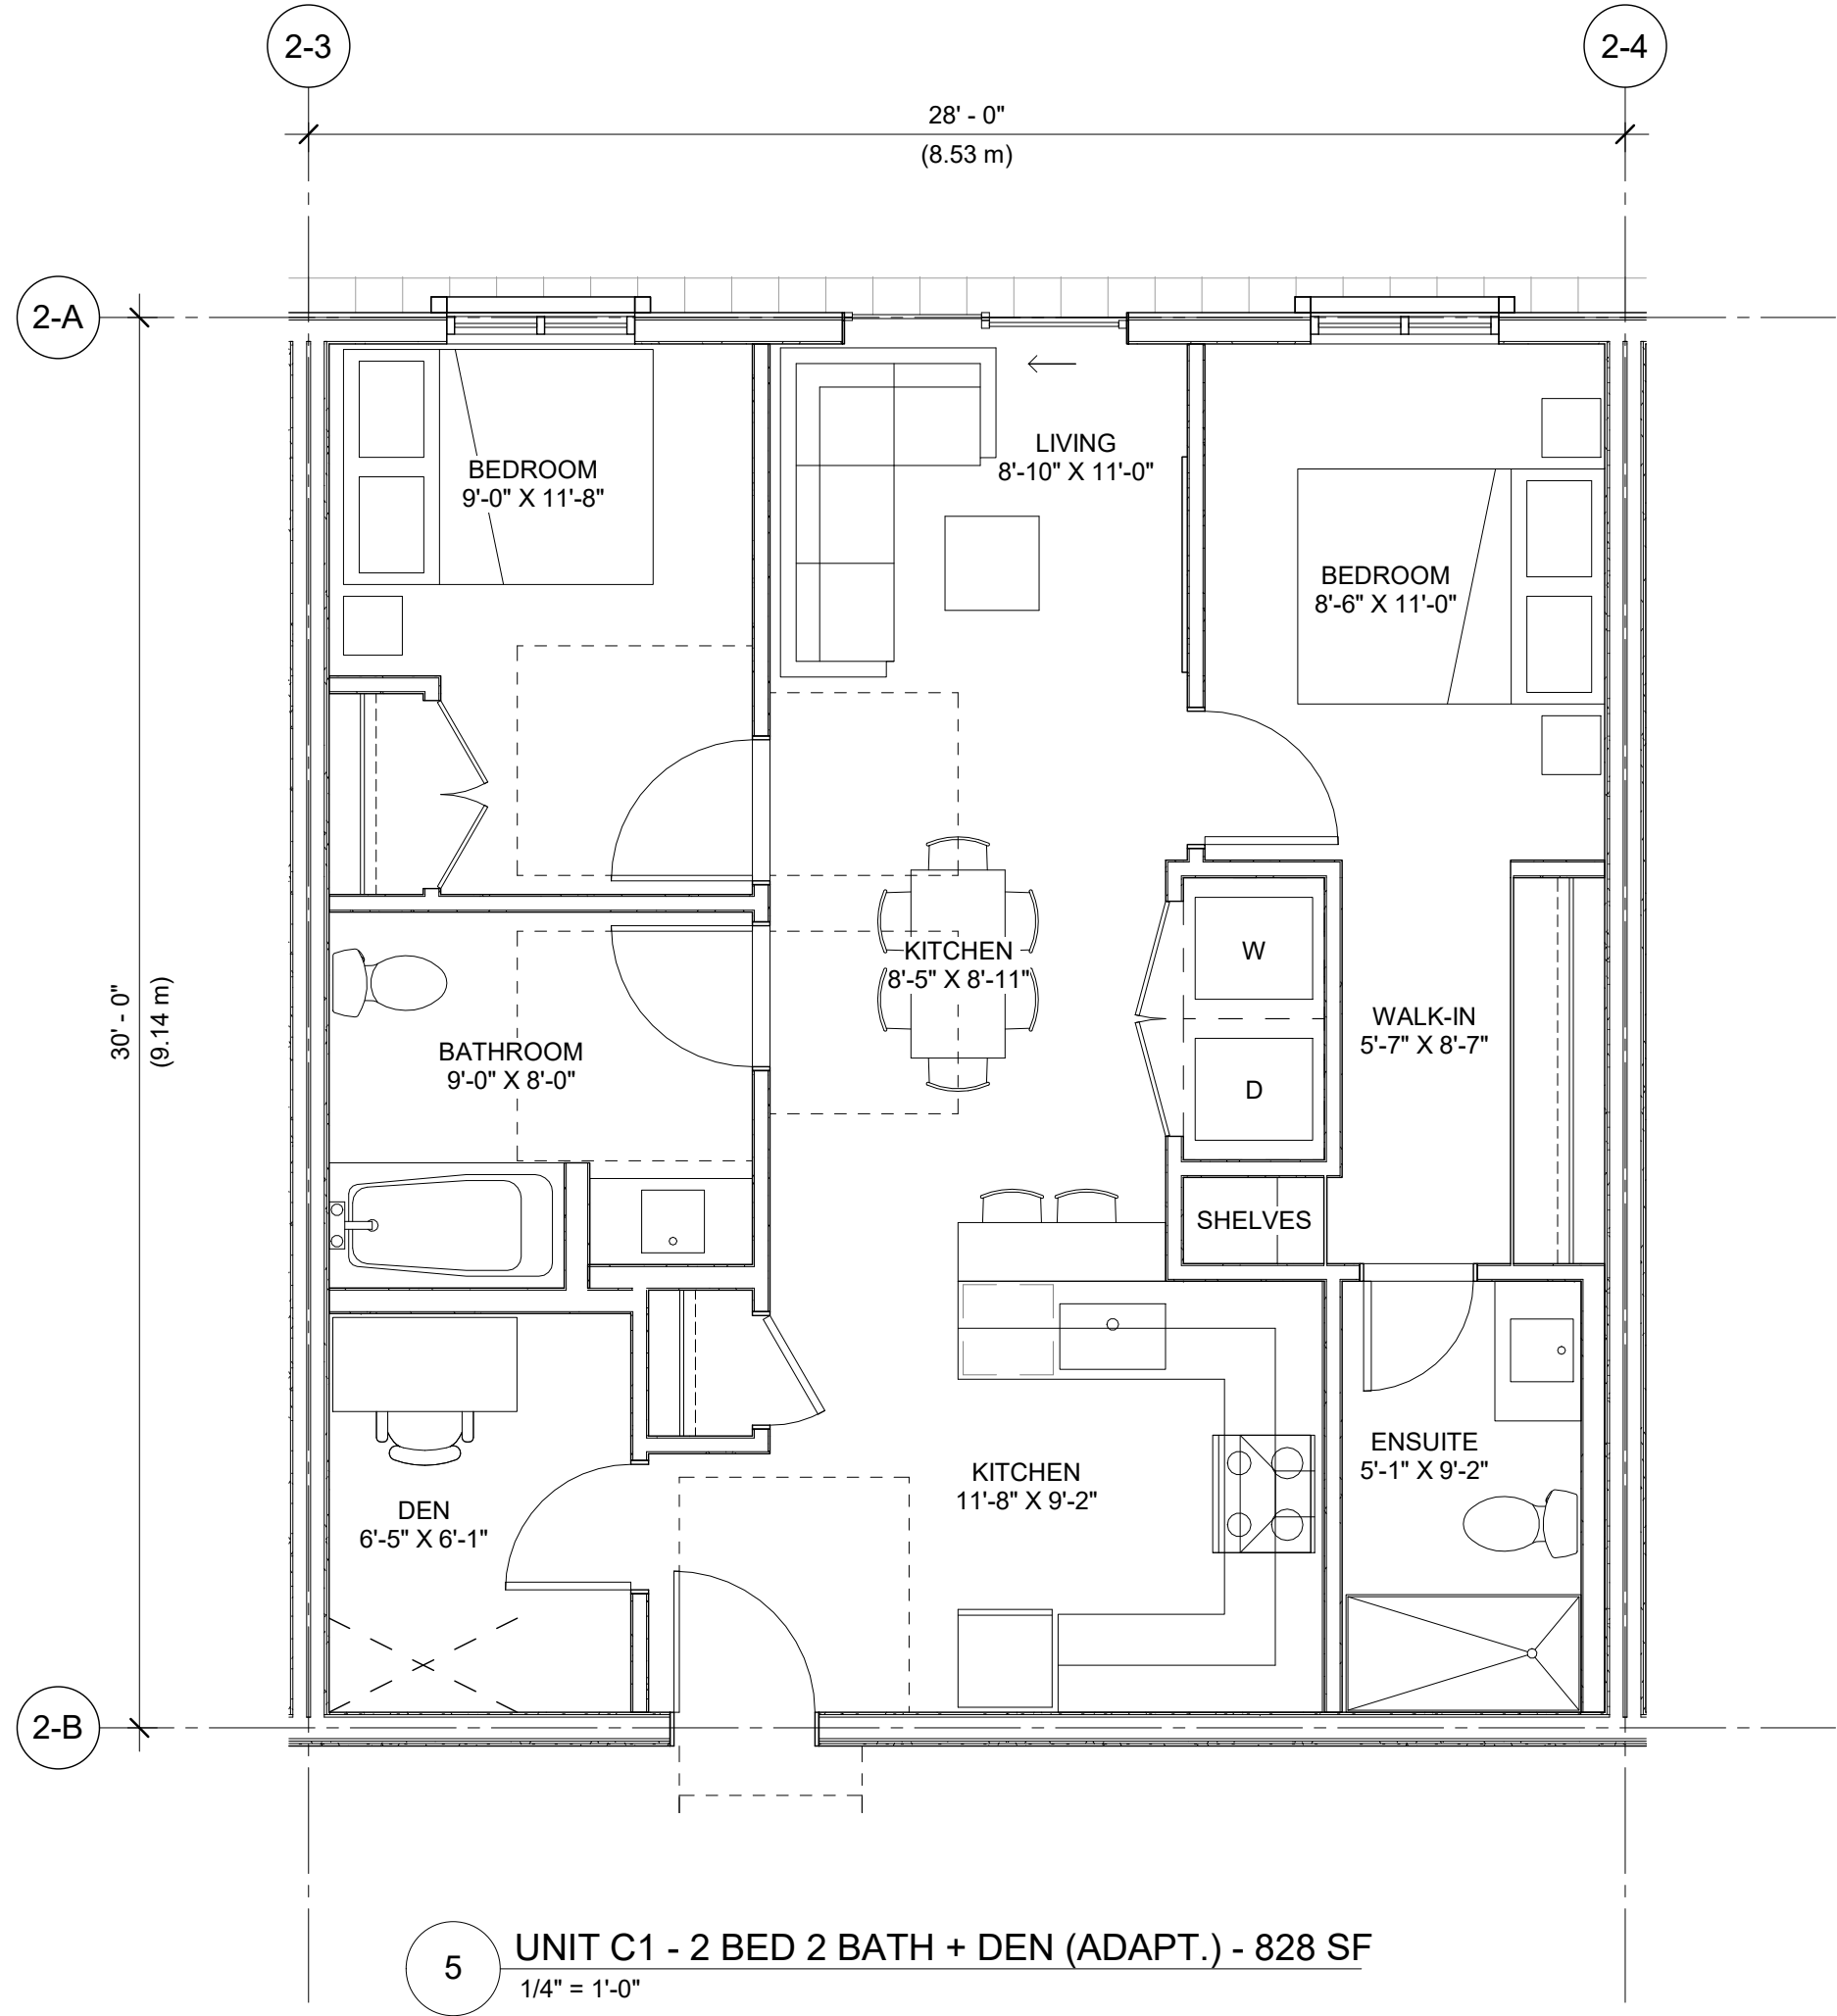


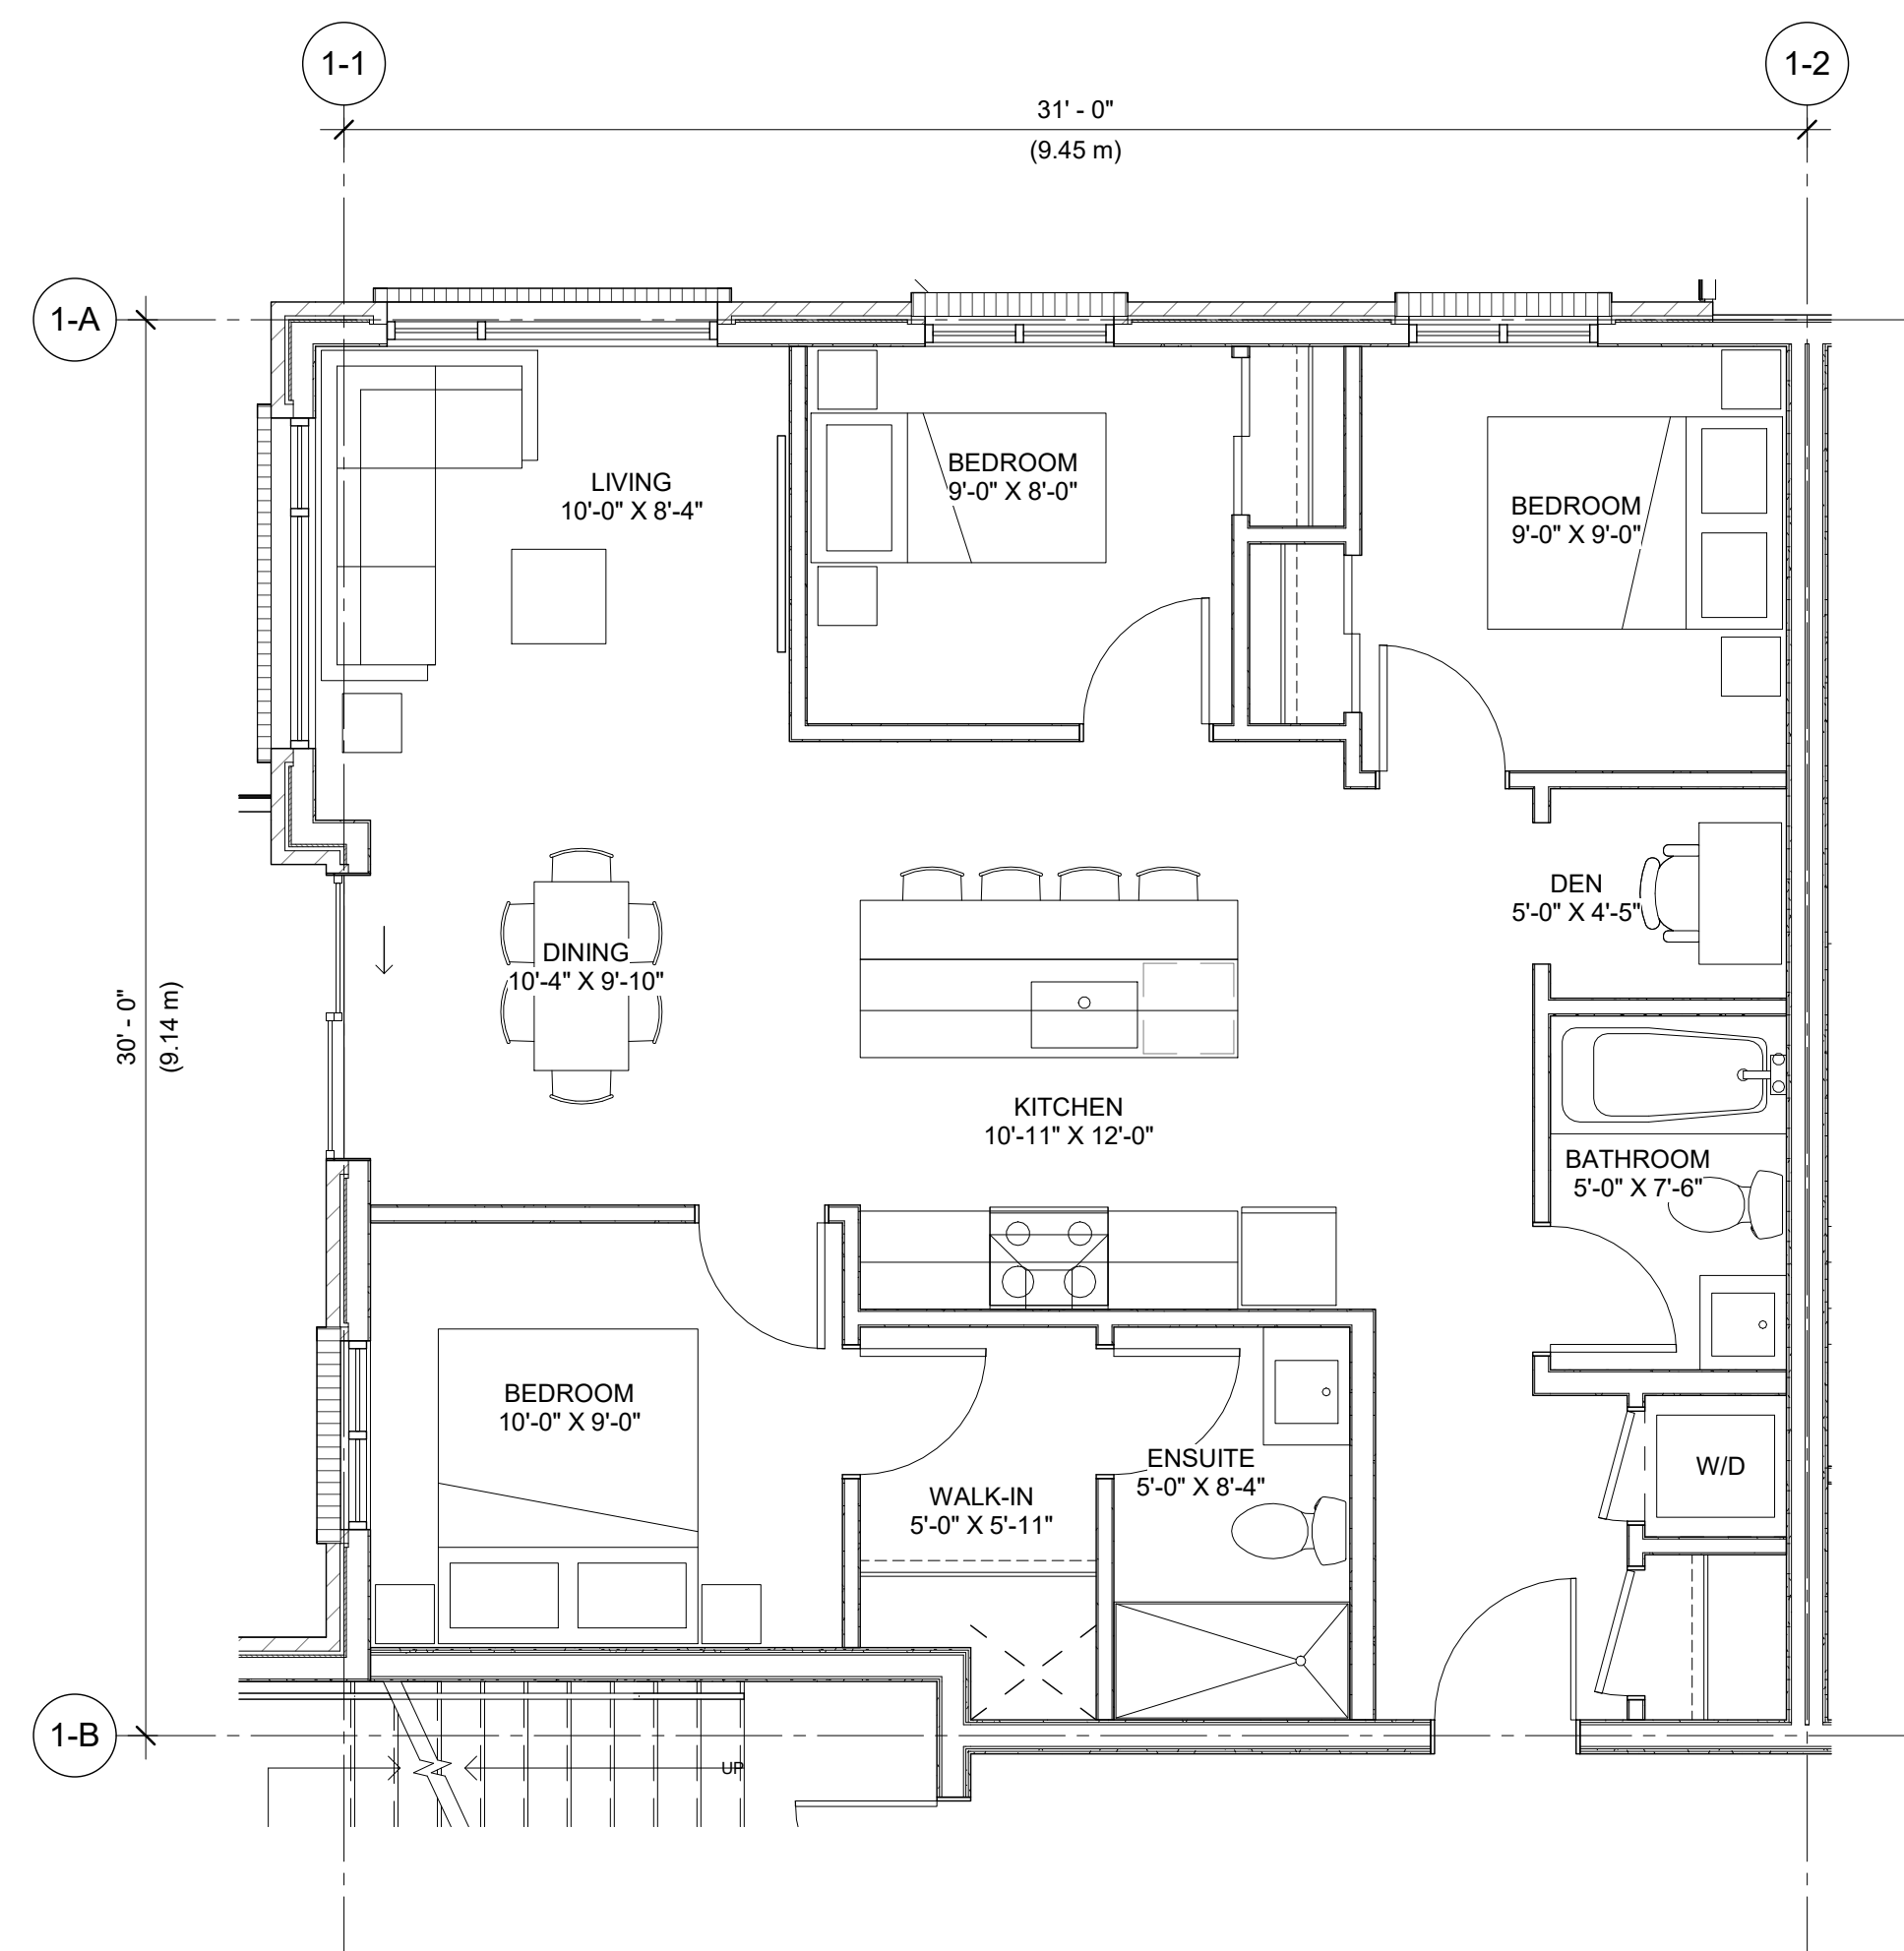


6 UNIT E - 3 BED 2 BATH + DEN - 926 SF
1/4" = 1'-0"

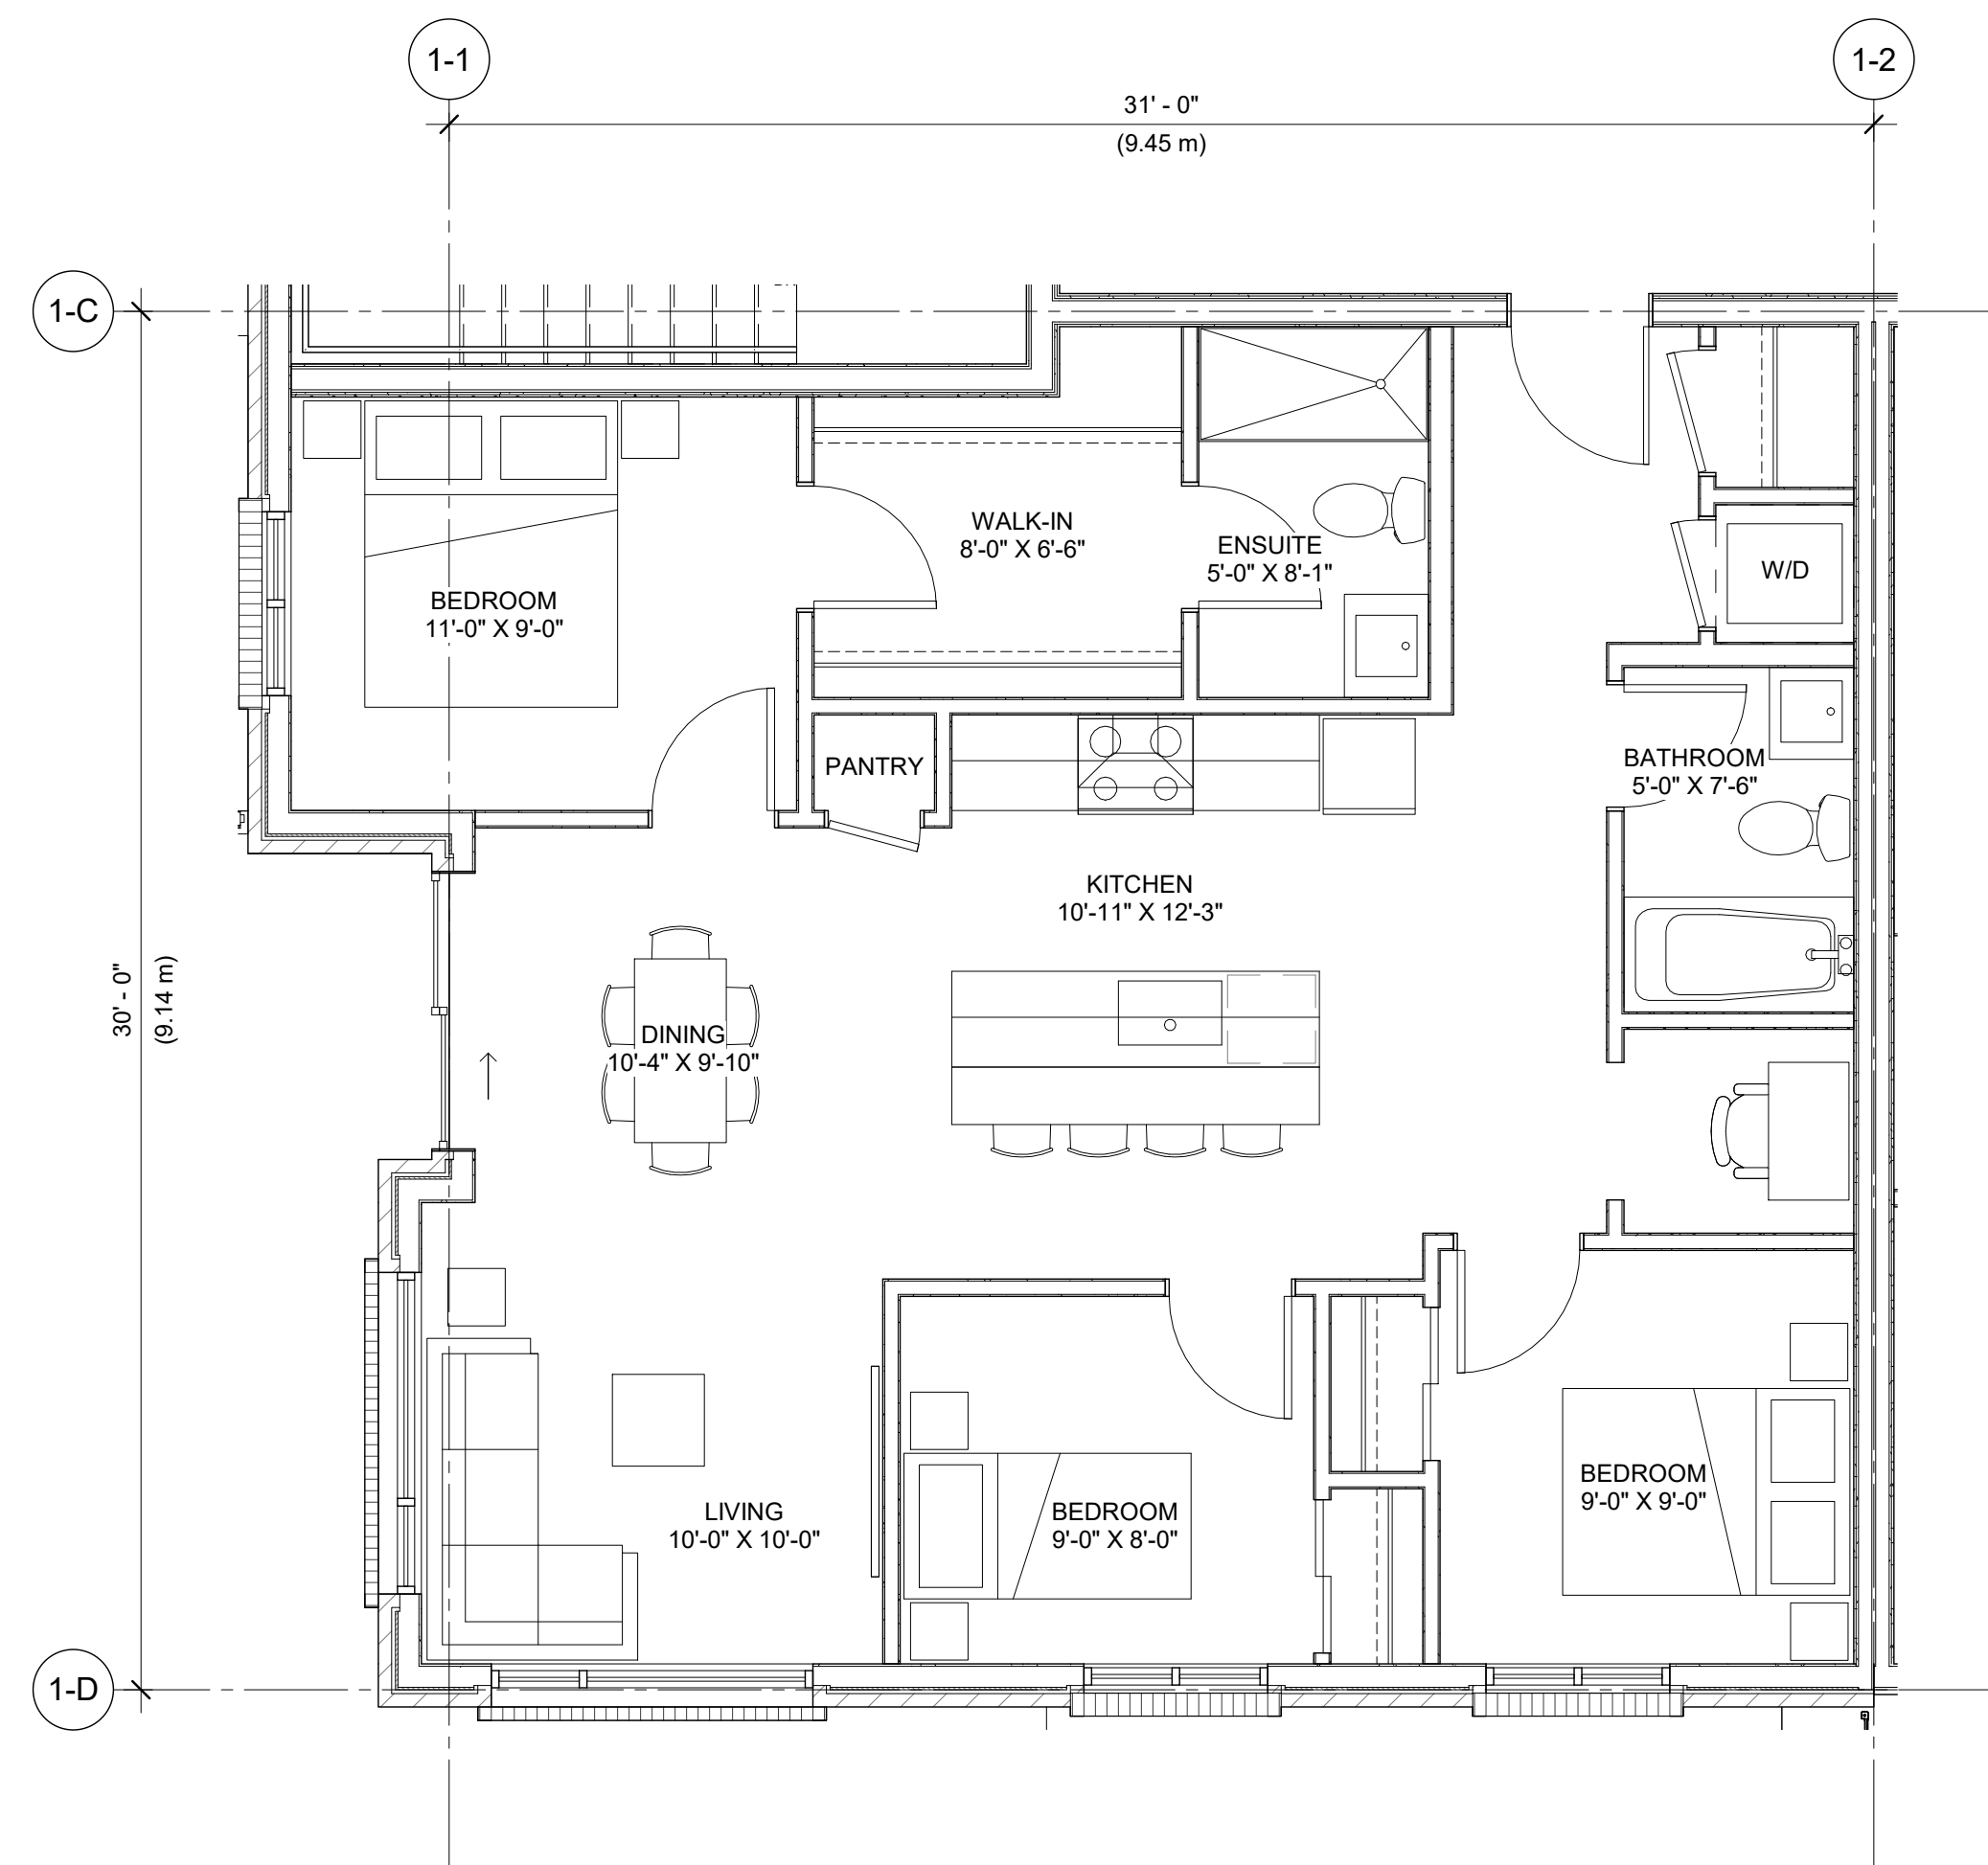


7 UNIT E1 - 3 BED 2 BATH + DEN - 954 SF
1/4" = 1'-0"

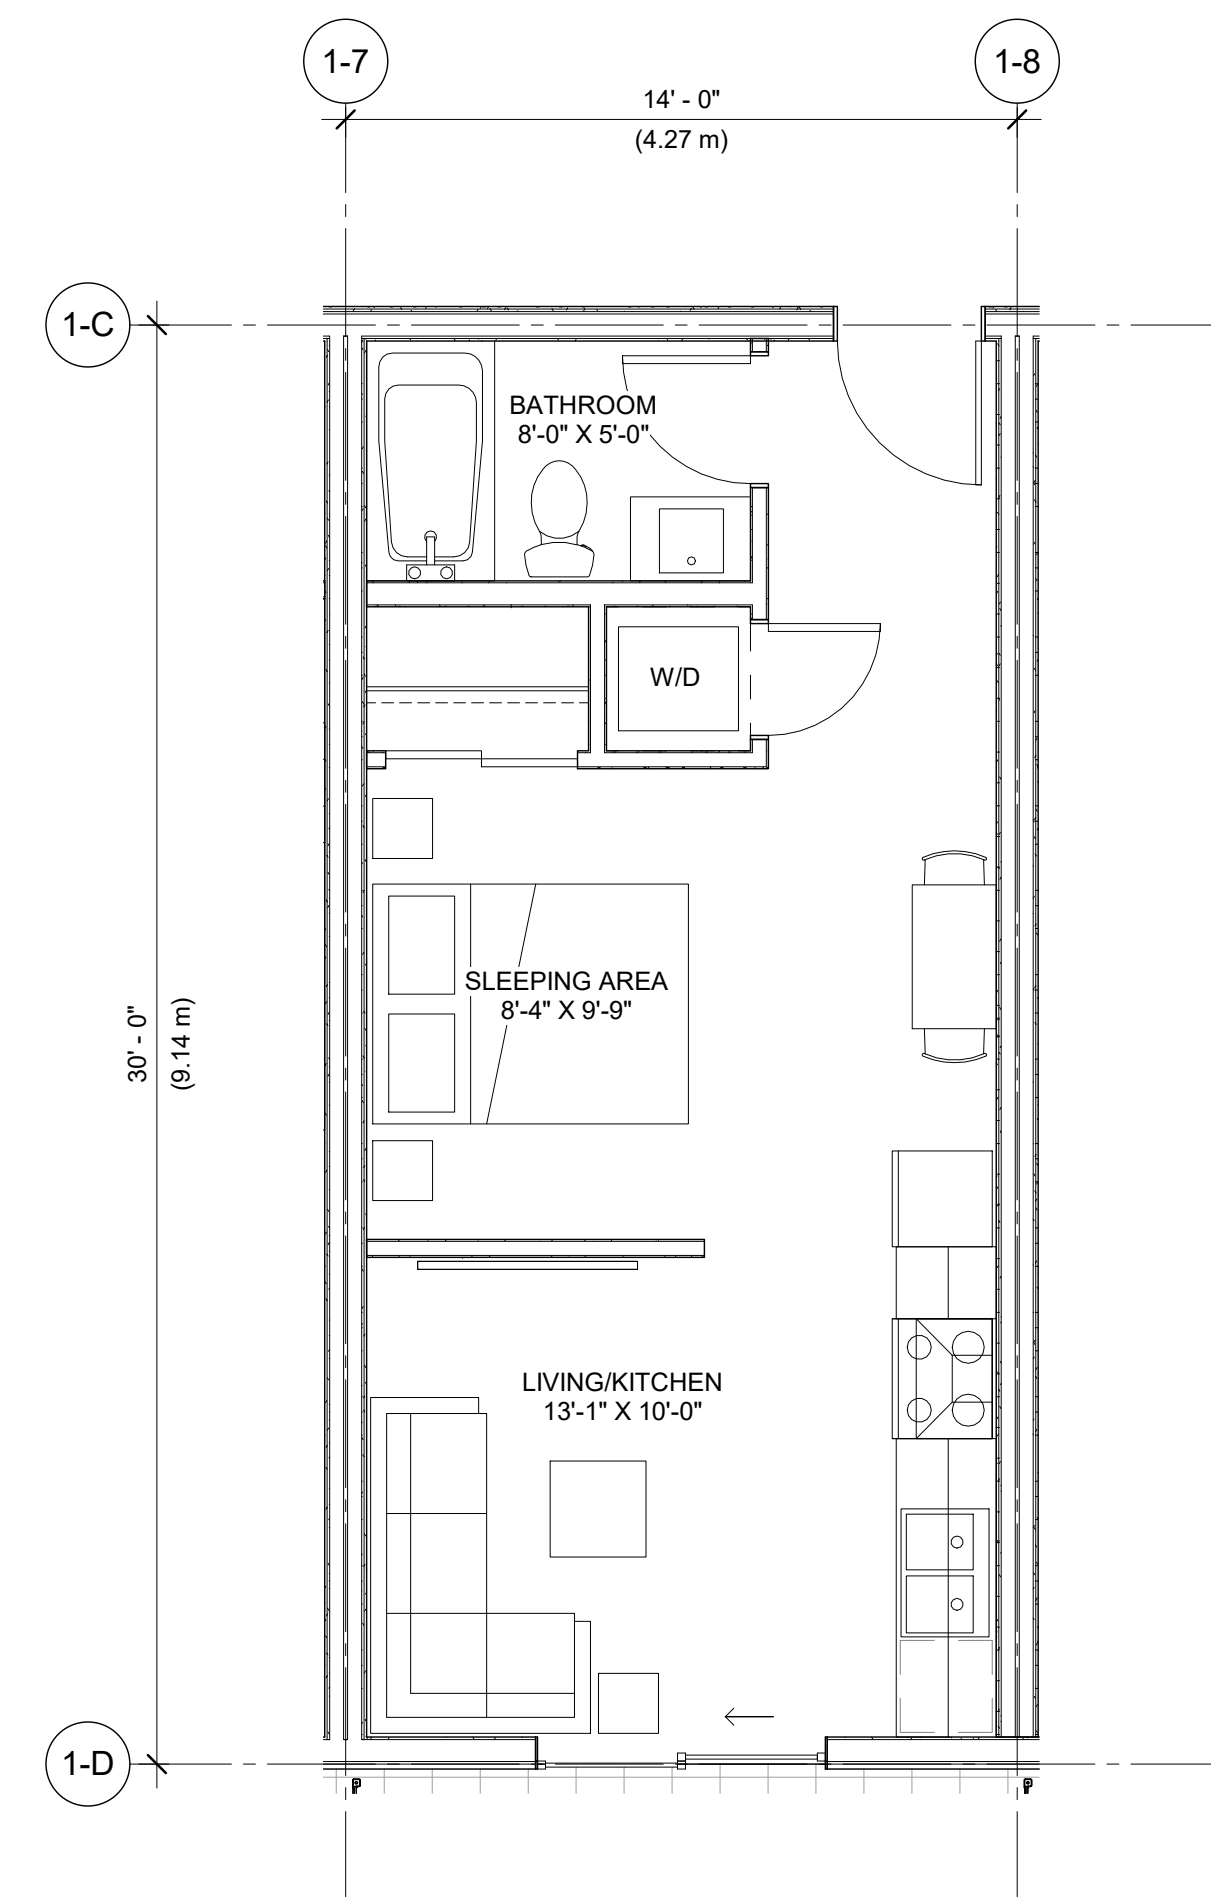


8 UNIT F - 2 BED 2 BATH - 420 SF
1/4" = 1'-0"

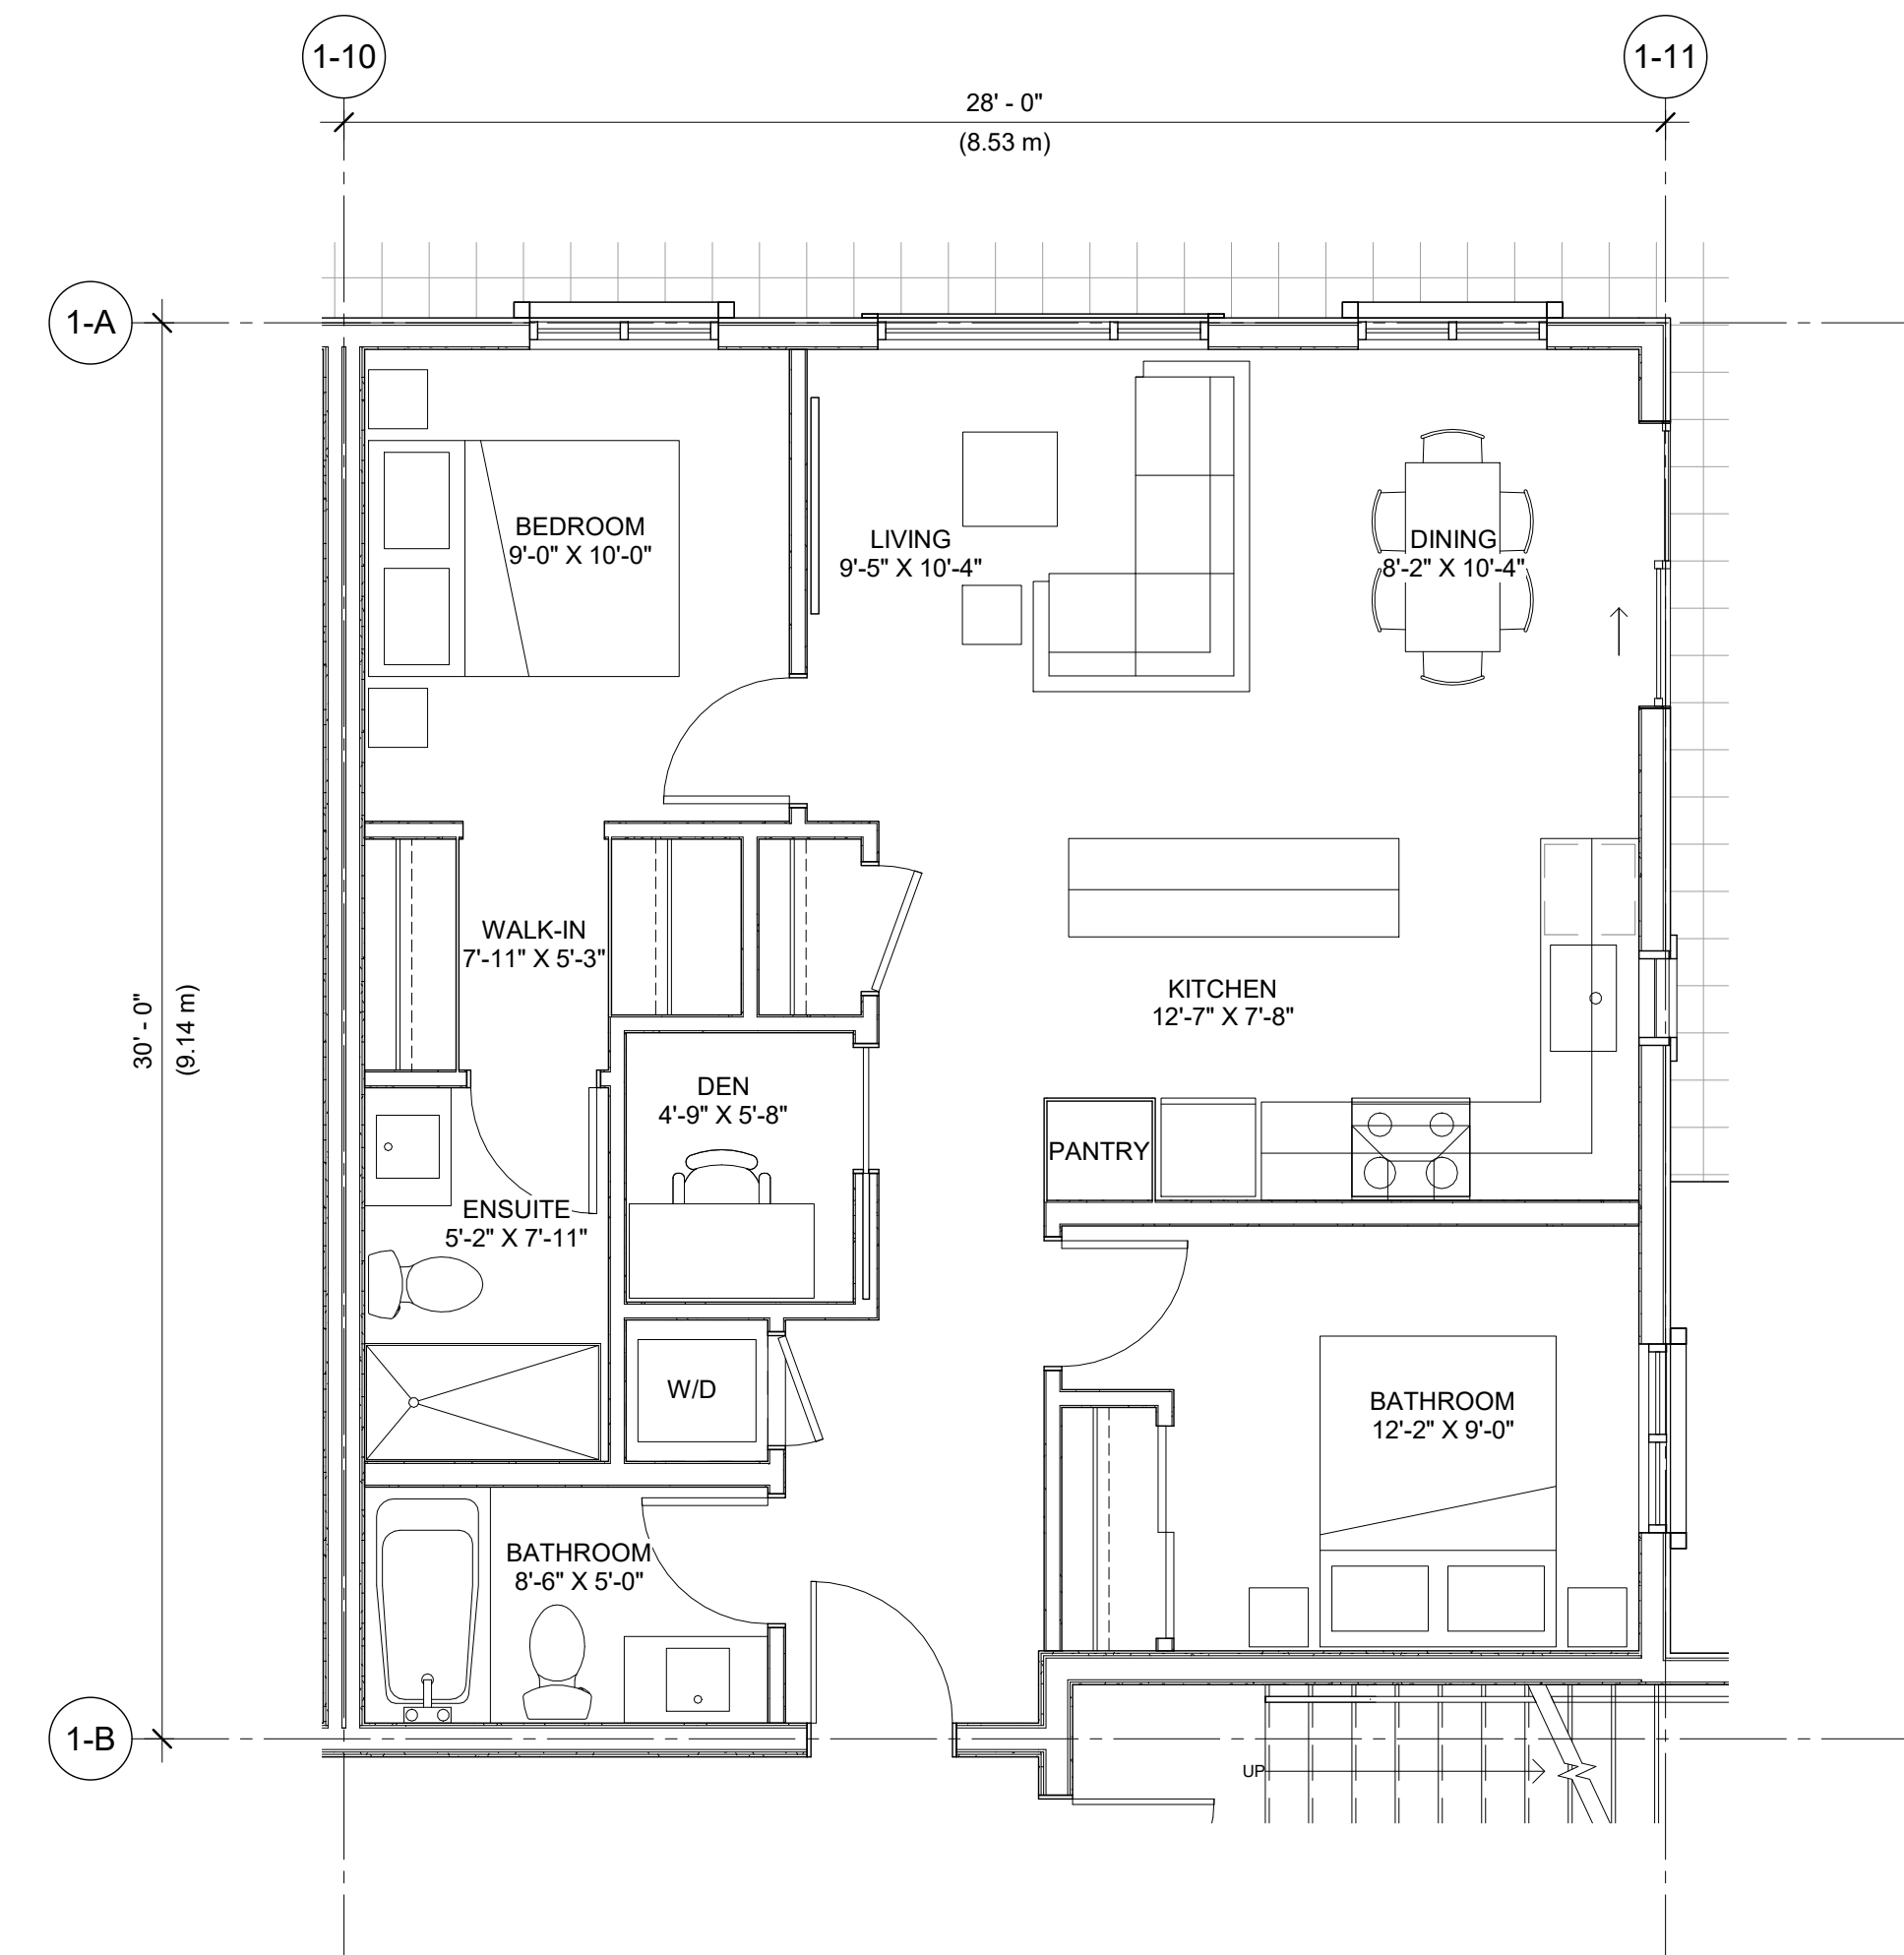

9 UNIT H - 2 BED 2 BATH + DEN CORNER UNIT - 821 SF
1/4" = 1'-0"

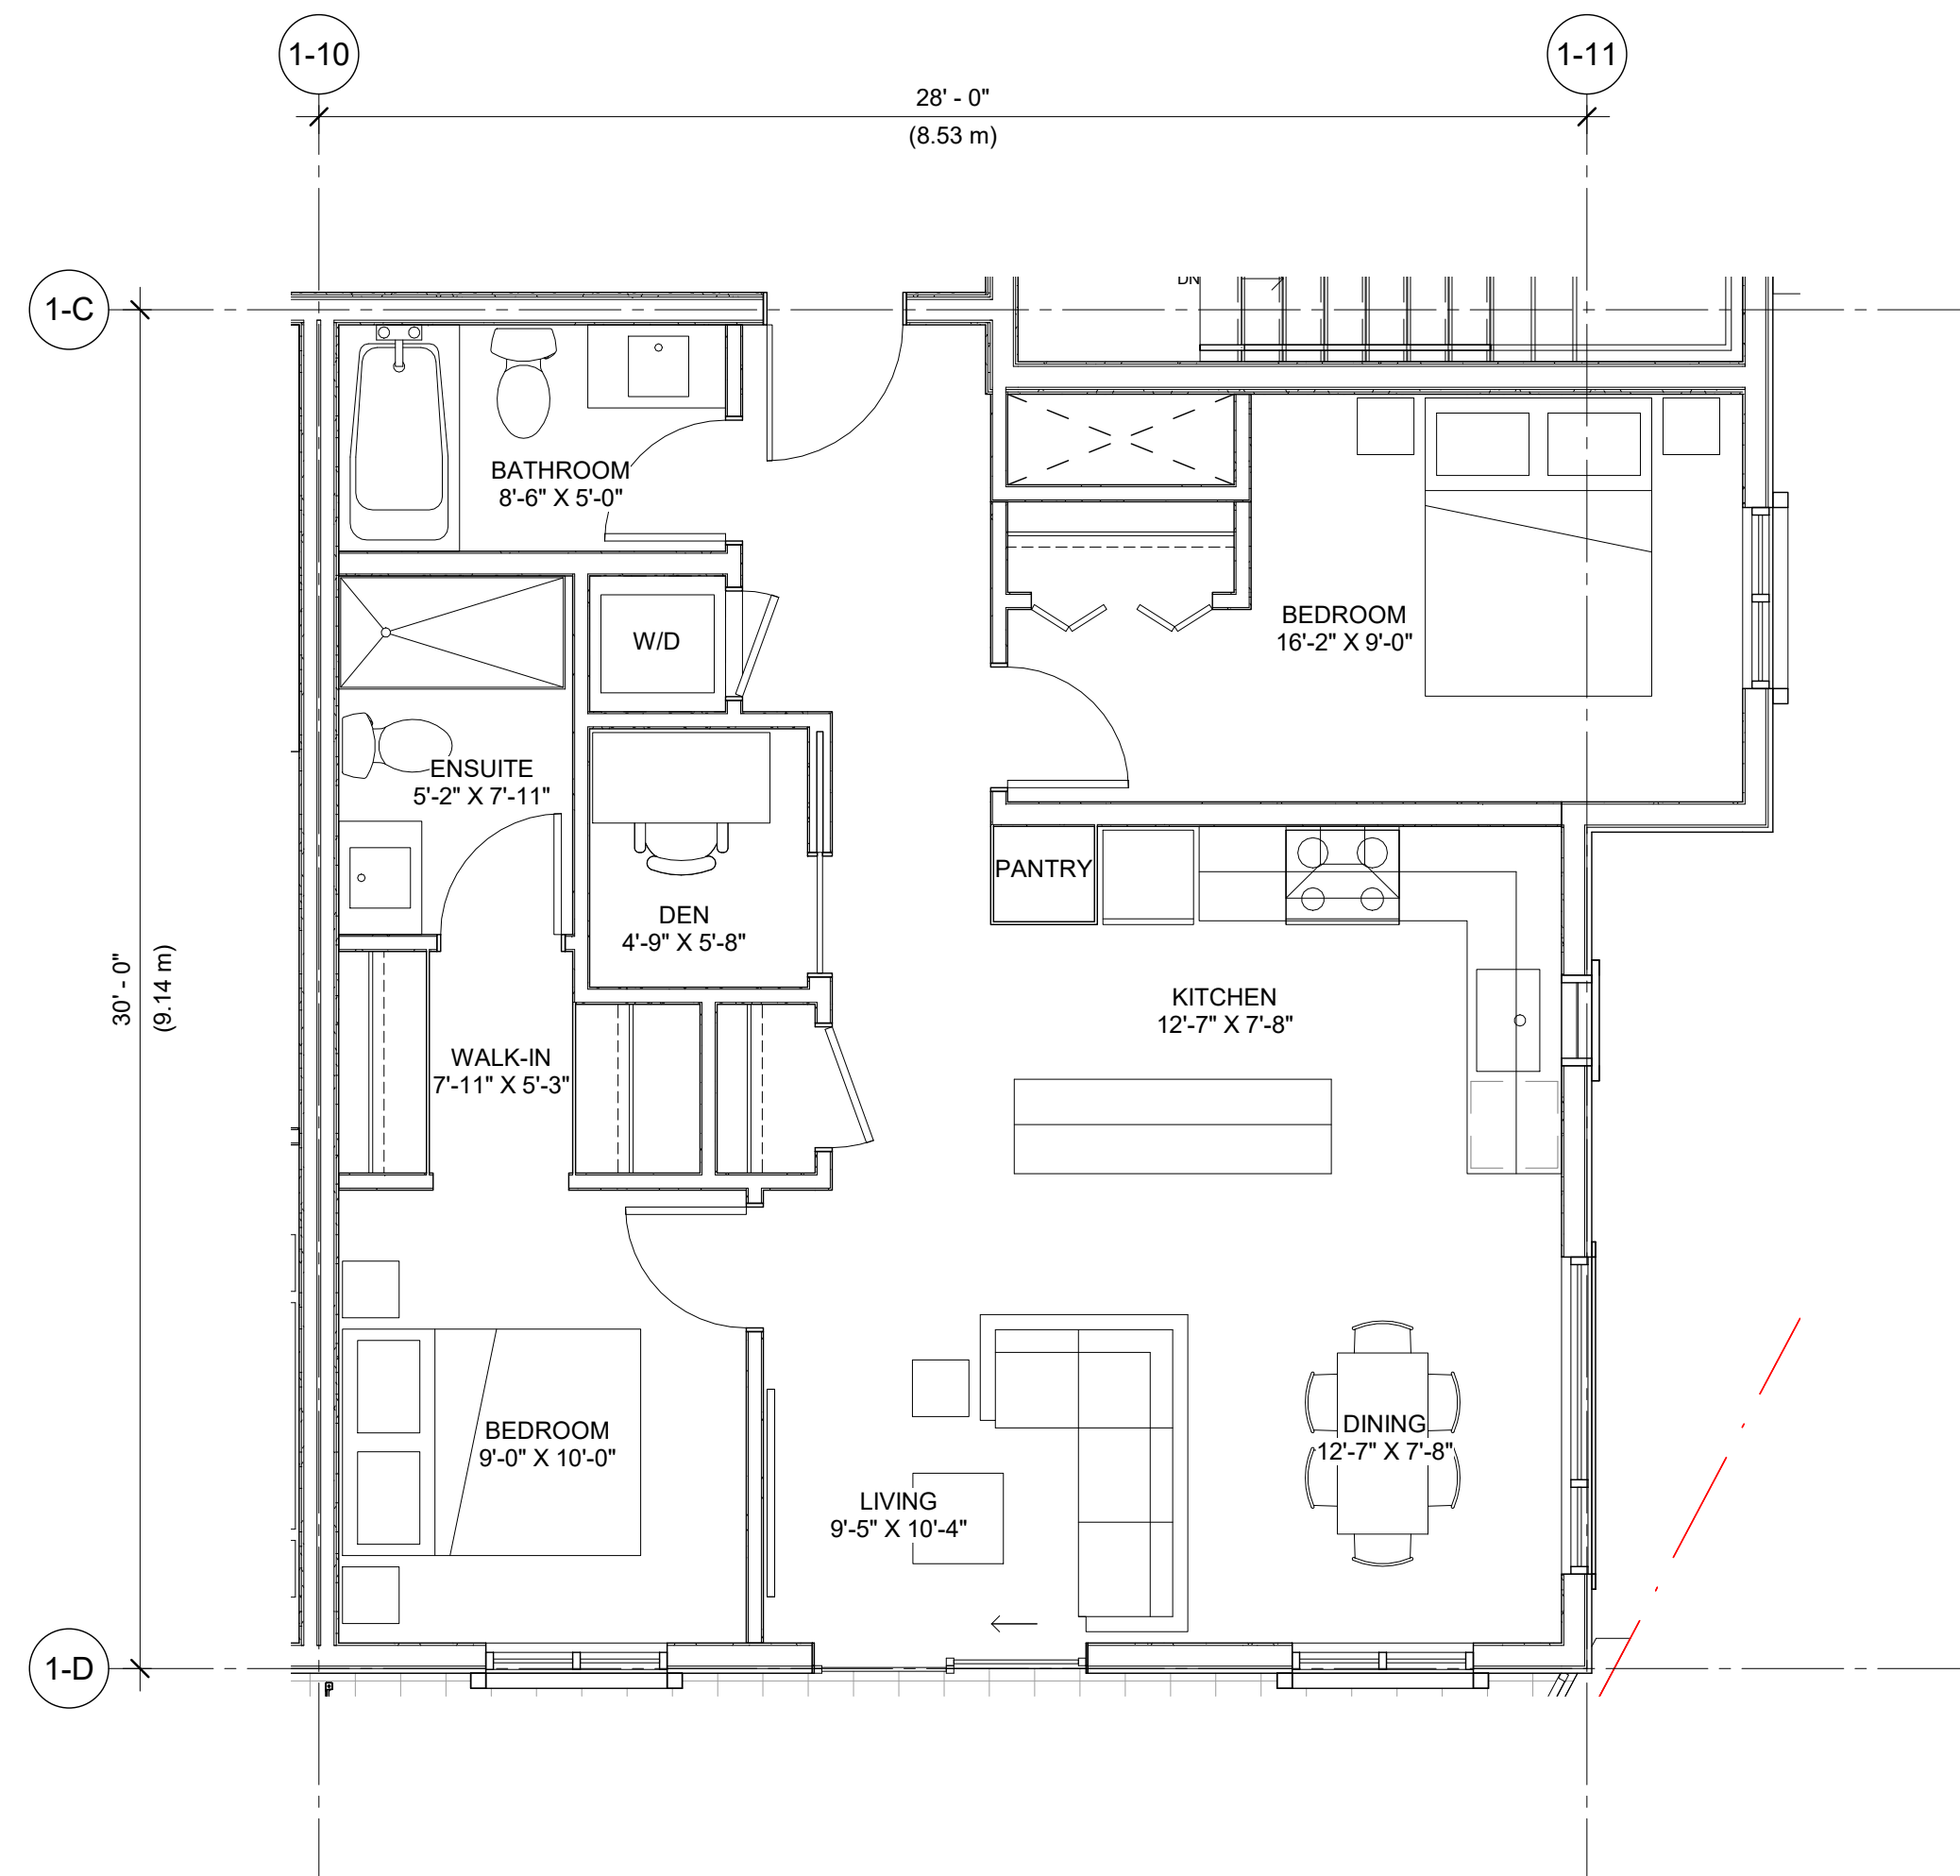

10 UNIT H1 - 2 BED 2 BATH - 847 SF
1/4" = 1'-0"

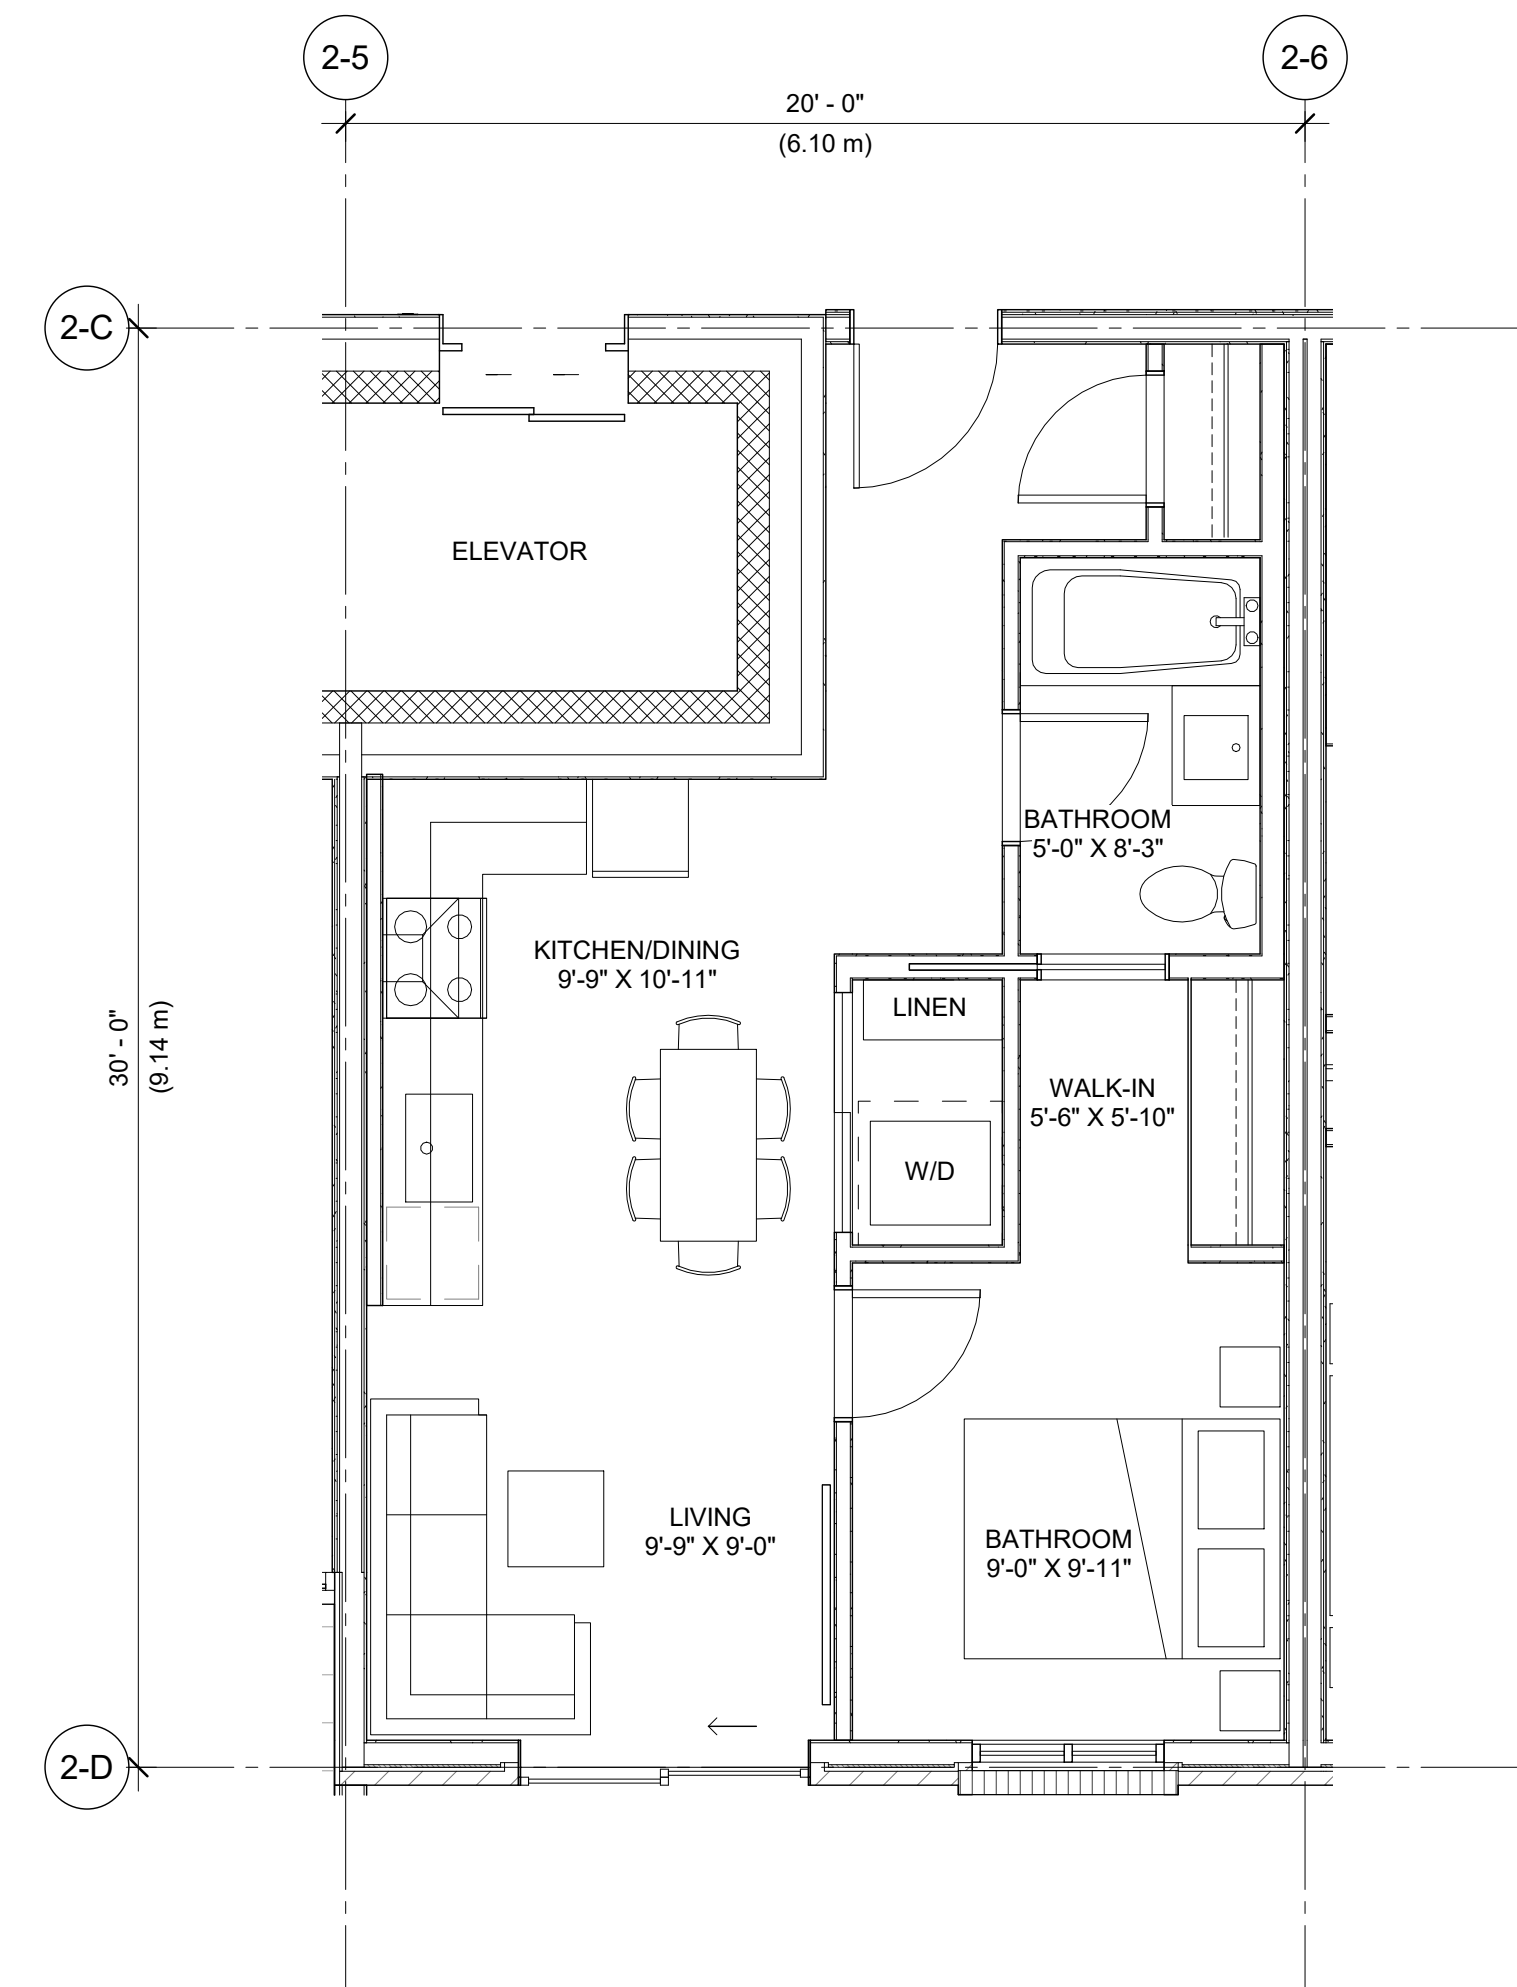

11 UNIT I - 1 BED 1 BATH - 521 SF
1/4" = 1'-0"

COPYRIGHT RESERVED. THIS DRAWING MUST NOT BE SCALED. VARIATIONS AND MODIFICATIONS TO WORK SHOWN ON THESE DRAWINGS SHALL NOT BE CARRIED OUT WITHOUT WRITTEN PERMISSION FROM THE ARCHITECTS. THIS DRAWING IS THE EXCLUSIVE PROPERTY OF CICCOTZI ARCHITECTURE INC. AND CAN BE REPRODUCED ONLY WITH THEIR WRITTEN PERMISSION.

REVISION:
NO.: DATE: DESCRIPTION:

ISSUE:
DATE: DESCRIPTION:
2022-11-25 ISSUED FOR CLIENT REVIEW
2022-11-29 ISSUED FOR DP

SEAL:

CICCOTZI
ARCHITECTURE

15th FLOOR
1095 WEST PENDER STREET
VANCOUVER, B.C.
CANADA V6E 2M6
TEL: 604 687-4741

NORTH ARC
PROPERTIES

PROJECT:
LATIMER GROVE
LOT B - LOWRISES

8395 - 200 STREET
LANGLEY, BC

DRAWN BY: A.N. / I.B. CHECKED BY: RC
SCALE: 1/4" = 1'-0" PROJECT NO.: CA 760

SHEET TITLE:
UNIT PLANS

REV. NO.: SHEET NO.:
A3.02.02

COPYRIGHT RESERVED. THIS DRAWING MUST NOT BE SCALED. VARIATIONS AND MODIFICATIONS TO WORK SHOWN ON THESE DRAWINGS SHALL NOT BE CARRIED OUT WITHOUT WRITTEN PERMISSION FROM THE ARCHITECTS. THIS DRAWING IS THE EXCLUSIVE PROPERTY OF CICCOTZI ARCHITECTURE INC. AND CAN BE REPRODUCED ONLY WITH THEIR WRITTEN PERMISSION.

REVISION:
NO.: DATE: DESCRIPTION:

ISSUE:
BLDG 1 LEVEL 4
147'-0" (44.81 m)
2022-11-25
2022-11-29
DESCRIPTION:
ISSUED FOR CLIENT REVIEW
ISSUED FOR DP

SEAL:

P1 SECONDARY SLAB
111'-9 1/2" (34.07 m)

CICCOTZI
ARCHITECTURE

15th FLOOR
1095 WEST PENDER STREET
VANCOUVER, B.C.
CANADA V6E 2M6
TEL: 604 687-4741

NORTH ARC
PROPERTIES

PROJECT:
LATIMER GROVE
LOT B - LOWRISES

8395 - 200 STREET
LANGLEY, BC

DRAWN BY:
A.N. / I.B.
SCALE:
As indicated

CHECKED BY:
RC
PROJECT NO.:
CA 760

SHEET TITLE:
**BUILDING 1 -
ELEVATION NORTH /
WEST**

REV. NO.:
SHEET NO.:
A4.02.02




2 A4.0 BLDG 1 - ELEVATION WEST_DD
1/8" = 1'-0"



1 A4.0 BLDG 1 - ELEVATION NORTH_DD
1/8" = 1'-0"

MATERIAL PALETTE

A	HARDIE PANEL HORIZONTAL SIDING ARCTIC WHITE JAMES HARDIE	D	RESERVED	G	CEDAR SIDING AND COLUMNS BRICK RED OLYMPIC	J	SILL, HEADER, TRIMS AND FASCIA LAMPBLACK BM CW-695	M	WINDOW FRAMES STD. BLACK ALUMINUM FRAME
B	HARDIE PANEL BOARD & BATTEN MONTEREY TAUPE JAMES HARDIE	E	HARDIE PANEL SMOOTH FINISH MOUNTAIN CEDAR JAMES HARDIE	H	'CEDAR' ALUMINUM DETAILS SADDLE LUX	K	SILL, HEADER, TRIMS AND FASCIA KENDALL CHARCOAL BM HC-166	N	CONCRETE
C	HARDIE PANEL HORIZONTAL SIDING GRAY SLATE JAMES HARDIE	F	BRICK VENEER PEWTER MISSION	I	SILL, HEADER, TRIMS AND FASCIA ONYX BM 2133-10	L	RAILINGS, RWLS, FLASHING, PANELS STD. BLACK ALUMINUM FRAME	O	FROSTED GLASS OPAQUE WHITE

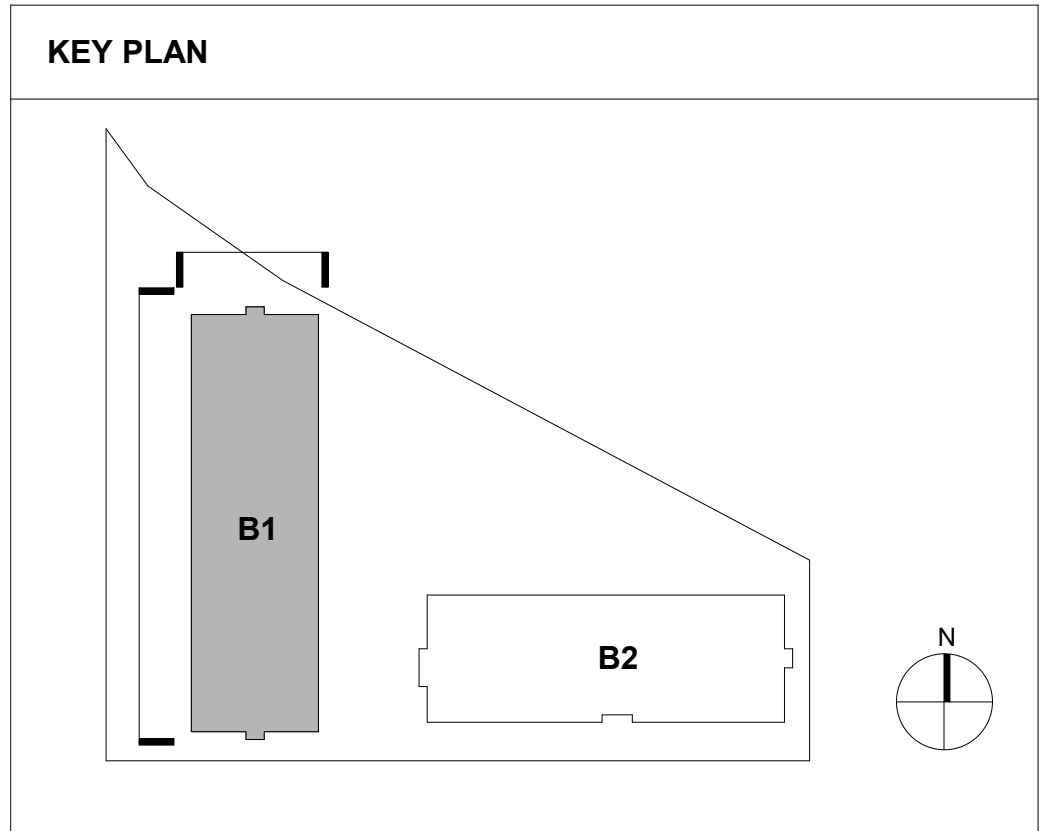



COPYRIGHT RESERVED. THIS DRAWING MUST NOT BE SCALED. VARIATIONS AND MODIFICATIONS TO WORK SHOWN ON THESE DRAWINGS SHALL NOT BE CARRIED OUT WITHOUT WRITTEN PERMISSION FROM THE ARCHITECTS. THIS DRAWING IS THE EXCLUSIVE PROPERTY OF CICCOCCHI ARCHITECTURE INC. AND CAN BE REPRODUCED ONLY WITH THEIR WRITTEN PERMISSION.

REVISION:
NO.: DATE: DESCRIPTION:

ISSUE:
BLDG 1 LEVEL 4: 147'-0" (44.81 m)
2022-11-25
2022-11-29
DESCRIPTION:
ISSUED FOR CLIENT REVIEW
ISSUED FOR DP

SEAL:




2 A4.1 BLDG 1 - ELEVATION EAST_DD
1/8" = 1'-0"

MATERIAL PALETTE

A	HARDIE PANEL HORIZONTAL SIDING ARCTIC WHITE JAMES HARDIE	D	RESERVED	G	CEDAR SIDING AND COLUMNS BRICK RED OLYMPIC	J	SILL, HEADER, TRIMS AND FASCIA LAMPBLACK BM CW-695	M	WINDOW FRAMES STD. BLACK ALUMINUM FRAME
B	HARDIE PANEL BOARD & BATTEN MONTEREY TAUPE JAMES HARDIE	E	HARDIE PANEL SMOOTH FINISH MOUNTAIN CEDAR JAMES HARDIE	H	'CEDAR' ALUMINUM DETAILS SADDLE LUX	K	SILL, HEADER, TRIMS AND FASCIA KENDALL CHARCOAL BM HC-166	N	CONCRETE
C	HARDIE PANEL HORIZONTAL SIDING GRAY SLATE JAMES HARDIE	F	BRICK VENEER PEWTER MISSION	I	SILL, HEADER, TRIMS AND FASCIA ONYX BM 2133-10	L	RAILINGS, RWLS, FLASHING, PANELS STD. BLACK ALUMINUM FRAME	O	FROSTED GLASS OPAQUE WHITE

KEY PLAN

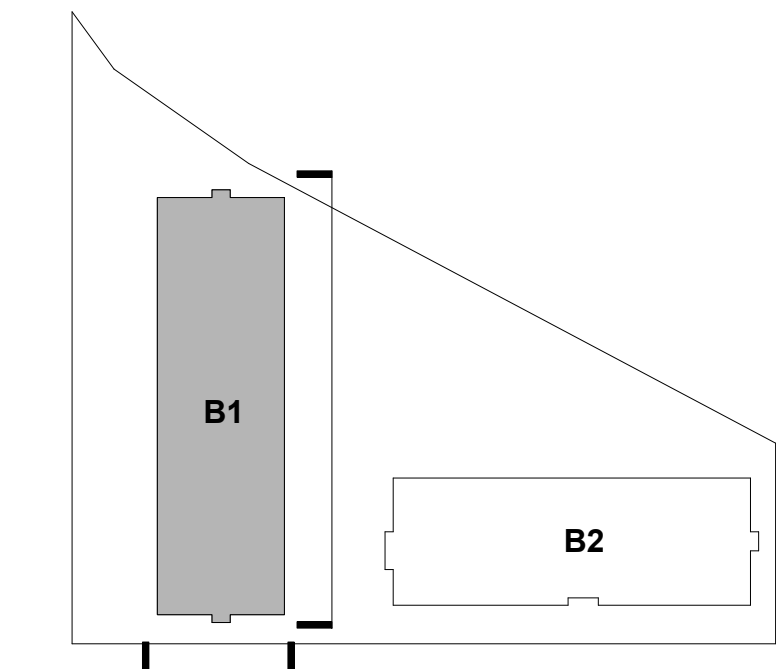

CICCOZZI
ARCHITECTURE

15th FLOOR
1095 WEST PENDER STREET
VANCOUVER, B.C.
CANADA V6E 2M6
TEL: 604 687-4741

NORTH ARC
PROPERTIES

PROJECT:
LATIMER GROVE
LOT B - LOWRISES

8395 - 200 STREET
LANGLEY, BC

DRAWN BY: A.N. / I.B.
CHECKED BY: RC
SCALE: As indicated
PROJECT NO.: CA 760

SHEET TITLE:
**BUILDING 1 -
ELEVATION SOUTH /
EAST**

REV. NO.:
SHEET NO.:
A4.02.03

1 A4.1 BLDG 1 - ELEVATION SOUTH_DD
1/8" = 1'-0"

COPYRIGHT RESERVED. THIS DRAWING MUST NOT BE SCALED. VARIATIONS AND MODIFICATIONS TO WORK SHOWN ON THESE DRAWINGS SHALL NOT BE CARRIED OUT WITHOUT WRITTEN PERMISSION FROM THE ARCHITECTS. THIS DRAWING IS THE EXCLUSIVE PROPERTY OF CICOZZI ARCHITECTURE INC. AND CAN BE REPRODUCED ONLY WITH THEIR WRITTEN PERMISSION.

REVISION:

NO.: DATE: DESCRIPTION:

ISSUE:

DATE: 2022-11-25
2022-11-29
DESCRIPTION: ISSUED FOR CLIENT REVIEW
ISSUED FOR DP

SEAL:

CICOZZI
ARCHITECTURE

15th FLOOR
1095 WEST PENDER STREET
VANCOUVER, B.C.
CANADA V6E 2M6
TEL: 604 687-4741

NORTH ARC
PROPERTIES

PROJECT:

LATIMER
GROVE

LOT B - LOWRISES

8395 - 200 STREET
LANGLEY, BC

DRAWN BY:

A.N. / I.B.

CHECKED BY:

RC

SCALE:

As indicated

PROJECT NO.:

CA 760

SHEET TITLE:

BUILDING 2 -
ELEVATION NORTH /
WEST

REV. NO.:

SHEET NO.:

A4.02.04



1 A4.2 BLDG 2 - ELEVATION NORTH_DD
1/8" = 1'-0"




2 A4.2 BLDG 2 - ELEVATION WEST_DD
1/8" = 1'-0"

MATERIAL PALETTE

A	HARDIE PANEL HORIZONTAL SIDING ARCTIC WHITE JAMES HARDIE	D	RESERVED	G	CEDAR SIDING AND COLUMNS BRICK RED OLYMPIC	J	SILL, HEADER, TRIMS AND FASCIA LAMPBLACK BM CW-695	M	WINDOW FRAMES STD. BLACK ALUMINUM FRAME
B	HARDIE PANEL BOARD & BATTEN MONTEREY TAUPE JAMES HARDIE	E	HARDIE PANEL SMOOTH FINISH MOUNTAIN CEDAR JAMES HARDIE	H	'CEDAR' ALUMINUM DETAILS SADDLE LUX	K	SILL, HEADER, TRIMS AND FASCIA KENDALL CHARCOAL BM HC-166	N	CONCRETE
C	HARDIE PANEL HORIZONTAL SIDING GRAY SLATE JAMES HARDIE	F	BRICK VENEER PEWTER MISSION	I	SILL, HEADER, TRIMS AND FASCIA ONYX BM 2133-10	L	RAILINGS, RWLS, FLASHING, PANELS STD. BLACK ALUMINUM FRAME	O	FROSTED GLASS OPAQUE WHITE

KEY PLAN

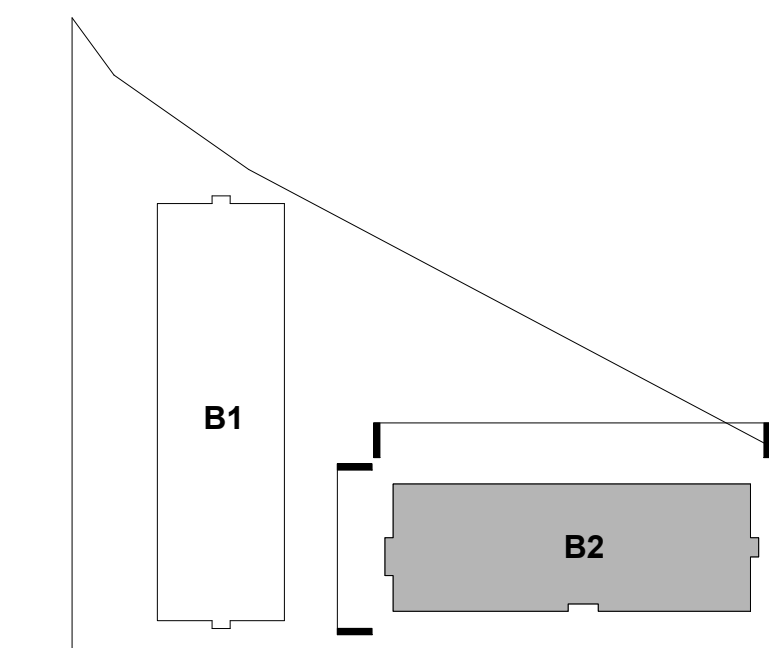




1 SOUTH ELEVATION (FRONT)
1/8" = 1'-0"



2 A4.3 BLDG 2 - ELEVATION EAST_DD
1/8" = 1'-0"

MATERIAL PALETTE


A	HARDIE PANEL HORIZONTAL SIDING ARCTIC WHITE JAMES HARDIE	D	RESERVED	G	CEDAR SIDING AND COLUMNS BRICK RED OLYMPIC	J	SILL, HEADER, TRIMS AND FASCIA LAMPBLACK BM CW-695	M	WINDOW FRAMES STD. BLACK ALUMINUM FRAME
B	HARDIE PANEL BOARD & BATTEN MONTEREY TAUPE JAMES HARDIE	E	HARDIE PANEL SMOOTH FINISH MOUNTAIN CEDAR JAMES HARDIE	H	'CEDAR' ALUMINUM DETAILS SADDLE LUX	K	SILL, HEADER, TRIMS AND FASCIA KENDALL CHARCOAL BM HC-166	N	CONCRETE
C	HARDIE PANEL HORIZONTAL SIDING GRAY SLATE JAMES HARDIE	F	BRICK VENEER PEWTER MISSION	I	SILL, HEADER, TRIMS AND FASCIA ONYX BM 2133-10	L	RAILINGS, RWLS, FLASHING, PANELS STD. BLACK ALUMINUM FRAME	O	FROSTED GLASS OPAQUE WHITE

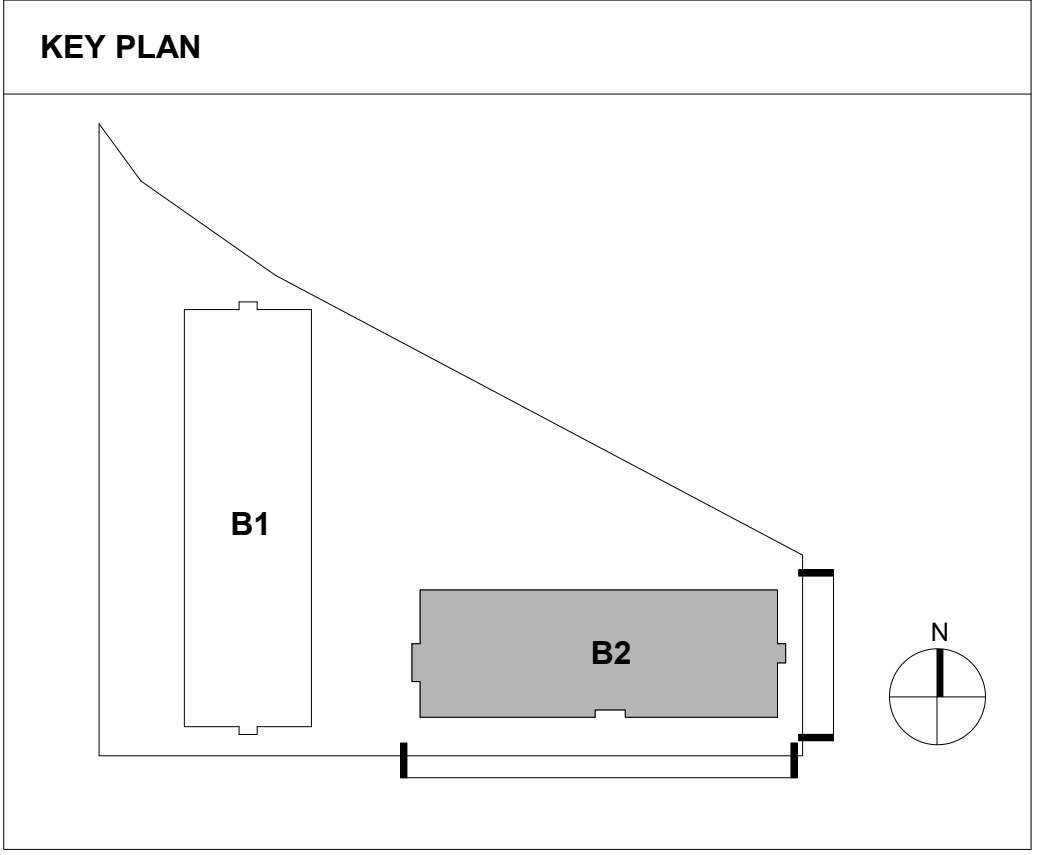

COPYRIGHT RESERVED. THIS DRAWING MUST NOT BE SCALED. VARIATIONS AND MODIFICATIONS TO WORK SHOWN ON THESE DRAWINGS SHALL NOT BE CARRIED OUT WITHOUT WRITTEN PERMISSION FROM THE ARCHITECTS. THIS DRAWING IS THE EXCLUSIVE PROPERTY OF CICOZZI ARCHITECTURE INC. AND CAN BE REPRODUCED ONLY WITH THEIR WRITTEN PERMISSION.

REVISION:
NO.: DATE: DESCRIPTION:

ISSUE:
DATE: DESCRIPTION:
2022-11-25 ISSUED FOR CLIENT REVIEW
2022-11-29 ISSUED FOR DP

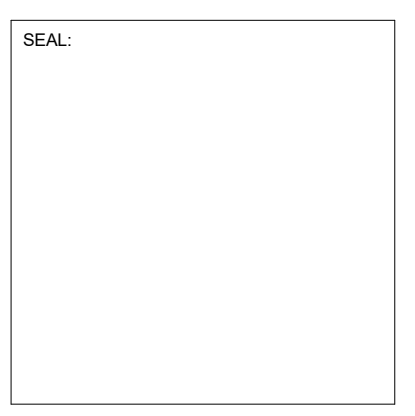

CICOZZI
ARCHITECTURE

15th FLOOR
1095 WEST PENDER STREET
VANCOUVER, B.C.
CANADA V6E 2M6
TEL: 604 687-4741

NORTH ARC
PROPERTIES

PROJECT:
LATIMER GROVE
LOT B - LOWRISES

8395 - 200 STREET
LANGLEY, BC

DRAWN BY: A.N. / I.B. CHECKED BY: RC
SCALE: As indicated PROJECT NO.: CA 760

SHEET TITLE:
**BUILDING 2 -
ELEVATION SOUTH /
EAST**

REV. NO.: SHEET NO.:
A4.02.05


COPYRIGHT RESERVED. THIS DRAWING MUST NOT BE SCALED. VARIATIONS AND MODIFICATIONS TO WORK SHOWN ON THESE DRAWINGS SHALL NOT BE CARRIED OUT WITHOUT WRITTEN PERMISSION FROM THE ARCHITECTS. THIS DRAWING IS THE EXCLUSIVE PROPERTY OF CICOZZI ARCHITECTURE INC. AND CAN BE REPRODUCED ONLY WITH THEIR WRITTEN PERMISSION.

REVISION:

NO.:	DATE:	DESCRIPTION:

ISSUE:

DATE:	DESCRIPTION:
2022-11-25	ISSUED FOR CLIENT REVIEW
2022-11-29	ISSUED FOR DP

 

CICOZZI
ARCHITECTURE

15th FLOOR
1095 WEST PENDER STREET
VANCOUVER, B.C.
CANADA V6E 2M6
TEL: 604 687-4741

NORTH ARC
PROPERTIES

PROJECT:
LATIMER GROVE
LOT B - LOWRISES

8395 - 200 STREET
LANGLEY, BC

DRAWN BY:
A.N. / I.B.

CHECKED BY:
RC

SCALE:
3/32" = 1'-0"

PROJECT NO.:
CA 760

SHEET TITLE:
STREETSCAPE - 83 AVENUE


REV. NO.:

SHEET NO.:
A4.02.06



BUILDING HEIGHT 55' - 9 1/4" (17.00 m)

1 Elevation 1 - a
3/32" = 1'-0"

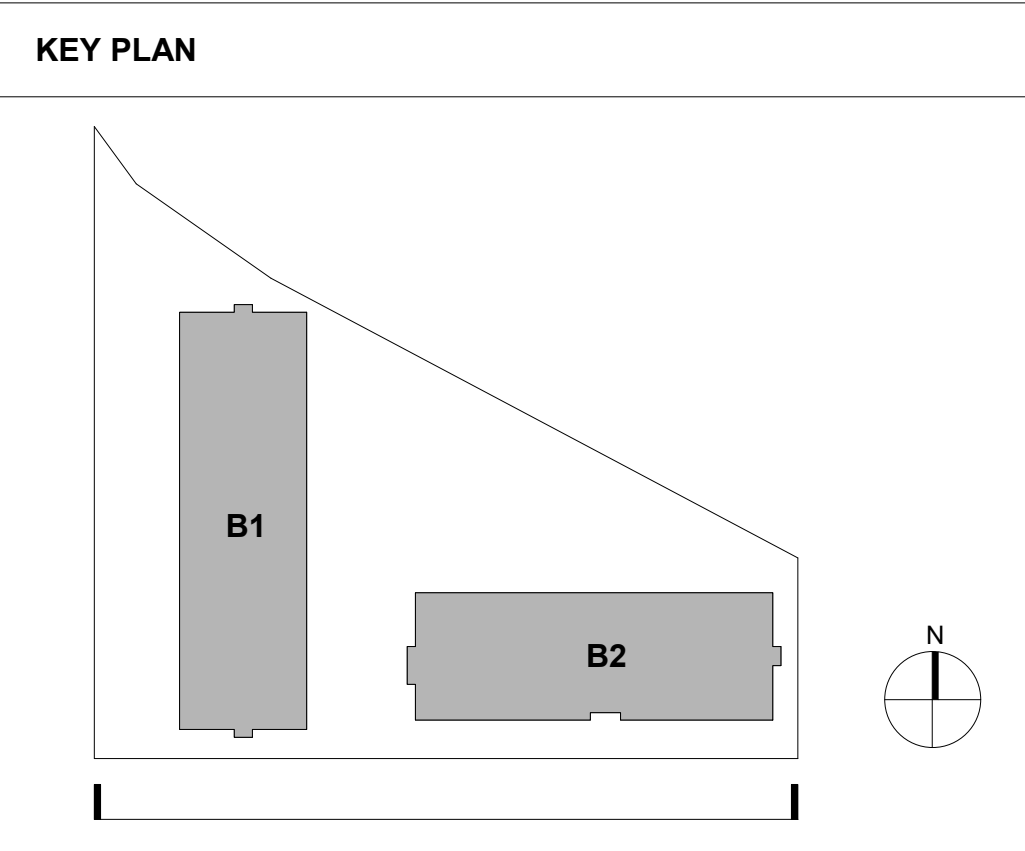

COPYRIGHT RESERVED. THIS DRAWING MUST NOT BE SCALED. VARIATIONS AND MODIFICATIONS TO WORK SHOWN ON THESE DRAWINGS SHALL NOT BE CARRIED OUT WITHOUT WRITTEN PERMISSION FROM THE ARCHITECTS. THIS DRAWING IS THE EXCLUSIVE PROPERTY OF CICOZZI ARCHITECTURE INC. AND CAN BE REPRODUCED ONLY WITH THEIR WRITTEN PERMISSION.

REVISION:

NO.:	DATE:	DESCRIPTION:

ISSUE:

DATE:	DESCRIPTION:
2022-11-25	ISSUED FOR CLIENT REVIEW
2022-11-29	ISSUED FOR DP

SEAL:

CICOZZI
ARCHITECTURE

15th FLOOR
1095 WEST PENDER STREET
VANCOUVER, B.C.
CANADA V6E 2M6
TEL: 604 687-4741


NORTH ARC
PROPERTIES


PROJECT:
LATIMER GROVE
LOT B - LOWRISES

8395 - 200 STREET
LANGLEY, BC

DRAWN BY: A.N. / I.B.	CHECKED BY: RC
SCALE: 1 : 150	PROJECT NO.: CA 760


SHEET TITLE:
SITE SECTION A-A

REV. NO.:	SHEET NO.: A5.02.01
-----------	-------------------------------

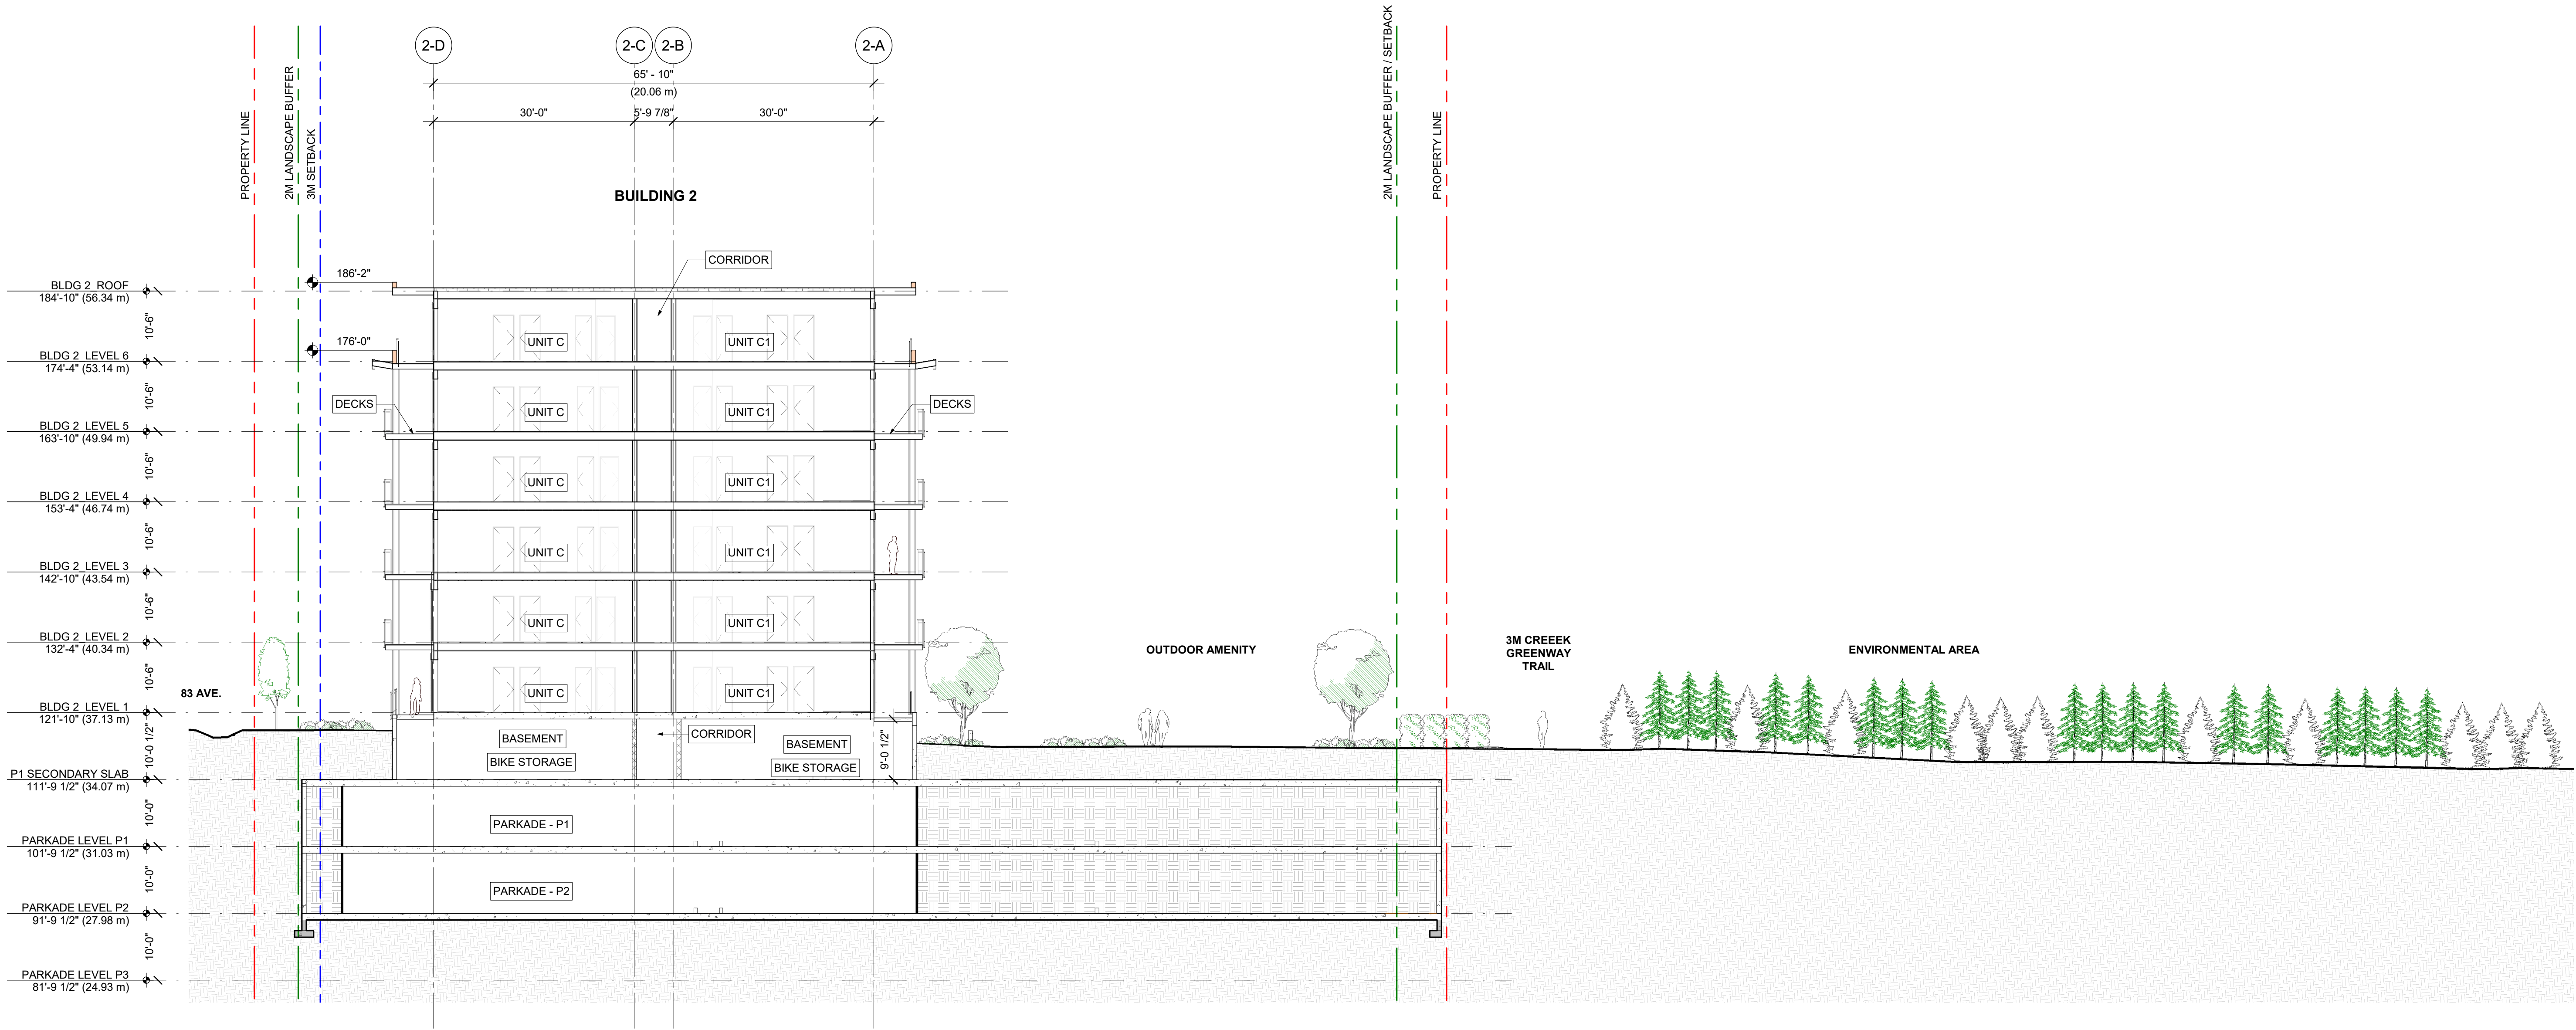

1 Section AA
1 : 150

KEY PLAN

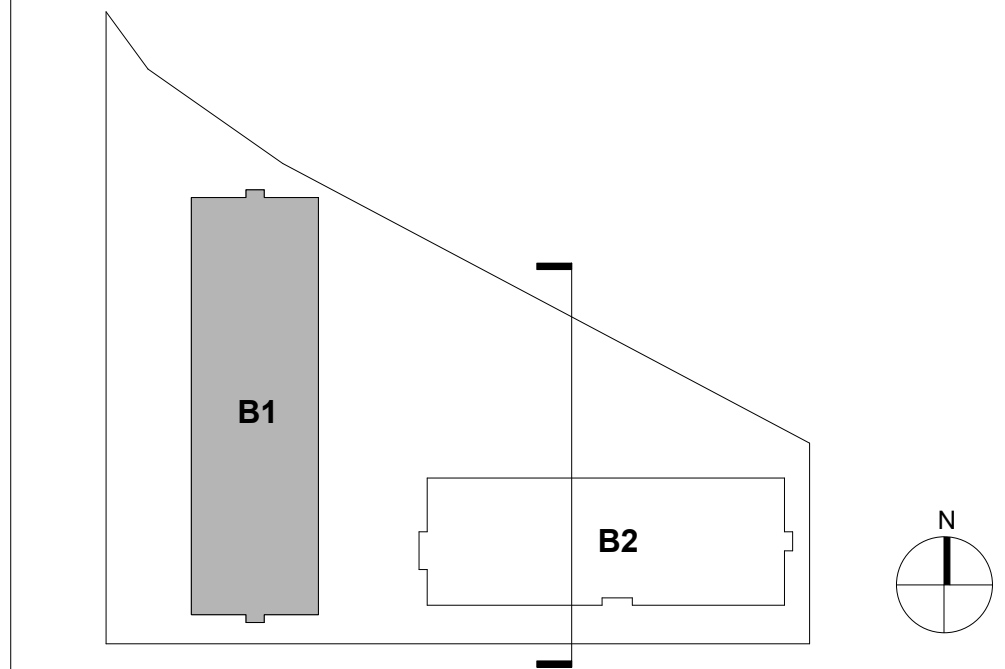

COPYRIGHT RESERVED. THIS DRAWING MUST NOT BE SCALED. VARIATIONS AND MODIFICATIONS TO WORK SHOWN ON THESE DRAWINGS SHALL NOT BE CARRIED OUT WITHOUT WRITTEN PERMISSION FROM THE ARCHITECTS. THIS DRAWING IS THE EXCLUSIVE PROPERTY OF CICOZZI ARCHITECTURE INC. AND CAN BE REPRODUCED ONLY WITH THEIR WRITTEN PERMISSION.

REVISION:

NO.:	DATE:	DESCRIPTION:

ISSUE:

DATE:	DESCRIPTION:
2022-11-25	ISSUED FOR CLIENT REVIEW
2022-11-29	ISSUED FOR DP

SEAL:

CICOZZI
ARCHITECTURE

15th FLOOR
1095 WEST PENDER STREET
VANCOUVER, B.C.
CANADA V6E 2M6
TEL: 604 687-4741

NORTH ARC
PROPERTIES

PROJECT:
LATIMER GROVE
LOT B - LOWRISES


8395 - 200 STREET
LANGLEY, BC

DRAWN BY:
A.N. / I.B.
CHECKED BY:
RC
SCALE:
1 : 150
PROJECT NO.:
CA 760


SHEET TITLE:
SITE SECTION B-B

REV. NO.:
SHEET NO.:
A5.02.02

BUILDING 1

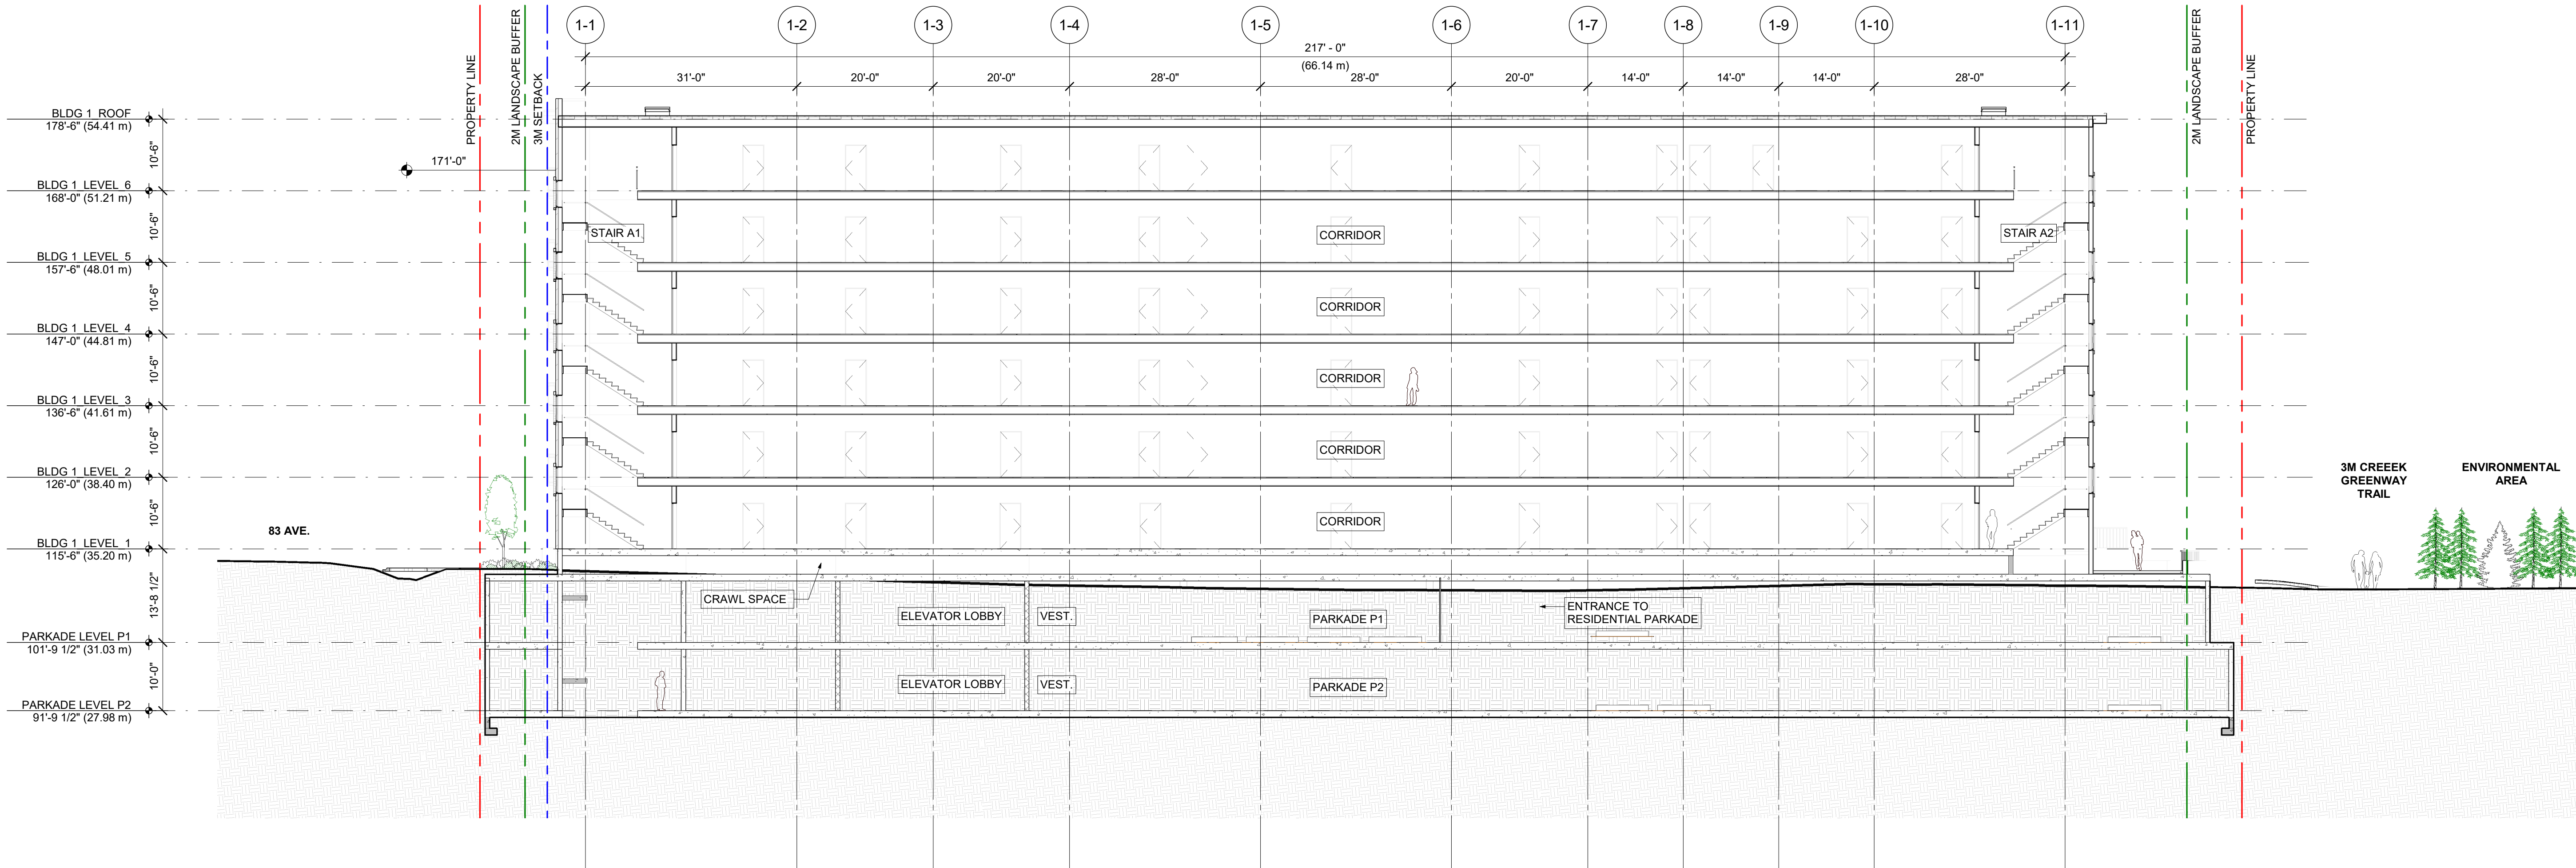

KEY PLAN

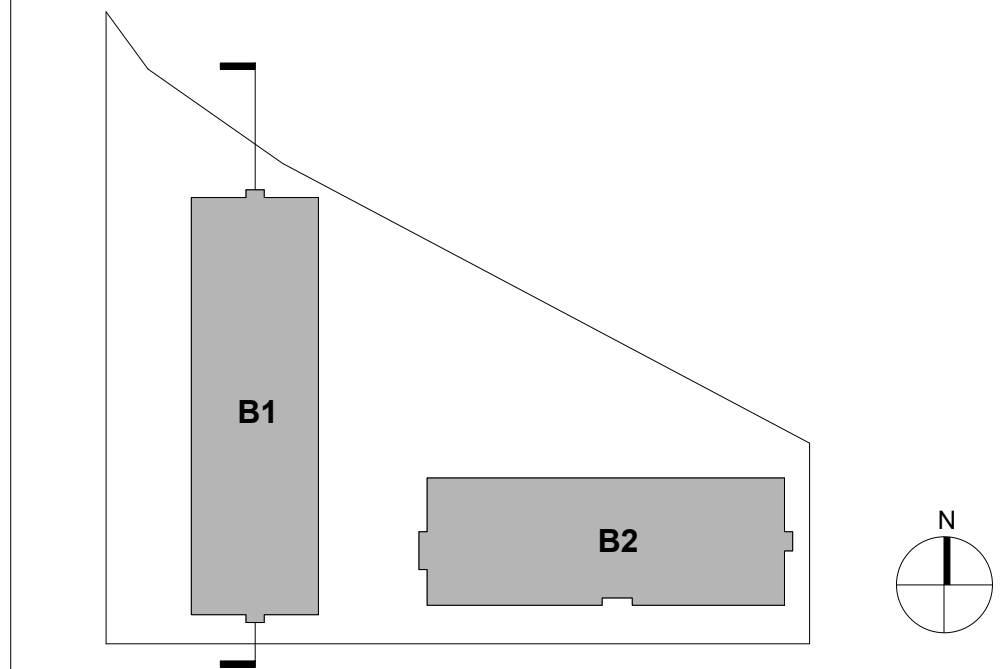



REVISION:		
NO.:	DATE:	DESCRIPTION:

SEAL:

Λ
NORTH ARC
PROPERTIES

DRAWN BY: A.N. / I.B.	CHECKED BY: RC
SCALE: 1 : 150	PROJECT NO.: CA 760


REV. NO.: SHEET NO.: **A5.02.03**

 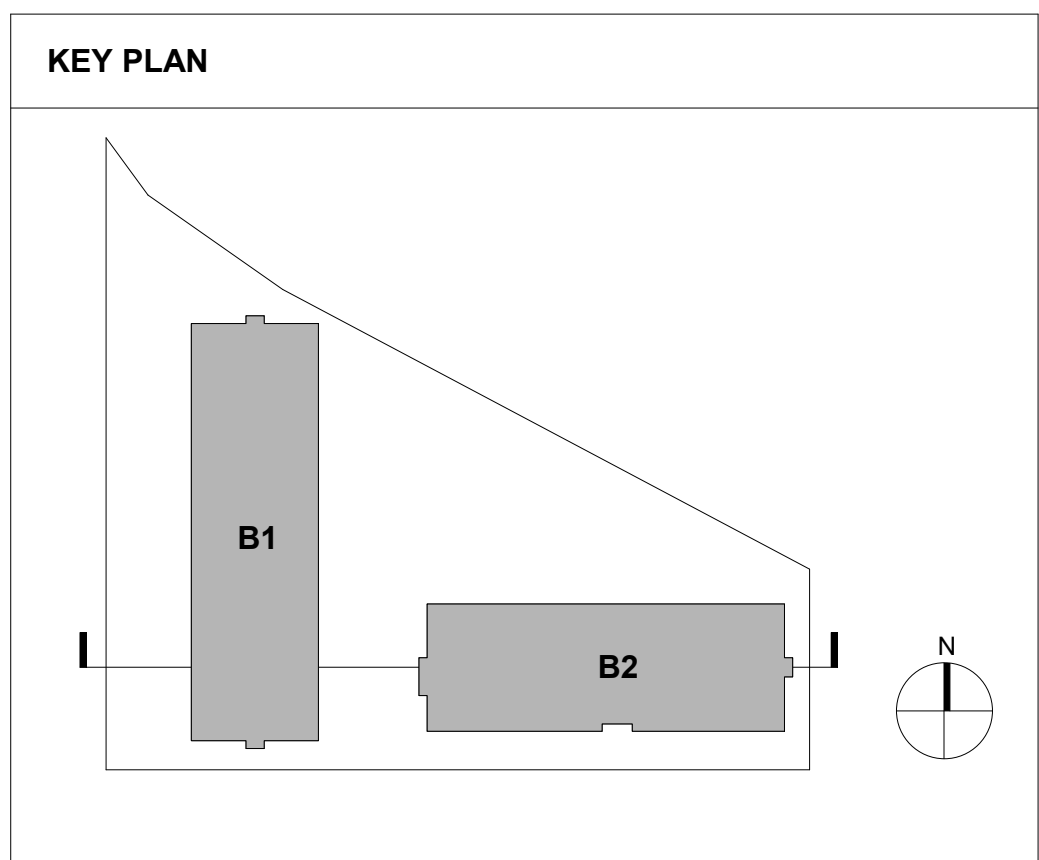

COPYRIGHT RESERVED. THIS DRAWING MUST NOT BE SCALED. VARIATIONS AND MODIFICATIONS TO WORK SHOWN ON THESE DRAWINGS SHALL NOT BE CARRIED OUT WITHOUT WRITTEN PERMISSION FROM THE ARCHITECTS. THIS DRAWING IS THE EXCLUSIVE PROPERTY OF CICOZZI ARCHITECTURE INC. AND CAN BE REPRODUCED ONLY WITH THEIR WRITTEN PERMISSION.

REVISION:		
NO.:	DATE:	DESCRIPTION:

ISSUE:	
DATE:	DESCRIPTION:
2022-11-25	ISSUED FOR CLIENT REVIEW
2022-11-29	ISSUED FOR DP

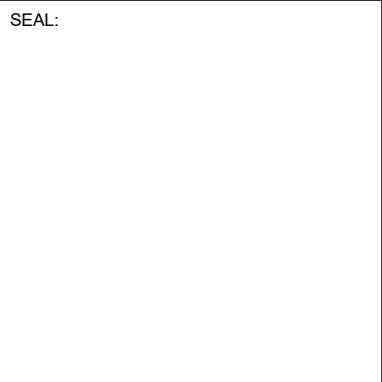

CICOZZI
ARCHITECTURE

15th FLOOR
1095 WEST PENDER STREET
VANCOUVER, B.C.
CANADA V6E 2M6
TEL: 604 687-4741

NORTH ARC
PROPERTIES


PROJECT:
LATIMER GROVE
LOT B - LOWRISES

8395 - 200 STREET
LANGLEY, BC

DRAWN BY: A.N. / I.B.	CHECKED BY: RC
SCALE: 1" = 10'-0"	PROJECT NO.: CA 760

SHEET TITLE:
SECTION FROM ENTRY RAMP

REV. NO.:	SHEET NO.: A5.02.04
-----------	-------------------------------

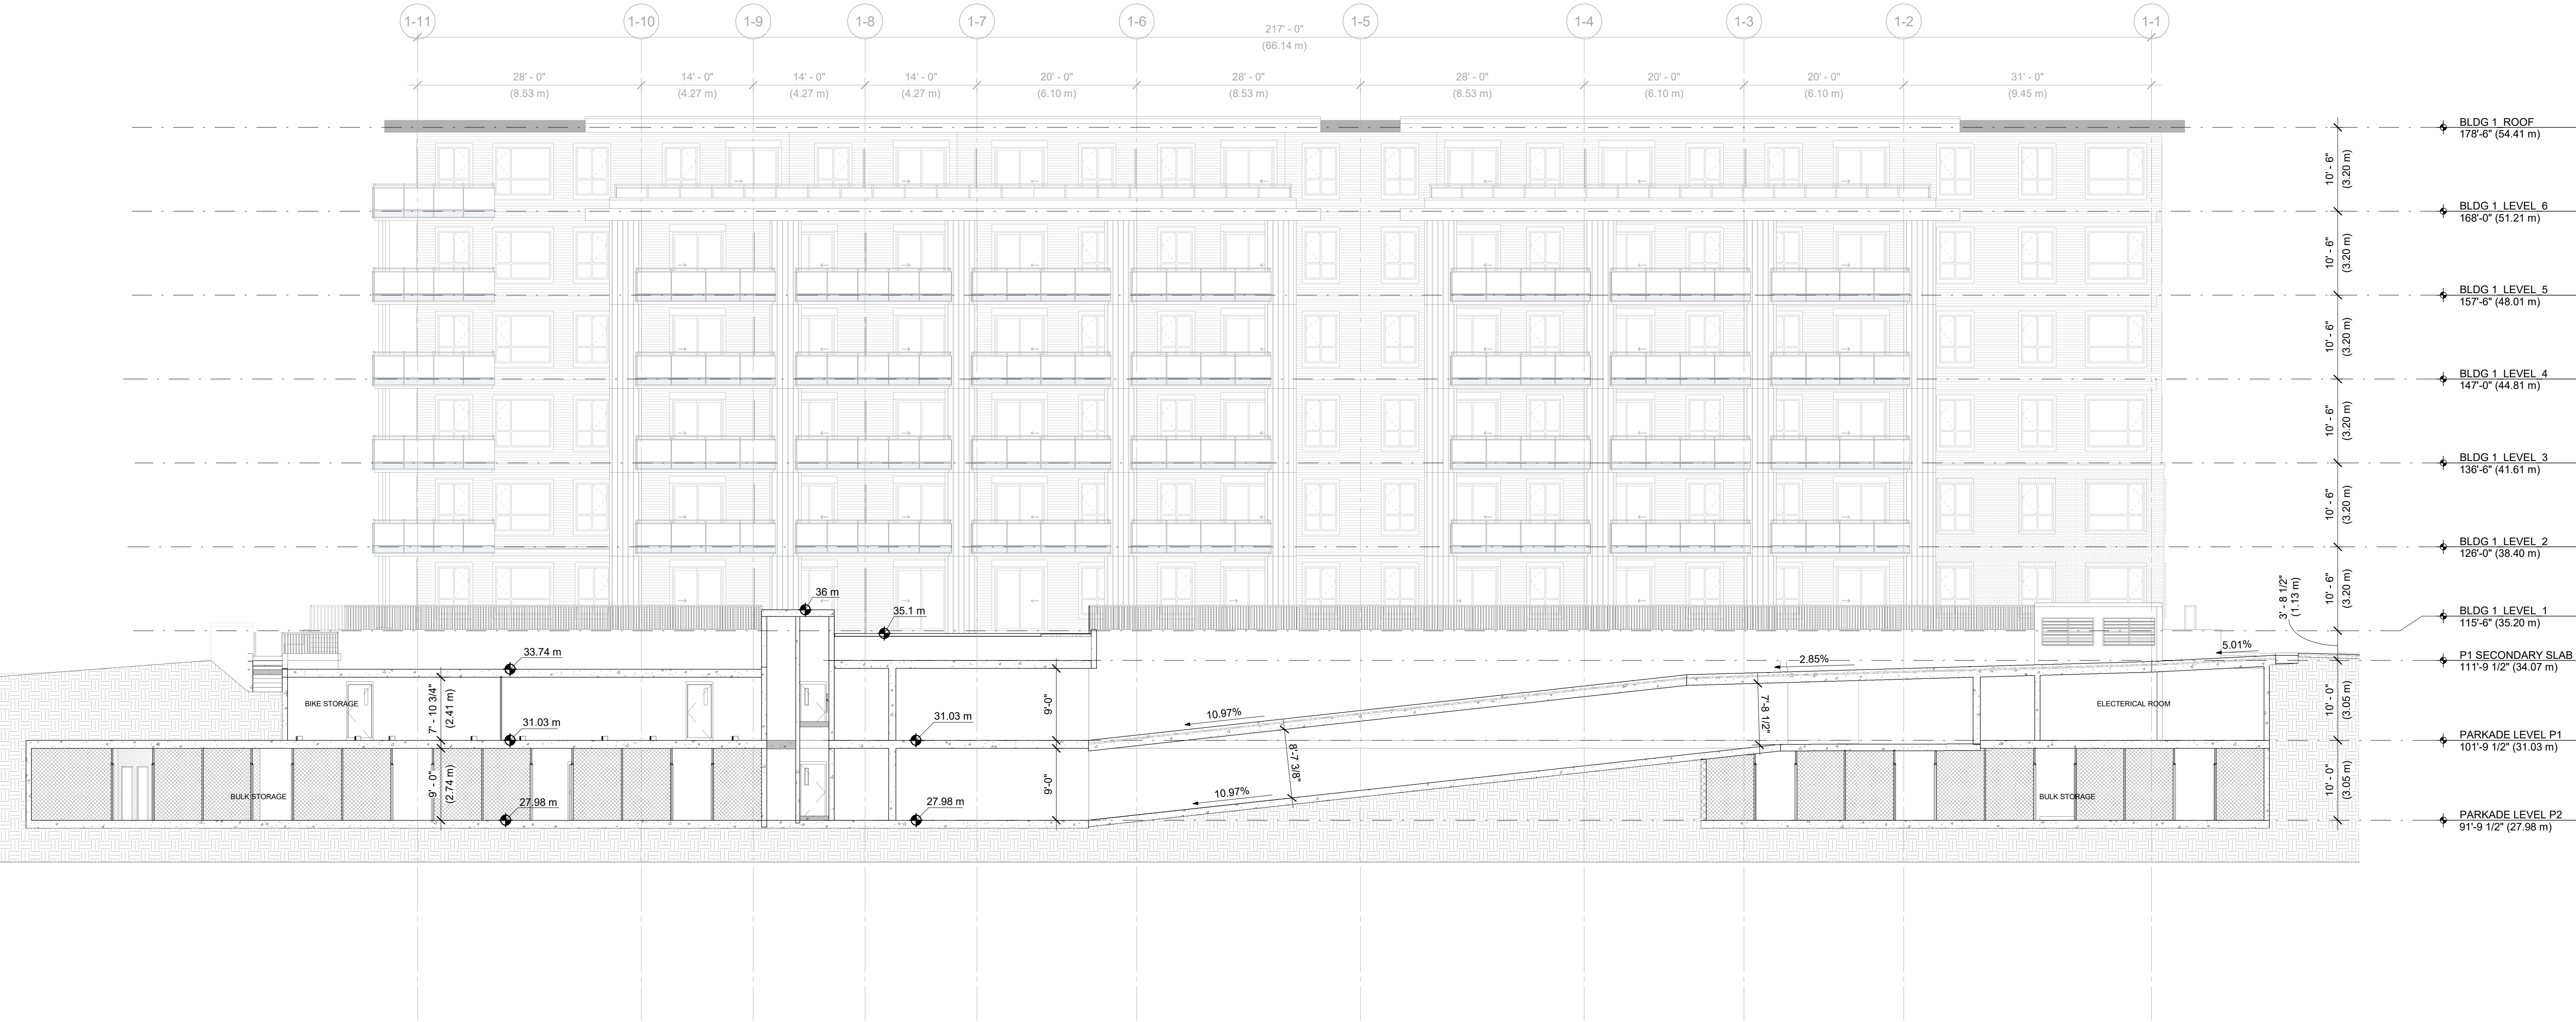


1 Section from ramp
1" = 10'-0"



COPYRIGHT RESERVED. THIS DRAWING MUST NOT BE SCALED. VARIATIONS AND MODIFICATIONS TO WORK SHOWN ON THESE DRAWINGS SHALL NOT BE CARRIED OUT WITHOUT WRITTEN PERMISSION FROM THE ARCHITECTS. THIS DRAWING IS THE EXCLUSIVE PROPERTY OF CICOZZI ARCHITECTURE INC. AND CAN BE REPRODUCED ONLY WITH THEIR WRITTEN PERMISSION.

REVISION:		
NO.:	DATE:	DESCRIPTION:

ISSUE:	
DATE:	DESCRIPTION:
2022-11-25	ISSUED FOR CLIENT REVIEW
2022-11-29	ISSUED FOR DP

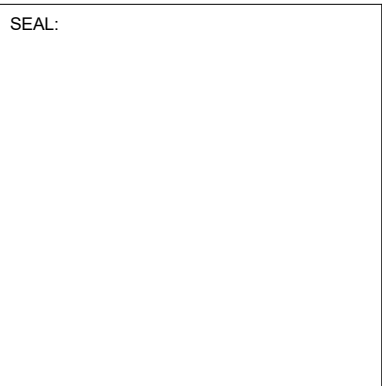

CICOZZI
ARCHITECTURE

15th FLOOR
1095 WEST PENDER STREET
VANCOUVER, B.C.
CANADA V6E 2M6
TEL: 604 687-4741

NORTH ARC
PROPERTIES


PROJECT:
LATIMER GROVE
LOT B - LOWRISES

8395 - 200 STREET
LANGLEY, BC

DRAWN BY: A.N. / I.B.	CHECKED BY: RC
SCALE:	PROJECT NO.: CA 760

SHEET TITLE:
PERSPECTIVES

REV. NO.:	SHEET NO.: A9.02.01
-----------	-------------------------------

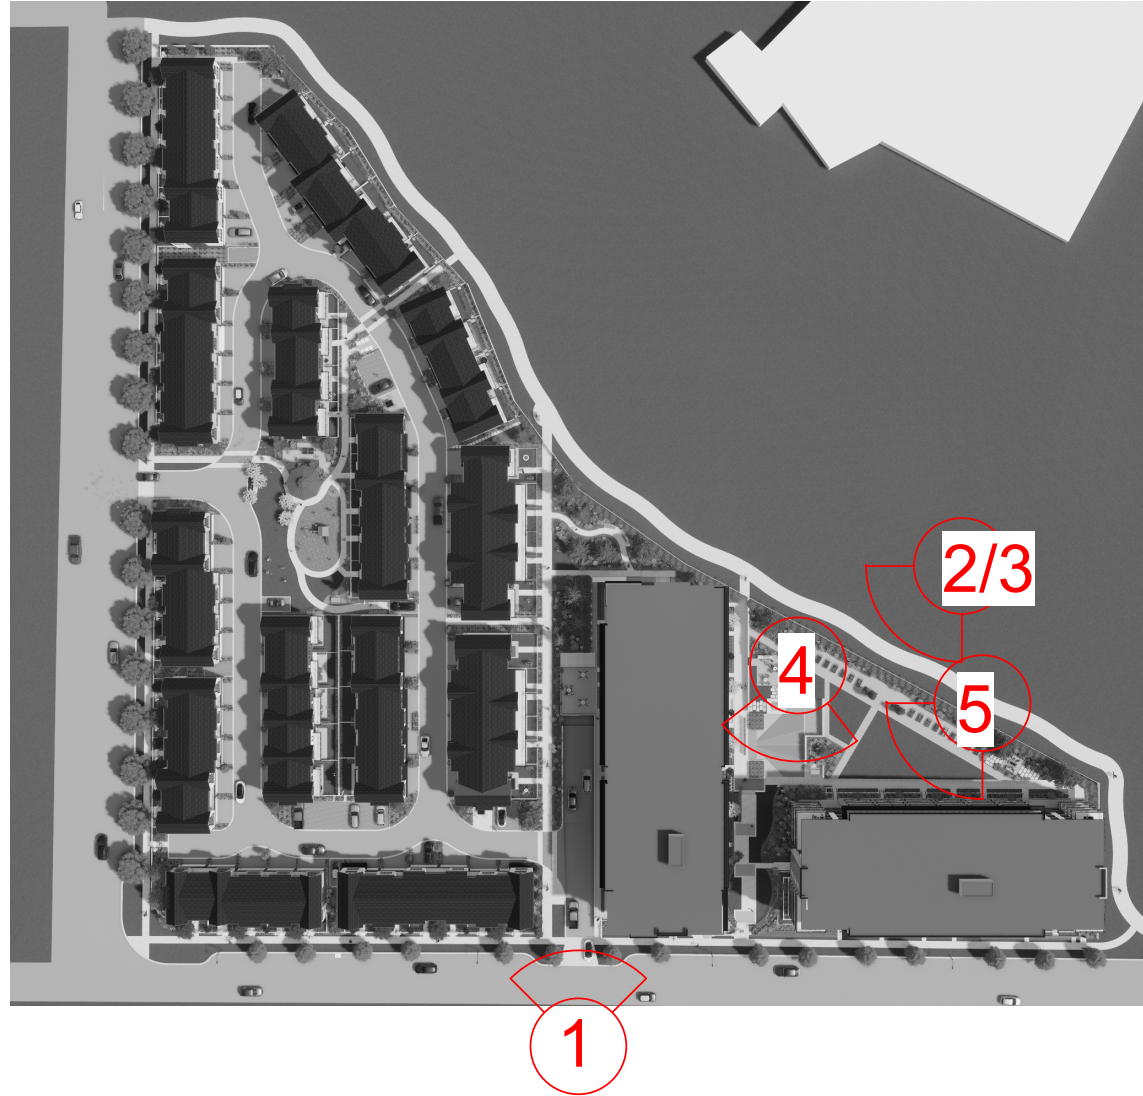

COPYRIGHT RESERVED. THIS DRAWING MUST NOT BE SCALED. VARIATIONS AND MODIFICATIONS TO WORK SHOWN ON THESE DRAWINGS SHALL NOT BE CARRIED OUT WITHOUT WRITTEN PERMISSION FROM THE ARCHITECTS. THIS DRAWING IS THE EXCLUSIVE PROPERTY OF CICOZZI ARCHITECTURE INC. AND CAN BE REPRODUCED ONLY WITH THEIR WRITTEN PERMISSION.

REVISION:		
NO.:	DATE:	DESCRIPTION:

ISSUE:	
DATE:	DESCRIPTION:
2022-11-25	ISSUED FOR CLIENT REVIEW
2022-11-29	ISSUED FOR DP

SEAL:

CICOZZI
ARCHITECTURE

15th FLOOR
1095 WEST PENDER STREET
VANCOUVER, B.C.
CANADA V6E 2M6
TEL: 604 687-4741


NORTH ARC
PROPERTIES

PROJECT:
LATIMER GROVE
LOT B - LOWRISES

8395 - 200 STREET
LANGLEY, BC

DRAWN BY: A.N. / I.B.	CHECKED BY: RC
SCALE:	PROJECT NO.: CA 760

SHEET TITLE:
PERSPECTIVES

REV. NO.:	SHEET NO.: A9.02.02
-----------	-------------------------------