

20371 27 AVE. (LOT 59) LANGLEY, B.C.

LOT 59 SECTION 23 TOWNSHIP 7 PLAN EPP108289 NWD

031-354-246

LOT SIZE: 690 sq m [7435.00sq.ft.]

FLOOR AREA RATIO:		
TOTAL PERMITTED:		N/A sq.ft.
TOTAL PROPOSED:	6861.00	sq.ft.
UNIT FLOOR AREA BREAKDOWN:		
GROUND FLOOR:	1024.00	sq.ft.
MAIN FLOOR:	1172.00	sq.ft.
UPPER FLOOR:	1003.50	sq.ft.
GARAGE AREA:	231.00	sq.ft.
TOTAL AREA:	3430.50	sq.ft.
LOT COVERAGE:		
PERMITTED (35%):	2602.25	sq.ft.
	2600.00	sq.ft.
DWELLING HEIGHT:		
PERMITTED:		4.00 m
PROPOSED:		4.00 m
DWELLING SETBACKS BREAK DOWN:		
	PERMITTED	PROPOSED
FRONT SETBACK:	6.00 m	7.20 m
REAR SETBACK:	3.0 m	13.75 m
LEFT SIDE SETBACK:	1.20 m	1.23 m
RIGHT SIDE SETBACK:	1.20 m	1.23 m

1. THESE PLANS CONFORM TO BRITISH COLUMBIA BUILDING CODE 2018.
2. CONSTRUCTION SHALL COMPLY WITH THESE PLANS AND LOCAL BUILDING BY-LAWS.
3. CONTRACTOR SHALL CONFIRM ALL DIMENSIONS PRIOR TO START OF CONSTRUCTION.
4. CONCRETE SHALL BE 3000 p.s.i. AFTER 28 DAYS.
5. ALL STRUCTURAL LUMBER SHALL BE DOUGLAS FIR #2 OR BETTER.
6. STAIR DETAIL:
 - MAXIMUM RISE: 7 7/8"
 - MINIMUM RUN: 9"
 - MINIMUM TREAD: 10"
 - HANDRAILS TO BE BETWEEN 32" - 36" HIGH. (INSIDE BUILDING)
 - HANDRAILS TO BE BETWEEN 42" HIGH. (OUTSIDE BUILDING)

* ALL SHOWN DIMENSION ON PLANS HAVE PREFERENCE OVER SCALE.

**** IN SOME MUNICIPALITIES THESE PLANS REQUIRES THE APPROVAL OF CERTIFIED STRUCTURAL ENGINEER, PROVIDED BY BUILDERS**

***THE DESIGNER ASSUMES NO LIABILITY FOR ANY ERRORS OR OMISSIONS IN THESE PLANS
IT IS THE RESPONSIBILITY OF THE BUILDERS AND OWNERS TO REVIEW AND VERIFY ALL LEVELS
DIMENSIONS, AND STRUCTURAL ADEQUACIES PRIOR TO CONSTRUCTION

- ALL DIMENSION AND GRADE LEVELS SHOWN ARE TO BE APPROVED BY DESIGN CONSULTANTS AND/OR LOCAL CITY AUTHORITIES PRIOR TO CONSTRUCTION
- OWNERS/BUILDERS TO PROVIDE PERTINENT INFORMATION REQUIRED FOR SITE PLAN
- OWNERS/BUILDERS TO VERIFY LOCATIONS OF ALL SERVICES, DRIVEWAYS LOCATIONS, HYDRO POLES AND LINES, FIRE HYDRANTS, EASEMENTS, ELECTRICAL BOXES AND RIGHT-OF-WAYS, ETC., BEFORE PROCEEDING TO CONSTRUCTION
- ANY RETAINING WALL TO BE BUILT ACCORDING TO CITY CODES AND WITH DESIGN GUIDELINES PROVIDED BY DESIGN CONSULTANT
- PROPOSED FINISHED GRADE LEVEL TO SLOPE AWAY FROM BUILDING FOR SURFACE WATER RUN OFF
- BUILDERS RESPONSIBLE FOR ANY REQUIRED SWALES
- ALL GRADES AND DIMENSIONS ON SITE PLAN TO BE APPROVED AND CHECKED ON SITE BY BUILDER PRIOR

- DIMENSIONS TO BE TAKEN FROM OUTSIDE FACE OF SHEATHING FOR EXT. WALLS AND CENTRE OR FACE OF STUDS FOR INT. WALLS AS SHOWN.
- ALL HEIGHT DIMENSIONS ON FLOOR PLANS ARE FROM TOP OF FLOOR PLYWOOD
- IT IS THE RESPONSIBILITY OF THE CONTRACTOR OR BUILDER TO CHECK AND VERIFY ALL DIMENSIONS AND TO ENSURE ALL WORK CONFORMS TO ALL LOCAL BYLAWS AND REGULATIONS, AND TO THE CURRENT EDITION OF THE BRITISH BRITISH COLUMBIA BUILDING CODE.
- THE OWNER AND/OR CONTRACTOR IS TO ENSURE THAT THE LANDSCAPING MEETS THE REQUIREMENTS OF THE APPLICABLE BY-LAWS AND REGULATIONS IN EFFECT AT THE TIME OF CONSTRUCTION. IF NECESSARY, UTILIZE PLANTING BEDS AROUND THE BUILDING(S) TO ENSURE THE FINISHED LOT GRADING BLENDS INTO THE EXISTING LOT GRADING.
- BRING FOOTINGS TO UNDISTURBED, SOUND BEARING SOIL BELOW FROSTLINE (18" MIN. BELOW GRADE)
- APPLY ASPHALT EMULSION TO FOUNDATION WALLS BELOW GRADE
- FOUNDATION CONCRETE STRENGTH TO BE MIN. 20 MPa
- INTERIOR SLAB CONCRETE STRENGTH TO BE MIN. 20 MPa
- EXTERIOR SLAB CONCRETE STRENGTH TO BE MIN. 32 MPa WITH 5-8% AIR ENTRAINMENT
- LUMBER IN CONTACT WITH CONCRETE TO BE DAMPROOFED, AND ANCHORED WITH 1/2" A.B. @ 6'-0" O.C. MAX
- STRUCTURAL LUMBER TO BE #2 D.FIR-L U.N.O.
- LINTELS TO BE 2-2x10 D.FIR-L U.N.O.
- PROVIDE SOLID LAMINATED STUDDING @ BEARING POINTS
- DOUBLE JOISTS @ PARALLEL PARTITIONS (OPT. 2x10 BLOCKING @ 24" O.C.)
- BEDROOM WINDOWS MUST CONFORM TO B.C.B.C. SEC. 9.7.1.3
- DWELLING MUST MEET CURRENT B.C. VENTILATION CODE
- MIRRORRED DOORS ARE NOT PERMITTED @ WALK-IN CLOSETS
- LINO OR EQUAL REQ'D ON BATHROOM FLOORS
- WATERPROOF WALLBOARD REQ'D AT TILE SURROUNDS @ TUBS AND SHOWERS
- PROVIDE A BOND-BREAKING MATERIAL BETWEEN FOUNDATION OR ROCK AND SLABS
- IN WHITE ROCK FOLDING PANEL DOORS MUST BE COVERED BY A ROOF OR FLOOR AND ENGINEER'S APPROVAL AND SCHEDULE "B" REQUIRED.
- AS AN ALTERNATE SOLUTION TO VENTING A ROOF OR DECK OVER LIVING SPACE, SPRAY FOAM INSULATION MAY BE USED WITH A LETTER FROM A PROFESSIONAL.

*** NOTE:**

ALL DIMENSIONS ON SITE PLAN ARE
PERPENDICULAR TO PROPERTY LINES

THIS DESIGN DOES NOT MEET THE PRESCRIPTIVE SEISMIC REQUIREMENTS OF SECTION 9.23.13 OF THE B.C. BUILDING CODE 2018 EDITION. A STRUCTURAL ENGINEER WILL BE REQUIRED TO PROVIDE SOLUTIONS FOR PORTIONS OF THE DWELLING WHICH DO NOT MEET SECTION 9.23.13.

Diagram illustrating various setback lines and their corresponding symbols:

- SETBACK LINES**: Represented by a dashed line.
- PROPERTY LINES**: Represented by a solid line.
- R.O.W. SETBACK**: Represented by a dashed line with a central solid segment.
- TREE BARRIER**: Represented by a line with square markers.
- SWALE LINE**: Represented by a dashed line with a right-pointing arrow at the end.



MIN. 25 SHRUBS
MIN. 3 GAL POT
100 TO 150 FEET

COPYRIGHT RESERVED

ALL DRAWINGS, DESIGNS, OR SPECIFICATIONS SHALL NOT BE USED,
REPRODUCED, OR REVISED WITHOUT WRITTEN PERMISSION.

THE CONTRACTOR SHALL CHECK AND VERIFY ALL DIMENSIONS AND NOTIFY
THE DESIGNER OF ANY ERRORS OR OMISSIONS PRIOR TO COMMENCEMENT OF
WORK. THE DOCUMENTS ARE TO BE USED FOR A SINGLE TIME FOR THE
ADDRESS LISTED.

OFFICE LOCATION
UNIT 308 - 6678 152 ST.
SURREY, BC V3S 7J2

[HTTP://MARQUEE-DB.COM](http://MARQUEE-DB.COM)


[illegible]

PROJECT TITLE **20371 27 AVE.**
LANGLEY, B.C.


SHEET TITLE **PROJECT INFORMATION
& SITE PLAN**

PROJECT NO.	14.00079
DATE	2024-12-17
DESIGNED BY	
CHECKED BY	
SHEET NO.	

SCALE $1/8"=1'-0"$

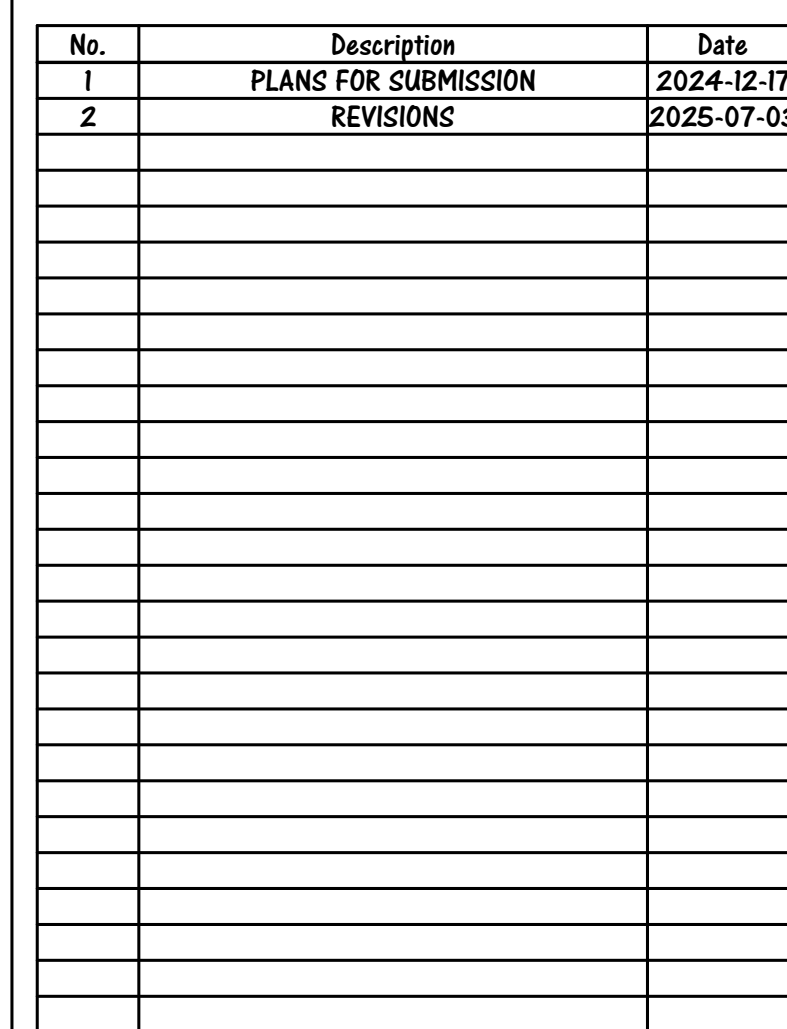


PROJECT TITLE	20371 27 AVE. LANGLEY, B.C.
SHEET TITLE	LANDSCAPE PLAN
PROJECT NO.	14.00079
DATE	2024-12-17
DESIGNED BY	
CHECKED BY	
SHEET NO.	A1.1
SCALE	1/8"=1'-0"

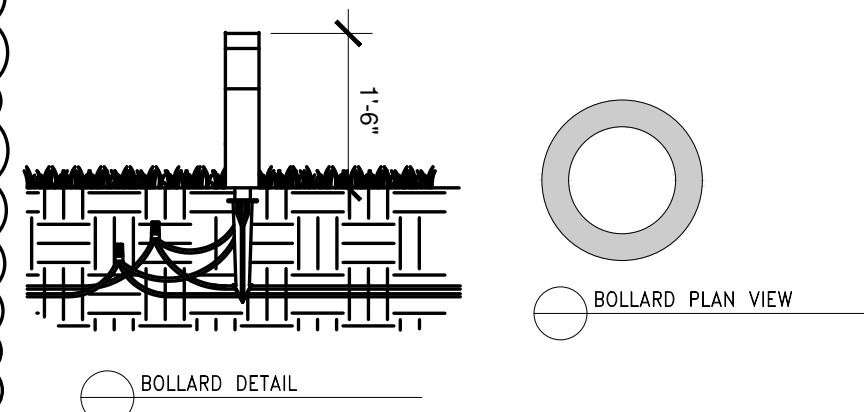

PAVERS:
PERMEABLE

CONCRETE:
EXPOSED AGGREGATE CONCRETE

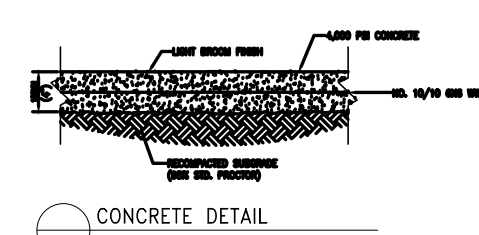

GRASSES

BOTANICAL NAME	COMMON NAME	POT SIZE (GALLONS)	QUANTITY	TOTAL
 PENNISTEUM ALOPECUROIDES	DWARF FOUNTAIN GRASS	3	4	9
 STIPA SPP	FEATHER GRASS	3	9	7

STANDARD TREES


	BOTANICAL NAME	COMMON NAME	POT SIZE (GALLONS)	SPACING	QUANTITY	TOTALS	SOIL VOLUME
	CHIONANTHUS RETUSUS	FRINGE TREE	6CM CAL	3M O.C.	3M O.C.	1	30 M3
	SYRINGA VULGARIS	COMMON TREE LILAC	5CM CAL	3M O.C.	3M O.C.	2	30 M3
	CARPINUS BETULUS 'FASTIGIATA'	PYRAMIDAL EUROPEAN HORNBEAM	5CM CAL	3M O.C.	3M O.C.	2	30 M3
	CATALPA SPECIOSA	NORTHERN CATALPA	3.0M HT	4M O.C.	4M O.C.	1	30 M3

SHRUBS

	<u>BOTANICAL NAME</u>	<u>COMMON NAME</u>	<u>POT SIZE (GALLONS)</u>	<u>SPACING</u>	<u>TO</u>
BW	BUXUS SEMPERVIRENS	BOXWOOD	3	600MM O.C.	
SM	THUJA OCCIDENTALIS 'SMARAGD'	EMERALD GREEN CEDAR	1.5M HT	450mm O.C.	
LP	ILEX CRENATA 'CONVEXA'	JAPANESE HOLLY	3	900 MM O.C.	

PERENNIALS

	BOTANICAL NAME	COMMON NAME	POT SIZE (GALLONS)	SPACING	TOTAL
☑	EGHINACEA PURPUREA	PURPLE CONE FLOWER	3	300 MM O.C.	10
☑	IRIS GERMANICA	GERMAN IRIS	3	300 MM O.C.	10
☑	ACHILLA SPP	YARROW	3	300 MM O.C.	10
☑	TIARELLA TRIFOLIATA	FOAM FLOWER	3	300 MM O.C.	10
☑	HOSTA 'AUGUST MOON'	HOSTA	3	300 MM O.C.	10

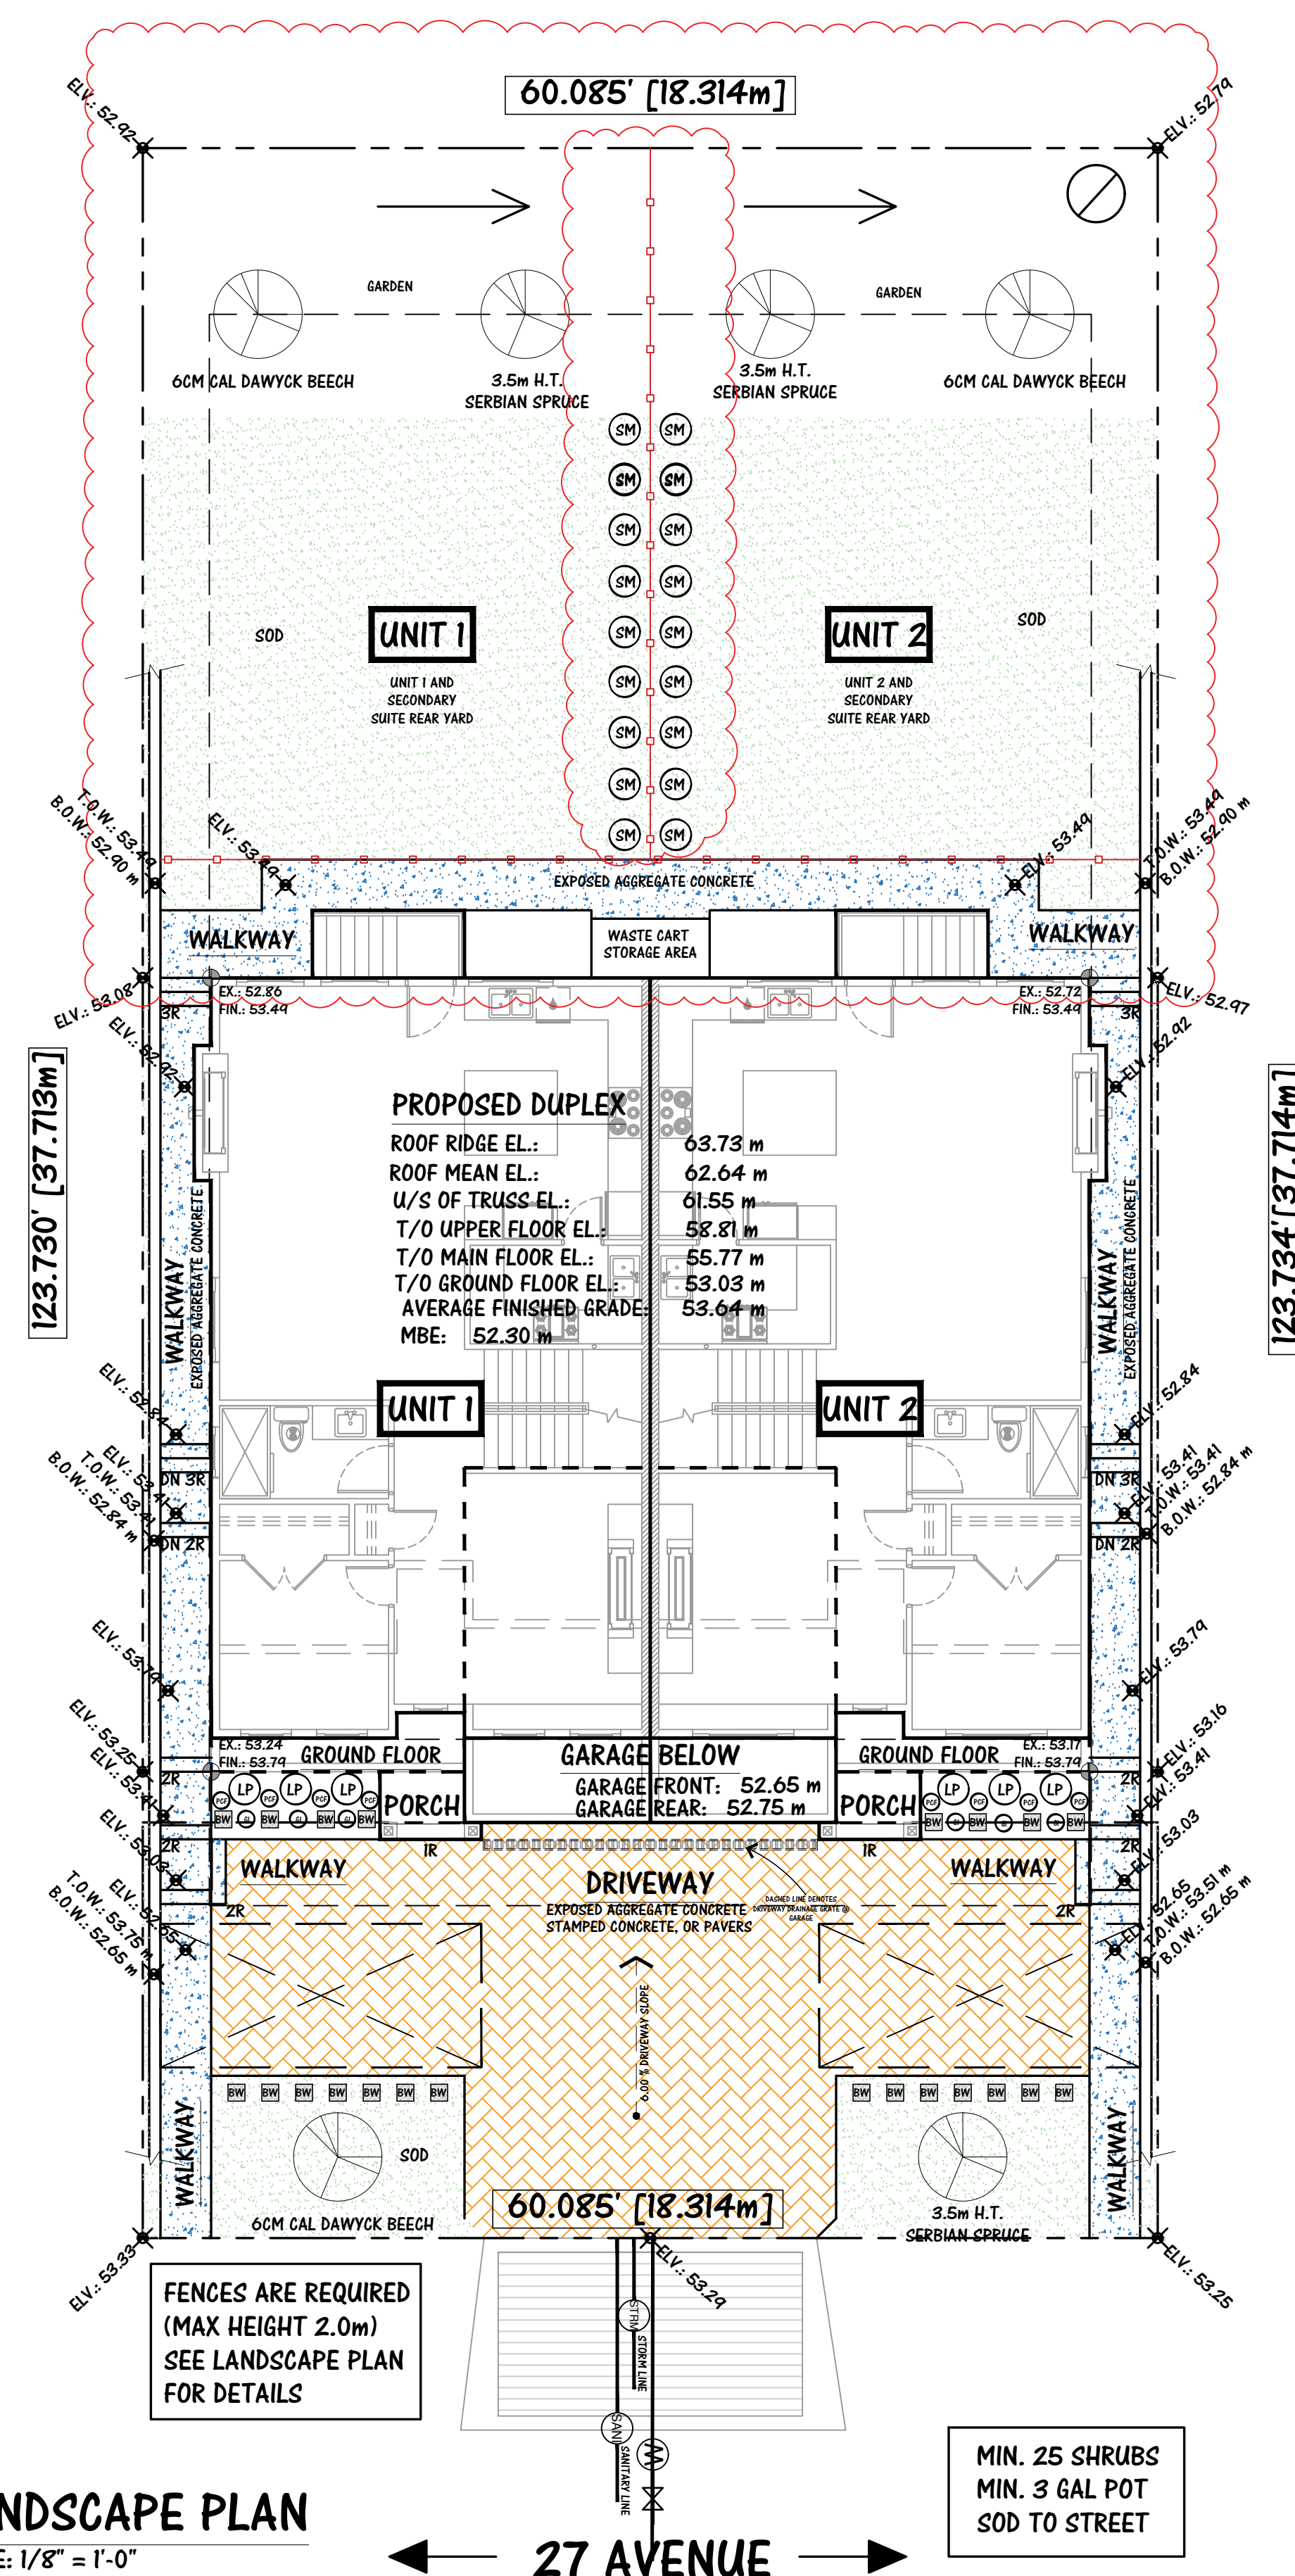

LANDSCAPE PLAN


SCALE: 1/8" = 1'-0"

PROJECT TITLE	20371 27 AVE. LANGLEY, B.C.
SHEET TITLE	GROUND FLOOR PLAN
PROJECT NO.	14.00079
DATE	2024-12-17
DESIGNED BY	
CHECKED BY	
SHEET NO.	A2
SCALE	1/4"=1'-0"



UNCOVERED DECK:	16.00 ft ²
TOTAL OUTDOOR AREA:	16.00 ft ²

COOLING: CENTRAL COOLING :
HEATING: FURNACE HEATING

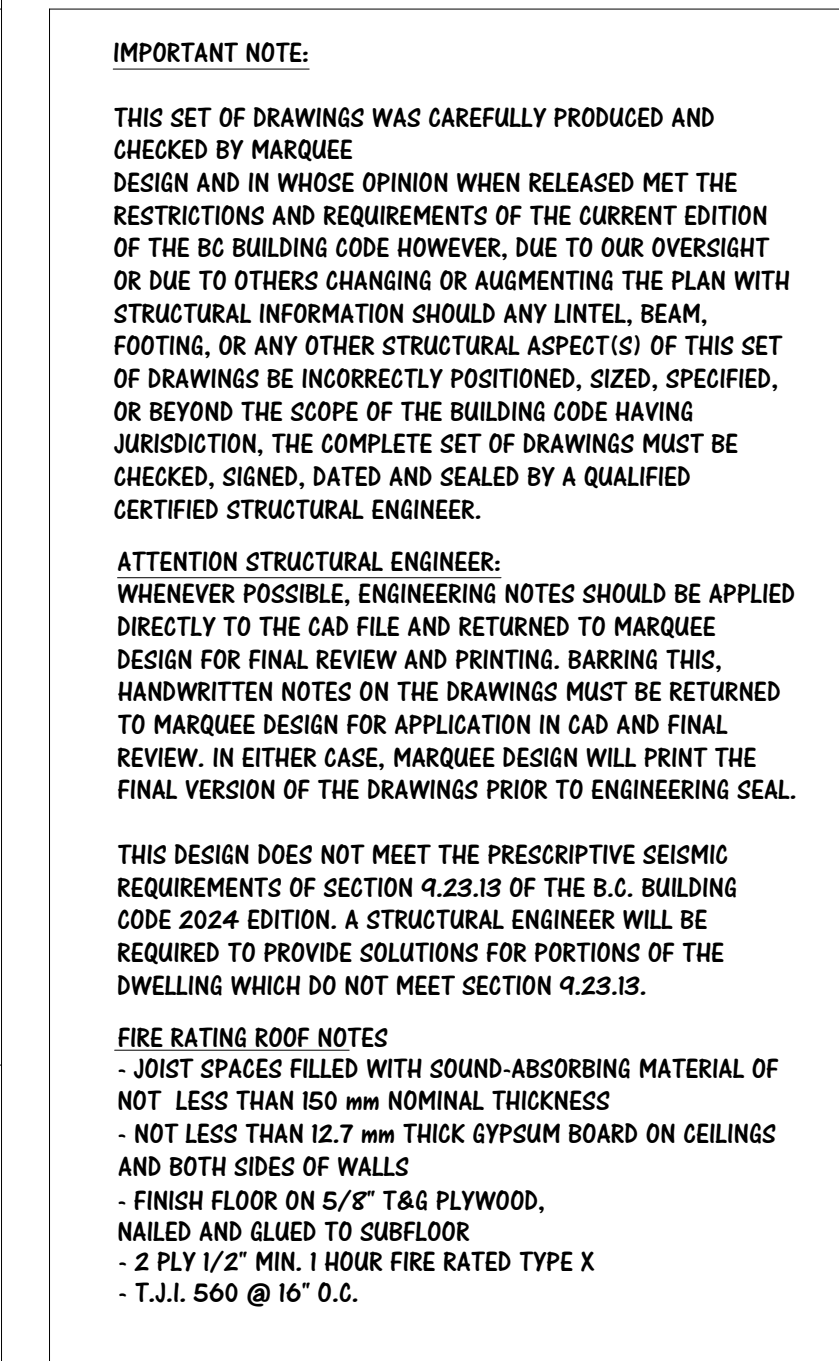

HABITABLE FLOOR AREA:	1172.00 ft ²
TOTAL AREA:	1172.00 ft ²

UNCOVERED DECK:	16.00 ft ²
TOTAL OUTDOOR AREA:	16.00 ft ²

COOLING: CENTRAL COOLING SYSTEM
HEATING: FURNACE HEATING



COPYRIGHT RESERVED


ALL DRAWINGS, DESIGNS, OR SPECIFICATIONS SHALL NOT BE USED,
REPRODUCED, OR REVISED WITHOUT WRITTEN PERMISSION.

THE CONTRACTOR SHALL CHECK AND VERIFY ALL DIMENSIONS AND NOTIFY
THE DESIGNER OF ANY ERRORS OR OMISSIONS PRIOR TO COMMENCEMENT OF
WORK. THE DOCUMENTS ARE TO BE USED FOR A SINGLE TIME FOR THE
ADDRESS LISTED.

OFFICE LOCATION

UNIT 308 - 6678 152 ST
SURREY, BC V3S 7J2

[HTTP://MARQUEE-DB.COM](http://MARQUEE-DB.COM)

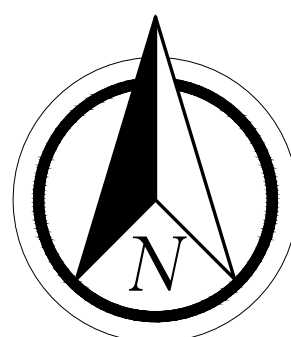[illegible]

PROJECT TITLE	20371 27 AVE. LANGLEY, B.C.
SHEET TITLE	MAIN FLOOR PLAN
PROJECT NO.	14.00079
DATE	2024-12-17
DESIGNED BY	
CHECKED BY	
SHEET NO.	A3
SCALE	1/4"=1'-0"



UNIT 2: UPPER FLOOR PLAN	
HABITABLE FLOOR AREA:	938.17 ft²
STAIR AREA:	65.33 ft²
TOTAL AREA:	1003.50 ft²

The logo for MARQ, featuring a stylized building icon to the left of the word "MARQ" in a serif font, with a curved line arching over the text.


COPYRIGHT RESERVED

ALL DRAWINGS, DESIGNS, OR SPECIFICATIONS SHALL NOT BE USED,
REPRODUCED, OR REVISED WITHOUT WRITTEN PERMISSION.

THE CONTRACTOR SHALL CHECK AND VERIFY ALL DIMENSIONS AND NOTIFY
THE DESIGNER OF ANY ERRORS OR OMISSIONS PRIOR TO COMMENCEMENT OF
WORK. THE DOCUMENTS ARE TO BE USED FOR A SINGLE TIME FOR THE
ADDRESS LISTED.

OFFICE LOCATION
UNIT 308 - 6678 152 ST.
SURREY, BC V3S 7J2

[HTTP://MARQUEE-DB.COM](http://MARQUEE-DB.COM)

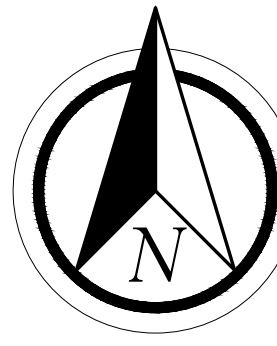[illegible]

PROJECT TITLE **20371 27 AVE.
LANGLEY, B.C.**

SHEET TITLE **UPPER FLOOR PLAN**

PROJECT NO.	14.00070
-------------	----------

DATE	2024-12-17
------	------------

DESIGNED BY _____

CHECKED BY _____

SHEET NO. 11

A4

1	2	
-------------------	-------------------	-------------------	-------------------	-------------------	-------------------	-------------------	-------------------	-------------------	--------------------	--------------------	---------------------

SCALE $1/4"=1'-0"$




NOTE: - ELECTRICAL METERS FLUSH WITH WALL.

- RAIN WATER LEADERS NOT PLACED ON FRONT FACADE.
- ADDRESS NUMBERS MIN. 6" TALL, MAX. 8" TALL, IN WELL LIT, VISIBLE LOCATION.
- RAIN WATER LEADERS TO DISCHARGE VIA SPLASH PADS

****MIN. 36" RETURN ON WALL CLADDING****




SPATIAL CALCULATIONS (AS PER BCBC 2024 TABLE 9.10.15.4.):

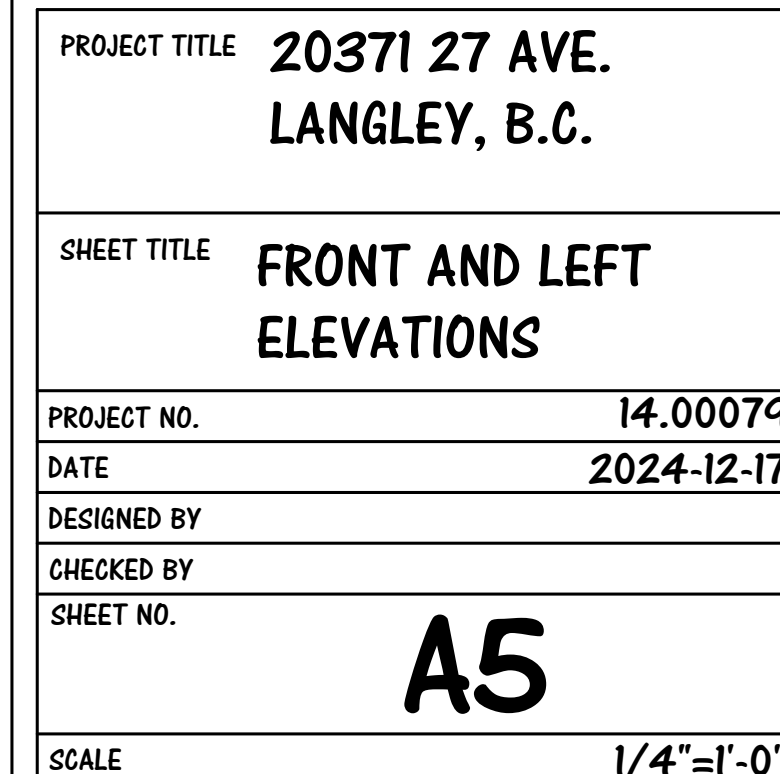[illegible]



WALL AREA (ft²)	LIMITING DISTANCE USED (ft)	ALLOW GLAZ (ft²)	PROPOSED GLAZ (ft²)
1187.90	1.20m	83.15	73.00

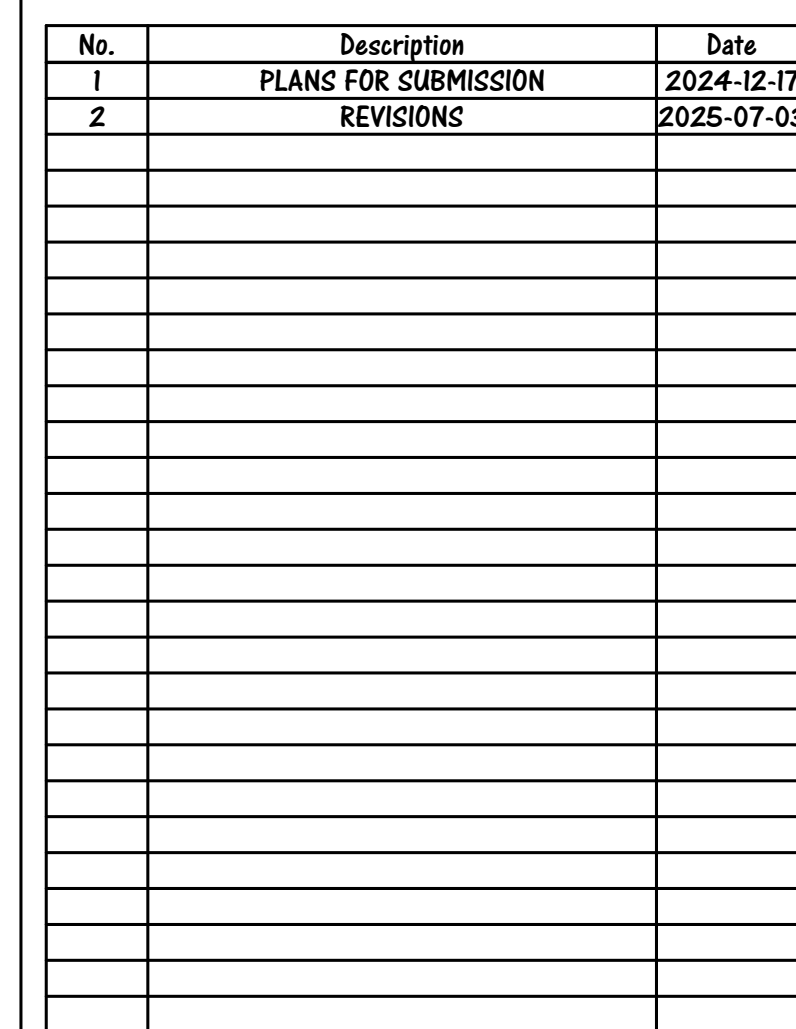

SCALE $1/4"=1'-0"$

A6

SCALE $1/4"=1'-0"$