




No.	Description	Date
A	Development Permit	25-02-18

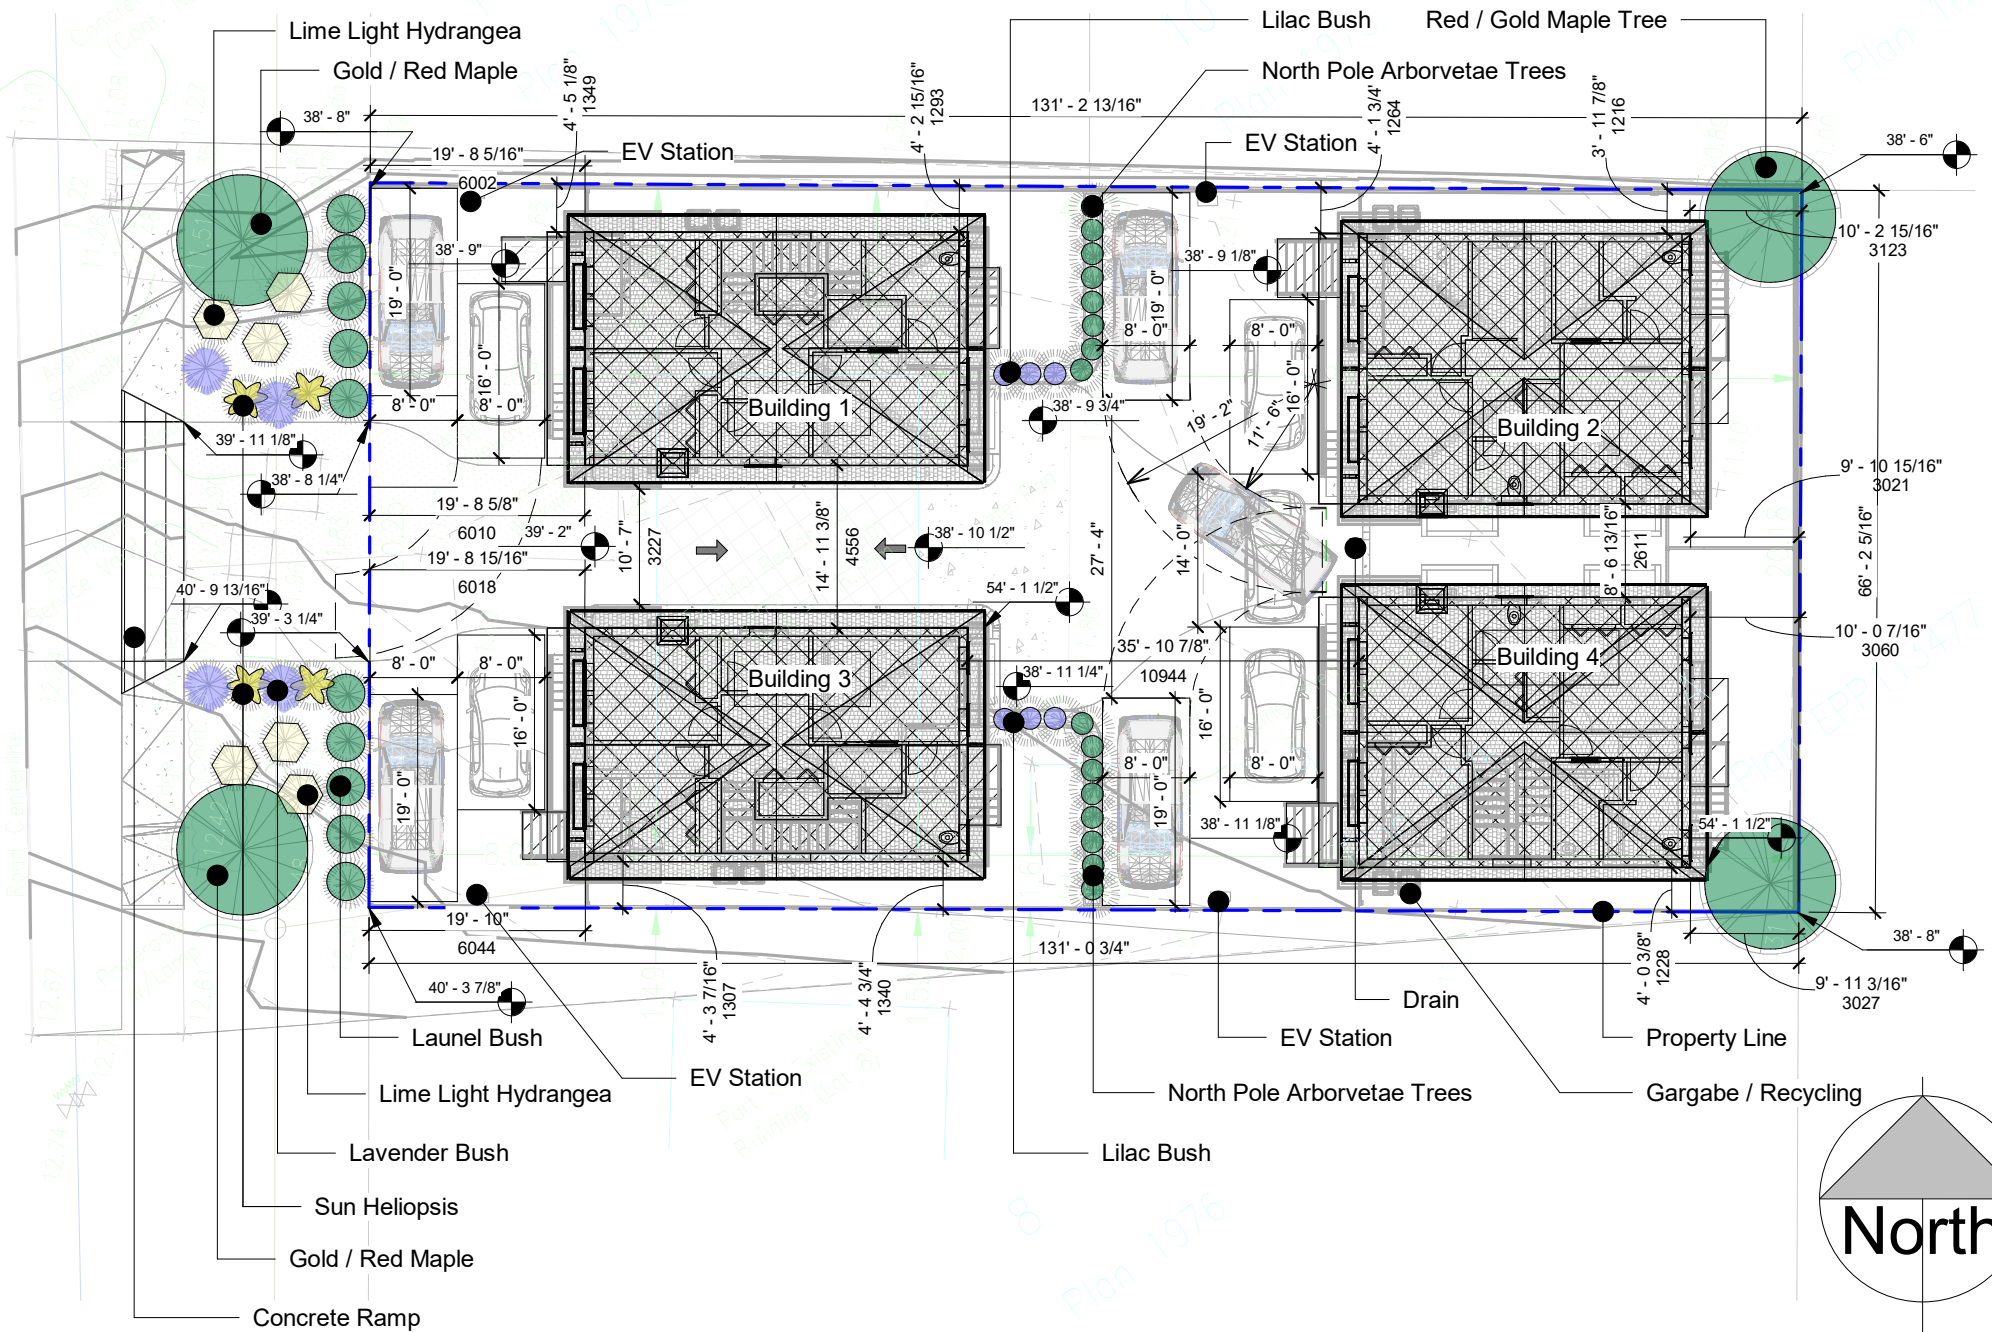

CODE	STEP ENERGY CODE	PURPOSE OF ISSUE
BCBC 2024	4	

Address: 8840-210th Street
Langley, BC V1M 2Y2
email: dennis@pathgc.com
Tel: 604-595-1300

PROJECT
McBride Court - Single Family Homes
SHEET
Site Plan

Date	02/20/25	Project number	001	Scale	1/16" = 1'-0"
Drawn by	MB	DRWAING NUMBER	A02	REV	A
Checked by	DD / ED				

2025-03-05 6:28:41 AM