

DEVELOPMENT PERMIT APPLICATION

TOWNHOUSE DEVELOPMENT

20792 68 Ave
Township of Langley, BC



DRAWING LIST

• COVER SHEET	A-0.1
• PROJECT SUMMARY	A-0.2
• SURVEY	A-0.3
• LAND USE PLAN	A- 0.4
• BASE PLAN	A-0.5
• SITE PLAN	A- 1.0
• FLOORPLANS	A- 2.0 TO 2.6
• ELEVATIONS	A- 3.0 TO 3.4
• SECTIONS	A- 4.0 TO 4.5
• UNIT PLANS	A- 5.0 TO 5.3

PROJECT TEAM

ARCHITECT- DAVID EATON ARCHITECT INC.

1690 West 2nd Avenue
Vancouver, BC V6J 1H4
(604) 608-0161
david@eatonarchitect.ca

SURVEYOR - TARGET LAND SURVEYING LTD.

C120 20178 96th Ave
Langley, BC V1M 0B2
604 583-6161
adam@targetlandsurveying.ca

CIVIL-

VDZ + A
#102 - 355 KINGSWAY
VANCOUVER, BC
604.882.0024 x111
twebber@vdz.ca

LANDSCAPE - VDZ + A

102 - 9181 CHURCH STREET
FORT LANGLEY, BC,V1M 2R8
604.882.0024
andrew@vdz.ca

ARBORIST-

VDZ + A
#102 - 355 KINGSWAY
VANCOUVER, BC
604.882.0024 x111
glyn@vdz.ca

PROJECT SUMMARY

LOT INFO	ADDRESS		20792 68 Ave, Township of Langley BC			
	LEGAL DESCRIPTION		LT 4, DL 311, NWD, PL NWP68504			
SITE AREA		(Sqft)	(Sqm)	(Acre)	(Ha)	
GROSS AREA		36,448	3,386	0.84	0.34	
DEDICATION		3,556	330	0.08	0.03	
NET AREA (AFTER DEDICATION)		32,892	3,056	0.76	0.31	
ZONING	ZONING		CURRENT		PROPOSED	
			SR2		CD	
	SETBACKS		PERMITTED		PROPOSED	
	NORTH (ALONG 68 Ave)				4.0m	
	SOUTH (ALONG NEIGHBOURING LOT)				4.5m	
	EAST (ALONG 208 STREET)				4.0m	
	WEST (ALONG NEIGHBOURING LOT)				3.0m	
	BLDG HEIGHT		PERMITTED		PROPOSED	
					3 STOREY	
	DENSITY(NET)		PERMITTED		PROPOSED	
UPA (UNITS PER ACRE)				23.68		
TOWNHOUSE DWELLING UNITS				18		
PROPOSED FLOOR AREA SUMMARY	SITE COVERAGE (NET)		(Sqft)	(Sqm)	(%age)	REMARKS
	PROPOSED		10961	1,018	33.32%	
	FAR CALCULATION					
	GROSS AREA		GARAGE	LVL-1	TOTAL LVL-1	LVL-2
	(EXCLUDING GARAGE & AMENITY)		(Sqft)	(Sqft)	(Sqft)	(Sqft)
	UNIT-A		430	170	600	644
	UNIT-A1		430	170	600	667
	UNIT-A2		430	170	600	641
	UNIT-A3		430	170	600	665
	UNIT-B		450	195	645	665
	UNIT-C		525	111	636	645
	UNIT-C1		525	111	636	645
OFF STREET PARKING	PARKING REQUIREMENTS BREAKDOWN					
	RESIDENTIAL	NO. OF UNITS	PERMITTED	REQUIRED STALLS	PROVIDED STALLS	
	TOWHHOUSE	18	2 CAR / UNIT	36	36	
	VISITORS	18	0.2 CAR / UNIT	3.6 SAY 4	4	
	TOTAL			40	40	
AMENITY	AMENITY					
	OUTDOOR AMENITY		REMARKS			
	REQUIRED (Sqft)	1,548	86 Sqft / UNIT AT GRADE as per Zoning Bylaw 111.5 (1)			
	PROPOSED (Sqft)	1,560				



Notes
This drawing, as an instrument of service, is the property of the Architect and may not be reproduced without their permission and unless the reproduction carries their name. All design and other information shown on this drawing are for the use on the specified project only and shall not be used otherwise without written permission of the Architect. Written dimension shall have precedence over scaled dimensions.

2023-04-21	DP Application
2022-12-09	Preliminary Application
Date	Description

Issues / Revisions

Seal

Project Title

TOWNHOUSE DEVELOPMENT

Project Address

20792 68 AVENUE TOL, BRITISH COLUMBIA

Drawn By SS	Date 2023-04-21
Checked By MG	Project ID LA14_2209

Sheet Title

PROJECT SUMMARY

Scale

Sheet No.

A-0.2


TOPOGRAPHIC SITE PLAN COVERING LOT 4, EXCEPT PART IN PLAN LMP51054
DISTRICT LOT 311 GROUP 2 NEW WESTMINSTER DISTRICT PLAN 68504

CIVIC ADDRESS:
20792 68 Avenue, Langley, B.C.
P.L.D. 000-821-942

- LEGEND
- DENOTES STANDARD IRON POST FOUND
 - IV DENOTES IRRIGATION CONTROL VALVE
 - ★ DENOTES STREET LIGHT - DAWT
 - DENOTES CATCH BASIN - TOP ENTRY
 - S DENOTES SANITARY MANHOLE
 - ⊙ DENOTES TREE AND CANOPY EXTENT
 - × DENOTES GROUND ELEVATION
 - ⊕ PP DENOTES UTILITY POLE
 - MH-S DENOTES STORM MANHOLE
 - ⊕- DENOTES GUY WIRE
 - IV DENOTES UTILITY VAULT
 - × W DENOTES WATER VALVE
 - to DENOTES TOP OF WALL ELEVATION
 - ha DENOTES HECTARES



SCALE 1 : 250
0 5 10
ALL DISTANCES ARE IN METRES

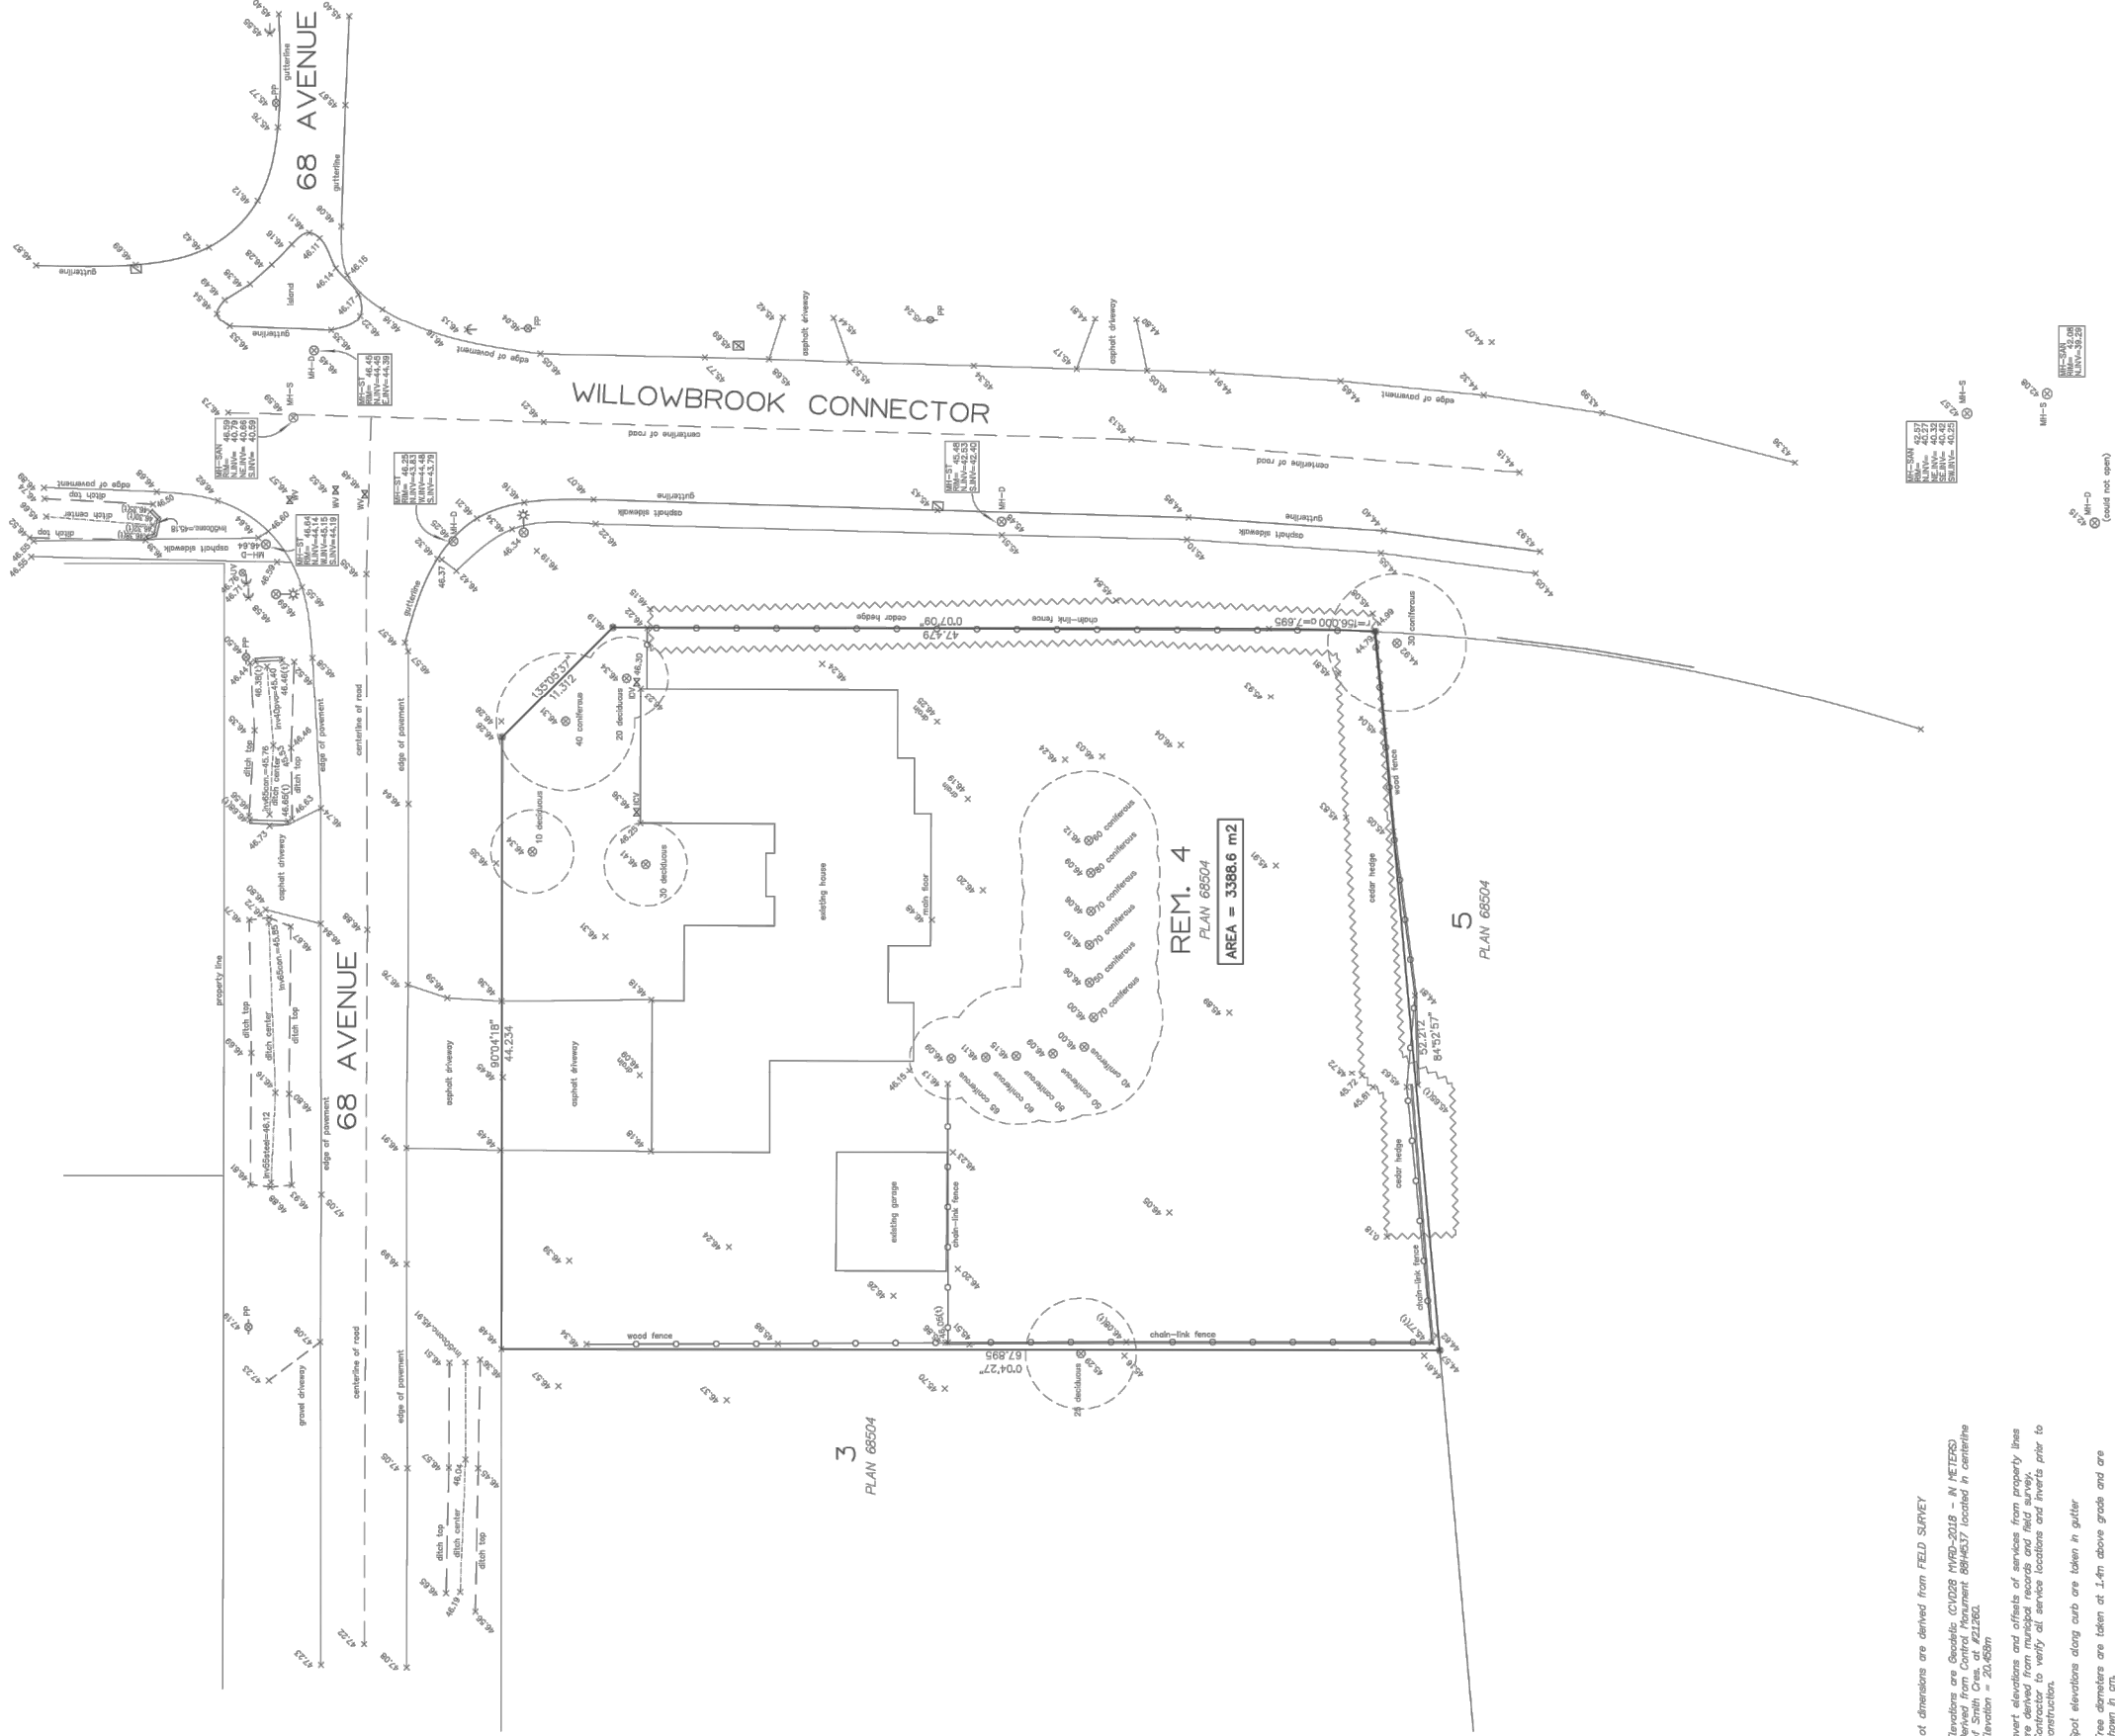

Lot dimensions are derived from FIELD SURVEY
Elevations are Geodetic (CVD28 NPD-2018 - IN METERS)
Derived from Control Monument 88M437 located in centreline
of Smith Creek at #22286L
Elevation = 20.65m
Invert elevations and offsets of services from property lines
are derived from municipal records and field survey,
and are shown to verify all service locations and inverts prior to
construction.
Spot elevations along curb are taken in gutter
Tree diameters are taken at 1.4m above grade and are
shown in cm.
If this plan is used in digital form, Target Land Surveying
will only assume responsibility for information content
shown on original, undistorted drawing.
This Plan was prepared for architectural design and permit
purposes, and is for the exclusive use of our client. The
signatory does not warrant that the information contained
herein is accurate, complete, or that the use of the
information may not result in damage to a third party as a
result of reproduction, transmission or alteration to this
document without consent of the signatory.
CERTIFIED CORRECT
DATED THIS 9th DAY OF September, 2021.
B.C.L.S.
P.L. Adam Fulkerson



DAVID EATON
ARCHITECT INC
1690 West 2nd Avenue, Vancouver, BC V6J 1H4
604-608-0161 | eatonarchitect.ca

Notes
This drawing, as an instrument of service, is the
property of the Architect and may not be reproduced
without their permission and unless the reproduction
carries their name. All design and other information
shown on this drawing are for the use on the specified
project only and shall not be used otherwise without
written permission of the Architect. Written dimension
shall have precedence over scaled dimensions.

2023-04-21	DP Application
2022-12-09	Preliminary Application
Date	Description

Issues / Revisions

Seal

Project Title
**TOWNHOUSE
DEVELOPMENT**





Project Address
**20792 68 AVENUE
TOL, BRITISH COLUMBIA**

Drawn By	Date 2023-04-21
Checked By	Project ID LA14_2209

Sheet Title
SURVEY

Scale

Sheet No.

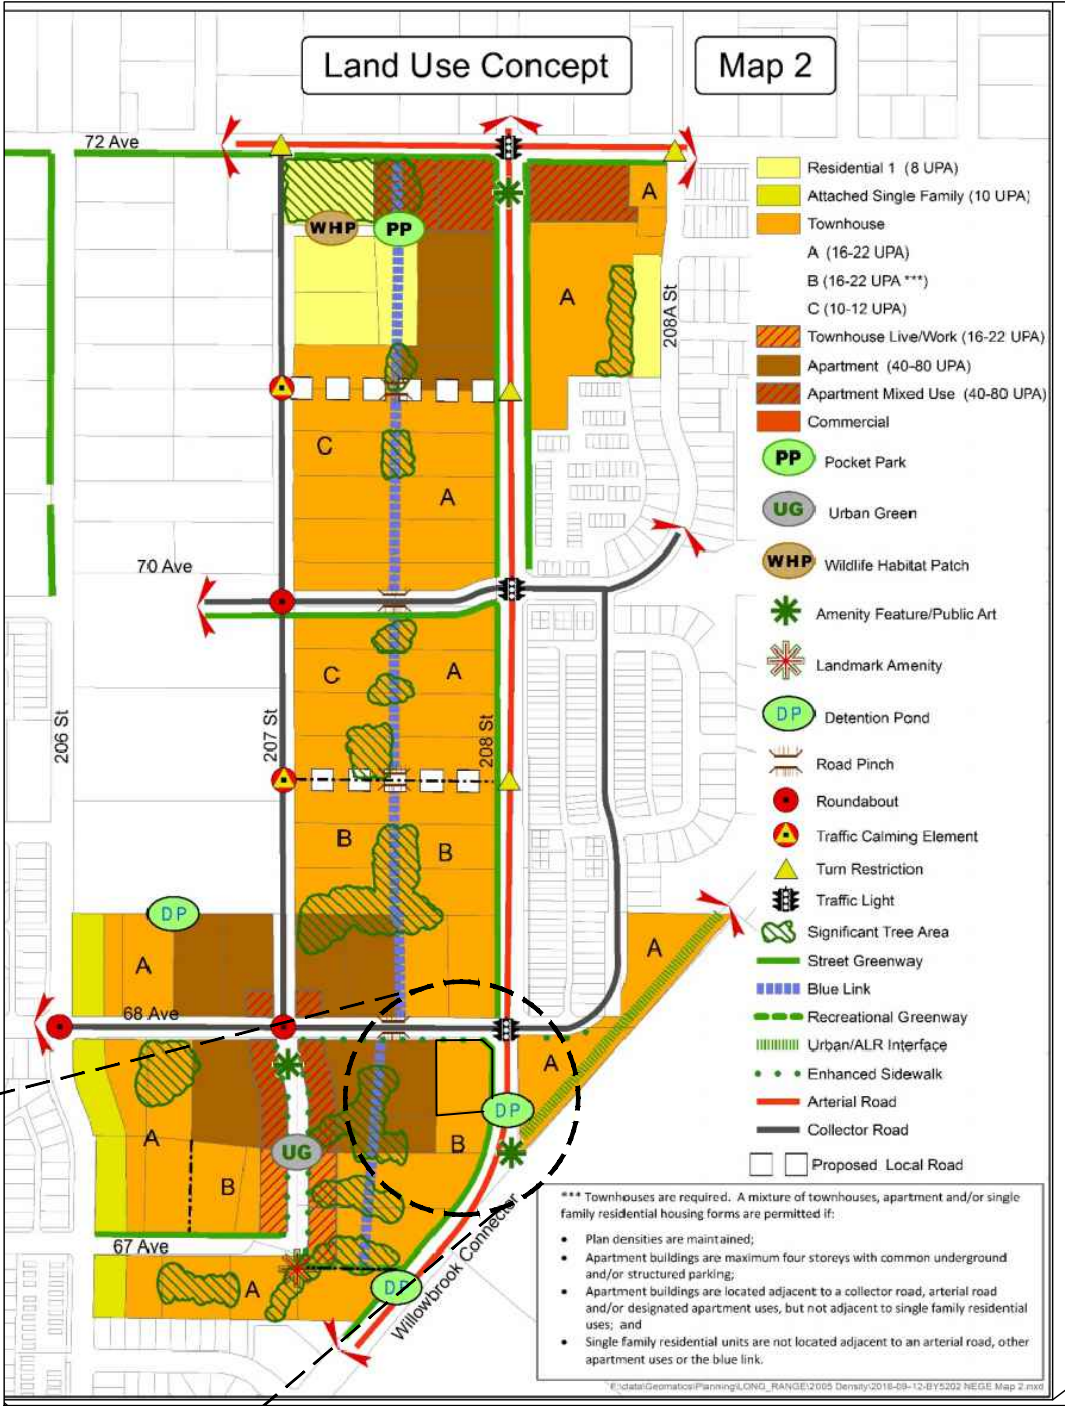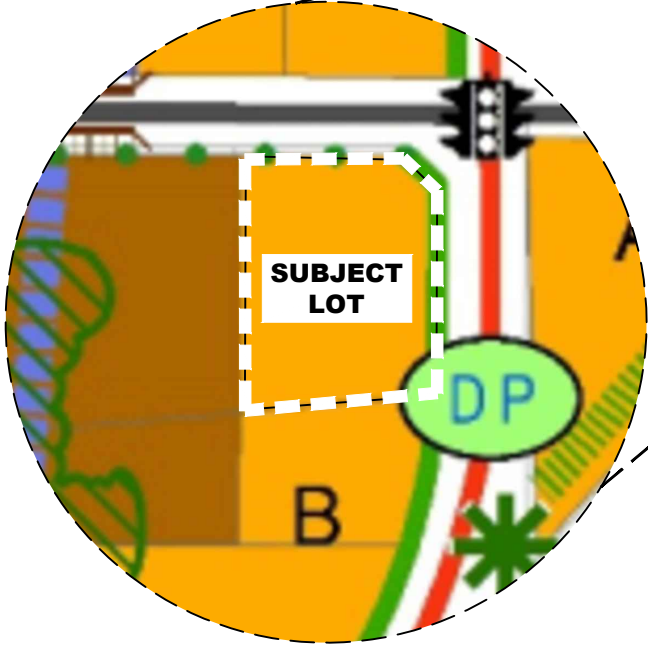 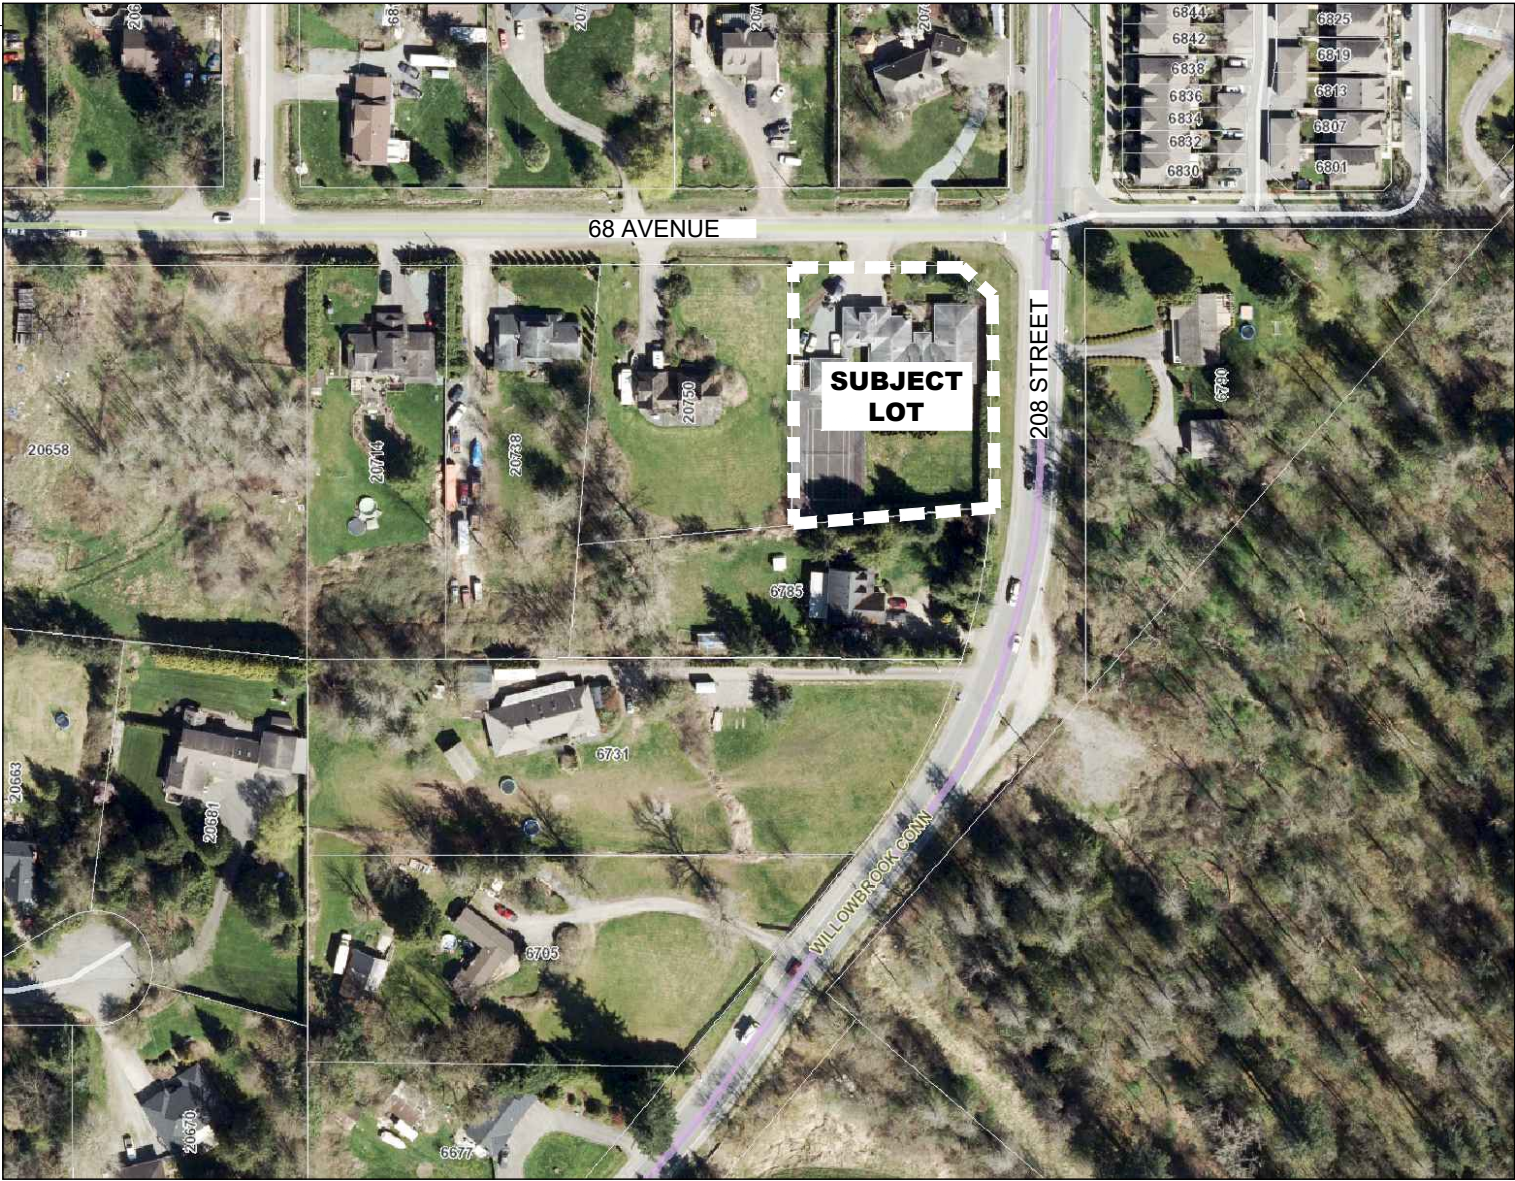

LAND USE PLAN

Notes
This drawing, as an instrument of service, is the property of the Architect and may not be reproduced without their permission and unless the reproduction carries their name. All design and other information shown on this drawing are for the use on the specified project only and shall not be used otherwise without written permission of the Architect. Written dimension shall have precedence over scaled dimensions.

2023-04-21	DP Application
2022-12-09	Preliminary Application
Date	Description

Issues / Revisions

Seal

Project Title
TOWNHOUSE DEVELOPMENT

Project Address
**20792 68 AVENUE
TOL, BRITISH COLUMBIA**


Drawn By SS	Date 2023-04-21
Checked By MG	Project ID LA14_2209

Sheet Title
LAND USE PLAN

Scale

Sheet No.

Notes
This drawing, as an instrument of service, is the property of the Architect and may not be reproduced without their permission and unless the reproduction carries their name. All design and other information shown on this drawing are for the use on the specified project only and shall not be used otherwise without written permission of the Architect. Written dimension shall have precedence over scaled dimensions.

 

2023-04-21	DP Application
2022-12-09	Preliminary Application
Date	Description

Issues / Revisions

Seal

Project Title
TOWNHOUSE DEVELOPMENT

Project Address
**20792 68 AVENUE
TOL, BRITISH COLUMBIA**


Drawn By SS	Date 2023-04-21
Checked By MG	Project ID LA14_2209

Sheet Title
BASE PLAN

Scale

Sheet No.

A-0.5

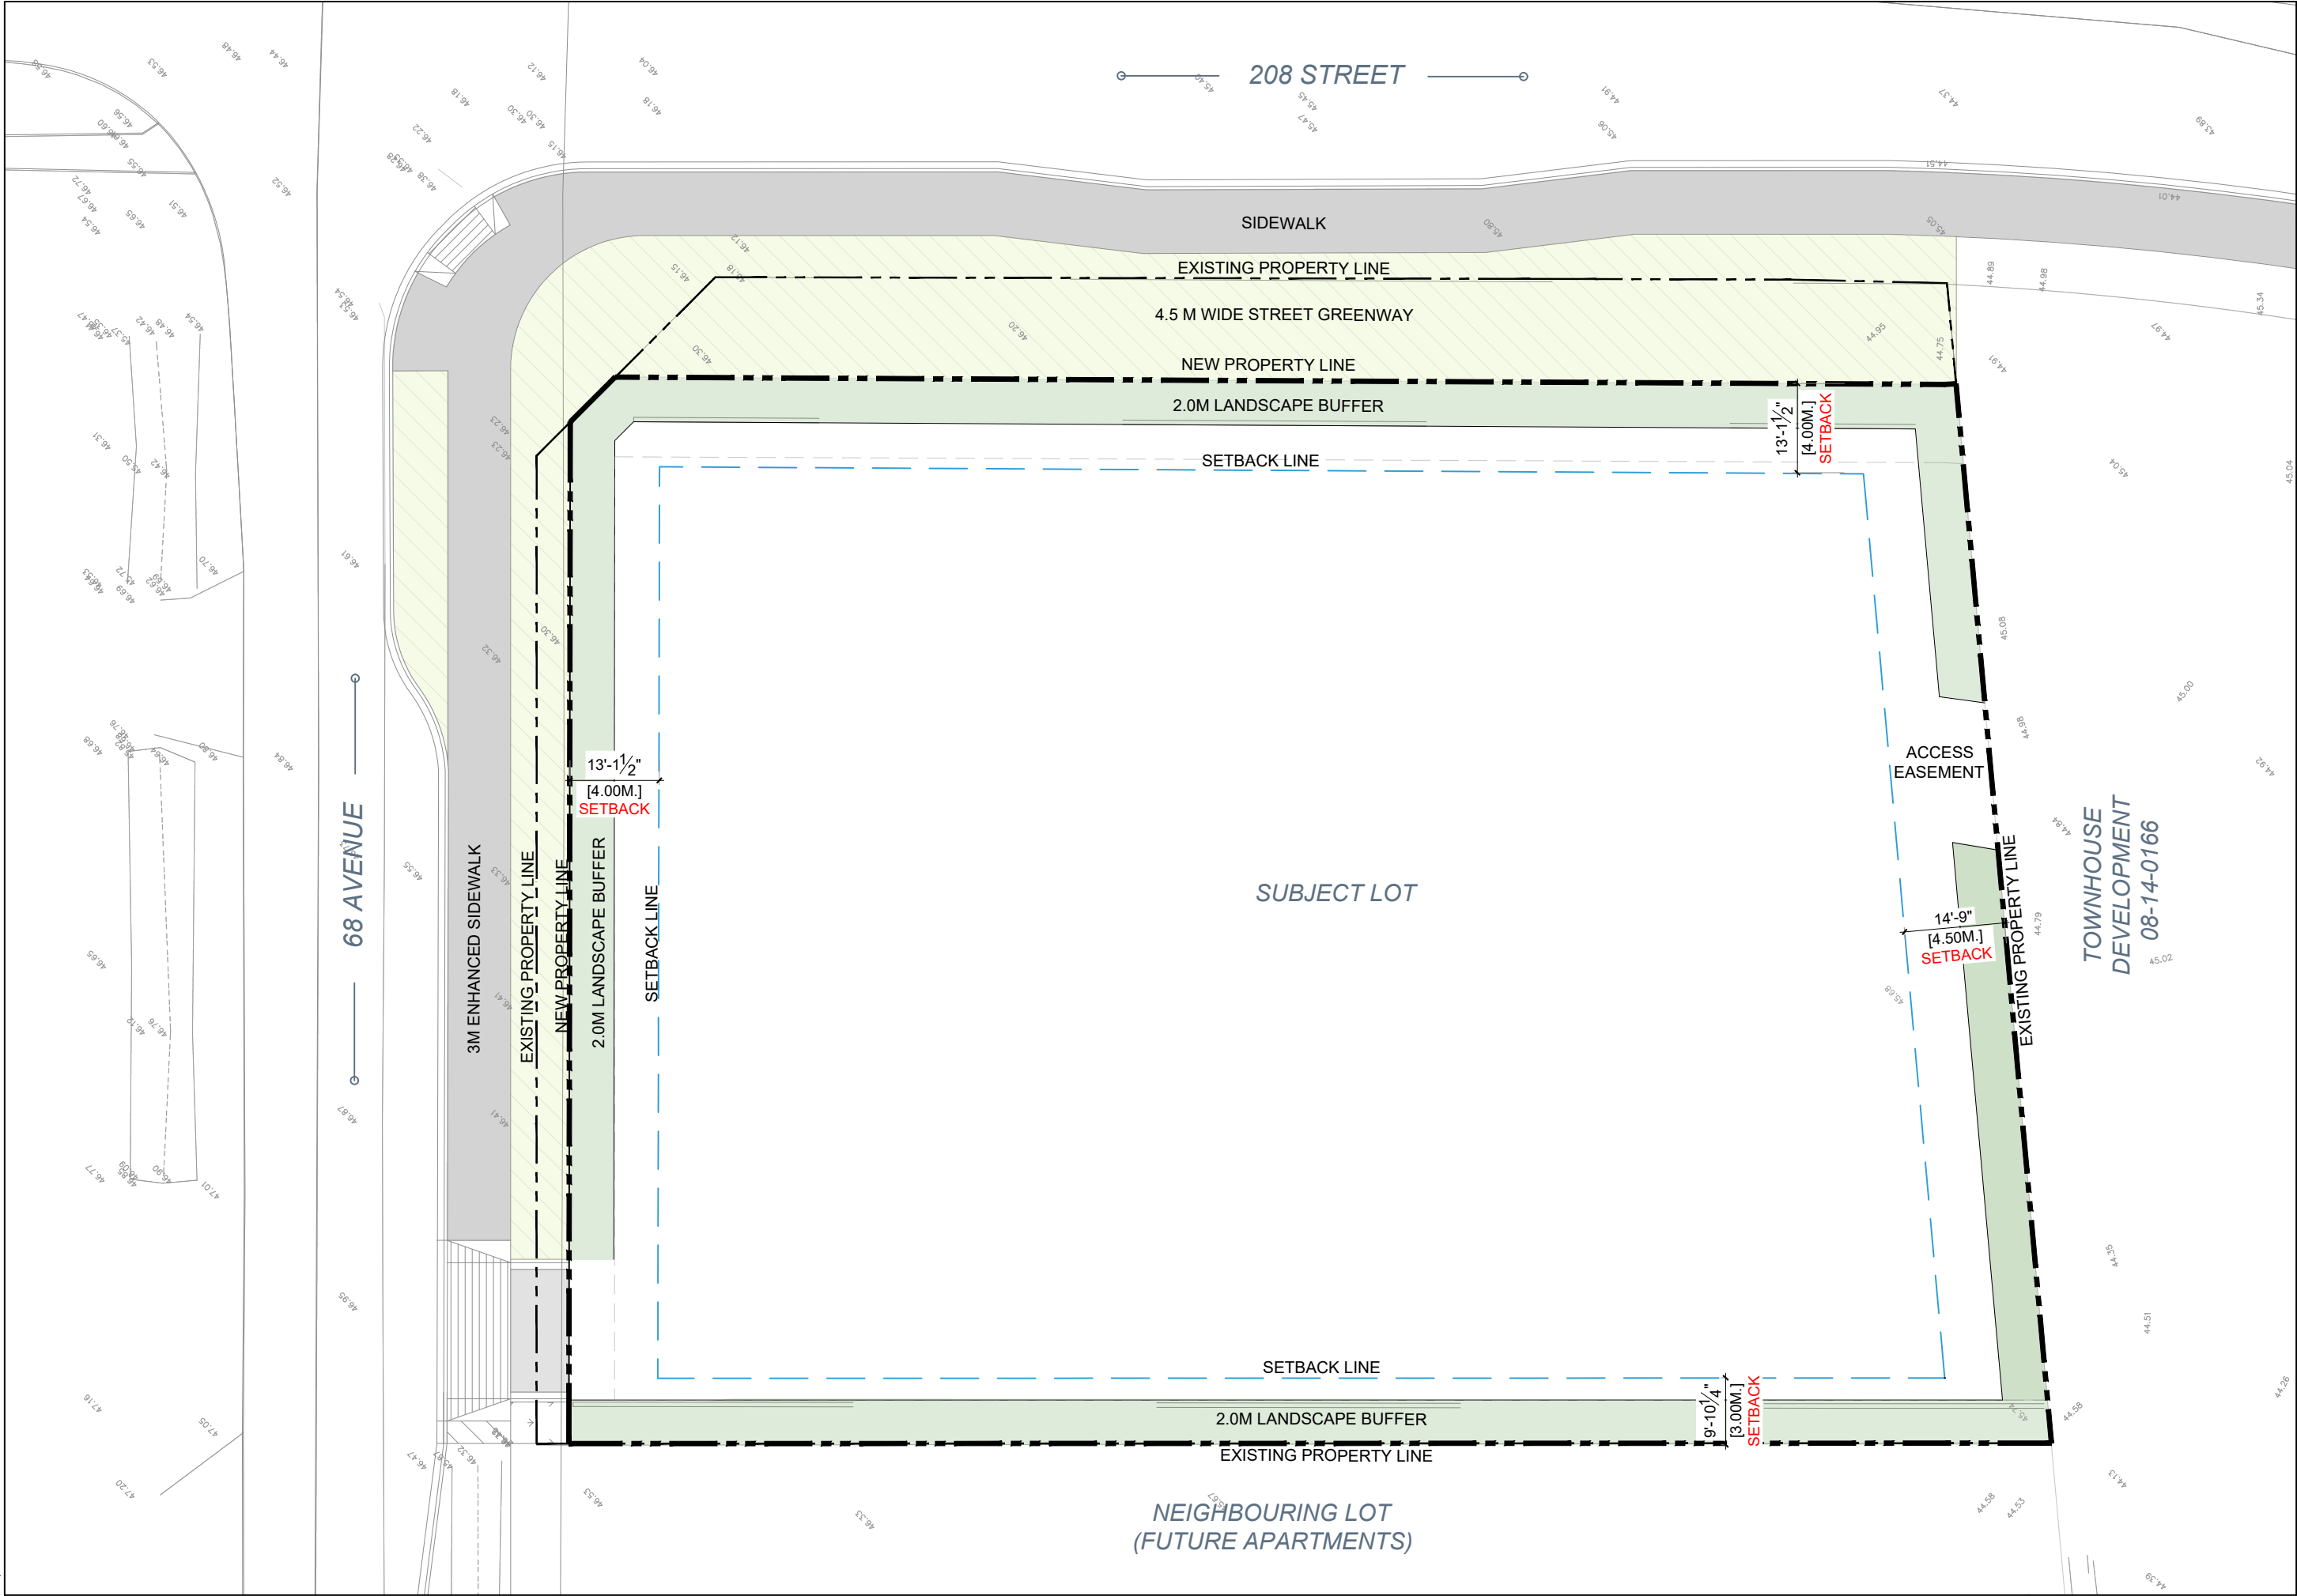




DAVID EATON
ARCHITECT INC

1690 West 2nd Avenue, Vancouver, BC V6J 1H4
604-608-0161 | eatonarchitect.ca

Notes
This drawing, as an instrument of service, is the property of the Architect and may not be reproduced without their permission and unless the reproduction carries their name. All design and other information shown on this drawing are for the use on the specified project only and shall not be used otherwise without written permission of the Architect. Written dimension shall have precedence over scaled dimensions.

 

2023-04-21	DP Application
2022-12-09	Preliminary Application
Date	Description

Issues / Revisions

Seal

Project Title

**TOWNHOUSE
DEVELOPMENT**

Project Address

**20792 68 AVENUE
TOL, BRITISH COLUMBIA**

Drawn By
SS

Date
2023-04-21

Checked By
MG

Project ID
LA14_2209

Sheet Title

SITE PLAN

Scale


Sheet No.

A-1.0




NEIGHBOURING LOT
(FUTURE APARTMENTS)

April 21, 2023

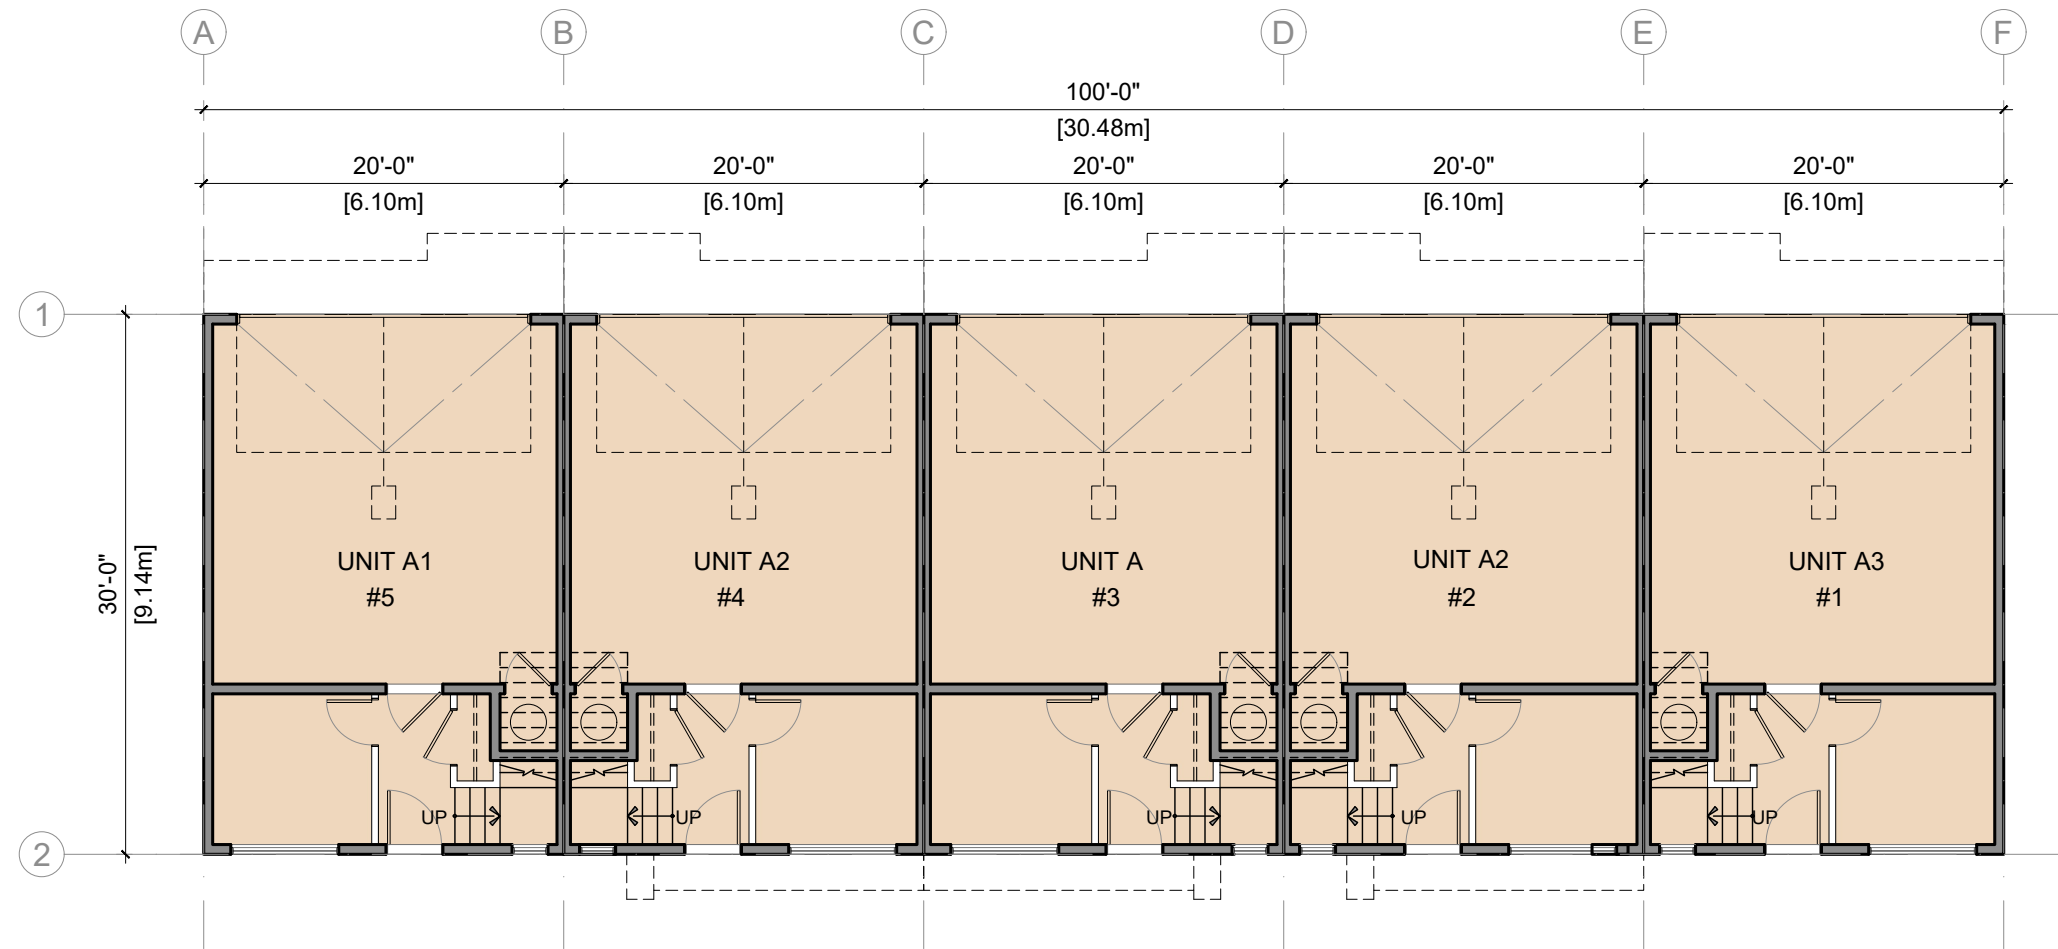


1 BUILDING- 1
MAIN FLOOR PLAN

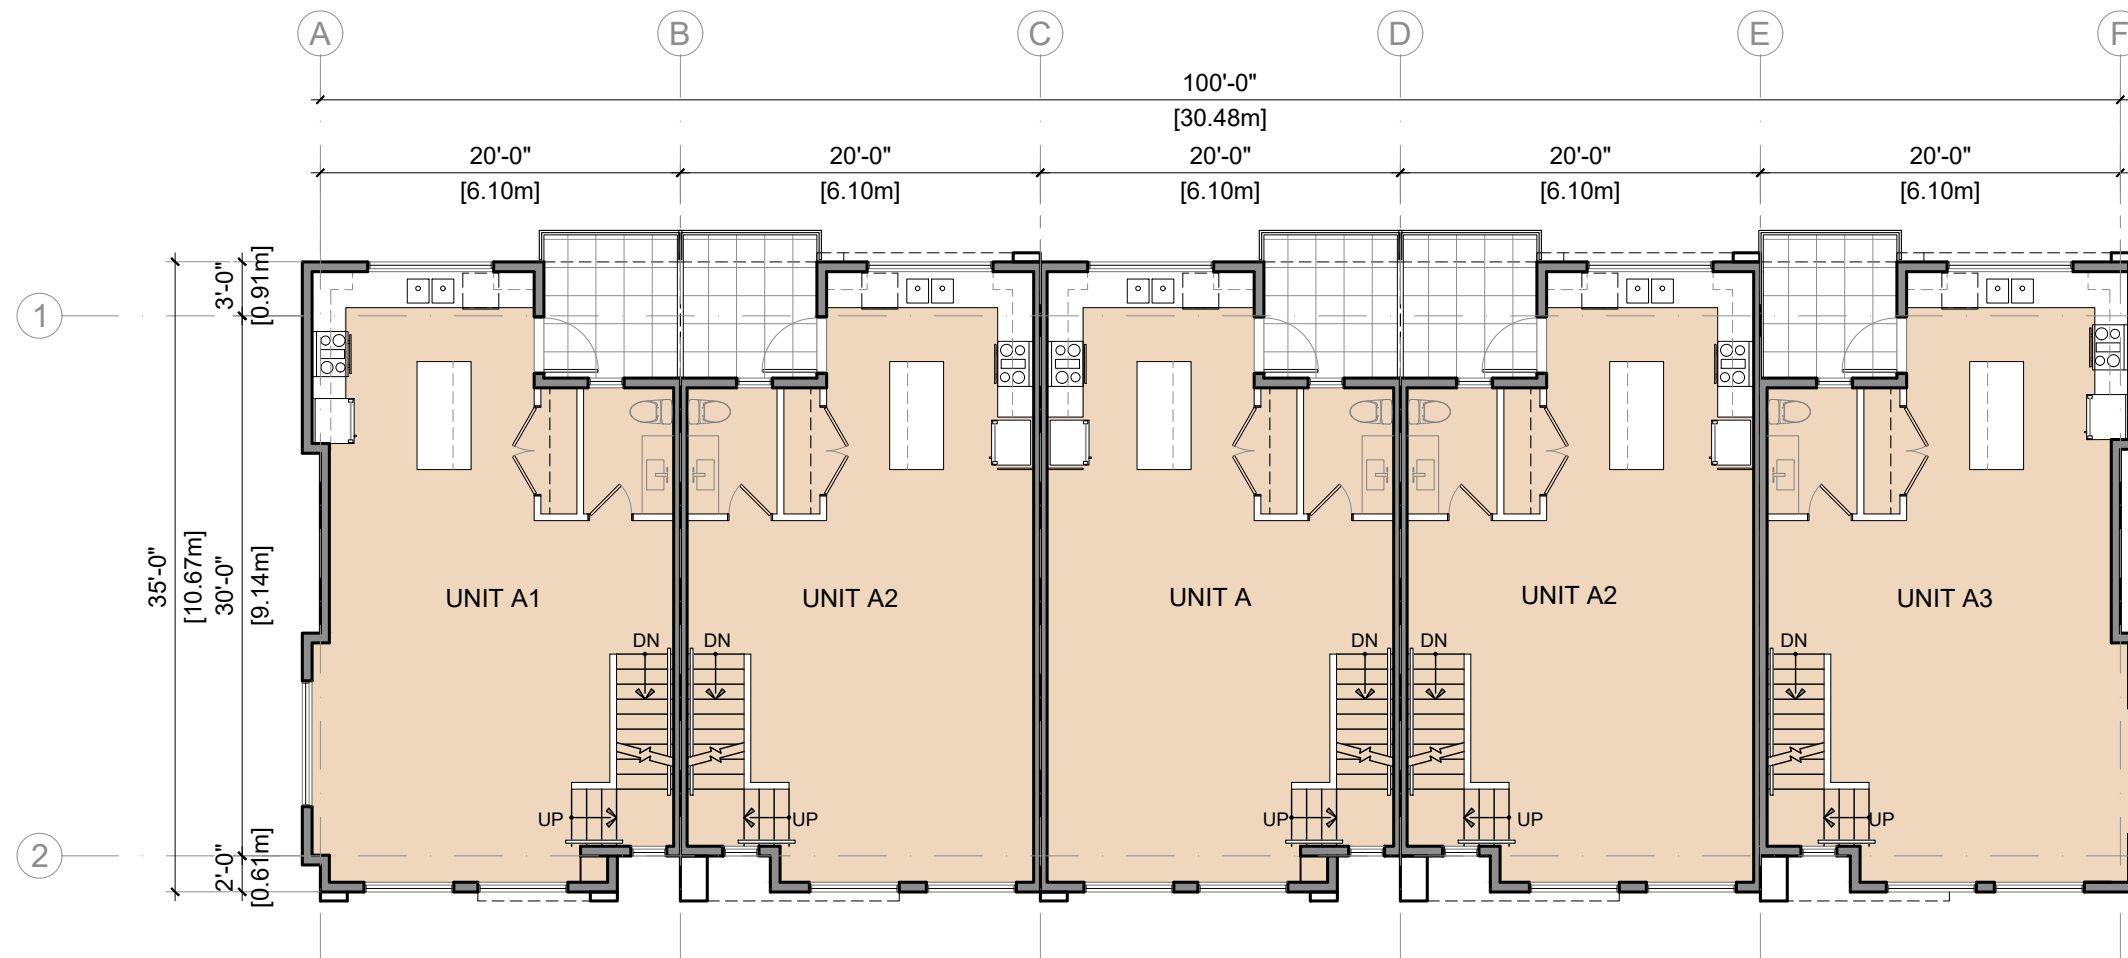

2 BUILDING 1
SECOND FLOOR PLAN

Notes
This drawing, as an instrument of service, is the property of the Architect and may not be reproduced without their permission and unless the reproduction carries their name. All design and other information shown on this drawing are for the use on the specified project only and shall not be used otherwise without written permission of the Architect. Written dimension shall have precedence over scaled dimensions.

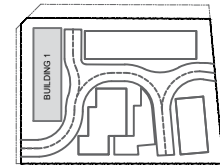

KEY PLAN

Date	Description
2023-04-21	DP Application
2022-12-09	Preliminary Application

Issues / Revisions

Seal

Project Title
**TOWNHOUSE
DEVELOPMENT**

Project Address
**20792 68 AVENUE
TOL, BRITISH COLUMBIA**

Drawn By SS	Date 2023-04-21
Checked By MG	Project ID LA14_2209


Sheet Title

FLOOR PLANS


Scale

Sheet No.

A-2.0

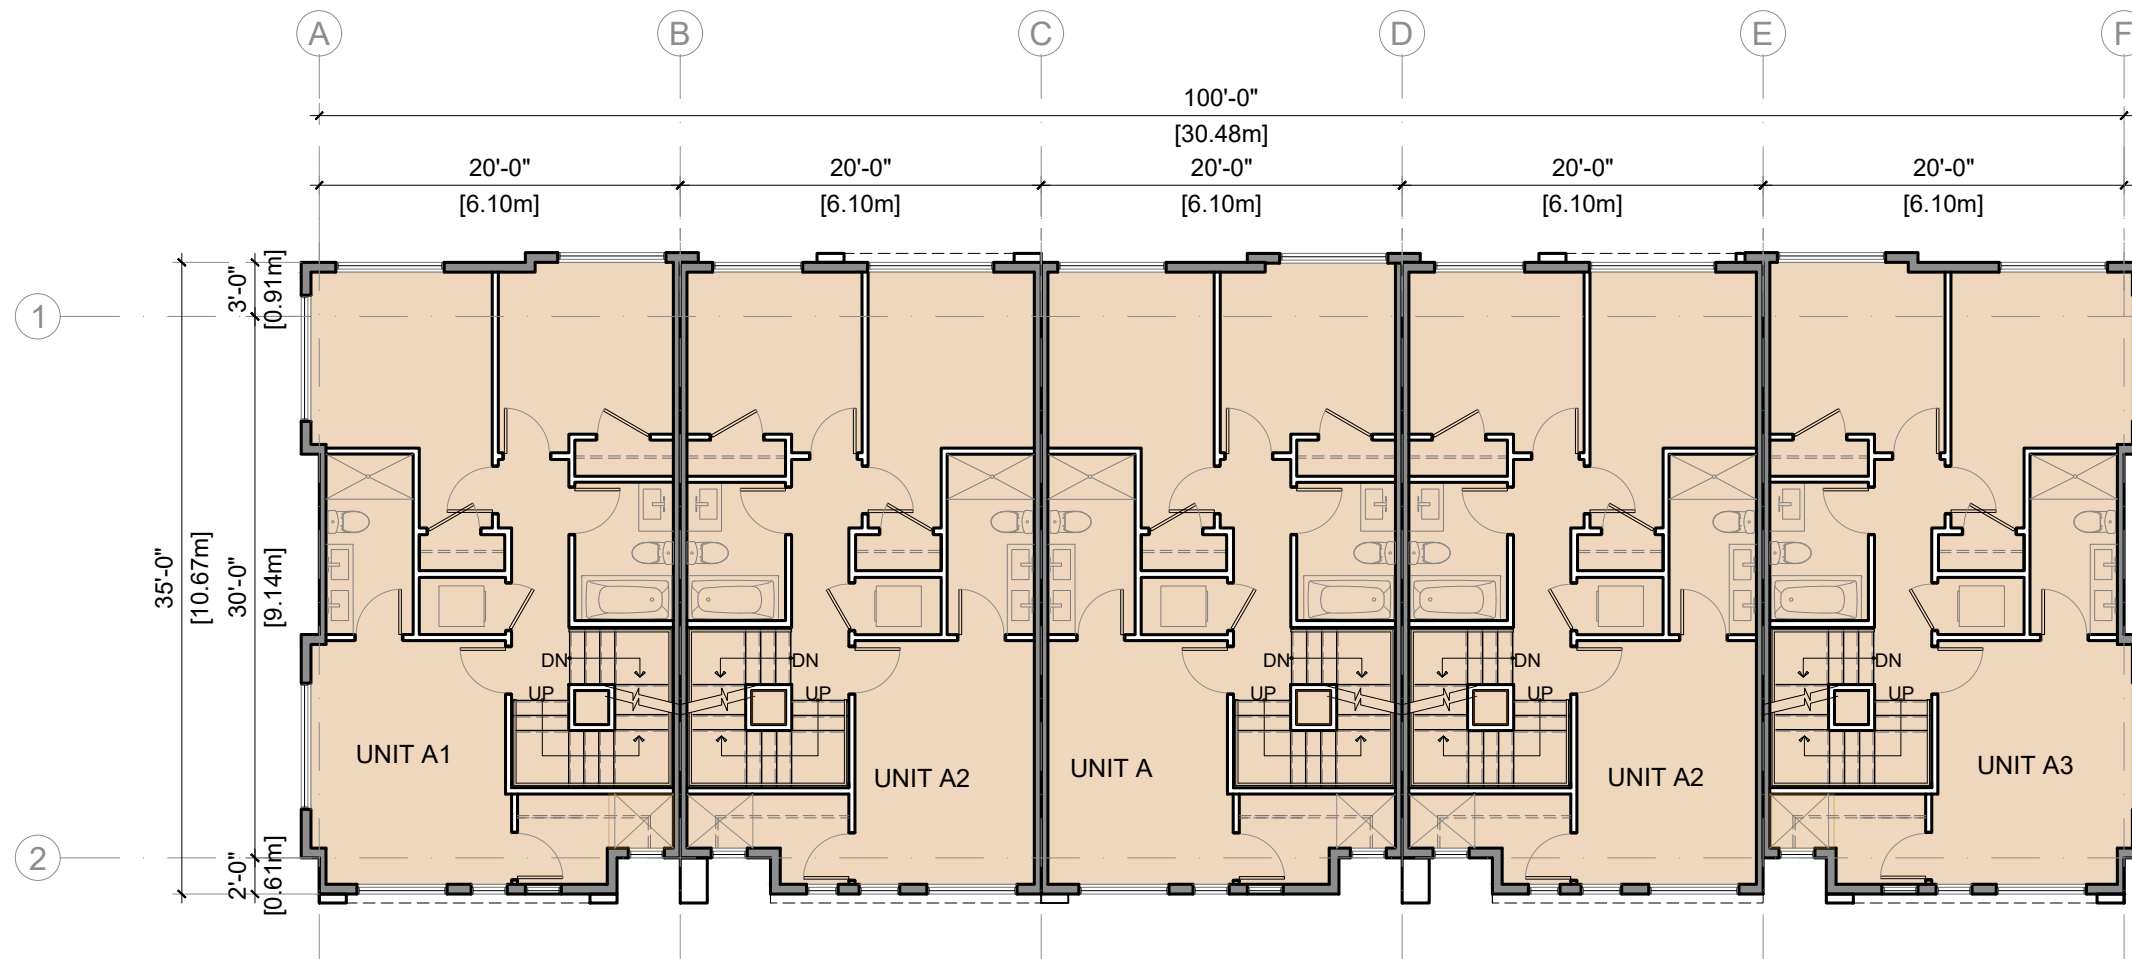


1 BUILDING- 1
THIRD FLOOR PLAN

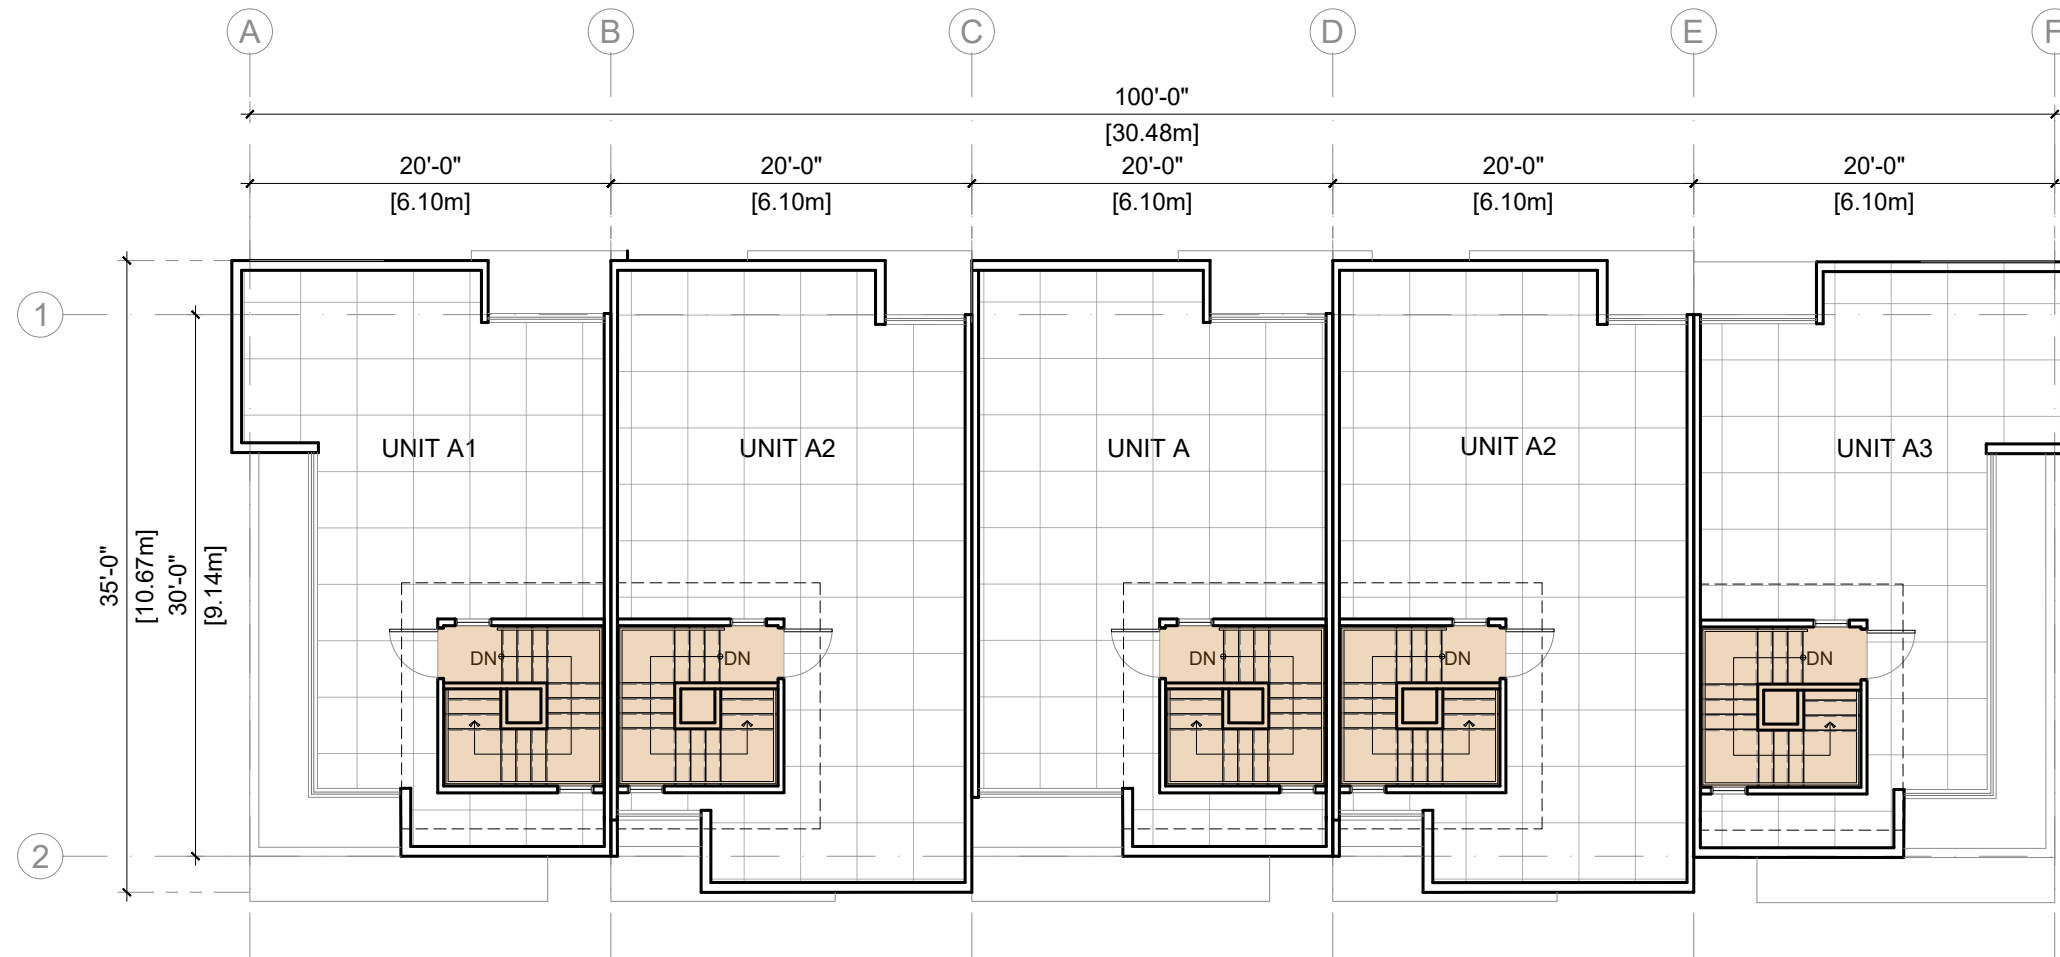

2 BUILDING 1
ROOF PLAN



Notes
This drawing, as an instrument of service, is the property of the Architect and may not be reproduced without their permission and unless the reproduction carries their name. All design and other information shown on this drawing are for the use on the specified project only and shall not be used otherwise without written permission of the Architect. Written dimension shall have precedence over scaled dimensions.

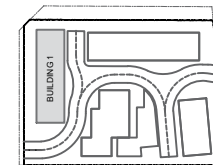

KEY PLAN

Date	Description
2023-04-21	DP Application
2022-12-09	Preliminary Application

Issues / Revisions

Seal

Project Title
**TOWNHOUSE
DEVELOPMENT**

Project Address
**20792 68 AVENUE
TOL, BRITISH COLUMBIA**

Drawn By SS	Date 2023-04-21
Checked By MG	Project ID LA14_2209


Sheet Title

FLOOR PLANS


Scale

Sheet No.

A-2.1

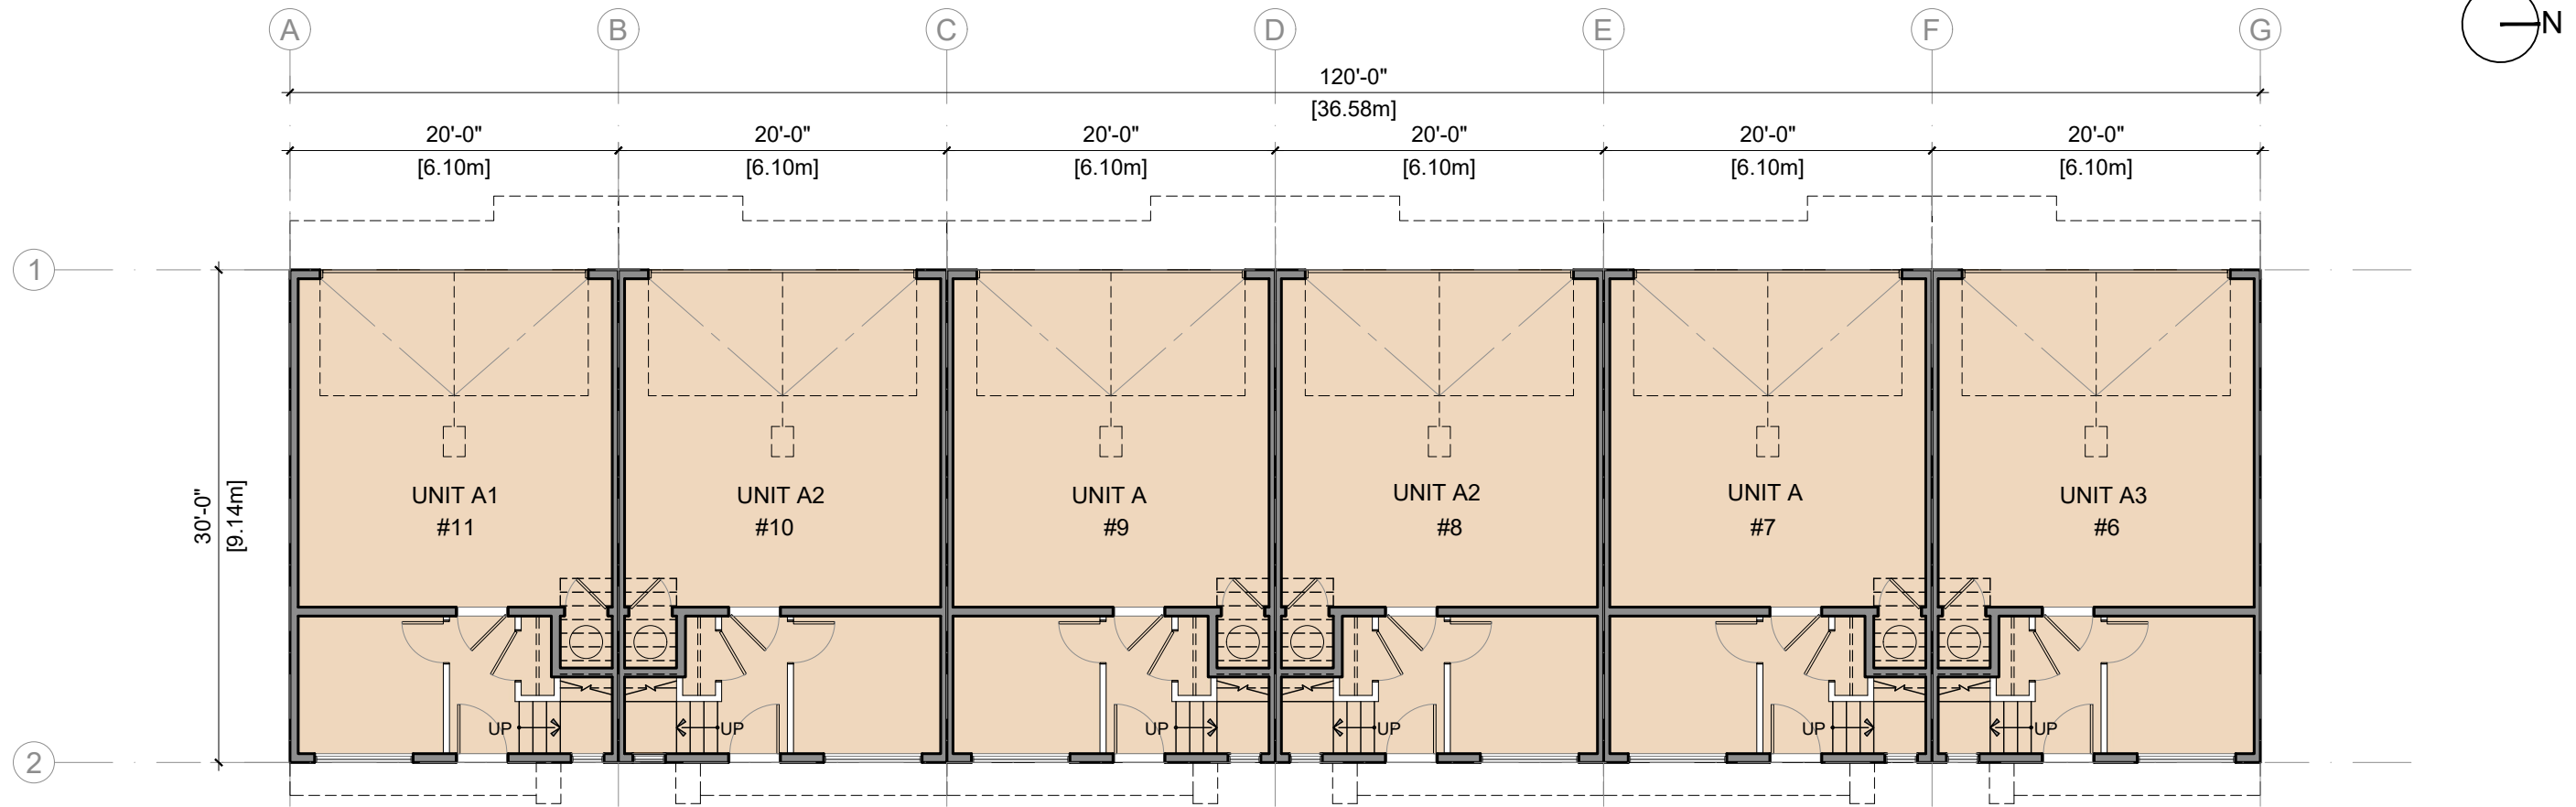

1 BUILDING- 2
MAIN FLOOR PLAN

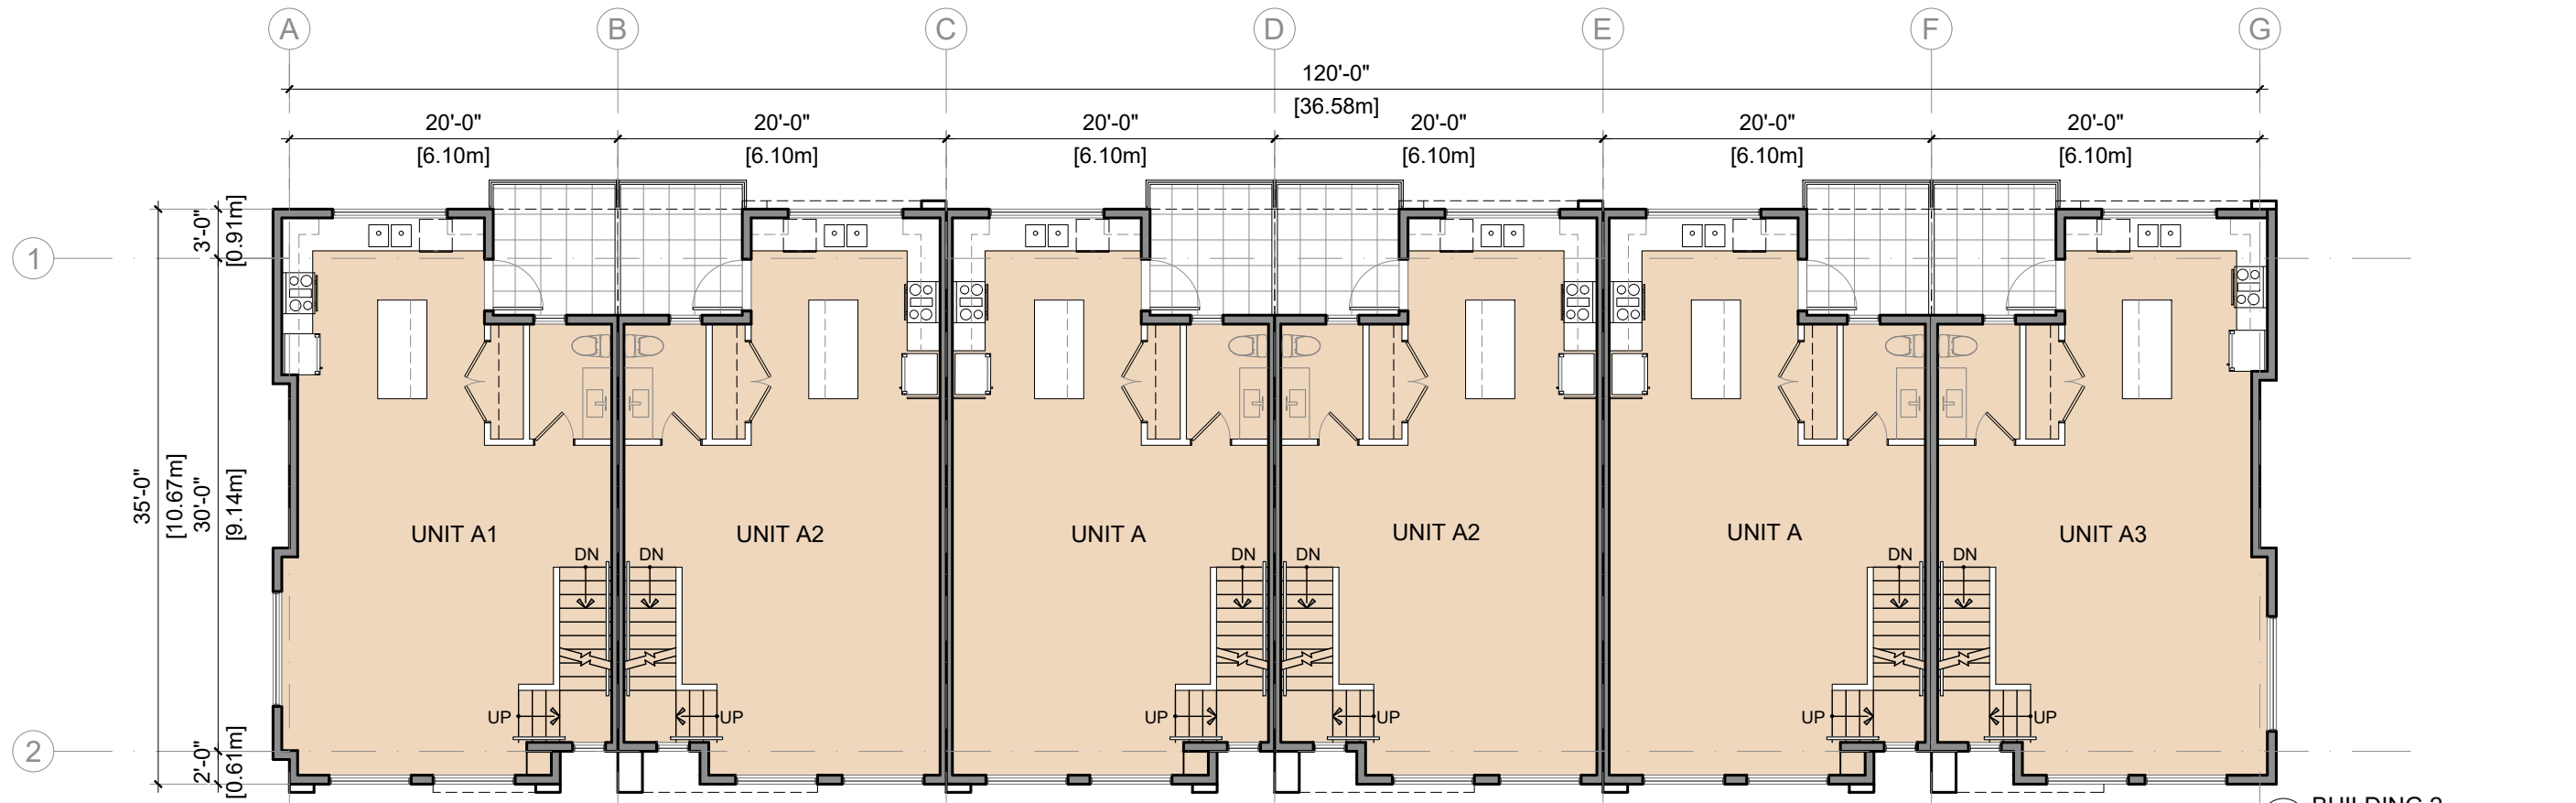


2 BUILDING 2
SECOND FLOOR PLAN



DAVID EATON
ARCHITECT INC

1690 West 2nd Avenue, Vancouver, BC V6J 1H4
604-608-0161 | eatonarchitect.ca

Notes
This drawing, as an instrument of service, is the property of the Architect and may not be reproduced without their permission and unless the reproduction carries their name. All design and other information shown on this drawing are for the use on the specified project only and shall not be used otherwise without written permission of the Architect. Written dimension shall have precedence over scaled dimensions.

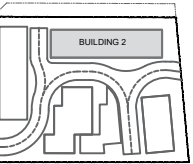

KEY PLAN

2023-04-21	DP Application
2022-12-09	Preliminary Application
Date	Description

Issues / Revisions

Seal

Project Title
**TOWNHOUSE
DEVELOPMENT**

Project Address
**20792 68 AVENUE
TOL, BRITISH COLUMBIA**

Drawn By SS	Date 2023-04-21
Checked By MG	Project ID LA14_2209


Sheet Title

FLOOR PLANS


Scale

Sheet No.

A-2.2

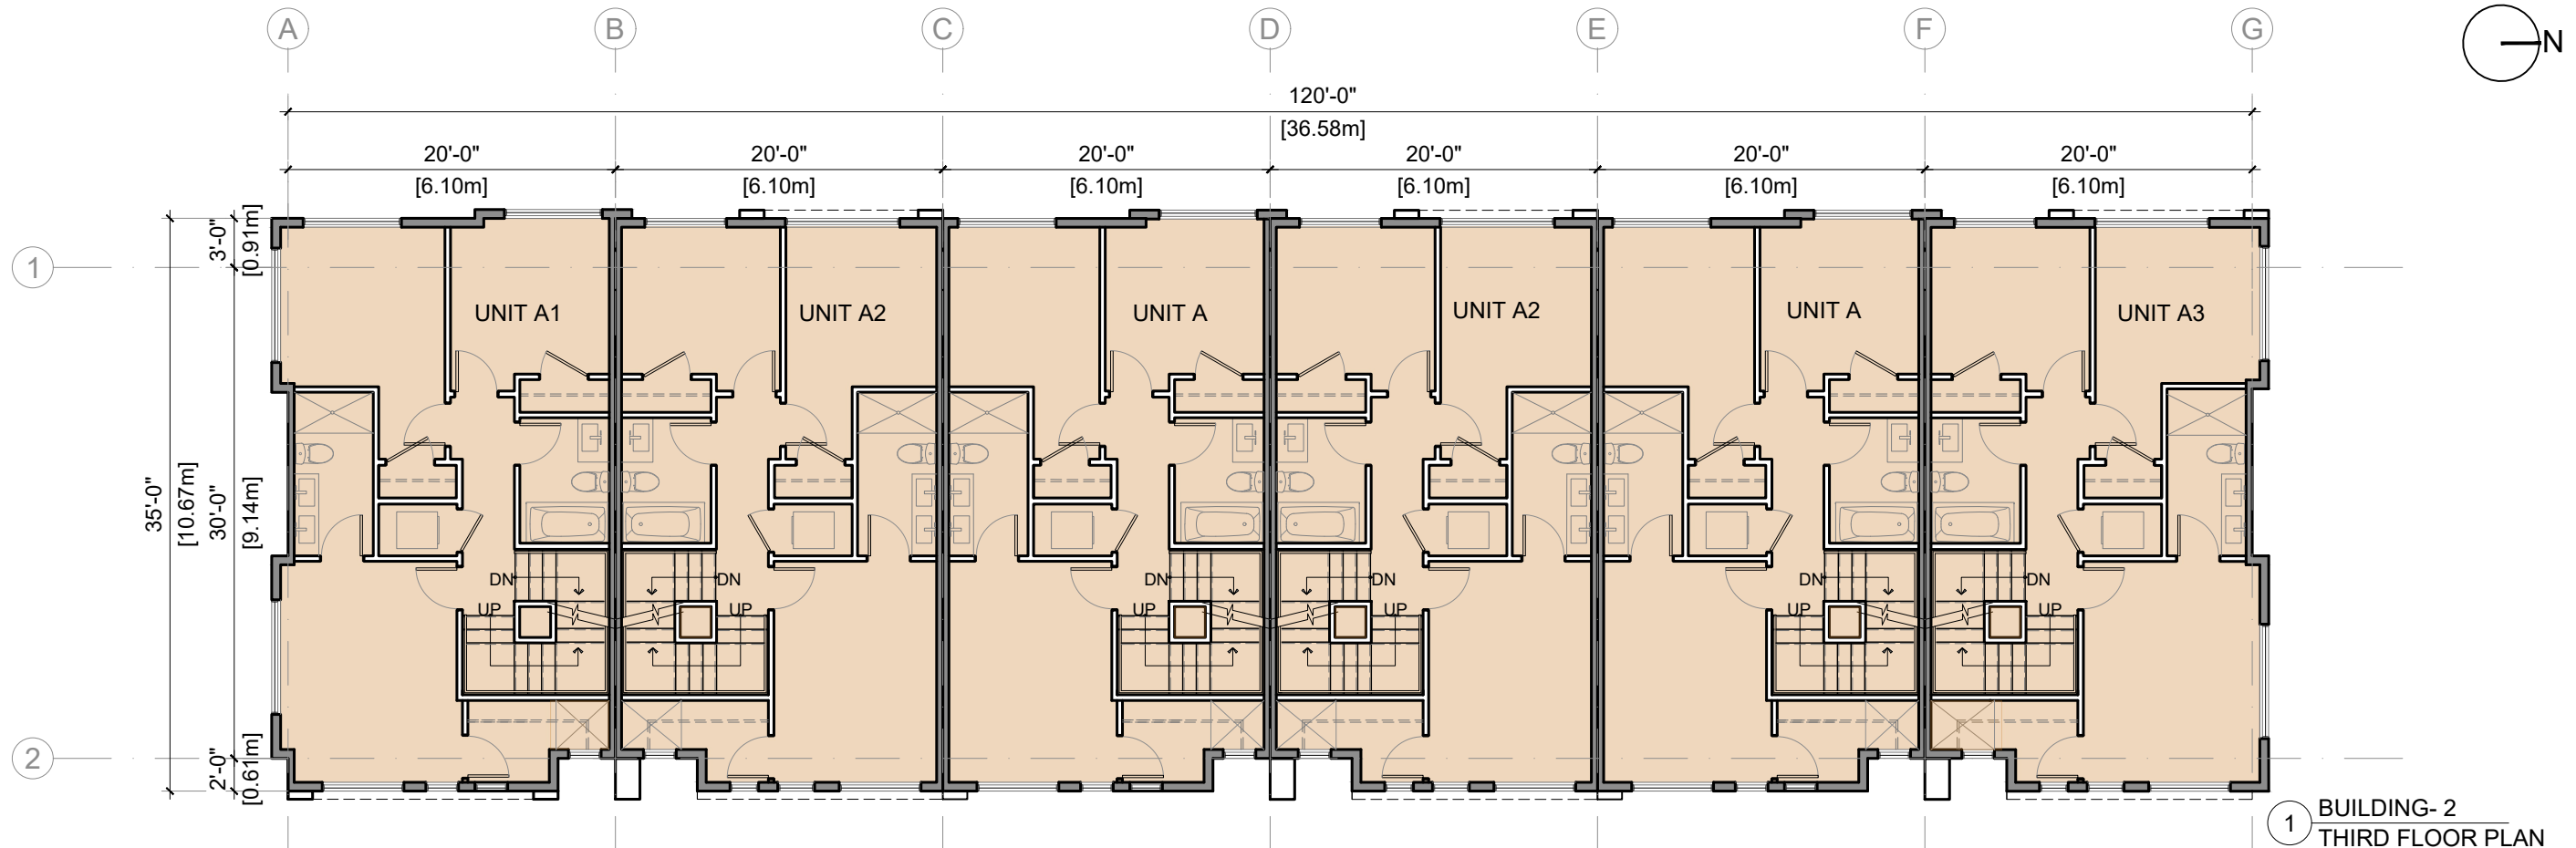


1 BUILDING- 2
THIRD FLOOR PLAN

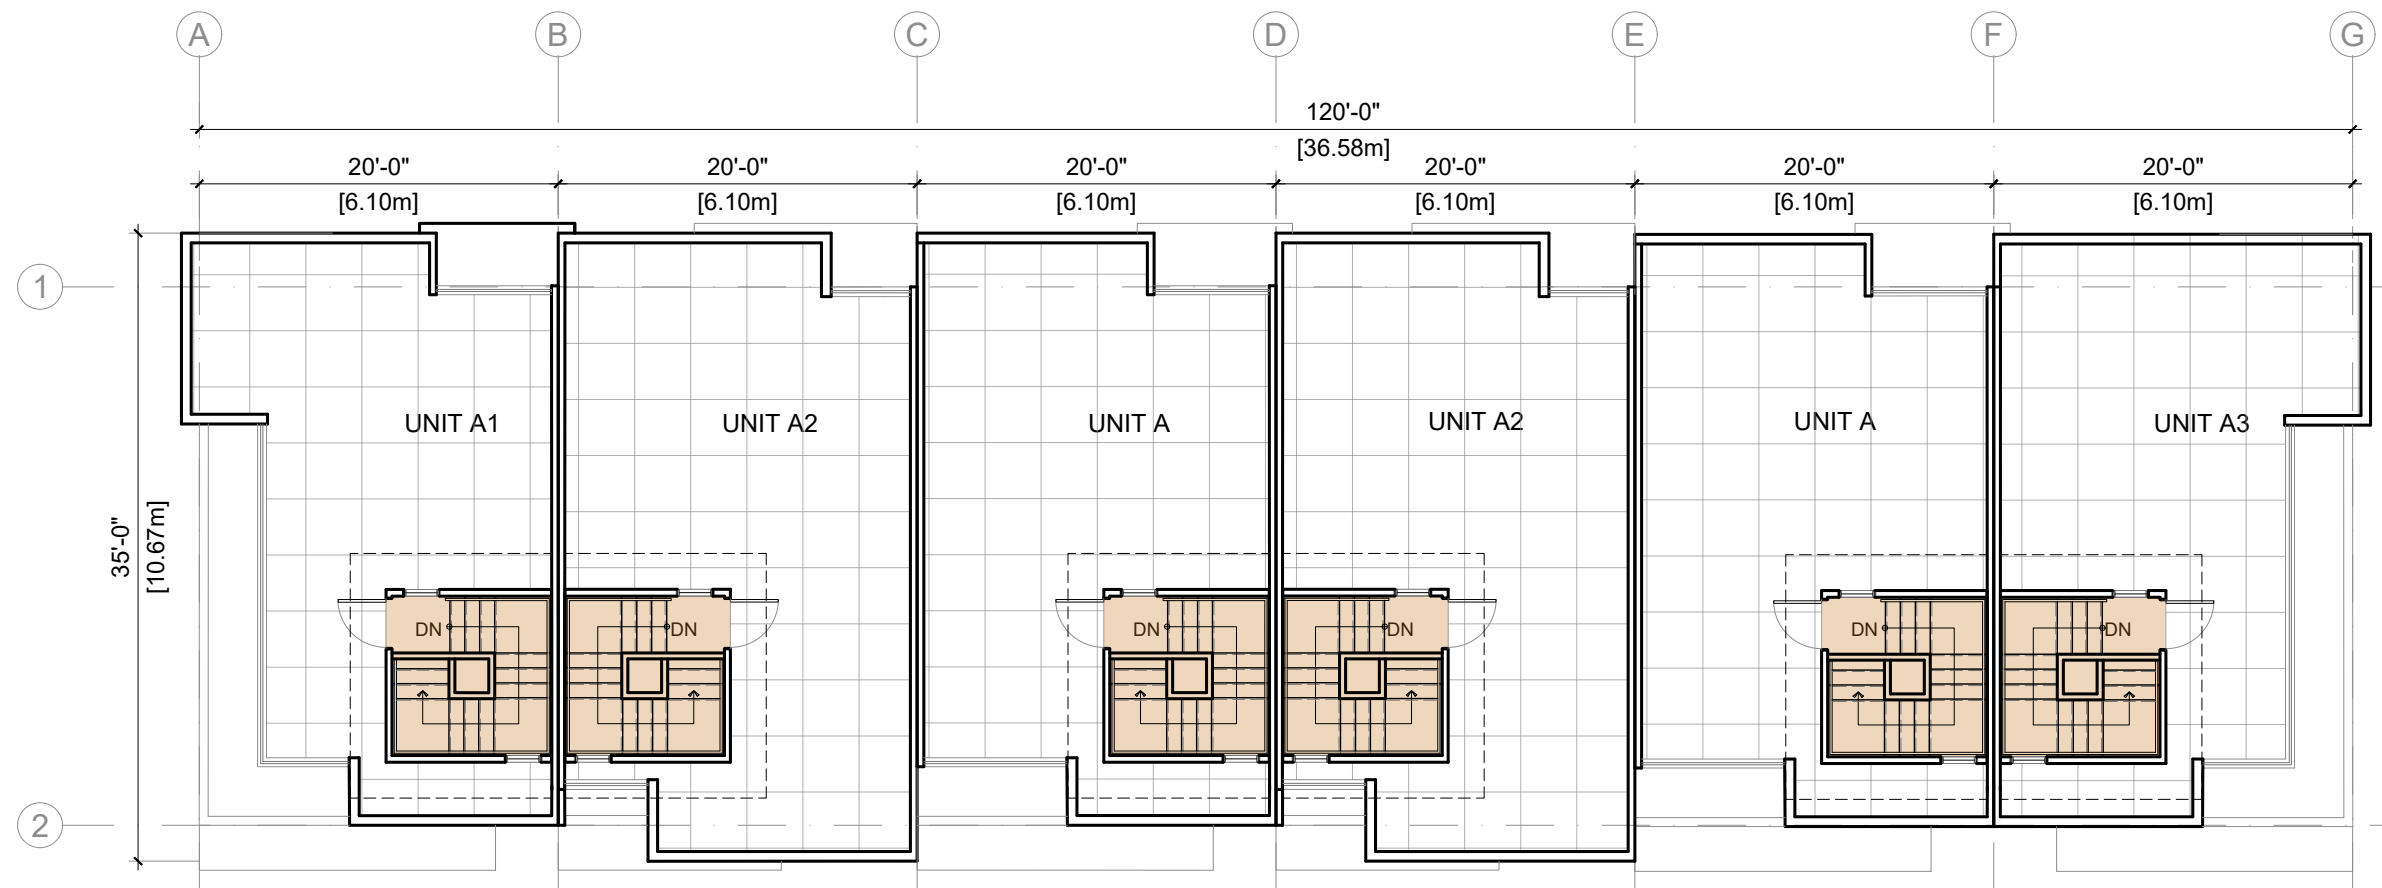

2 BUILDING 2
ROOF PLAN



Notes
This drawing, as an instrument of service, is the property of the Architect and may not be reproduced without their permission and unless the reproduction carries their name. All design and other information shown on this drawing are for the use on the specified project only and shall not be used otherwise without written permission of the Architect. Written dimension shall have precedence over scaled dimensions.

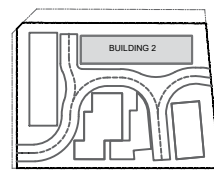

KEY PLAN

2023-04-21	DP Application
2022-12-09	Preliminary Application
Date	Description

Issues / Revisions

Seal

Project Title
TOWNHOUSE DEVELOPMENT

Project Address
**20792 68 AVENUE
TOL, BRITISH COLUMBIA**


Drawn By SS	Date 2023-04-21
Checked By MG	Project ID LA14_2209

Sheet Title


FLOOR PLANS

Scale


Sheet No.

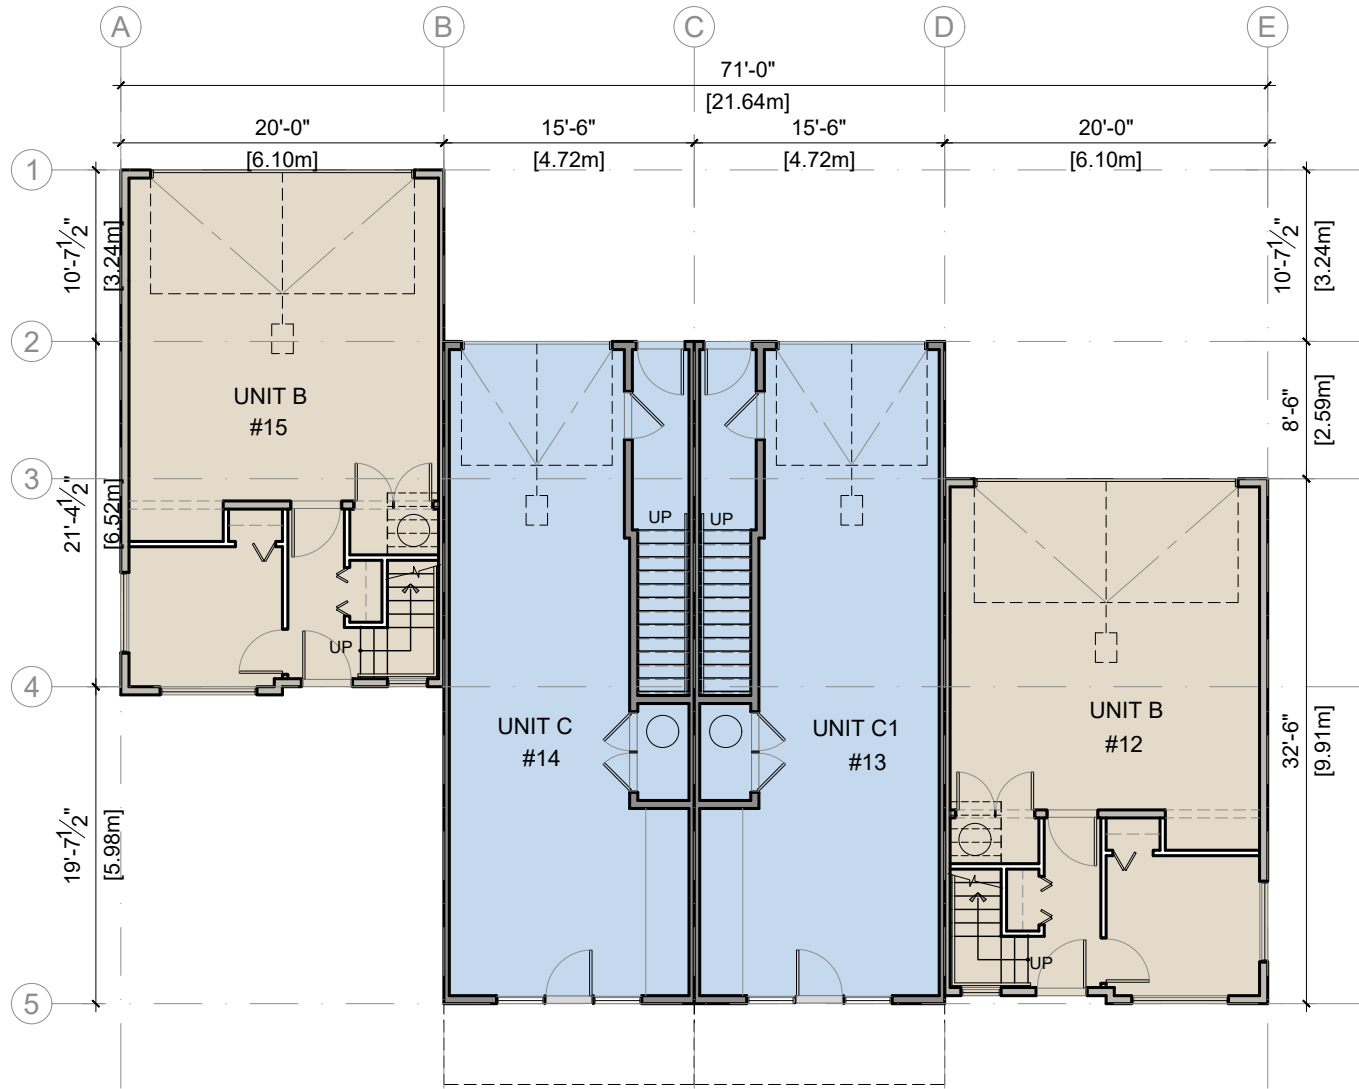

1 BUILDING- 3
MAIN FLOOR PLAN

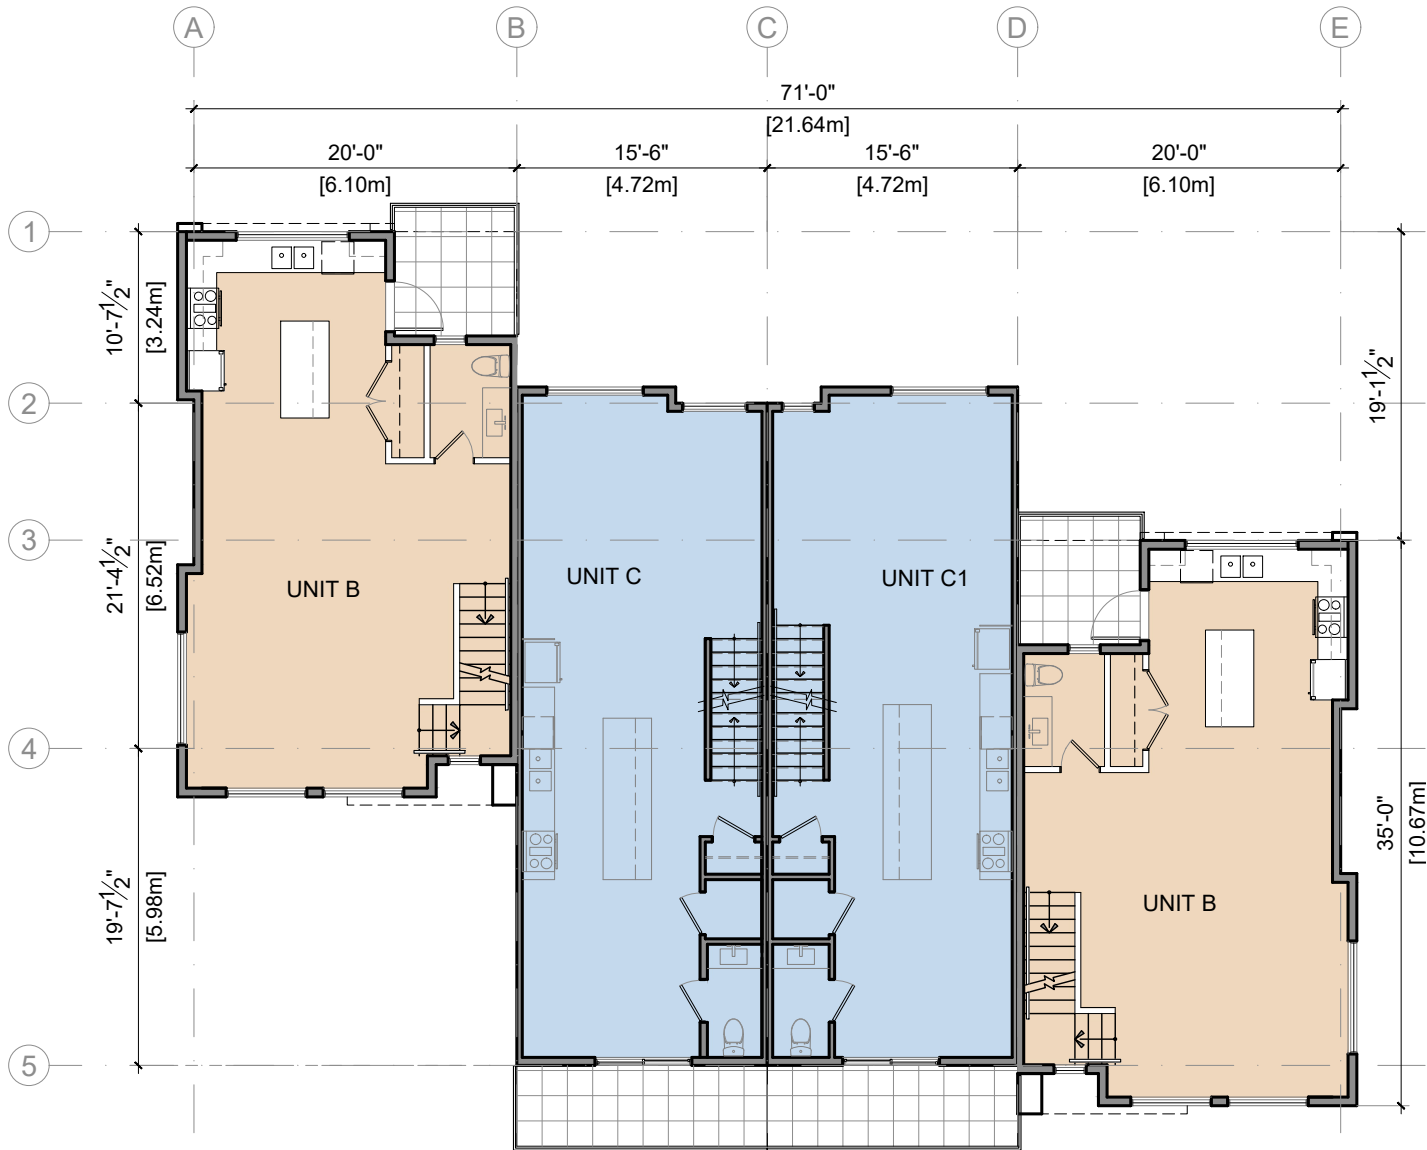


2 BUILDING 3
SECOND FLOOR PLAN

 

DAVID EATON
ARCHITECT INC

1690 West 2nd Avenue, Vancouver, BC V6J 1H4
604-608-0161 | eatonarchitect.ca

Notes
This drawing, as an instrument of service, is the property of the Architect and may not be reproduced without their permission and unless the reproduction carries their name. All design and other information shown on this drawing are for the use on the specified project only and shall not be used otherwise without written permission of the Architect. Written dimension shall have precedence over scaled dimensions.

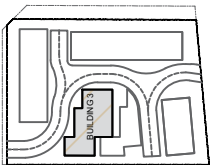

KEY PLAN N

2023-04-21	DP Application
2022-12-09	Preliminary Application
Date	Description

Issues / Revisions

Seal

Project Title

TOWNHOUSE
DEVELOPMENT

Project Address

20792 68 AVENUE
TOL, BRITISH COLUMBIA

Drawn By

SS

Date

2023-04-21

Checked By

MG

Project ID

LA14_2209

Sheet Title

FLOOR PLANS


Scale

Sheet No.

A-2.4



1 BUILDING- 3
THIRD FLOOR PLAN

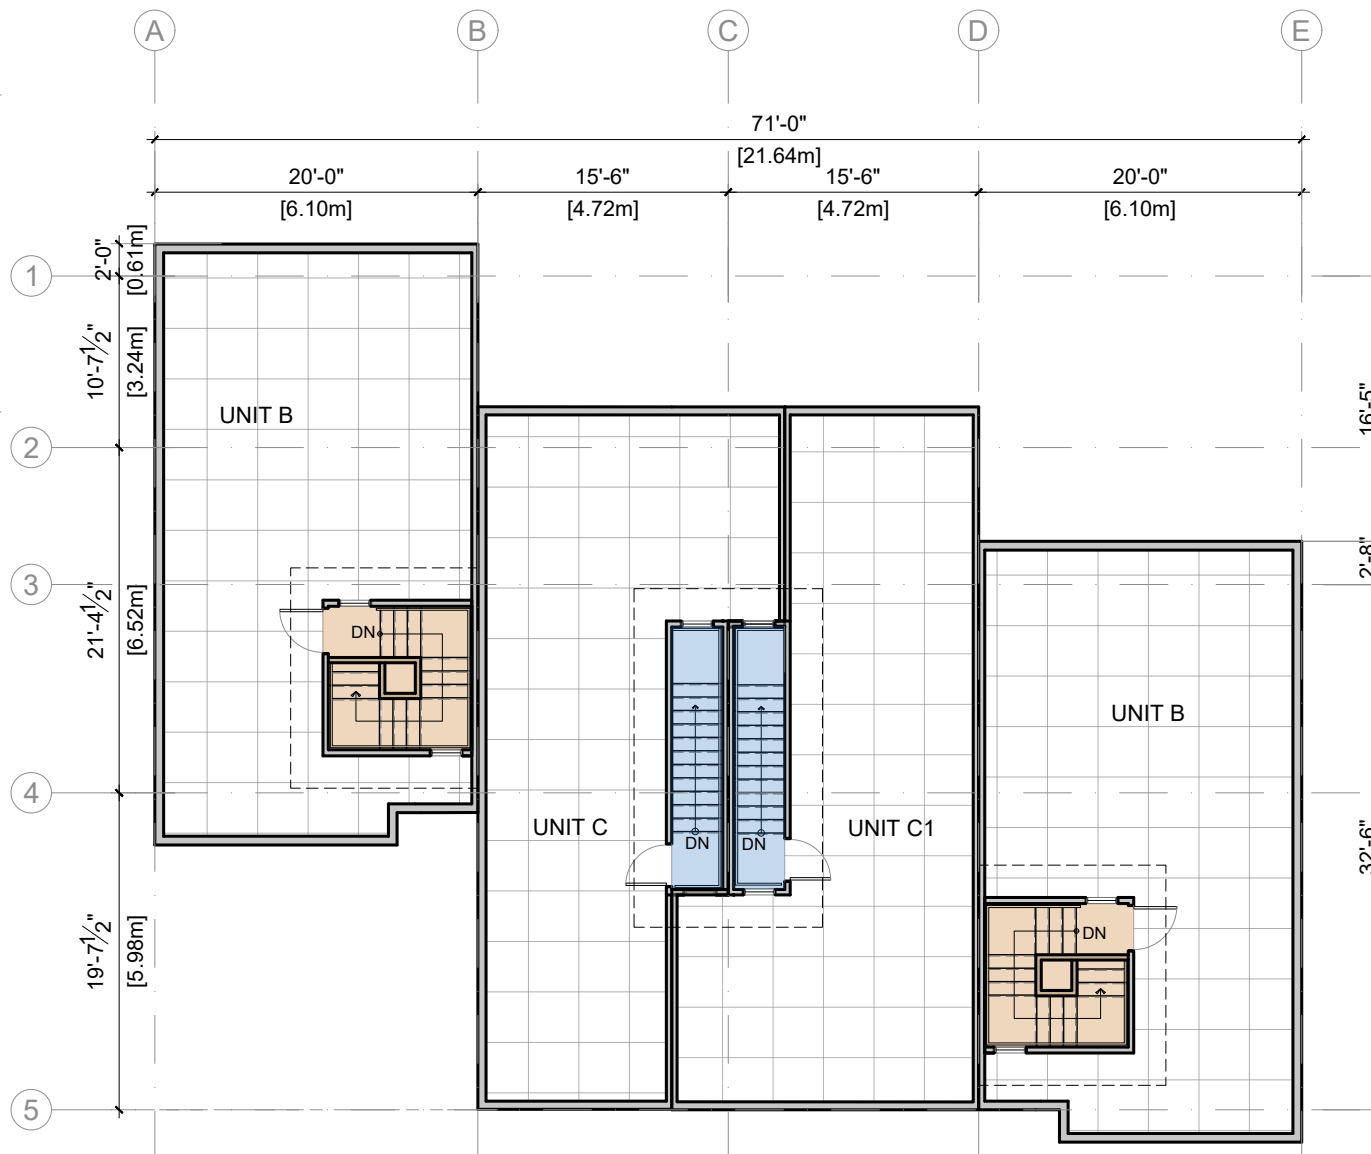


2 BUILDING 3
ROOF PLAN



DAVID EATON
ARCHITECT INC

1690 West 2nd Avenue, Vancouver, BC V6J 1H4
604-608-0161 | eatonarchitect.ca

Notes
This drawing, as an instrument of service, is the property of the Architect and may not be reproduced without their permission and unless the reproduction carries their name. All design and other information shown on this drawing are for the use on the specified project only and shall not be used otherwise without written permission of the Architect. Written dimension shall have precedence over scaled dimensions.

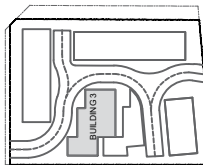

KEY PLAN N

2023-04-21	DP Application
2022-12-09	Preliminary Application
Date	Description

Issues / Revisions

Seal

Project Title

TOWNHOUSE
DEVELOPMENT

Project Address

20792 68 AVENUE
TOL, BRITISH COLUMBIA

Drawn By

SS

Date

2023-04-21

Checked By

MG

Project ID

LA14_2209


Sheet Title

FLOOR PLANS


Scale

Sheet No.


A-2.5

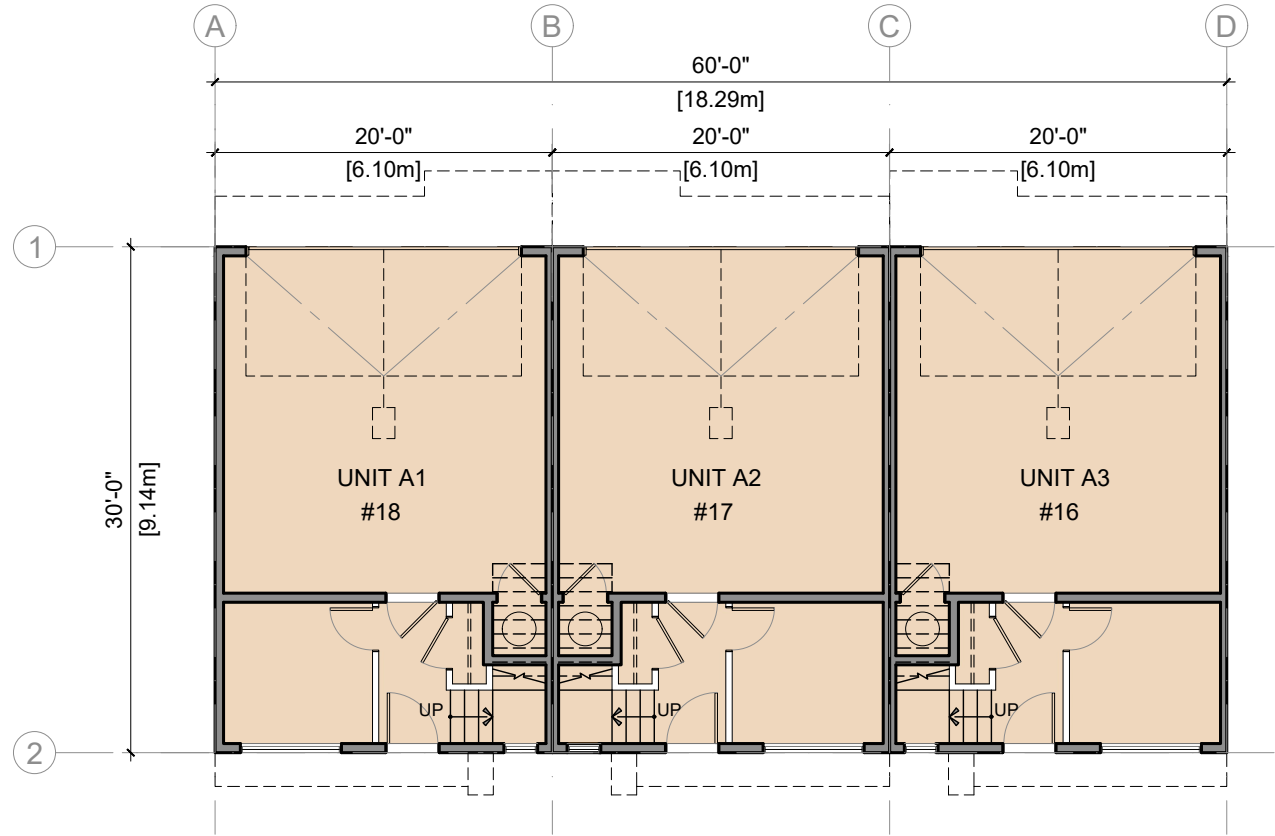


1 BUILDING- 4
MAIN FLOOR PLAN

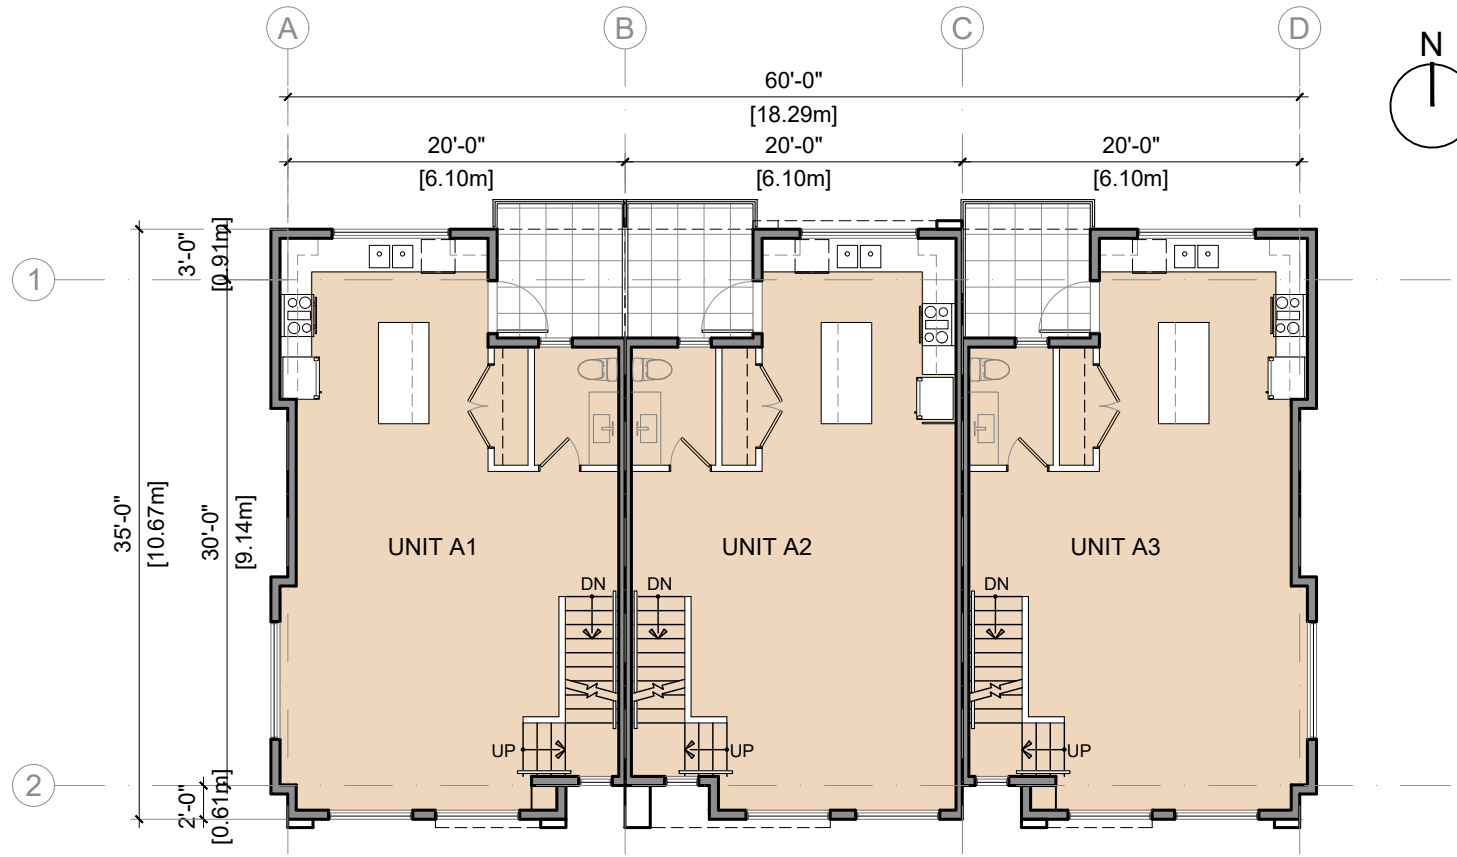

2 BUILDING 4
SECOND FLOOR PLAN

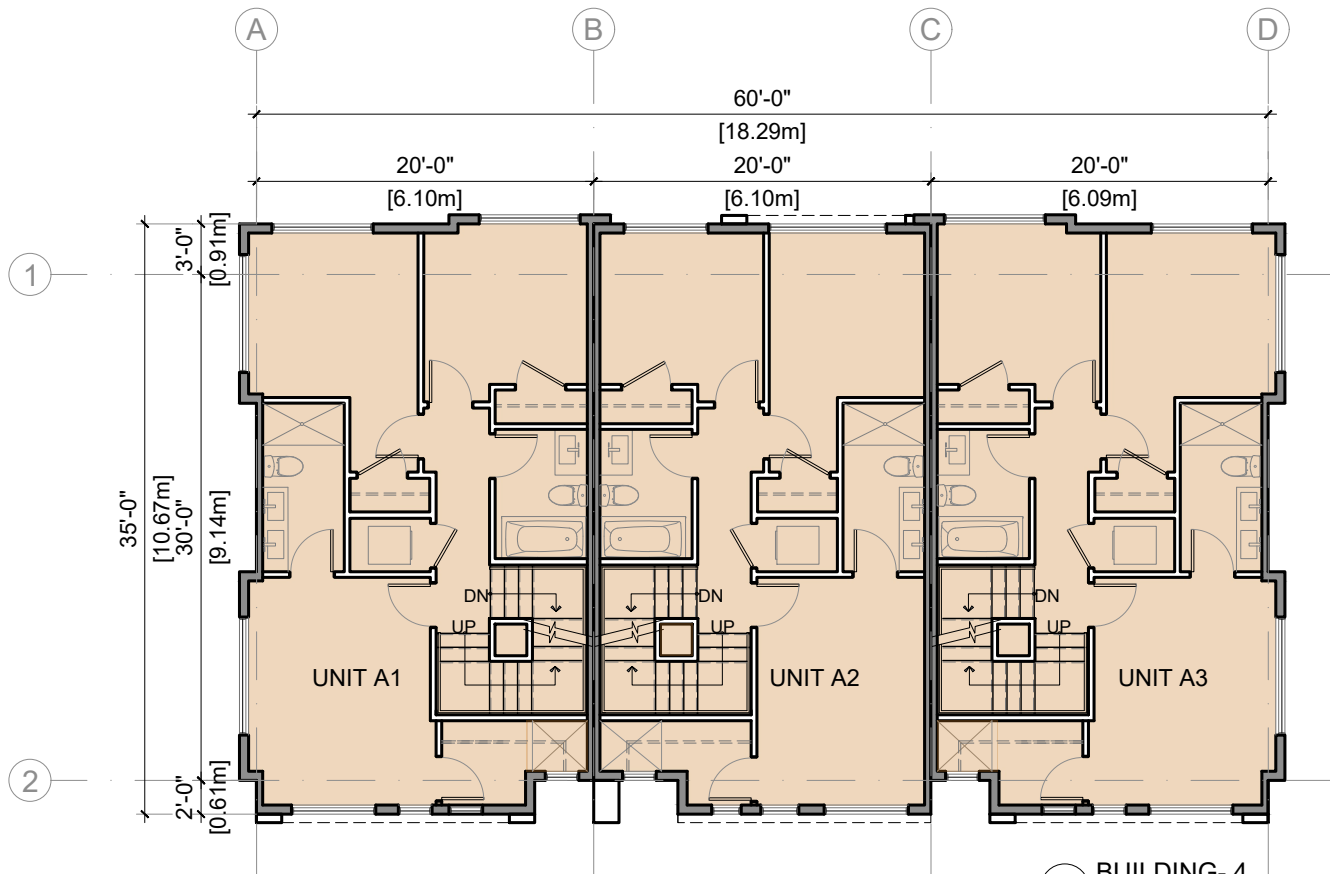

3 BUILDING- 4
THIRD FLOOR PLAN

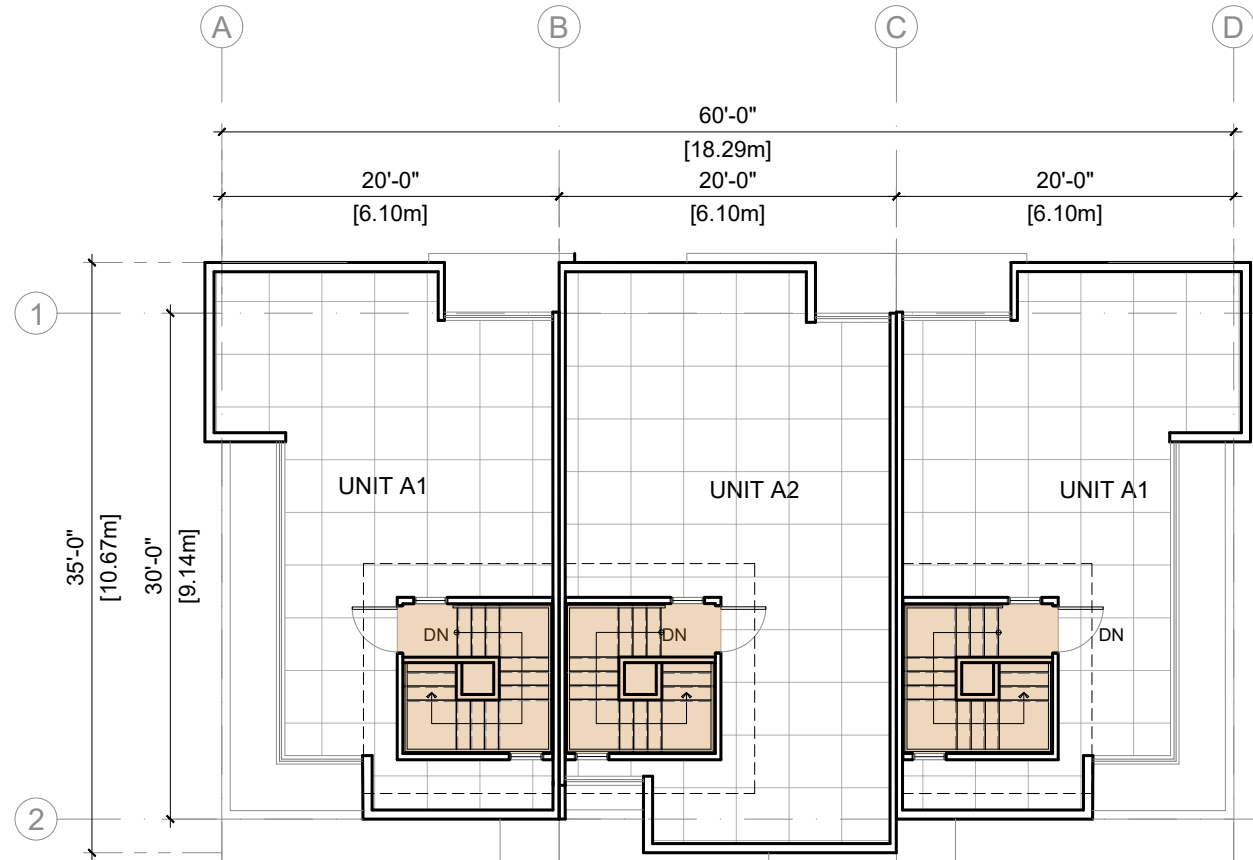


4 BUILDING 4
ROOF PLAN



DAVID EATON
ARCHITECT INC
1690 West 2nd Avenue, Vancouver, BC V6J 1H4
604-608-0161 | eatonarchitect.ca

Notes
This drawing, as an instrument of service, is the property of the Architect and may not be reproduced without their permission and unless the reproduction carries their name. All design and other information shown on this drawing are for the use on the specified project only and shall not be used otherwise without written permission of the Architect. Written dimension shall have precedence over scaled dimensions.

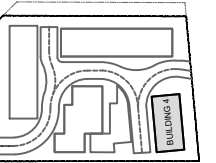

KEY PLAN N

Date	Description
2023-04-21	DP Application
2022-12-09	Preliminary Application

Issues / Revisions

Seal

Project Title

TOWNHOUSE
DEVELOPMENT

Project Address

20792 68 AVENUE
TOL, BRITISH COLUMBIA

Drawn By
SS

Date
2023-04-21

Checked By
MG

Project ID
LA14_2209

Sheet Title


FLOOR PLANS

Scale

Sheet No.

A-2.6


Notes
This drawing, as an instrument of service, is the property of the Architect and may not be reproduced without their permission and unless the reproduction carries their name. All design and other information shown on this drawing are for the use on the specified project only and shall not be used otherwise without written permission of the Architect. Written dimension shall have precedence over scaled dimensions.

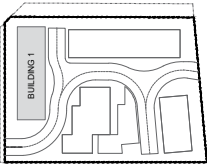

KEY PLAN



1 BUILDING 1
SOUTH ELEVATION

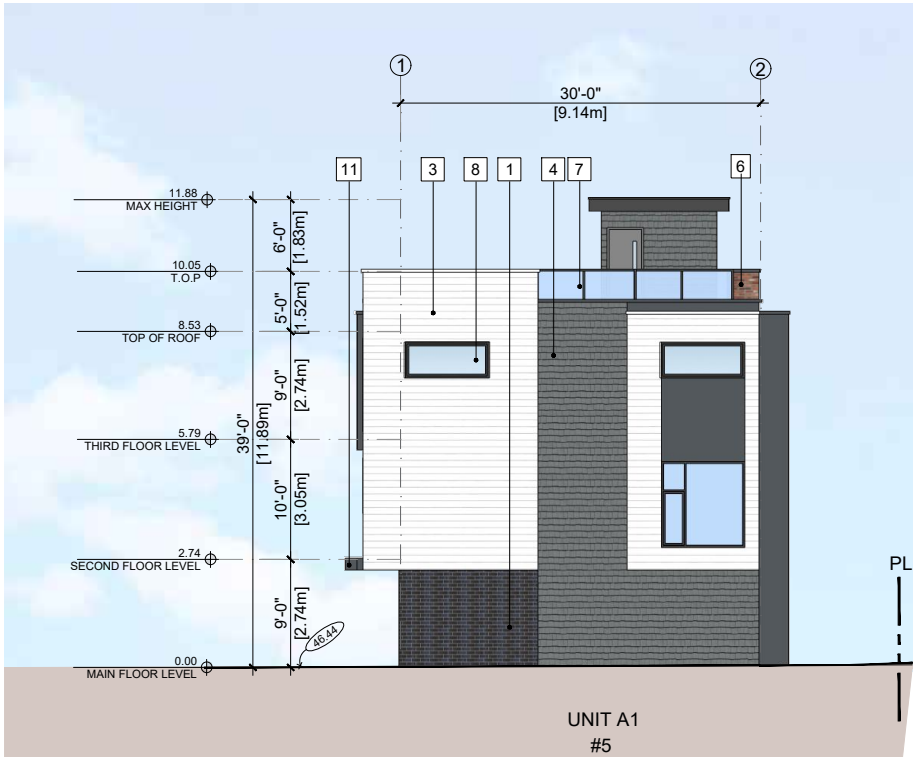

2 BUILDING 1
EAST ELEVATION(ALONG 208 STREET)

SCHEDULE OF FINISHES

- FACE BRICK - MUTUAL MATERIALS COAL CREEK
- SMOOTH FINISH HARDIE PANEL WITH REVEAL
COLOR TO MATCH: BENJAMIN MOOR (GRAPHITE) 1603
- SMOOTH FINISH HARDIE ARTISAN LAP SIDING
COLOR TO MATCH: WHITE
- HARDIE SHINGLE SIDING
COLOR TO MATCH-(THUNDERCLOUD GRAY)2124-40
- SMOOTH FINISH HARDIE ARTISAN LAP SIDING
COLOR TO MATCH: BENJAMIN MOOR (TUNDRA) 2133-70
- FACE BRICKS-I.XL BELL TOWER
- POWDER COATED ALUMINUM RAILING WITH
SAFETY GLASS (CLEAR AND TRANSLUCENT)
COLOR TO MATCH: BENJAMIN MOORE (GRAPHITE)1603
- PAINTED VINYL WINDOWS
COLOR TO MATCH: BENJAMIN MOORE (GRAPHITE)1603
- SOLID CORE WOOD DOORS
COLOR TO MATCH: BENJAMIN MOOR (GRAPHITE)1603
- GARAGE DOORS
COLOR TO MATCH: BENJAMIN MOOR (TUNDRA) 2133-70
- WEATHER PROTECTION CANOPY-COLOR TO
MATCH BENJAMIN MOOR (TUNDRA) 2133-70

2023-04-21	DP Application
2022-12-09	Preliminary Application
Date	Description

Issues / Revisions

Seal

Project Title
**TOWNHOUSE
DEVELOPMENT**

Project Address
**20792 68 AVENUE
TOL, BRITISH COLUMBIA**

Drawn By SS	Date 2023-04-21
Checked By MG	Project ID LA14_2209

Sheet Title


**BUILDING 1
ELEVATIONS**

Scale

Sheet No.

A-3.0

Notes
This drawing, as an instrument of service, is the property of the Architect and may not be reproduced without their permission and unless the reproduction carries their name. All design and other information shown on this drawing are for the use on the specified project only and shall not be used otherwise without written permission of the Architect. Written dimension shall have precedence over scaled dimensions.

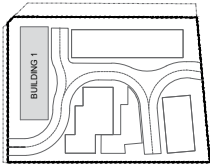

KEY PLAN

2023-04-21	DP Application
2022-12-09	Preliminary Application
Date	Description

Issues / Revisions

Seal

Project Title
TOWNHOUSE DEVELOPMENT

Project Address
**20792 68 AVENUE
TOL, BRITISH COLUMBIA**

Drawn By SS	Date 2023-04-21
Checked By MG	Project ID LA14_2209

Sheet Title
**BUILDING 1
ELEVATIONS**


Scale

Sheet No.

A-3.1




1 BUILDING 1
NORTH ELEVATION(ALONG 68 AVE)

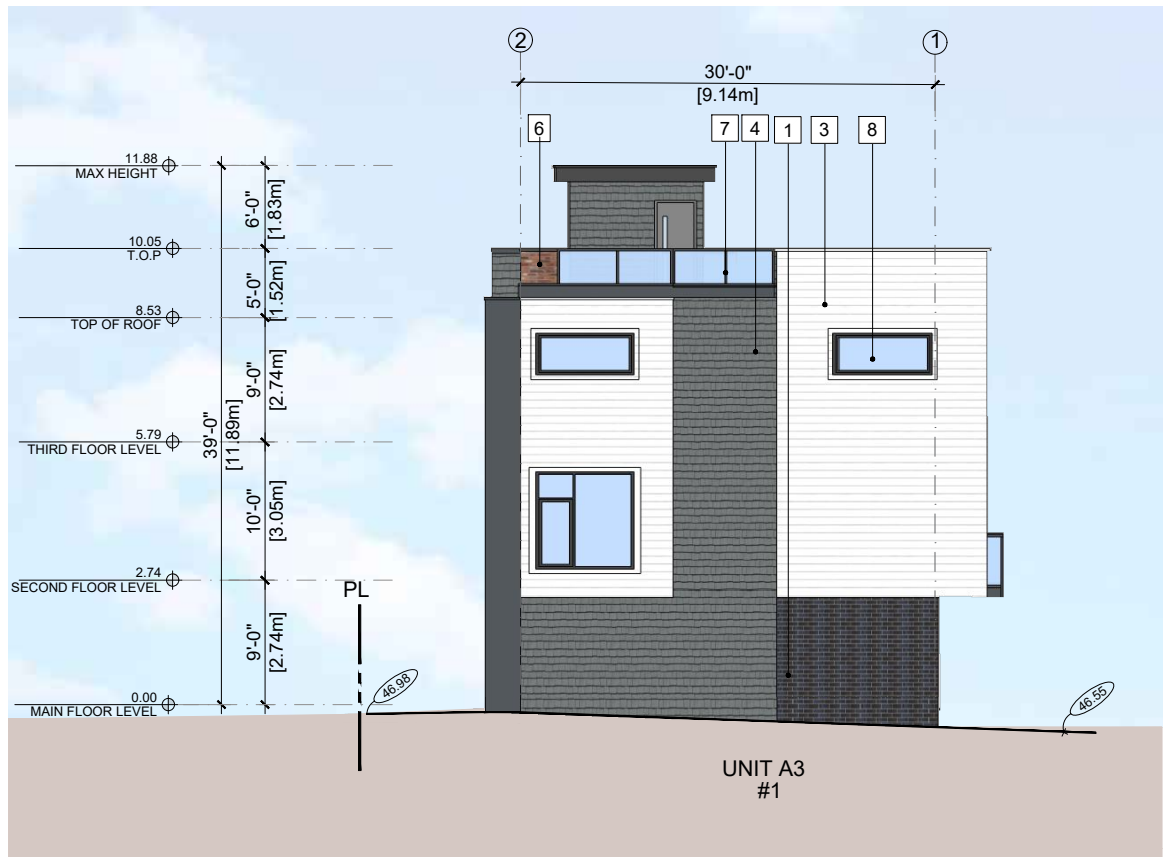

2 BUILDING 1
WEST ELEVATION

- SCHEDULE OF FINISHES
- FACE BRICK - MUTUAL MATERIALS COAL CREEK
 - SMOOTH FINISH HARDIE PANEL WITH REVEAL
COLOR TO MATCH: BENJAMIN MOOR (GRAPHITE) 1603
 - SMOOTH FINISH HARDIE ARTISAN LAP SIDING
COLOR TO MATCH: WHITE
 - HARDIE SHINGLE SIDING
COLOR TO MATCH-(THUNDERCLOUD GRAY)2124-40
 - SMOOTH FINISH HARDIE ARTISAN LAP SIDING
COLOR TO MATCH: BENJAMIN MOOR (TUNDRA) 2133-70
 - FACE BRICKS-I.XL BELL TOWER
 - POWDER COATED ALUMINUM RAILING WITH
SAFETY GLASS (CLEAR AND TRANSLUCENT)
COLOR TO MATCH: BENJAMIN MOORE (GRAPHITE)1603
 - PAINTED VINYL WINDOWS
COLOR TO MATCH: BENJAMIN MOORE (GRAPHITE)1603
 - SOLID CORE WOOD DOORS
COLOR TO MATCH: BENJAMIN MOOR (GRAPHITE)1603
 - GARAGE DOORS
COLOR TO MATCH: BENJAMIN MOOR (TUNDRA) 2133-70
 - WEATHER PROTECTION CANOPY-COLOR TO
MATCH BENJAMIN MOOR (TUNDRA) 2133-70

Notes
This drawing, as an instrument of service, is the property of the Architect and may not be reproduced without their permission and unless the reproduction carries their name. All design and other information shown on this drawing are for the use on the specified project only and shall not be used otherwise without written permission of the Architect. Written dimension shall have precedence over scaled dimensions.

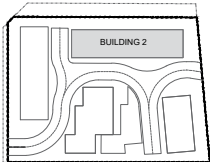

KEY PLAN



1 BUILDING 2
WEST ELEVATION



2 BUILDING 2
SOUTH ELEVATION

SCHEDULE OF FINISHES

- FACE BRICK - MUTUAL MATERIALS COAL CREEK
- SMOOTH FINISH HARDIE PANEL WITH REVEAL COLOR TO MATCH: BENJAMIN MOOR (GRAPHITE) 1603
- SMOOTH FINISH HARDIE ARTISAN LAP SIDING COLOR TO MATCH: WHITE
- HARDIE SHINGLE SIDING COLOR TO MATCH: (THUNDERCLOUD GRAY)2124-40
- SMOOTH FINISH HARDIE ARTISAN LAP SIDING COLOR TO MATCH: BENJAMIN MOOR (TUNDRA) 2133-70
- FACE BRICKS-I.XL BELL TOWER
- POWDER COATED ALUMINUM RAILING WITH SAFETY GLASS (CLEAR AND TRANSLUCENT) COLOR TO MATCH: BENJAMIN MOORE (GRAPHITE)1603
- PAINTED VINYL WINDOWS COLOR TO MATCH: BENJAMIN MOORE (GRAPHITE)1603
- SOLID CORE WOOD DOORS COLOR TO MATCH: BENJAMIN MOOR (GRAPHITE)1603
- GARAGE DOORS COLOR TO MATCH: BENJAMIN MOOR (TUNDRA) 2133-70
- WEATHER PROTECTION CANOPY-COLOR TO MATCH BENJAMIN MOOR (TUNDRA) 2133-70

2023-04-21	DP Application
2022-12-09	Preliminary Application
Date	Description

Issues / Revisions

Seal

Project Title

**TOWNHOUSE
DEVELOPMENT**

Project Address

**20792 68 AVENUE
TOL, BRITISH COLUMBIA**

Drawn By

SS

Date

2023-04-21

Checked By

MG

Project ID

LA14_2209

Sheet Title


**BUILDING 2
ELEVATIONS**

Scale

Sheet No.

A-3.2

Notes
This drawing, as an instrument of service, is the property of the Architect and may not be reproduced without their permission and unless the reproduction carries their name. All design and other information shown on this drawing are for the use on the specified project only and shall not be used otherwise without written permission of the Architect. Written dimension shall have precedence over scaled dimensions.

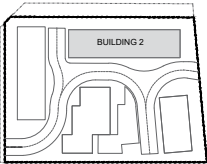

KEY PLAN

2023-04-21	DP Application
2022-12-09	Preliminary Application
Date	Description

Issues / Revisions

Seal

Project Title

**TOWNHOUSE
DEVELOPMENT**

Project Address

**20792 68 AVENUE
TOL, BRITISH COLUMBIA**

Drawn By

SS

Date

2023-04-21

Checked By

MG

Project ID

LA14_2209

Sheet Title

**BUILDING 2
ELEVATIONS**

Scale

Sheet No.


A-3.3



**1 BUILDING 2
EAST ELEVATION (ALONG 208 STREET)**


SCHEDULE OF FINISHES

- FACE BRICK - MUTUAL MATERIALS COAL CREEK
- SMOOTH FINISH HARDIE PANEL WITH REVEAL
COLOR TO MATCH: BENJAMIN MOOR (GRAPHITE) 1603
- SMOOTH FINISH HARDIE ARTISAN LAP SIDING
COLOR TO MATCH: WHITE
- HARDIE SHINGLE SIDING
COLOR TO MATCH-(THUNDERCLOUD GRAY)2124-40
- SMOOTH FINISH HARDIE ARTISAN LAP SIDING
COLOR TO MATCH: BENJAMIN MOOR (TUNDRA) 2133-70
- FACE BRICKS-I.XL BELL TOWER
- POWDER COATED ALUMINUM RAILING WITH
SAFETY GLASS (CLEAR AND TRANSLUCENT)
COLOR TO MATCH: BENJAMIN MOORE (GRAPHITE)1603
- PAINTED VINYL WINDOWS
COLOR TO MATCH: BENJAMIN MOORE (GRAPHITE)1603
- SOLID CORE WOOD DOORS
COLOR TO MATCH: BENJAMIN MOOR (GRAPHITE)1603
- GARAGE DOORS
COLOR TO MATCH: BENJAMIN MOOR (TUNDRA) 2133-70
- WEATHER PROTECTION CANOPY-COLOR TO
MATCH BENJAMIN MOOR (TUNDRA) 2133-70

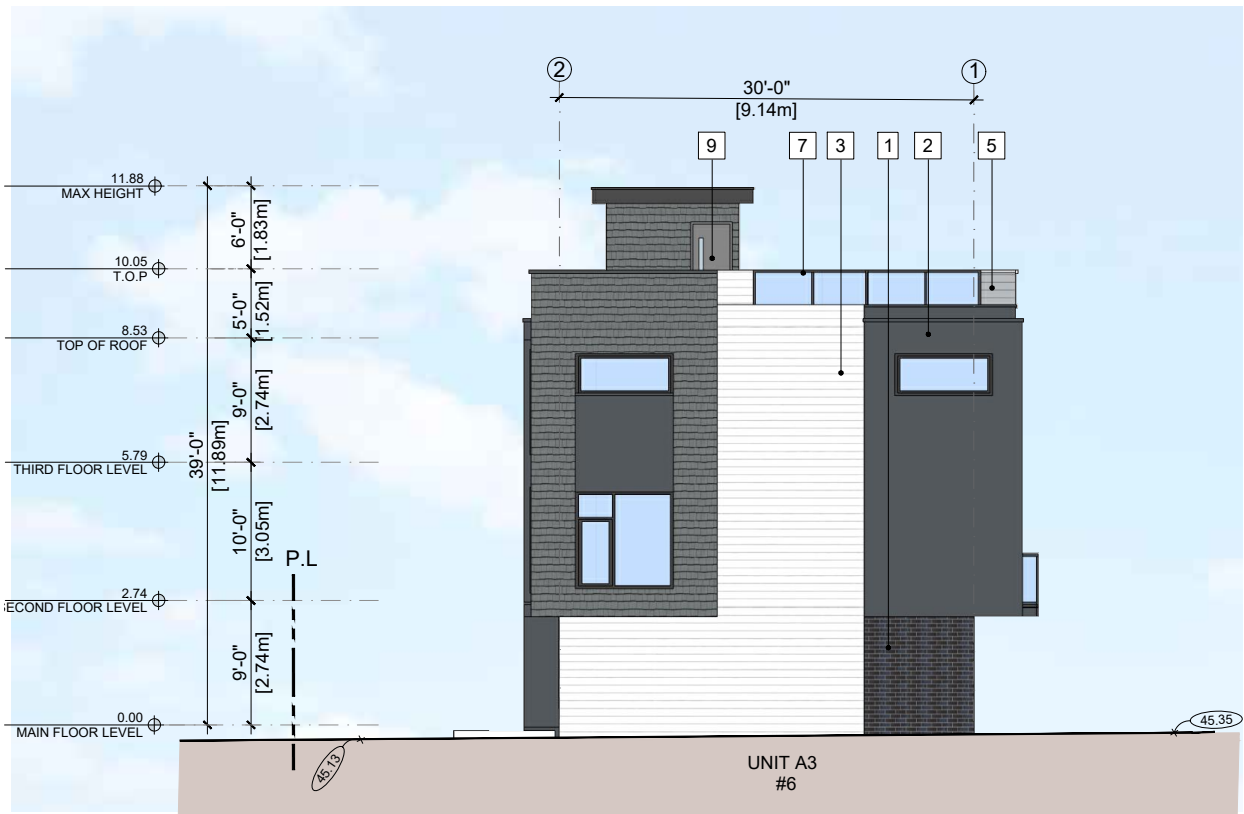

**2 BUILDING 2
NORTH ELEVATION**

Notes
This drawing, as an instrument of service, is the property of the Architect and may not be reproduced without their permission and unless the reproduction carries their name. All design and other information shown on this drawing are for the use on the specified project only and shall not be used otherwise without written permission of the Architect. Written dimension shall have precedence over scaled dimensions.

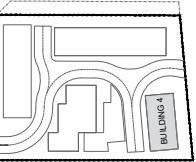


KEY PLAN



1 BUILDING 4
SOUTH ELEVATION



2 BUILDING 4
NORTH ELEVATION

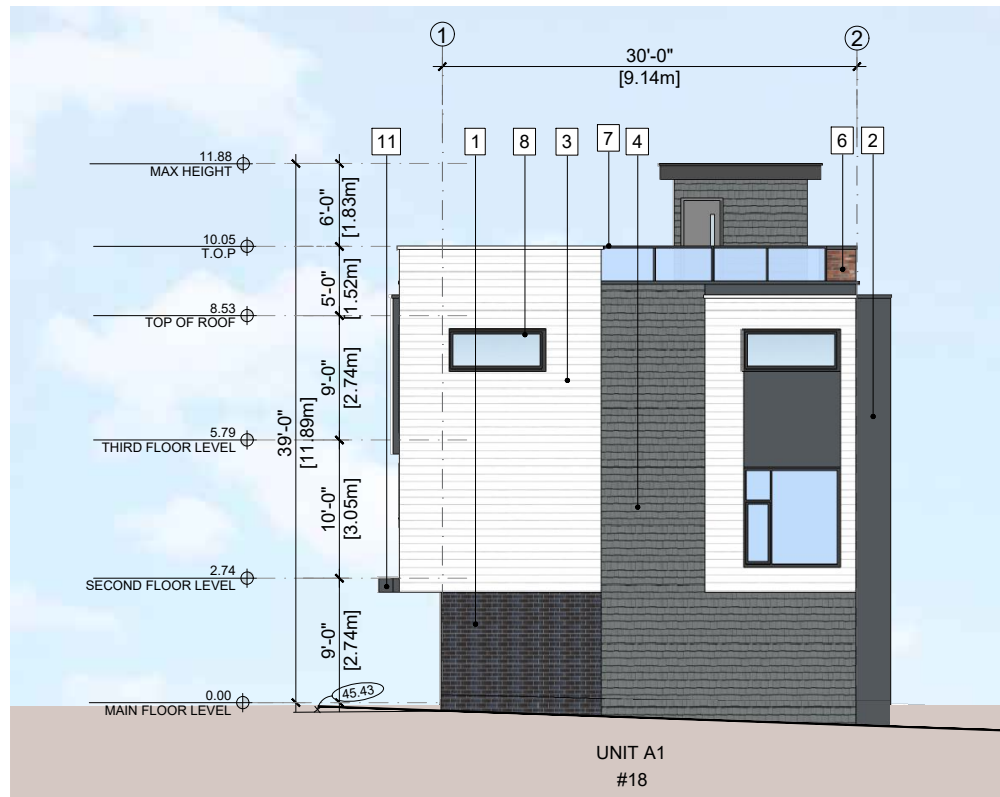

3 BUILDING 4
WEST ELEVATION



4 BUILDING 4
EAST ELEVATION

SCHEDULE OF FINISHES

- FACE BRICK - MUTUAL MATERIALS COAL CREEK
- SMOOTH FINISH HARDIE PANEL WITH REVEAL COLOR TO MATCH: BENJAMIN MOOR (GRAPHITE) 1603
- SMOOTH FINISH HARDIE ARTISAN LAP SIDING COLOR TO MATCH: WHITE
- HARDIE SHINGLE SIDING COLOR TO MATCH: (THUNDERCLOUD GRAY) 2124-40
- SMOOTH FINISH HARDIE ARTISAN LAP SIDING COLOR TO MATCH: BENJAMIN MOOR (TUNDRA) 2133-70
- FACE BRICKS-I.XL BELL TOWER
- POWDER COATED ALUMINUM RAILING WITH SAFETY GLASS (CLEAR AND TRANSLUCENT) COLOR TO MATCH: BENJAMIN MOORE (GRAPHITE) 1603
- PAINTED VINYL WINDOWS COLOR TO MATCH: BENJAMIN MOORE (GRAPHITE) 1603
- SOLID CORE WOOD DOORS COLOR TO MATCH: BENJAMIN MOOR (GRAPHITE) 1603
- GARAGE DOORS COLOR TO MATCH: BENJAMIN MOOR (TUNDRA) 2133-70
- WEATHER PROTECTION CANOPY-COLOR TO MATCH BENJAMIN MOOR (TUNDRA) 2133-70

2023-04-21	DP Application
2022-12-09	Preliminary Application
Date	Description

Issues / Revisions

Seal

Project Title
TOWNHOUSE DEVELOPMENT


Project Address
**20792 68 AVENUE
TOL, BRITISH COLUMBIA**

Drawn By SS	Date 2023-04-21
Checked By MG	Project ID LA14_2209

Sheet Title
**BUILDING 4
ELEVATIONS**

Scale

Sheet No.

 

2023-04-21	DP Application
2022-12-09	Preliminary Application
Date	Description
Issues / Revisions	

Seal

Seal

Project Title

TOWNHOUSE DEVELOPMENT

Project Address
**20792 68 AVENUE
TOL, BRITISH COLUMBIA**

Drawn By SS	Date 2023-04-21
Checked By MG	Project ID LA14_2209

Sheet Title


SECTION

Scale	
-------	--

Sheet No. _____

A-4.0

Notes
This drawing, as an instrument of service, is the property of the Architect and may not be reproduced without their permission and unless the reproduction carries their name. All design and other information shown on this drawing are for the use on the specified project only and shall not be used otherwise without written permission of the Architect. Written dimension shall have precedence over scaled dimensions.

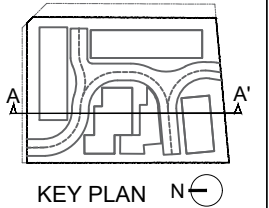

KEY PLAN

2023-04-21	DP Application
2022-12-09	Preliminary Application
Date	Description

Issues / Revisions

Seal

Project Title
TOWNHOUSE DEVELOPMENT

Project Address
**20792 68 AVENUE
TOL, BRITISH COLUMBIA**

Drawn By SS	Date 2023-04-21
Checked By MG	Project ID LA14_2209


Sheet Title

SECTION

Scale


Sheet No.

A-4.1

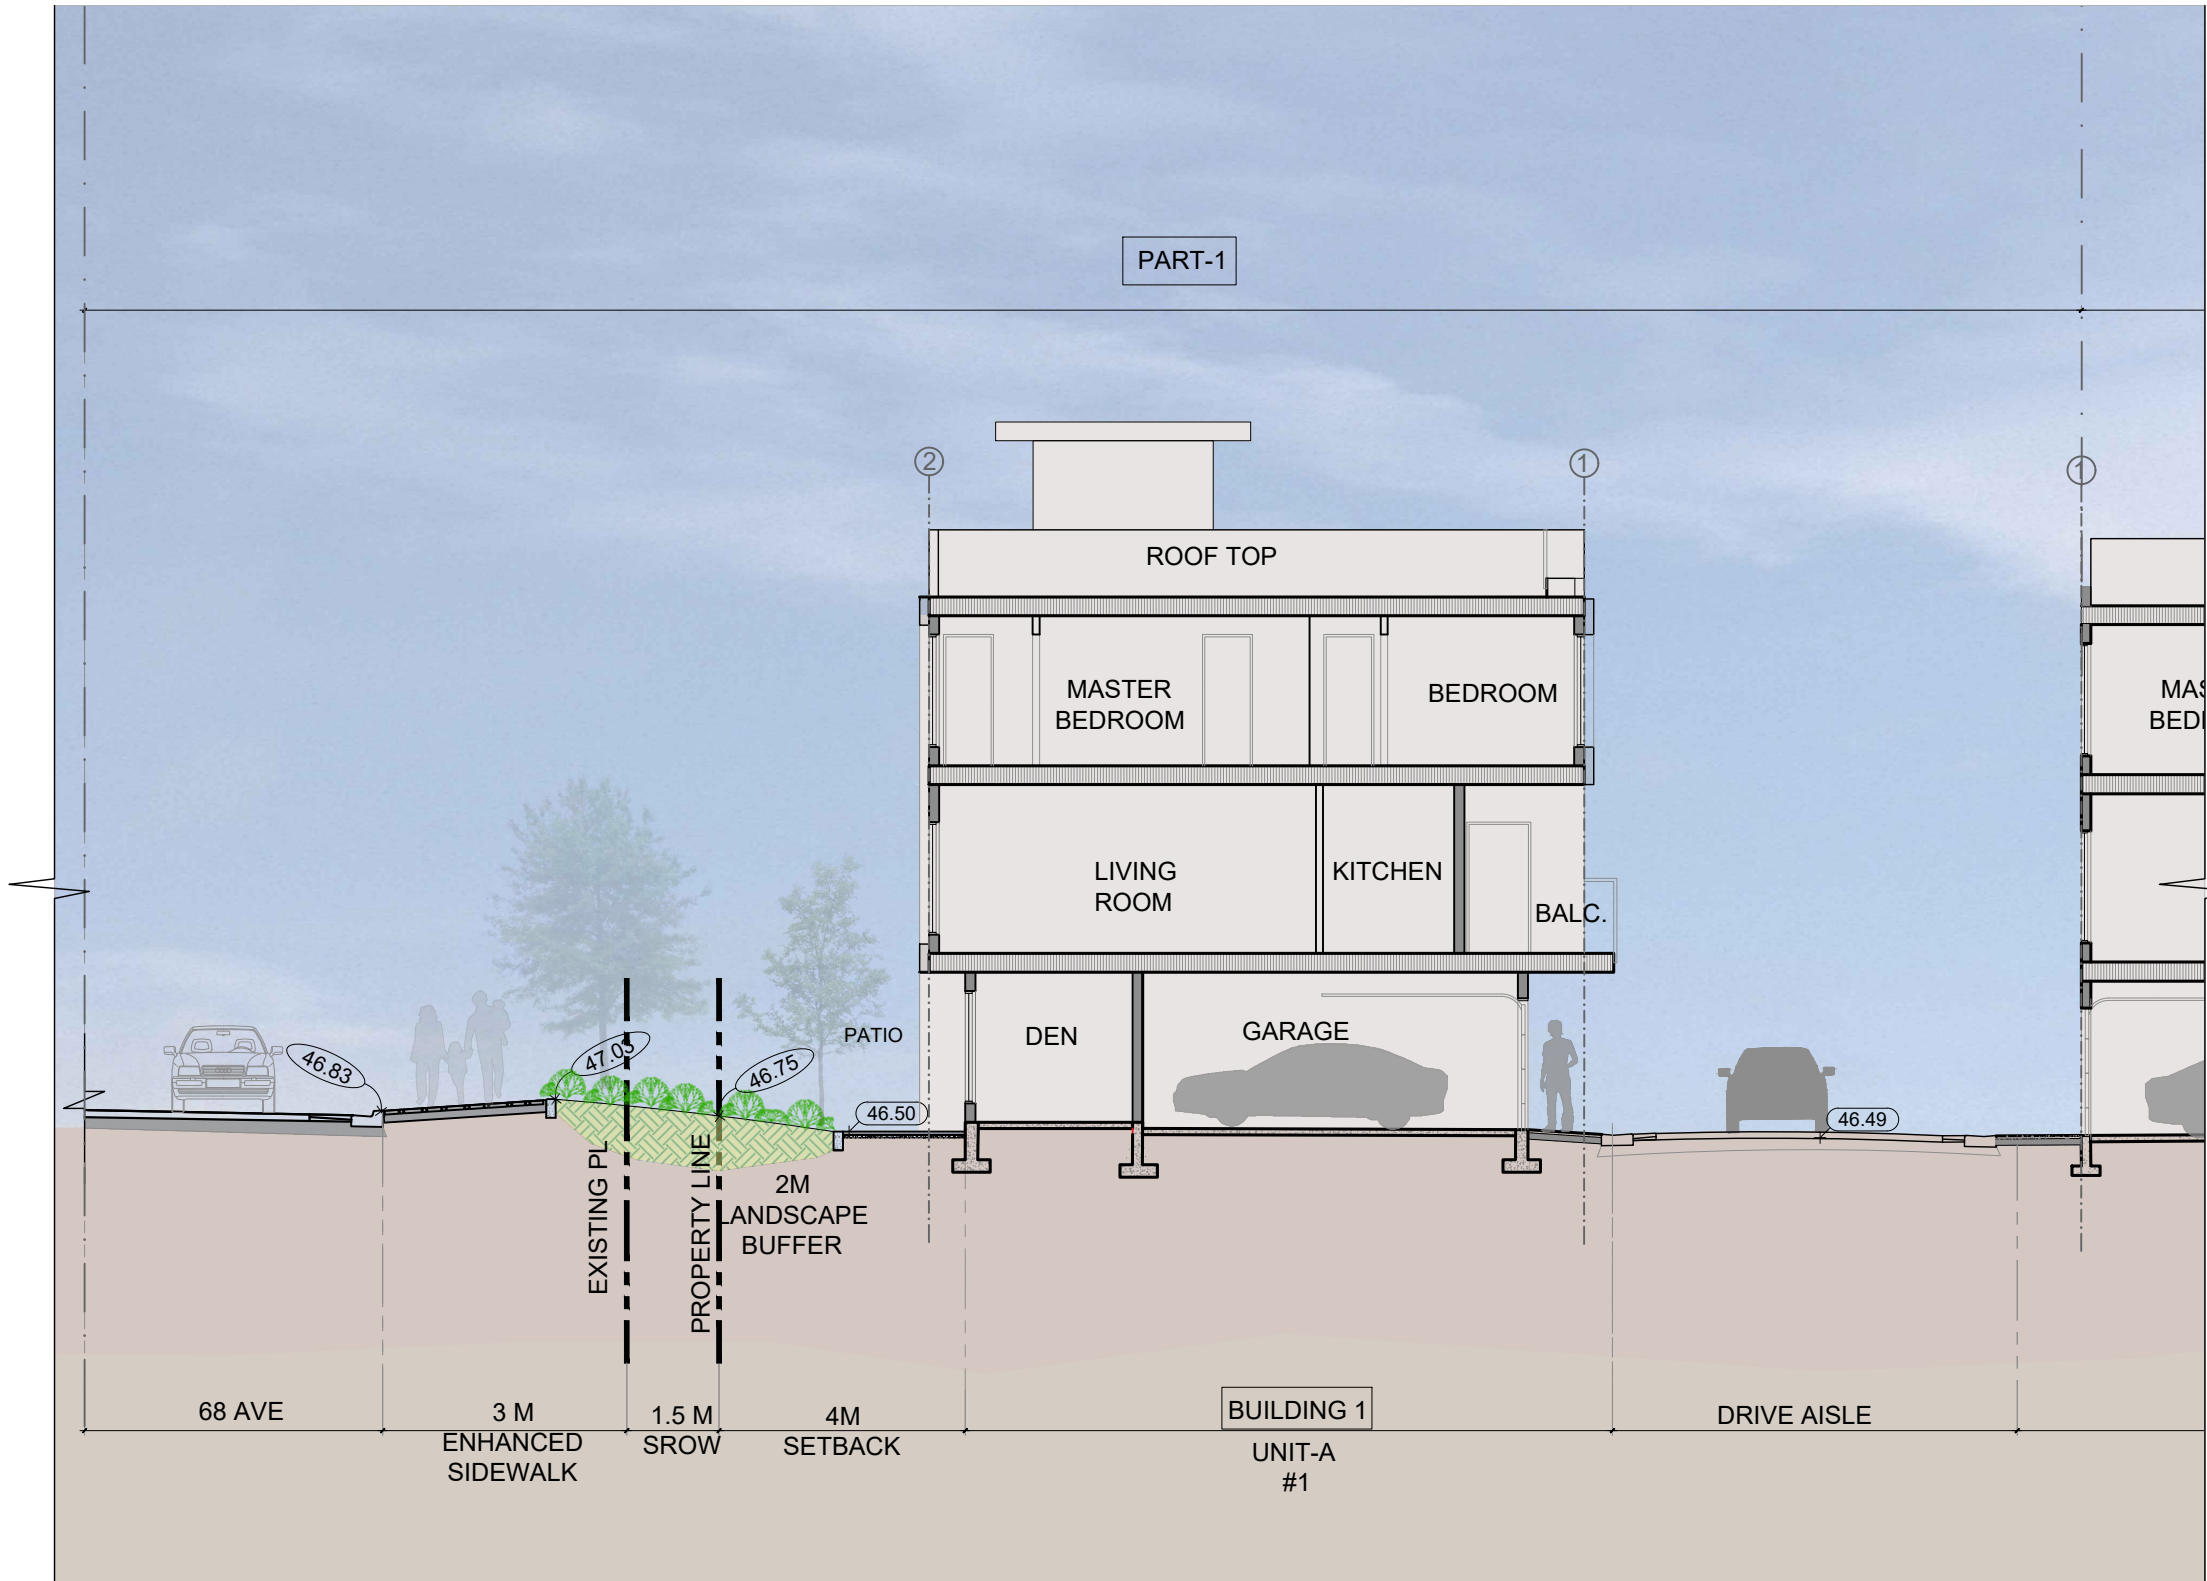

2 SECTION-A-A'(PART1)
N.T.S

Notes
This drawing, as an instrument of service, is the property of the Architect and may not be reproduced without their permission and unless the reproduction carries their name. All design and other information shown on this drawing are for the use on the specified project only and shall not be used otherwise without written permission of the Architect. Written dimension shall have precedence over scaled dimensions.

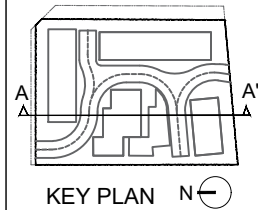

KEY PLAN N

2023-04-21	DP Application
2022-12-09	Preliminary Application
Date	Description

Issues / Revisions

Seal

Project Title
**TOWNHOUSE
DEVELOPMENT**

Project Address
**20792 68 AVENUE
TOL, BRITISH COLUMBIA**

Drawn By SS	Date 2023-04-21
Checked By MG	Project ID LA14_2209


Sheet Title

SECTION

Scale

Sheet No.

A-4.2

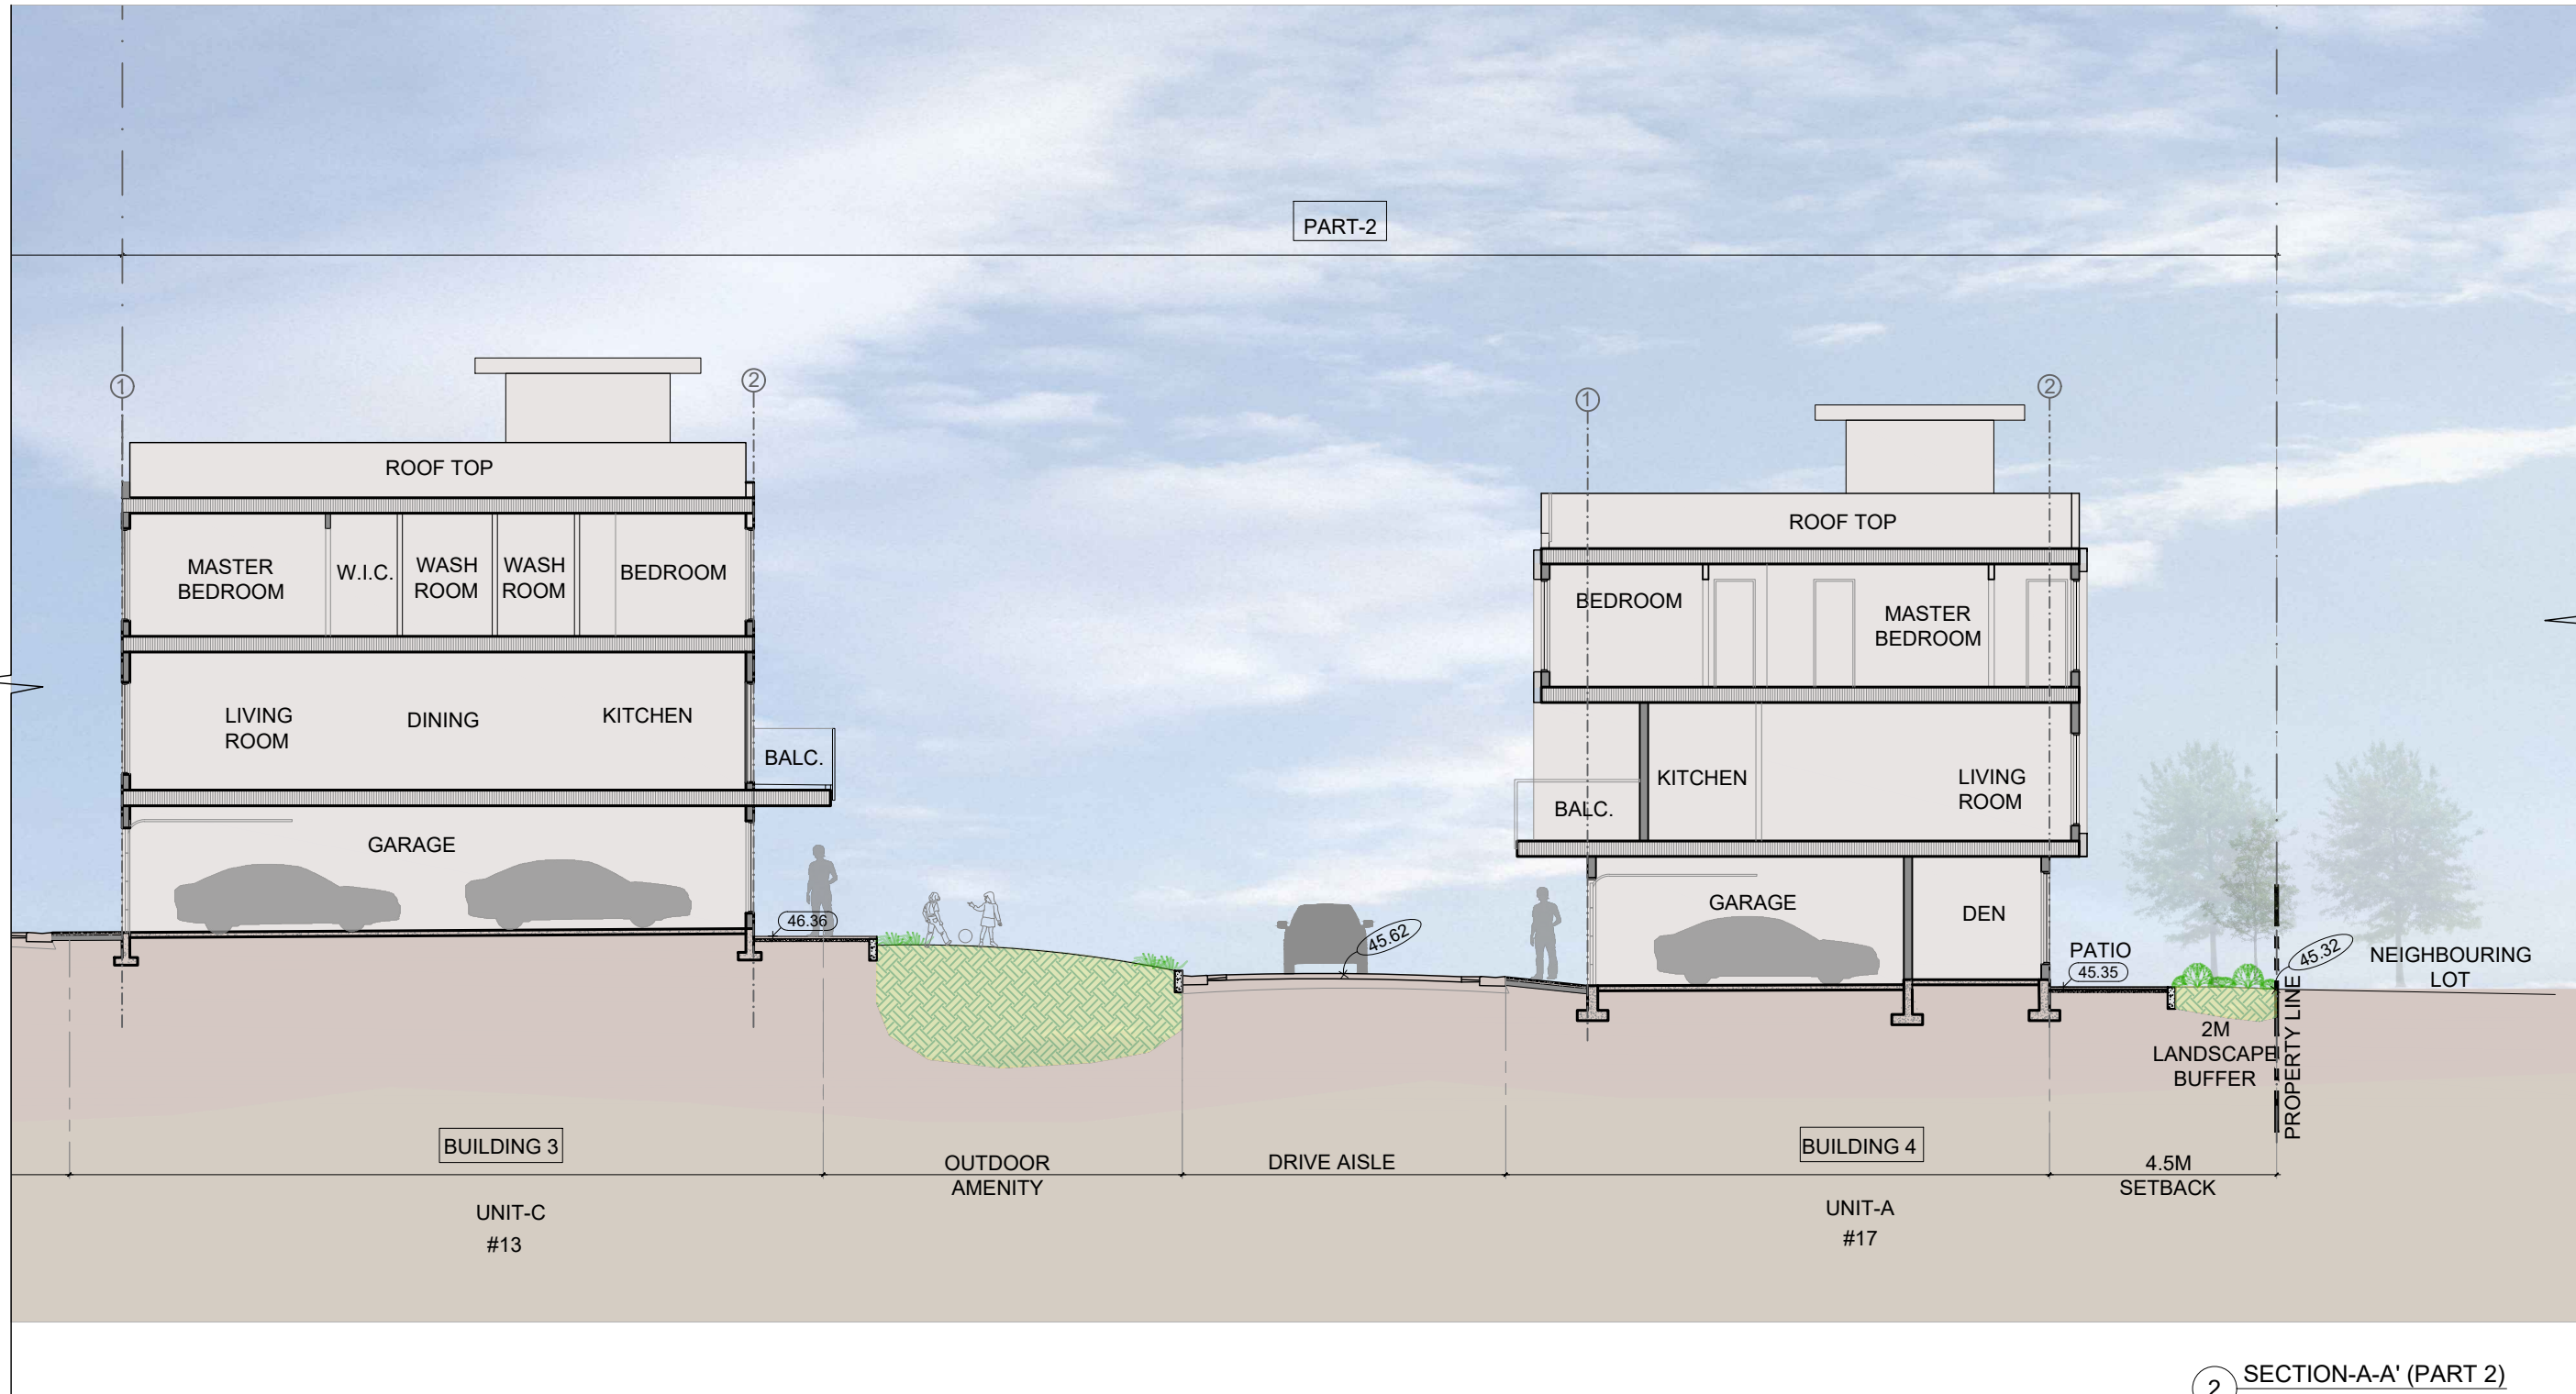


2 SECTION-A-A' (PART 2)
N.T.S



DAVID EATON
ARCHITECT INC

1690 West 2nd Avenue, Vancouver, BC V6J 1H4
604-608-0161 | eatonarchitect.ca

Notes
This drawing, as an instrument of service, is the property of the Architect and may not be reproduced without their permission and unless the reproduction carries their name. All design and other information shown on this drawing are for the use on the specified project only and shall not be used otherwise without written permission of the Architect. Written dimension shall have precedence over scaled dimensions.

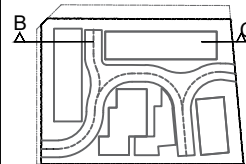

KEY PLAN N

2023-04-21	DP Application
2022-12-09	Preliminary Application
Date	Description
Issues / Revisions	

Seal

Project Title
TOWNHOUSE DEVELOPMENT

Project Address
**20792 68 AVENUE
TOL, BRITISH COLUMBIA**



Drawn By SS	Date 2023-04-21
Checked By MG	Project ID LA14_2209

Sheet Title
SECTION

Scale

Sheet No.

A-4.3

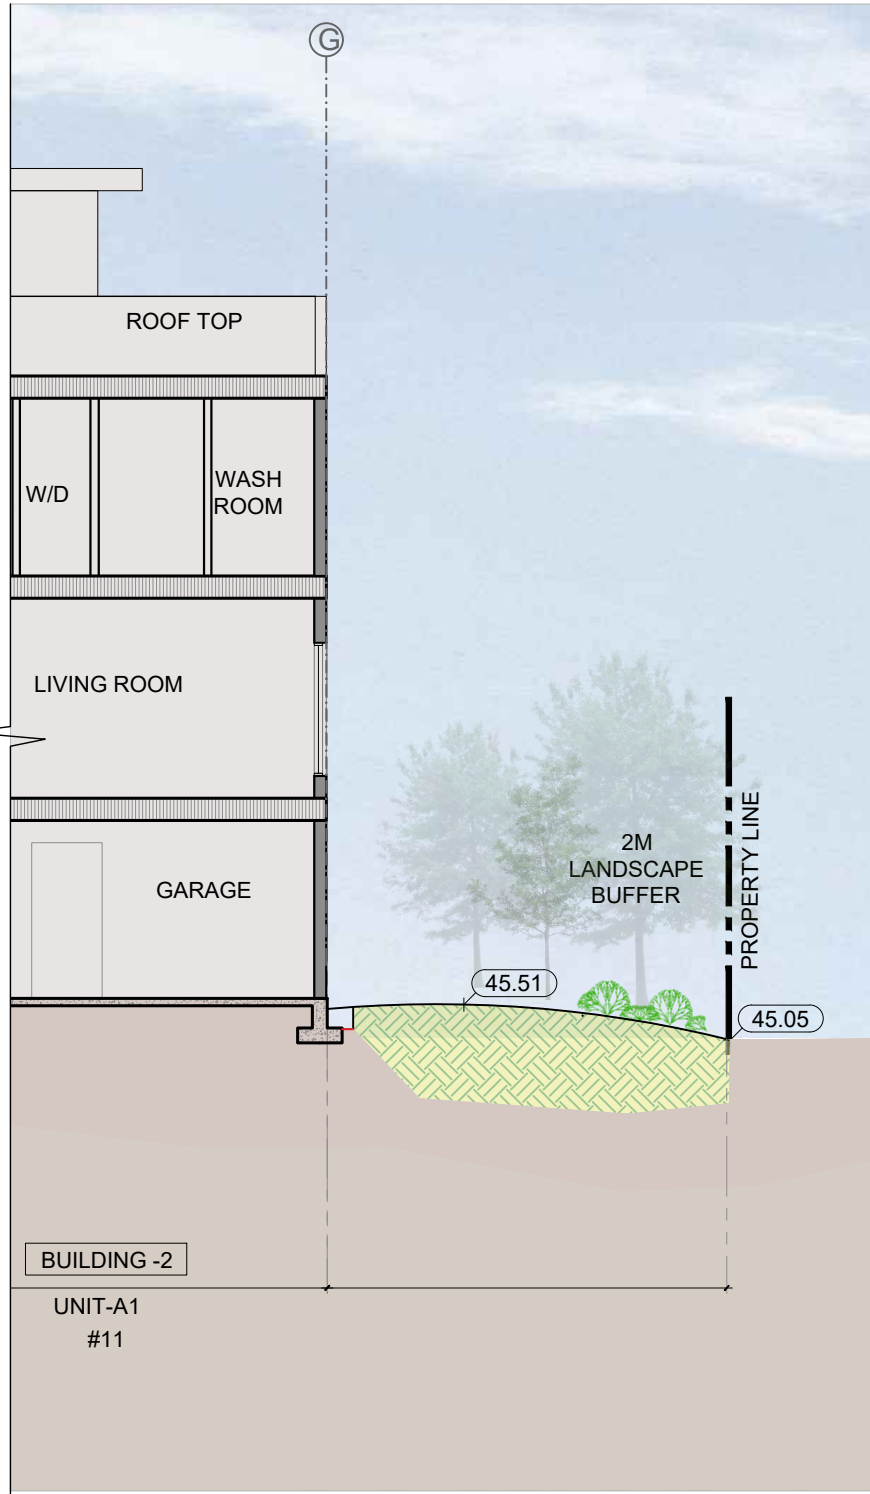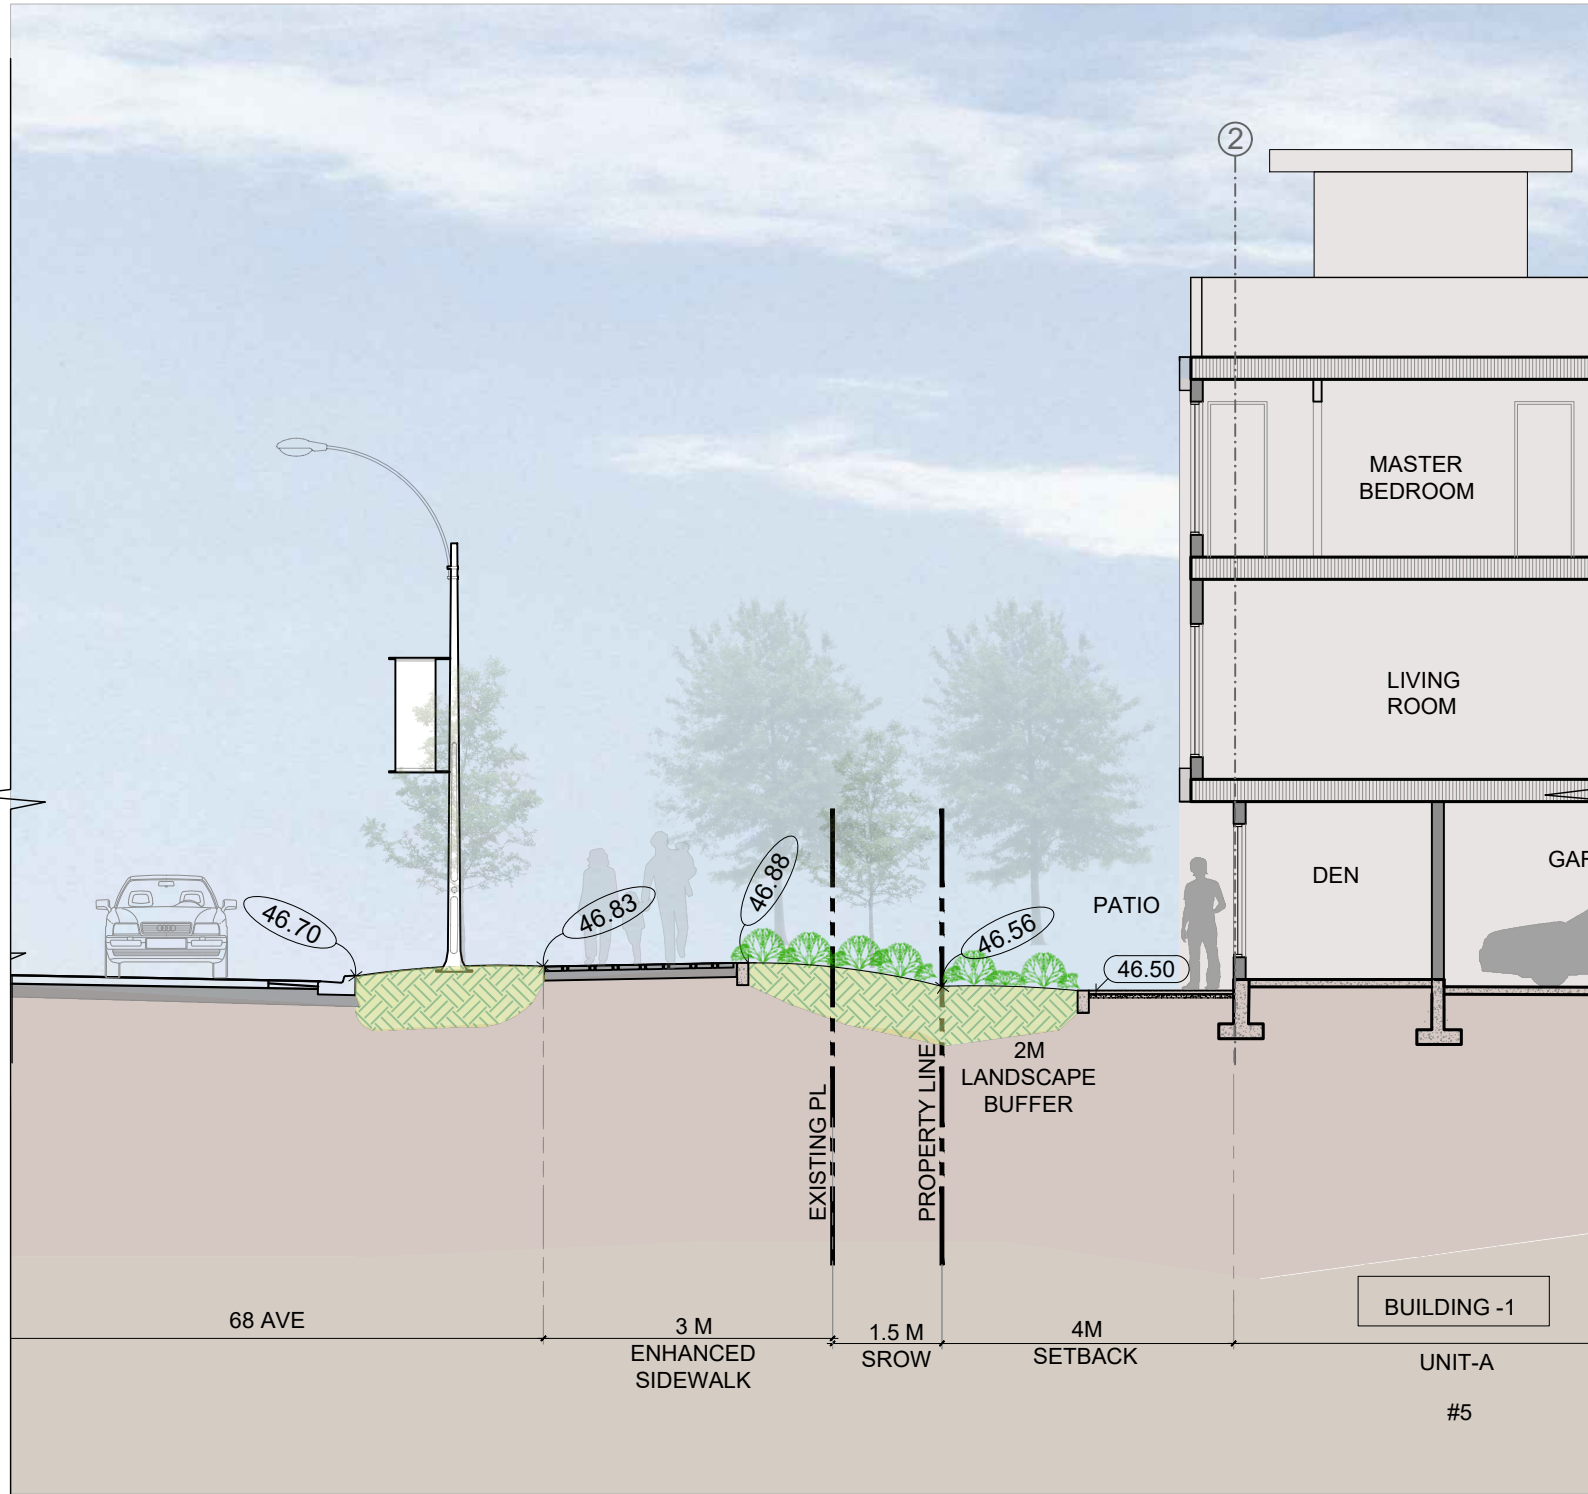

1 SECTION-B
N.T.S


2 SECTION-C
N.T.S



DAVID EATON
ARCHITECT INC

1690 West 2nd Avenue, Vancouver, BC V6J 1H4
604-608-0161 | eatonarchitect.ca

Notes
This drawing, as an instrument of service, is the property of the Architect and may not be reproduced without their permission and unless the reproduction carries their name. All design and other information shown on this drawing are for the use on the specified project only and shall not be used otherwise without written permission of the Architect. Written dimension shall have precedence over scaled dimensions.

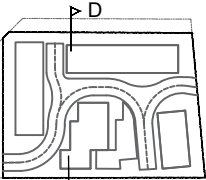

KEY PLAN N

2023-04-21	DP Application
2022-12-09	Preliminary Application
Date	Description

Issues / Revisions

Seal

Project Title

TOWNHOUSE
DEVELOPMENT

Project Address

20792 68 AVENUE
TOL, BRITISH COLUMBIA

Drawn By

SS

Date

2023-04-21

Checked By

MG

Project ID

LA14_2209


Sheet Title

SECTION


Scale

Sheet No.


A-4.4

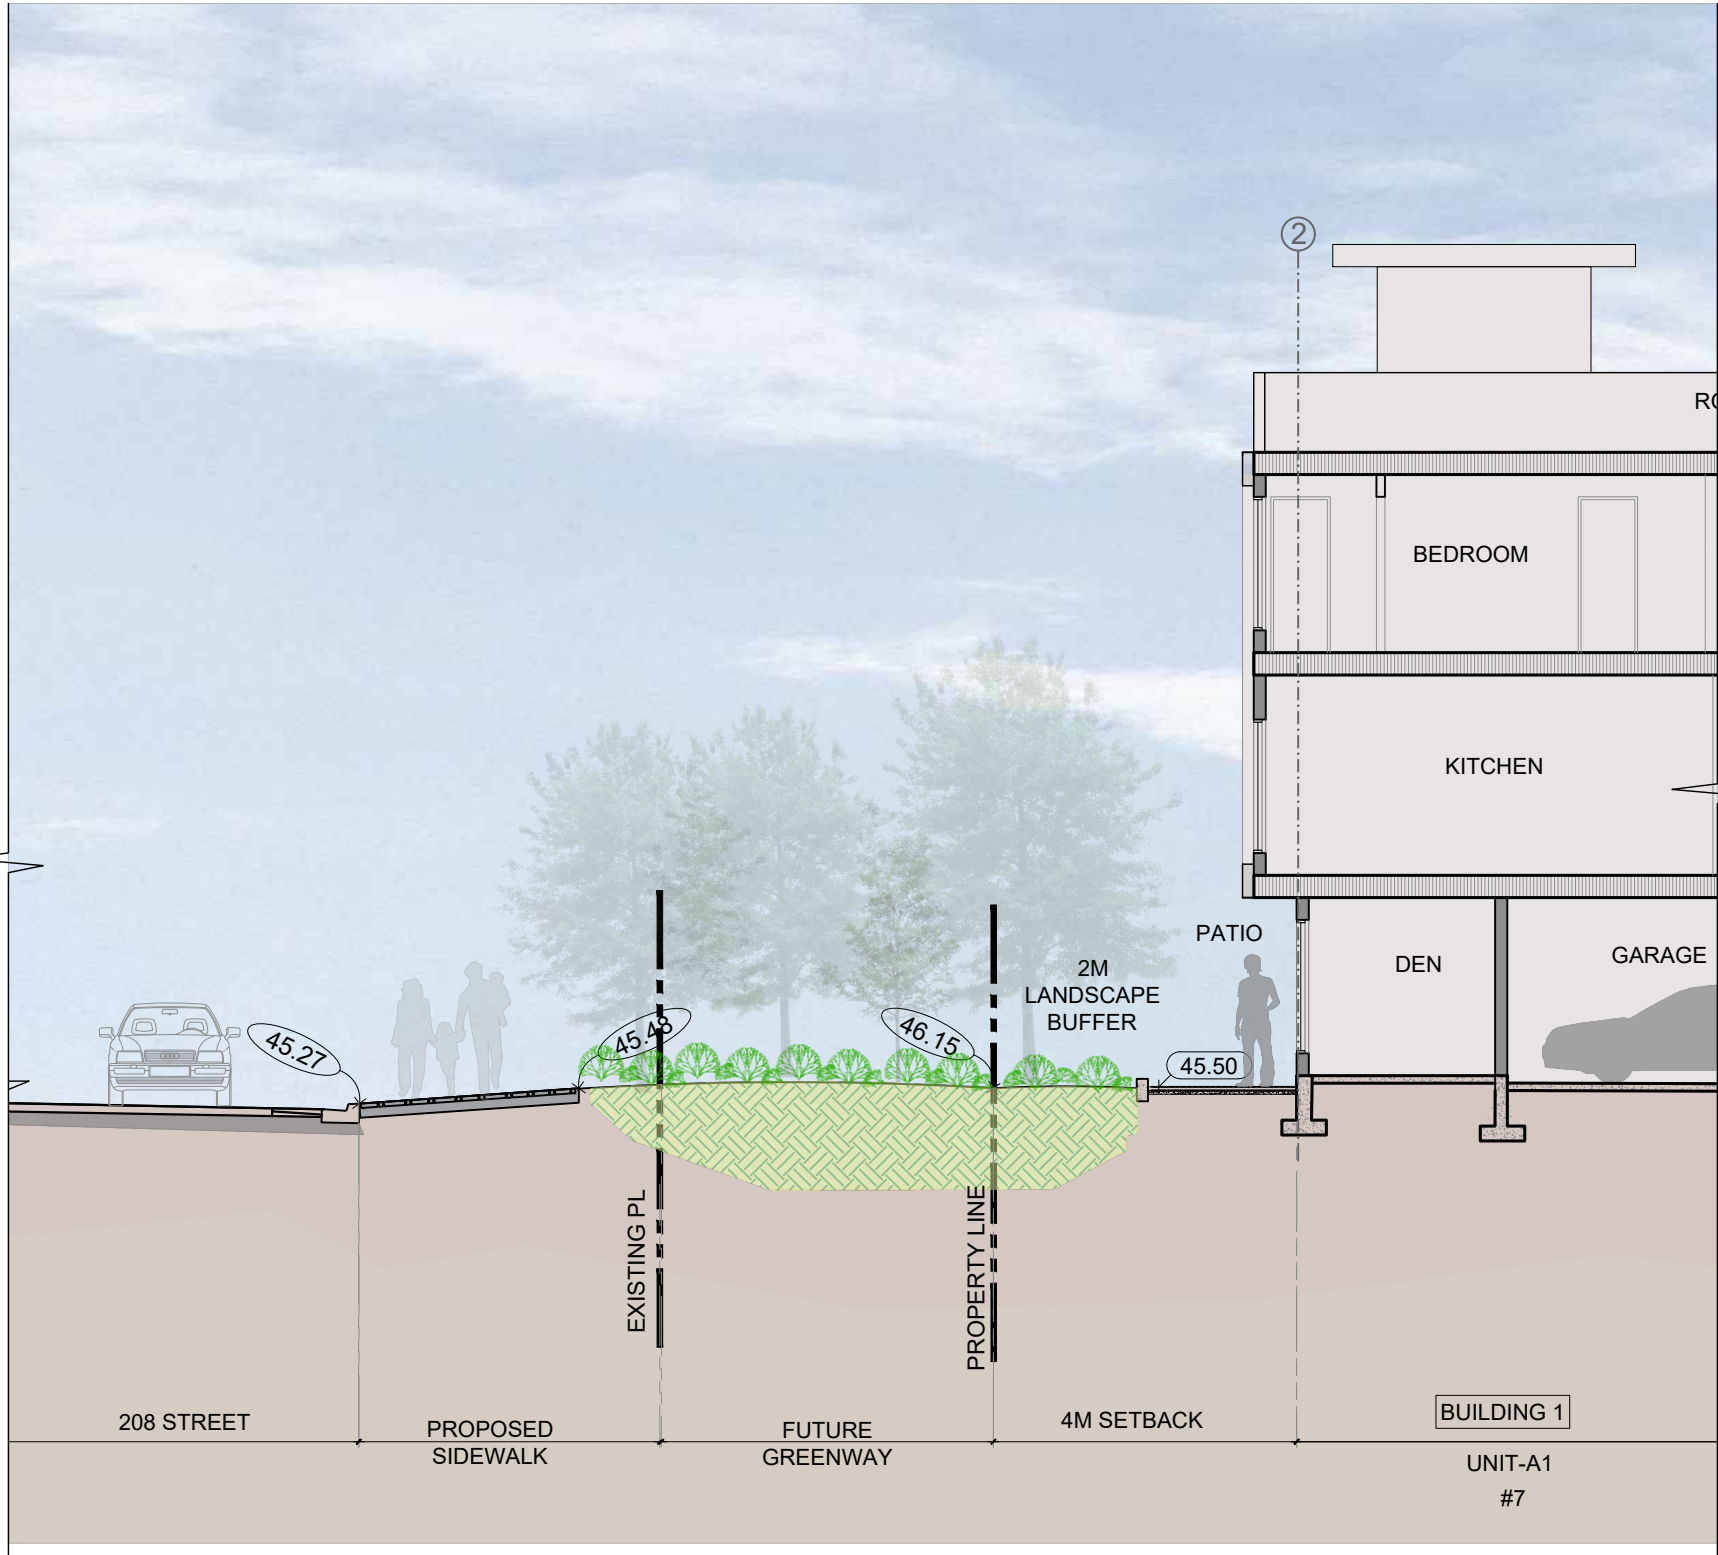

1 SECTION-D
N.T.S

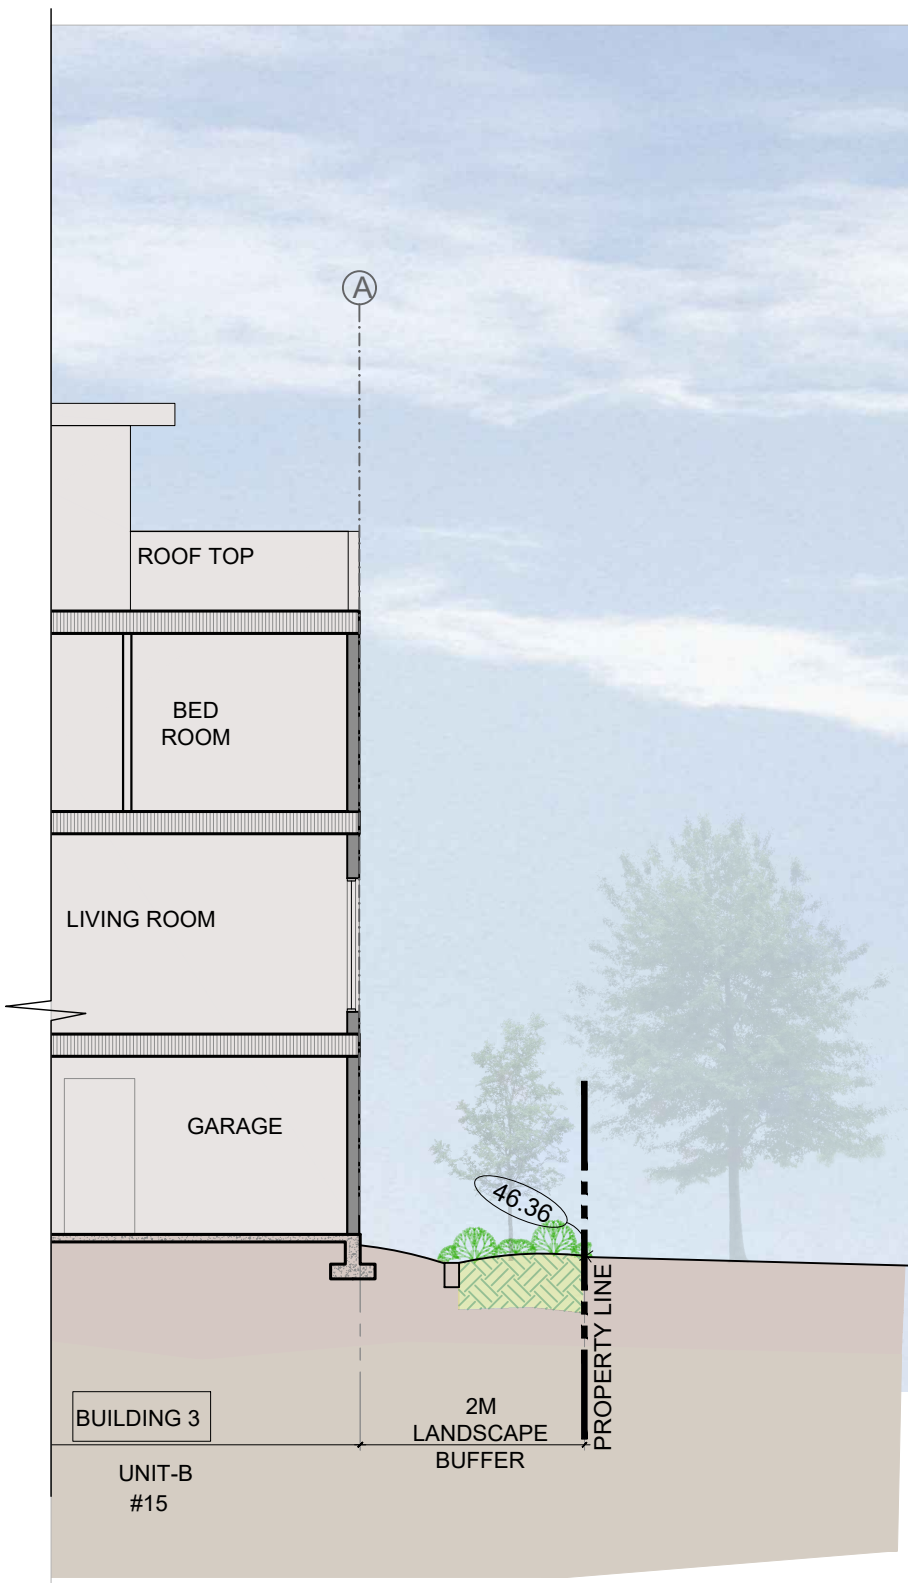

2 SECTION-F
N.T.S

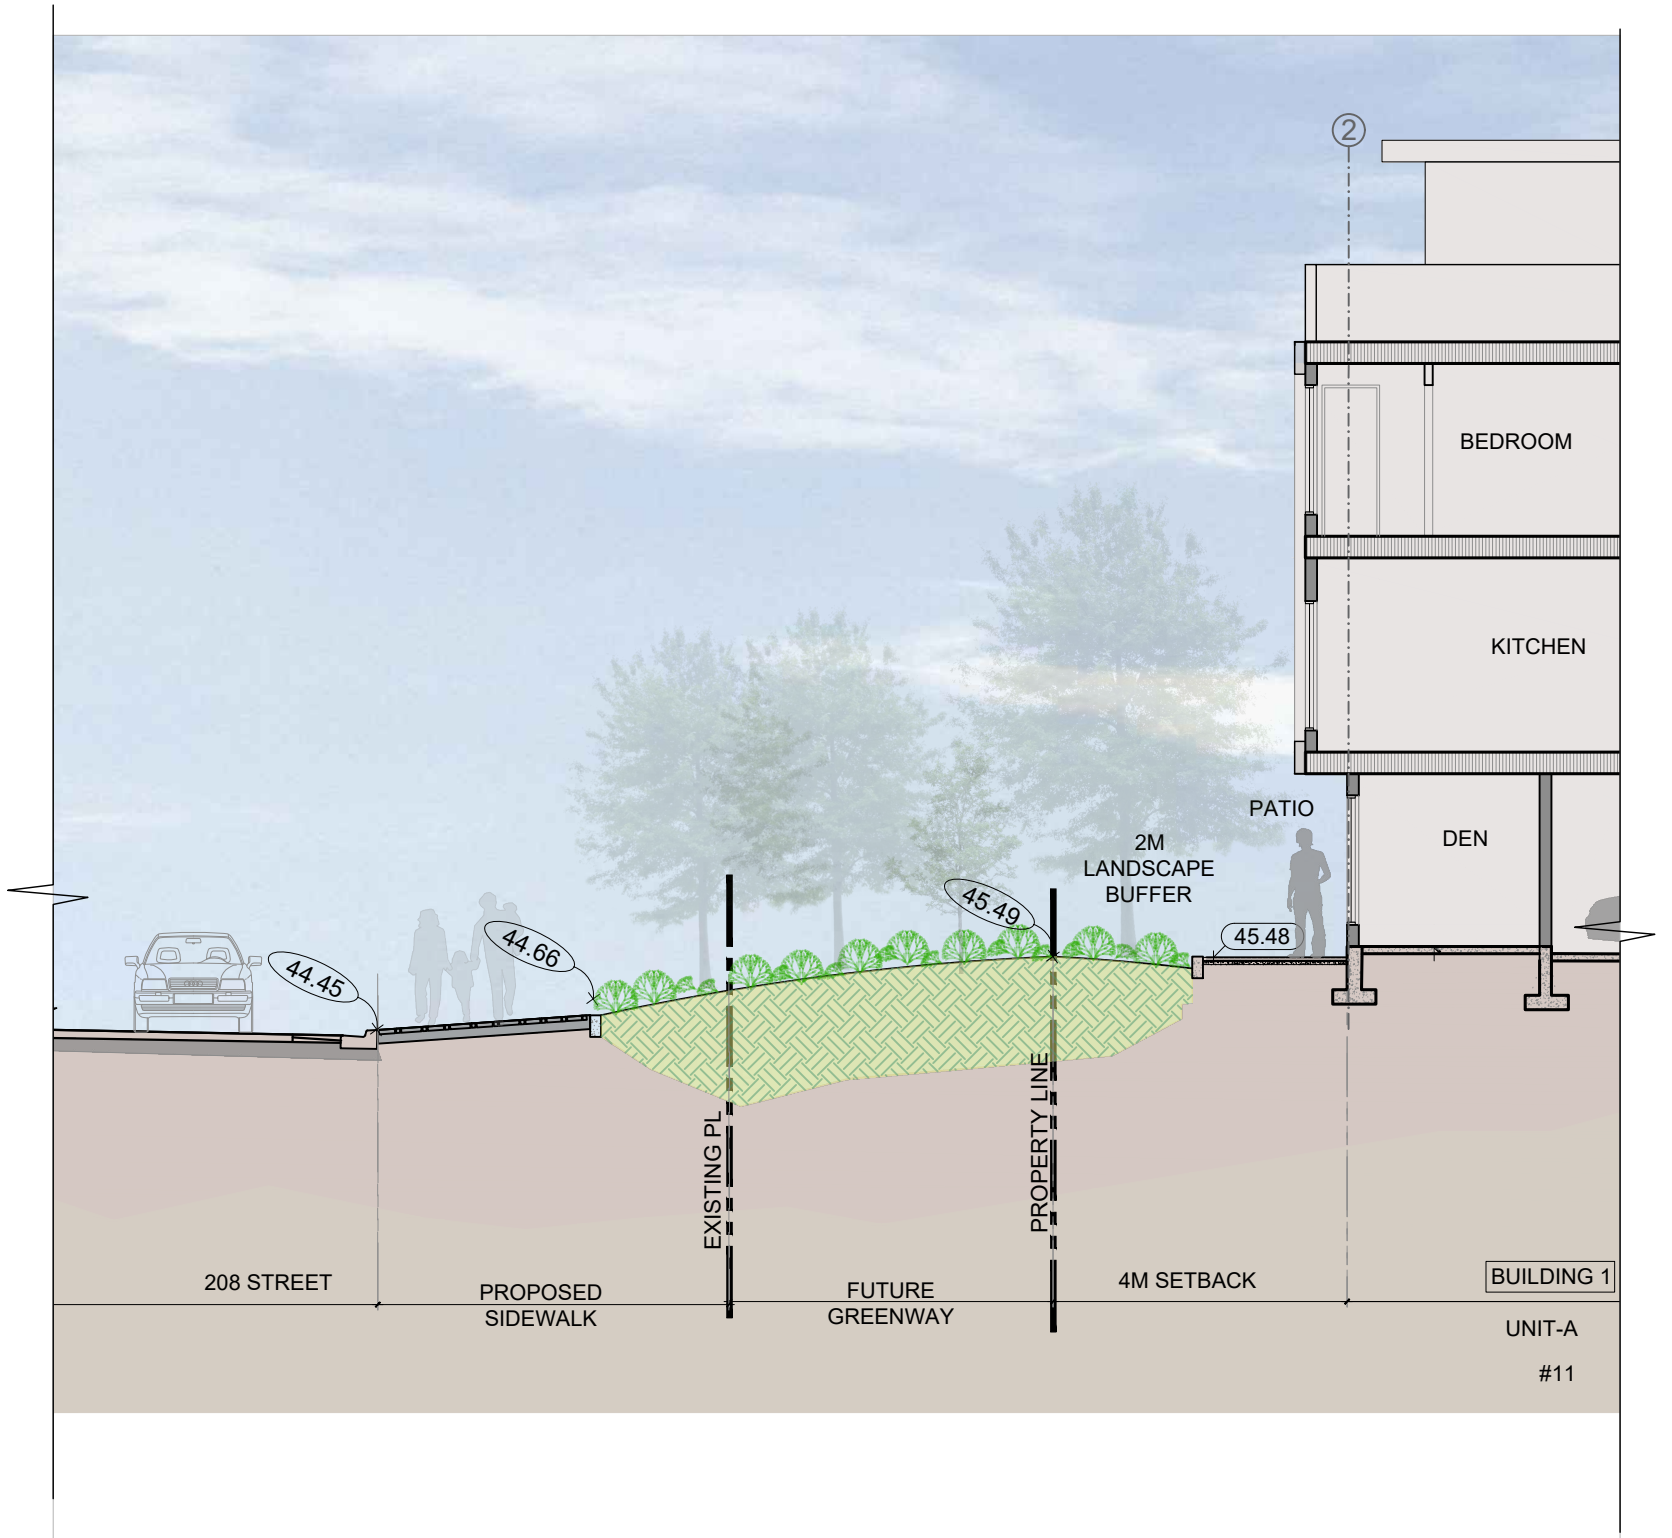


1 SECTION-E
N.T.S



DAVID EATON
ARCHITECT INC

1690 West 2nd Avenue, Vancouver, BC V6J 1H4
604-608-0161 | eatonarchitect.ca

Notes
This drawing, as an instrument of service, is the property of the Architect and may not be reproduced without their permission and unless the reproduction carries their name. All design and other information shown on this drawing are for the use on the specified project only and shall not be used otherwise without written permission of the Architect. Written dimension shall have precedence over scaled dimensions.

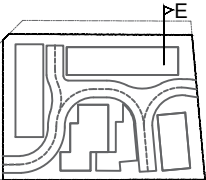

KEY PLAN N

2023-04-21	DP Application
2022-12-09	Preliminary Application
Date	Description

Issues / Revisions

Seal

Project Title
**TOWNHOUSE
DEVELOPMENT**

Project Address
**20792 68 AVENUE
TOL, BRITISH COLUMBIA**

Drawn By SS	Date 2023-04-21
Checked By MG	Project ID LA14_2209


Sheet Title

SECTION


Scale

Sheet No.


A-4.5

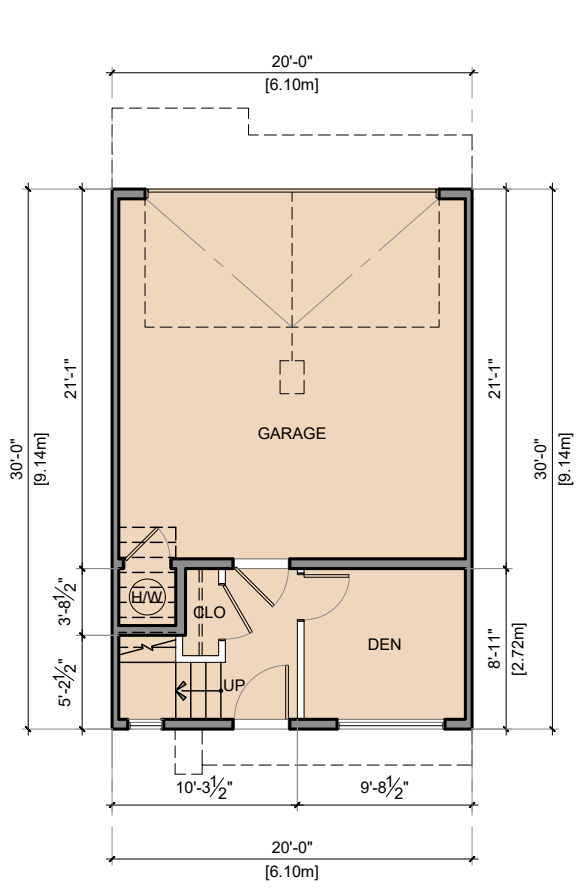


1 UNIT-A(MAIN FLOOR)
Scale: 3/32" = 1'0"

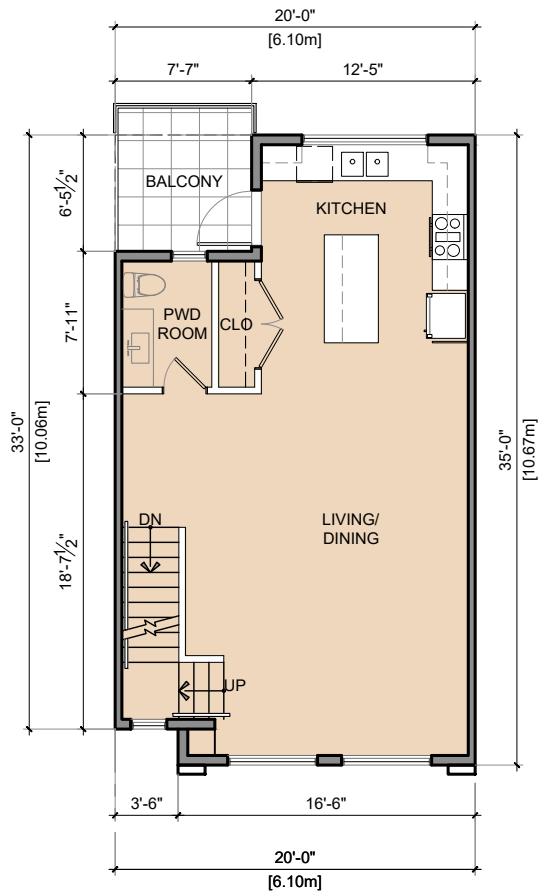


2 UNIT-A(SECOND FLOOR)
Scale: 3/32" = 1'0"

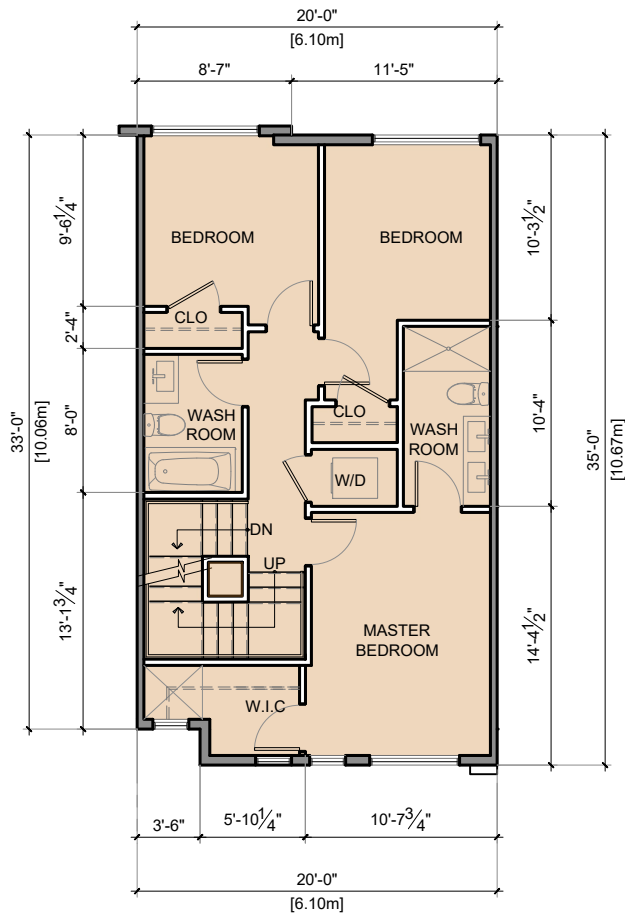


3 UNIT-A(THIRD FLOOR)
Scale: 3/32" = 1'0"

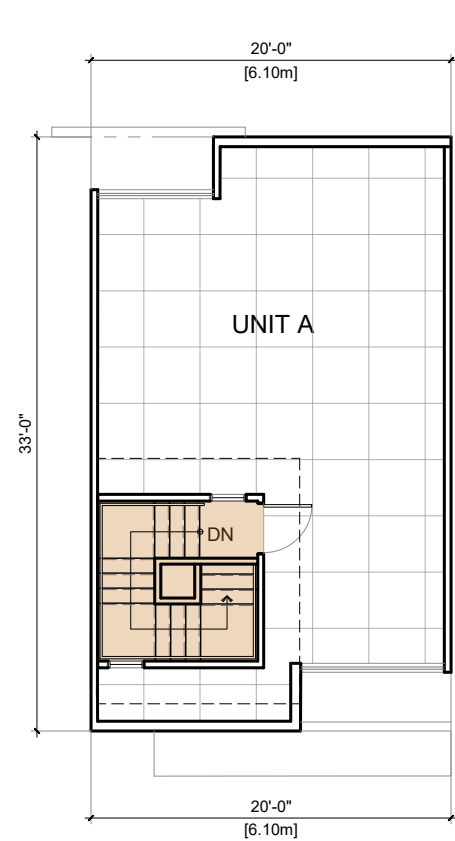


4 UNIT-A(ROOF)
Scale: 3/32" = 1'0"

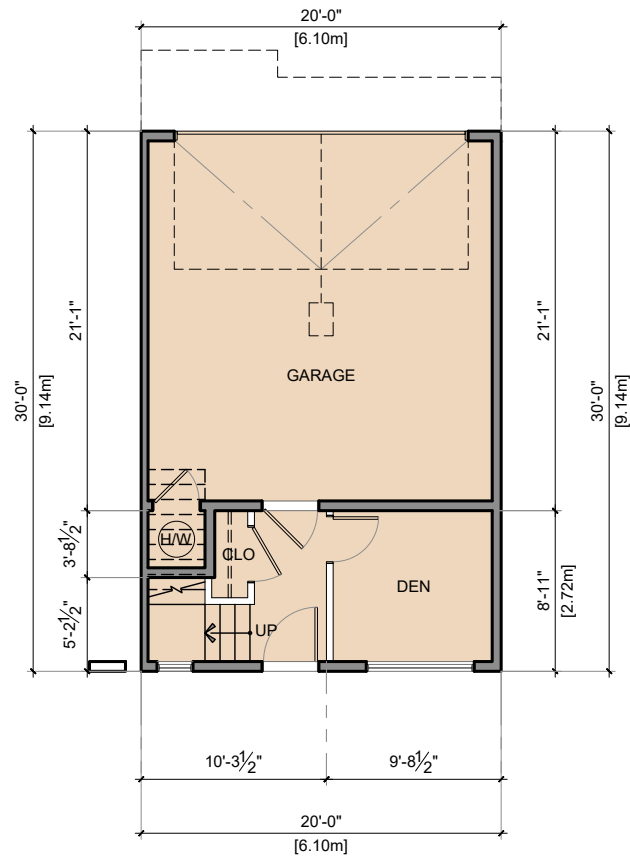


5 UNIT-A1 (MAIN FLOOR)
Scale: 3/32" = 1'0"

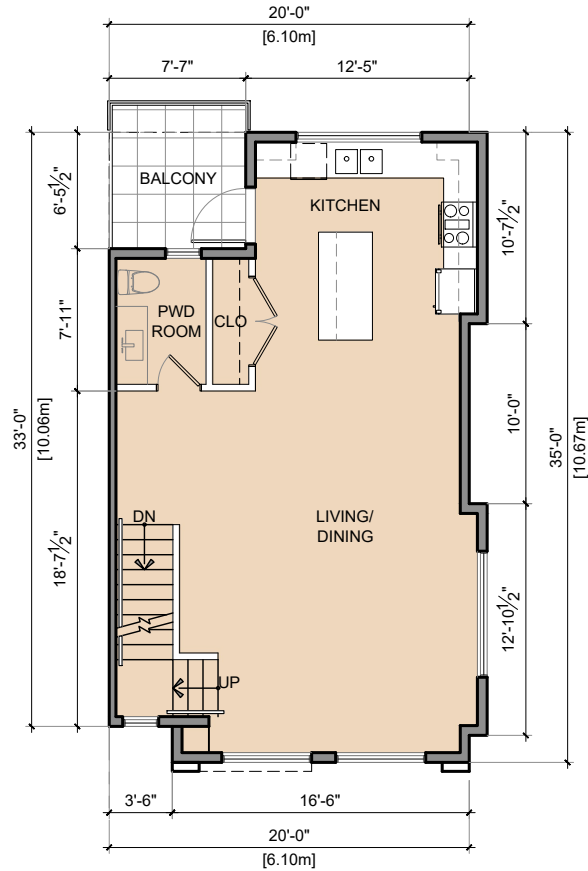

6 UNIT-A1 (SECOND FLOOR)
Scale: 3/32" = 1'0"

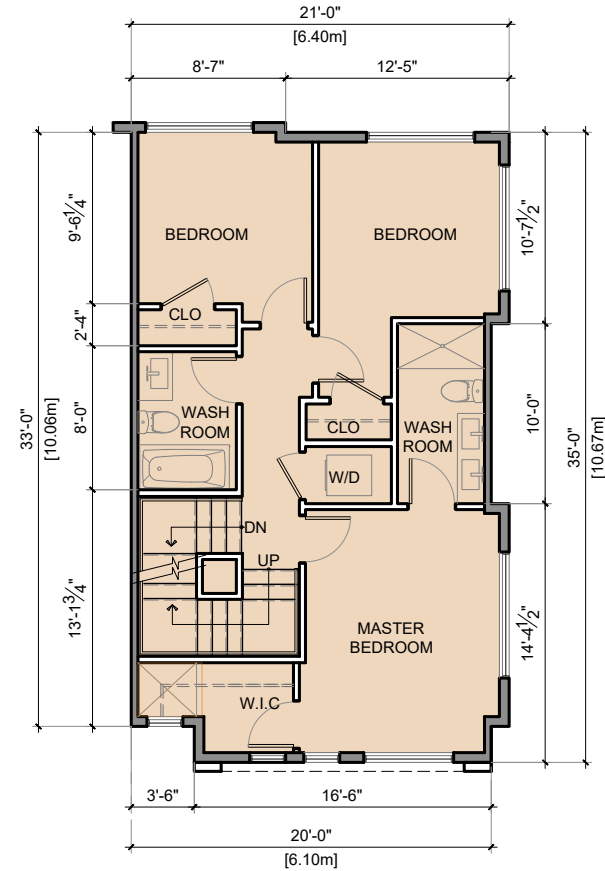

7 UNIT-A1 (THIRD FLOOR)
Scale: 3/32" = 1'0"

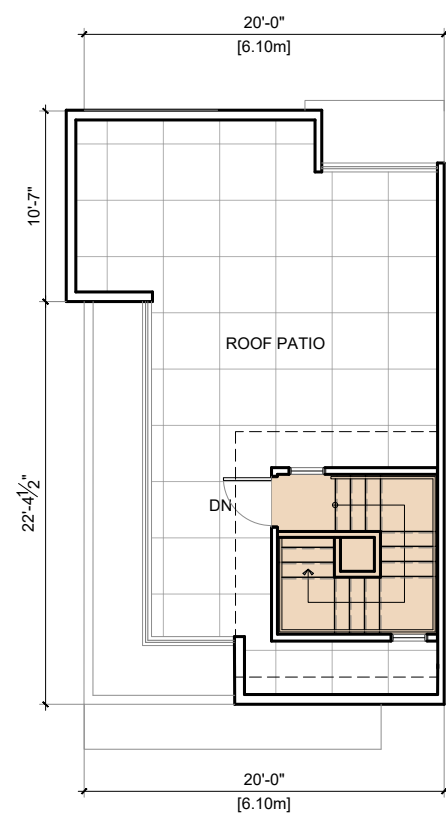

8 UNIT-A1 (ROOF)
Scale: 3/32" = 1'0"

Notes
This drawing, as an instrument of service, is the property of the Architect and may not be reproduced without their permission and unless the reproduction carries their name. All design and other information shown on this drawing are for the use on the specified project only and shall not be used otherwise without written permission of the Architect. Written dimension shall have precedence over scaled dimensions.

2023-04-21	DP Application
2022-12-09	Preliminary Application
Date	Description

Issues / Revisions

Seal

Project Title
**TOWNHOUSE
DEVELOPMENT**

Project Address
**20792 68 AVENUE
TOL, BRITISH COLUMBIA**

Drawn By SS	Date 2023-04-21
Checked By MG	Project ID LA14_2209


Sheet Title

UNIT PLANS


Scale

Sheet No.


A-5.0

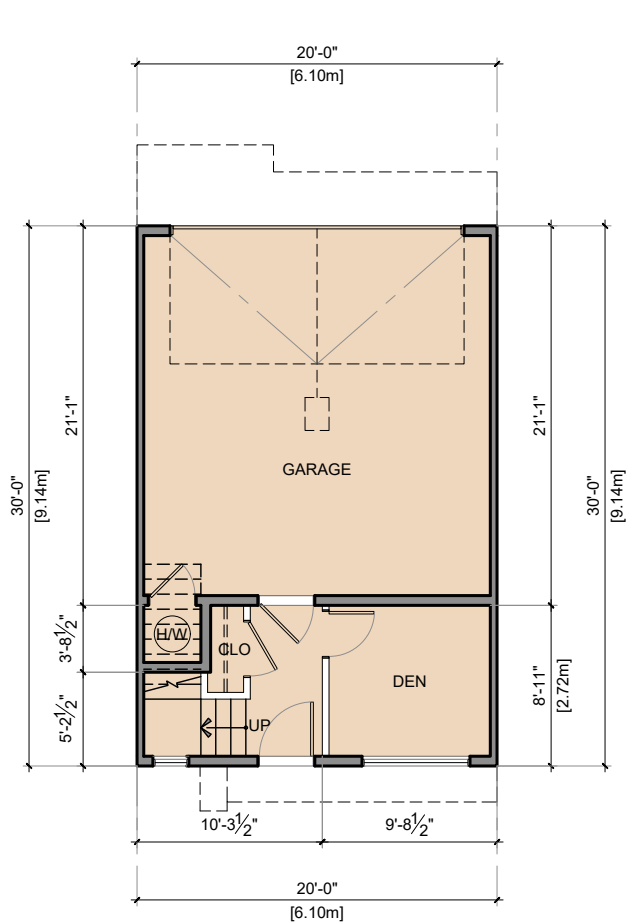


1 UNIT-A2 (MAIN FLOOR)
Scale: 3/32" = 1'0"

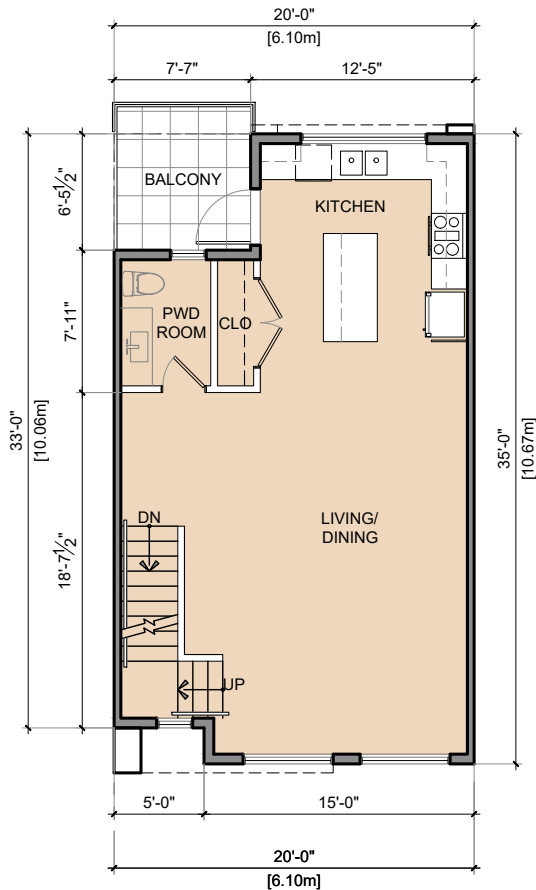


2 UNIT-A2 (SECOND FLOOR)
Scale: 3/32" = 1'0"

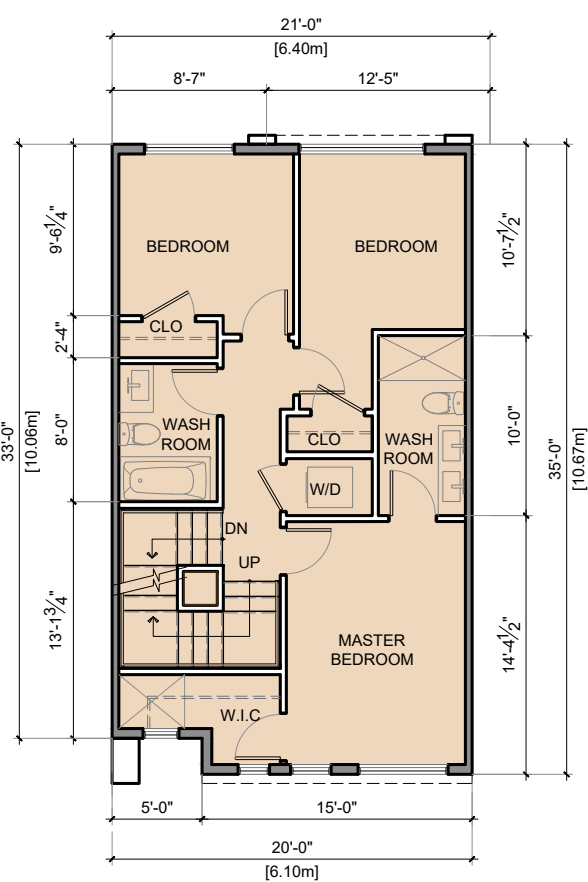


3 UNIT-A3 (THIRD FLOOR)
Scale: 3/32" = 1'0"

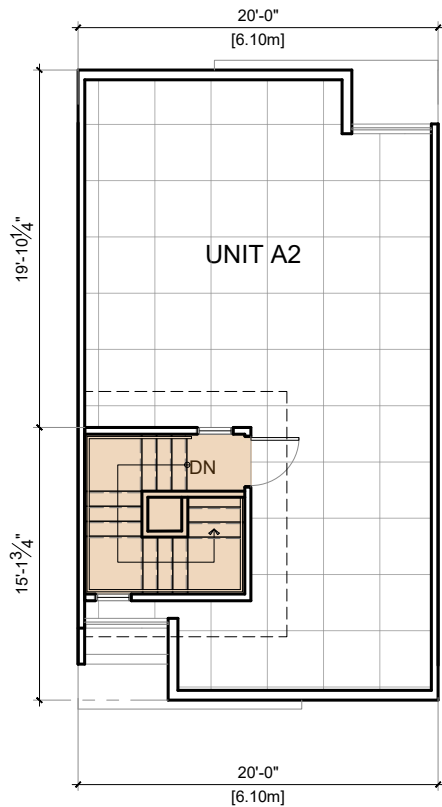


4 UNIT-A3 (ROOF)
Scale: 3/32" = 1'0"

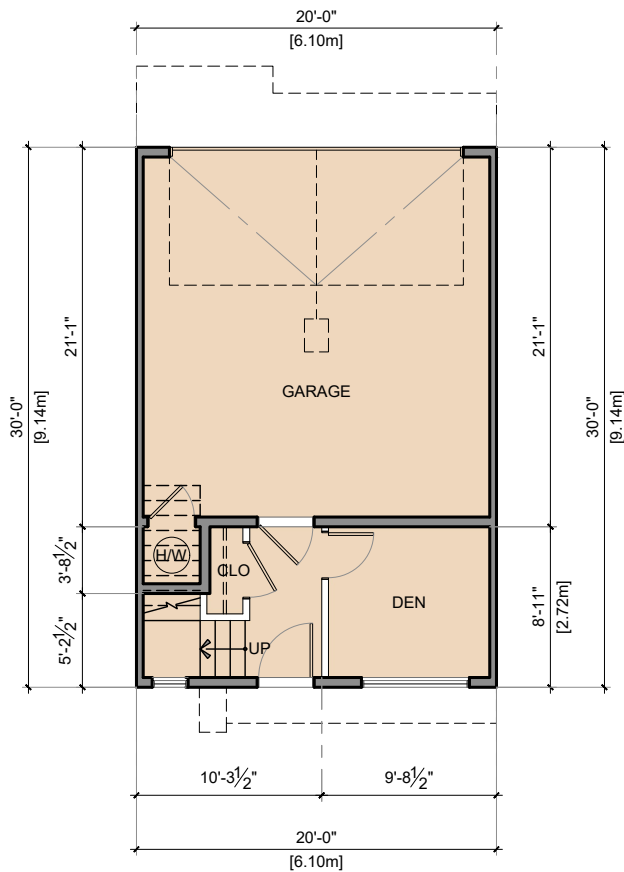


5 UNIT-A3 (MAIN FLOOR)
Scale: 3/32" = 1'0"

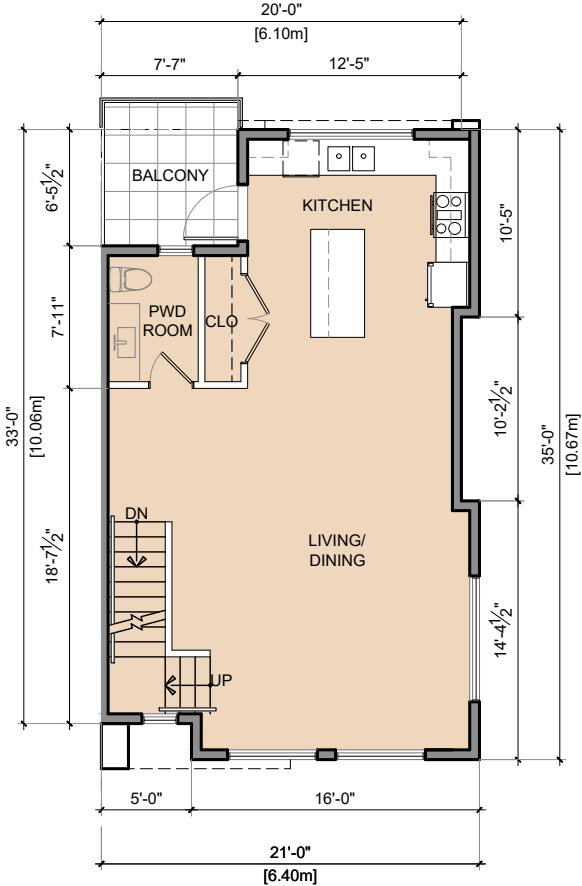

6 UNIT-A3 (SECOND FLOOR)
Scale: 3/32" = 1'0"

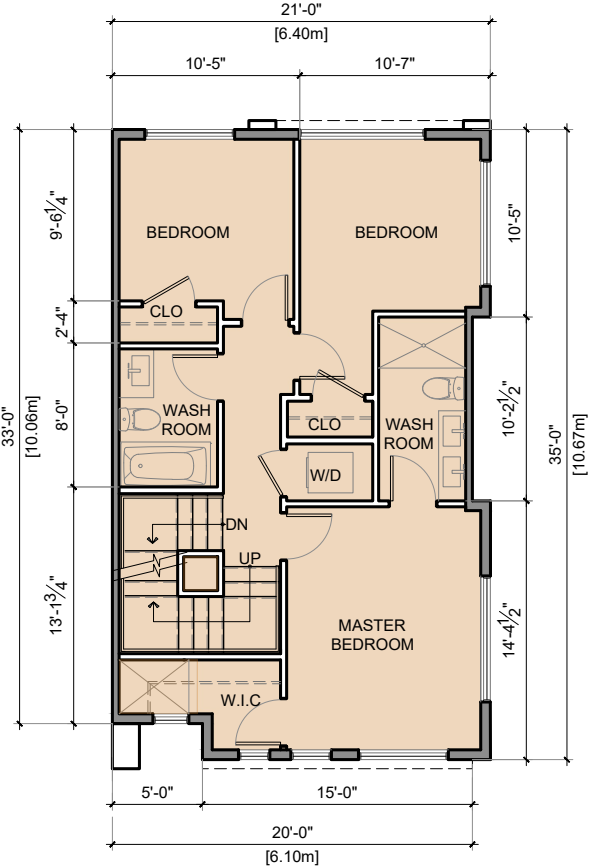

7 UNIT-A3 (THIRD FLOOR)
Scale: 3/32" = 1'0"

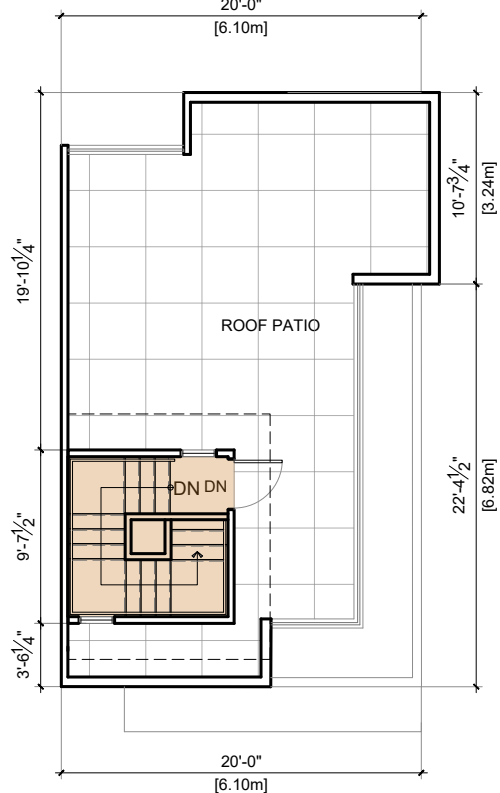

8 UNIT-A3 (ROOF)
Scale: 3/32" = 1'0"

Notes
This drawing, as an instrument of service, is the property of the Architect and may not be reproduced without their permission and unless the reproduction carries their name. All design and other information shown on this drawing are for the use on the specified project only and shall not be used otherwise without written permission of the Architect. Written dimension shall have precedence over scaled dimensions.

2023-04-21	DP Application
2022-12-09	Preliminary Application
Date	Description

Issues / Revisions

Seal

Project Title
**TOWNHOUSE
DEVELOPMENT**

Project Address
**20792 68 AVENUE
TOL, BRITISH COLUMBIA**

Drawn By SS	Date 2023-04-21
Checked By MG	Project ID LA14_2209


Sheet Title

UNIT PLANS


Scale

Sheet No.


A-5.1

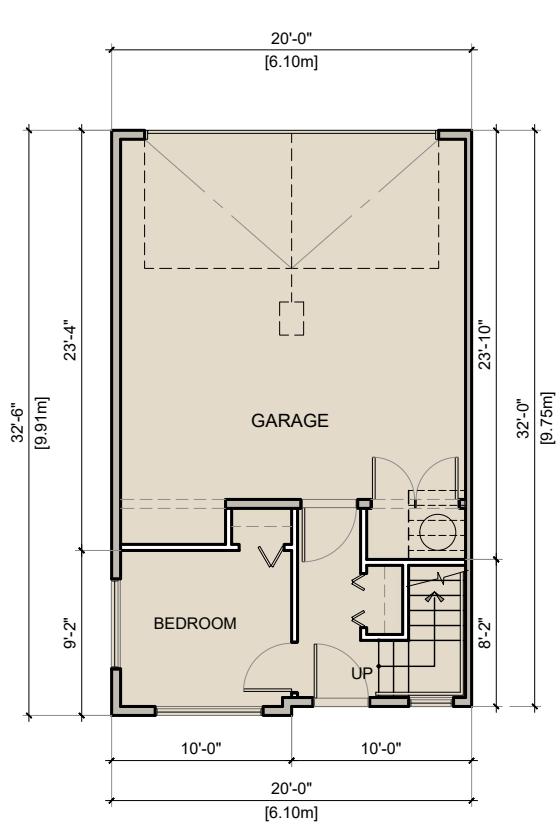


1 UNIT-B (MAIN FLOOR)
Scale: 3/32" = 1'0"

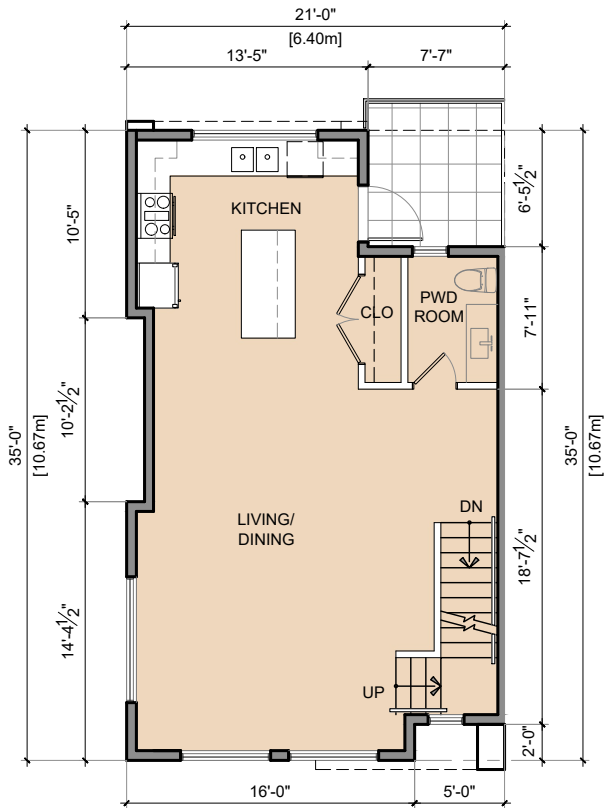


2 UNIT-B (SECOND FLOOR)
Scale: 3/32" = 1'0"

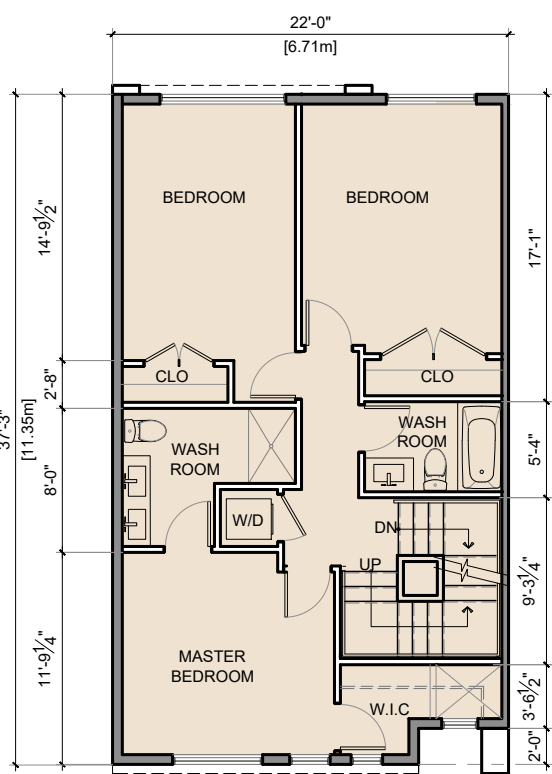


3 UNIT-B (THIRD FLOOR)
Scale: 3/32" = 1'0"

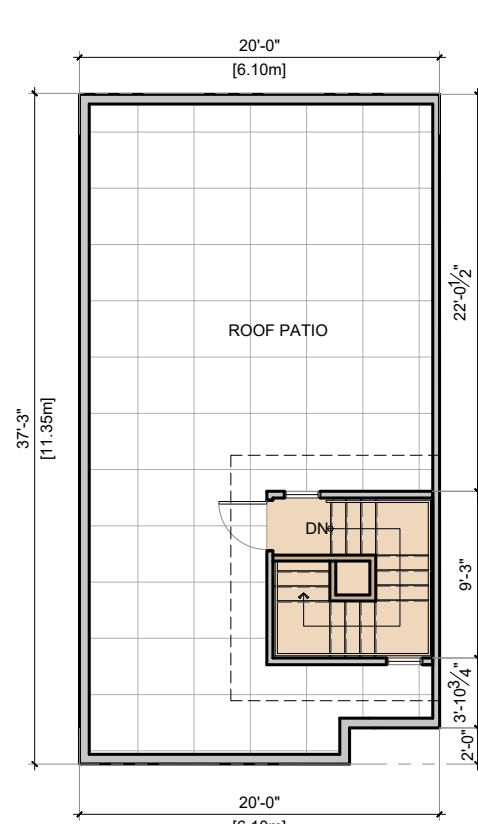


4 UNIT-B (ROOF)
Scale: 3/32" = 1'0"

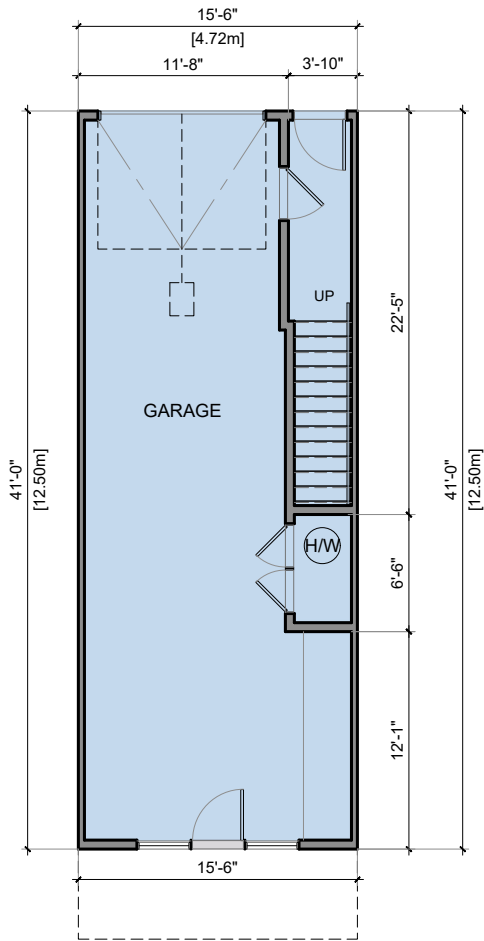


5 UNIT-C (MAIN FLOOR)
Scale: 3/32" = 1'0"

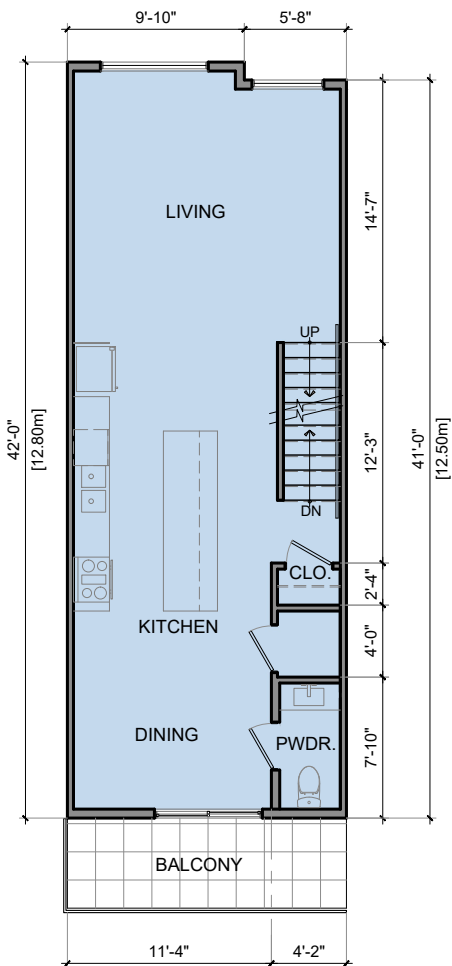

6 UNIT-C (SECOND FLOOR)
Scale: 3/32" = 1'0"

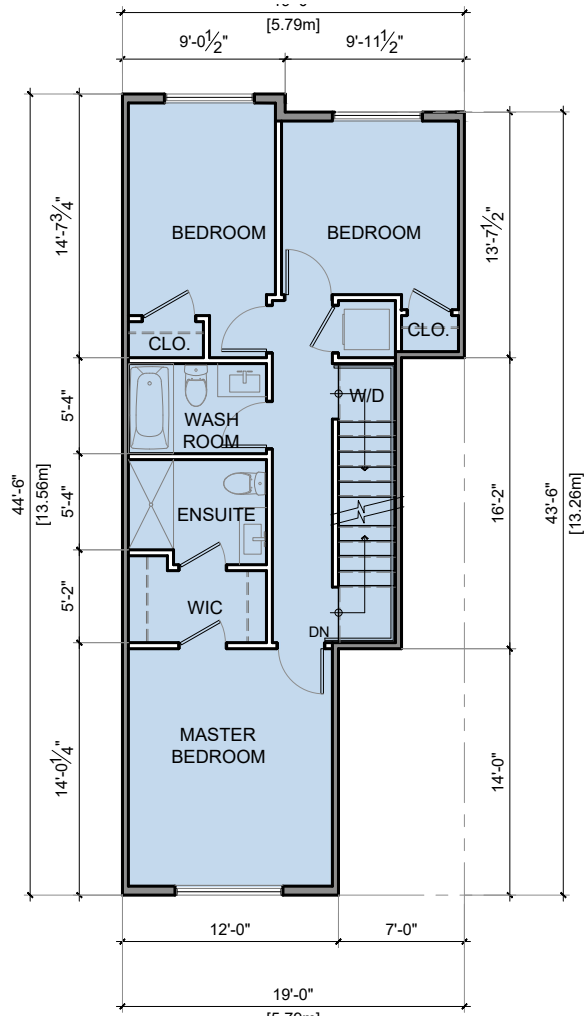

7 UNIT-C (THIRD FLOOR)
Scale: 3/32" = 1'0"

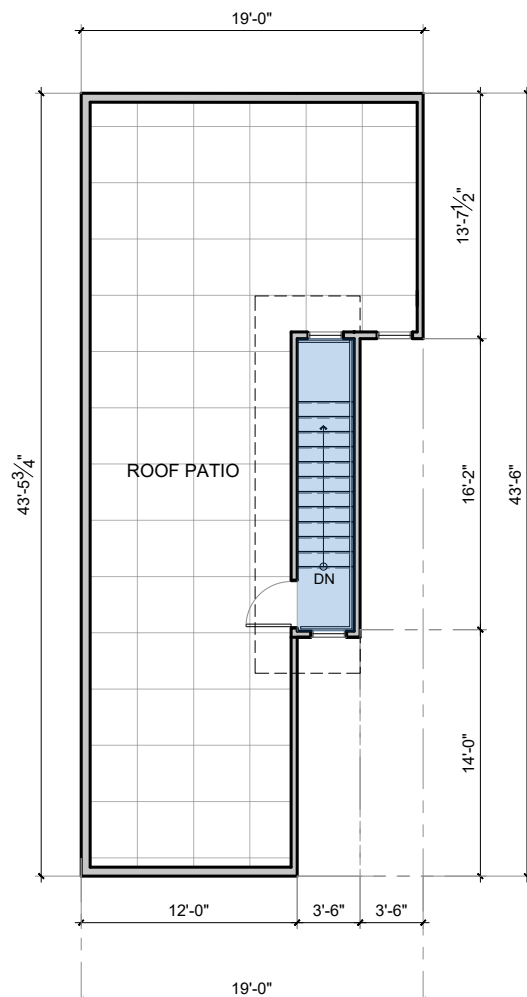

8 UNIT-C (ROOF)
Scale: 3/32" = 1'0"

Notes
This drawing, as an instrument of service, is the property of the Architect and may not be reproduced without their permission and unless the reproduction carries their name. All design and other information shown on this drawing are for the use on the specified project only and shall not be used otherwise without written permission of the Architect. Written dimension shall have precedence over scaled dimensions.

2023-04-21	DP Application
2022-12-09	Preliminary Application
Date	Description

Issues / Revisions

Seal

Project Title

TOWNHOUSE
DEVELOPMENT

Project Address

20792 68 AVENUE
TOL, BRITISH COLUMBIA

Drawn By

SS

Date

2023-04-21

Checked By

MG

Project ID

LA14_2209


Sheet Title

UNIT PLANS


Scale

Sheet No.


A-5.2

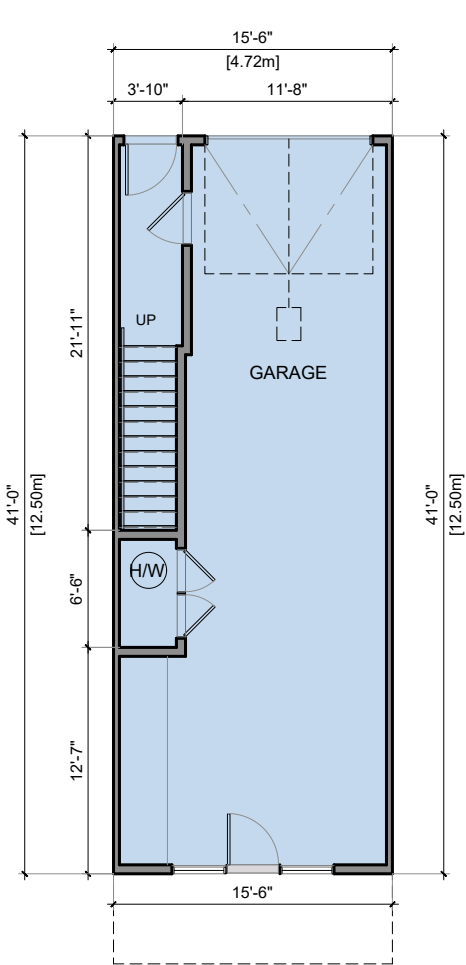


1 UNIT-C1 (MAIN FLOOR)
Scale: 3/32" = 1'0"

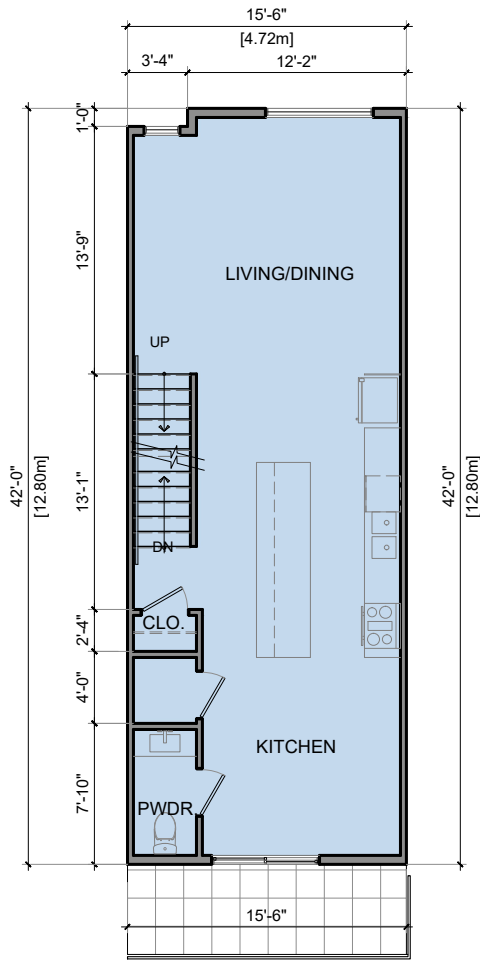

2 UNIT-C1 (SECOND FLOOR)
Scale: 3/32" = 1'0"

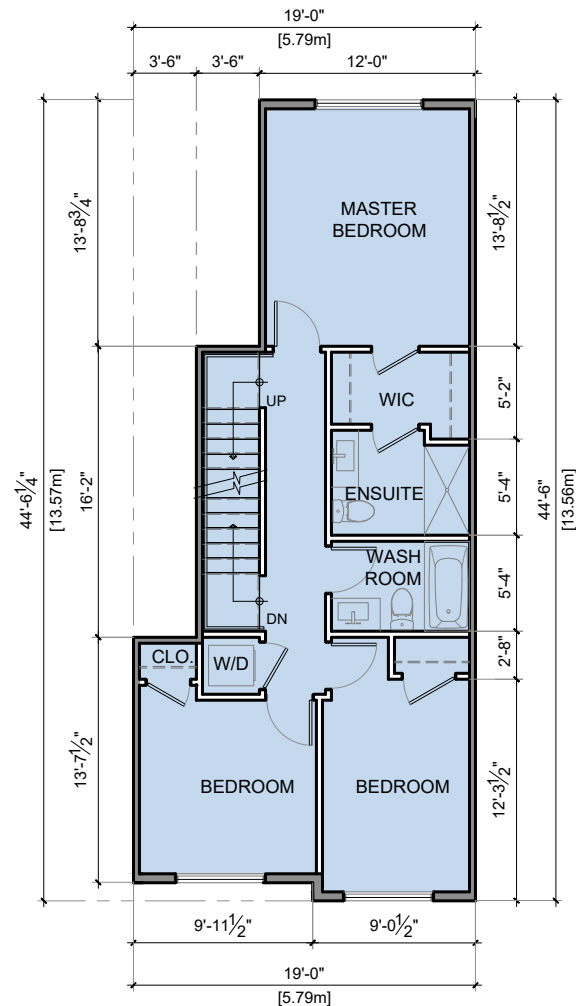

3 UNIT-C1 (THIRD FLOOR)
Scale: 3/32" = 1'0"

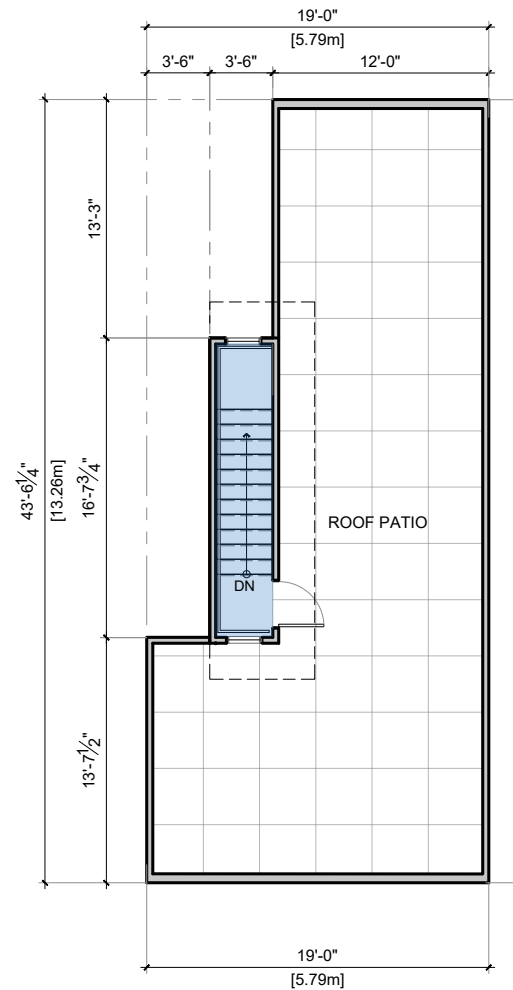

4 UNIT-C1 (ROOF)
Scale: 3/32" = 1'0"

Notes
This drawing, as an instrument of service, is the property of the Architect and may not be reproduced without their permission and unless the reproduction carries their name. All design and other information shown on this drawing are for the use on the specified project only and shall not be used otherwise without written permission of the Architect. Written dimension shall have precedence over scaled dimensions.

2023-04-21	DP Application
2022-12-09	Preliminary Application
Date	Description

Issues / Revisions

Seal

Project Title
**TOWNHOUSE
DEVELOPMENT**

Project Address
**20792 68 AVENUE
TOL, BRITISH COLUMBIA**

Drawn By SS	Date 2023-04-21
Checked By MG	Project ID LA14_2209

Sheet Title

UNIT PLANS

Scale

Sheet No.

A-5.3