


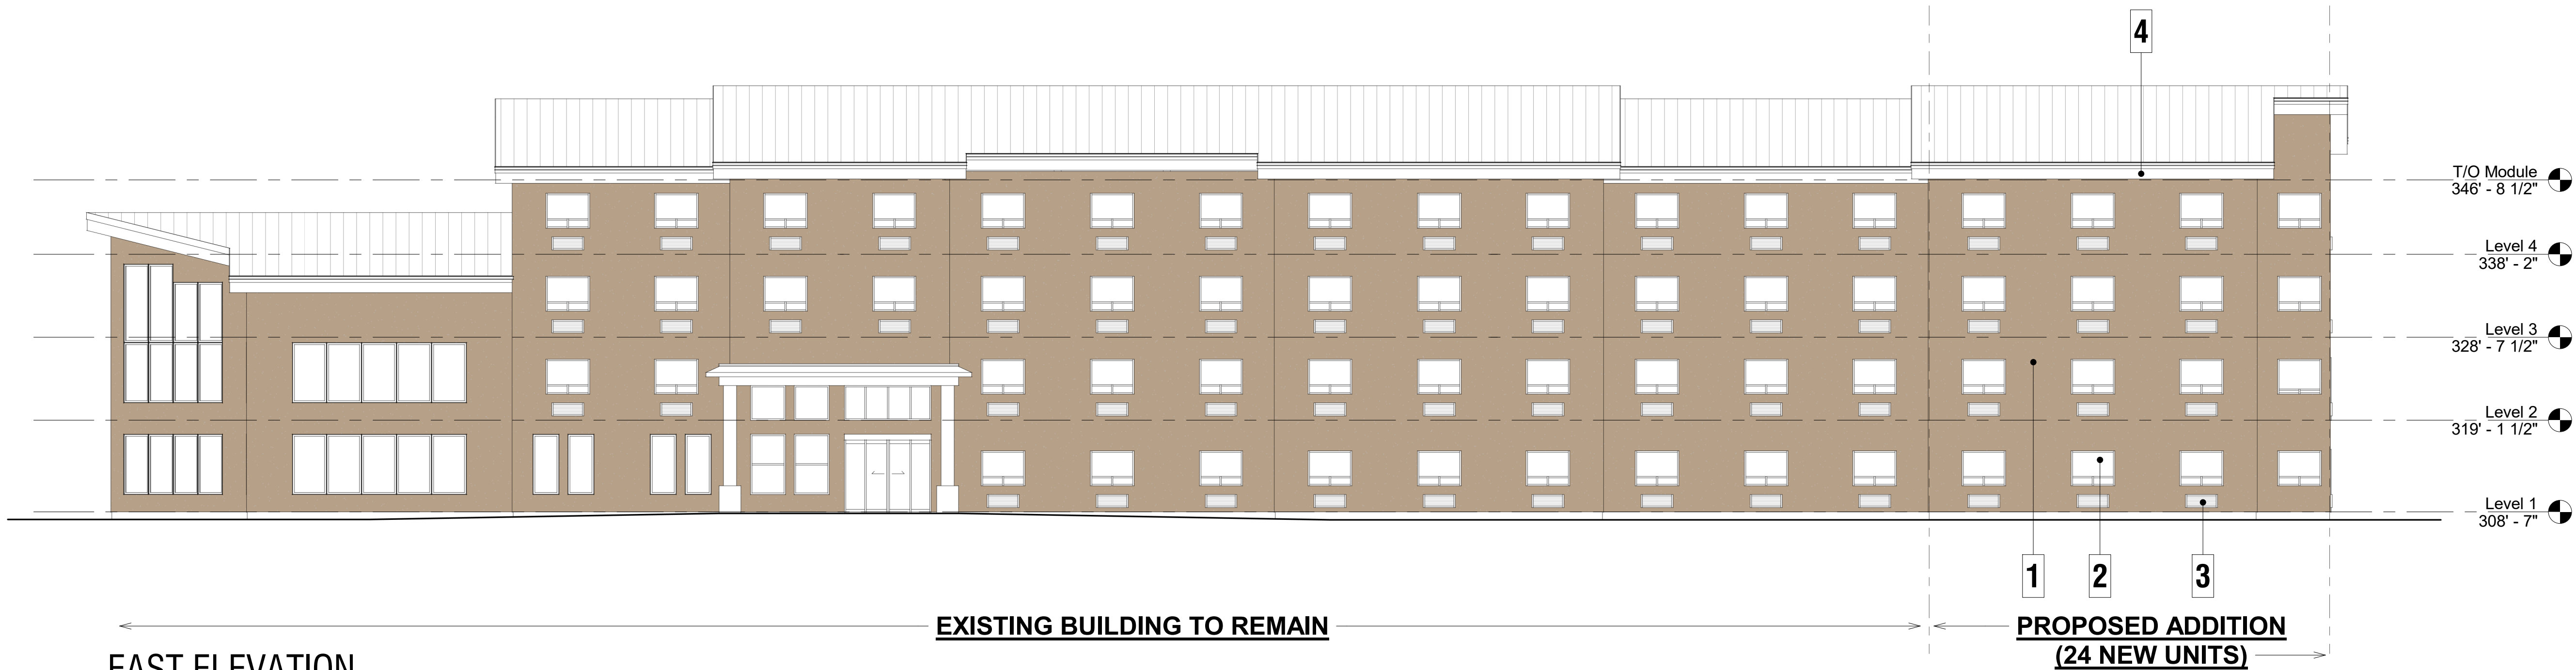


EAST ELEVATION

SCALE: 3/32" = 1'-0"



WEST ELEVATION

SCALE: 3/32" = 1'-0"

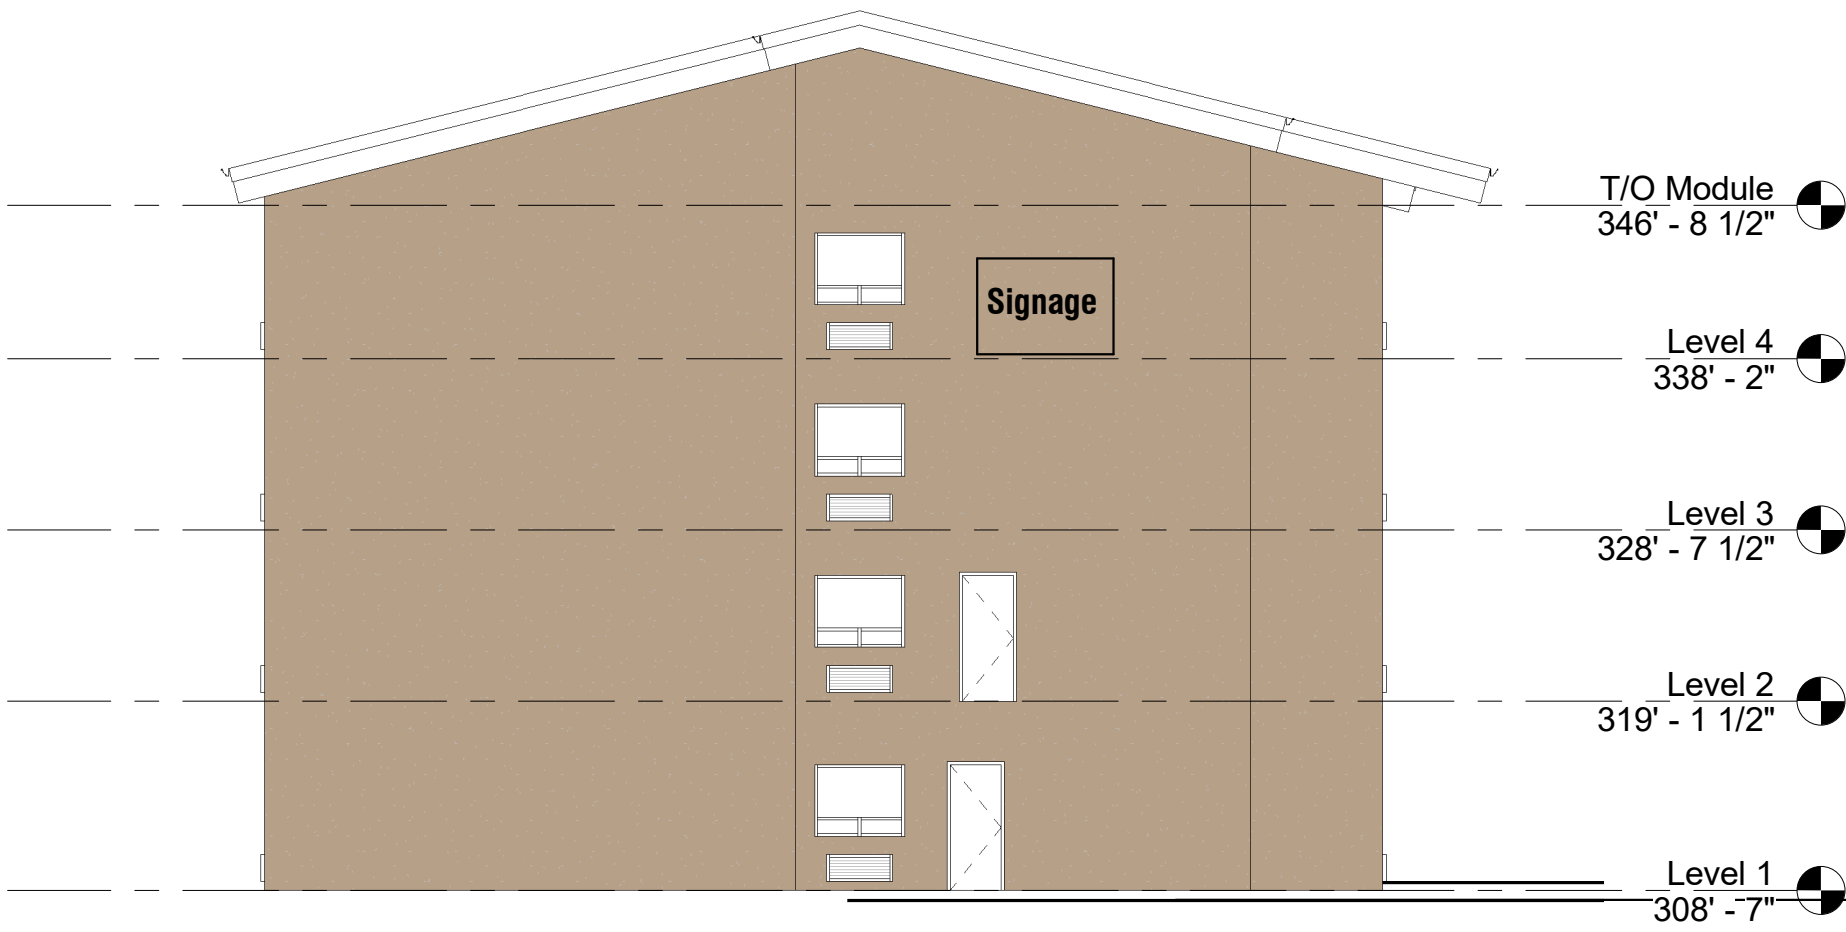

NORTH ELEVATION

SCALE: 3/32" = 1'-0"

- 1 - EXTERIOR WALL STUCCO TO MATCH THE EXISITING BUILDING.
- 2 - WINDOW DESIGN TO MATCH THE EXISITING BUILDING.
- 3 - AIR CONDITIONER UNIT TO MATCH THE EXISITING BUILDING.
- 4 - ROOF DESIGN TO MATCH THE EXISITING BUILDING.




EXISTING BUILING ELEVATION



PROPOSED BUILDING ELEVATION

(FOR VISUAL REFERENCE ONLY)

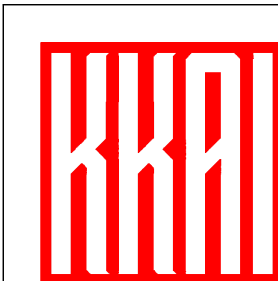

**Kenneth Kim
Architecture Inc.**
t: 778-379-8918 / f: 604-800-0775
e: kenneth@kkai.ca
211-2223 West Broadway
Vancouver, B.C. V6K 2E4

THIS DRAWING MUST NOT BE SCALED.
THE GENERAL CONTRACTOR SHALL
VERIFY ALL DIMENSIONS AND LEVELS
PRIOR TO COMMENCEMENT OF WORK.
ALL ERRORS AND OMISSIONS SHALL BE
REPORTED IMMEDIATELY TO THE
ARCHITECT.

COPYRIGHT RESERVED.
THIS PLAN AND DESIGN ARE AND SHALL
REMAIN AT ALL TIMES THE EXCLUSIVE
PROPERTY OF KENNETH KIM
ARCHITECTURE INC. AND MAY NOT BE
USED OR REPRODUCED WITHOUT PRIOR
WRITTEN CONSENT.

Project Title
**COMFORT INN
ADDITION**

26574 Gloucester Way,
Langley, BC.


Notes

No.	Date	Revision

Sheet Title
**HOTEL
ELEVATIONS**


File number:
Print date: Apr24, 2023
Drawn: GK
Checked: KK
Scale:
Dwg. no.

A1.3

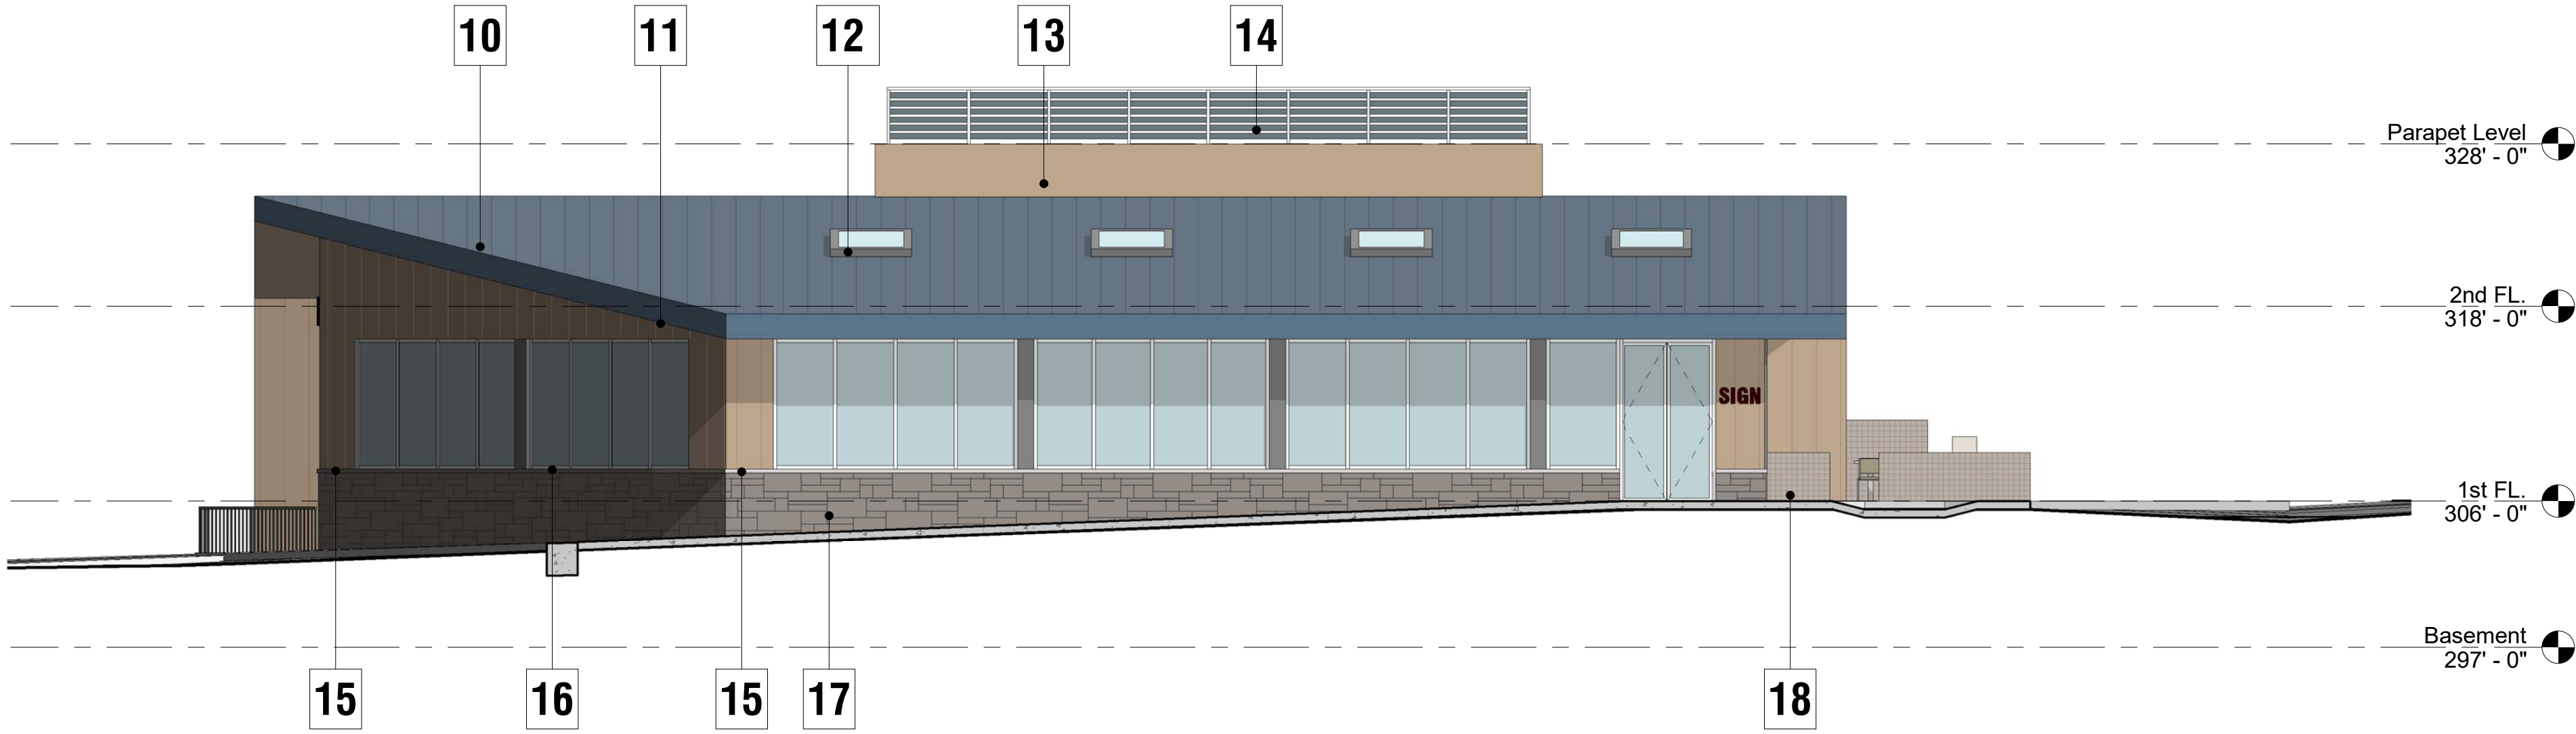


RESTAURANT BUILDING WEST ELEVATION

SCALE : 1/8" = 1'-0"

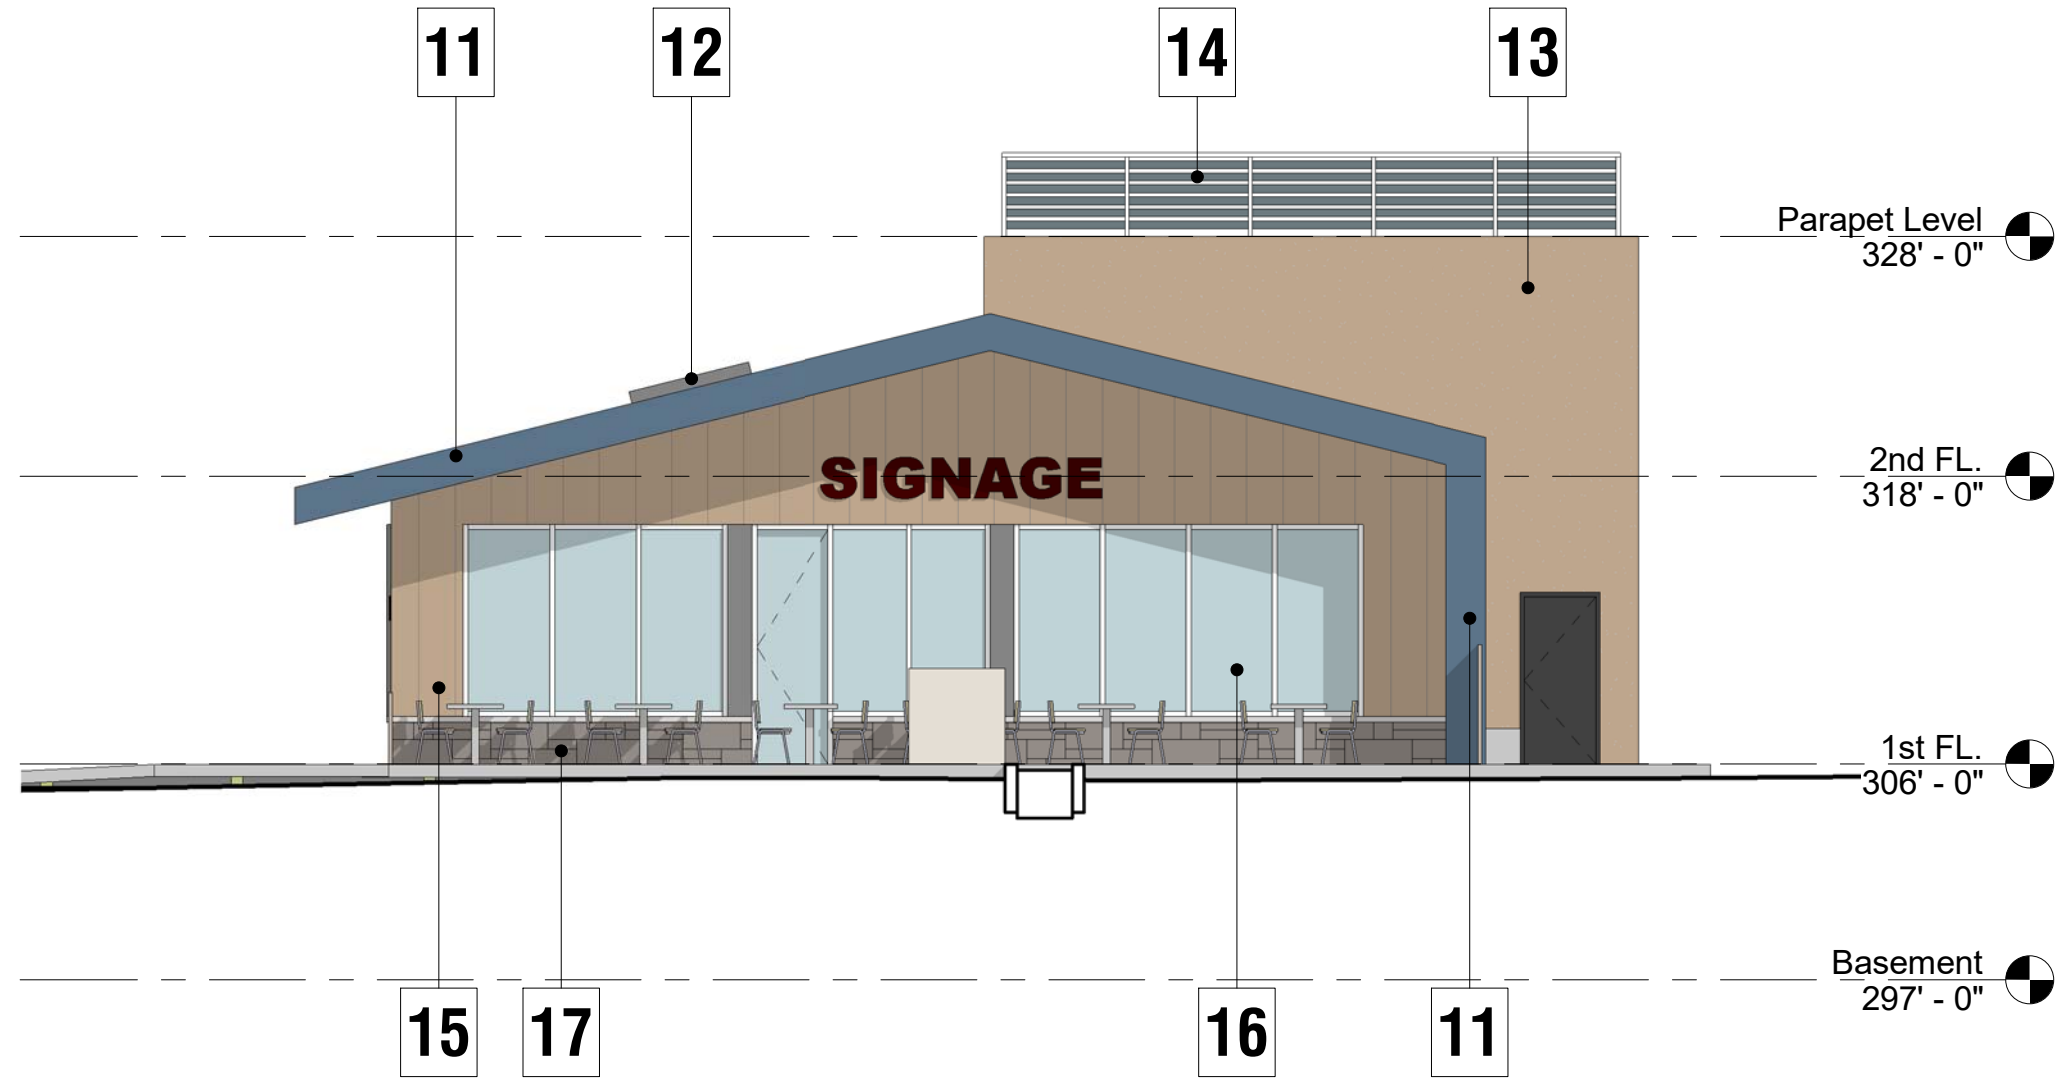


RESTAURANT BUILDING SOUTH ELEVATION

SCALE : 1/8" = 1'-0"

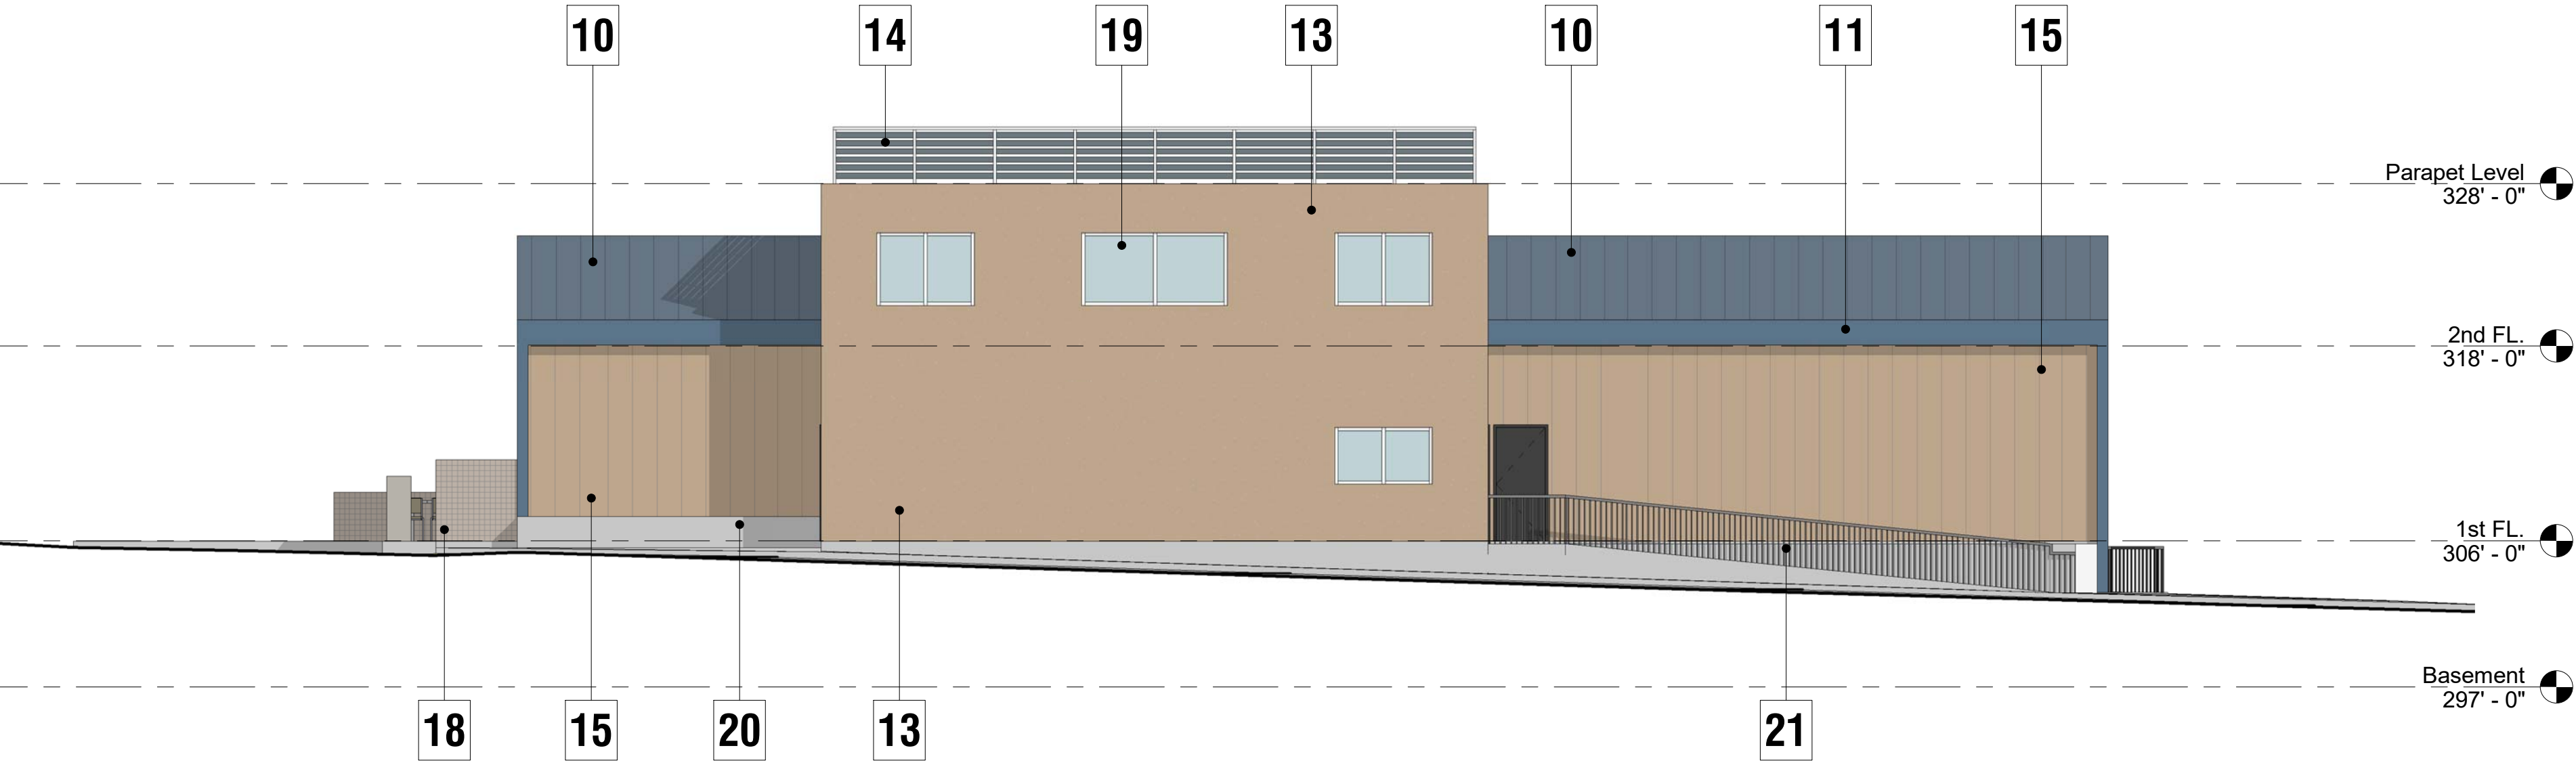

RESTAURANT BUILDING EAST ELEVATION

SCALE : 1/8" = 1'-0"

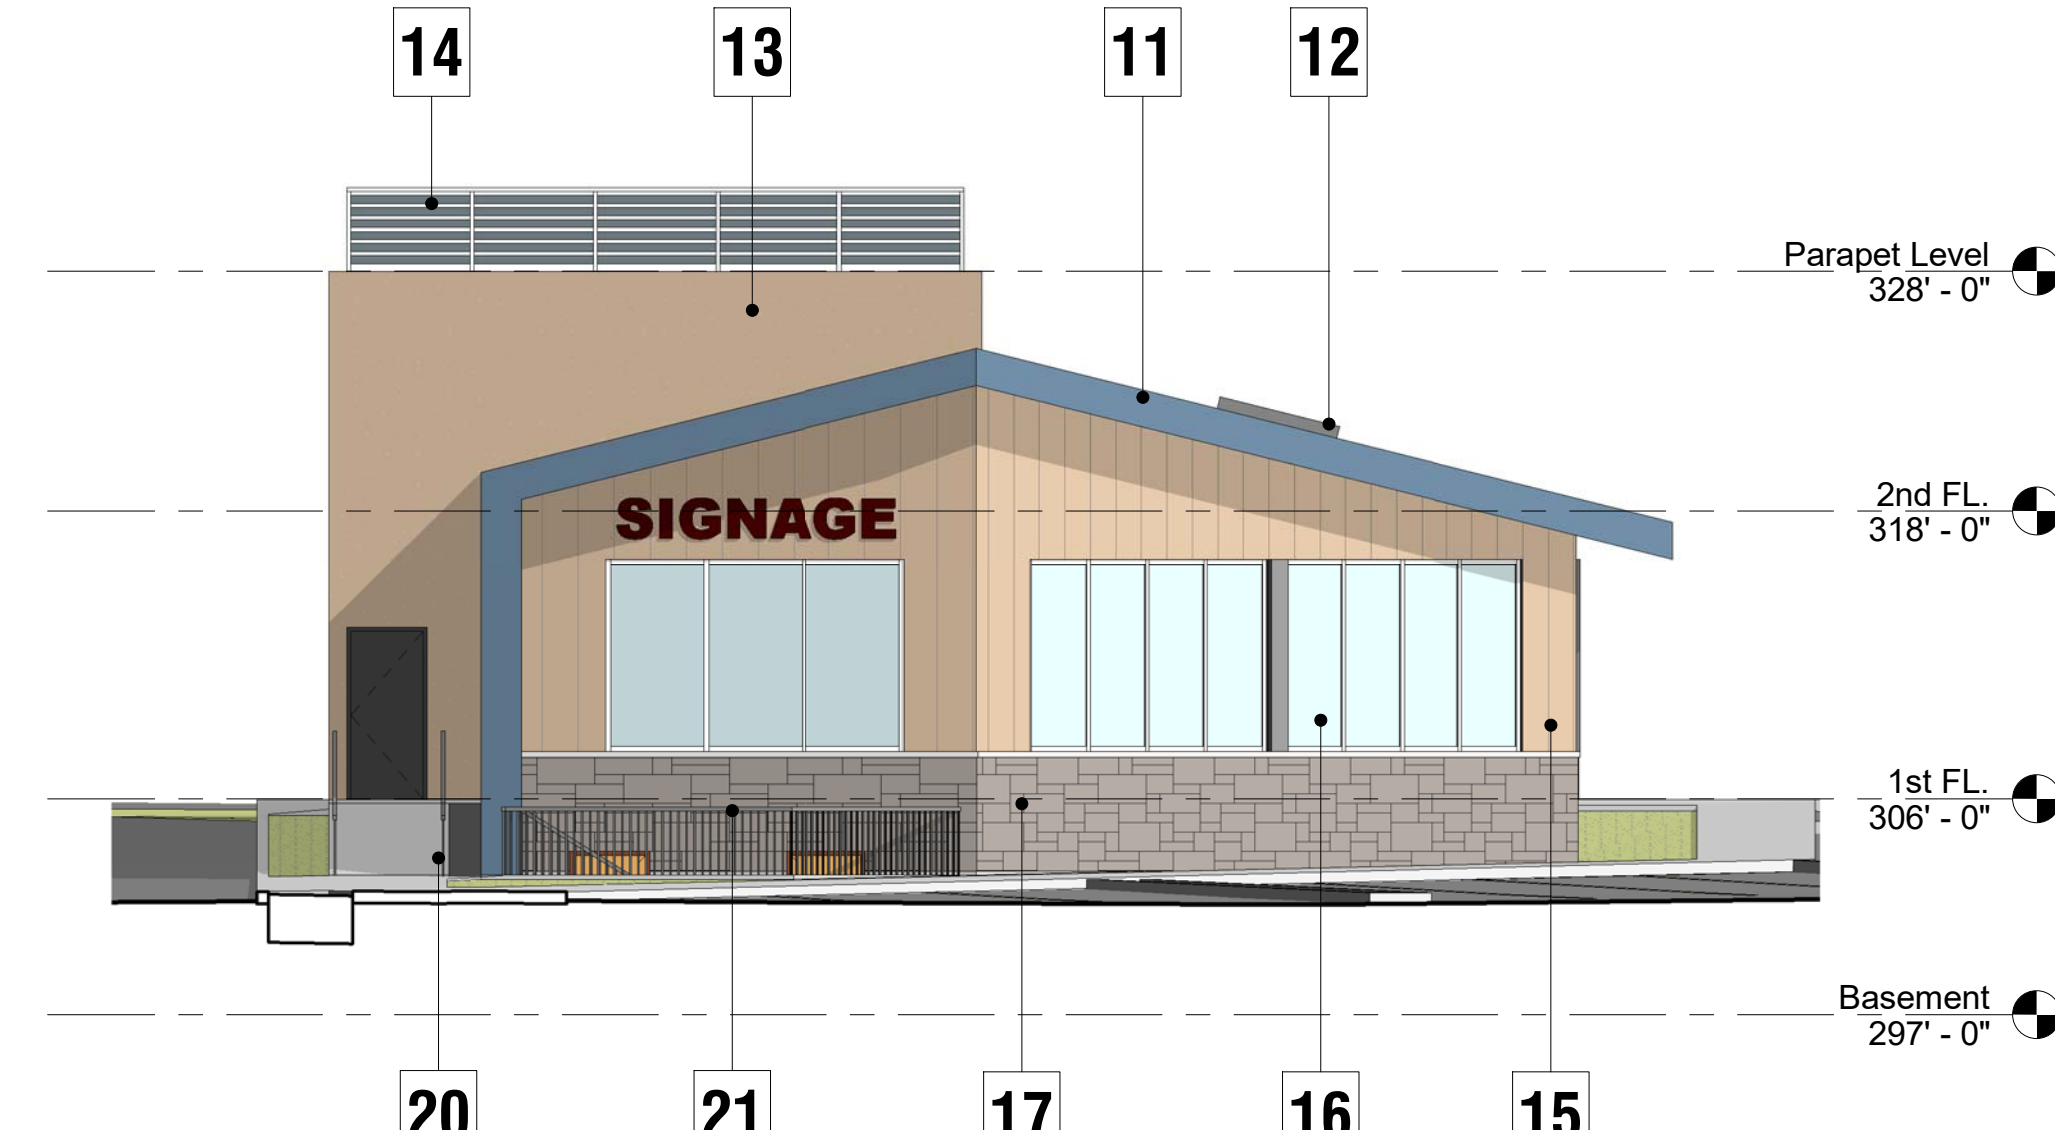

RESTAURANT BUILDING NORTH ELEVATION

SCALE : 1/8" = 1'-0"

ELEVATION NOTES:

- 10

Metal Roof w/ Standing seam, Slate Grey.
- 11

Metal fascia to match existing hotel - Semi glossy medium grey
- 12

Proposed Skylight
- 13

Stucco to match existing hotel - Beige
- 14

Metal Fence to screen roof top units, Medium Grey.
- 15

Metal,Aluminium or Composite material siding. Simulated wood.
- 16

Storefront Window, TYP.
- 17

Stone Veneer -Cultured Stone


- 18

Patio Fence
- 19

Windows, TYP.
- 20

Concrete painted, Light Grey.
- 21

Metal Railing, Medium Grey.

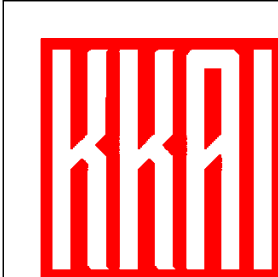

Kenneth Kim
Architecture Inc.

t: 778-379-8918 / f: 604-800-0775

e: kenneth@kkai.ca

211-2223 West Broadway
Vancouver, B.C. V6K 2E4

THIS DRAWING MUST NOT BE SCALED.
THE GENERAL CONTRACTOR SHALL
VERIFY ALL DIMENSIONS AND LEVELS
PRIOR TO COMMENCEMENT OF WORK.
ALL ERRORS AND OMISSIONS SHALL BE
REPORTED IMMEDIATELY TO THE
ARCHITECT.

COPYRIGHT RESERVED.
THIS PLAN AND DESIGN ARE AND SHALL
REMAIN AT ALL TIMES THE EXCLUSIVE
PROPERTY OF KENNETH KIM
ARCHITECTURE INC. AND MAY NOT BE
USED OR REPRODUCED WITHOUT PRIOR
WRITTEN CONSENT.

Project Title

COMFORT INN
ADDITION

26574 Gloucester Way,
Langley, BC.

Notes

No.	Date	Revision

Sheet Title

RESTAURANT
ELEVATIONS

File number:

Print date: April 13, 2023

Drawn: GK

Checked: KK

Scale:

Dwg. no.

A1.4



PERSPECTIVE VIEW 1
LOOKING SOUTHWEST WHEN COMING FROM GLOUCESTER WAY




PERSPECTIVE VIEW 2
LOOKING EAST WHEN COMING FROM HOTEL ENTANCE



PERSPECTIVE VIEW 3
LOOKING EAST FROM HOTEL SUITES



PERSPECTIVE VIEW 4
LOOKING WEST

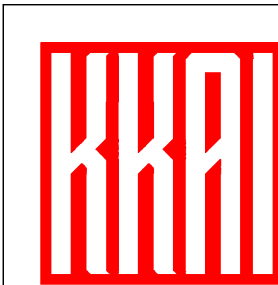

**Kenneth Kim
Architecture Inc.**
t: 778-379-8918 / f: 604-800-0775
e: kenneth@kkai.ca
211-2223 West Broadway
Vancouver, B.C. V6K 2E4

THIS DRAWING MUST NOT BE SCALED.
THE GENERAL CONTRACTOR SHALL
VERIFY ALL DIMENSIONS AND LEVELS
PRIOR TO COMMENCEMENT OF WORK.
ALL ERRORS AND OMISSIONS SHALL BE
REPORTED IMMEDIATELY TO THE
ARCHITECT.

COPYRIGHT RESERVED.
THIS PLAN AND DESIGN ARE AND SHALL
REMAIN AT ALL TIMES THE EXCLUSIVE
PROPERTY OF KENNETH KIM
ARCHITECTURE INC. AND MAY NOT BE
USED OR REPRODUCED WITHOUT PRIOR
WRITTEN CONSENT.

Project Title

**COMFORT INN
ADDITION**

26574 Gloucester Way,
Langley, BC.

Notes

No.	Date	Revision

Sheet Title

**CONCEPTUAL
RENDERINGS**

File number:

Print date: Apr24, 2023

Drawn: GK

Checked: KK

Scale:

Dwg. no.

A1.5