





1 BUILDING 1 - NORTH ELEVATION
Scale: 1:100



2 BUILDING 1 - SOUTH ELEVATION
Scale: 1:100

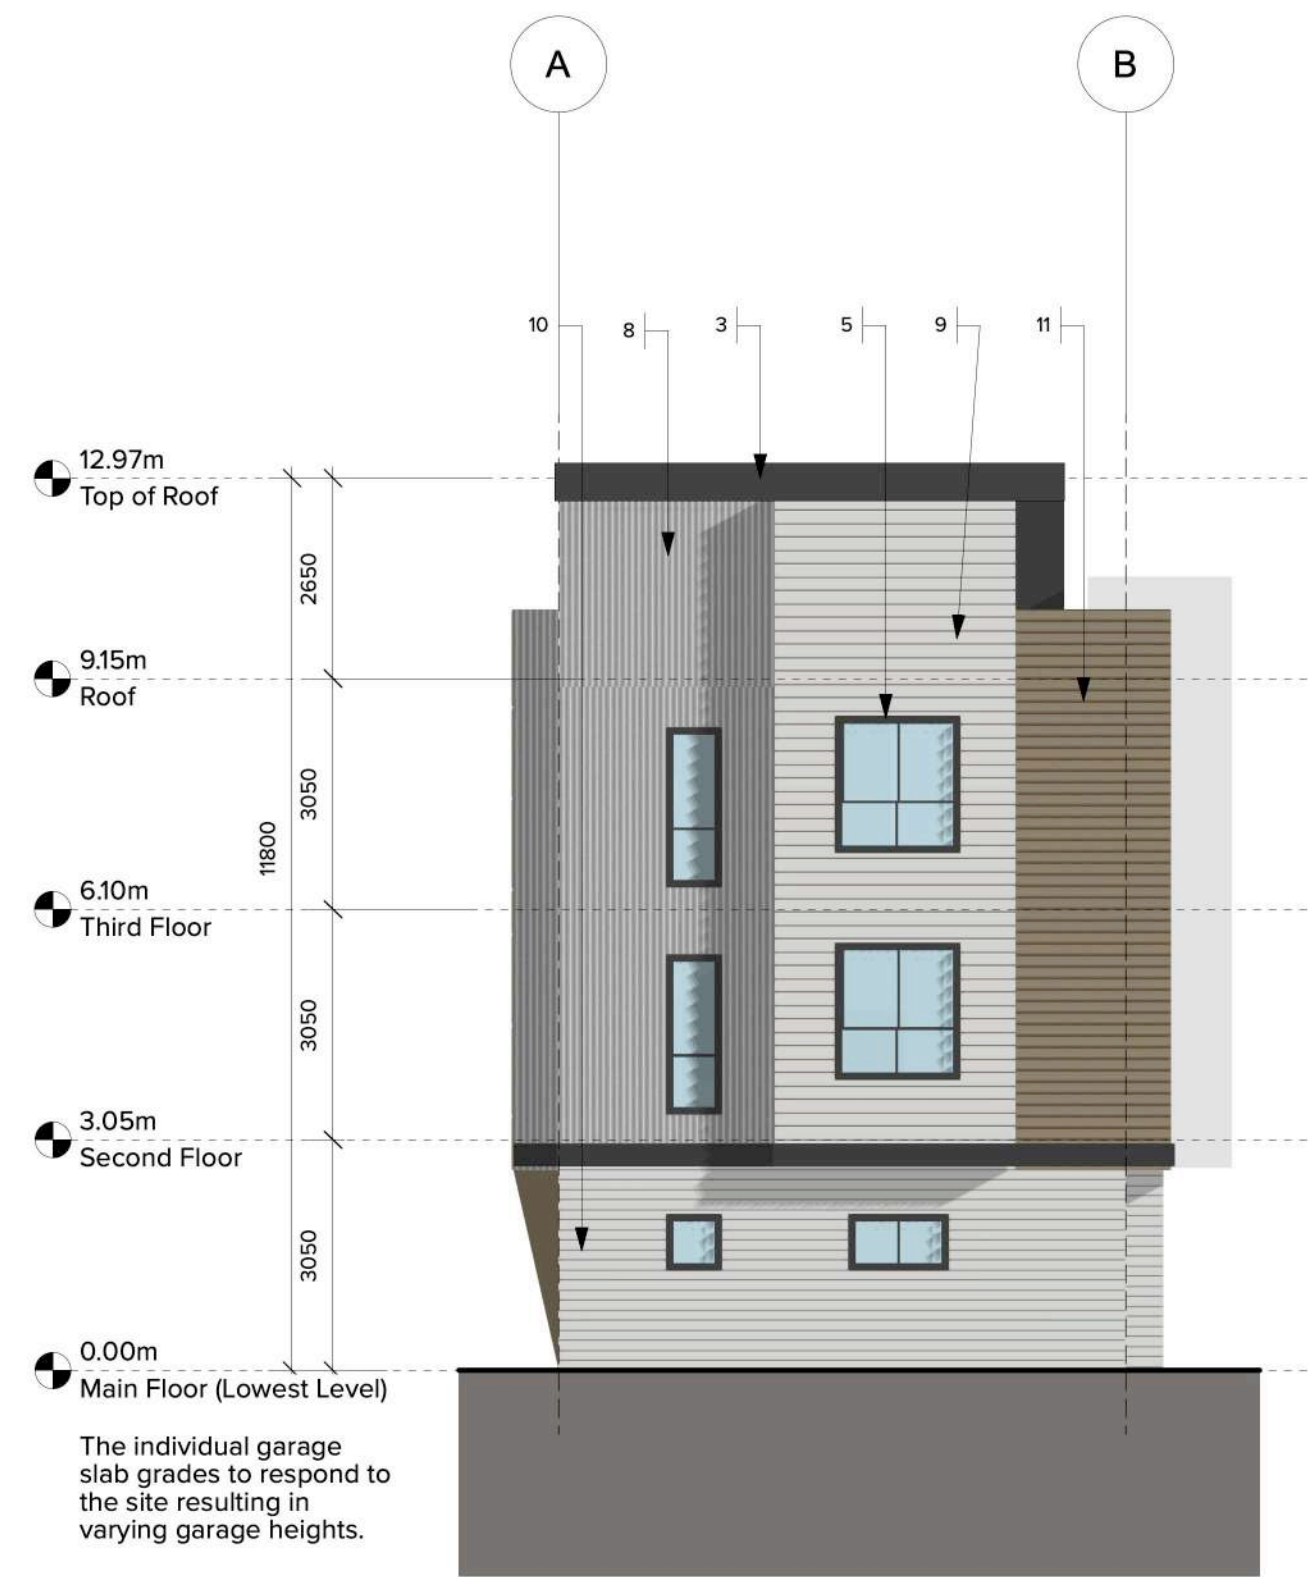



3 BUILDING 1 - WEST ELEVATION
Scale: 1:100

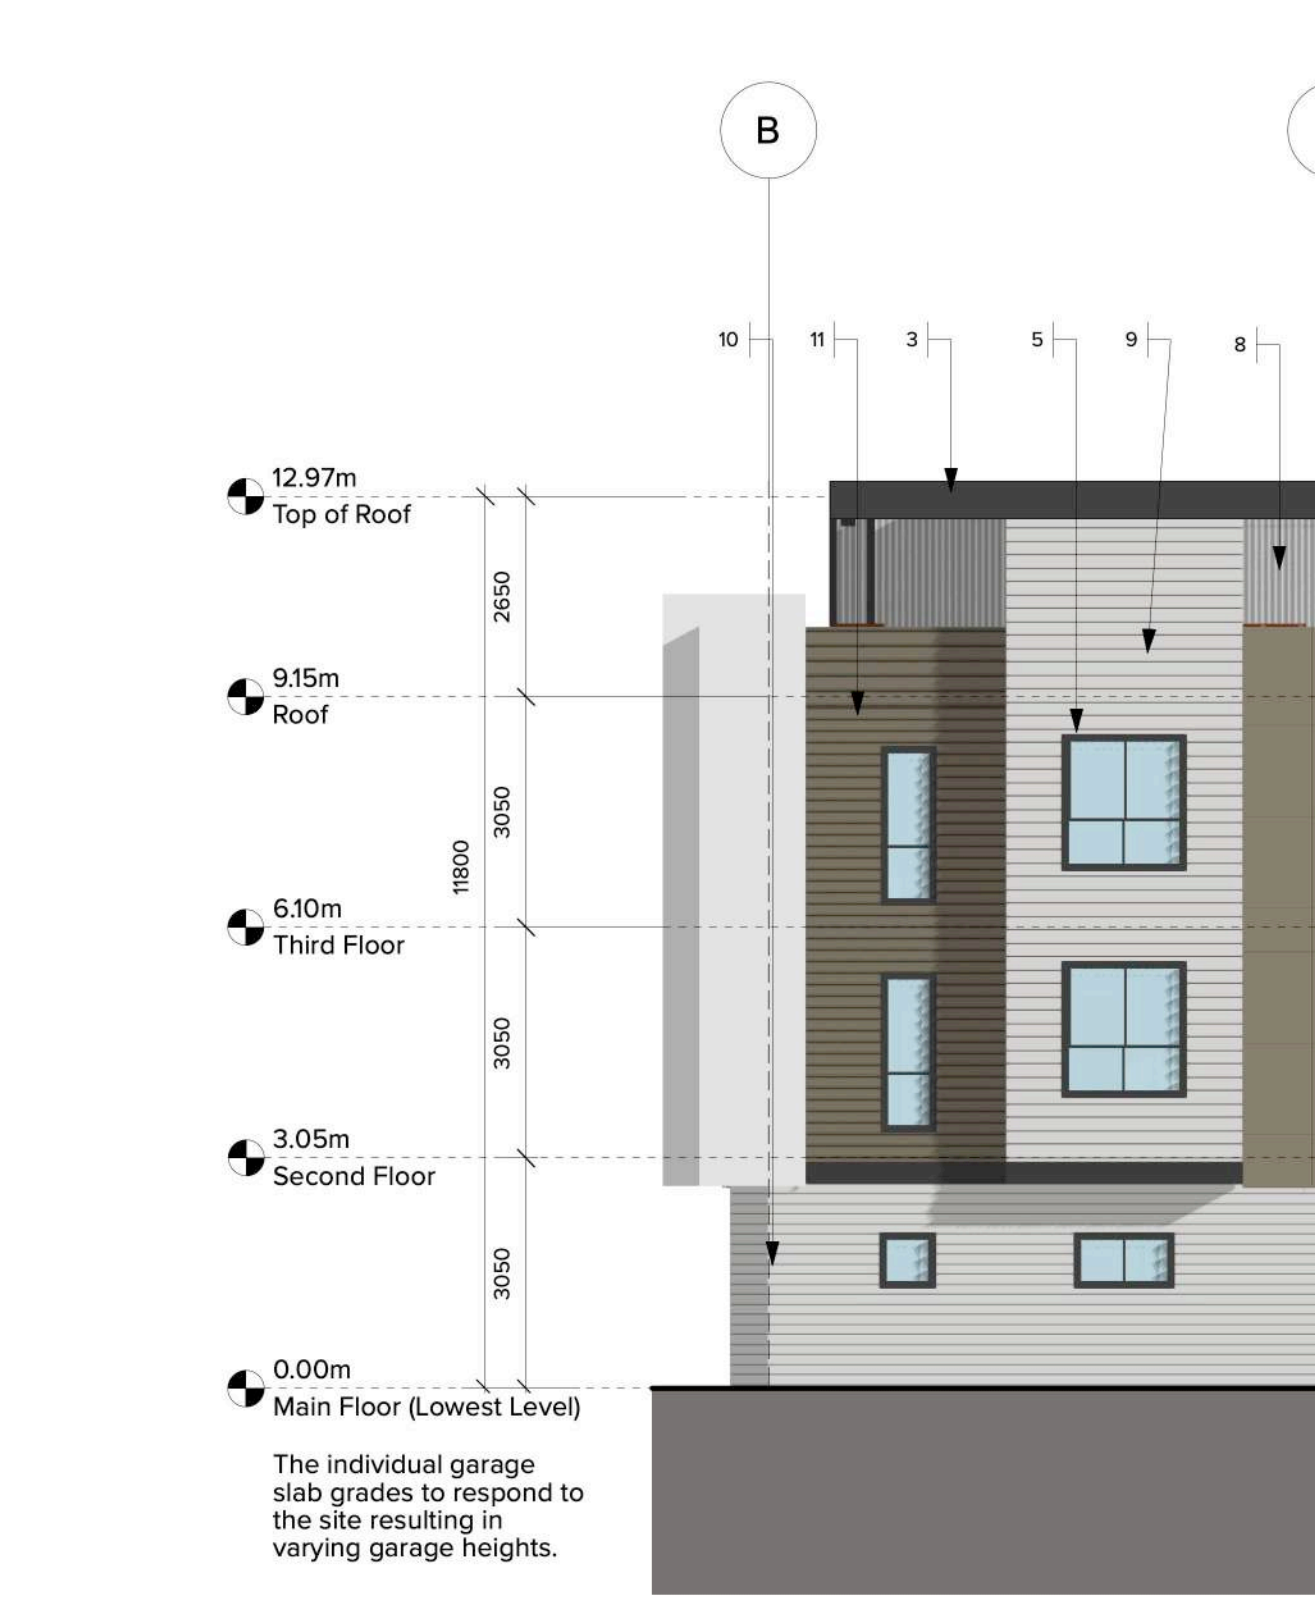

4 BUILDING 1 - EAST ELEVATION
Scale: 1:100

Material Legend

1. JAMES HARDIE BOARD
Colour: Benjamin Moore:
Iron Mountain 2134-30
2. JAMES HARDIE BOARD
Colour: Benjamin Moore:
Tundra (2133-70)
3. Trim Board / Aluminum Pergola
Benjamin Moore: Iron Mountain
4. Unit Entry Door
Frame Colour: Benjamin Moore
Iron Mountain 2134-30
5. Painted Vinyl Window Frame
Colour: Benjamin Moore
Iron Mountain 2134-30
6. Painted Steel Overhead Garage Door
Colour: Benjamin Moore
Iron Mountain 2134-30
7. Aluminum Railing w/ Glass panel
Colour: Benjamin Moore
Iron Mountain 2134-30
8. Corrugated Metal Panel
9. HARDIE LAPSIDING
MagnoliaHome:
Plaster White 4"
10. HARDIE LAPSIDING
MagnoliaHome:
Plaster White 6"
11. JAMES HARDIE BOARD & LAPSIDING
Dream Collection Color:
Aged Barnwood
12. JAMES HARDIE BOARD & LAPSIDING
Dream Collection Color:
Camouflage
13. JAMES HARDIE BOARD & LAPSIDING
Dream Collection Color:
Tumbleweed

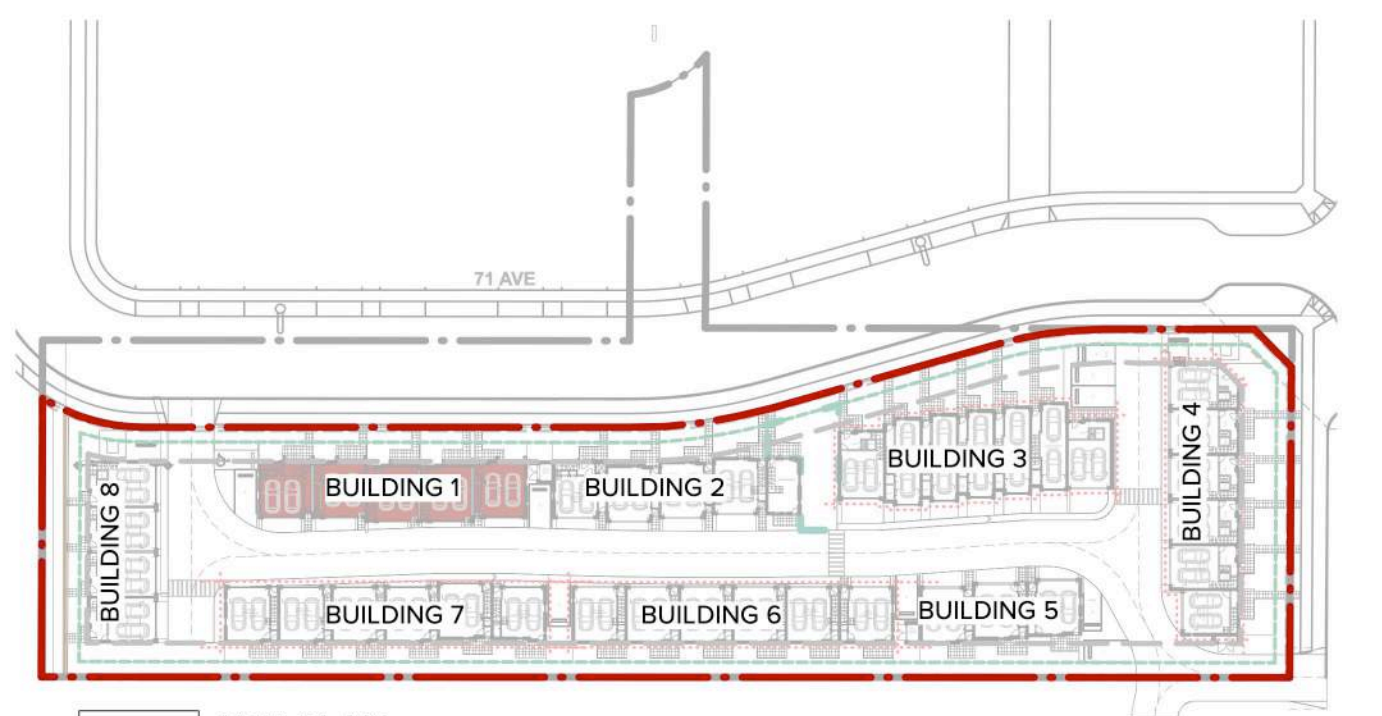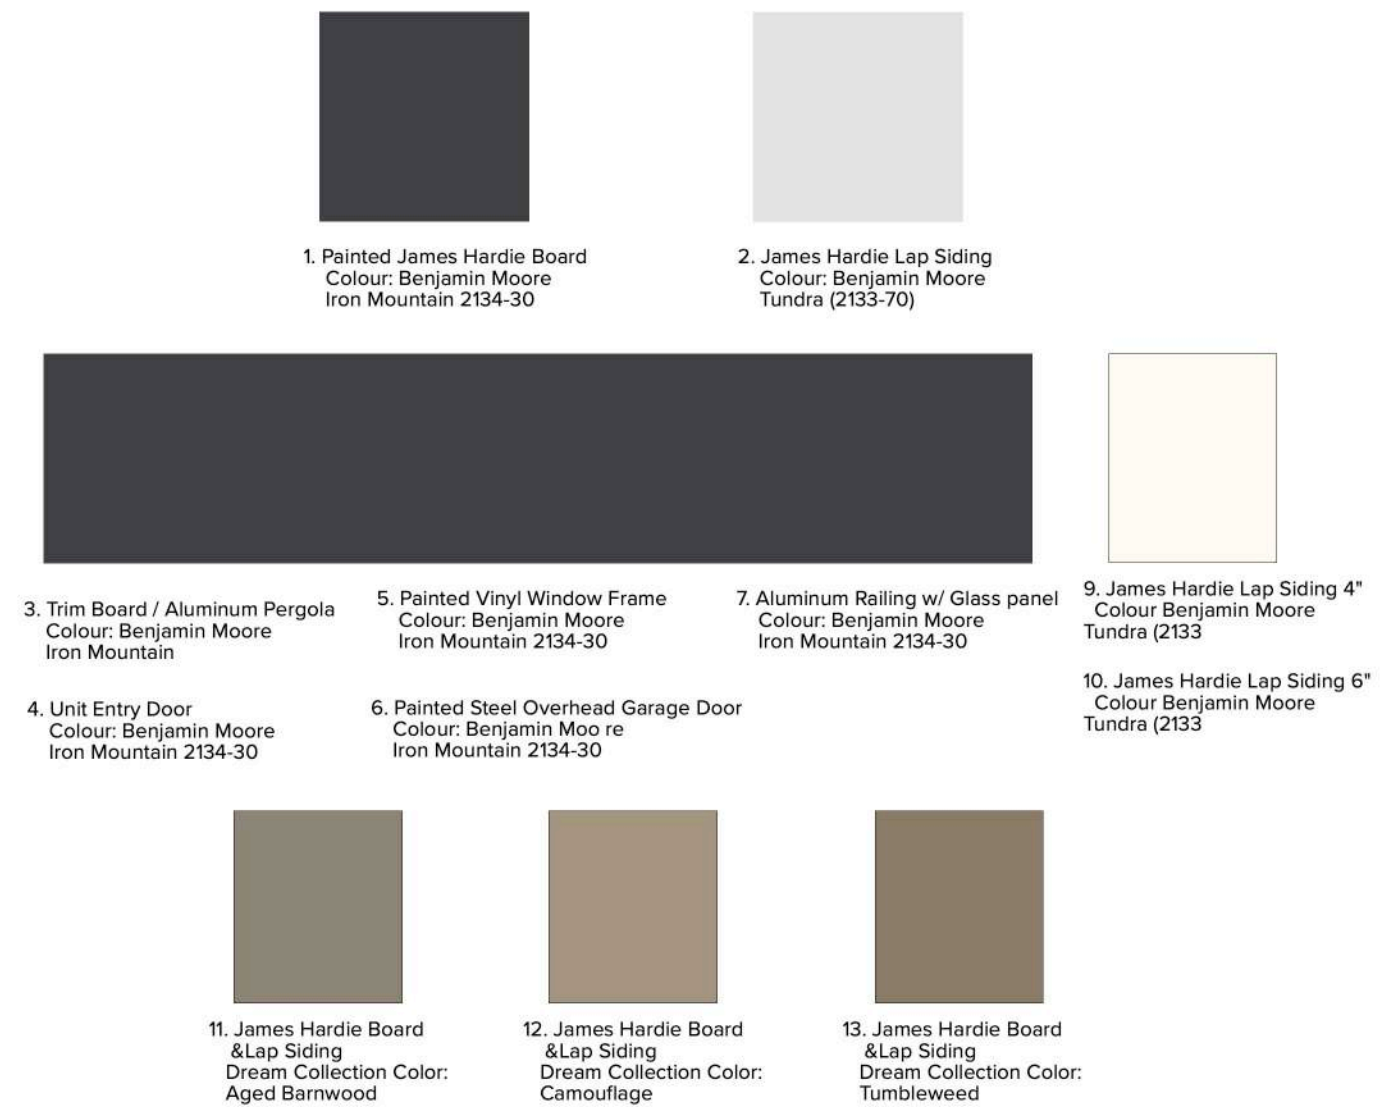

5 KEY PLAN
Scale: 1:1000



ARCHITECTURE PANEL INC.

ARCHITECTURE | LANDSCAPE ARCHITECTURE | URBAN DESIGN

Unit 206, 1493 Foster Street, White Rock, BC | 6047831450 |
ruchir@architecturepanel.com

These Drawings and the design are and at all times remain the exclusive property of Architecture Panel Inc. and cannot be used without the Architect's/Landscape Architects's written consent. Contractor is responsible for verification of all dimensions, elevations and other datum on drawings. Any discrepancies to be reported immediately to the Architect/Landscape Architect. Any changes made without the Architect's/Landscape Architect's written consent shall be the contractor's sole responsibility. Do not scale drawings. Dimensions govern.
© Architecture Panel Inc. All rights reserved.

Project
Townhouse Development
20354 71A & 7091 204 St

Owner
1317903 B.C. LTD

Sheet Title
BUILDING 1 ELEVATIONS

Total Sheets
24

Drawn By
MP

Reviewed By
RD


Sheet No.
A4.01

Checked By
RD

Status
DP Application

Contractors

AHJ
Township of Langley

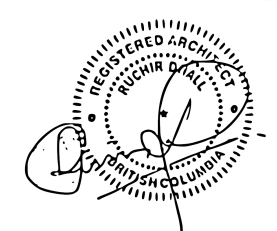


Consultants

Architecture Panel Inc.

Documents
DP Application

No	Date	Issue Notes
A	13 NOV 2024	DP Submission

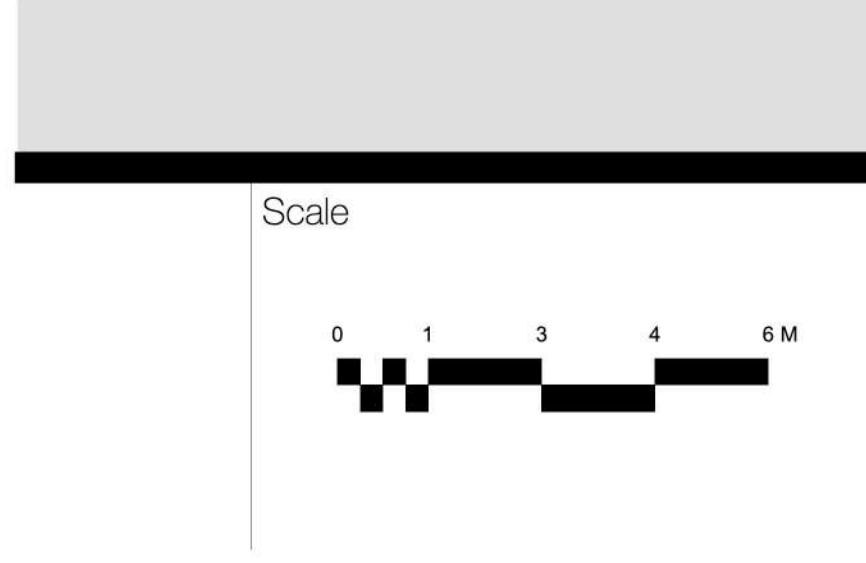





1 BUILDING 2 - SOUTH ELEVATION
Scale: 1:100



2 BUILDING 2 - NORTH ELEVATION
Scale: 1:100


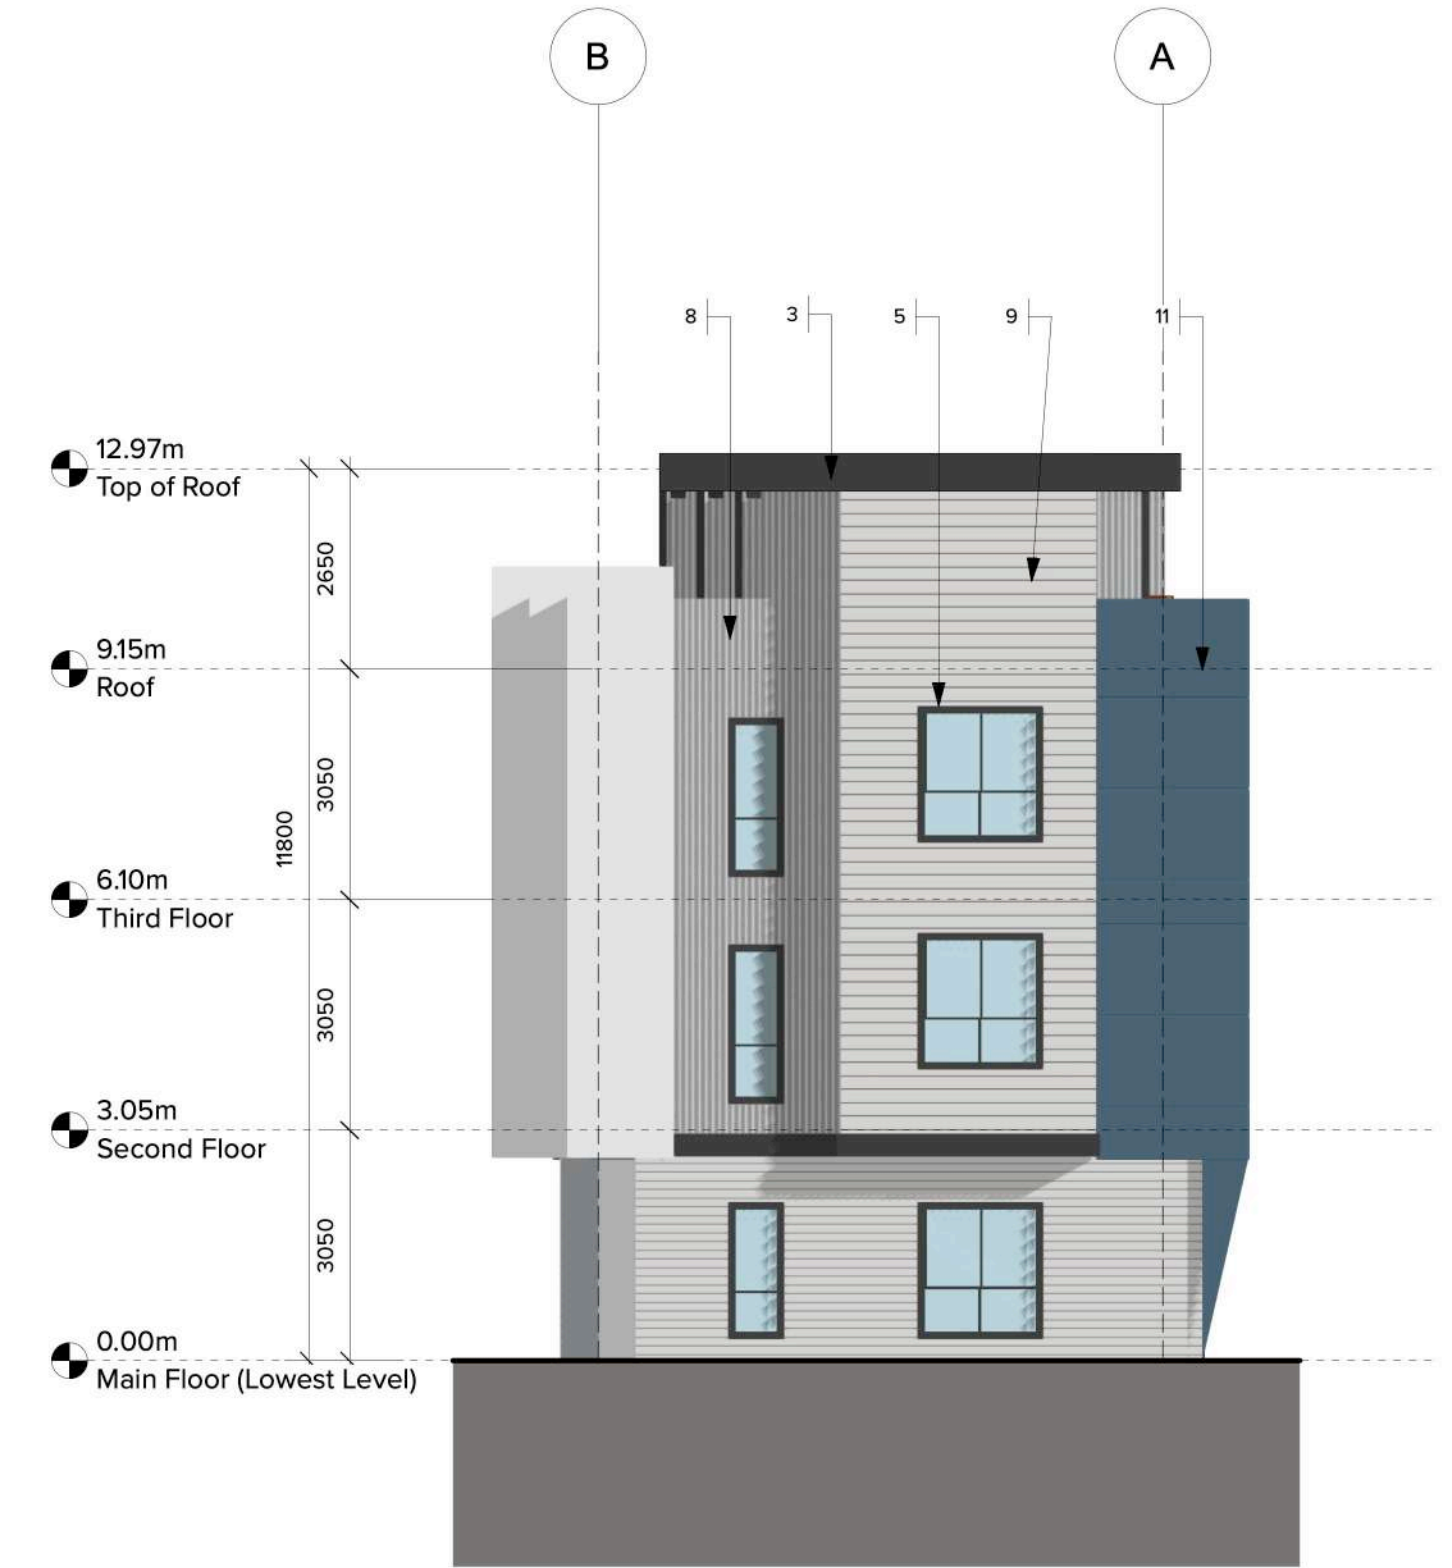


3 BUILDING 2 - EAST ELEVATION
Scale: 1:100

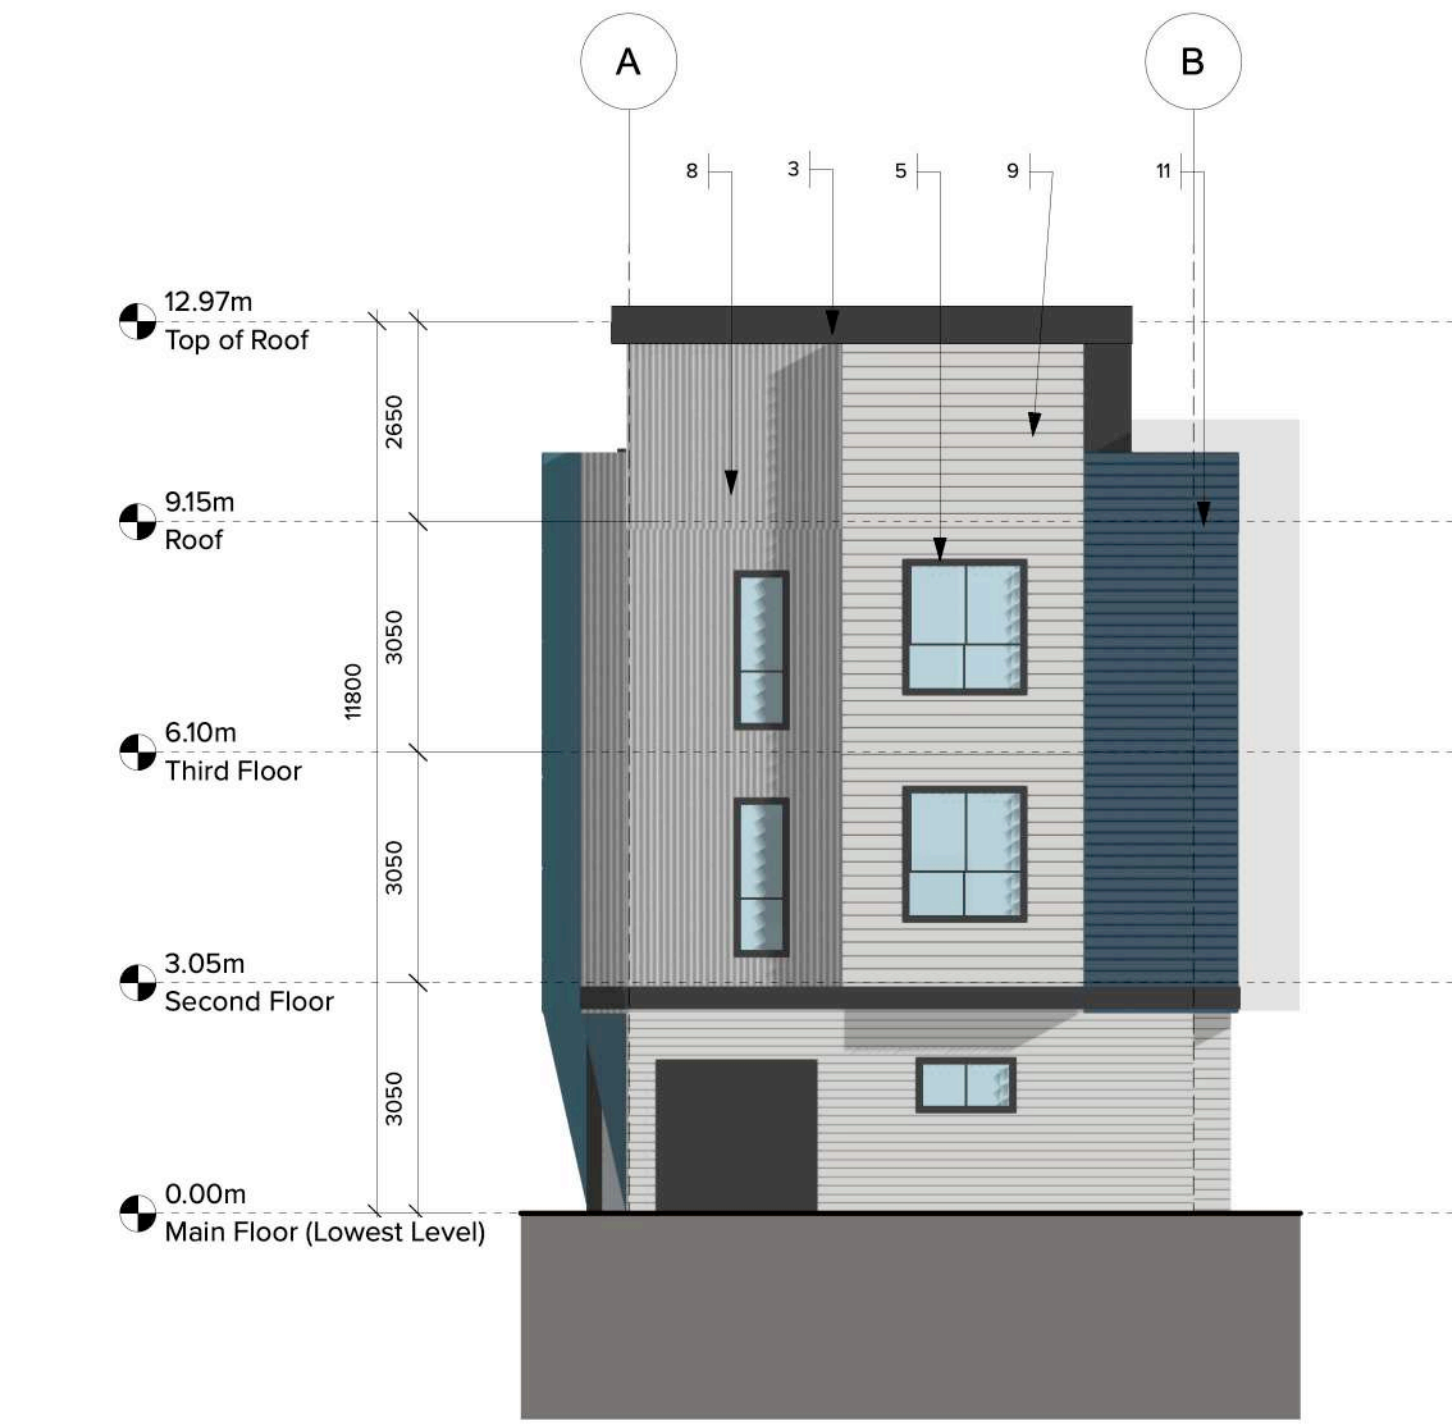

4 BUILDING 2 - WEST ELEVATION
Scale: 1:100

- Material Legend**
- 1. JAMES HARDIE BOARD
Colour: Benjamin Moore:
Iron Mountain 2134-30
 - 2. JAMES HARDIE BOARD
Colour: Benjamin Moore:
Tundra (2133-70)
 - 3. Trim Board / Aluminum Pergola
Benjamin Moore: Iron Mountain
 - 4. Unit Entry Door
Frame Colour: Benjamin Moore
Iron Mountain 2134-30
 - 5. Painted Vinyl Window Frame
Colour: Benjamin Moore
Iron Mountain 2134-30
 - 6. Painted Steel Overhead Garage Door
Colour: Benjamin Moore
Iron Mountain 2134-30
 - 7. Aluminum Railing w/ Glass panel
Colour: Benjamin Moore
Iron Mountain 2134-30
 - 8. Corrugated Metal Panel
 - 9. HARDIE LAPSIDING
MagnoliaHome:
Plaster White 4"
 - 10. HARDIE LAPSIDING
MagnoliaHome:
Plaster White 6"
 - 11. JAMES HARDIE BOARD & LAPSIDING
Dream Collection Color:
Anthena Blue
 - 12. JAMES HARDIE BOARD & LAPSIDING
Dream Collection Color:
Orb Blue
 - 13. JAMES HARDIE BOARD & LAPSIDING
Dream Collection Color:
Blue Moon
 - 14. JAMES HARDIE BOARD & LAPSIDING
Dream Collection Color:
Fathom Blue

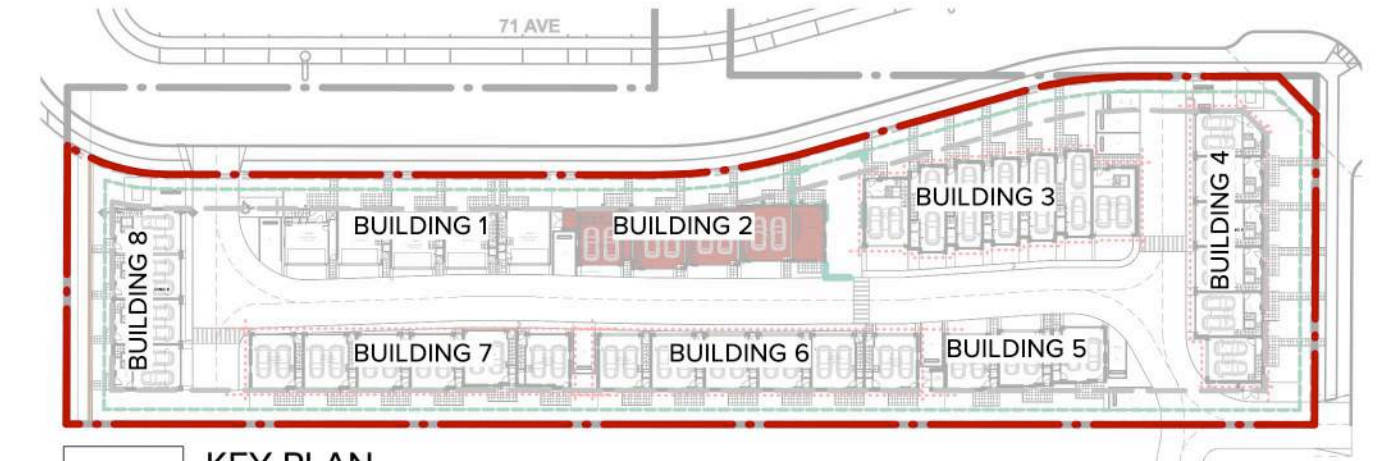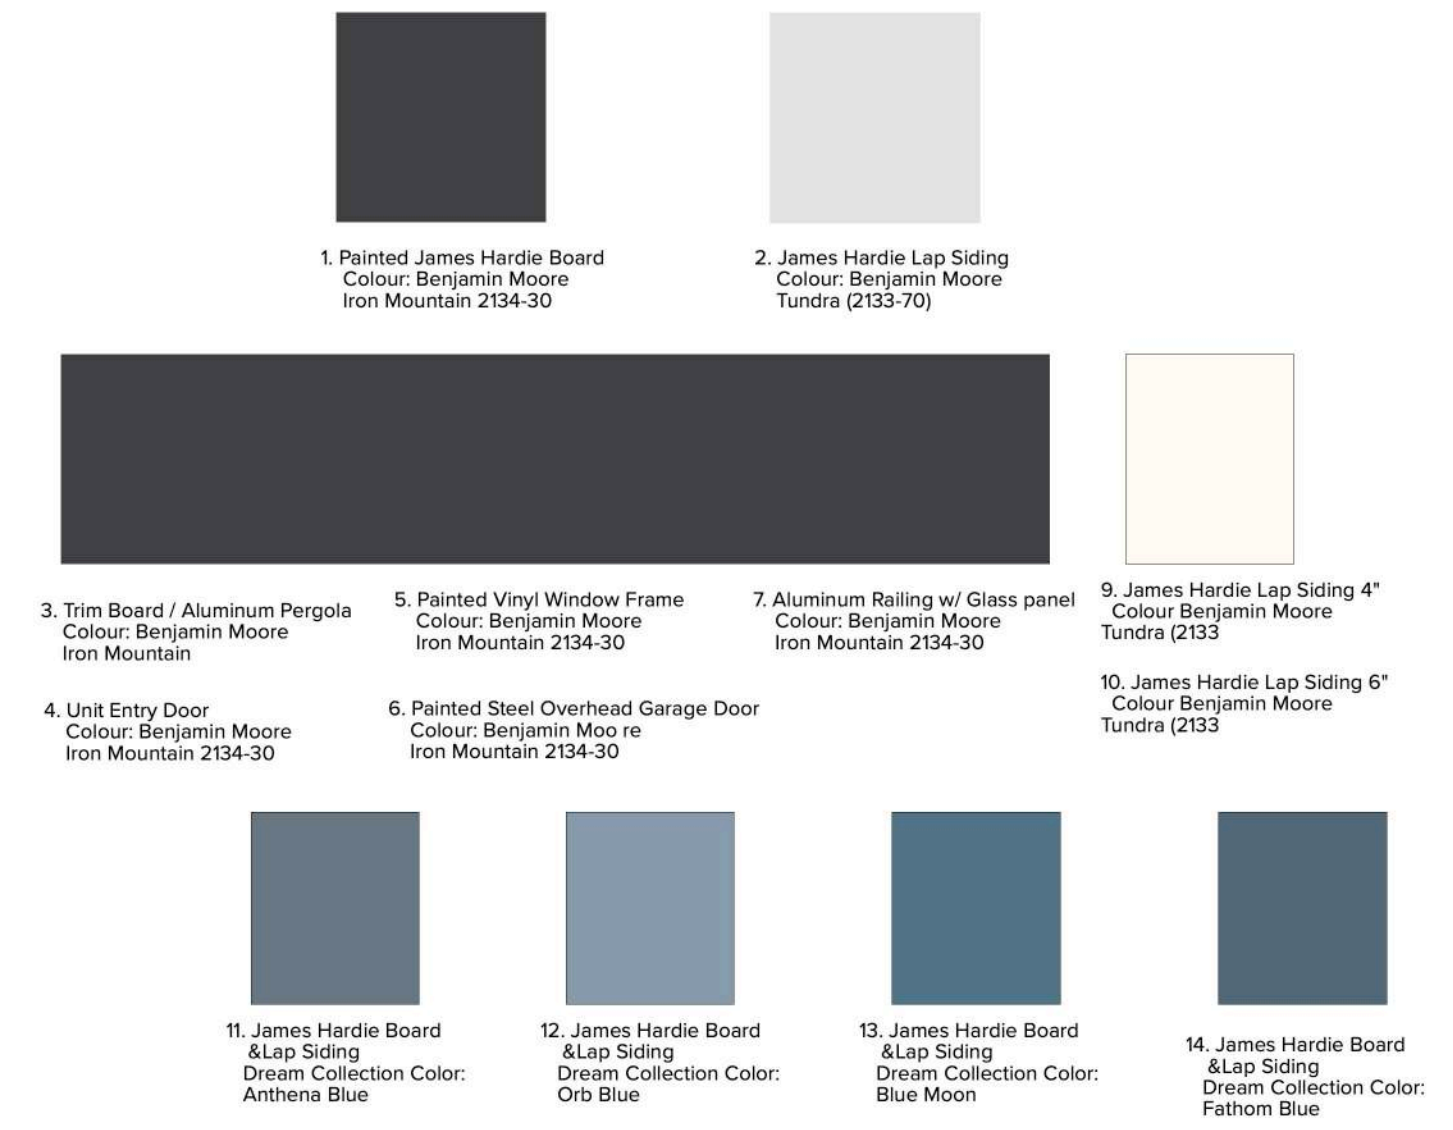

5 KEY PLAN
Scale: 1:1000



ARCHITECTURE PANEL INC.

ARCHITECTURE | LANDSCAPE ARCHITECTURE | URBAN DESIGN

Unit 206, 1493 Foster Street, White Rock, BC | 6047831450 |
ruchir@architecturepanel.com

These Drawings and the design are and at all times remain the exclusive property of Architecture Panel Inc. and cannot be used without the Architect's/Landscape Architects's written consent. Contractor is responsible for verification of all dimensions, elevations and other datum on drawings. Any discrepancies to be reported immediately to the Architect/Landscape Architect. Any changes made without the Architect's/Landscape Architect's written consent shall be the contractor's sole responsibility. Do not scale drawings. Dimensions govern.
© Architecture Panel Inc. All rights reserved.

Project
**Townhouse Development
20354 71A & 7091 204 St**

Owner
1317903 B.C. LTD

Sheet Title
BUILDING 2 ELEVATIONS

Total Sheets
24

Drawn By
MP

Reviewed By
RD


Sheet No.
A4.02

Checked By
RD

Status
DP Application

Contractors


AHJ
Township of Langley

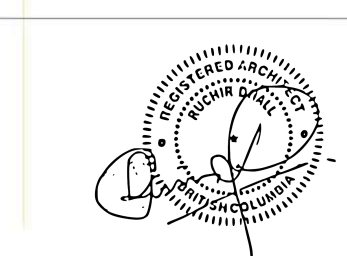

Consultants
Architecture Panel Inc.


Documents
DP Application

No	Date	Issue Notes
A	13 NOV 2024	DP Submission

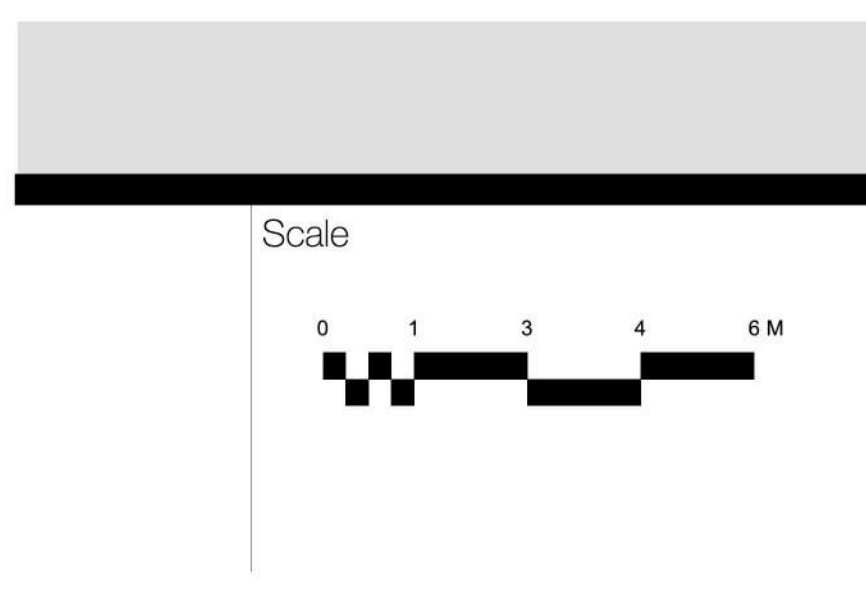




1 BUILDING 3 - NORTH ELEVATION
Scale: 1:100

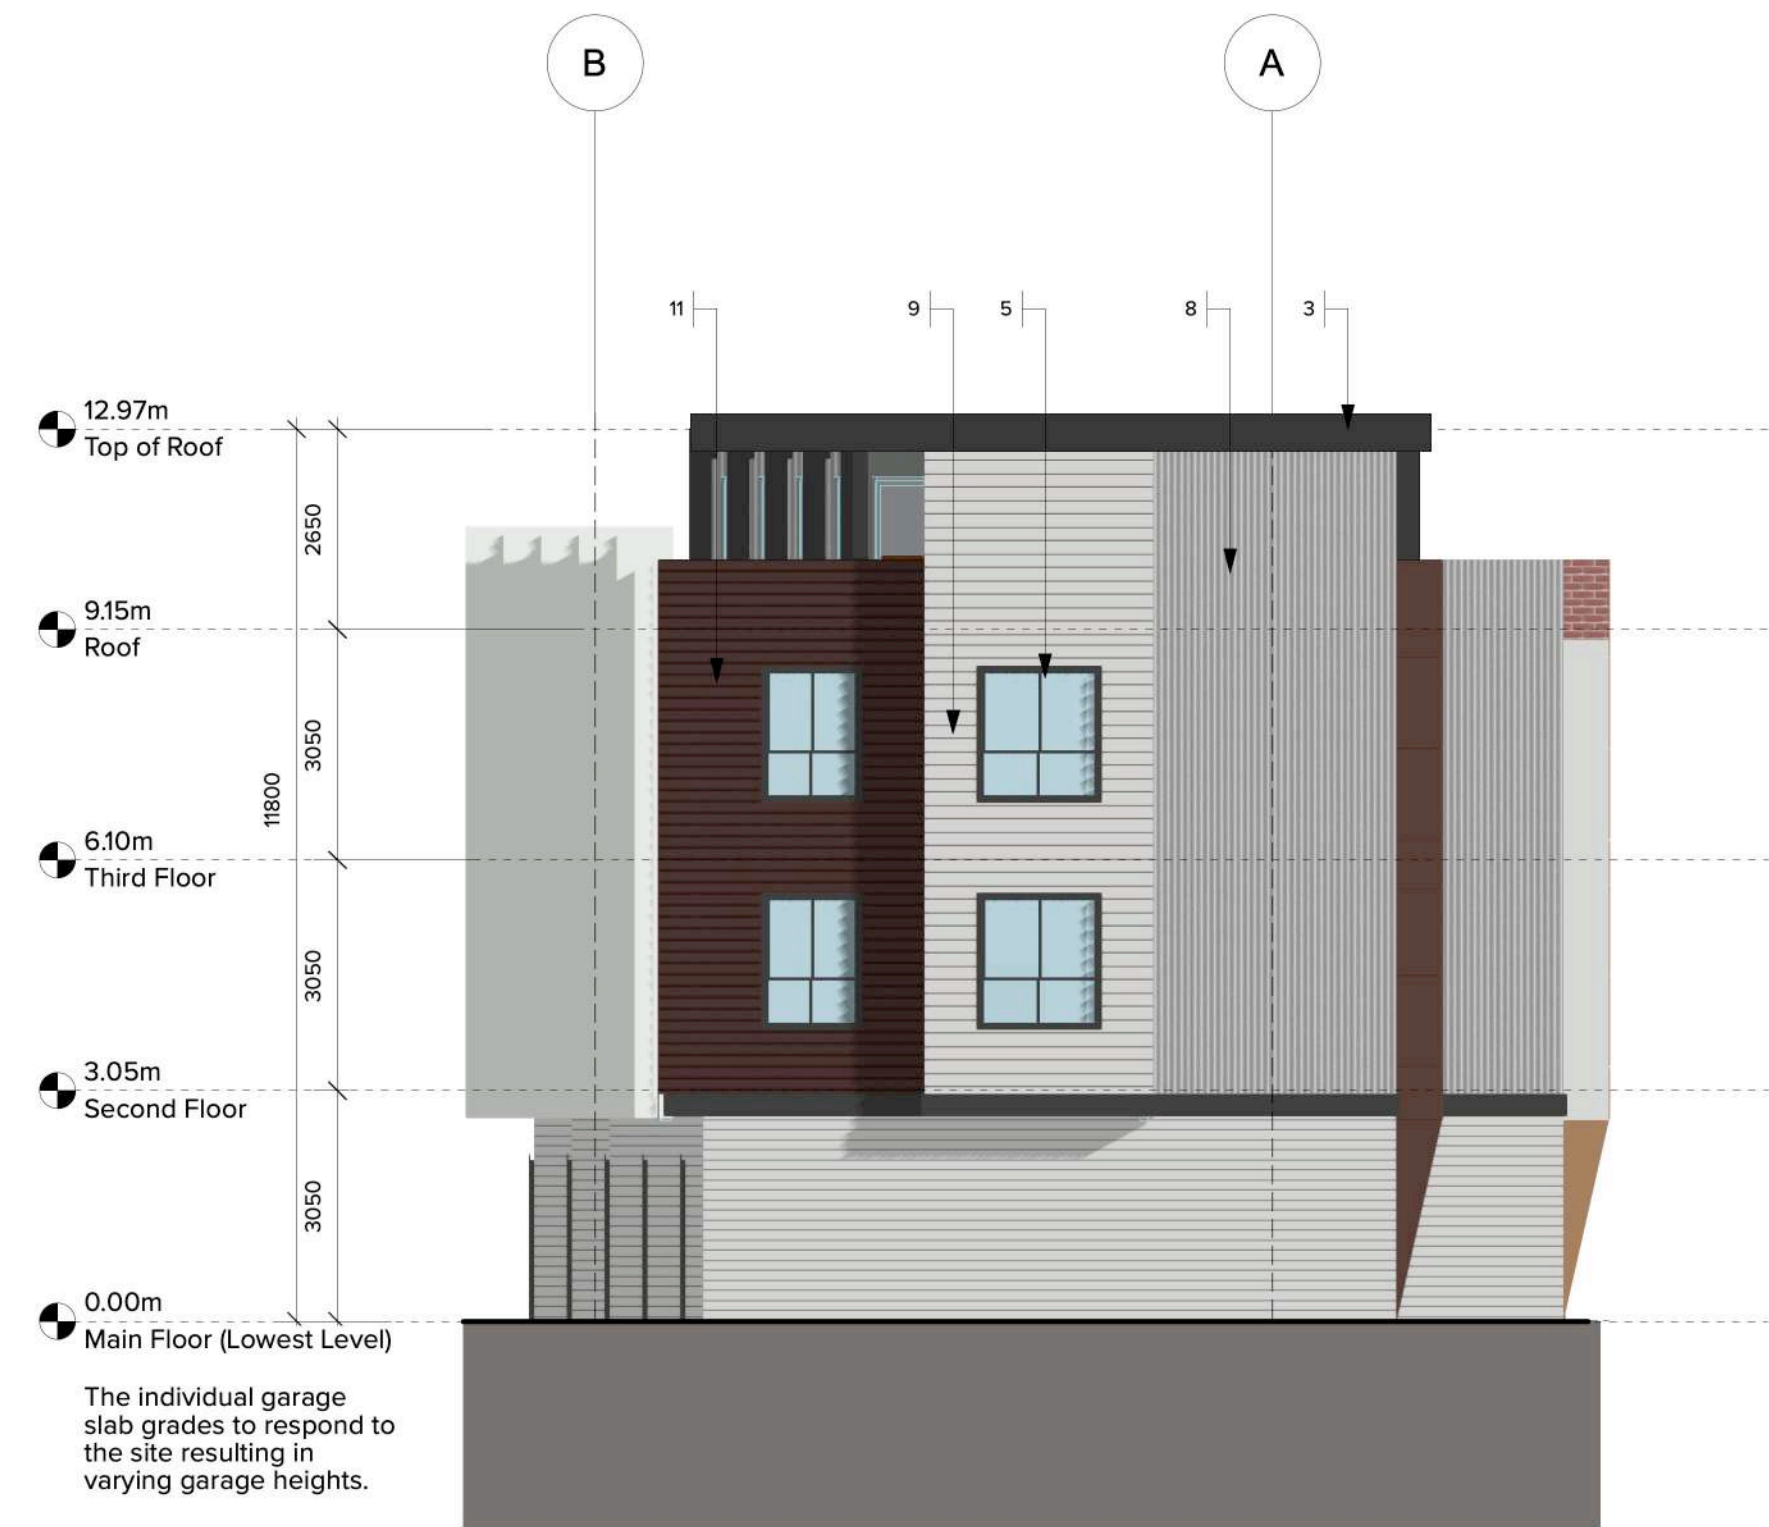

3 BUILDING 3 - EAST ELEVATION
Scale: 1:100



2 BUILDING 3 - SOUTH ELEVATION
Scale: 1:100

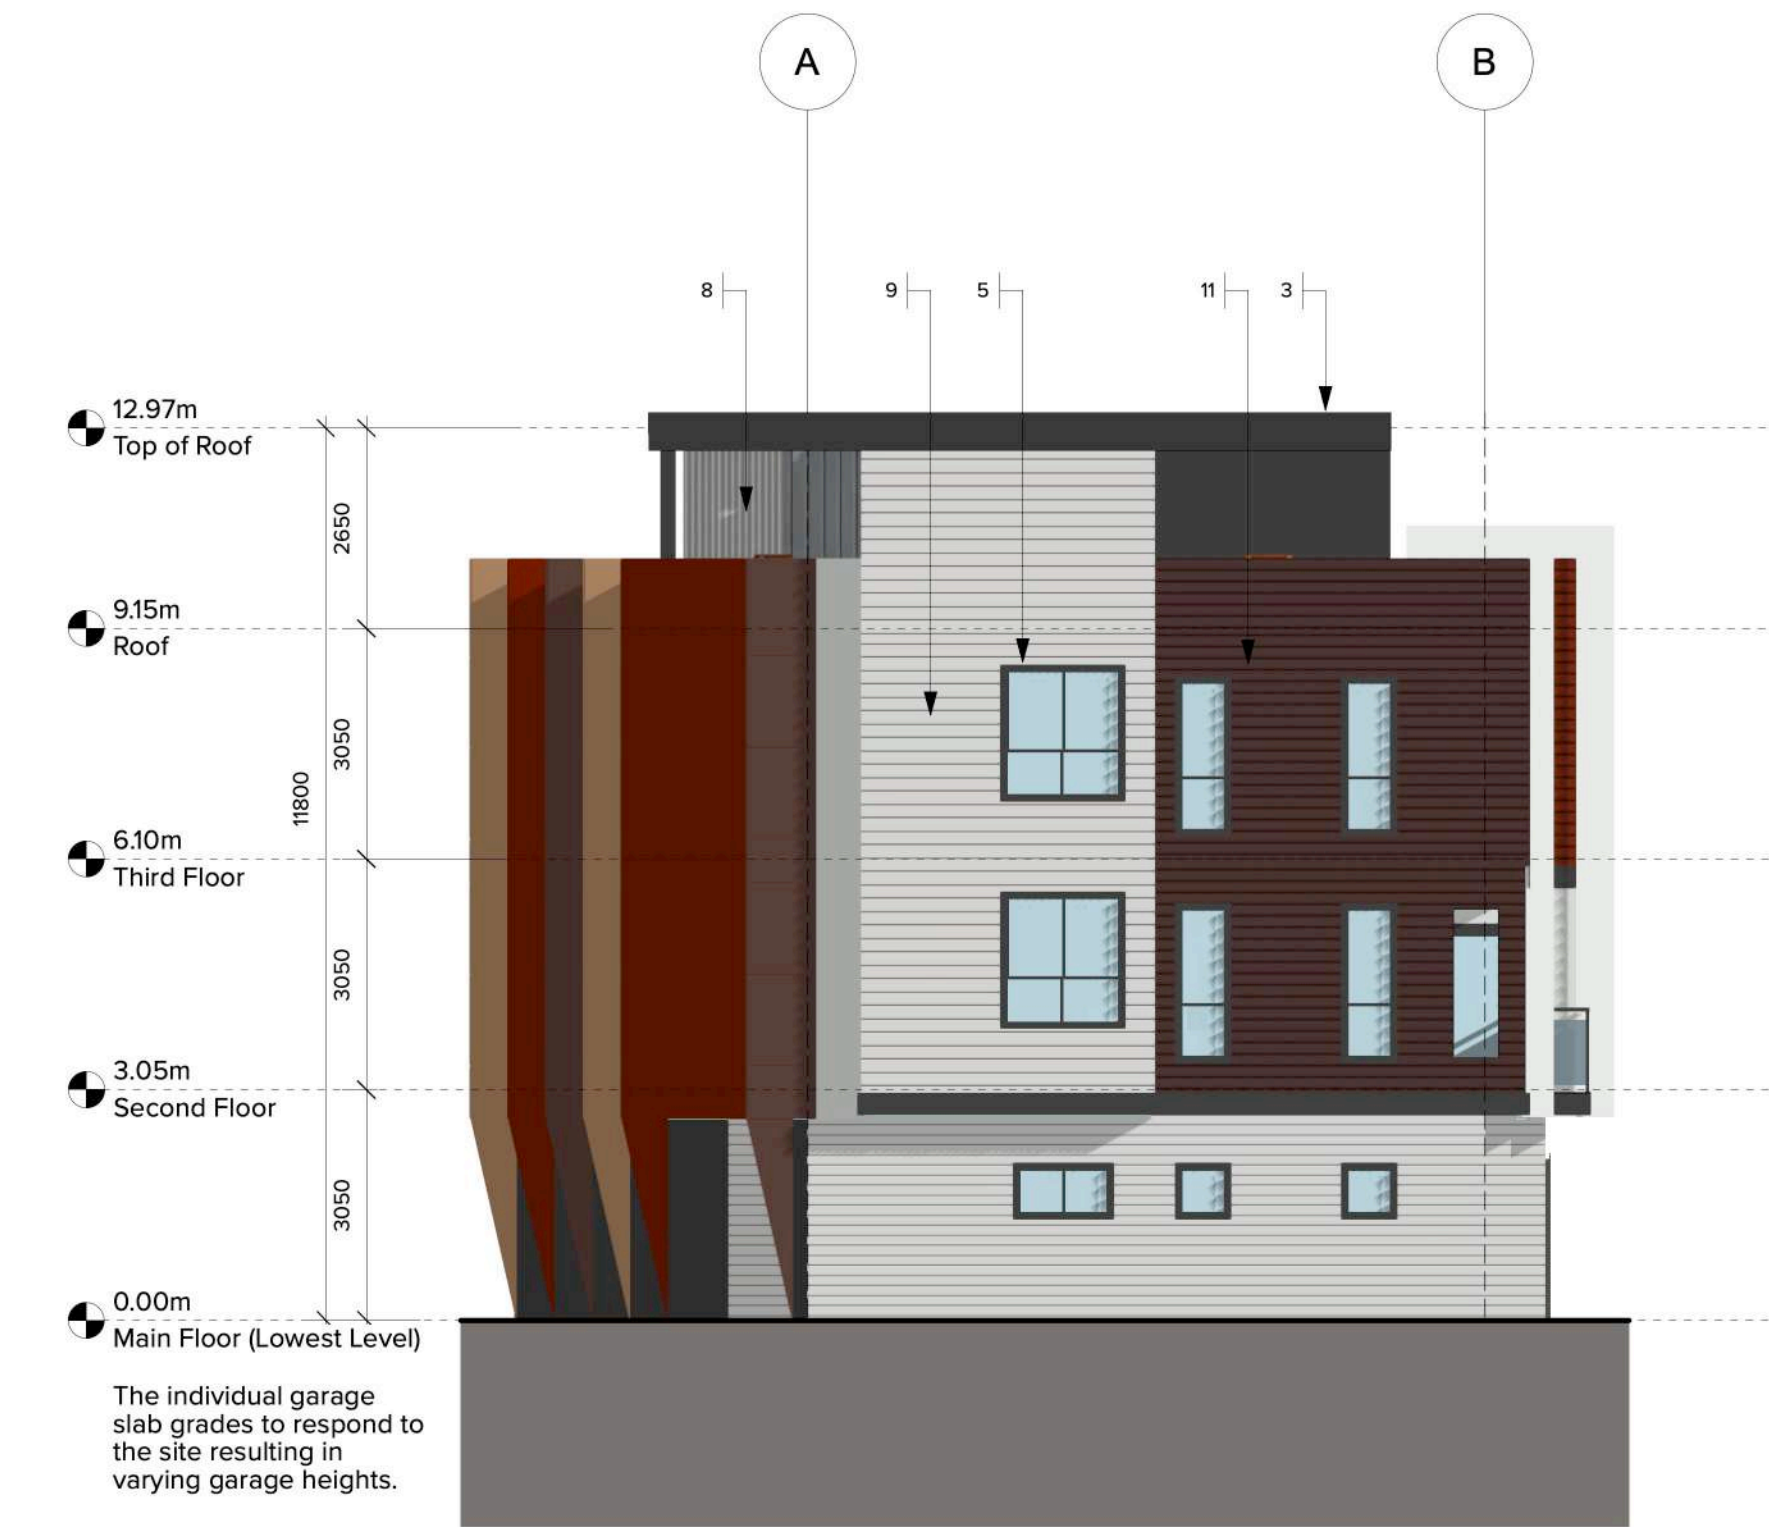

4 BUILDING 3 - WEST ELEVATION
Scale: 1:100

Material Legend


1. JAMES HARDIE BOARD
Colour: Benjamin Moore:
Iron Mountain 2134-30
2. JAMES HARDIE BOARD
Colour: Benjamin Moore:
Tundra (2133-70)
3. Trim Board / Aluminum Pergola
Benjamin Moore: Iron Mountain
4. Unit Entry Door
Frame Colour: Benjamin Moore
Iron Mountain 2134-30
5. Painted Vinyl Window Frame
Colour: Benjamin Moore
Iron Mountain 2134-30
6. Painted Steel Overhead Garage
Door
Colour: Benjamin Moore
Iron Mountain 2134-30
7. Aluminum Railing w/ Glass panel
Colour: Benjamin Moore
Iron Mountain 2134-30
8. Corrugated Metal Panel
9. HARDIE LAPSIDING
MagnoliaHome:
Plaster White 4"
10. HARDIE LAPSIDING
MagnoliaHome:
Plaster White 6"
11. JAMES HARDIE BOARD &
LAPSIDING
Dream Collection Color:
Elegant Red
12. JAMES HARDIE BOARD &
LAPSIDING
Dream Collection Color:
Terrain
13. JAMES HARDIE BOARD &
LAPSIDING
Dream Collection Color:
Rusty Nail




1. Painted James Hardie Board
Colour: Benjamin Moore
Iron Mountain 2134-30




2. James Hardie Lap Siding
Colour: Benjamin Moore
Tundra (2133-70)

 


3. Trim Board / Aluminum Pergola
Colour: Benjamin Moore
Iron Mountain

 


5. Painted Vinyl Window Frame
Colour: Benjamin Moore
Iron Mountain 2134-30

 


7. Aluminum Railing w/ Glass panel
Colour: Benjamin Moore
Iron Mountain 2134-30

 

9. James Hardie Lap Siding 4"
Colour: Benjamin Moore
Tundra (2133)

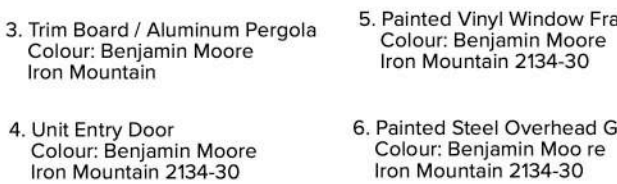


4. Unit Entry Door
Colour: Benjamin Moore
Iron Mountain 2134-30

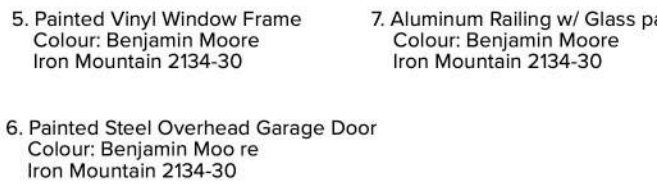


6. Painted Steel Overhead Garage Door
Colour: Benjamin Moore
Iron Mountain 2134-30




10. James Hardie Lap Siding 6"
Colour: Benjamin Moore
Tundra (2133)

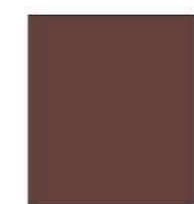


11. James Hardie Board
& Lap Siding
Dream Collection Color:
Elegant Red

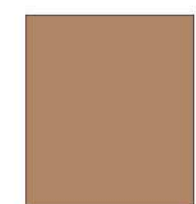

12. James Hardie Board
& Lap Siding
Dream Collection Color:
Terrain

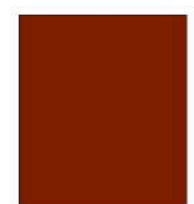

13. James Hardie Board
& Lap Siding
Dream Collection Color:
Rusty Nail

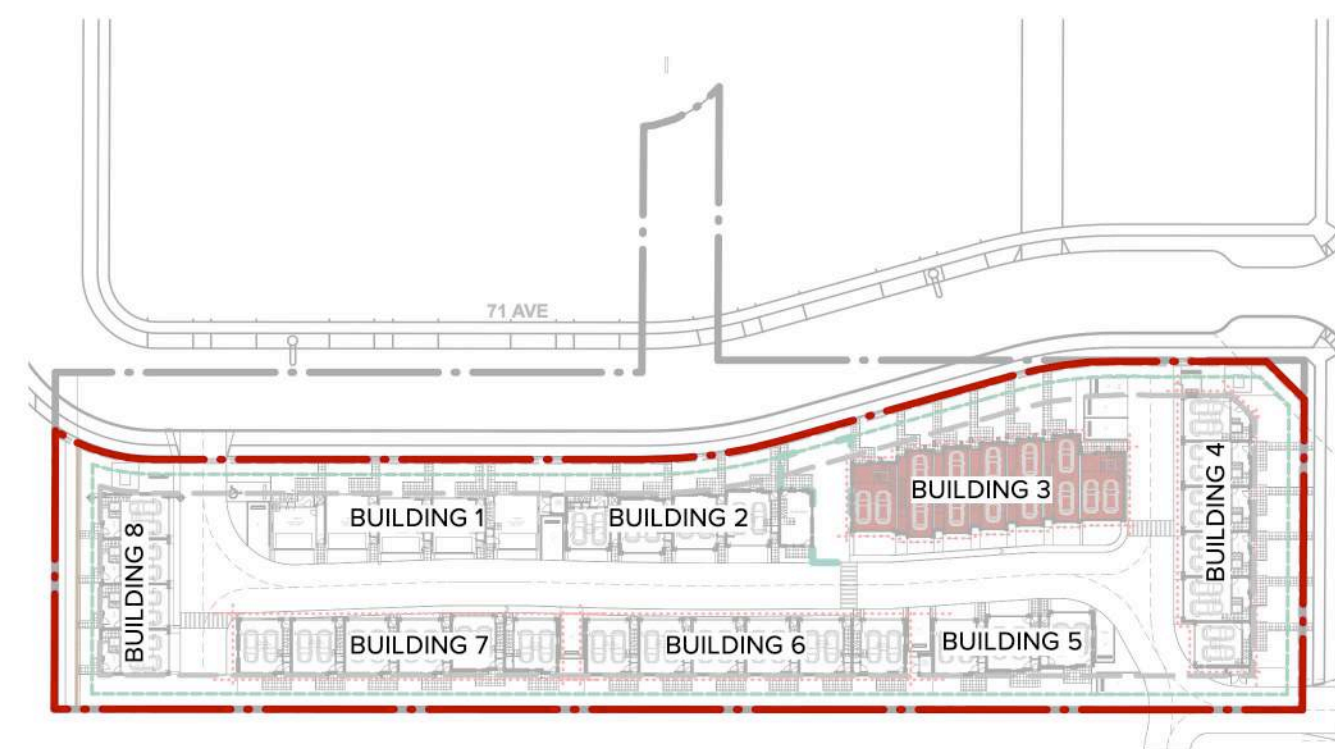

5 BUILDING 3 - KEY PLAN
Scale: 1:1000



ARCHITECTURE PANEL INC.

ARCHITECTURE | LANDSCAPE ARCHITECTURE | URBAN DESIGN

Unit 206, 1493 Foster Street, White Rock, BC | 6047831450 |
ruchir@architecturepanel.com

These Drawings and the design are and at all times remain the exclusive property of Architecture Panel Inc. and cannot be used without the Architect's/Landscape Architects' written consent. Contractor is responsible for verification of all dimensions, elevations and other datum on drawings. Any discrepancies to be reported immediately to the Architect/Landscape Architect. Any changes made without the Architect's/Landscape Architect's written consent shall be the contractor's sole responsibility. Do not scale drawings. Dimensions govern.
© Architecture Panel Inc. All rights reserved.

Project
Townhouse Development
20354 71A & 7091 204 St.

Owner
1317903 B.C. LTD

Sheet Title
BUILDING 3 - ELEVATIONS

Total Sheets
24

Drawn By
MP

Reviewed By
RD


Sheet No.
A4.03

Checked By
RD

Status
DP Application

Contractors

AHJ
Township of Langley

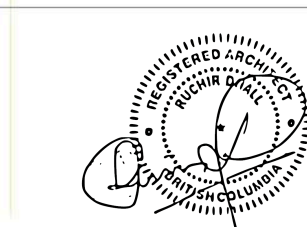

Consultants
Architecture Panel Inc.

Documents
DP Application

No	Date	Issue Notes
A	13 NOV 2024	DP Submission

Scale







1 BUILDING 4 - EAST ELEVATION
Scale: 1:100



2 BUILDING 4 - WEST ELEVATION
Scale: 1:100

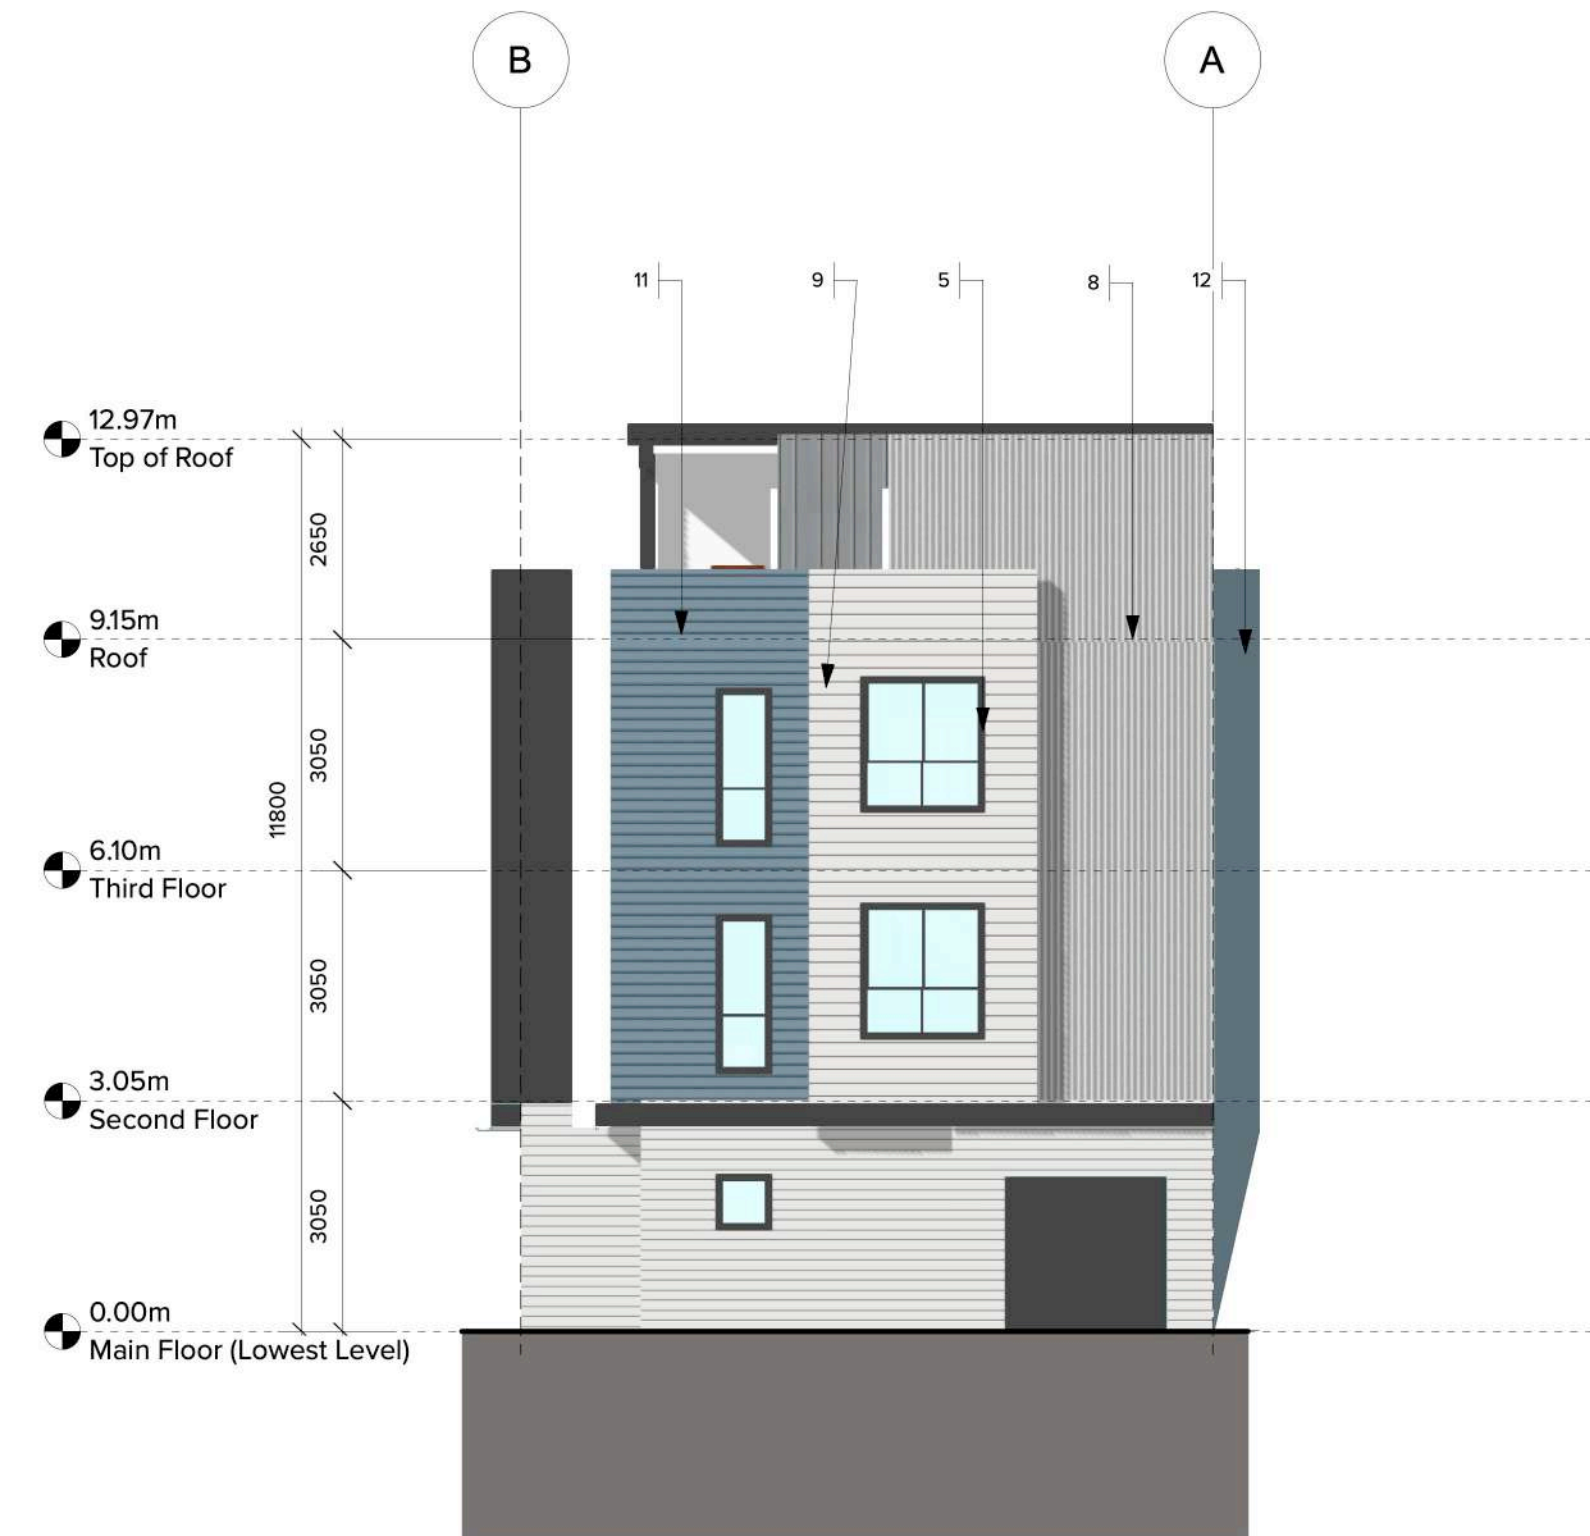



3 BUILDING 4 - SOUTH ELEVATION
Scale: 1:100

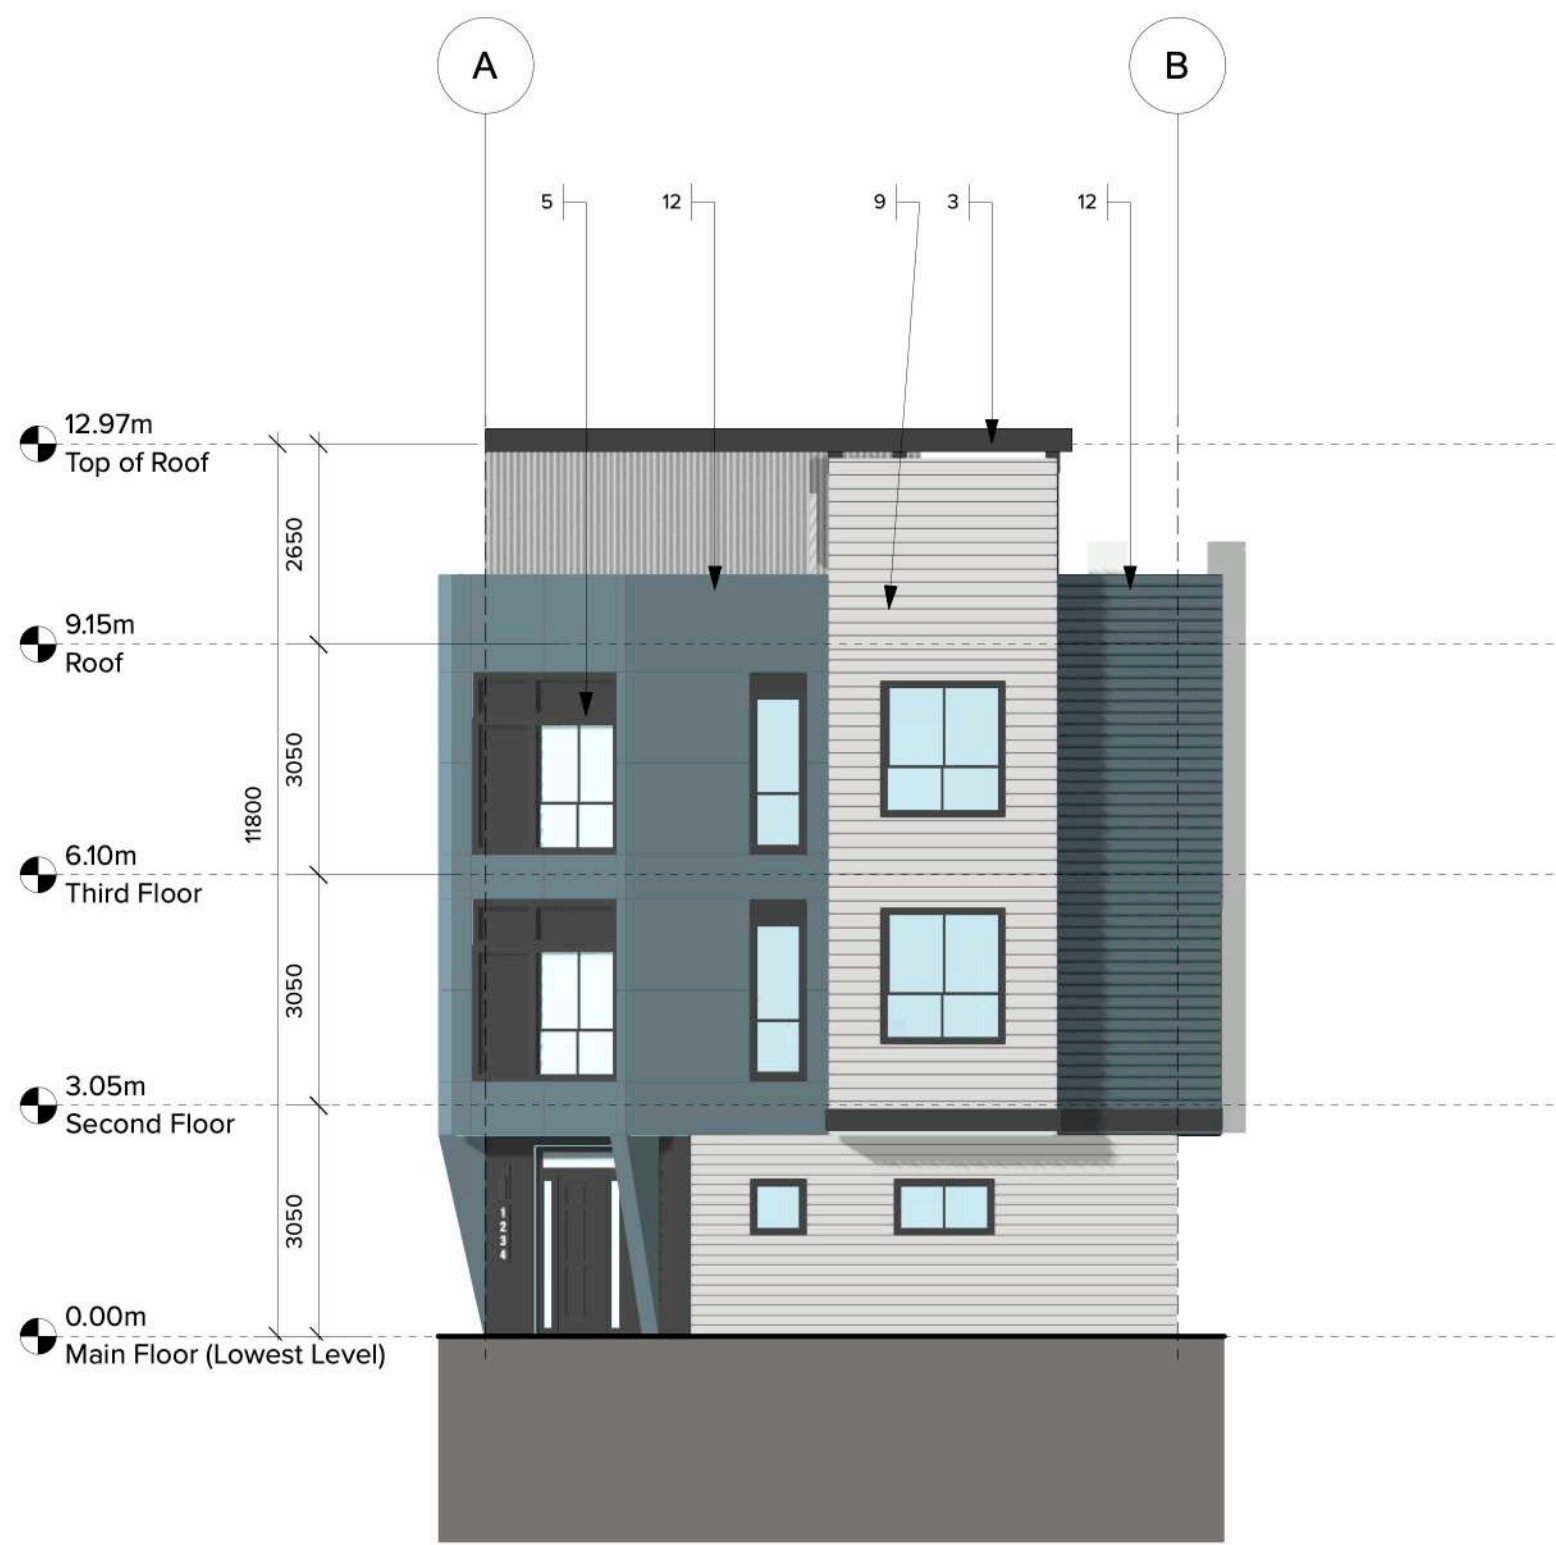

4 BUILDING 4 - NORTH ELEVATION
Scale: 1:100

Material Legend

1. JAMES HARDIE BOARD
Colour: Benjamin Moore:
Iron Mountain 2134-30
2. JAMES HARDIE BOARD
Colour: Benjamin Moore:
Tundra (2133-70)
3. Trim Board / Aluminum Pergola
Benjamin Moore: Iron Mountain
4. Unit Entry Door
Frame Colour: Benjamin Moore
Iron Mountain 2134-30
5. Painted Vinyl Window Frame
Colour: Benjamin Moore
Iron Mountain 2134-30
6. Painted Steel Overhead Garage Door
Colour: Benjamin Moore
Iron Mountain 2134-30
7. Aluminum Railing w/ Glass panel
Colour: Benjamin Moore
Iron Mountain 2134-30
8. Corrugated Metal Panel
9. HARDIE LAPSIDING
MagnoliaHome:
Plaster White 4"
10. HARDIE LAPSIDING
MagnoliaHome:
Plaster White 6"
11. JAMES HARDIE BOARD & LAPSIDING
Dream Collection Color:
Orb Blue
12. JAMES HARDIE BOARD & LAPSIDING
Dream Collection Color:
Anthena Blue
13. JAMES HARDIE BOARD & LAPSIDING
Dream Collection Color:
Fathom Blue
14. JAMES HARDIE BOARD & LAPSIDING
Dream Collection Color:
Blue Moon

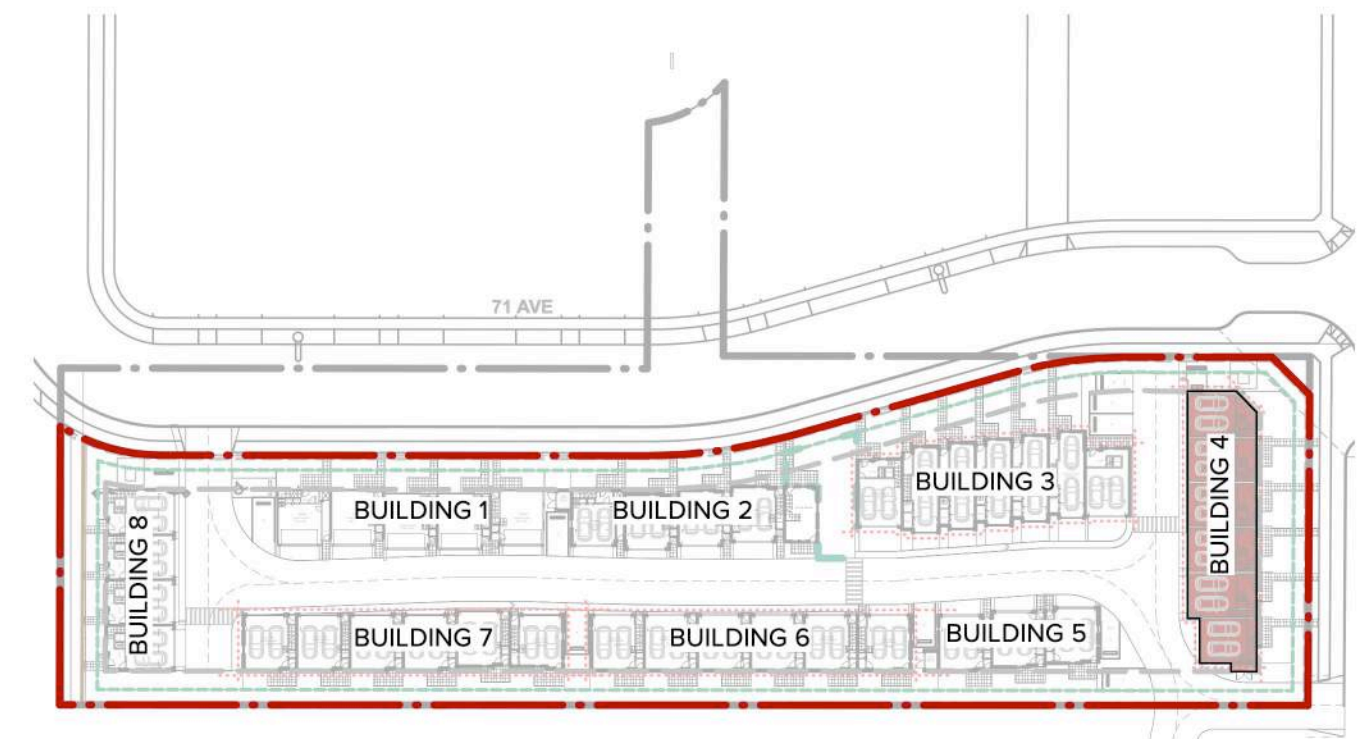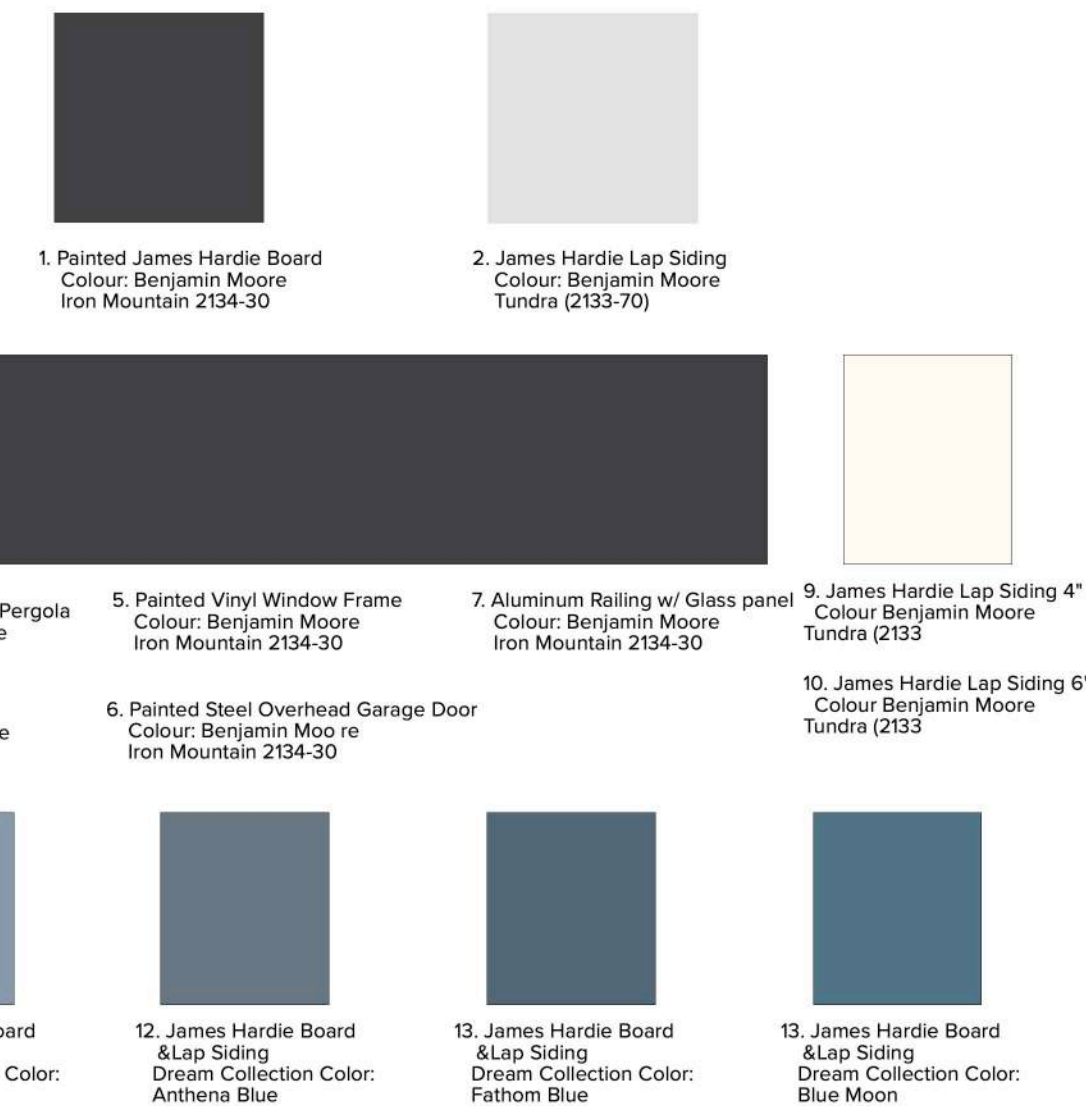

5 KEY PLAN
Scale: 1:1000



ARCHITECTURE PANEL INC.

ARCHITECTURE | LANDSCAPE ARCHITECTURE | URBAN DESIGN

Unit 206, 1493 Foster Street, White Rock, BC | 6047831450 |
ruchir@architecturepanel.com

These Drawings and the design are and at all times remain the exclusive property of Architecture Panel Inc. and cannot be used without the Architect's/Landscape Architects' written consent. Contractor is responsible for verification of all dimensions, elevations and other datum on drawings. Any discrepancies to be reported immediately to the Architect/Landscape Architect. Any changes made without the Architect's/Landscape Architect's written consent shall be the contractor's sole responsibility. Do not scale drawings. Dimensions govern.
© Architecture Panel Inc. All rights reserved.

Project
Townhouse Development
20354 71A & 7091 204 St.

Owner
1317903 B.C. LTD

Sheet Title
BUILDING 4 - ELEVATIONS

Total Sheets
24

Drawn By
MP

Reviewed By
RD


Sheet No.
A4.04

Checked By
RD

Status
DP Application

Contractors

AHJ
Township of Langley

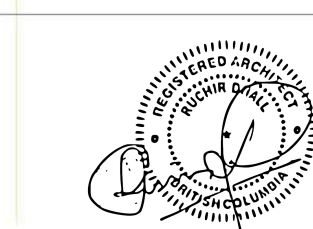

Consultants
Architecture Panel Inc.

Documents
DP Application


No	Date	Issue Notes
A	13 NOV 2024	DP Submission

Scale






1 BUILDING 5 - SOUTH ELEVATION
Scale: 1:100

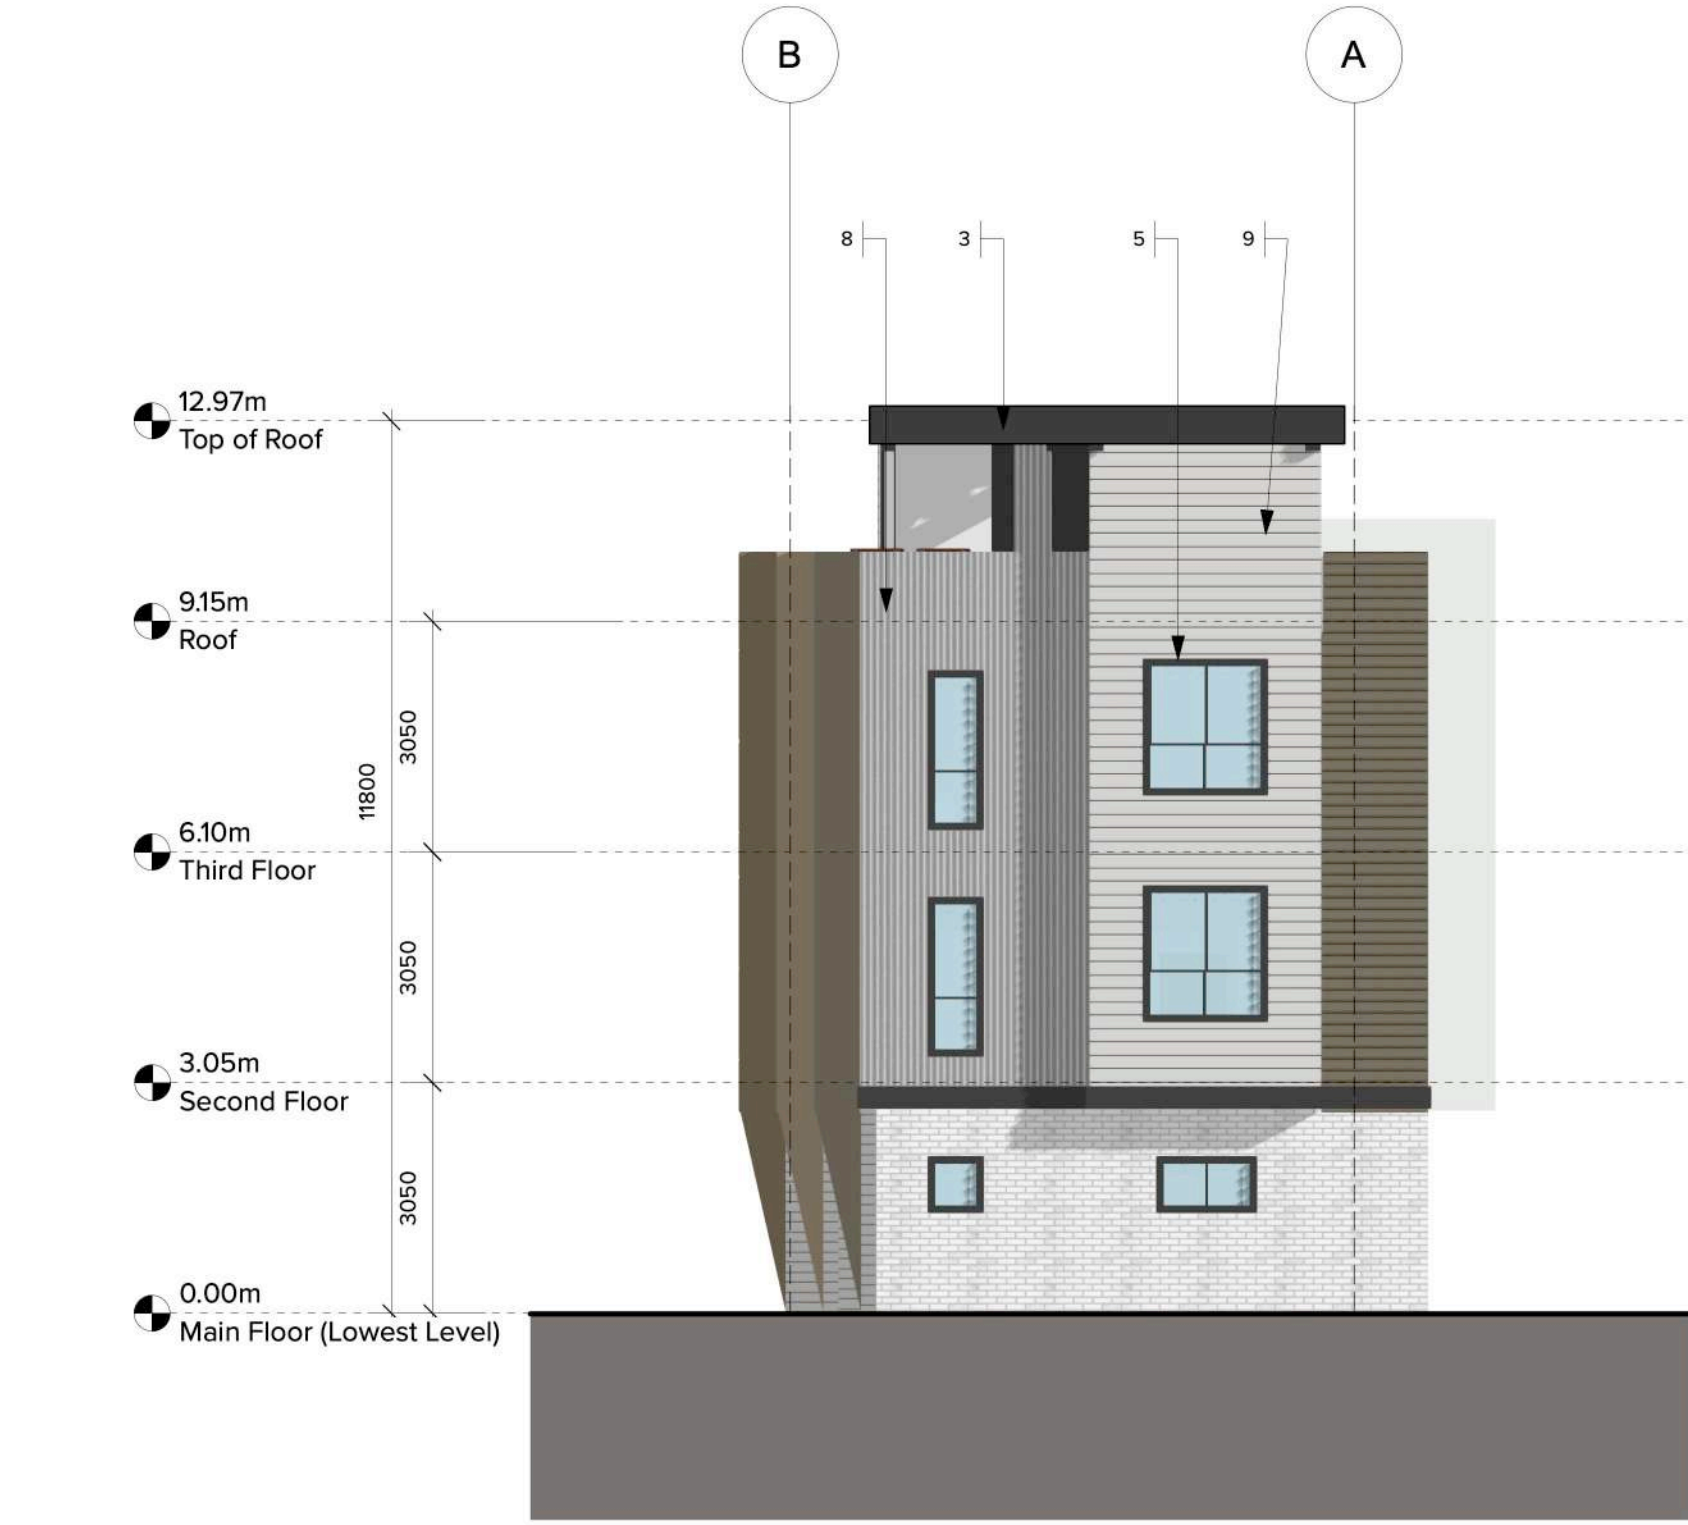

3 BUILDING 5 - EAST ELEVATION
Scale: 1:100



2 BUILDING 5 - NORTH ELEVATION
Scale: 1:100

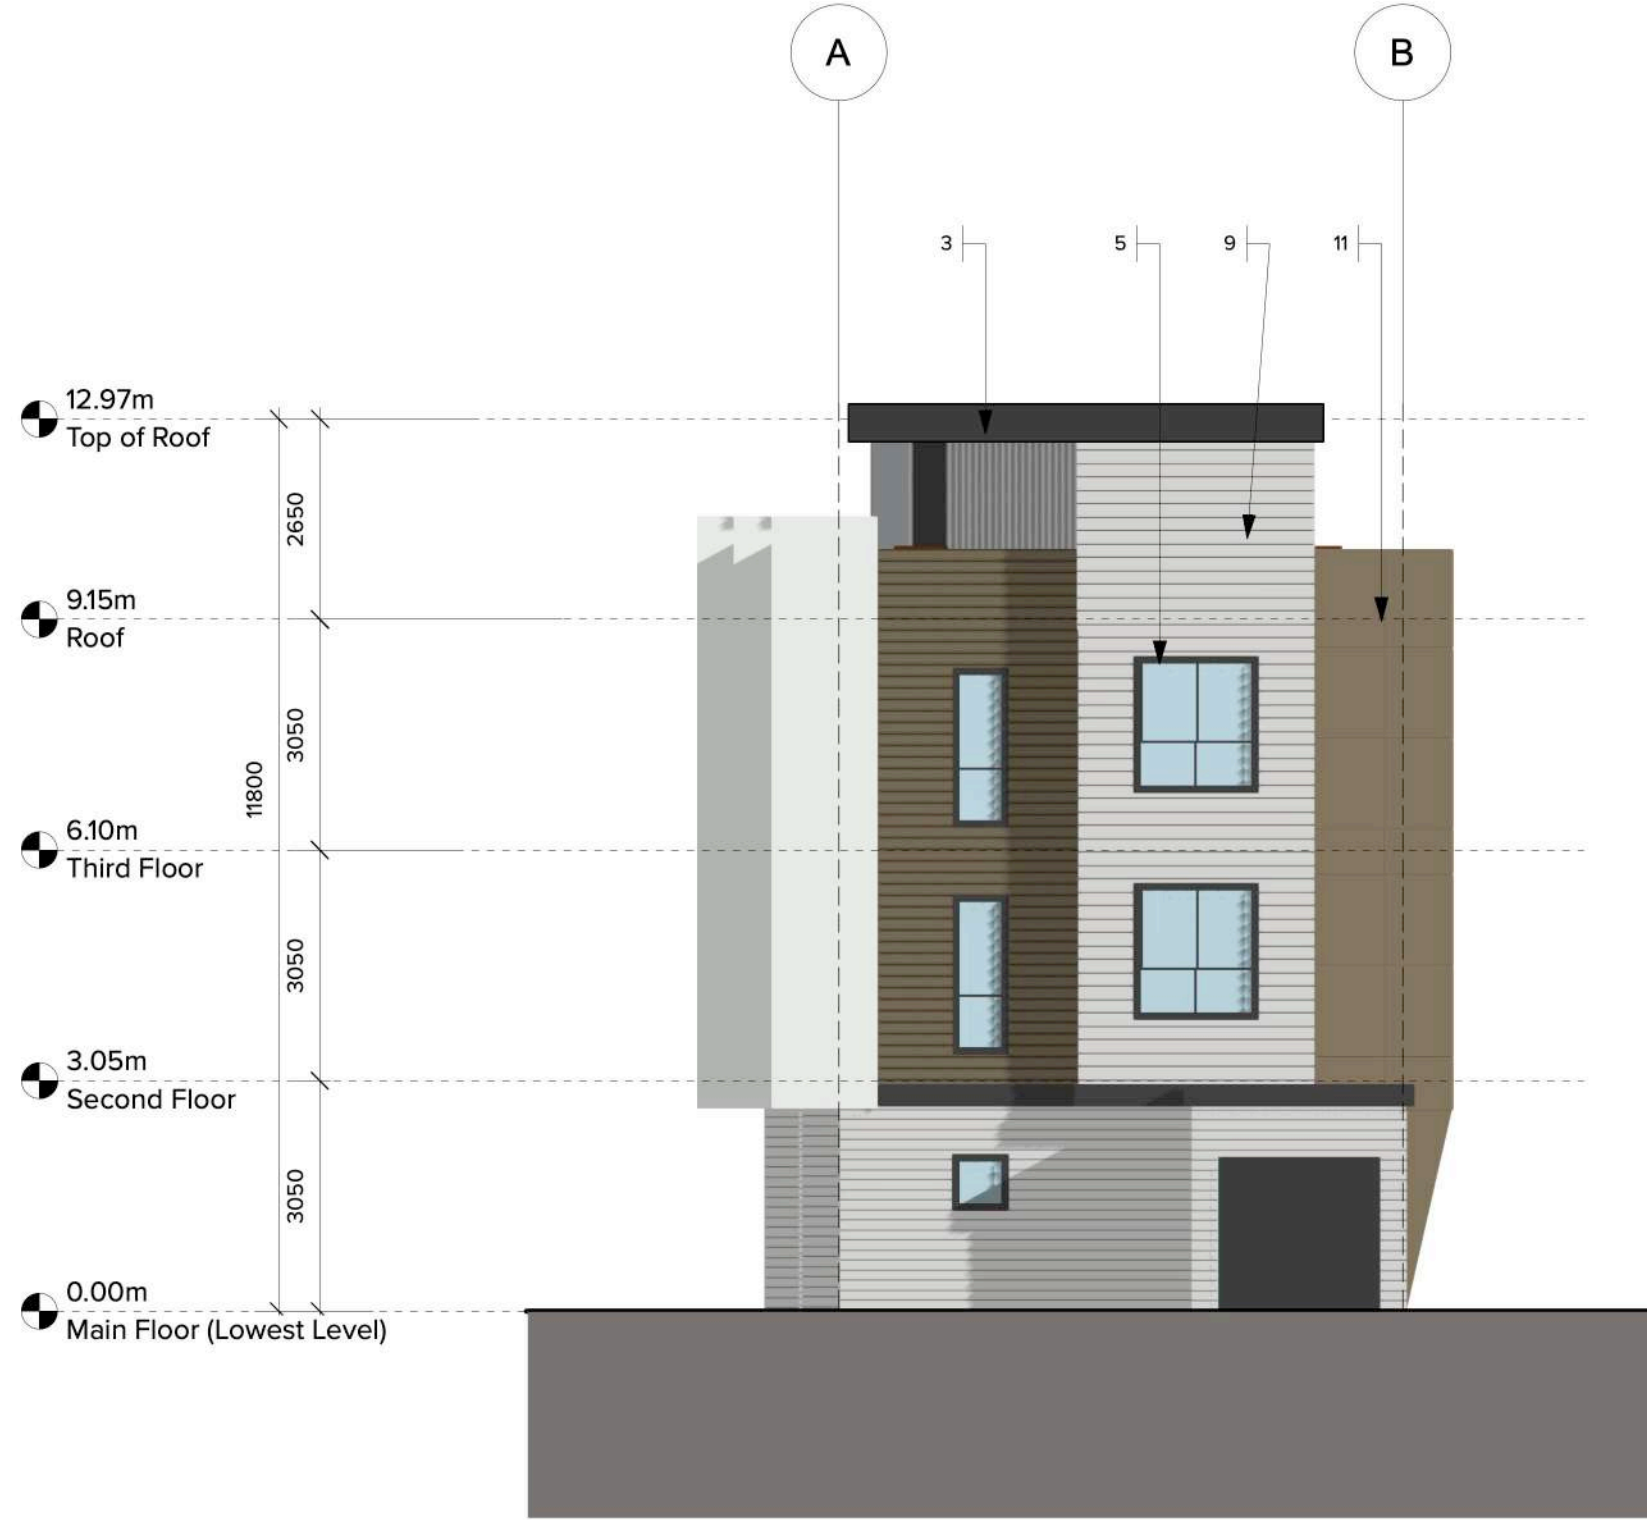


4 BUILDING 5 - WEST ELEVATION
Scale: 1:100

Material Legend

- JAMES HARDIE BOARD
Colour: Benjamin Moore:
Iron Mountain 2134-30
- JAMES HARDIE BOARD
Colour: Benjamin Moore:
Tundra (2133-70)
- Trim Board / Aluminum Pergola
Benjamin Moore: Iron Mountain
- Unit Entry Door
Frame Colour: Benjamin Moore
Iron Mountain 2134-30
- Painted Vinyl Window Frame
Colour: Benjamin Moore
Iron Mountain 2134-30
- Painted Steel Overhead Garage Door
Colour: Benjamin Moore
Iron Mountain 2134-30
- Aluminum Railing w/ Glass panel
Colour: Benjamin Moore
Iron Mountain 2134-30
- Corrugated Metal Panel
- HARDIE LAPSIDING
MagnoliaHome:
Plaster White 4"
- HARDIE LAPSIDING
MagnoliaHome:
Plaster White 6"
- JAMES HARDIE BOARD & LAPSIDING
Dream Collection Color:
Orb Blue
- JAMES HARDIE BOARD & LAPSIDING
Dream Collection Color:
Anthena Blue
- JAMES HARDIE BOARD & LAPSIDING
Dream Collection Color:
Fathom Blue



- Trim Board / Aluminum Pergola
Colour: Benjamin Moore
Iron Mountain
- Painted Vinyl Window Frame
Colour: Benjamin Moore
Iron Mountain 2134-30
- Aluminum Railing w/ Glass panel
Colour: Benjamin Moore
Iron Mountain 2134-30
- Unit Entry Door
Colour: Benjamin Moore
Iron Mountain 2134-30
- Painted Steel Overhead Garage Door
Colour: Benjamin Moore
Iron Mountain 2134-30
- James Hardie Lap Siding 4"
Colour Benjamin Moore
Tundra (2133)
- James Hardie Lap Siding 6"
Colour Benjamin Moore
Tundra (2133)

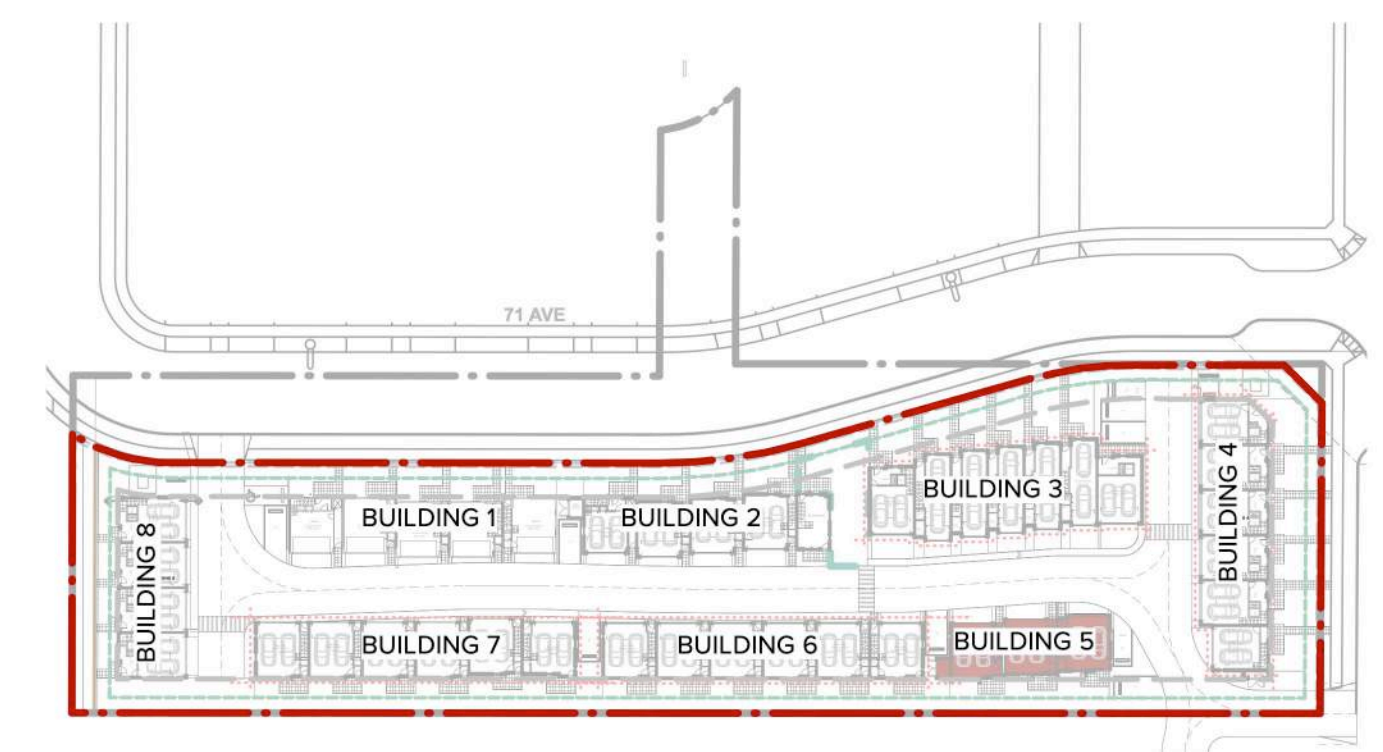

5 KEY PLAN
Scale: 1:1000



ARCHITECTURE PANEL INC.

ARCHITECTURE | LANDSCAPE ARCHITECTURE | URBAN DESIGN

Unit 206, 1493 Foster Street, White Rock, BC | 6047831450 |
ruchir@architecturepanel.com

These Drawings and the design are and at all times remain the exclusive property of Architecture Panel Inc. and cannot be used without the Architect's/Landscape Architect's written consent. Contractor is responsible for verification of all dimensions, elevations and other datum on drawings. Any discrepancies to be reported immediately to the Architect/Landscape Architect. Any changes made without the Architect's/Landscape Architect's written consent shall be the contractor's sole responsibility. Do not scale drawings. Dimensions govern. © Architecture Panel Inc. All rights reserved.

Project
Townhouse Development
20354 71A & 7091 204 St.

Owner
1317903 B.C. LTD

Sheet Title
BUILDING 5 - ELEVATIONS

Total Sheets
24

Drawn By
MP

Reviewed By
RD


Sheet No.
A4.05

Checked By
RD

Status
DP Application

Contractors

AHJ
Township of Langley

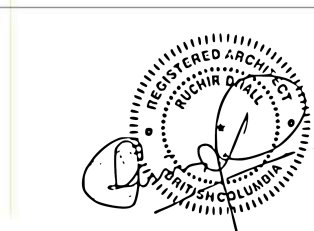

Consultants
Architecture Panel Inc.

Documents
DP Application

No	Date	Issue Notes
A	13 NOV 2024	DP Submission

Scale






1 BUILDING 6 - SOUTH ELEVATION
Scale: 1:100



2 BUILDING 6 - NORTH ELEVATION
Scale: 1:100

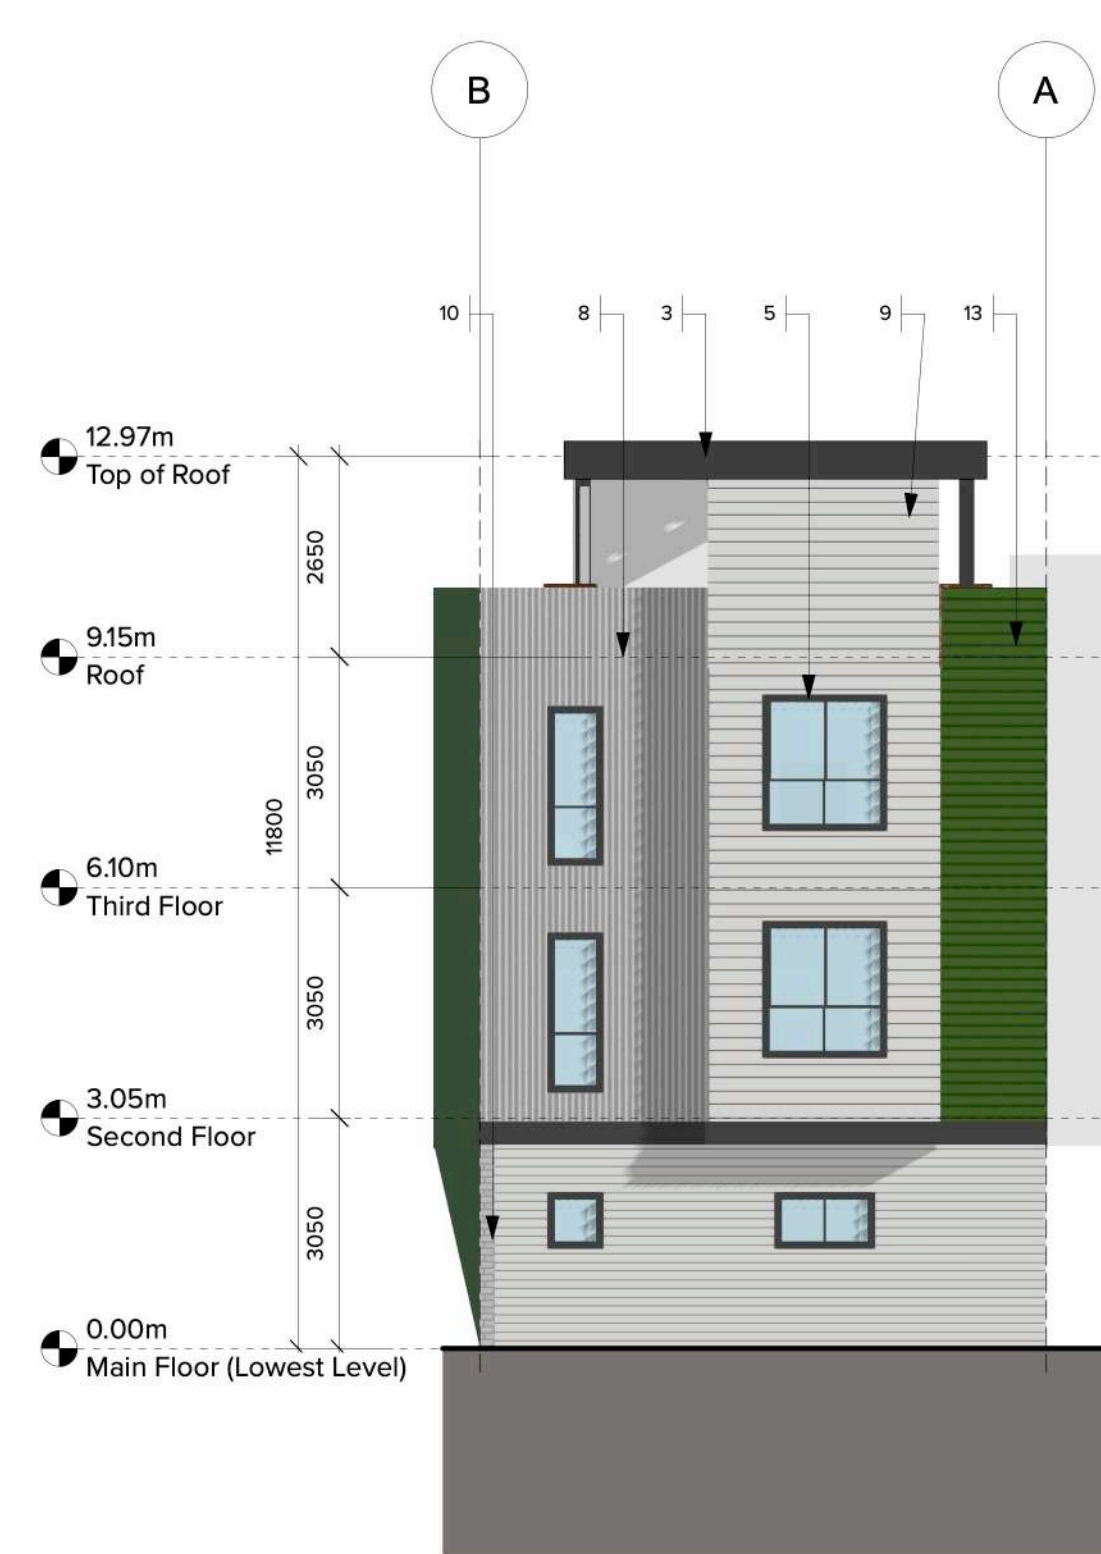

3 BUILDING 6 - EAST ELEVATION
Scale: 1:100



4 BUILDING 6 - WEST ELEVATION
Scale: 1:100

Material Legend

- JAMES HARDIE BOARD
Colour: Benjamin Moore:
Iron Mountain 2134-30
- JAMES HARDIE BOARD
Colour: Benjamin Moore:
Tundra (2133-70)
- Trim Board / Aluminum Pergola
Benjamin Moore: Iron Mountain
- Unit Entry Door
Frame Colour: Benjamin Moore
Iron Mountain 2134-30
- Painted Vinyl Window Frame
Colour: Benjamin Moore
Iron Mountain 2134-30
- Painted Steel Overhead Garage Door
Colour: Benjamin Moore
Iron Mountain 2134-30
- Aluminum Railing w/ Glass panel
Colour: Benjamin Moore
Iron Mountain 2134-30
- Corrugated Metal Panel
- HARDIE LAPSIDING
MagnoliaHome:
Plaster White 4"
- HARDIE LAPSIDING
MagnoliaHome:
Plaster White 6"
- JAMES HARDIE BOARD & LAPSIDING
Dream Collection Color:
Balsam Fir
- JAMES HARDIE BOARD & LAPSIDING
Dream Collection Color:
Swamp Grass
- JAMES HARDIE BOARD & LAPSIDING
Dream Collection Color:
Spruce Green




1. Painted James Hardie Board
Colour: Benjamin Moore
Iron Mountain 2134-30



2. James Hardie Lap Siding
Colour: Benjamin Moore
Tundra (2133-70)




3. Trim Board / Aluminum Pergola
Colour: Benjamin Moore
Iron Mountain

 

4. James Hardie Lap Siding 4"
Colour: Benjamin Moore
Tundra (2133)

5. Painted Vinyl Window Frame
Colour: Benjamin Moore
Iron Mountain 2134-30

6. Painted Steel Overhead Garage Door
Colour: Benjamin Moore
Iron Mountain 2134-30

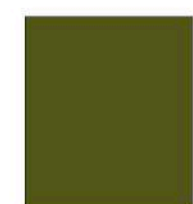


11. James Hardie Board
& Lap Siding
Dream Collection Color:
Balsam Fir



12. James Hardie Board
& Lap Siding
Dream Collection Color:
Swamp Grass



13. James Hardie Board
& Lap Siding
Dream Collection Color:
Spruce Green

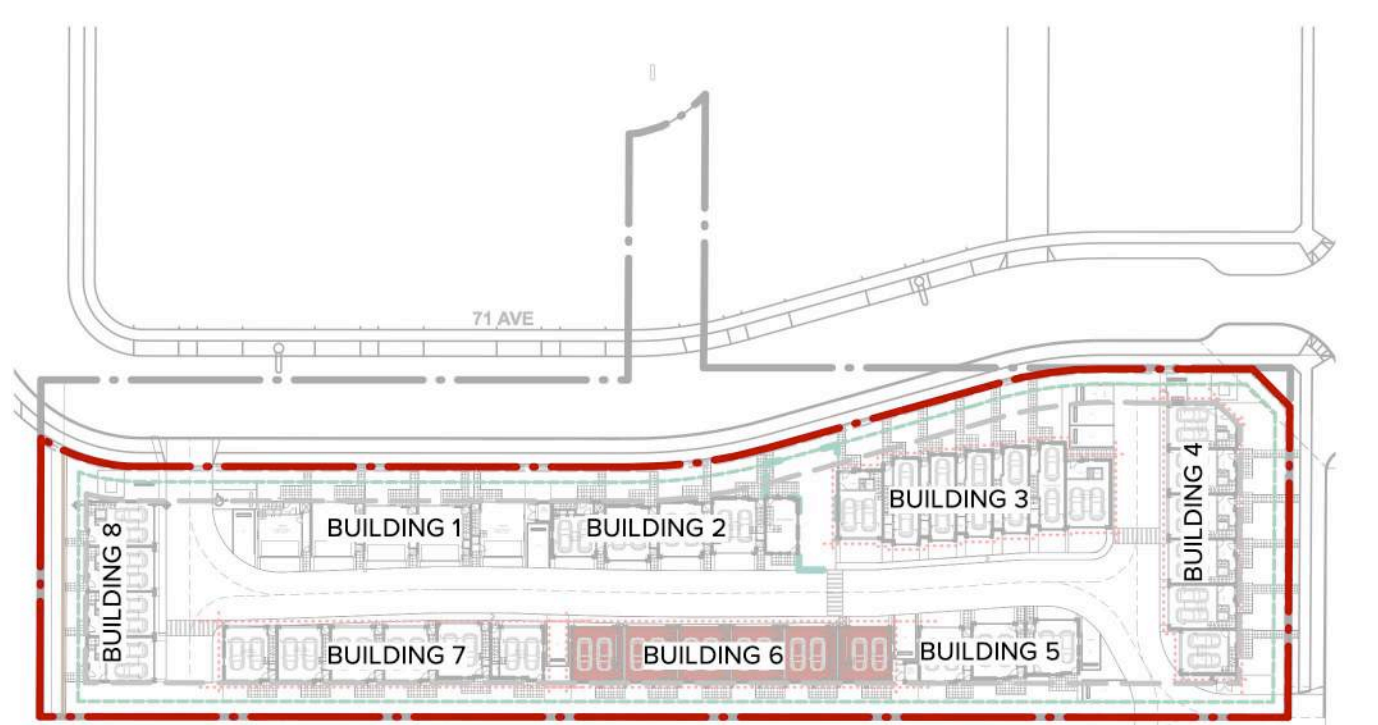

5 KEY PLAN
Scale: 1:1000



ARCHITECTURE PANEL INC.

ARCHITECTURE | LANDSCAPE ARCHITECTURE | URBAN DESIGN

Unit 206, 1493 Foster Street, White Rock, BC | 6047831450 |
ruchir@architecturepanel.com

These Drawings and the design are and at all times remain the exclusive property of Architecture Panel Inc. and cannot be used without the Architect's/Landscape Architect's written consent. Contractor is responsible for verification of all dimensions, elevations and other datum on drawings. Any discrepancies to be reported immediately to the Architect/Landscape Architect. Any changes made without the Architect's/Landscape Architect's written consent shall be the contractor's sole responsibility. Do not scale drawings. Dimensions govern.
© Architecture Panel Inc. All rights reserved.

Project
Townhouse Development
20354 71A & 7091 204 St.

Owner
1317903 B.C. LTD

Sheet Title
BUILDING 6 - ELEVATIONS

Total Sheets
24

Drawn By
MP

Reviewed By
RD


Sheet No.
A4.06

Checked By
RD

Status
DP Application

Contractors

AHJ
Township of Langley

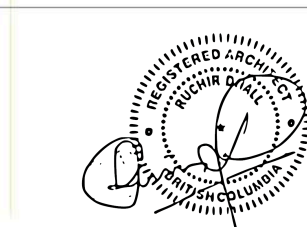


Consultants
Architecture Panel Inc.

Documents
DP Application

No	Date	Issue Notes
A	13 NOV 2024	DP Submission

Scale

 




1 BUILDING 7 - SOUTH ELEVATION
Scale: 1:100



2 BUILDING 7 - NORTH ELEVATION
Scale: 1:100

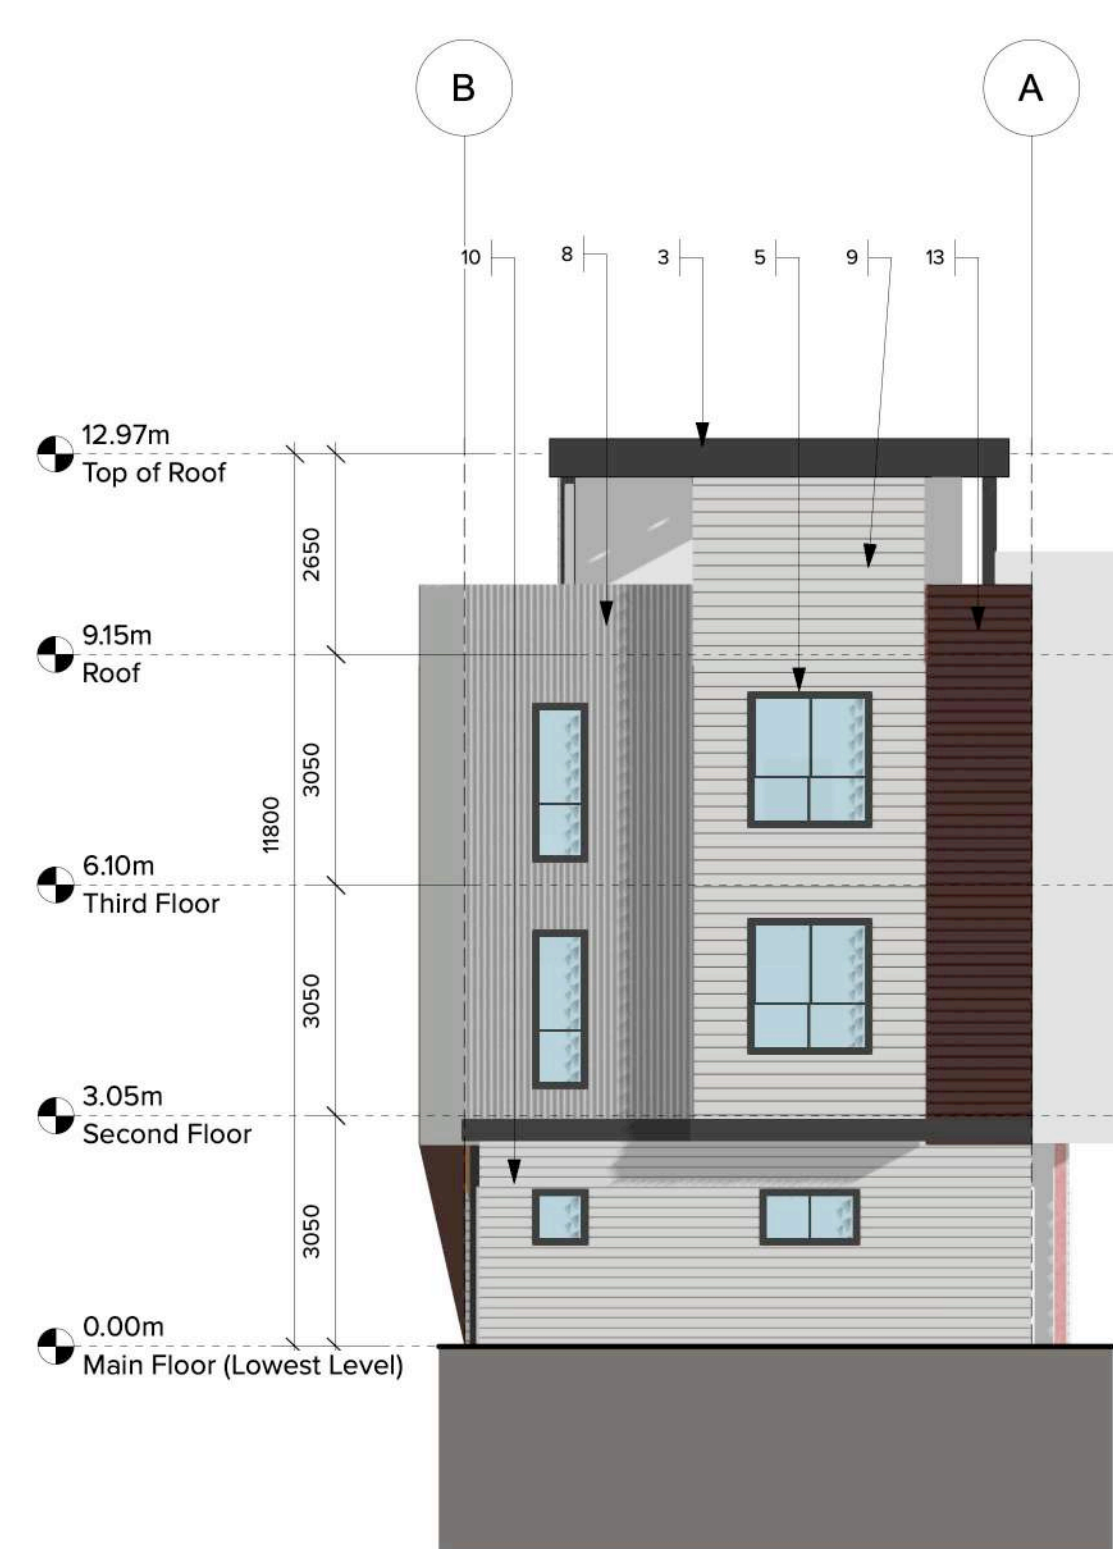

3 BUILDING 7 - EAST ELEVATION
Scale: 1:100




4 BUILDING 7 - WEST ELEVATION
Scale: 1:100

Material Legend


1. JAMES HARDIE BOARD
Colour: Benjamin Moore:
Iron Mountain 2134-30
2. JAMES HARDIE BOARD
Colour: Benjamin Moore:
Tundra (2133-70)
3. Trim Board / Aluminum Pergola
Benjamin Moore: Iron Mountain
4. Unit Entry Door
Frame Colour: Benjamin Moore
Iron Mountain 2134-30
5. Painted Vinyl Window Frame
Colour: Benjamin Moore
Iron Mountain 2134-30
6. Painted Steel Overhead Garage Door
Colour: Benjamin Moore
Iron Mountain 2134-30
7. Aluminum Railing w/ Glass panel
Colour: Benjamin Moore
Iron Mountain 2134-30
8. Corrugated Metal Panel
9. HARDIE LAPSIDING
MagnoliaHome:
Plaster White 4"
10. HARDIE LAPSIDING
MagnoliaHome:
Plaster White 6"
11. JAMES HARDIE BOARD & LAPSIDING
Dream Collection Color:
Rusty Nail
12. JAMES HARDIE BOARD & LAPSIDING
MagnoliaHome:
Dream Collection Color:
Terrain
13. JAMES HARDIE BOARD & LAPSIDING
Dream Collection Color:
Elegant Red



1. Painted James Hardie Board
Colour: Benjamin Moore
Iron Mountain 2134-30

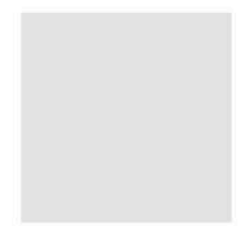

2. James Hardie Lap Siding
Colour: Benjamin Moore
Tundra (2133-70)

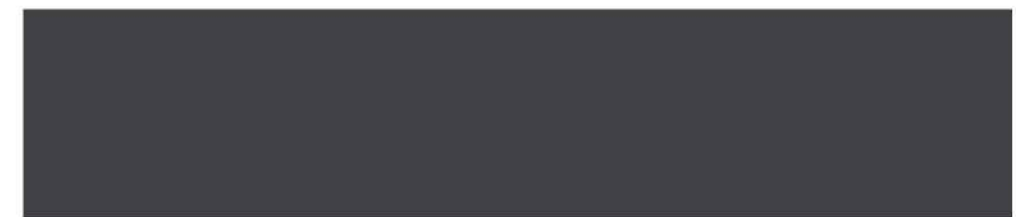


3. Trim Board / Aluminum Pergola
Colour: Benjamin Moore
Iron Mountain

5. Painted Vinyl Window Frame
Colour: Benjamin Moore
Iron Mountain 2134-30


7. Aluminum Railing w/ Glass panel
Colour: Benjamin Moore
Iron Mountain 2134-30

9. James Hardie Lap Siding 4"
Colour Benjamin Moore
Tundra (2133)

10. James Hardie Lap Siding 6"
Colour Benjamin Moore
Tundra (2133)

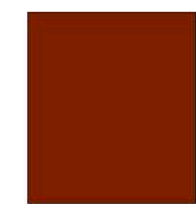


11. James Hardie Board
& Lap Siding
Dream Collection Color:
Rusty Nail

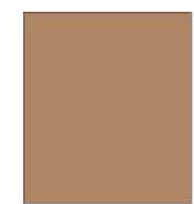

12. James Hardie Board
& Lap Siding
Dream Collection Color:
Terrain



13. James Hardie Board
& Lap Siding
Dream Collection Color:
Elegant Red

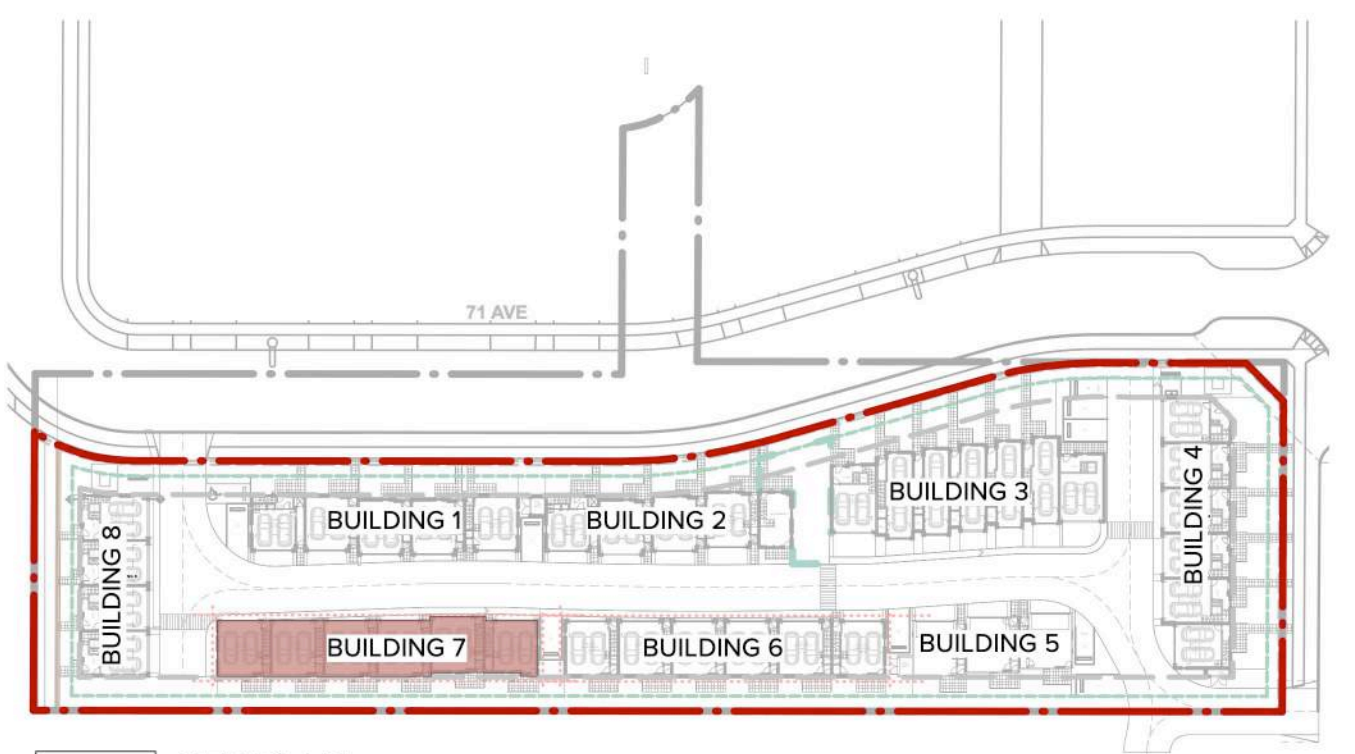

5 KEY PLAN
Scale: 1:1000



ARCHITECTURE PANEL INC.

ARCHITECTURE | LANDSCAPE ARCHITECTURE | URBAN DESIGN

Unit 206, 1493 Foster Street, White Rock, BC | 6047831450 |
ruchir@architecturepanel.com

These Drawings and the design are and at all times remain the exclusive property of Architecture Panel Inc. and cannot be used without the Architect's/Landscape Architects' written consent. Contractor is responsible for verification of all dimensions, elevations and other datum on drawings. Any discrepancies to be reported immediately to the Architect/Landscape Architect. Any changes made without the Architect's/Landscape Architect's written consent shall be the contractor's sole responsibility. Do not scale drawings. Dimensions govern.
© Architecture Panel Inc. All rights reserved.

Project
**Townhouse Development
20354 71A & 7091 204 St.**

Owner
1317903 B.C. LTD

Sheet Title
BUILDING 7-ELEVATIONS

Total Sheets
24

Drawn By
MP

Reviewed By
RD


Sheet No.
A4.07

Checked By
RD

Status
DP Application

Contractors

AHJ
Township of Langley

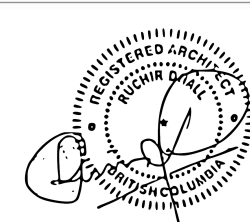

Consultants
Architecture Panel Inc.

Documents
DP Application

No	Date	Issue Notes
A	13 NOV 2024	DP Submission

Scale






1 BUILDING 8 - WEST ELEVATION
Scale: 1:100



2 BUILDING 8 - EAST ELEVATION
Scale: 1:100

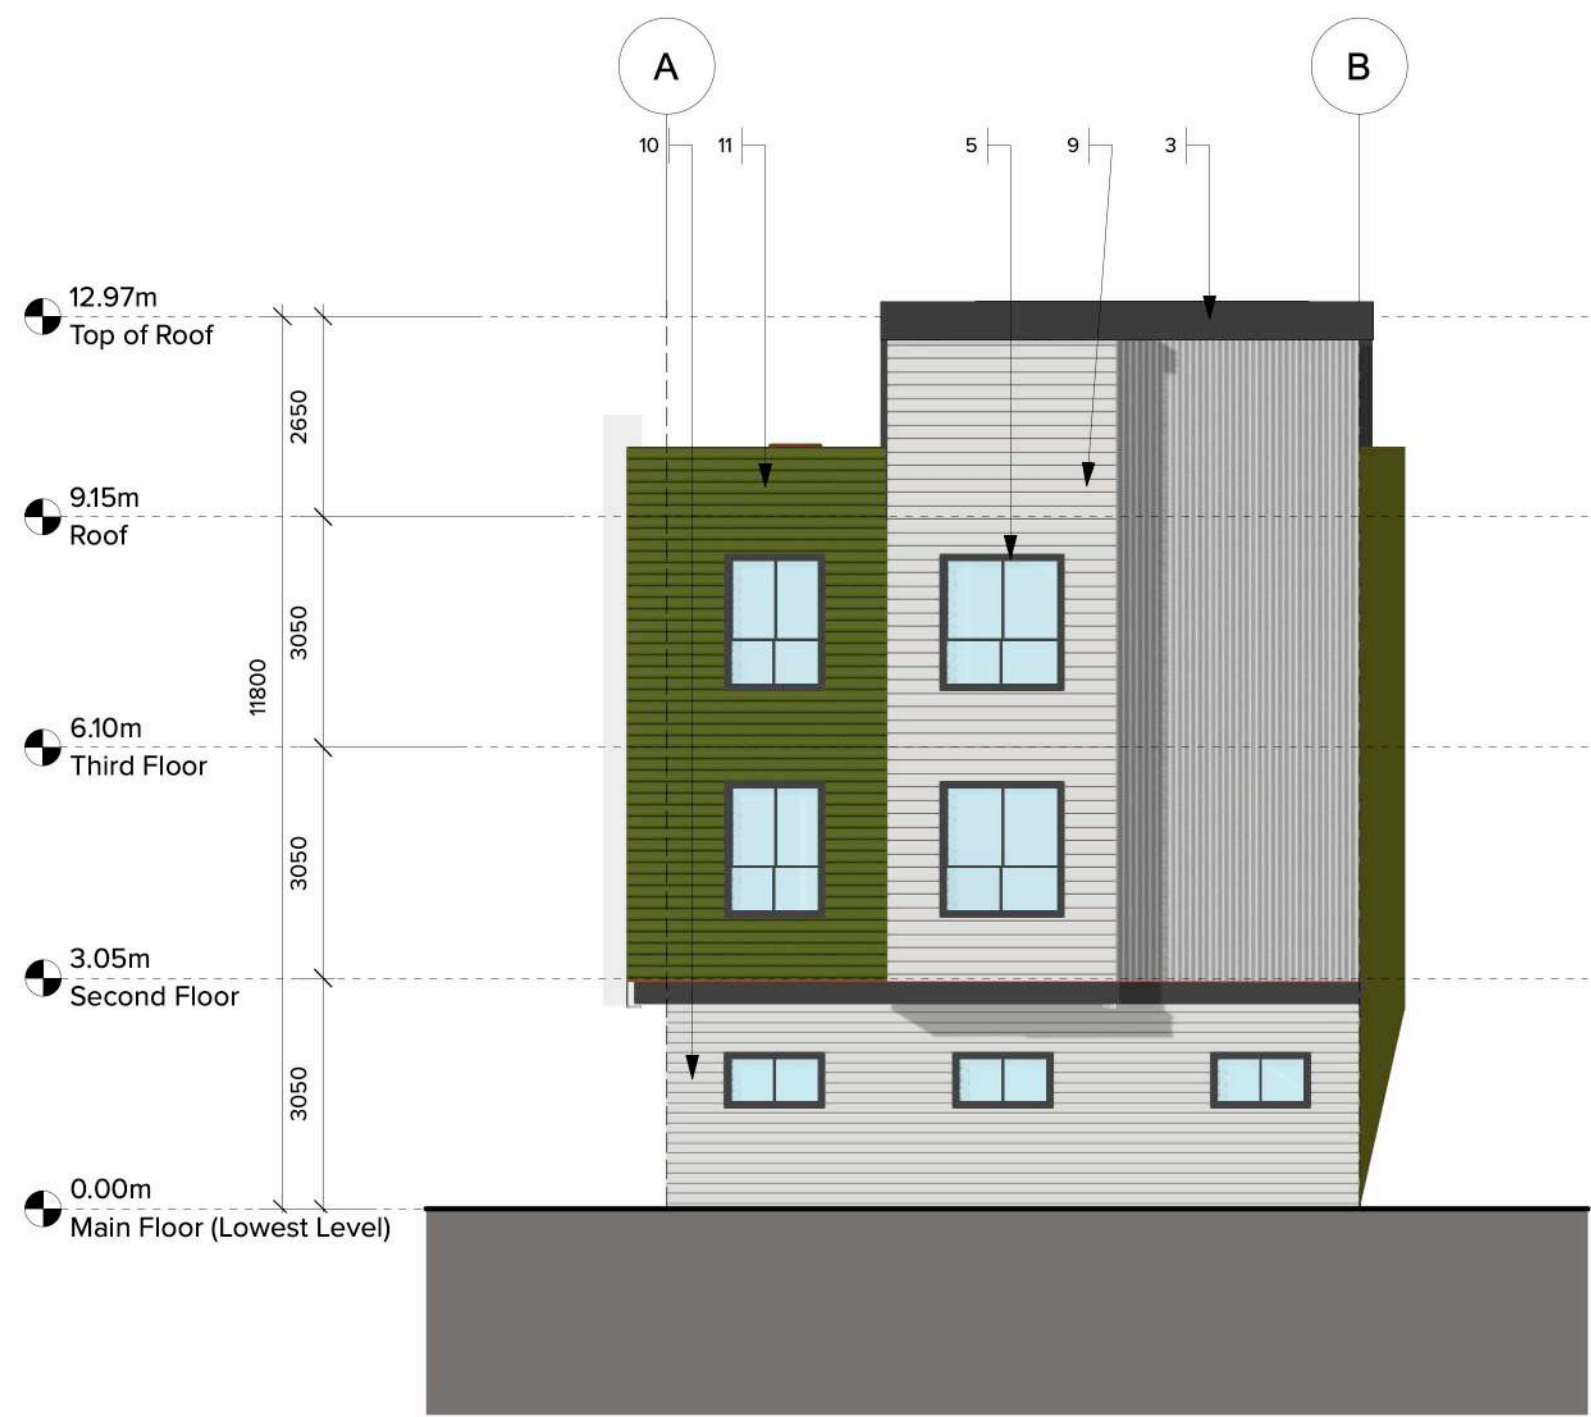

3 BUILDING 8 - NORTH ELEVATION
Scale: 1:100



4 BUILDING 8 - SOUTH ELEVATION
Scale: 1:100

Material Legend

- | | |
|---|--|
| 1 JAMES HARDIE BOARD
Colour: Benjamin Moore:
Iron Mountain 2134-30 | 8 Corrugated Metal Panel |
| 2 JAMES HARDIE BOARD
Colour: Benjamin Moore:
Tundra (2133-70) | 9 HARDIE LAPSIDING
MagnoliaHome:
Plaster White 4" |
| 3 Trim Board / Aluminum Pergola
Benjamin Moore: Iron Mountain | 10 HARDIE LAPSIDING
MagnoliaHome:
Plaster White 6" |
| 4 Unit Entry Door
Frame Colour: Benjamin Moore
Iron Mountain 2134-30 | 11 JAMES HARDIE BOARD & LAPSIDING
Dream Collection Color:
Balsam Fir |
| 5 Painted Vinyl Window Frame
Colour: Benjamin Moore
Iron Mountain 2134-30 | 12 JAMES HARDIE BOARD & LAPSIDING
Dream Collection Color:
Swamp Grass |
| 6 Painted Steel Overhead Garage Door
Colour: Benjamin Moore
Iron Mountain 2134-30 | 13 JAMES HARDIE BOARD & LAPSIDING
Dream Collection Color:
Spruce Green |
| 7 Aluminum Railing w/ Glass panel
Colour: Benjamin Moore
Iron Mountain 2134-30 | |



1 Painted James Hardie Board
Colour: Benjamin Moore
Iron Mountain 2134-30



2 James Hardie Lap Siding
Colour: Benjamin Moore
Tundra (2133-70)



3 Trim Board / Aluminum Pergola
Colour: Benjamin Moore
Iron Mountain

5 Painted Vinyl Window Frame
Colour: Benjamin Moore
Iron Mountain 2134-30

7 Aluminum Railing w/ Glass panel
Colour: Benjamin Moore
Iron Mountain 2134-30

9 James Hardie Lap Siding 4"
Colour Benjamin Moore
Tundra (2133)

4 Unit Entry Door
Colour: Benjamin Moore
Iron Mountain 2134-30

6 Painted Steel Overhead Garage Door
Colour: Benjamin Moo re
Iron Mountain 2134-30


10 James Hardie Lap Siding 6"
Colour Benjamin Moore
Tundra (2133)




11 James Hardie Board
& Lap Siding
Dream Collection Color:
Balsam Fir



12 James Hardie Board
& Lap Siding
Dream Collection Color:
Swamp Grass

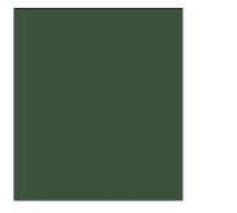

13 James Hardie Board
& Lap Siding
Dream Collection Color:
Spruce Green

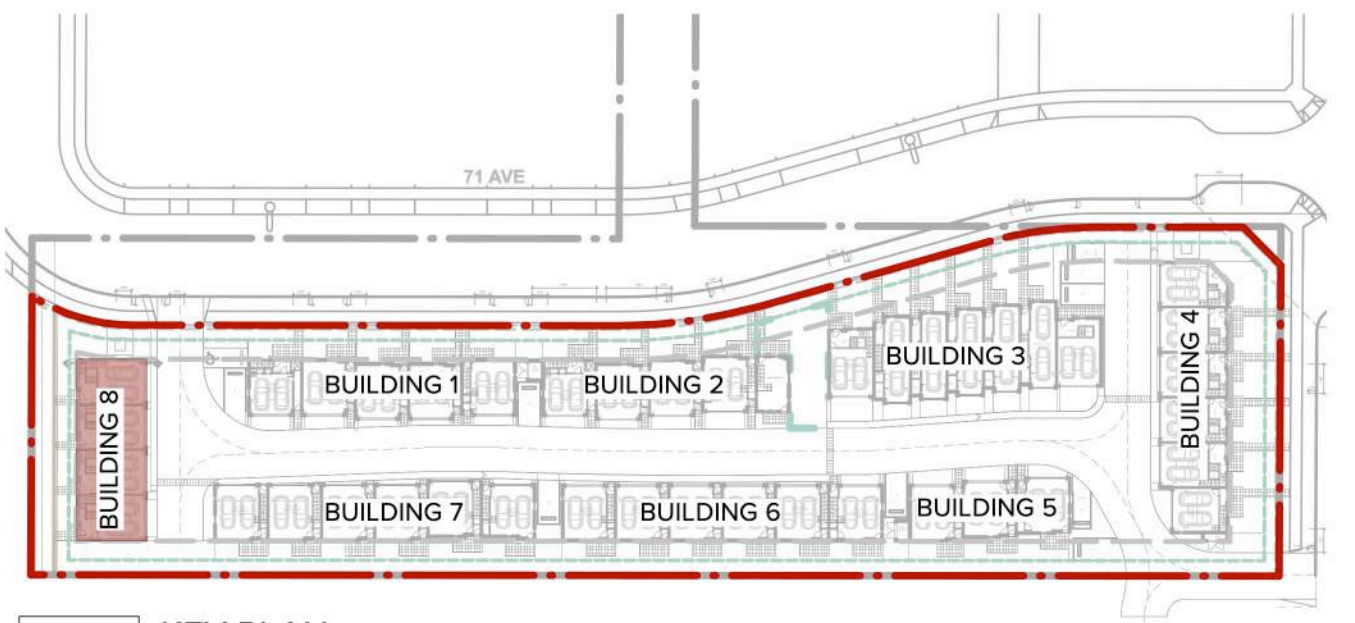

5 KEY PLAN
Scale: 1:1000



ARCHITECTURE PANEL INC.

ARCHITECTURE | LANDSCAPE ARCHITECTURE | URBAN DESIGN

Unit 206, 1493 Foster Street, White Rock, BC | 6047831450 |
ruchir@architecturepanel.com

These Drawings and the design are and at all times remain the exclusive property of Architecture Panel Inc. and cannot be used without the Architect's/Landscape Architects' written consent. Contractor is responsible for verification of all dimensions, elevations and other datum on drawings. Any discrepancies to be reported immediately to the Architect/Landscape Architect. Any changes made without the Architect's/Landscape Architect's written consent shall be the contractor's sole responsibility. Do not scale drawings. Dimensions govern.
© Architecture Panel Inc. All rights reserved.

Project
Townhouse Development
20354 71A & 7091 204 St.

Owner
1317903 B.C. LTD
Sheet Title
BUILDING 8-ELEVATIONS

Total Sheets
24

Drawn By
MP

Reviewed By
RD


Sheet No.
A4.08

Checked By
RD

Status
DP Application

Contractors

AHJ
Township of Langley

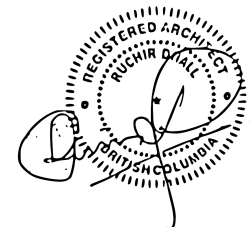

Consultants
Architecture Panel Inc.

Documents
DP Application

No	Date	Issue Notes
A	12 NOV 2024	DP Submission

Scale



