




1 SITE PLAN

NOTE:

1. ELECTRICAL ROOM HYDRO SERVICE CAPACITY TO BE VERIFIED.

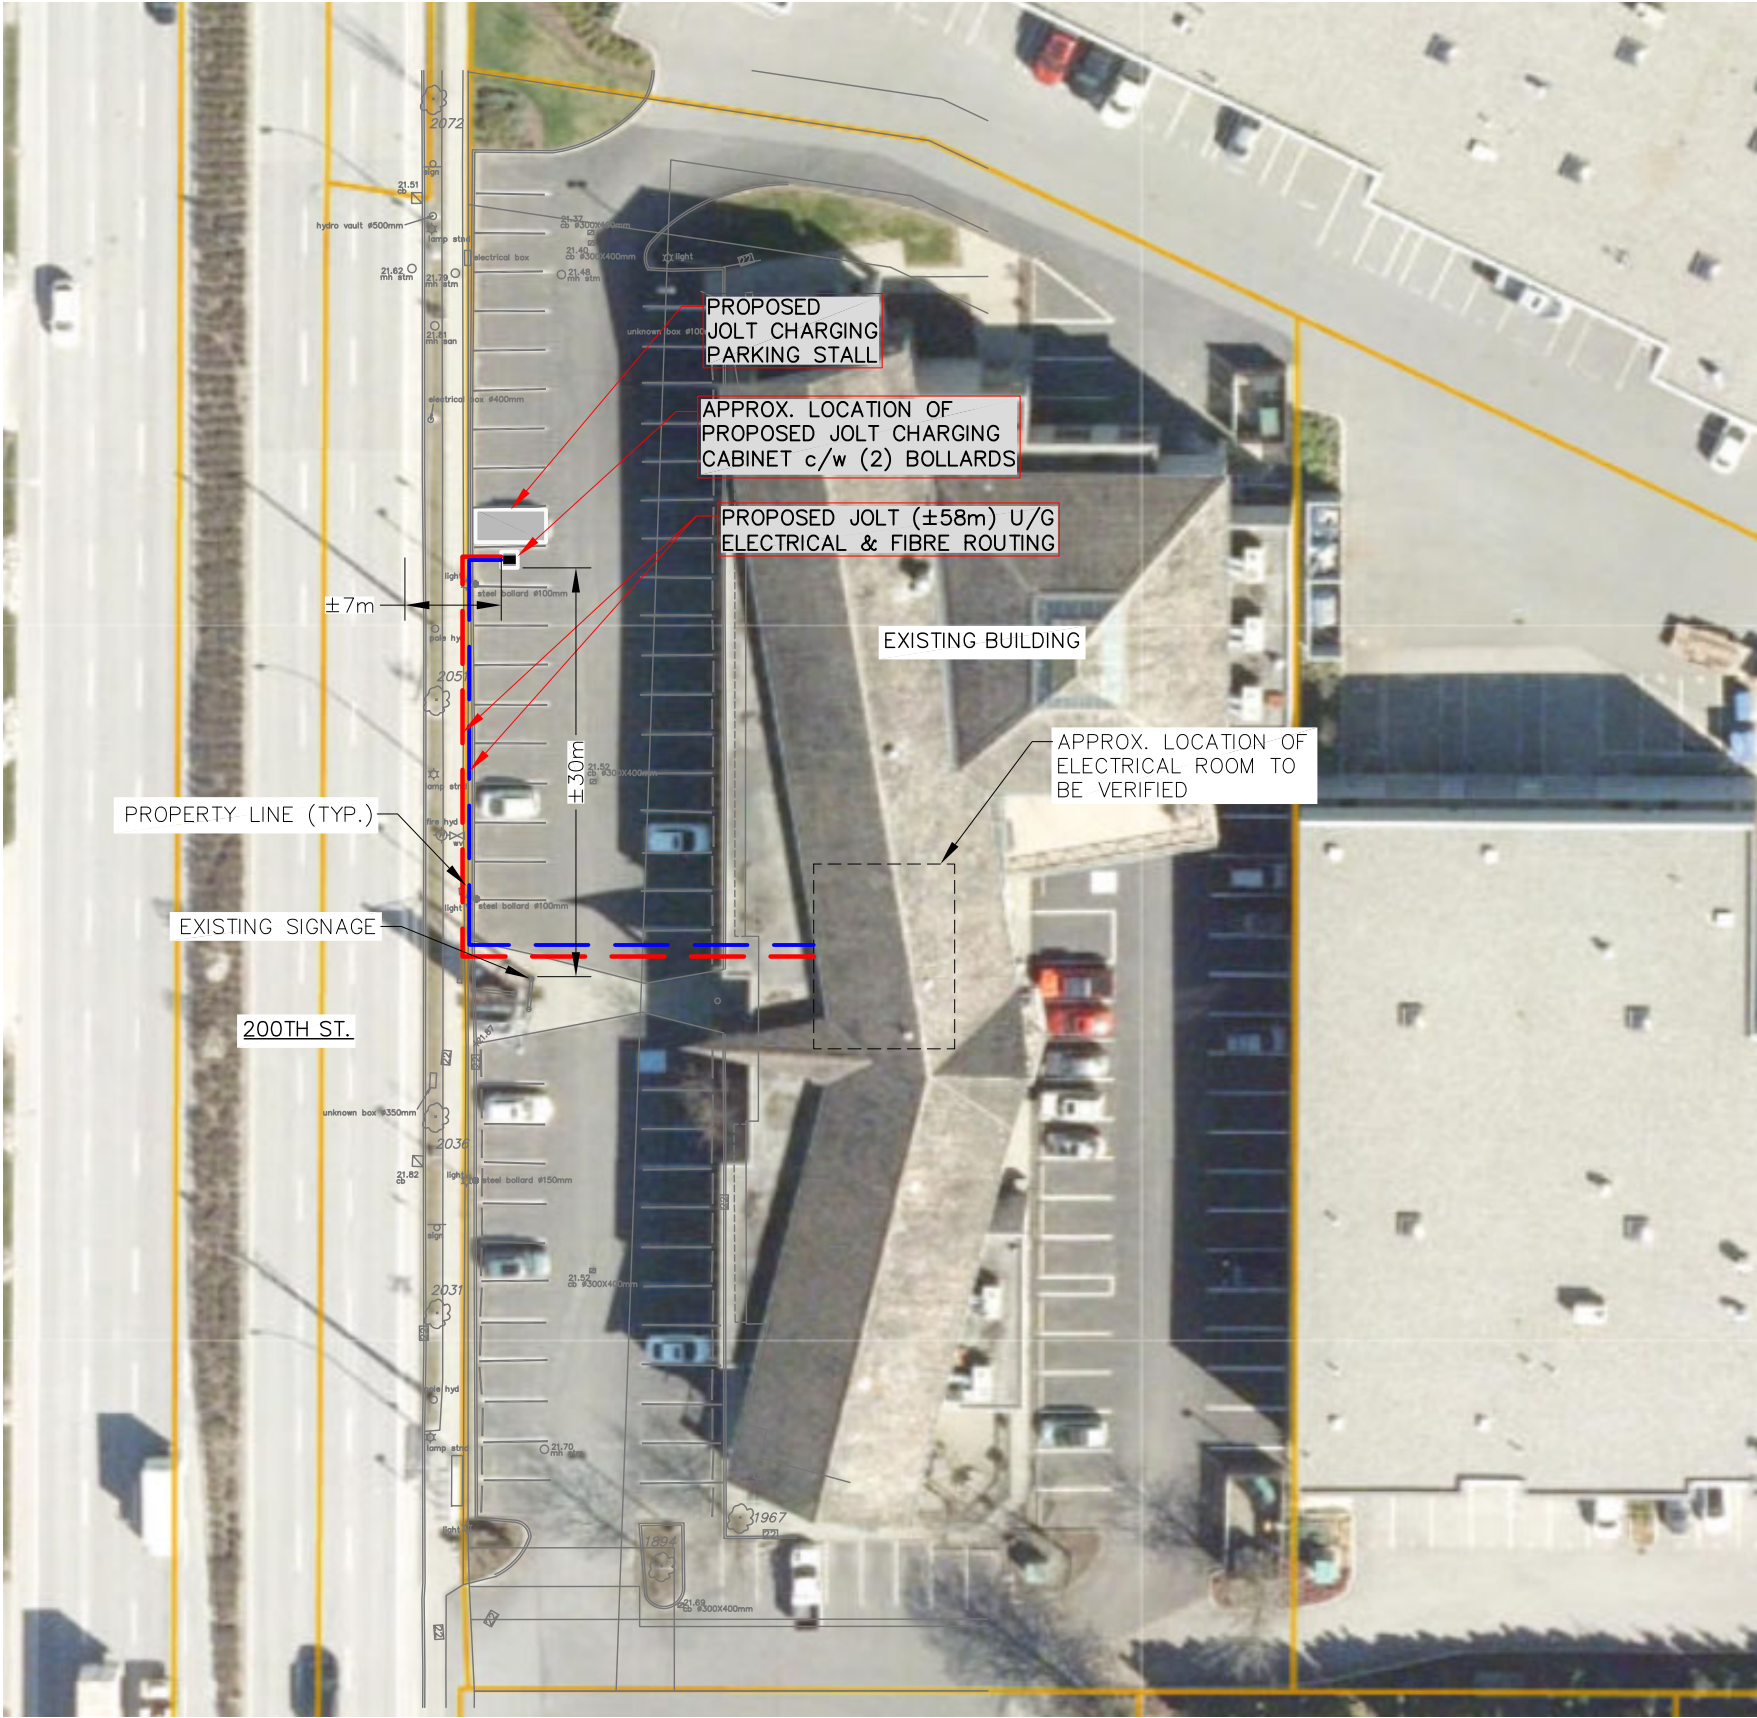

NOTES:

1. DO NOT SCALE DRAWINGS. ALL DIMENSIONS ARE IN mm UNLESS NOTED OTHERWISE.
2. ONLY RELEVANT INFORMATION FOR THE PROPOSED PROJECT SHOWN ON THESE DRAWINGS.

COORDINATES:
N 49.172338°
W 122.667773°

CLIENT:

CARRIER:



5			
4			
3			
2	MJ	ELEVATION ADD	28 MAR 25
1	MS	CLIENT COMMENTS	17 MAR 25
0	NN	PRELIMINARY SCH-B	17 MAR 23
NO.	BY	DESCRIPTION	DATE




ROEHAMPTON WEST
409 GRANVILLE ST.,
SUITE 1051
VANCOUVER, BC V6C 1T2
TEL. (778)228-4228
VANCOUVER | KELOWNA | EDMONTON | CALGARY

LOCATION:
9292 200TH ST., LANGLEY, B.C.

TITLE:
SITE PLAN – SCH B

PROJECT NAME: NEW SITE	PROJECT NO: EV CHG STN	DWG. NO: A00
---------------------------	---------------------------	-----------------

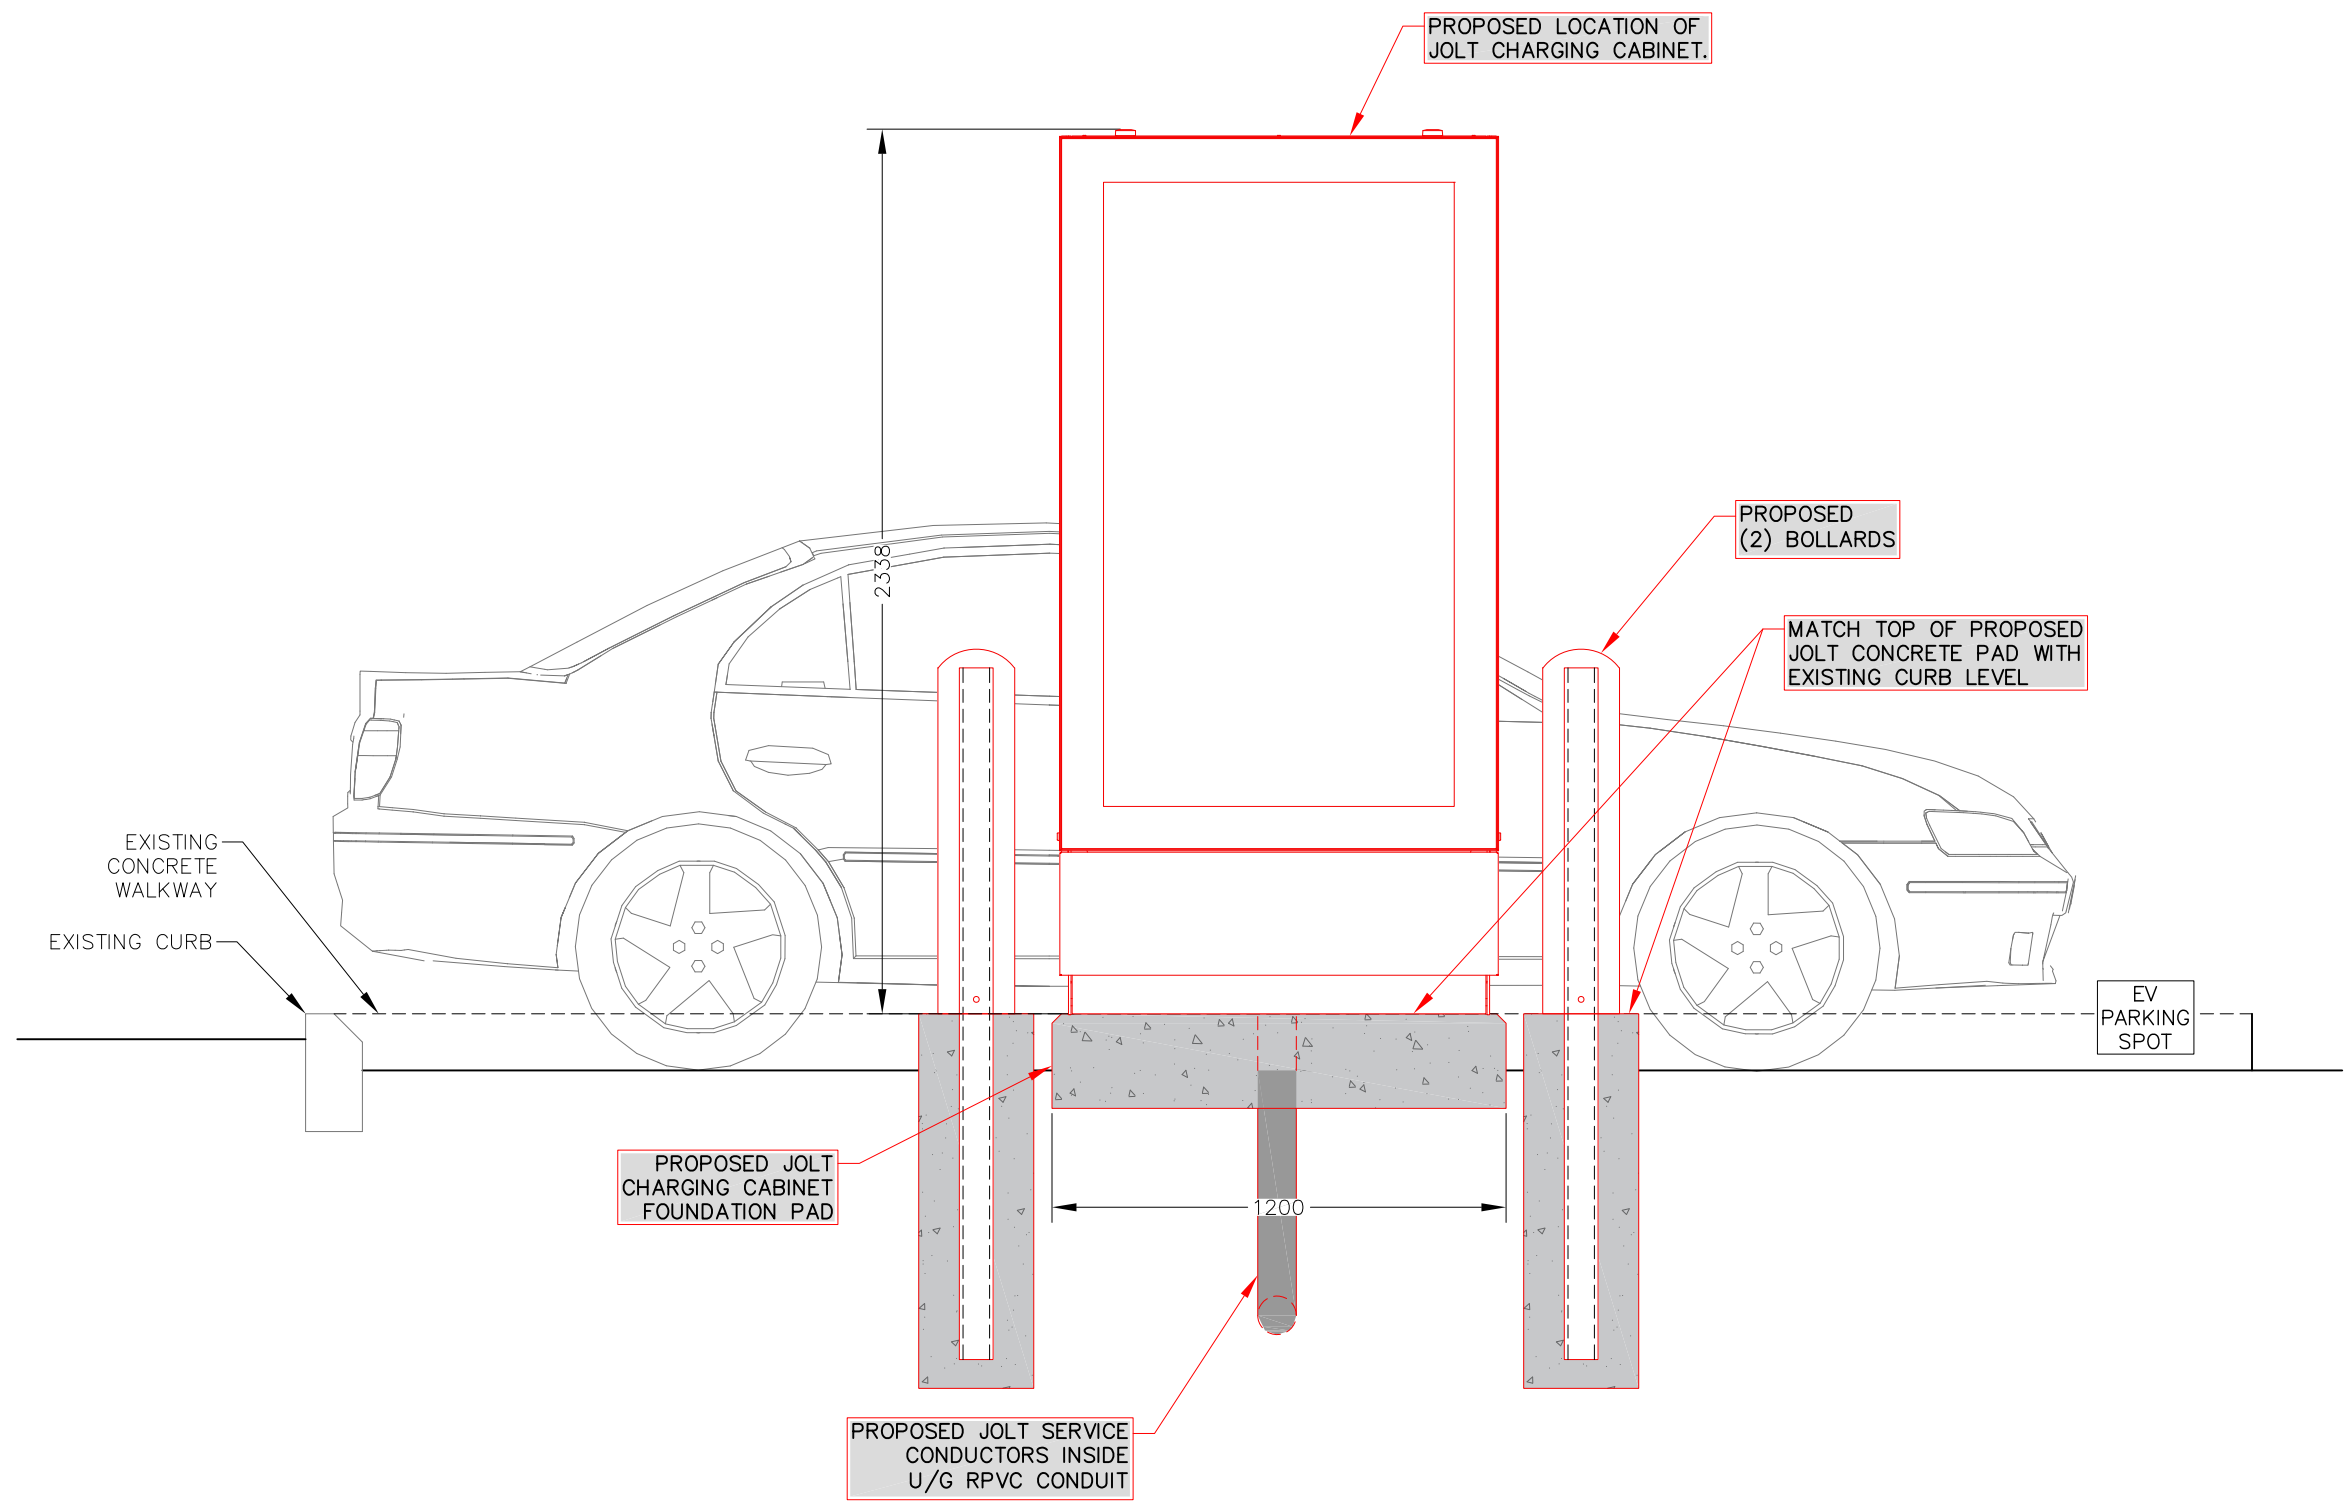

1 ELEVATION VIEW

- NOTES:
- DO NOT SCALE DRAWINGS. ALL DIMENSIONS ARE IN mm UNLESS NOTED OTHERWISE.
 - ONLY RELEVANT INFORMATION FOR THE PROPOSED PROJECT SHOWN ON THESE DRAWINGS.

COORDINATES:
N 49.172338°
W 122.667773°

CLIENT:

CARRIER:



5			
4			
3			
2	MJ	ELEVATION ADD	28 MAR 25
1	MS	CLIENT COMMENTS	17 MAR 25
0	NN	PRELIMINARY SCH-B	17 MAR 23
NO.	BY	DESCRIPTION	DATE



ROEHAMPTON WEST
409 GRANVILLE ST,
SUITE 1051
VANCOUVER, BC V6C 1T2
TEL. (778)228-4228
VANCOUVER | KELOWNA | EDMONTON | CALGARY

LOCATION:
9292 200TH ST., LANGLEY, B.C.

TITLE:
CHARGING STALL ELEVATION VIEW

PROJECT NAME: NEW SITE	PROJECT NO: EV CHG STN	DWG. NO: A01
---------------------------	---------------------------	-----------------