


NOTES:

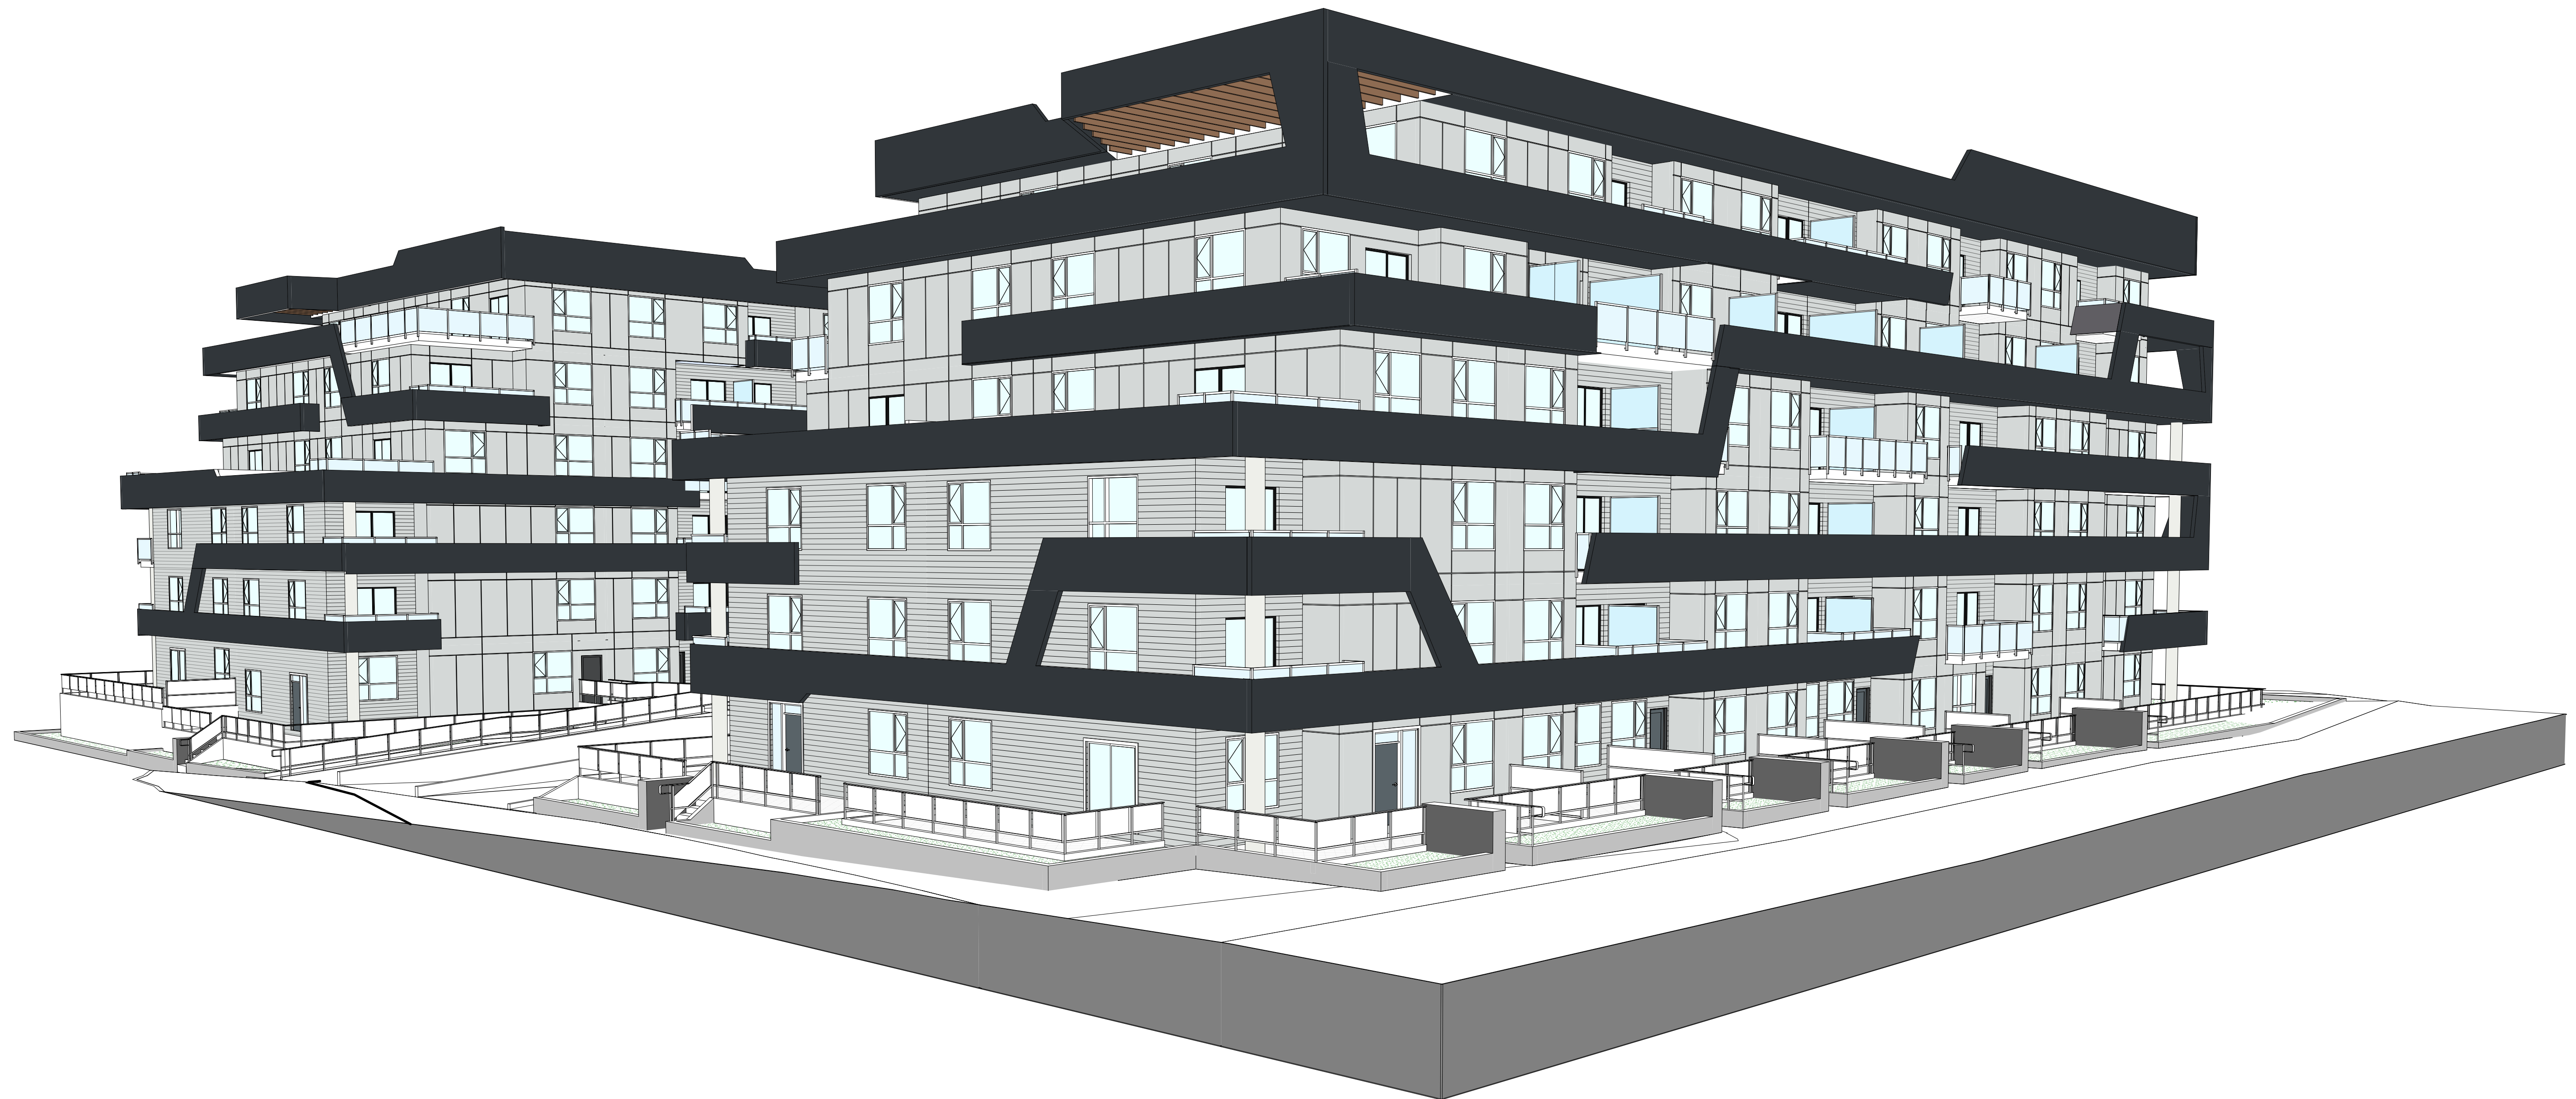

2023-12-08	D	PROPOSED ELEVATIONS
2023-11-28	C	COORDINATION
2023-11-22	B	PRELIMINARY DRAWINGS
2023-09-18	A	PRELIMINARY DRAWINGS
	REVISION	



df
ARCHITECTURE
inc.

350-10851 SHELLBRIDGE WAY
RICHMOND, BRITISH COLUMBIA
CANADA V6X 2W9
T (604)284-5194 F (604)284-5131
info@dfarchitecture.ca

PROJECT:
**PROPOSED RESIDENTIAL
DEVELOPMENT**

**20326,20350 - 72 AVENUE,
LANGLEY, B.C.**

CLIENT:

**1283583 BC LTD. 14415 33A
AVE SURREY, BC V4P 3N5**

COPYRIGHT RESERVED. THIS PLAN AND DESIGN ARE, AND AT ALL TIMES REMAIN THE EXCLUSIVE PROPERTY OF DF ARCHITECTURE INC. AND CANNOT BE USED OR REPRODUCED WITHOUT THE ARCHITECT'S WRITTEN CONSENT.

DRAWN: NS	
CHECKED: NN	
SCALE:	
JOB NO.: LAN- 010B	
DATE: MAY 2020	

SHEET TITLE:

1
A 351

3D VIEWS

DRAWING No.	
A 351	D



1 North Elevation
A 300 3/32" = 1'-0"



2 South Elevation
A 300 3/32" = 1'-0"

SCHEDULE OF FINISHES

1. SMOOTH FINISH HARDIE PANEL FRY REGLET REVEAL SYSTEM
COLOR TO MATCH: OLYMPUS WHITE SW 6253 - REVEAL COLOR MATCHED
2. SMOOTH FINISH HARDIE SHIPLAP SIDING COLOR TO MATCH OLYMPUS WHITE SW 6253
3. SMOOTH FINISH HARDIE PANEL FRY REGLET REVEAL SYSTEM
COLOR TO MATCH: INKWELL SW 6992 - REVEAL COLOR MATCHED
4. WOODTONE RUSTICSERIES LAP SIDING: WINCHESTER BROWN
5. SOLID CORE WOOD DOORS PAINTED TO MATCH COLOR: GRAYS HARBOR SW 6236
6. SLIDING DOOR SYSTEM COLOR: (TRANSPARENT), COLOR : STANDARD BLACK
7. PAINTED VINYL WINDOWS COLOR : STANDARD BLACK
8. WINDOW WALL SYSTEM COLOR: (TRANSPARENT), MULLION COLOR TO MATCH BM 1603 GRAPHITE OR EQUIVALENT
9. POWDER COATED ALUMINIUM RAILING COLOR : STANDARD BLACK GLASS (TRANSPARENT) COLOR
10. ALUMINIUM COVERED COLUMN TO MATCH COLOR: OLYMPUS WHITE SW 6253
11. PRIVACY SCREEN- TINTED GLASS AND STANDARD BLACK ALUMINIUM MULLION
12. FLASHINGS COLOR TO MATCH: WINCHESTER BROWN
13. ARCHITECTURAL FINISH CONCRETE
14. GLASS AWINING WOOD CANOPY FRAME COLOR TO MATCH: WINCHESTER BROWN
15. WOOD COVERED COLUMN COLOR TO MATCH: WINCHESTER BROWN

NOTES:

REVISION		
2023-12-08	D	PROPOSED ELEVATIONS
2023-11-28	C	COORDINATION
2023-11-22	B	PRELIMINARY DRAWINGS
2023-09-18	A	PRELIMINARY DRAWINGS

df
ARCHITECTURE inc.

350-10851 SHELLBRIDGE WAY
RICHMOND, BRITISH COLUMBIA
CANADA V6X 2W9
T (604)284-5194 F (604)284-5131
info@dfarchitecture.ca

PROJECT:
PROPOSED RESIDENTIAL DEVELOPMENT

**20326,20350 - 72 AVENUE,
LANGLEY, B.C.**

CLIENT:
**1283583 BC LTD. 14415 33A
AVE SURREY, BC V4P 3N5**

COPYRIGHT RESERVED. THIS PLAN AND DESIGN ARE, AND AT ALL TIMES REMAIN THE EXCLUSIVE PROPERTY OF DF ARCHITECTURE INC. AND CANNOT BE USED OR REPRODUCED WITHOUT THE ARCHITECT'S WRITTEN CONSENT.

DRAWN: NS

CHECKED: NN

SCALE: 3/32" = 1'-0"

JOB NO. LAN- 010B

DATE: MAY 2020

SHEET TITLE:

ELEVATIONS


DRAWING No.

A 300

D



1 West Elevation
A 301 3/32" = 1'-0"

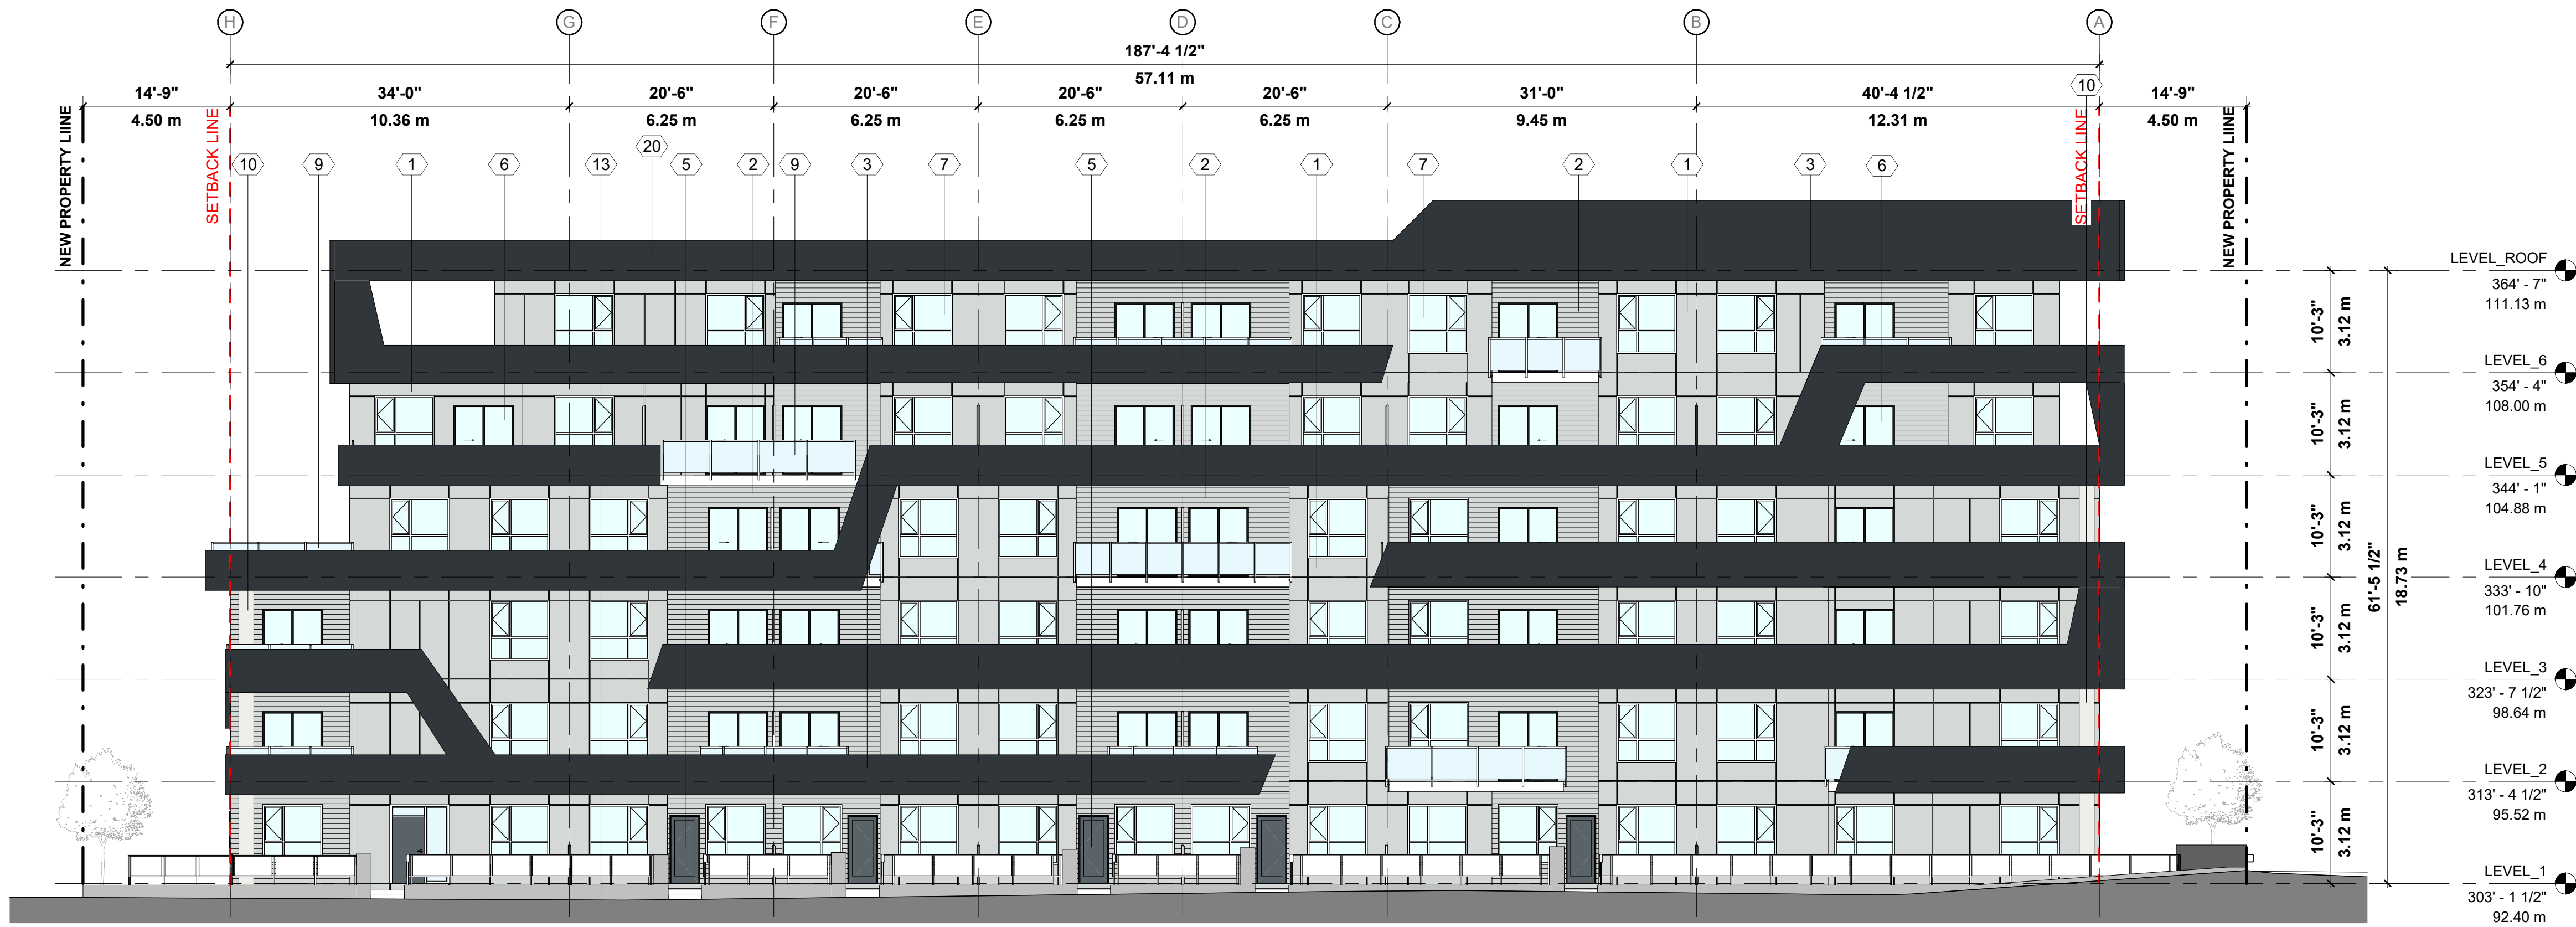


2 East Elevation
A 301 3/32" = 1'-0"

SCHEDULE OF FINISHES

- SMOOTH FINISH HARDIE PANEL FRY REGLET REVEAL SYSTEM
COLOR TO MATCH: OLYMPUS WHITE SW 6253 - REVEAL COLOR MATCHED
- SMOOTH FINISH HARDIE SHIPLAP
SIDING COLOR TO MATCH OLYMPUS WHITE SW 6253
- SMOOTH FINISH HARDIE PANEL FRY REGLET REVEAL SYSTEM
COLOR TO MATCH: INKWELL SW 6992 - REVEAL COLOR MATCHED
- WOODTONE RUSTICSERIES LAP SIDING: WINCHESTER BROWN
- SOLID CORE WOOD DOORS PAINTED TO MATCH COLOR: GRAYS HARBOR SW 6236
- SLIDING DOOR SYSTEM COLOR: (TRANSPARENT), COLOR : STANDARD BLACK
- PAINTED VINYL WINDOWS COLOR : STANDARD BLACK
- WINDOW WALL SYSTEM COLOR: (TRANSPARENT), MULLION COLOR TO MATCH BM 1603 GRAPHITE OR EQUIVALENT
- POWDER COATED ALUMINIUM RAILING COLOR : STANDARD BLACK GLASS (TRANSPARENT) COLOR
- ALUMINIUM COVERED COLUMN TO MATCH COLOR: OLYMPUS WHITE SW 6253
- PRIVACY SCREEN- TINTED GLASS AND STANDARD BLACK ALUMINIUM MULLION
- FLASHINGS COLOR TO MATCH: WINCHESTER BROWN
- ARCHITECTURAL FINISH CONCRETE
- GLASS AWINING WOOD CANOPY FRAME COLOR TO MATCH: WINCHESTER BROWN
- WOOD COVERED COLUMN COLOR TO MATCH: WINCHESTER BROWN

NOTES:

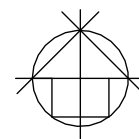

REVISION		
2023-12-08	D	PROPOSED ELEVATIONS
2023-11-28	C	COORDINATION
2023-11-22	B	PRELIMINARY DRAWINGS
2023-09-18	A	PRELIMINARY DRAWINGS

df
ARCHITECTURE
inc.

350-10851 SHELLBRIDGE WAY
RICHMOND, BRITISH COLUMBIA
CANADA V6X 2W9
T (604)284-5194 F (604)284-5131
info@dfarchitecture.ca

PROJECT:
PROPOSED RESIDENTIAL DEVELOPMENT

**20326,20350 - 72 AVENUE,
LANGLEY, B.C.**

CLIENT:
**1283583 BC LTD. 14415 33A
AVE SURREY, BC V4P 3N5**

COPYRIGHT RESERVED. THIS PLAN AND DESIGN ARE, AND AT ALL TIMES REMAIN THE EXCLUSIVE PROPERTY OF: DF ARCHITECTURE INC. AND CANNOT BE USED OR REPRODUCED WITHOUT THE ARCHITECT'S WRITTEN CONSENT.

DRAWN: NS

CHECKED: NN

SCALE: 3/32" = 1'-0"

JOB NO. LAN- 010B

DATE: MAY 2020

SHEET TITLE:


ELEVATIONS

DRAWING No.

A 301

D


NEIGHBOURING LOT
20290 72 AVE & 7160 202B ST.

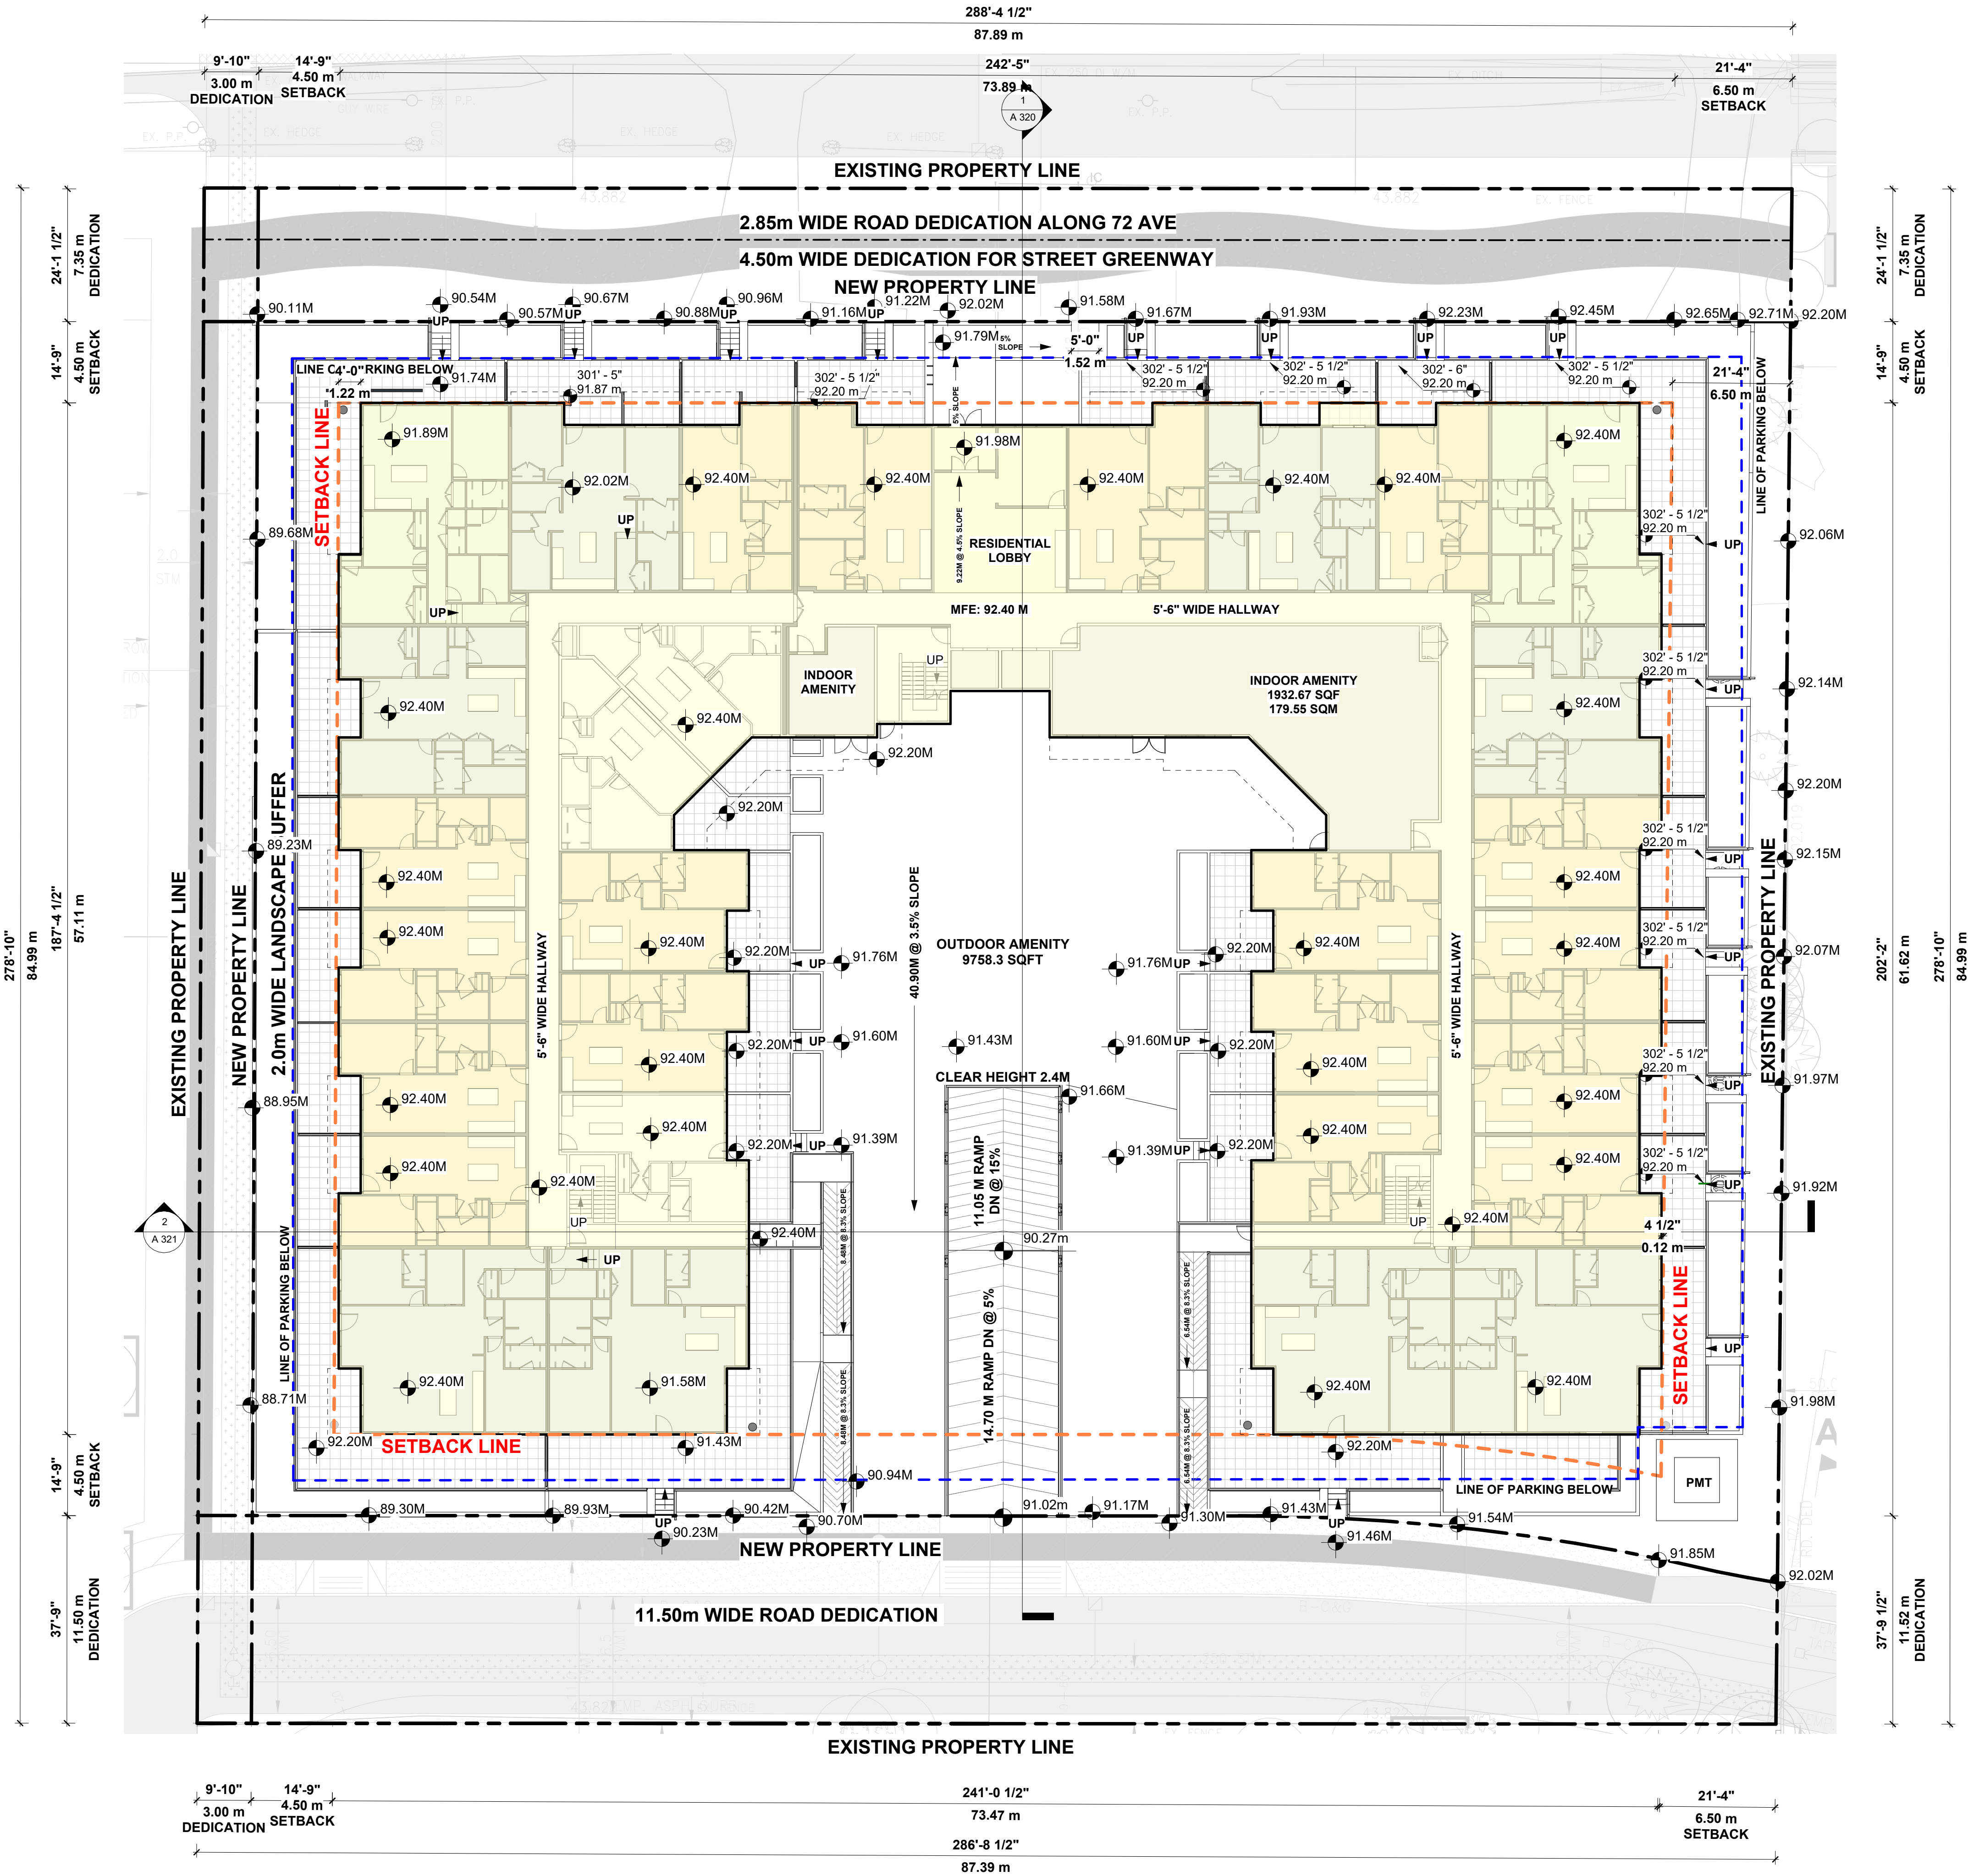

1 SITE PLAN
A 100 1/16" = 1'-0"

NEIGHBOURING LOT
20347 71A AVE

NOTES:

 

2023-12-08	D	COORDINATION
2023-11-28	C	COORDINATION
2023-11-22	B	PRELIMINARY DRAWINGS
2023-09-18	A	PRELIMINARY DRAWINGS
REVISION		

df
ARCHITECTURE inc.

350-10851 SHELLBRIDGE WAY
RICHMOND, BRITISH COLUMBIA
CANADA V6X 2W9
T (604)284-5194 F (604)284-5131
info@dfarchitecture.ca

PROJECT:
**PROPOSED RESIDENTIAL
DEVELOPMENT**

**20326,20350 - 72 AVENUE,
LANGLEY, B.C.**

CLIENT:

**1283583 BC LTD. 14415 33A
AVE SURREY, BC V4P 3N5**

COPYRIGHT RESERVED. THIS PLAN AND DESIGN ARE, AND AT ALL TIMES REMAIN THE EXCLUSIVE PROPERTY OF: DF ARCHITECTURE INC. AND CANNOT BE USED OR REPRODUCED WITHOUT THE ARCHITECT'S WRITTEN CONSENT.

DRAWN: NS

CHECKED: NN

SCALE: 1/16" = 1'-0"

JOB NO.: LAN- 010B

DATE: MAY 2020

SHEET TITLE:


SITE PLAN

DRAWING
No.

A 100

D

NOTES:

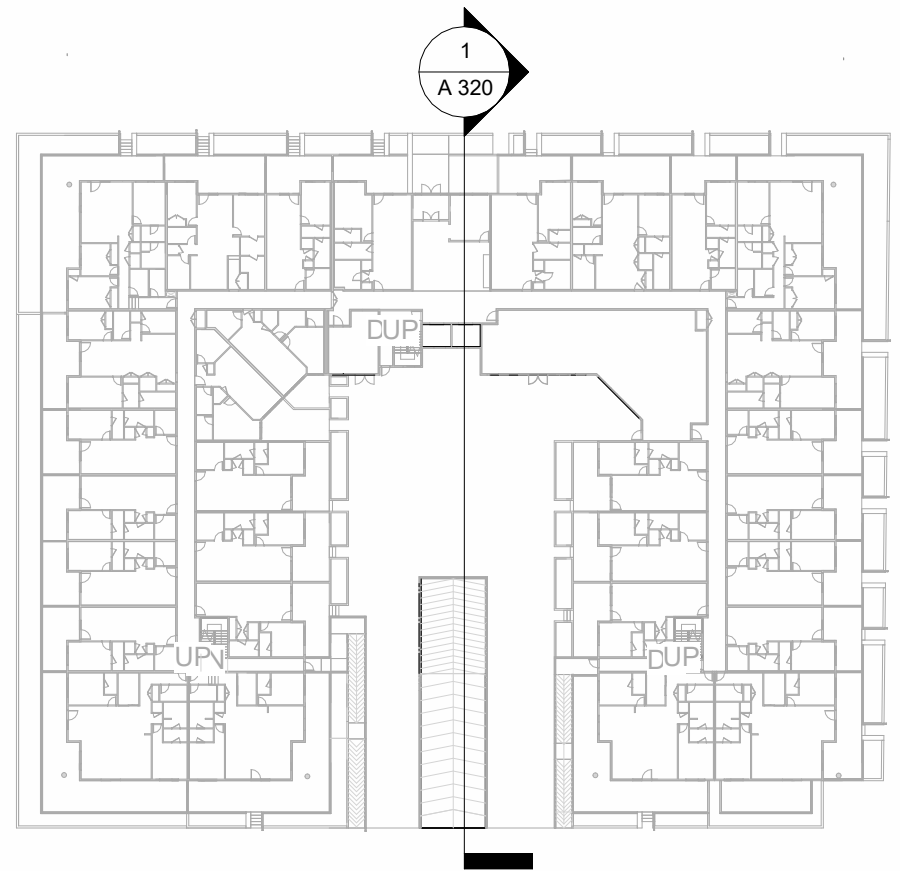

2
A 320

2023-09-18	A	PRELIMINARY DRAWINGS
	REVISION	

df
ARCHITECTURE
inc.

350-10851 SHELLBRIDGE WAY
RICHMOND, BRITISH COLUMBIA
CANADA V6X 2W9
T (604)284-5194 F (604)284-5131
info@dfarchitecture.ca

PROJECT: **PROPOSED RESIDENTIAL DEVELOPMENT**

**20326,20350 - 72 AVENUE,
LANGLEY, B.C.**

CLIENT:

**1283583 BC LTD. 14415 33A
AVE SURREY, BC V4P 3N5**

COPYRIGHT RESERVED. THIS PLAN AND DESIGN ARE, AND AT ALL TIMES REMAIN THE EXCLUSIVE PROPERTY OF DF ARCHITECTURE INC. AND CANNOT BE USED OR REPRODUCED WITHOUT THE ARCHITECT'S WRITTEN CONSENT.

DRAWN: NS	
CHECKED: NN	
SCALE: As indicated	
JOB NO.: LAN- 010B	
DATE: MAY 2020	
SHEET TITLE:	



SHEET TITLE:

BUILDING SECTIONS

CROSS SECTION - 1
 $3/32" = 1'-0"$

DRAWING No.	A
----------------	----------

NOTES:

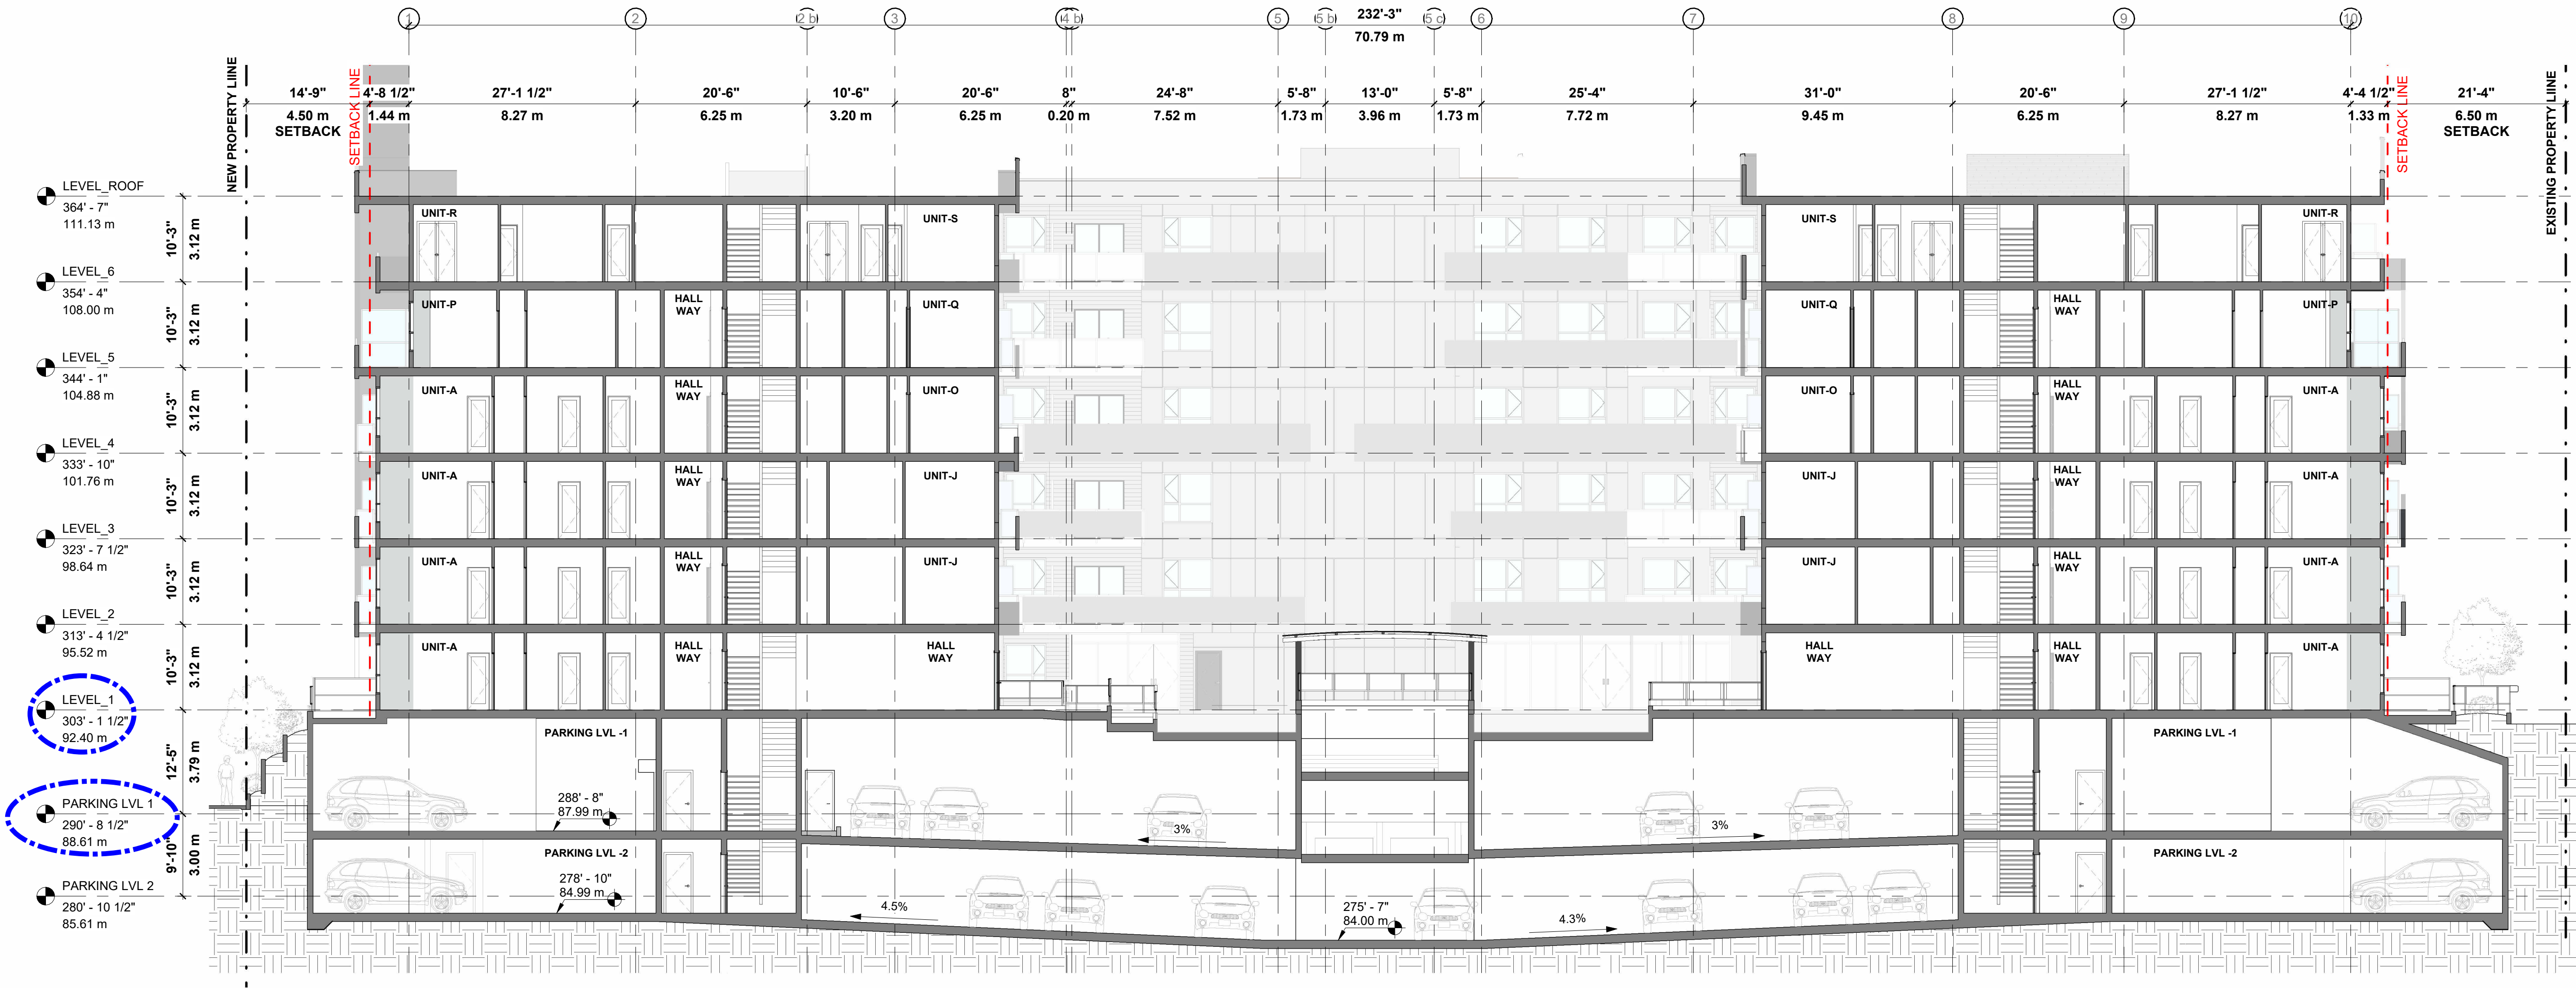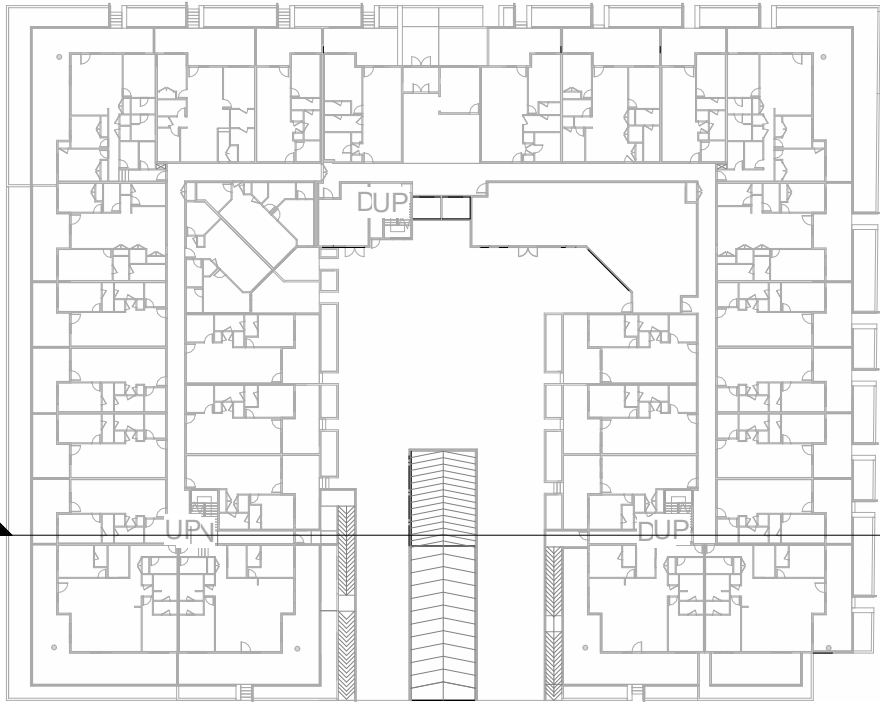

1 K Plan - SECTION 02
A 321 1" = 60'-0"

2023-09-18	A	PRELIMINARY DRAWINGS
REVISION		

df
ARCHITECTURE inc.

350-10851 SHELLBRIDGE WAY
RICHMOND, BRITISH COLUMBIA
CANADA V6X 2W9
T (604)284-5194 F (604)284-5131
info@dfarchitecture.ca

PROJECT:
**PROPOSED RESIDENTIAL
DEVELOPMENT**

**20326,20350 - 72 AVENUE,
LANGLEY, B.C.**

CLIENT:

**1283583 BC LTD. 14415 33A
AVE SURREY, BC V4P 3N5**

COPYRIGHT RESERVED. THIS PLAN AND DESIGN ARE, AND AT ALL TIMES REMAIN THE EXCLUSIVE PROPERTY OF: DF ARCHITECTURE INC. AND CANNOT BE USED OR REPRODUCED WITHOUT THE ARCHITECT'S WRITTEN CONSENT.

DRAWN: NS

CHECKED: NN

SCALE: As indicated

JOB NO. LAN- 010B

DATE: MAY 2020

SHEET TITLE:

2 CROSS SECTION - 2
A 321 3/32" = 1'-0"

BUILDING SECTIONS

DRAWING
No.

A 321

A