


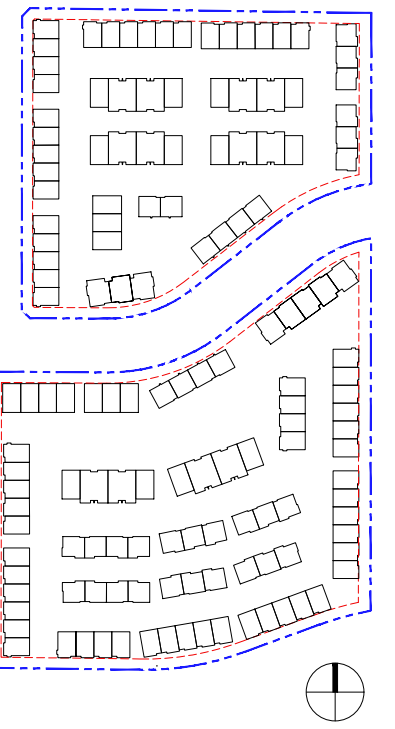

REVISIONS

ISSUES	DATE
1	
8	
7	
6	
5	
4	
3	
2	
1 ISSUED FOR DP	June 07, 2024

PROJECT NUMBER	DE-08.1
DRAWN BY	RR/ RV/ LC
CHECKED BY	RW
DATE CHECKED	
CONSULTANT	



PROJECT

EMORY
TOWNHOMES

20315 & 20323 78 AVE, 20320 & 20340 80 AVE,
7831, 7843, & 7849 204 ST
TOWNSHIP OF LANGLEY, BC




DRAWING TITLE


BUILDING #12
FLOOR PLANS

DRAWING No.

BUILDING #1 AREAS	S.F.	S.M.
- LOWER FLOOR	819.75	76.16
- MAIN FLOOR	4,247.89	394.64
- UPPER FLOOR	4,316.15	400.98
- TOTAL FLOOR AREA	9,383.79	871.78

A2.12

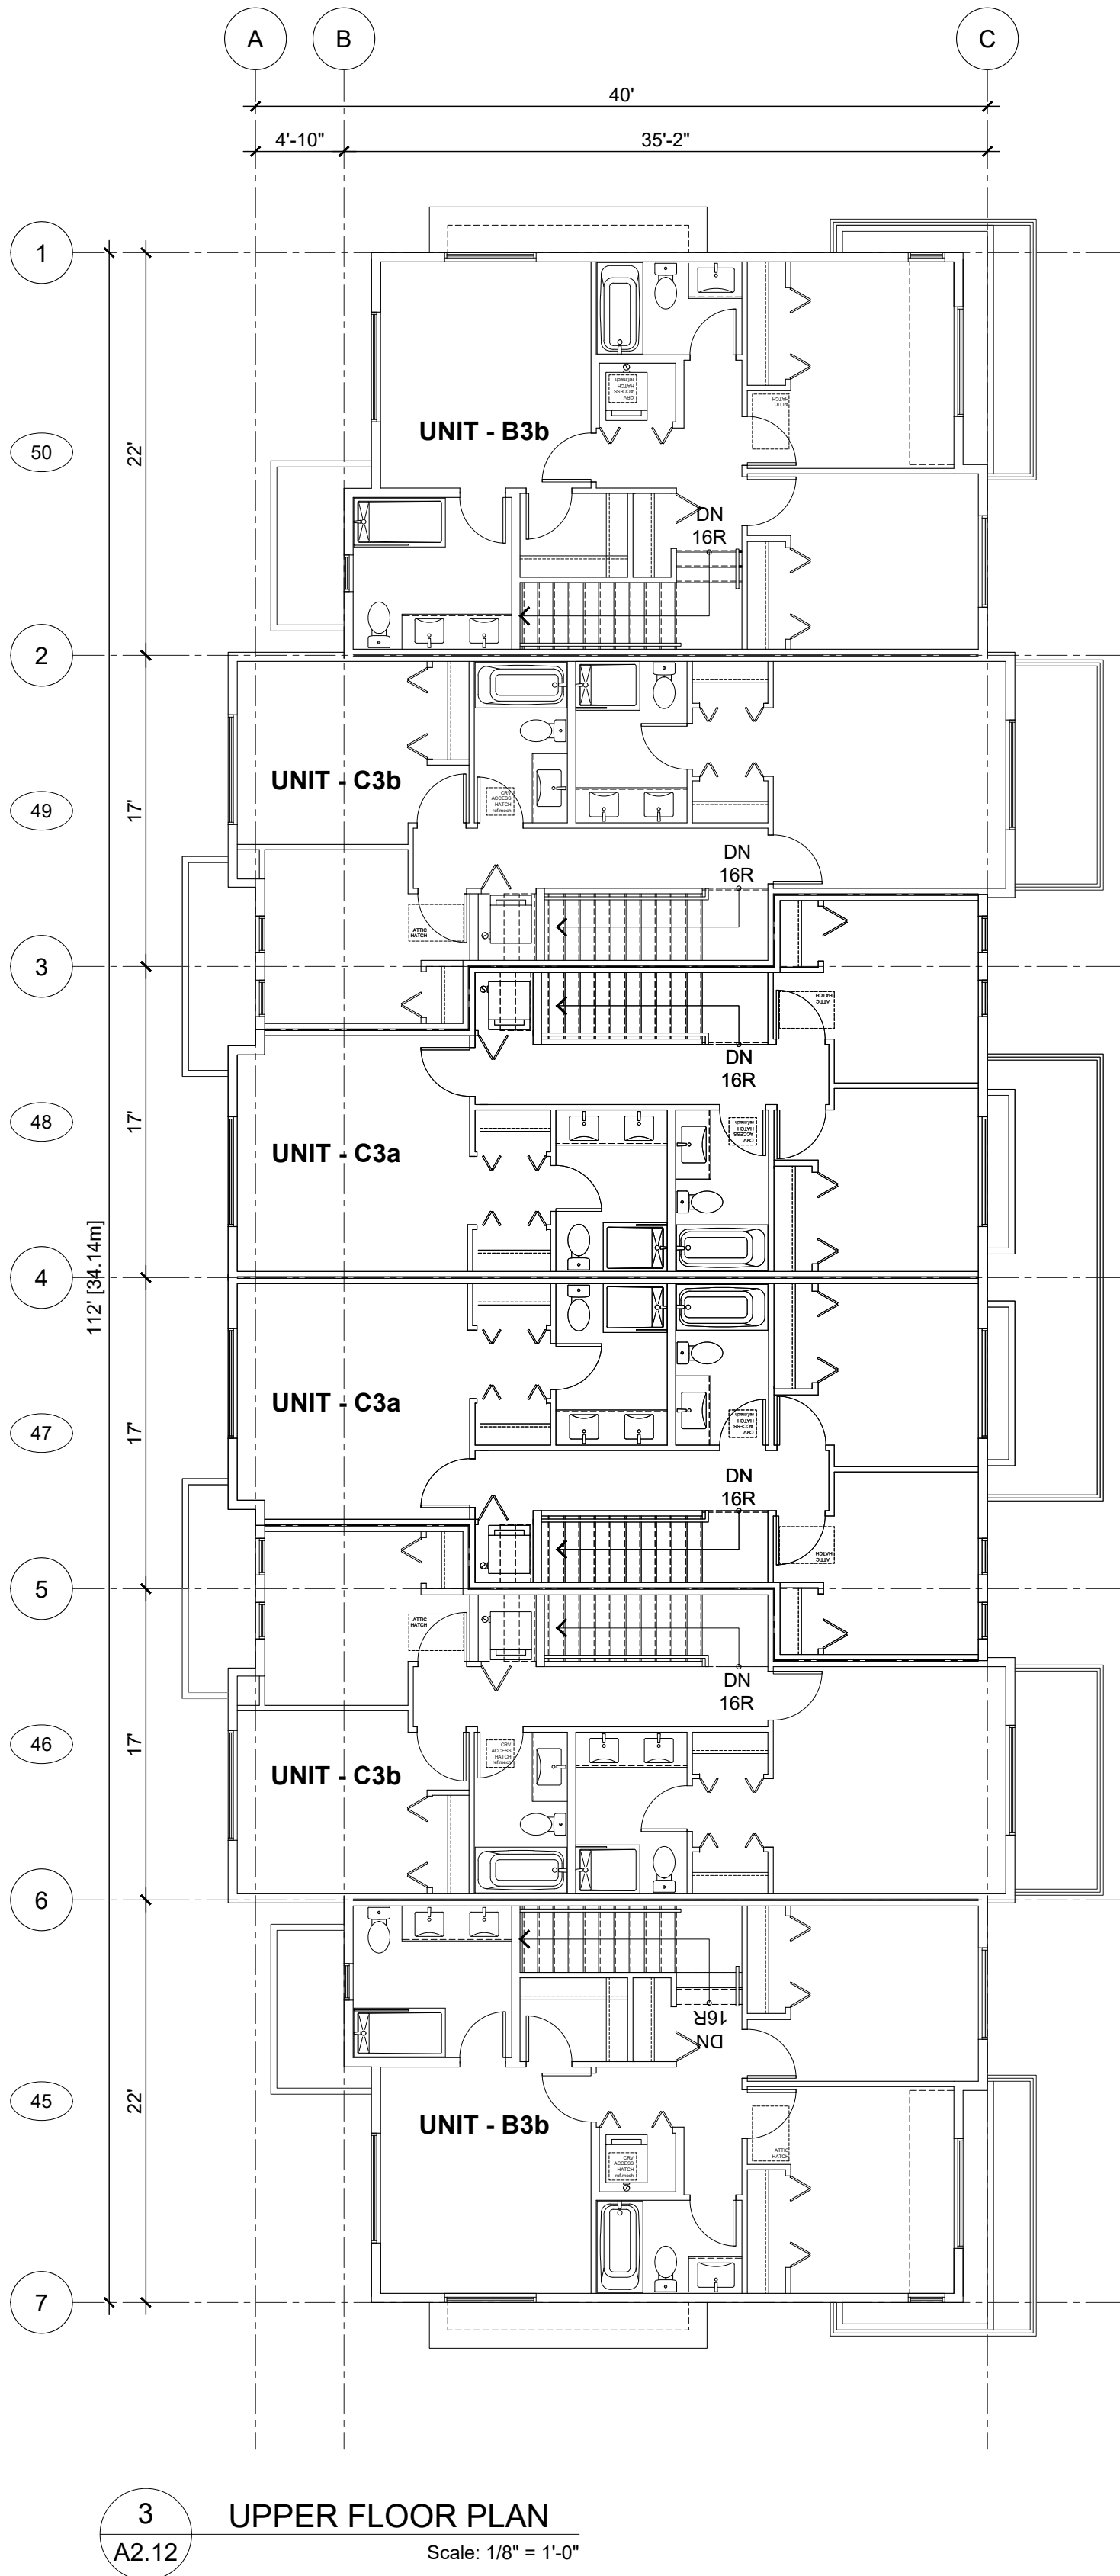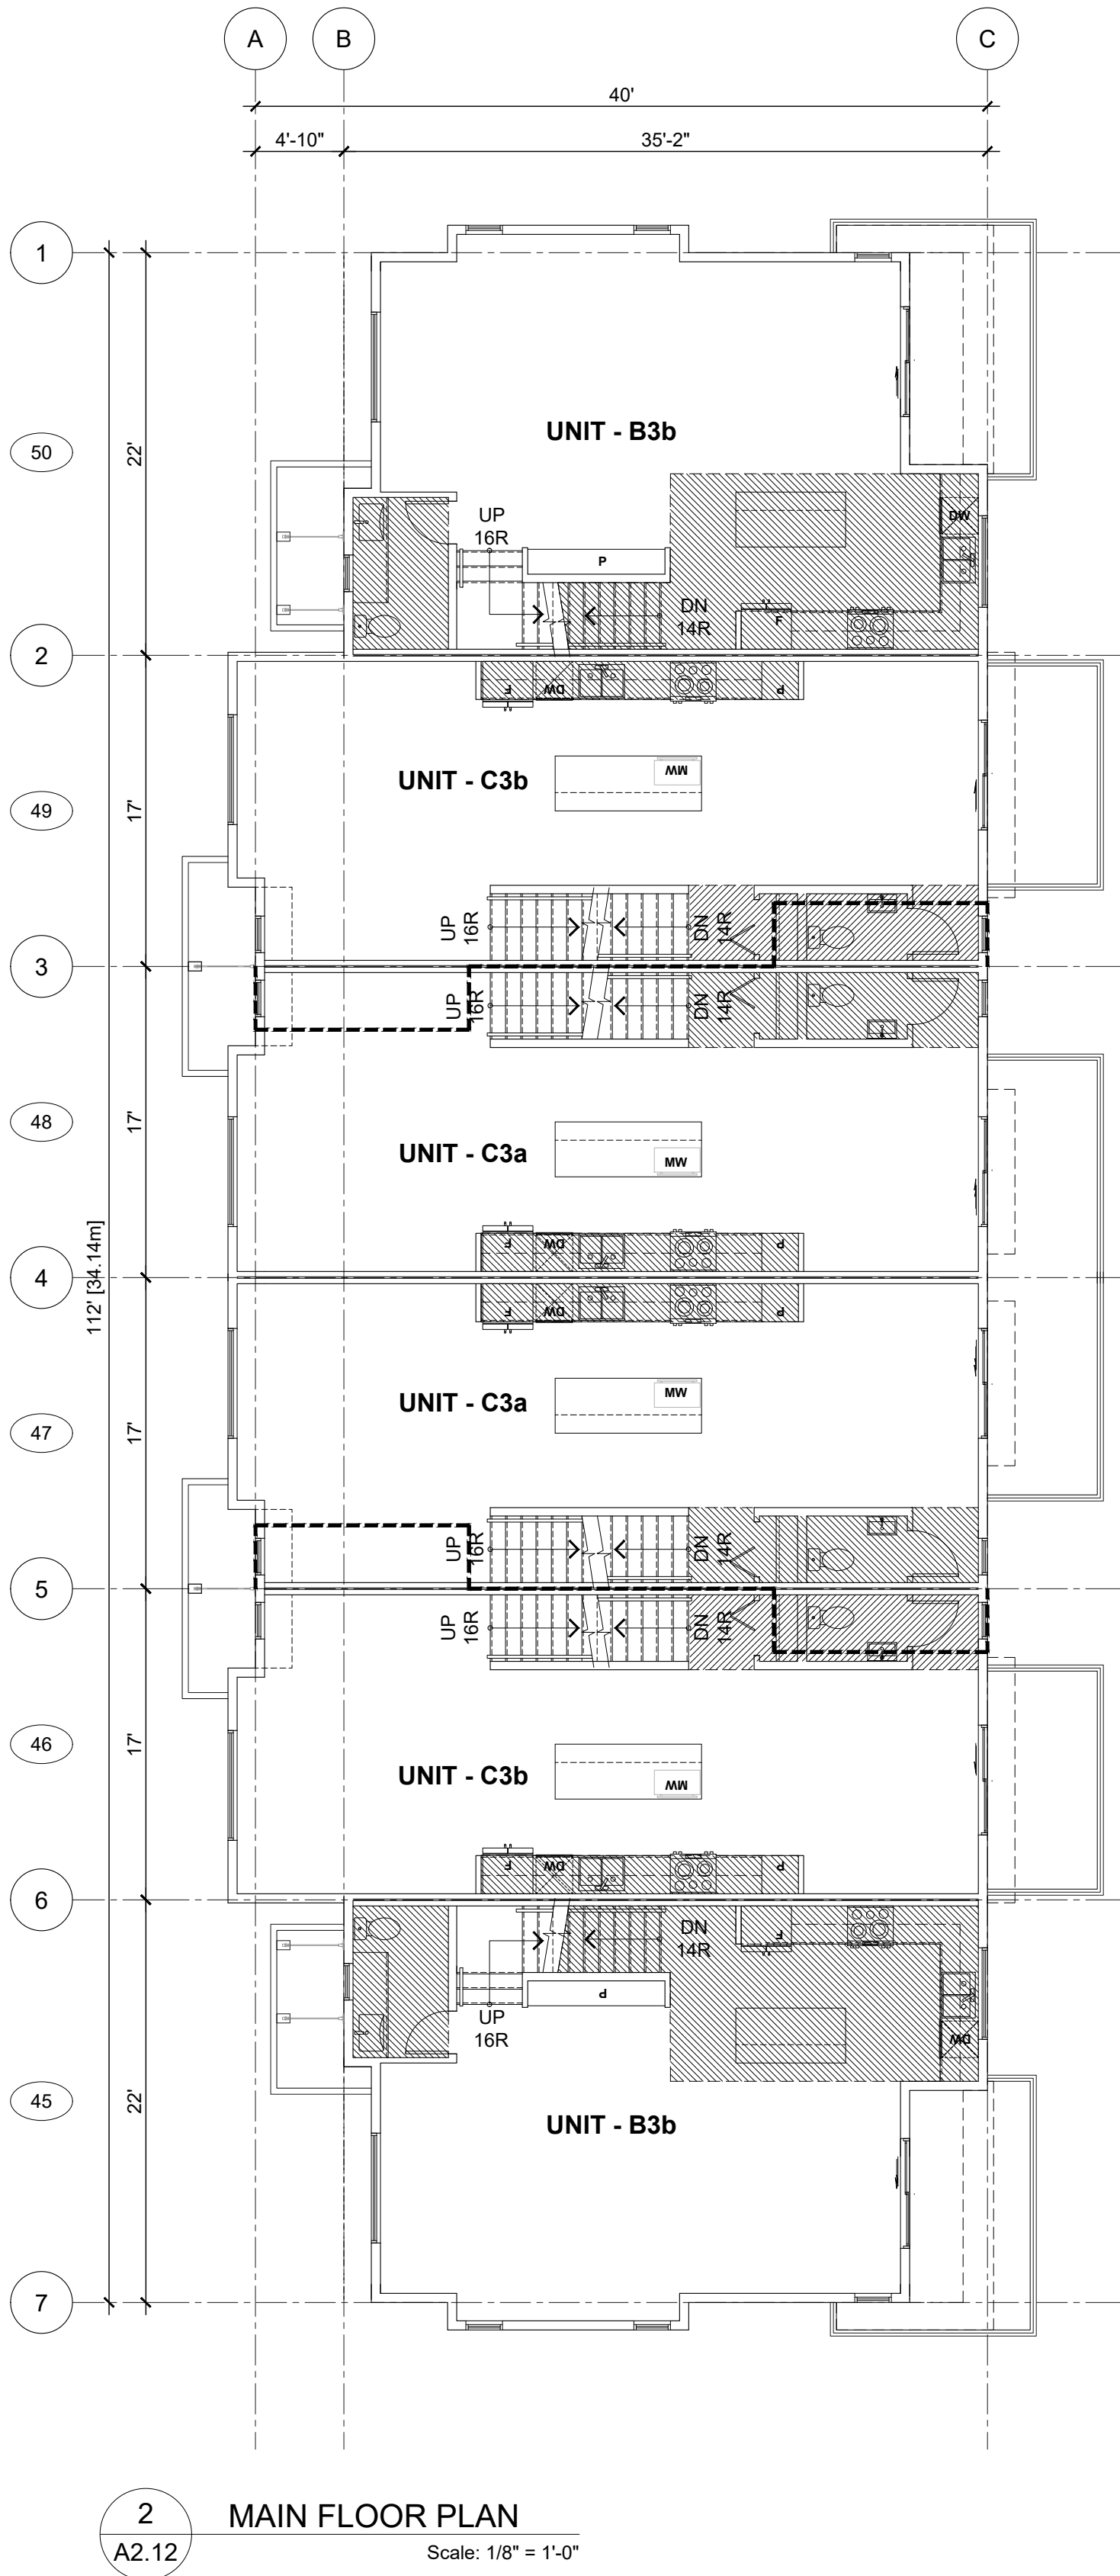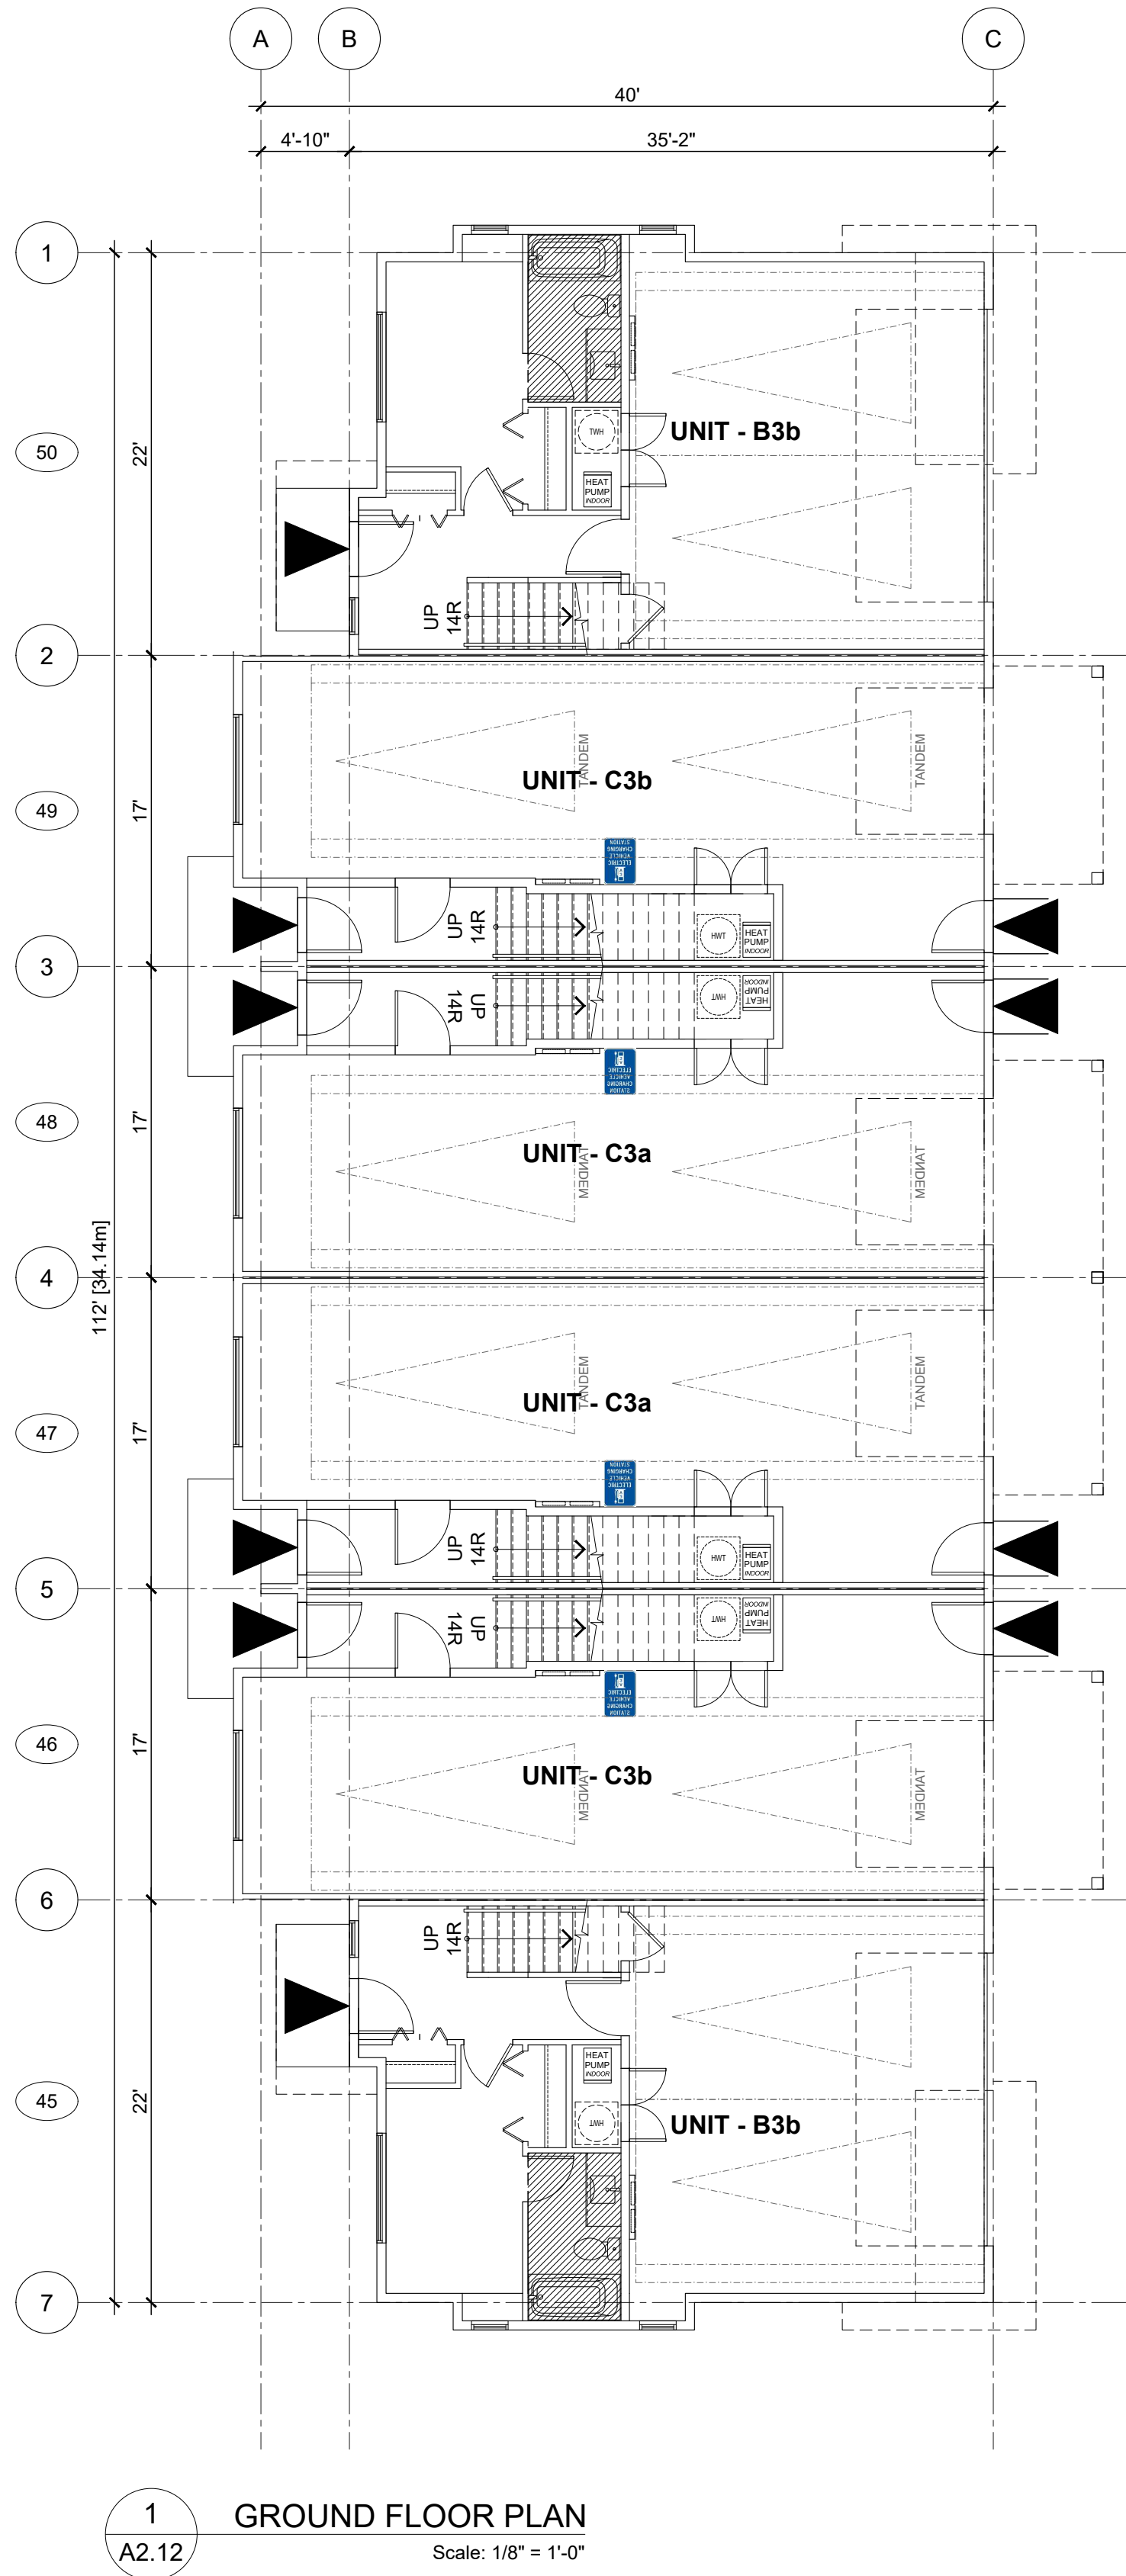


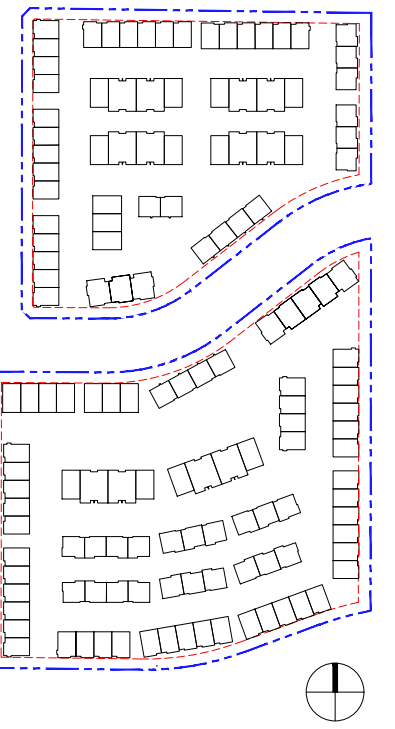

REVISIONS

ISSUES	DATE
1	
8	
7	
6	
5	
4	
3	
2	
1 ISSUED FOR DP	June 07, 2024

PROJECT NUMBER	DE-08.1
DRAWN BY	RR/ RW/ LC
CHECKED BY	RW
DATE CHECKED	
CONSULTANT	

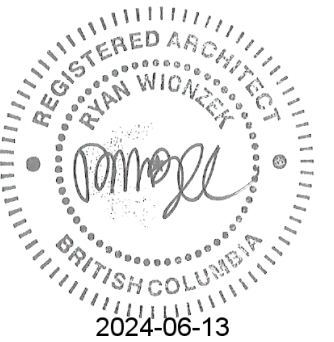




PROJECT	EMORY TOWNHOMES
	20315 & 20323 78 AVE, 20320 & 20340 80 AVE, 7831, 7843, & 7849 204 ST TOWNSHIP OF LANGLEY, BC
DRAWING TITLE	


**BUILDING #16
FLOOR PLANS**

DRAWING No.

BUILDING #1 AREAS	S.F.	S.M.
- LOWER FLOOR	1,504.77	139.80
- MAIN FLOOR	3,621.29	336.43
- UPPER FLOOR	4,092.98	380.25
- TOTAL FLOOR AREA	9,219.05	856.48

A2.16

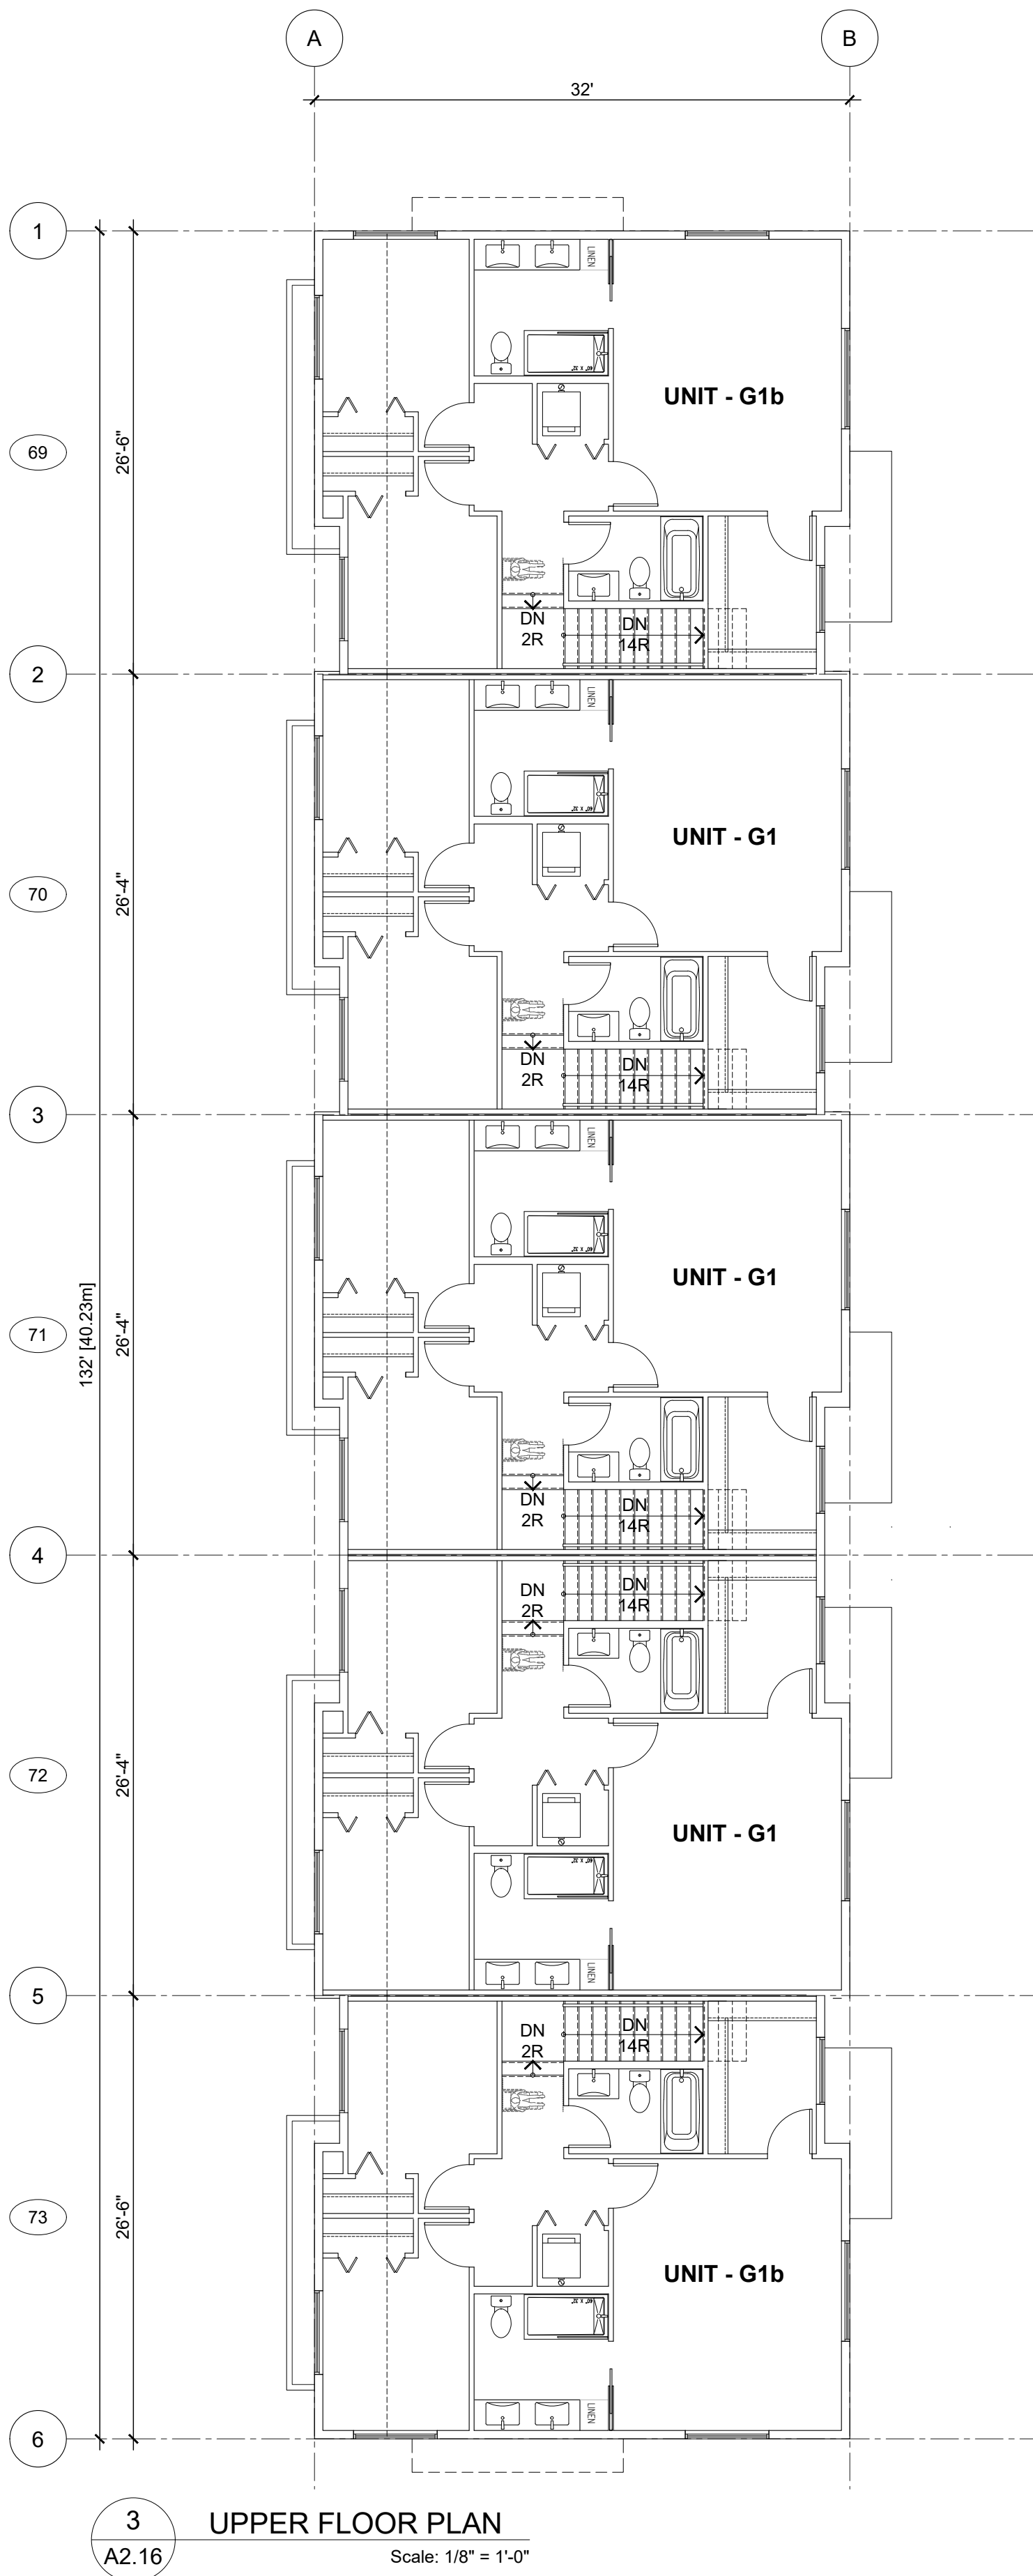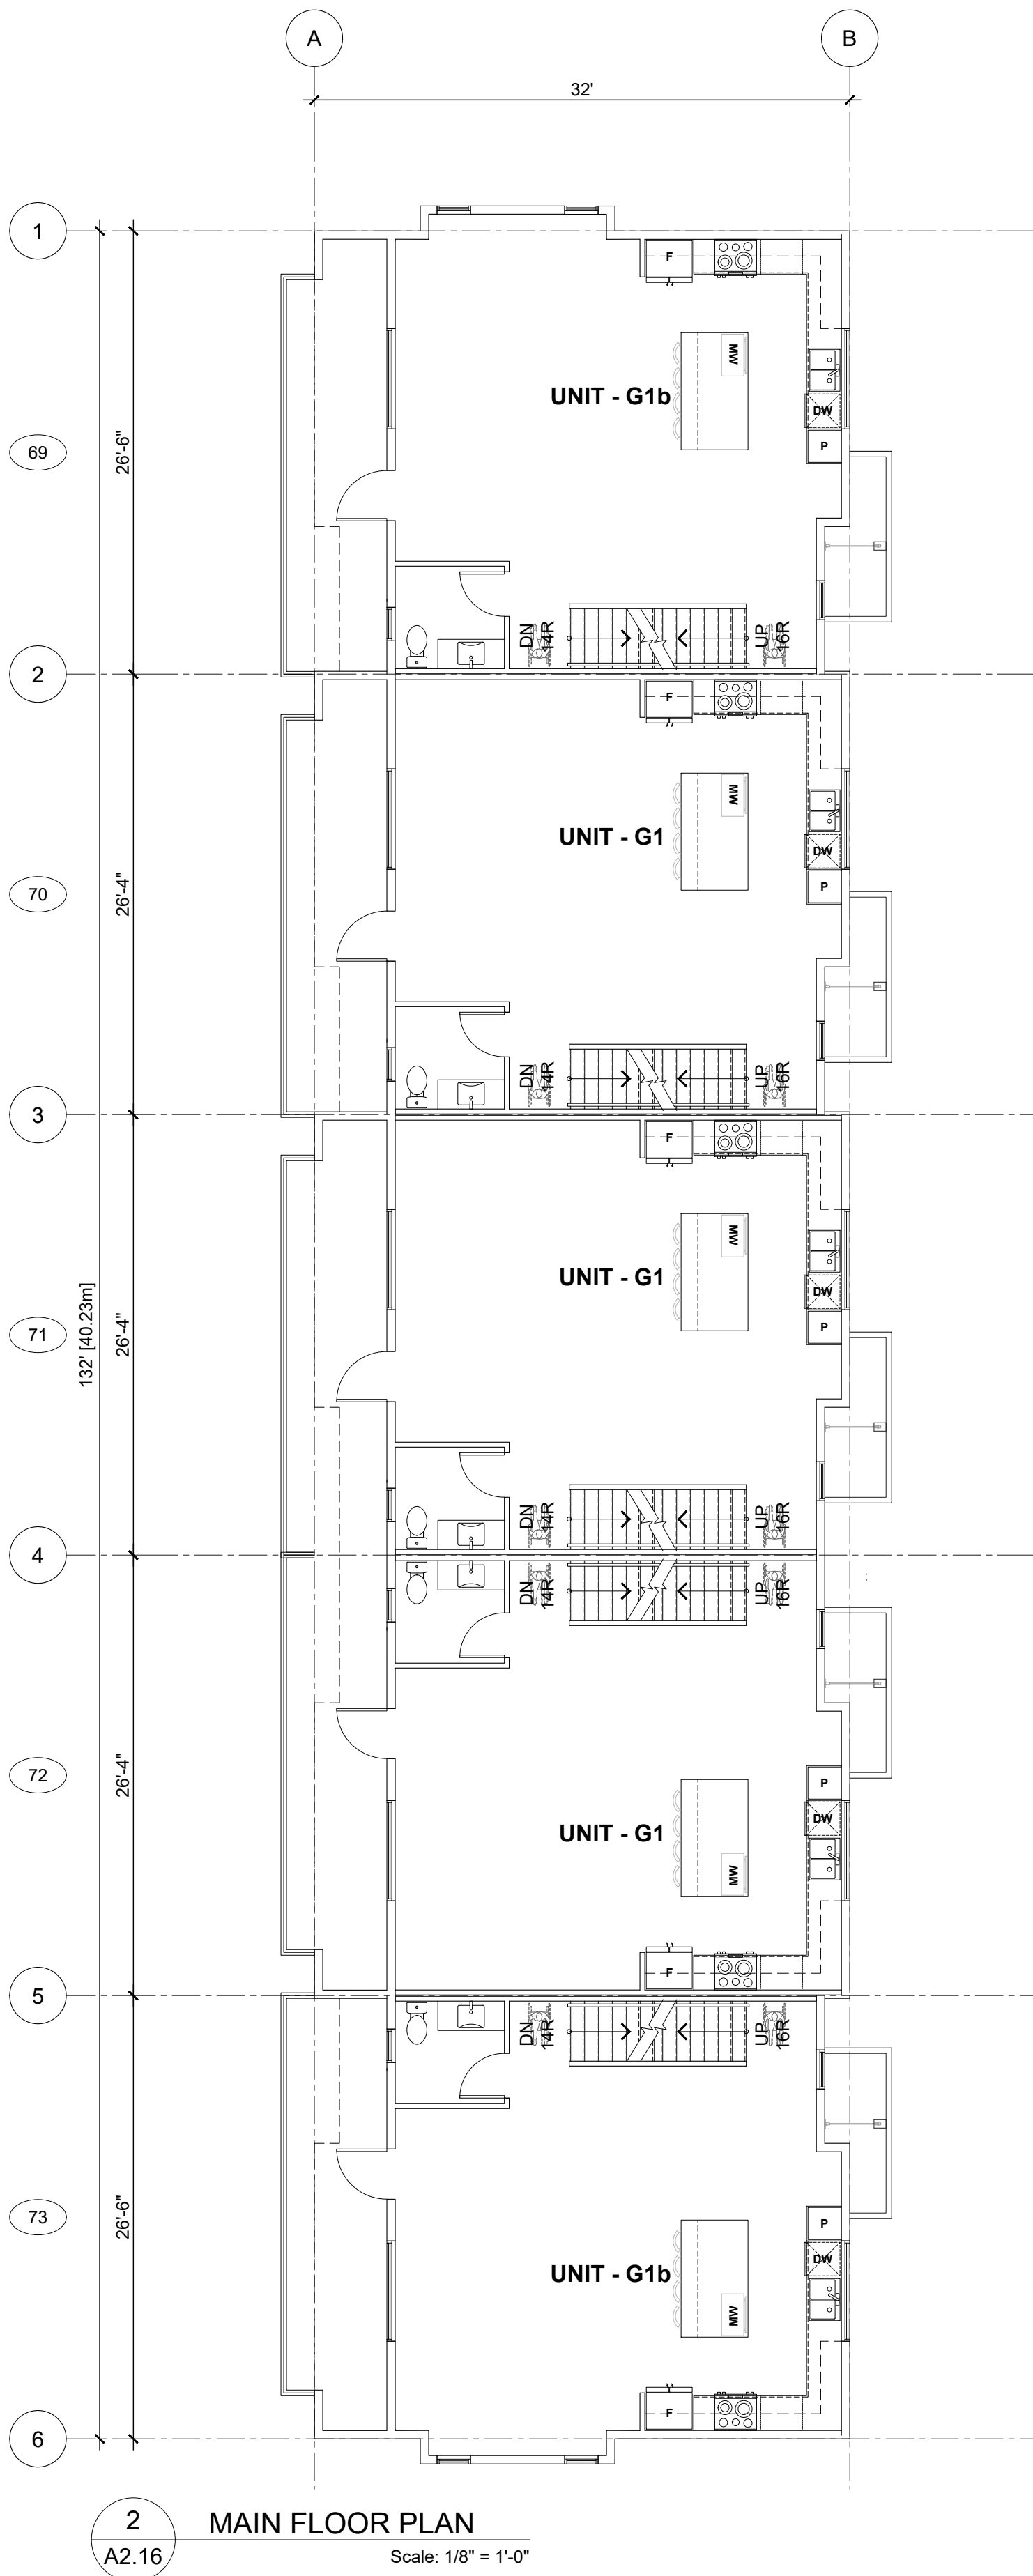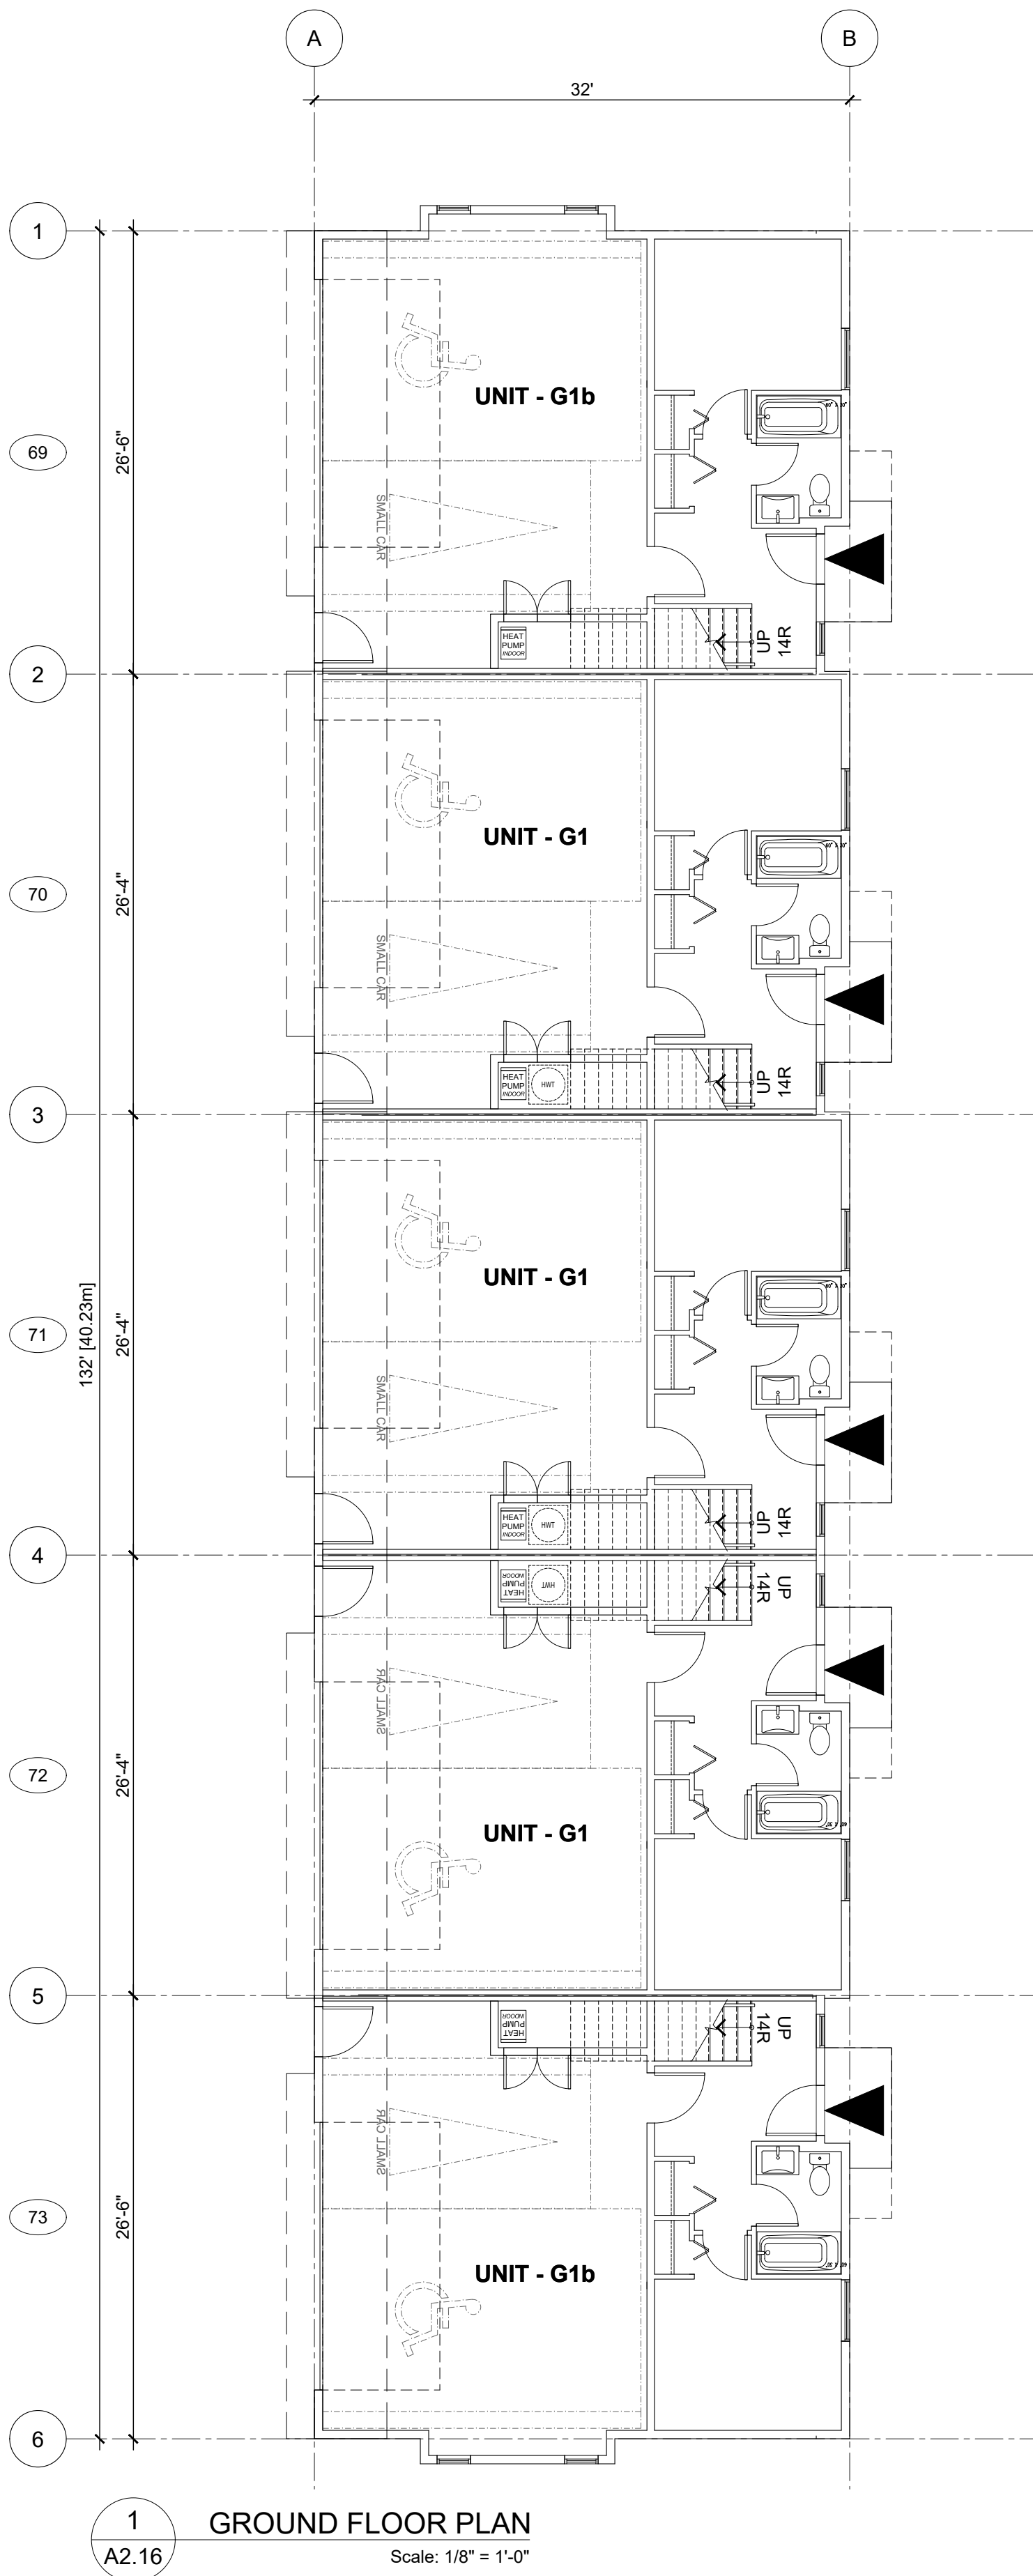

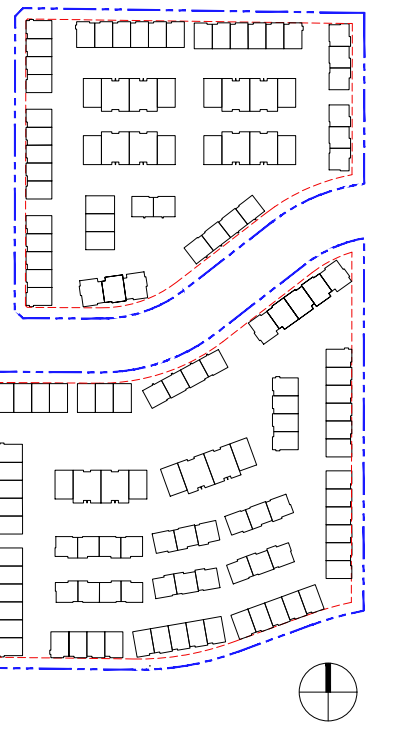

REVISIONS

ISSUES	DATE
8	
7	
6	
5	
4	
3	
2	
1 ISSUED FOR DP	June 07, 2024

PROJECT NUMBER	DE-08.1
DRAWN BY	RR/ RW/ LC
CHECKED BY	RW
DATE CHECKED	
CONSULTANT	






PROJECT	EMORY TOWNHOMES 20315 & 20323 78 AVE, 20320 & 20340 80 AVE, 7831, 7843, & 7849 204 ST TOWNSHIP OF LANGLEY, BC
DRAWING TITLE	

**BUILDING #23
FLOOR PLANS**

DRAWING No.

BUILDING #1 AREAS	S.F.	S.M.
- LOWER FLOOR	1,132.28	105.19
- MAIN FLOOR	3,229.58	300.04
- UPPER FLOOR	3,363.11	312.44
- TOTAL FLOOR AREA	7,724.97	717.67

A2.23

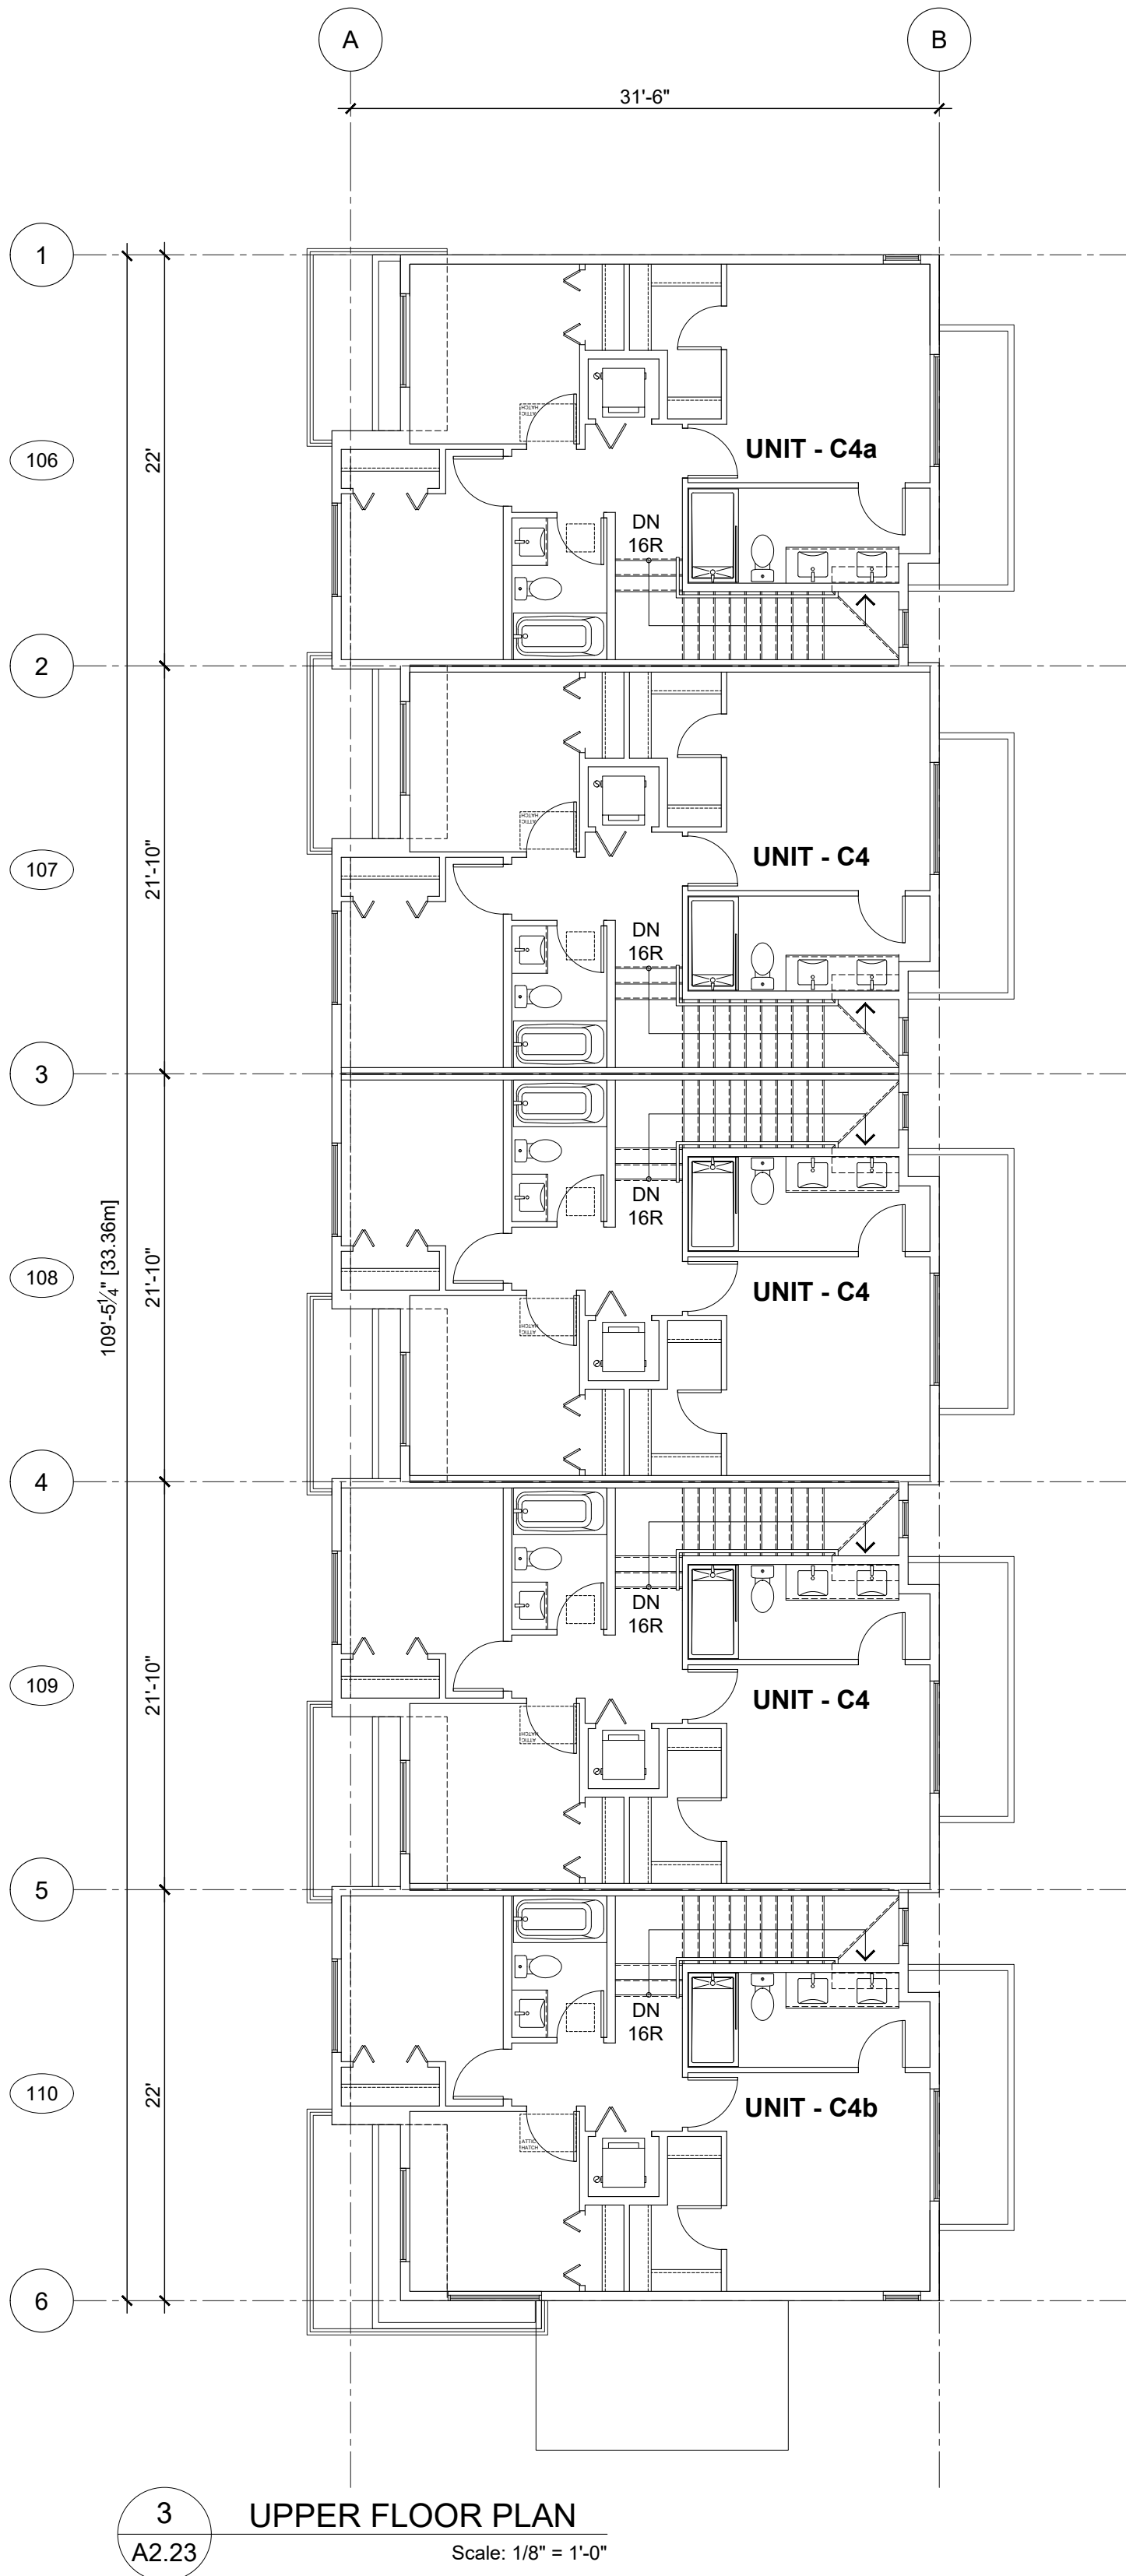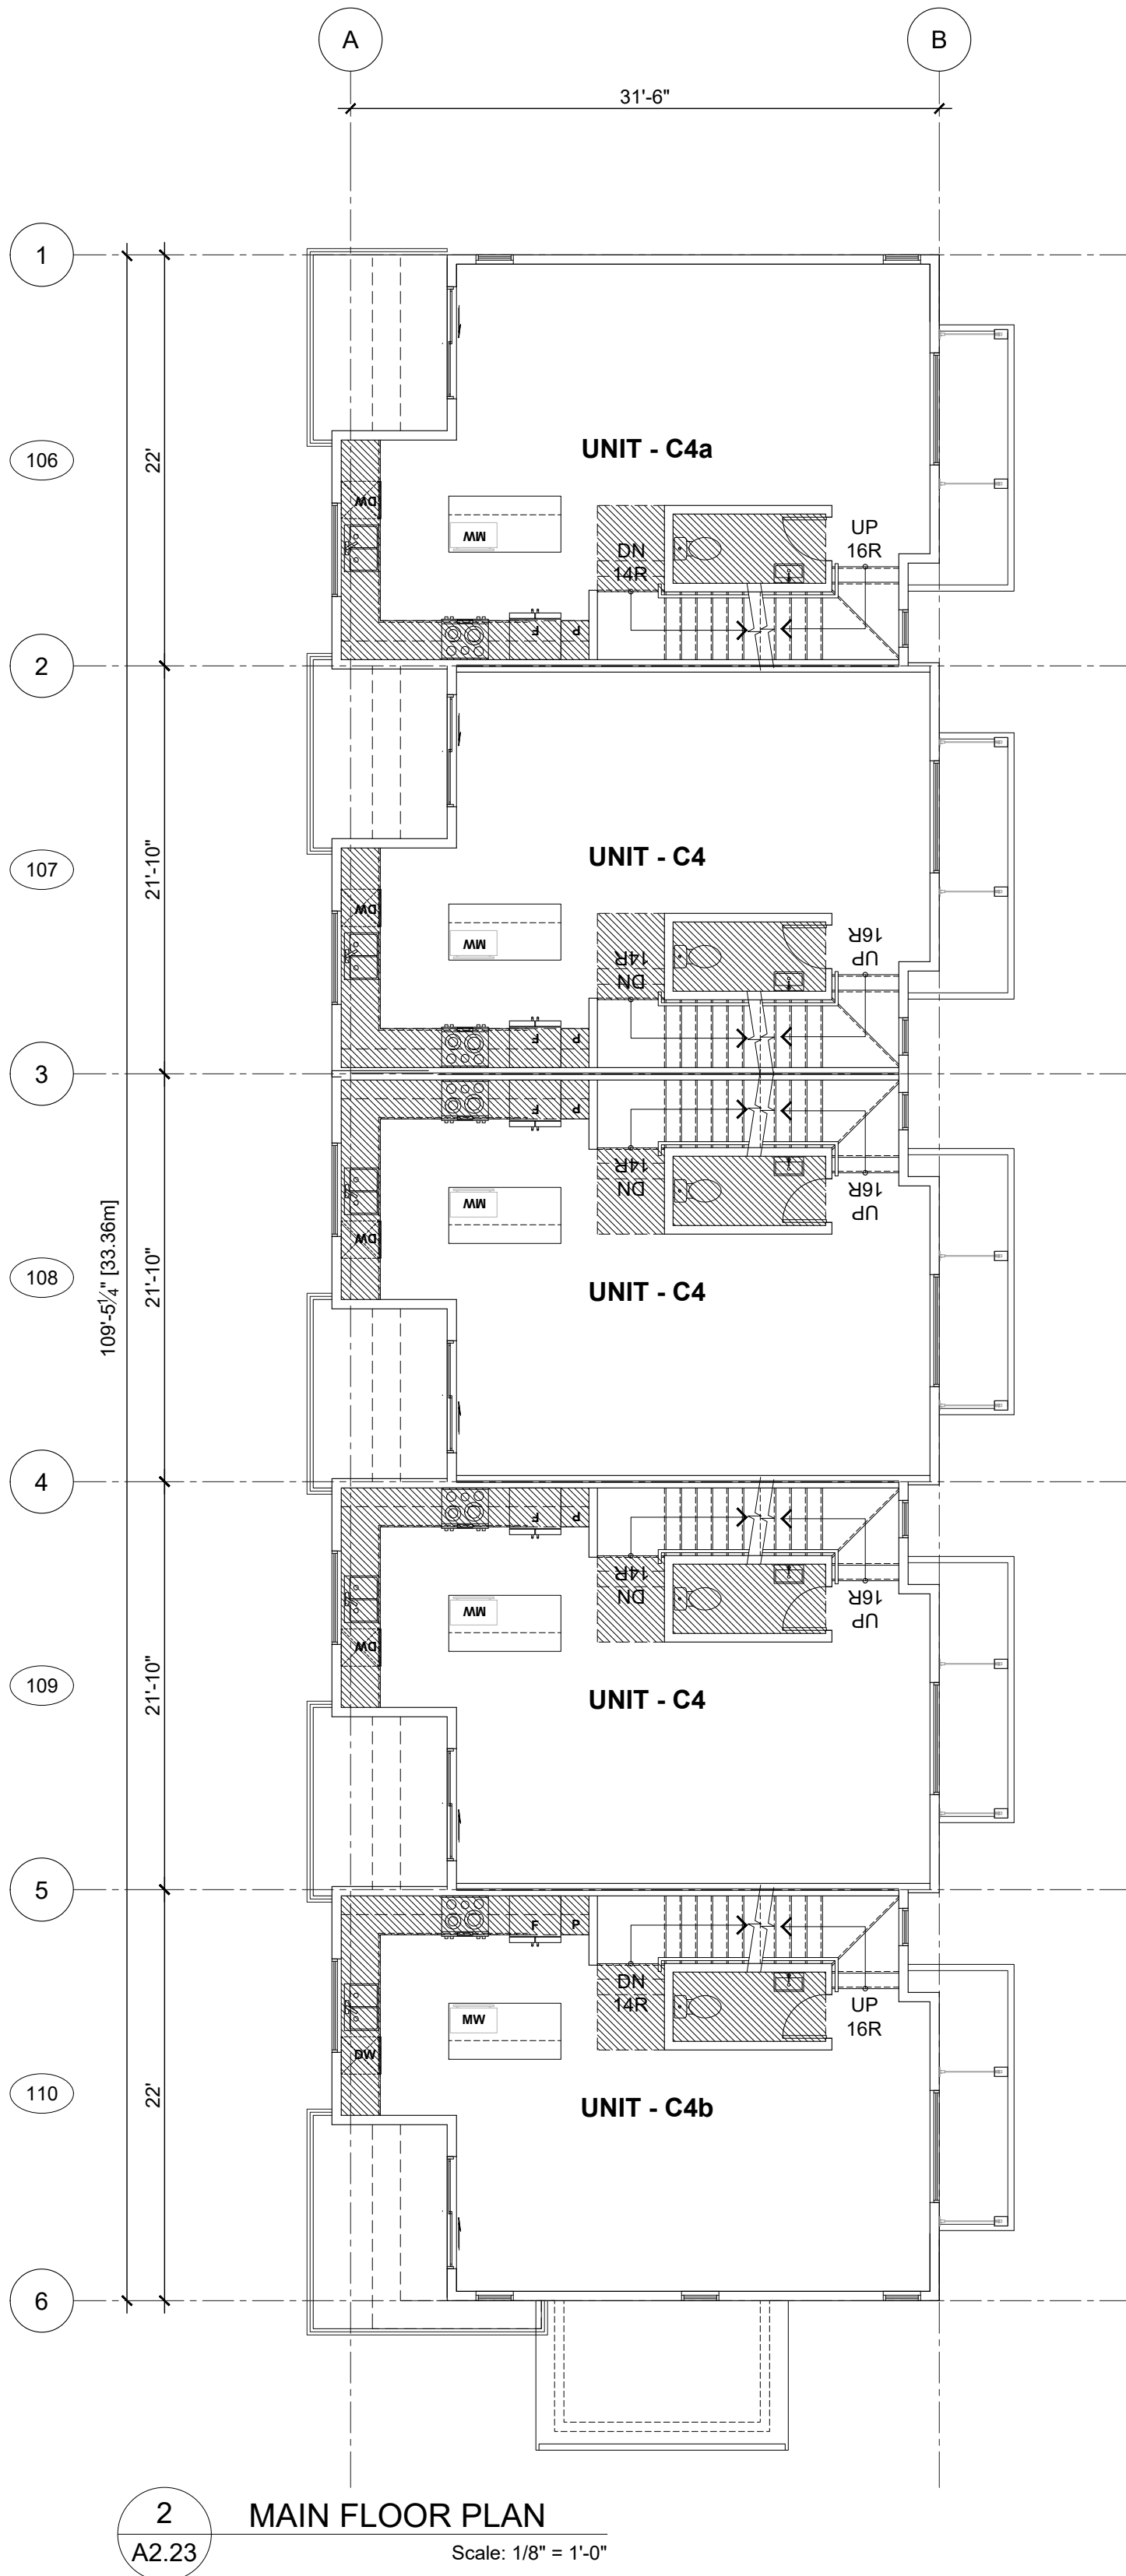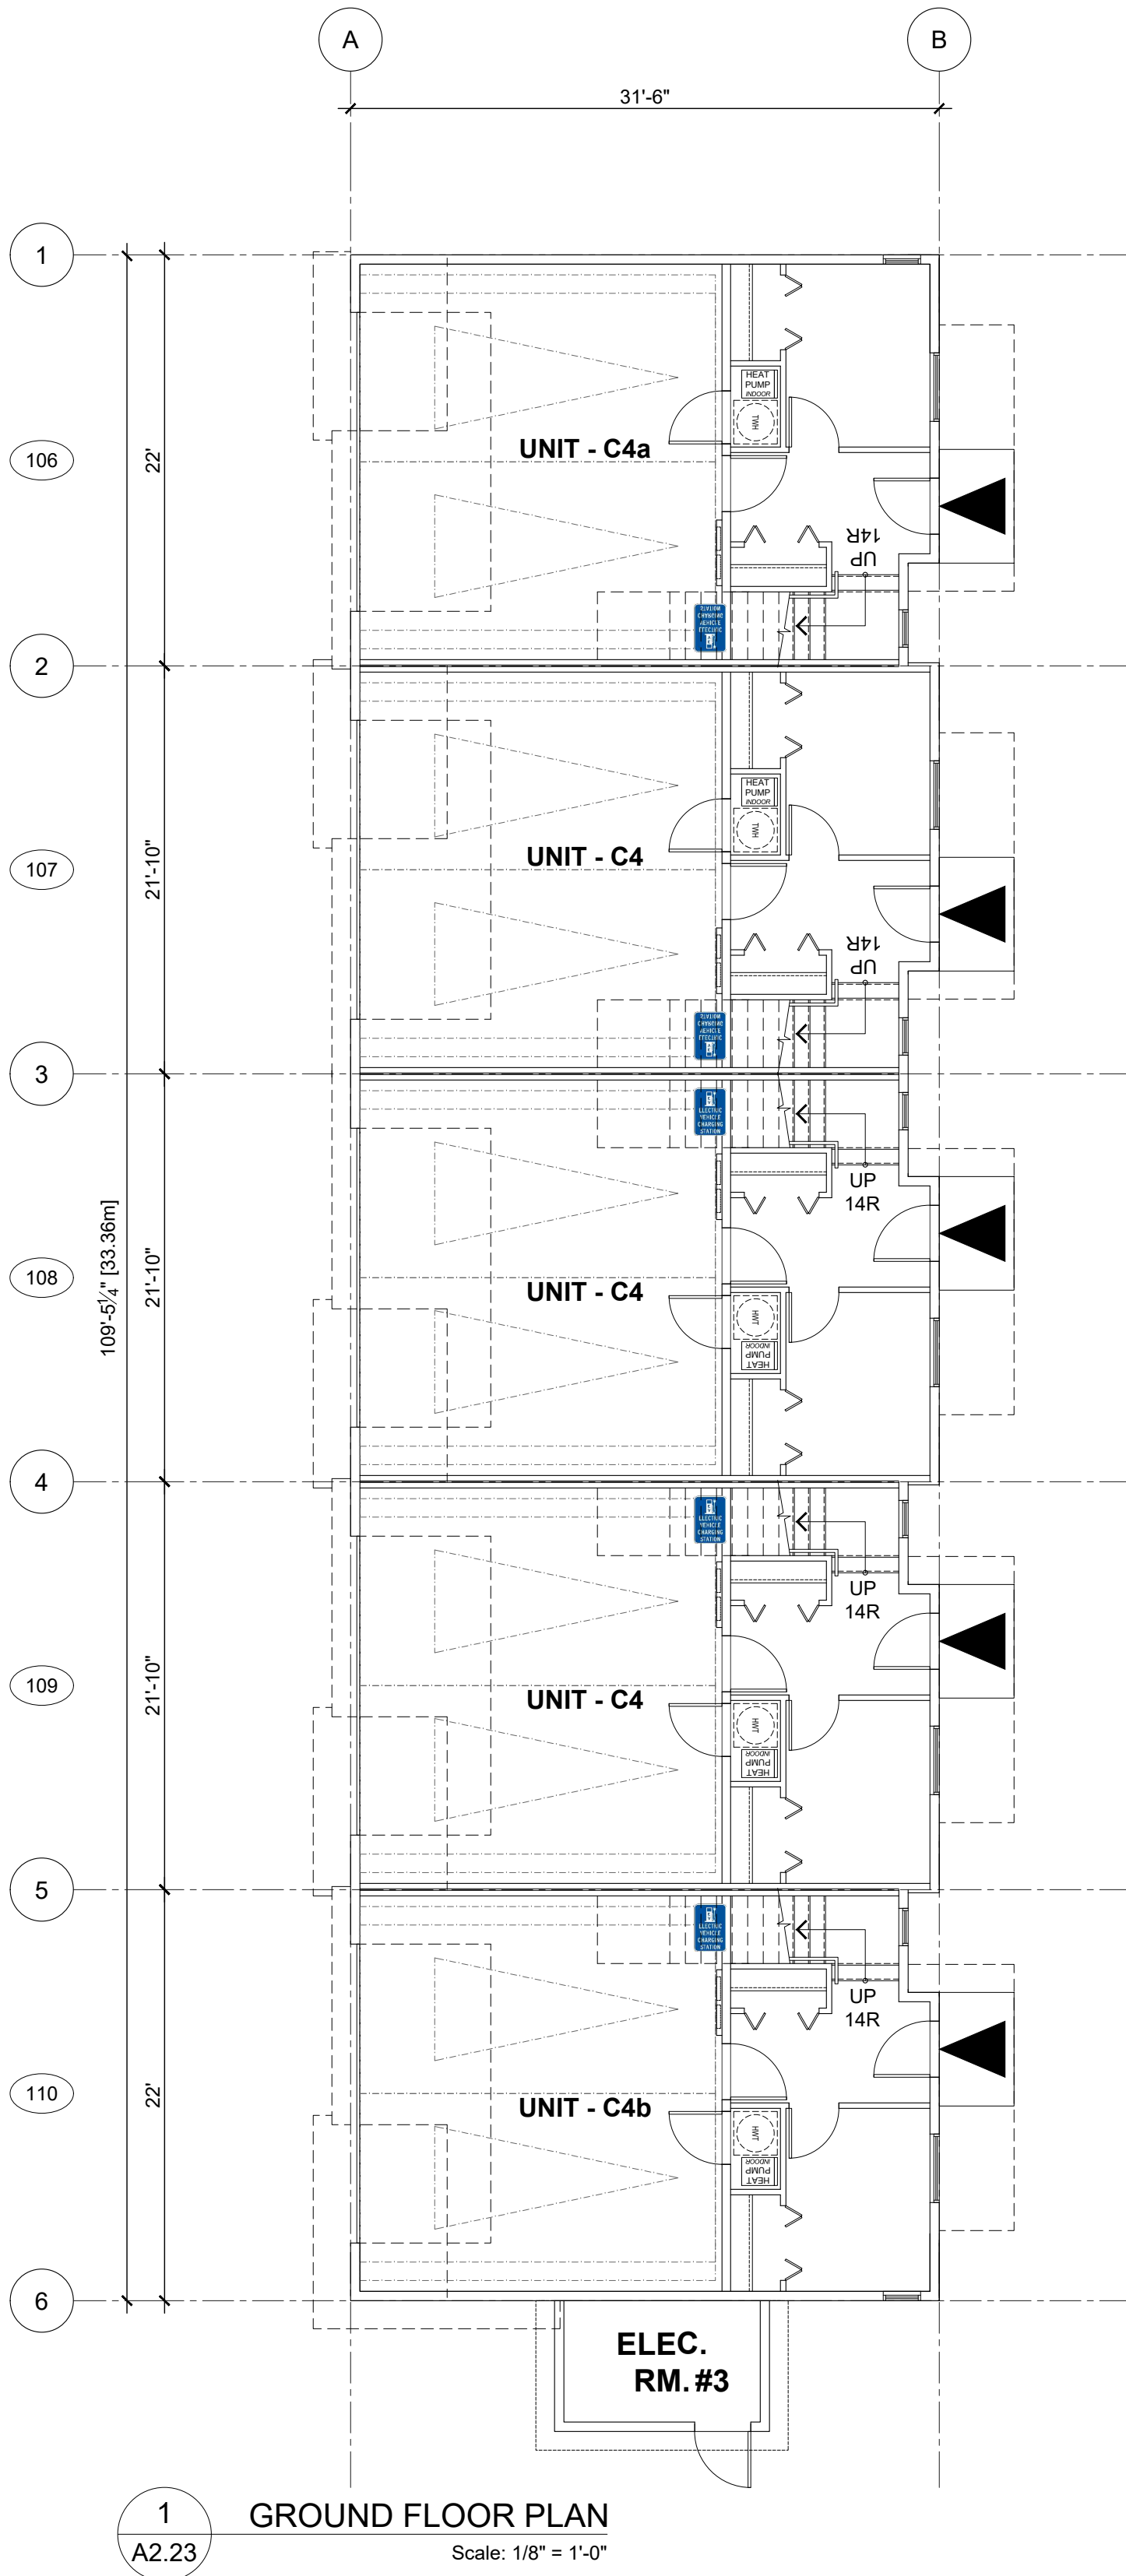

PARTY WALL & ATTIC
FIRE RATINGS

DENOTES 1 HR. FIRE
RESISTANCE RATING

DENOTES 2 HR. FIRE
RESISTANCE RATING

LEGEND:

TYPICAL BULKHEAD /
DROPPED CEILING

FIRE RATED
DROPPED CEILING

RWL
(RAIN WATER LEADER)

RWL TO BELOW

BRICK CLADDING
/ BRICK LEDGE

WALL ASSEMBLY MARK

FLOOR & ROOF
ASSEMBLY MARK

DOOR MARK

WINDOW MARK

DETAIL NUMBER
REFERENCE DRAWING

BUILDING SECTION
MARK

DW
DISH WASHER

F.
REFRIGERATOR

F.G.
FINISHED GRADE

P.
PANTRY

T.O.S.
TOP OF SLAB

W/D
WASHER / DRYER

6" THICK FOUNDATION
WALL

SMOKE/CO DETECTOR
REFER TO ELECTRICAL

EOS
(EMERGENCY OVERFLOW
SCUPPER)

1
A2.24
GROUND FLOOR PLAN
Scale: 1/8" = 1'-0"

2
A2.24
MAIN FLOOR PLAN
Scale: 1/8" = 1'-0"

3
A2.24
UPPER FLOOR PLAN
Scale: 1/8" = 1'-0"

BUILDING #1 AREAS		S.F.	S.M.
- LOWER FLOOR		1,137.70	105.70
- MAIN FLOOR		2,832.36	263.14
- UPPER FLOOR		2,945.80	273.67
- TOTAL FLOOR AREA		6,915.87	642.51

EKISTICS
Architecture

1925 Main Street
Vancouver, BC,
Canada, V5T 3C1
T. 604 876-5050
F. 604 876-5060
www.ekistics.com

REVISIONS

ISSUES	DATE
1	
8	
7	
6	
5	
4	
3	
2	
1 ISSUED FOR DP	June 07, 2024

PROJECT NUMBER	DE-08.1
DRAWN BY	RR/ RW/ LC
CHECKED BY	RW
DATE CHECKED	
CONSULTANT	

PROJECT

EMORY
TOWNHOMES


20315 & 20323 78 AVE., 20320 & 20340 80 AVE.,
7831, 7843, & 7849 204 ST
TOWNSHIP OF LANGLEY, BC

DRAWING TITLE

BUILDING #24
FLOOR PLANS

DRAWING No.

A2.24

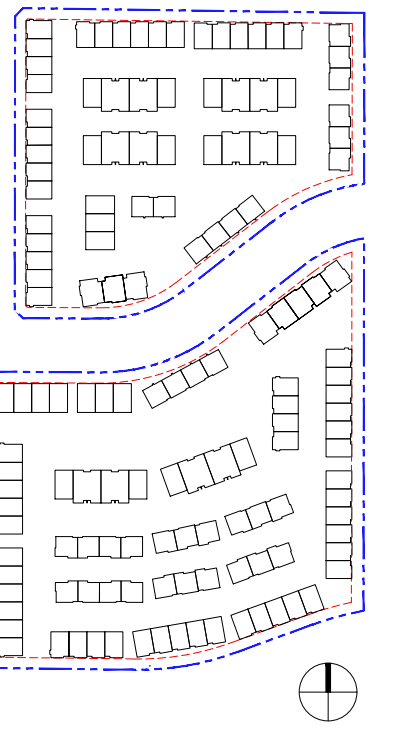

REVISIONS

ISSUES	DATE
1	
8	
7	
6	
5	
4	
3	
2	
1 ISSUED FOR DP	June 07, 2024

PROJECT NUMBER	DE-08.1
DRAWN BY	RR/ RV/ LC
CHECKED BY	RW
DATE CHECKED	
CONSULTANT	



PROJECT

**EMORY
TOWNHOMES**

20315 & 20323 78 AVE, 20320 & 20340 80 AVE,
7831, 7843, & 7849 204 ST
TOWNSHIP OF LANGLEY, BC




DRAWING TITLE


**BUILDING #26
FLOOR PLANS**

DRAWING No.

BUILDING #1 AREAS	S.F.	S.M.
- LOWER FLOOR	407.83	37.89
- MAIN FLOOR	2,694.53	250.33
- UPPER FLOOR	2,815.99	261.61
- TOTAL FLOOR AREA	5,918.35	549.83


A2.26

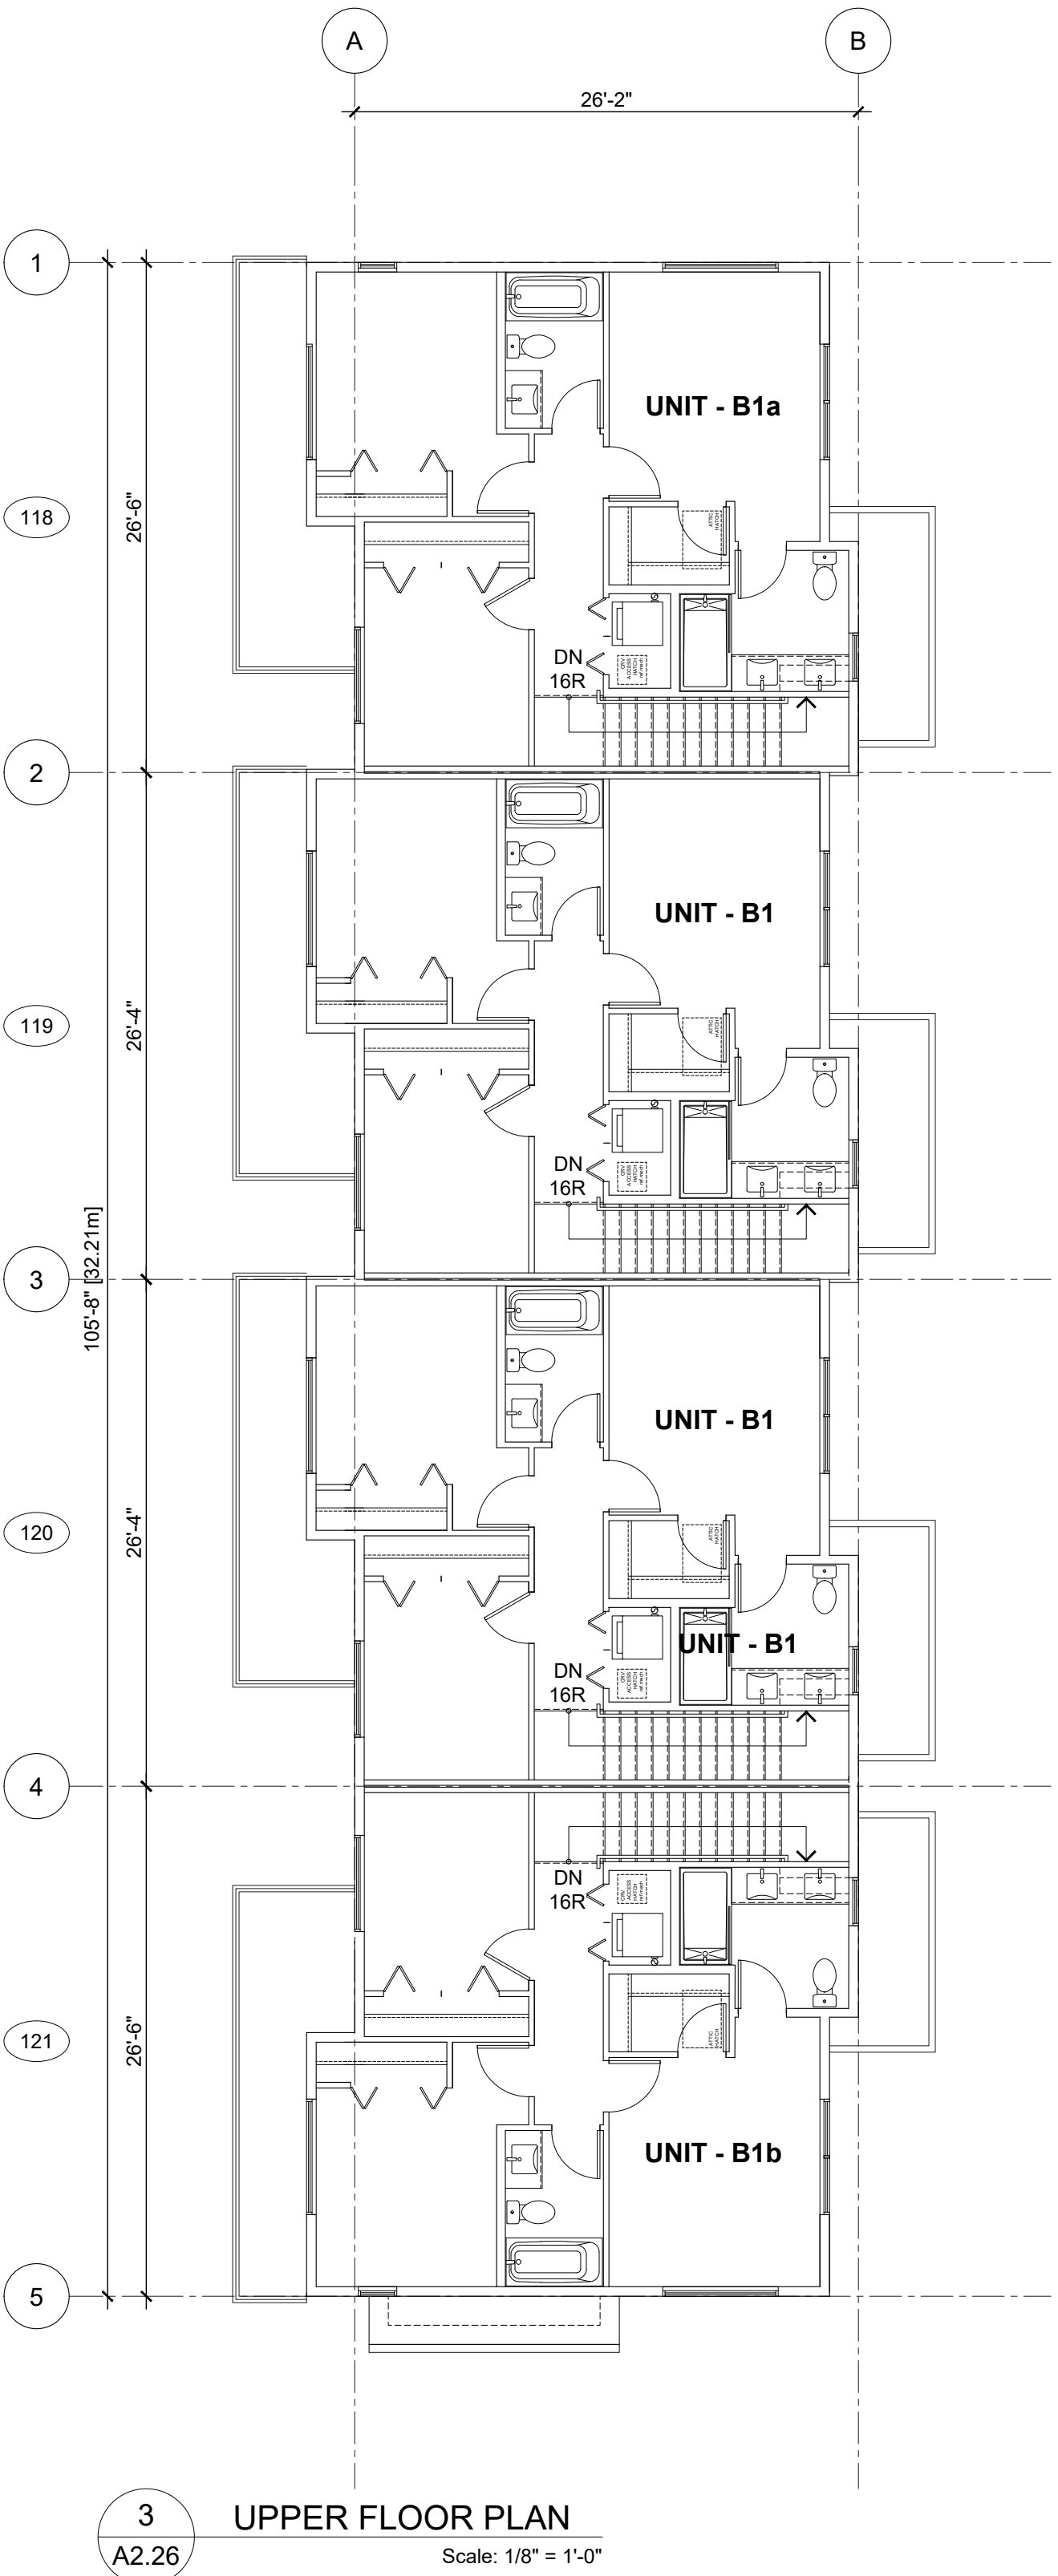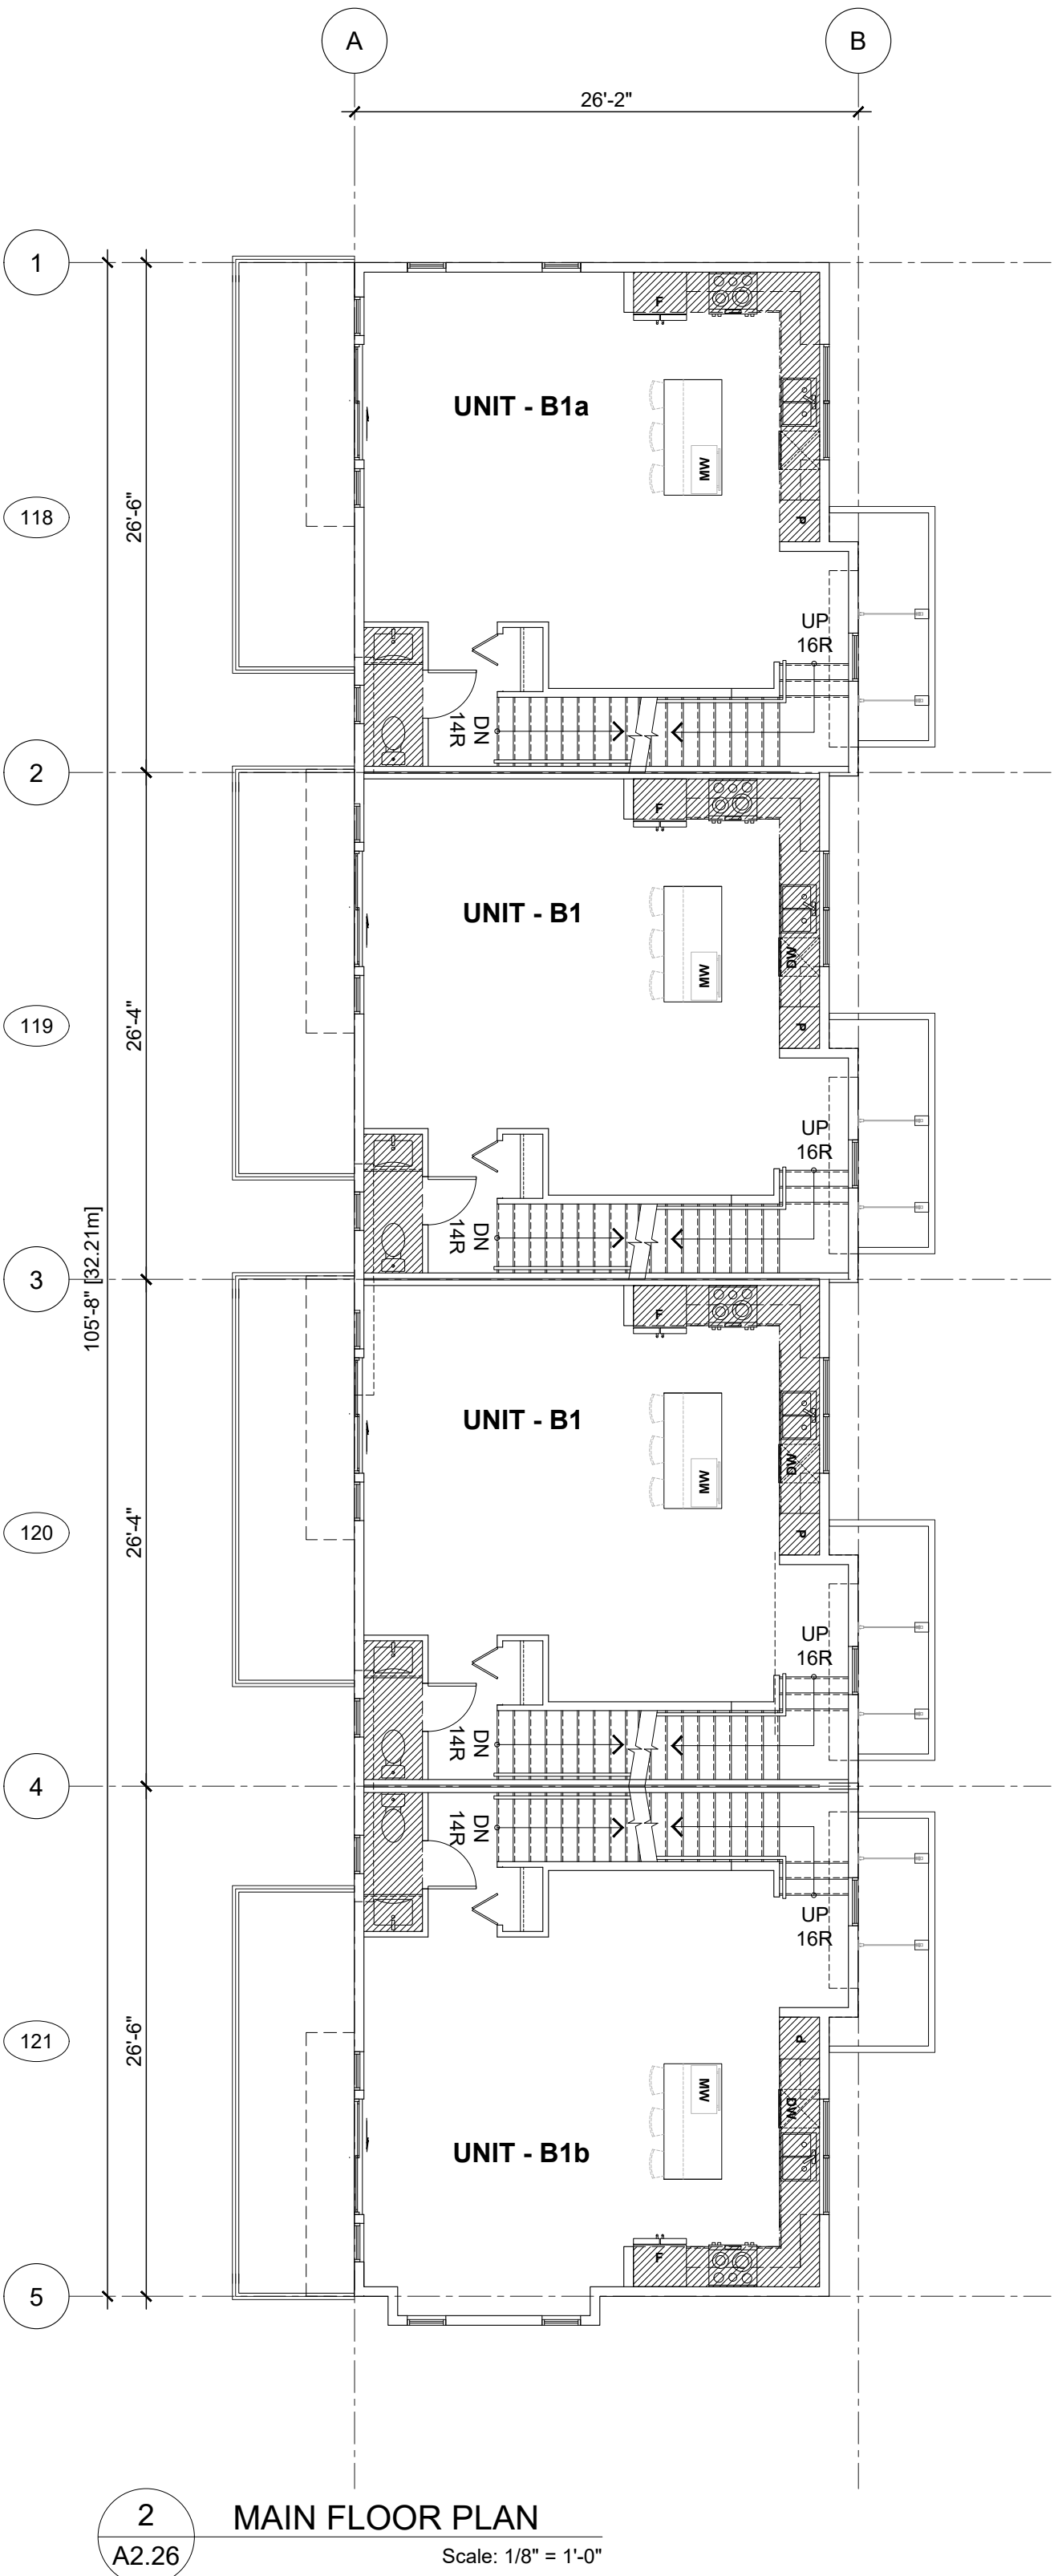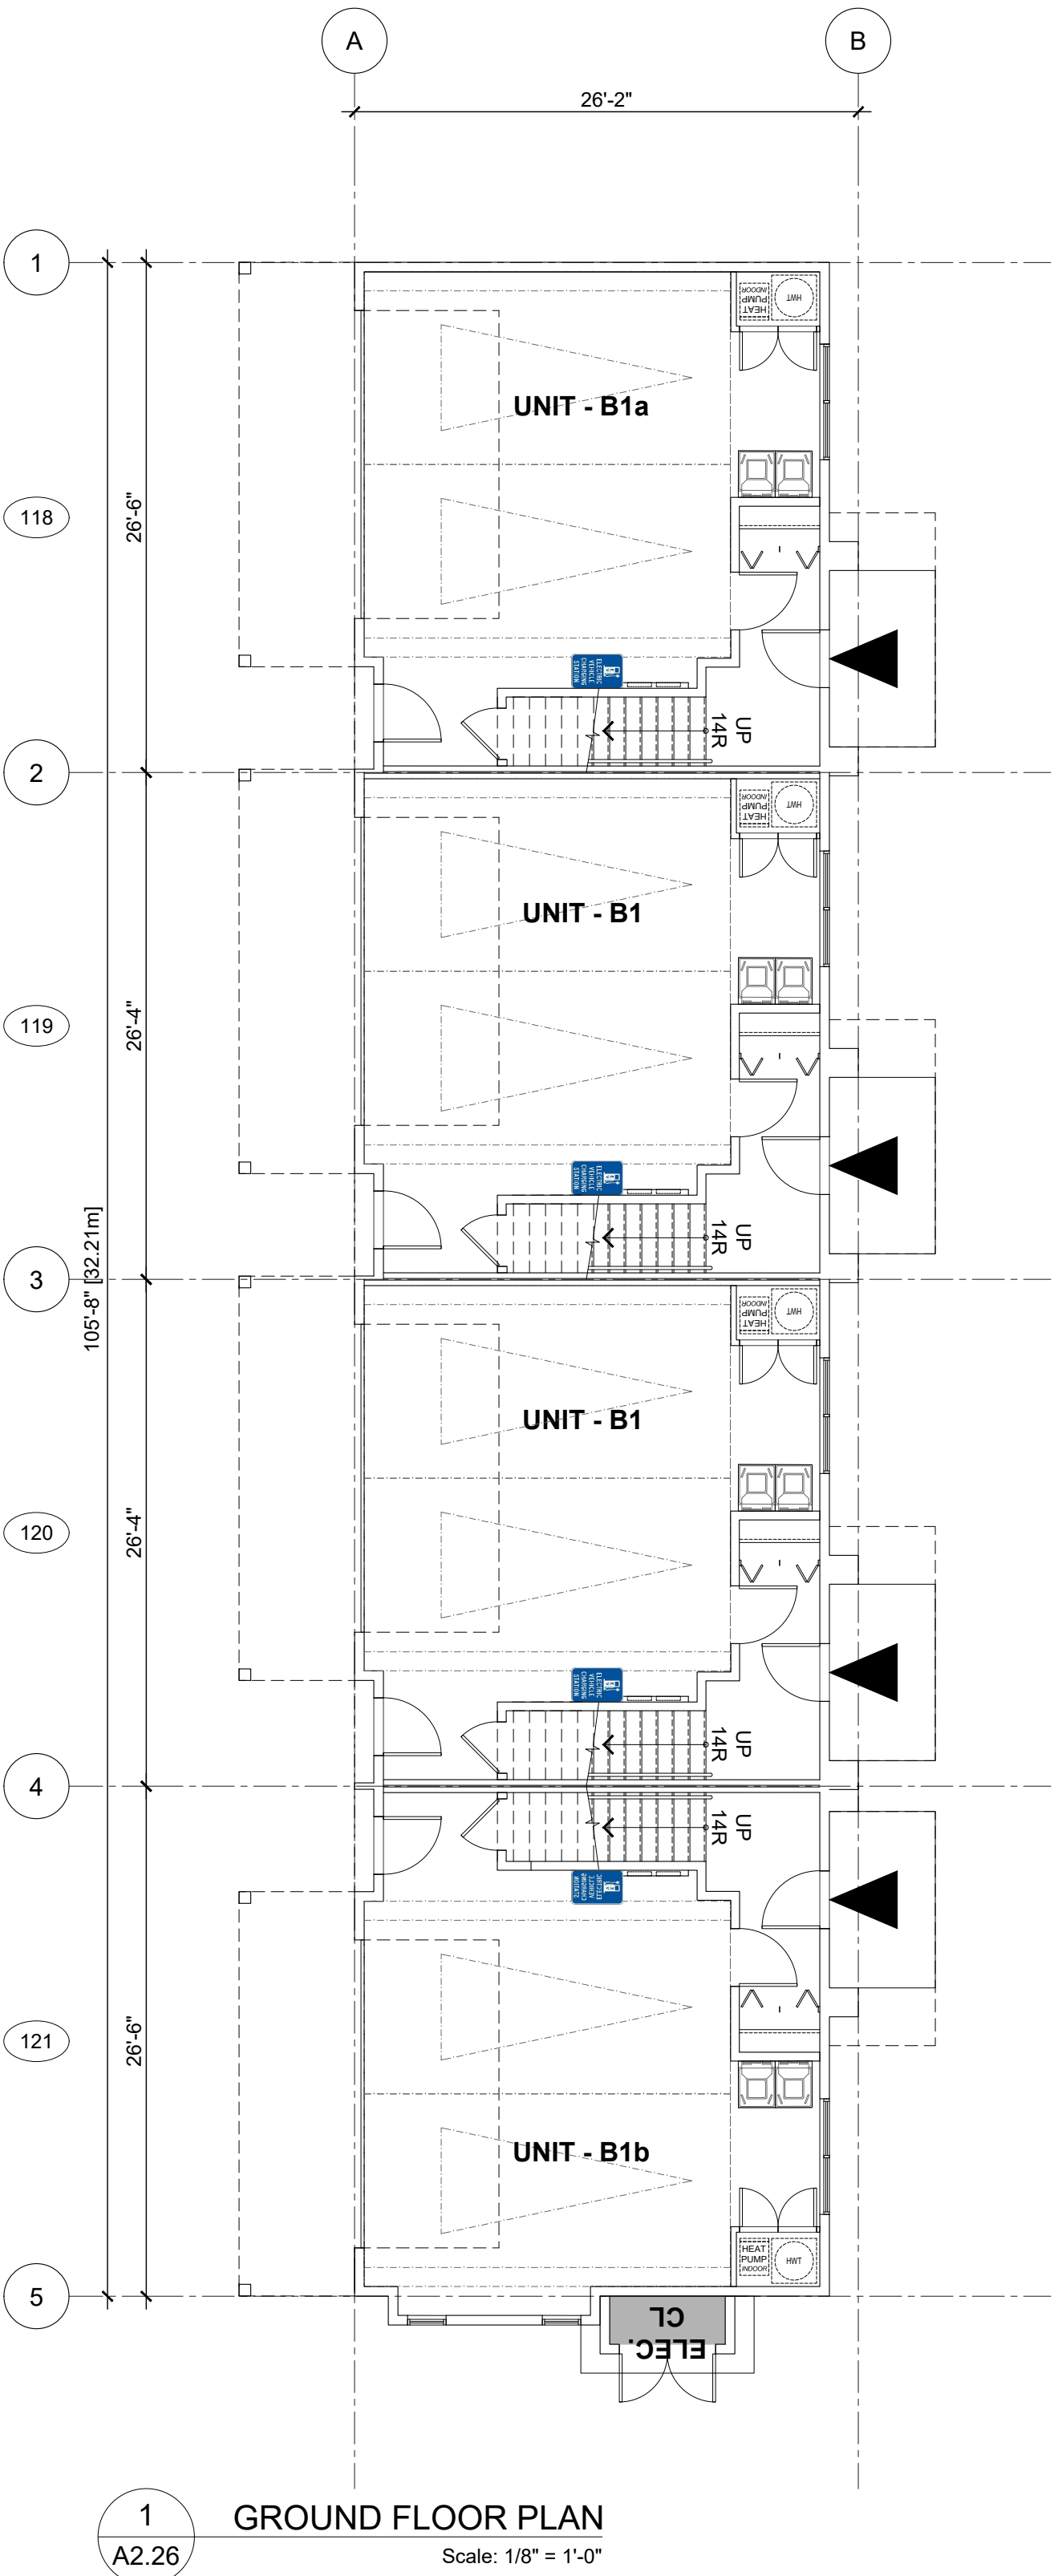

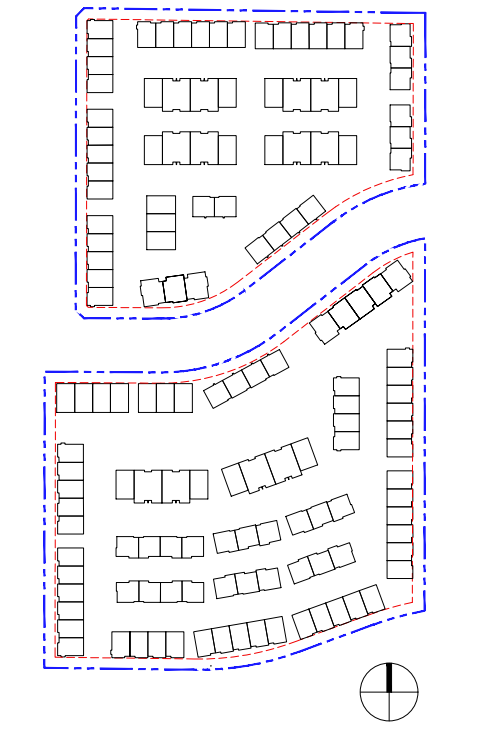

REVISIONS	
1	
ISSUES	DATE
8	
7	
6	
5	
4	
3	
2	
1 ISSUED FOR DP	June 07, 2024

PROJECT NUMBER	DE-08.1
DRAWN BY	RR/ RW/ LC
CHECKED BY	RW
DATE CHECKED	
CONSULTANT	

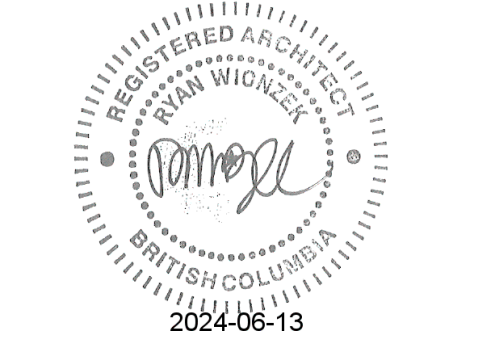




PROJECT	EMORY TOWNHOMES
20315 & 20323 78 AVE, 20320 & 20340 80 AVE, 7831, 7843, & 7849 204 ST TOWNSHIP OF LANGLEY, BC	

DRAWING TITLE	BUILDING #30 FLOOR PLANS
---------------	-------------------------------------

DRAWING No.

BUILDING #1 AREAS	S.F.	S.M.
- LOWER FLOOR	225.35	20.94
- MAIN FLOOR	2,736.57	254.24
- UPPER FLOOR	2,884.97	268.02
- TOTAL FLOOR AREA	5,846.89	543.19

A2.30

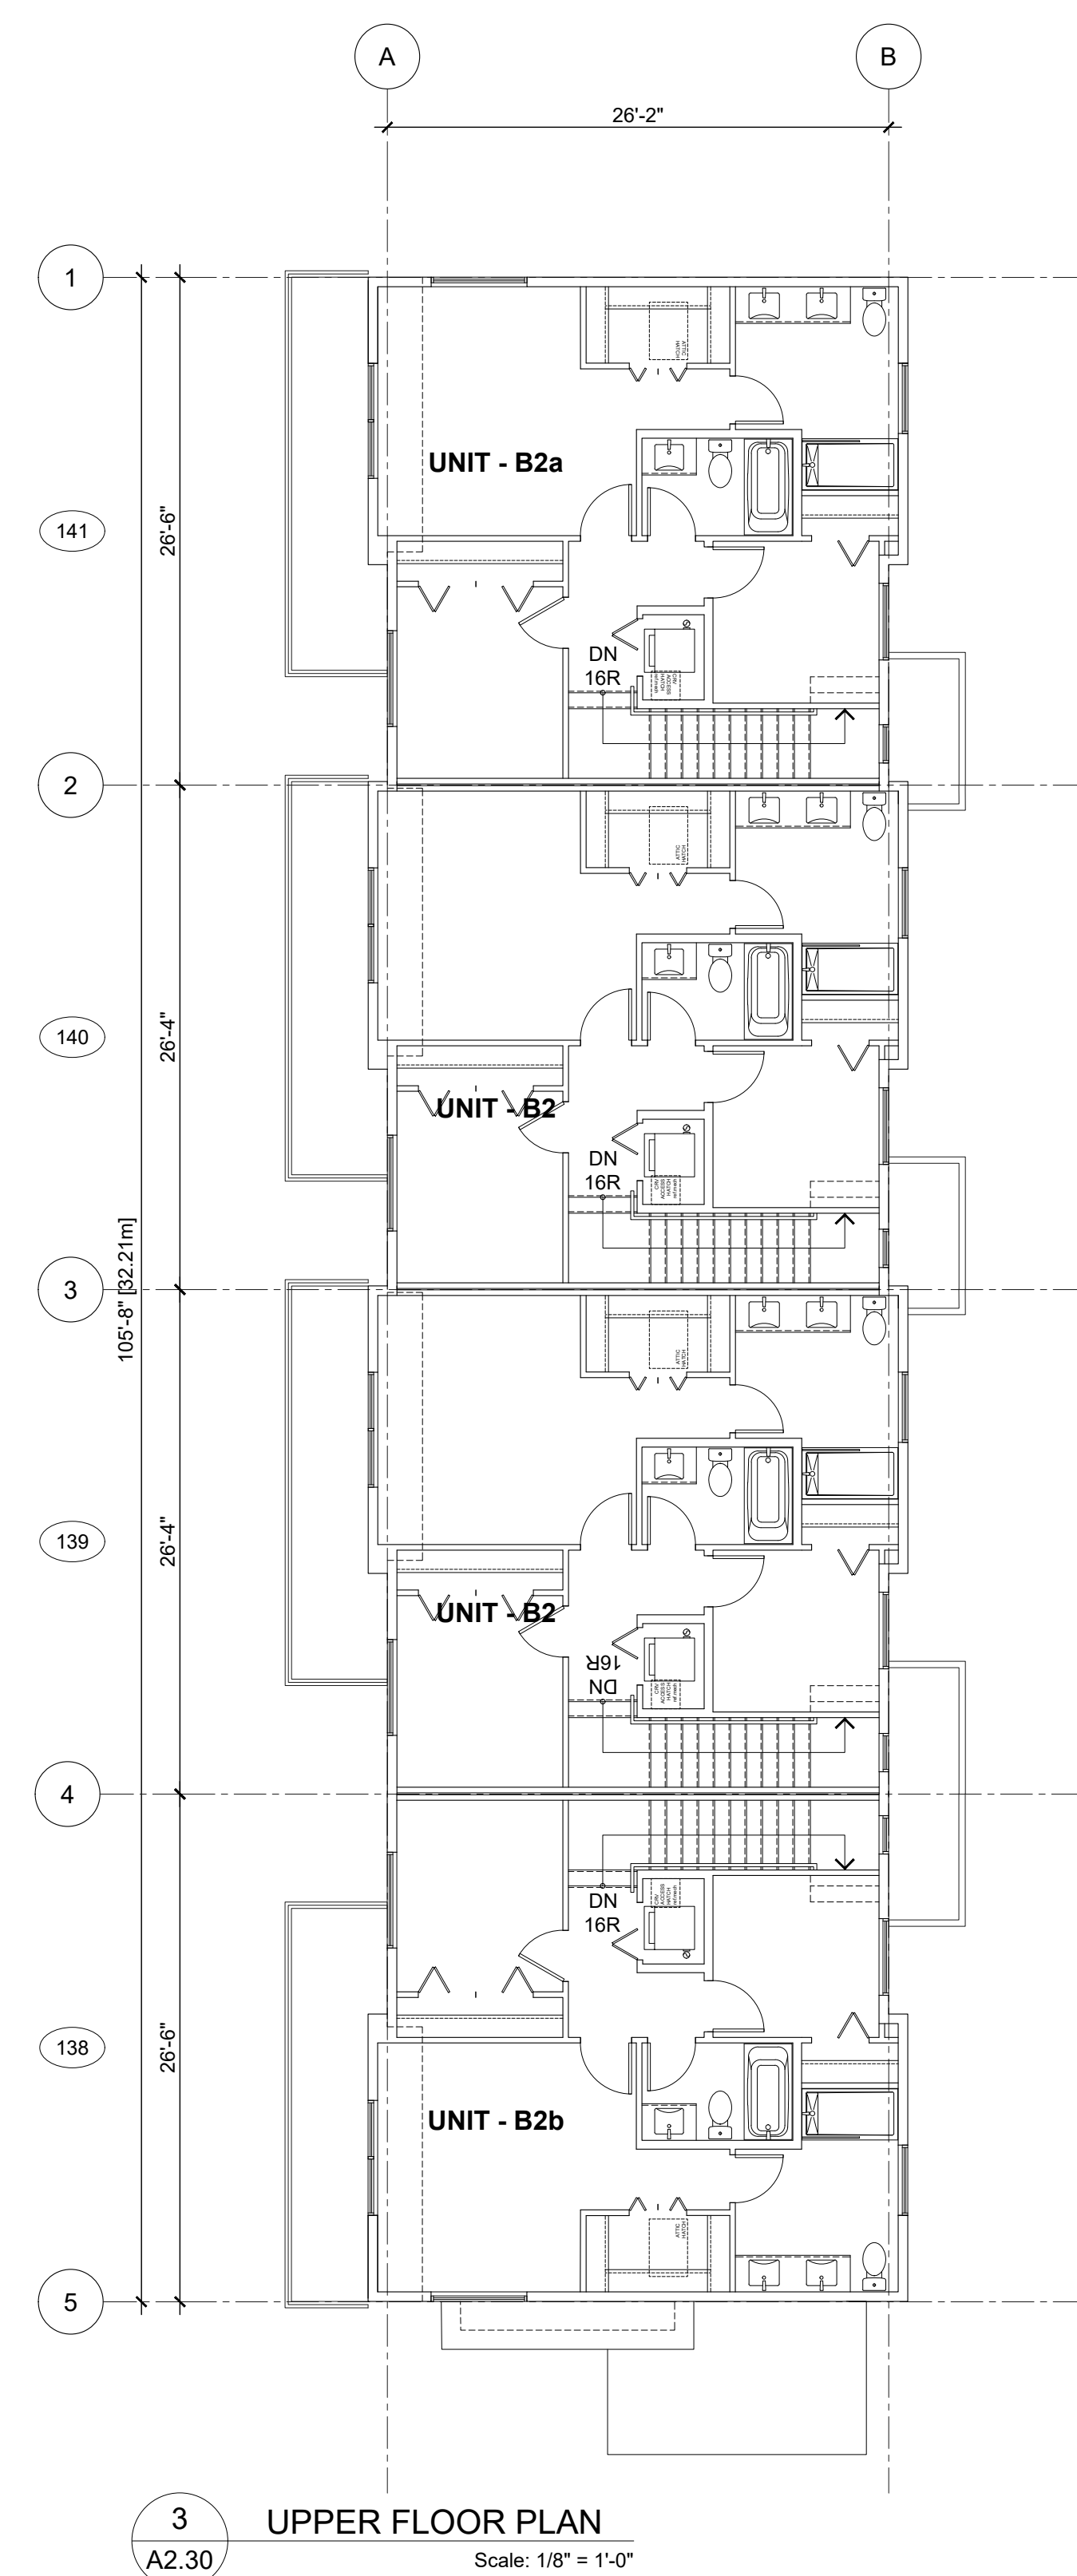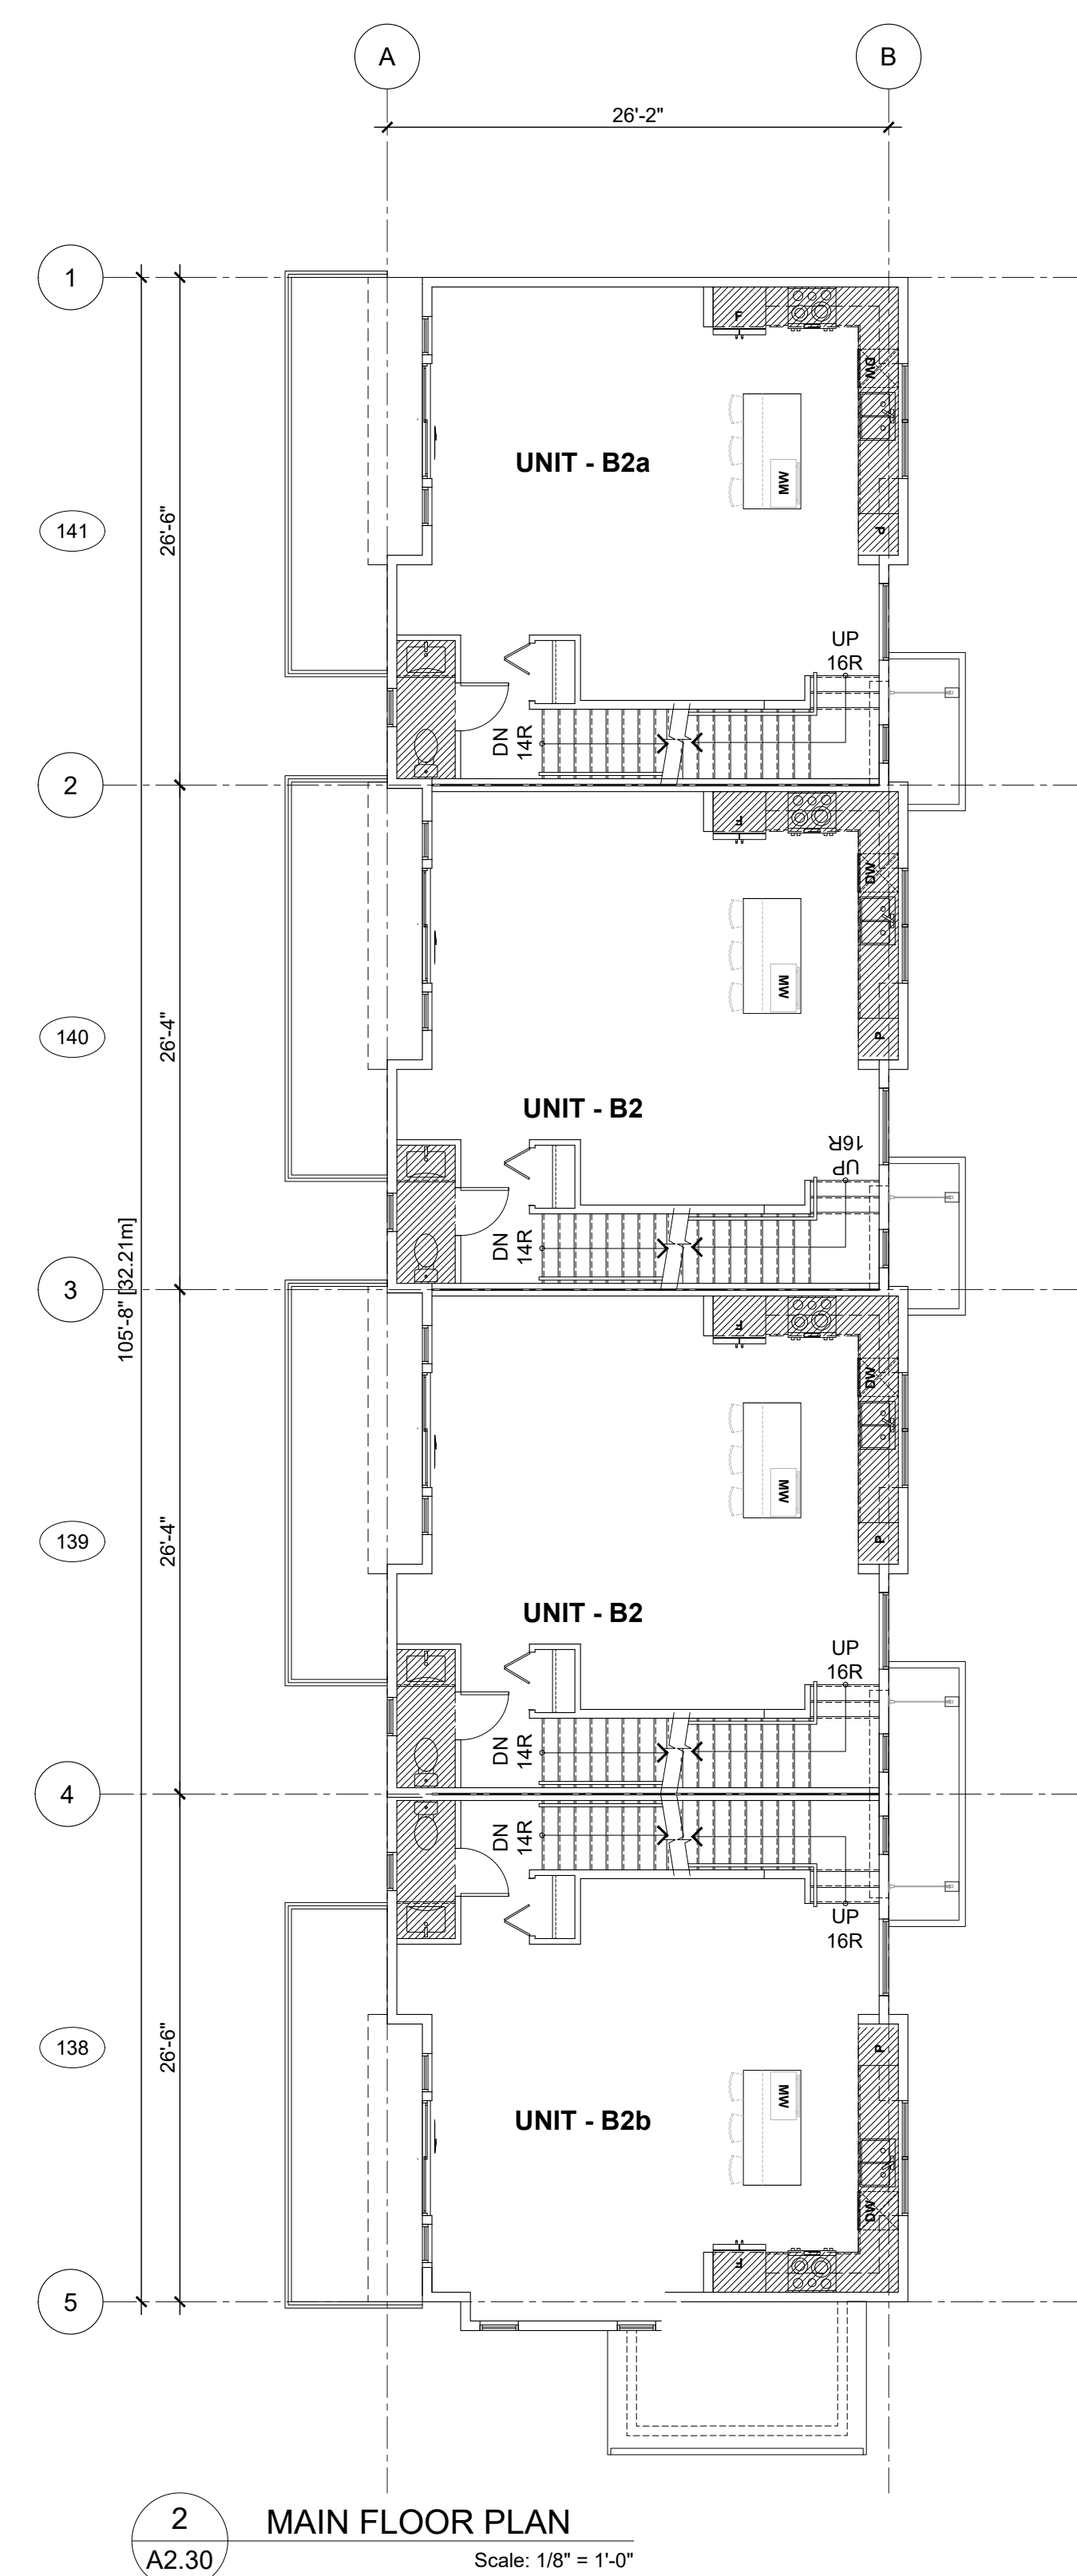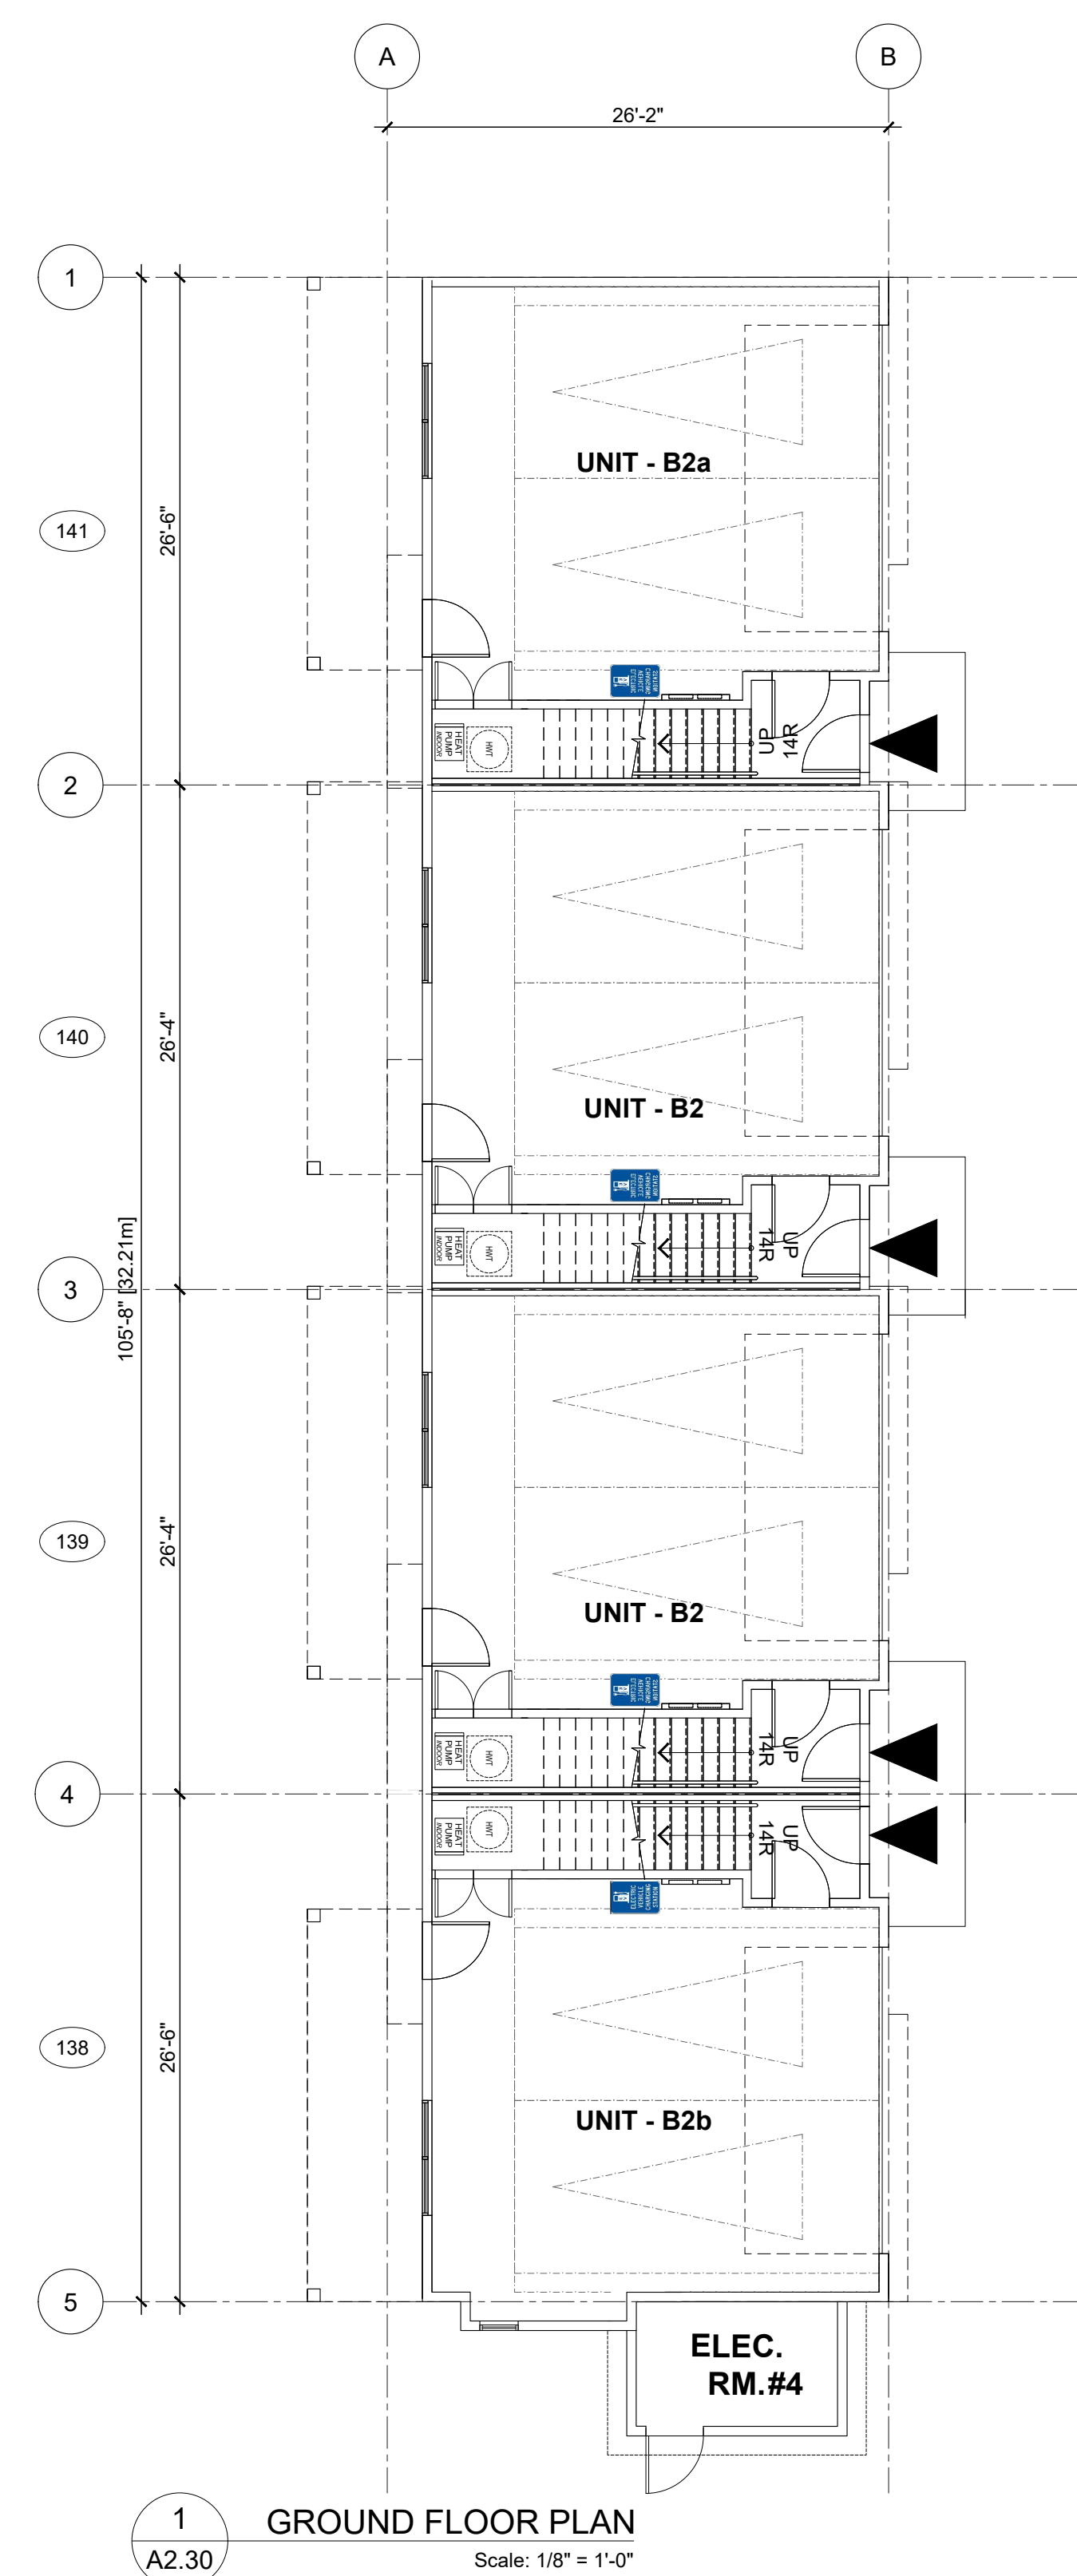



P E R S P E C T I V E



F R O N T E L E V A T I O N



R E A R E L E V A T I O N

EKISTICS
Architecture

1925 Main Street
Vancouver, BC,
Canada, V5T 3C1

T. 604 876-5050
F. 604 876-5060
www.ekistics.com

REVISIONS	
1	
ISSUES	DATE
8	
7	
6	
5	
4	
3	
2	
1 ISSUED FOR DP	June 07, 2024
PROJECT NUMBER	DE-08.1
DRAWN BY	RR/ RV/ LC
CHECKED BY	RW
DATE CHECKED	
CONSULTANT	
PROJECT	
EMORY TOWNHOMES	
20315 & 20323 78 AVE, 20320 & 20340 80 AVE, 7831, 7843, & 7849 204 ST TOWNSHIP OF LANGLEY, BC	
DRAWING TITLE	
BUILDING #12 PERSPECTIVE RENDERINGS	
DRAWING No.	
A3.0.12	



P E R S P E C T I V E



F R O N T E L E V A T I O N




R E A R E L E V A T I O N

EKISTICS
Architecture

1925 Main Street
Vancouver, BC,
Canada, V5T 3C1

T. 604 876-5050
F. 604 876-5060
www.ekistics.com

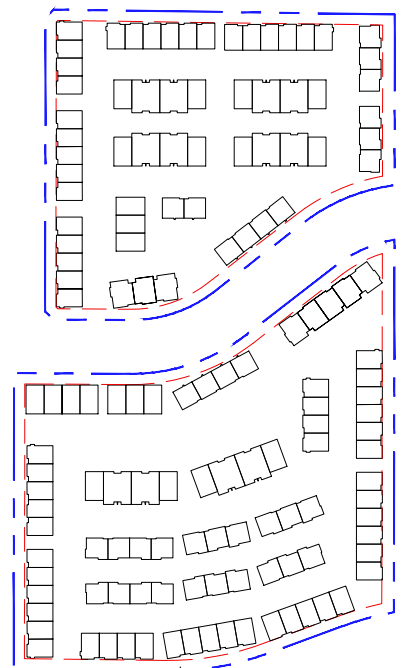

REVISIONS	
1	
ISSUES	DATE
8	
7	
6	
5	
4	
3	
2	
1 ISSUED FOR DP	June 07, 2024
PROJECT NUMBER	DE-08.1
DRAWN BY	RR/ RV/ LC
CHECKED BY	RW
DATE CHECKED	
CONSULTANT	
	
PROJECT	
EMORY TOWNHOMES	
20315 & 20323 78 AVE, 20320 & 20340 80 AVE, 7831, 7843, & 7849 204 ST TOWNSHIP OF LANGLEY, BC	
DRAWING TITLE	
BUILDING #16 PERSPECTIVE RENDERINGS	
DRAWING No.	
A3.0.16	



P E R S P E C T I V E



F R O N T E L E V A T I O N



R E A R E L E V A T I O N

EKISTICS
Architecture

1925 Main Street
Vancouver, BC,
Canada, V5T 3C1

T. 604 876-5050
F. 604 876-5060
www.ekistics.com

REVISIONS	
1	
ISSUES	DATE
8	
7	
6	
5	
4	
3	
2	
1 ISSUED FOR DP	June 07, 2024
PROJECT NUMBER	DE-08.1
DRAWN BY	RR/ RV/ LC
CHECKED BY	RW
DATE CHECKED	
CONSULTANT	
PROJECT	
EMORY TOWNHOMES	
20315 & 20323 78 AVE, 20320 & 20340 80 AVE, 7831, 7843, & 7849 204 ST TOWNSHIP OF LANGLEY, BC	
DRAWING TITLE	
BUILDING 23 PERSPECTIVE RENDERINGS	
DRAWING No.	
A3.0.23	



P E R S P E C T I V E



F R O N T E L E V A T I O N



R E A R E L E V A T I O N

EKISTICS
Architecture

1925 Main Street
Vancouver, BC,
Canada, V5T 3C1

T. 604 876-5050
F. 604 876-5060
www.ekistics.com

REVISIONS	
1	
ISSUES	DATE
8	
7	
6	
5	
4	
3	
2	
1 ISSUED FOR DP	June 07, 2024
PROJECT NUMBER	DE-08.1
DRAWN BY	RR/ RV/ LC
CHECKED BY	RW
DATE CHECKED	
CONSULTANT	
PROJECT	
EMORY TOWNHOMES	
20315 & 20323 78 AVE, 20320 & 20340 80 AVE, 7831, 7843, & 7849 204 ST TOWNSHIP OF LANGLEY, BC	
DRAWING TITLE	
BUILDING #24 PERSPECTIVE RENDERINGS	
DRAWING No.	
A3.0.24	



P E R S P E C T I V E



F R O N T E L E V A T I O N



R E A R E L E V A T I O N

EKISTICS

Architecture

1925 Main Street
Vancouver, BC,
Canada, V5T 3C1

T. 604 876-5050
F. 604 876-5060
www.ekistics.com

REVISIONS	
1	
ISSUES	DATE
8	
7	
6	
5	
4	
3	
2	
1 ISSUED FOR DP	June 07, 2024
PROJECT NUMBER	DE-08.1
DRAWN BY	RR/ RV/ LC
CHECKED BY	RW
DATE CHECKED	
CONSULTANT	
PROJECT	
EMORY TOWNHOMES	
20315 & 20323 78 AVE, 20320 & 20340 80 AVE, 7831, 7843, & 7849 204 ST TOWNSHIP OF LANGLEY, BC	
DRAWING TITLE	
BUILDING #26 PERSPECTIVES RENDERINGS	
DRAWING No.	
A3.0.26	



P E R S P E C T I V E



F R O N T E L E V A T I O N




R E A R E L E V A T I O N

EKISTICS

Architecture

1925 Main Street
Vancouver, BC,
Canada, V5T 3C1

T. 604 876-5050
F. 604 876-5060
www.ekistics.com

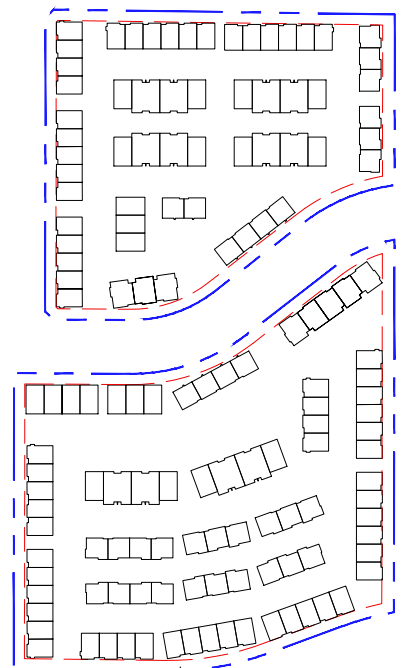


REVISIONS	
1	
ISSUES	DATE
8	
7	
6	
5	
4	
3	
2	
1 ISSUED FOR DP	June 07, 2024
PROJECT NUMBER	DE-08.1
DRAWN BY	RR/ RV/ LC
CHECKED BY	RW
DATE CHECKED	
CONSULTANT	
	
PROJECT	
EMORY TOWNHOMES	
20315 & 20323 78 AVE, 20320 & 20340 80 AVE, 7831, 7843, & 7849 204 ST TOWNSHIP OF LANGLEY, BC	
DRAWING TITLE	
BUILDING #30 PERSPECTIVE RENDERINGS	
DRAWING No.	
A3.0.30	




1 FRONT ELEVATION
Scale: 1/8" = 1'-0"



3 REAR ELEVATION
Scale: 1/8" = 1'-0"

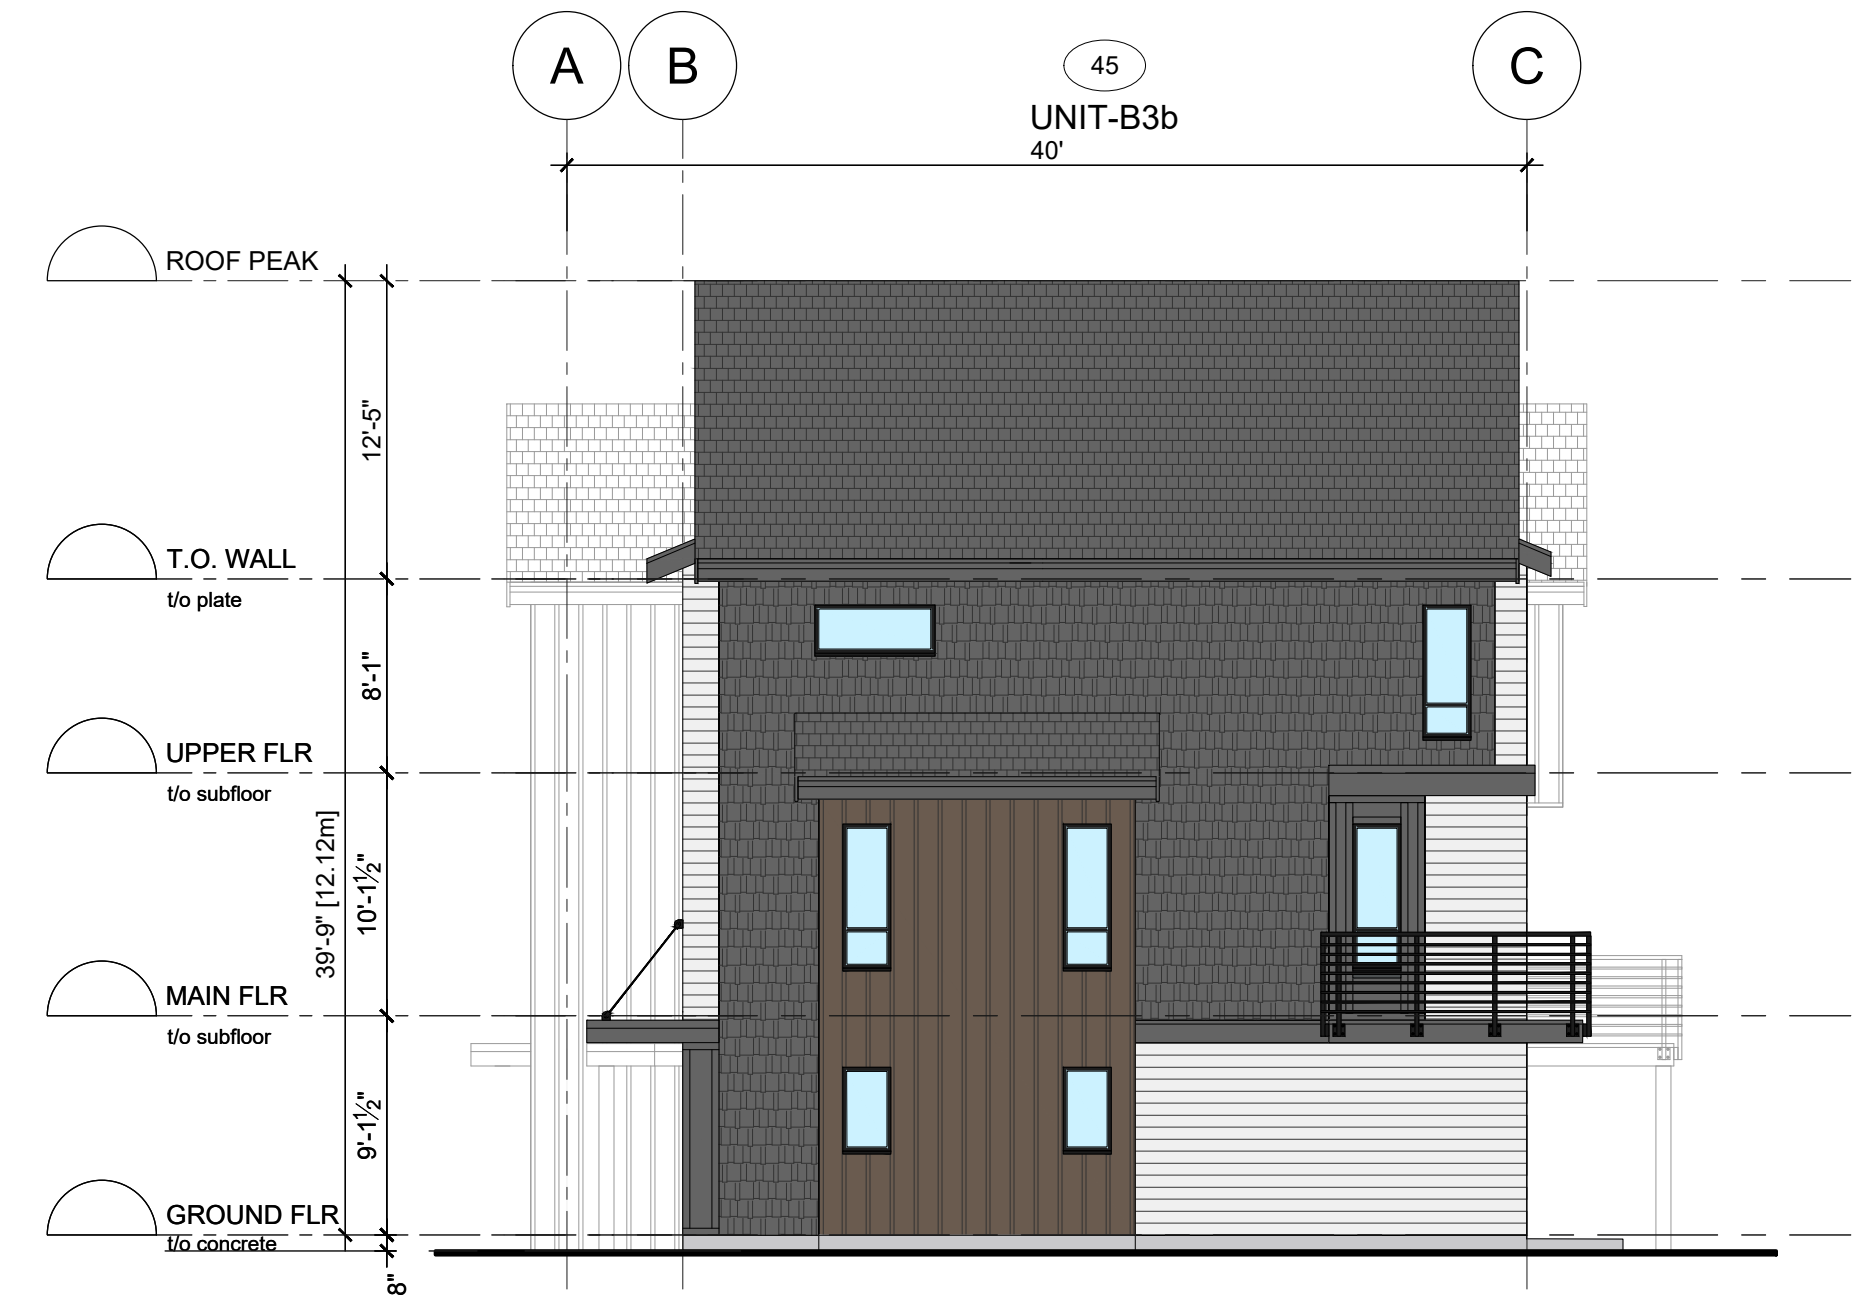


2 SIDE ELEVATION
Scale: 1/8" = 1'-0"

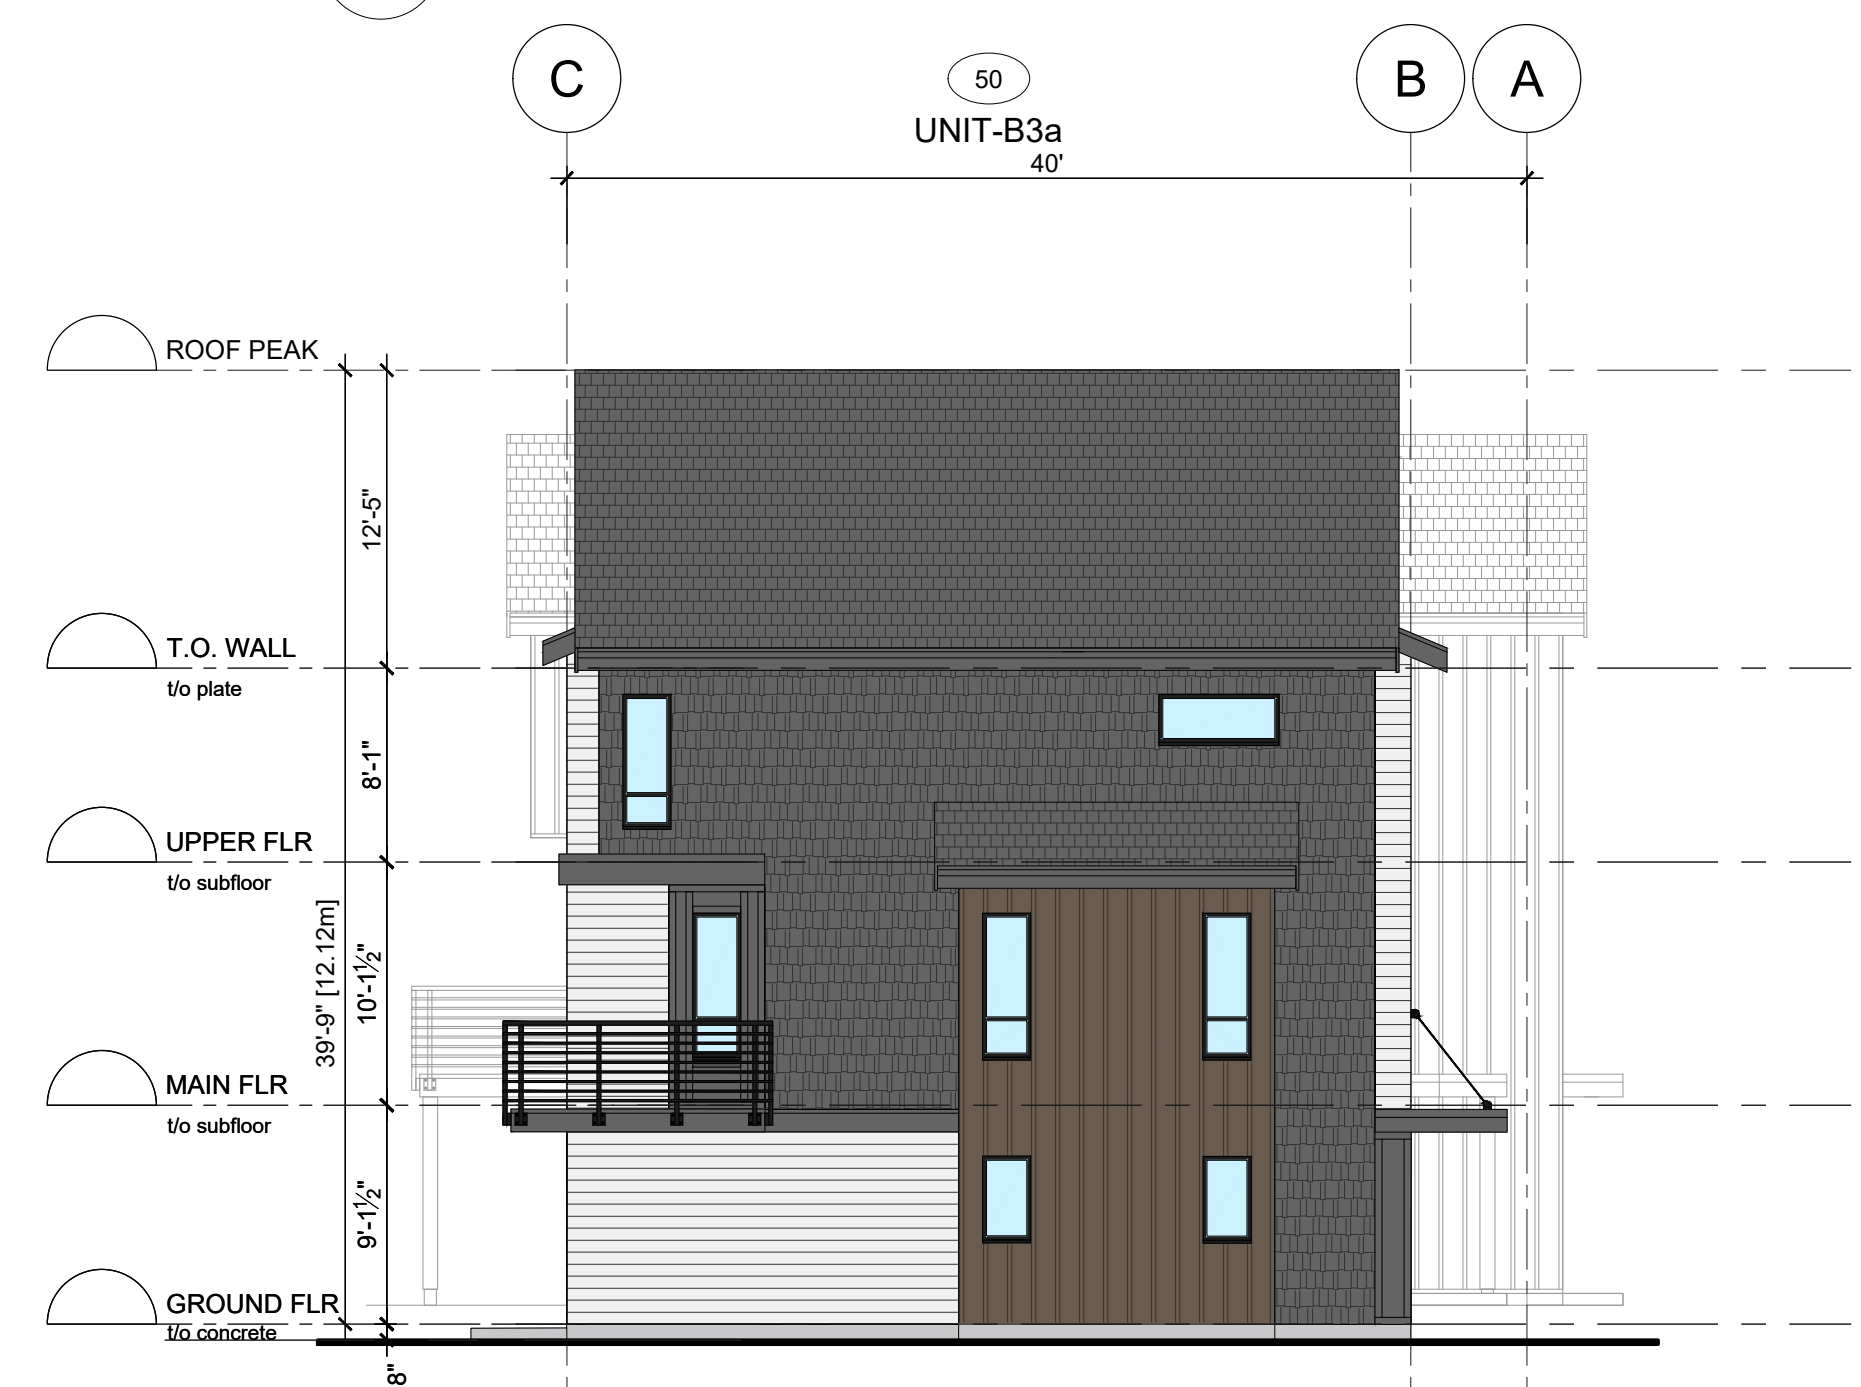

4 SIDE ELEVATION
Scale: 1/8" = 1'-0"

EKISTICS
Architecture


1925 Main Street
Vancouver, BC,
Canada, V5T 3C1
T. 604 876-5050
F. 604 876-5060
www.ekistics.com

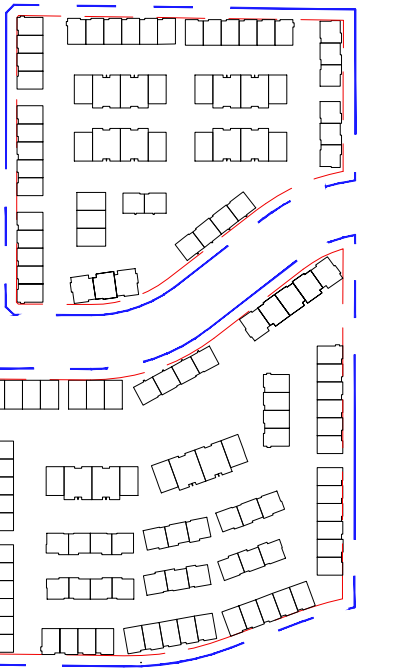

REVISIONS	
1	

ISSUES	DATE
8	
7	
6	
5	
4	
3	
2	
1 ISSUED FOR DP	June 07, 2024

PROJECT NUMBER	DE-08.1
DRAWN BY	RR/ RV/ LC
CHECKED BY	RW
DATE CHECKED	
CONSULTANT	


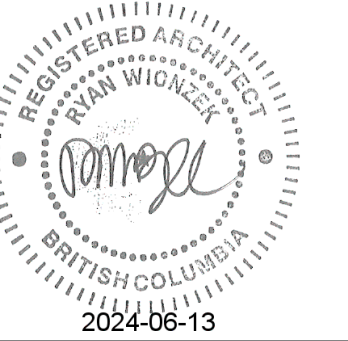


PROJECT	EMORY TOWNHOMES
	20315 & 20323 78 AVE, 20320 & 20340 80 AVE, 7831, 7843, & 7849 204 ST TOWNSHIP OF LANGLEY, BC

DRAWING TITLE	ELEVATIONS BUILDING #12
---------------	----------------------------

DRAWING No.	
-------------	--

A3.12

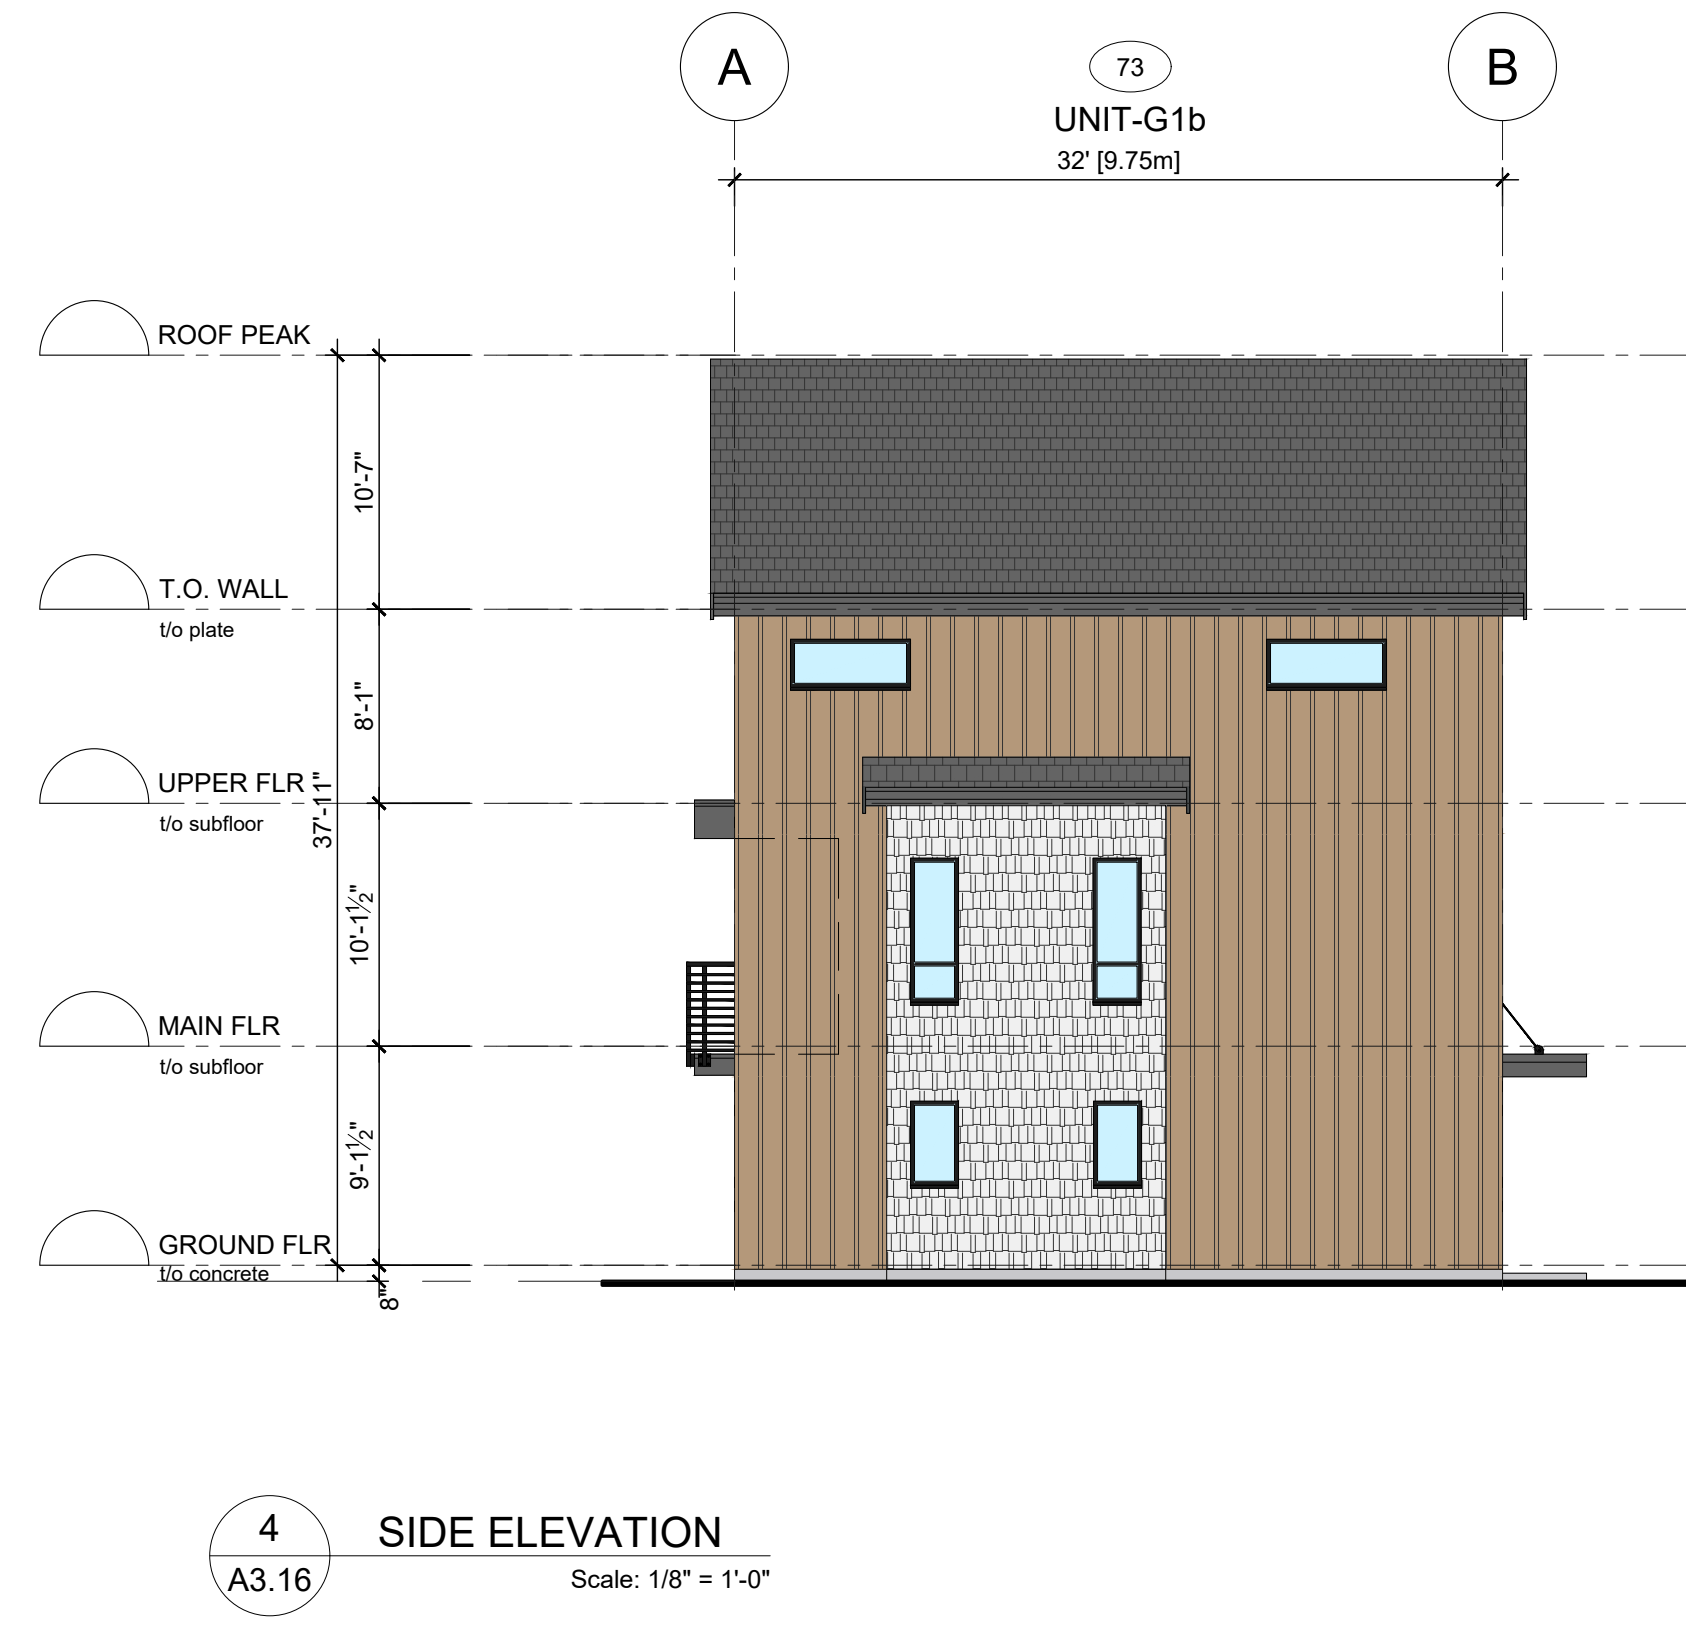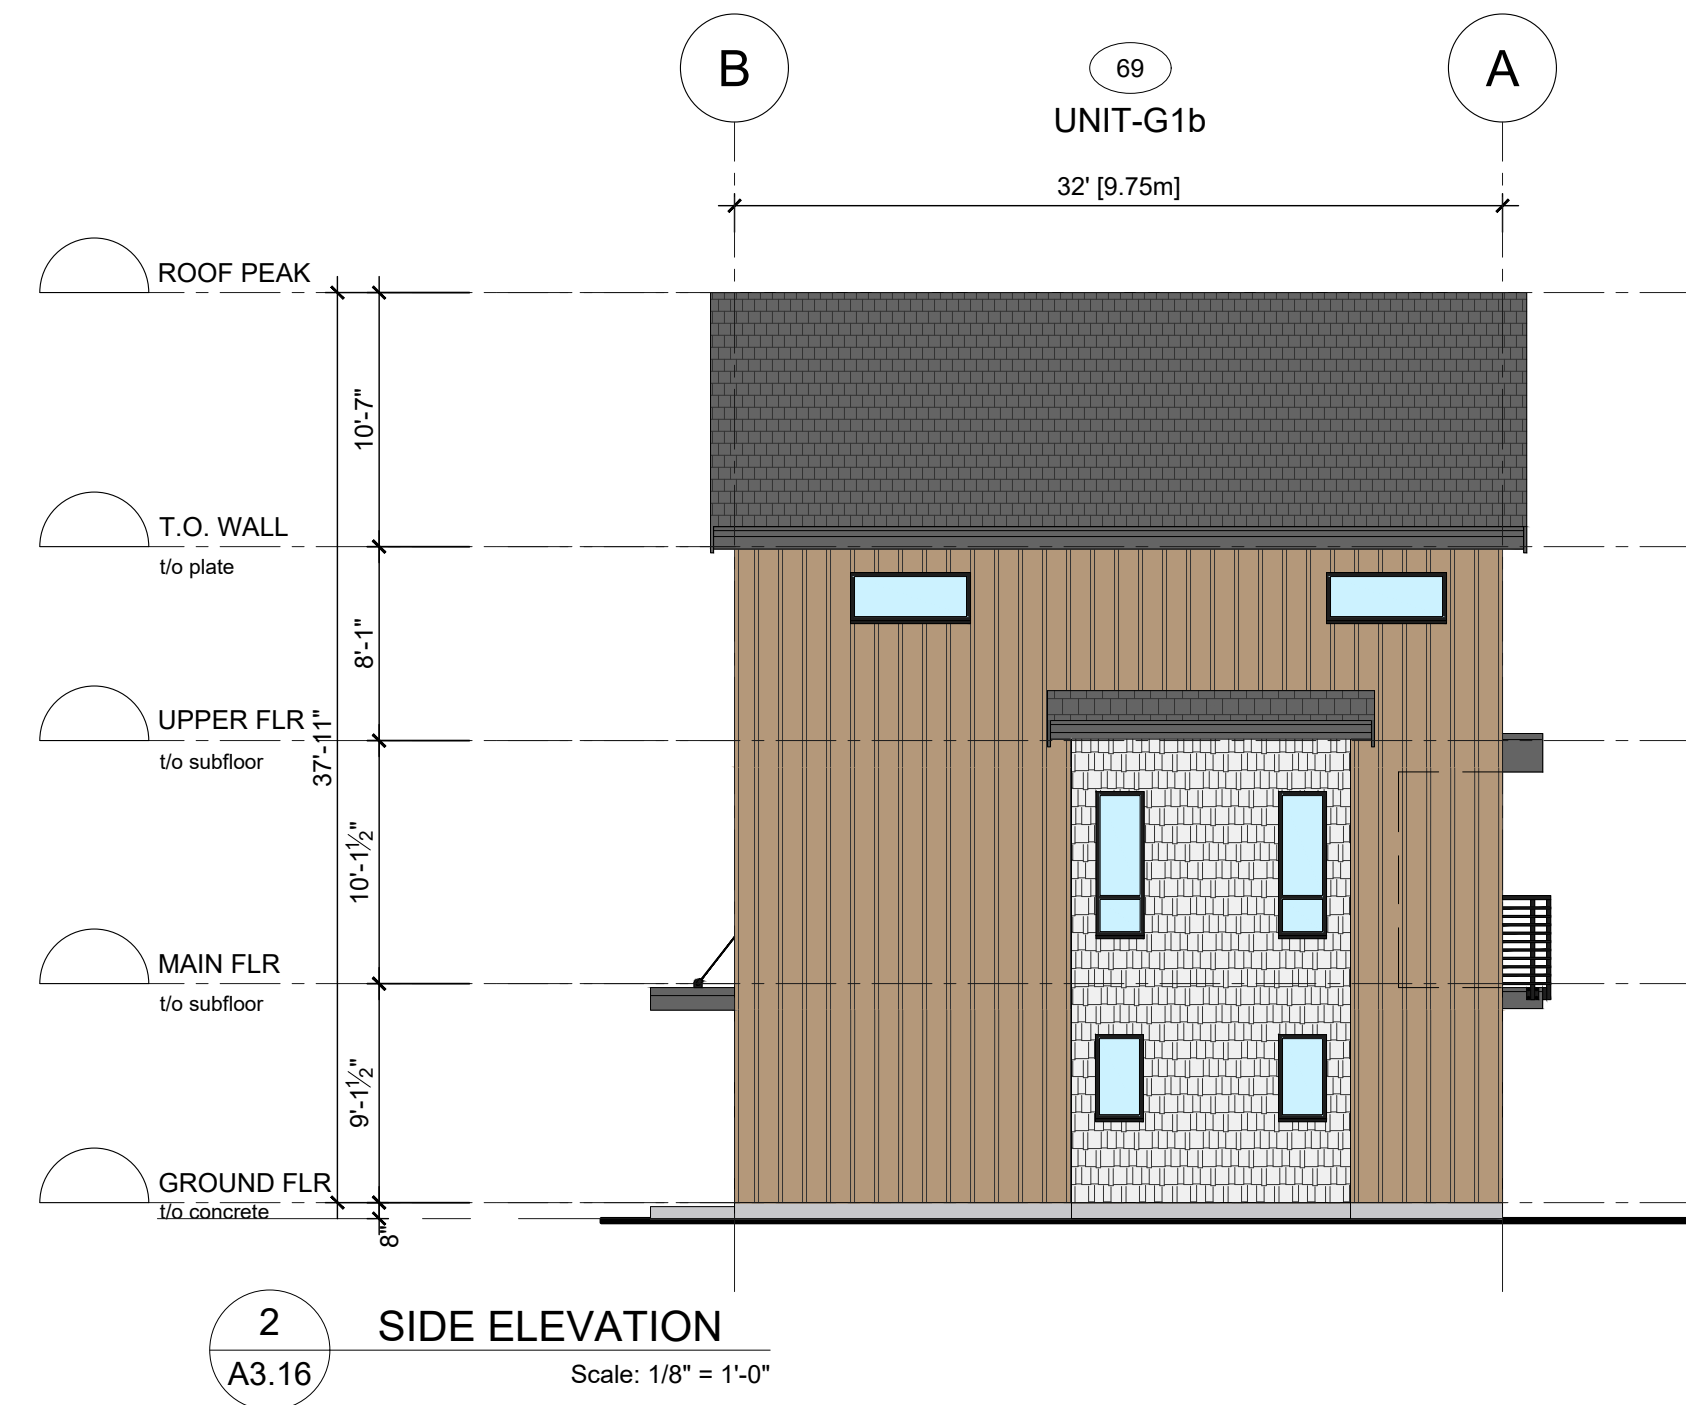

EKISTICS
Architecture

1925 Main Street
Vancouver, BC,
Canada, V5T 3C1

T. 604 876-5050
F. 604 876-5060
www.ekistics.com

REVISIONS	
1	

ISSUES	DATE
8	
7	
6	
5	
4	
3	
2	
1 ISSUED FOR DP	June 07, 2024

PROJECT NUMBER	DE-08.1
DRAWN BY	RR/ RV/ LC
CHECKED BY	RW
DATE CHECKED	
CONSULTANT	

PROJECT
**EMORY
TOWNHOMES**

20315 & 20323 78 AVE, 20320 & 20340 80 AVE,
7831, 7843, & 7849 204 ST
TOWNSHIP OF LANGLEY, BC

DRAWING TITLE

**ELEVATIONS
BUILDING #16**

DRAWING No.


A3.16




1 FRONT ELEVATION
Scale: 1/8" = 1'-0"




3 REAR ELEVATION
Scale: 1/8" = 1'-0"

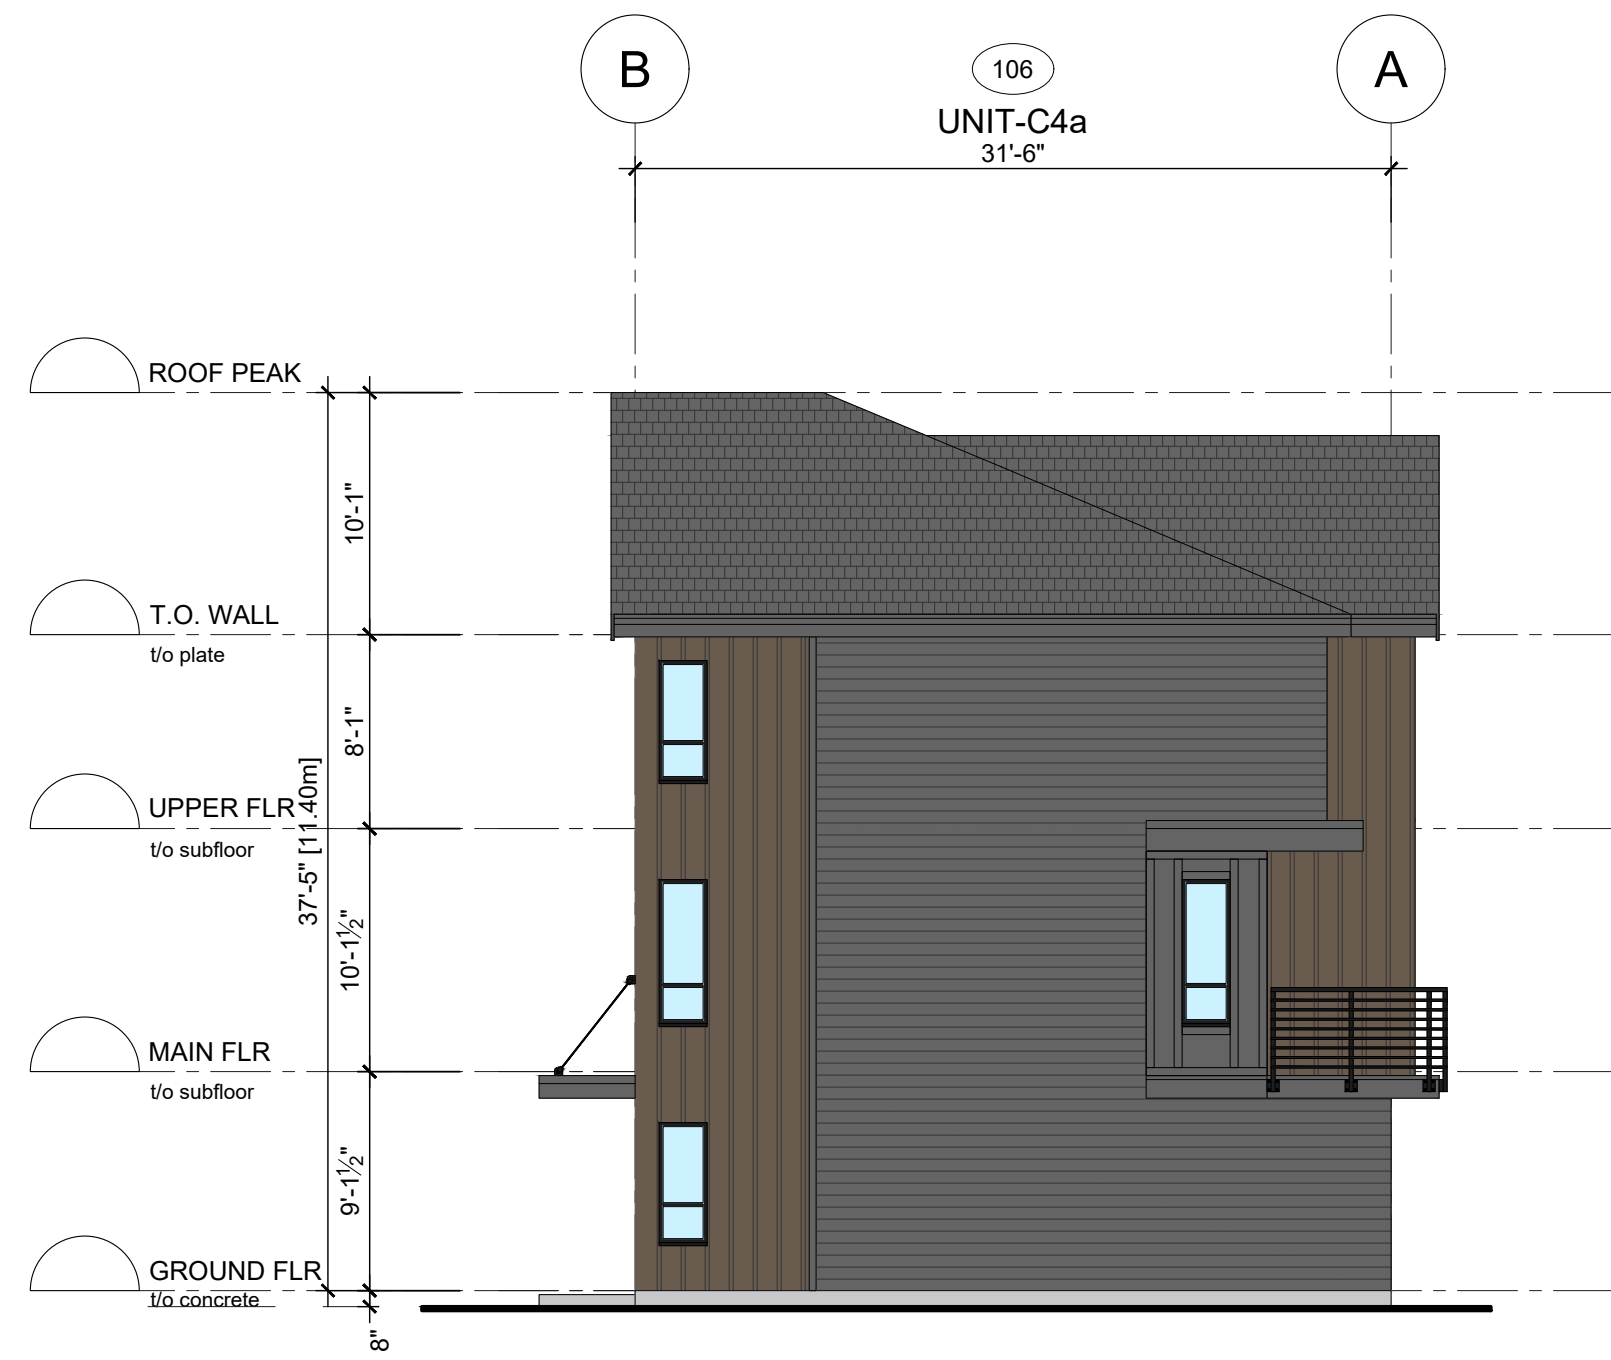

2 SIDE ELEVATION
Scale: 1/8" = 1'-0"

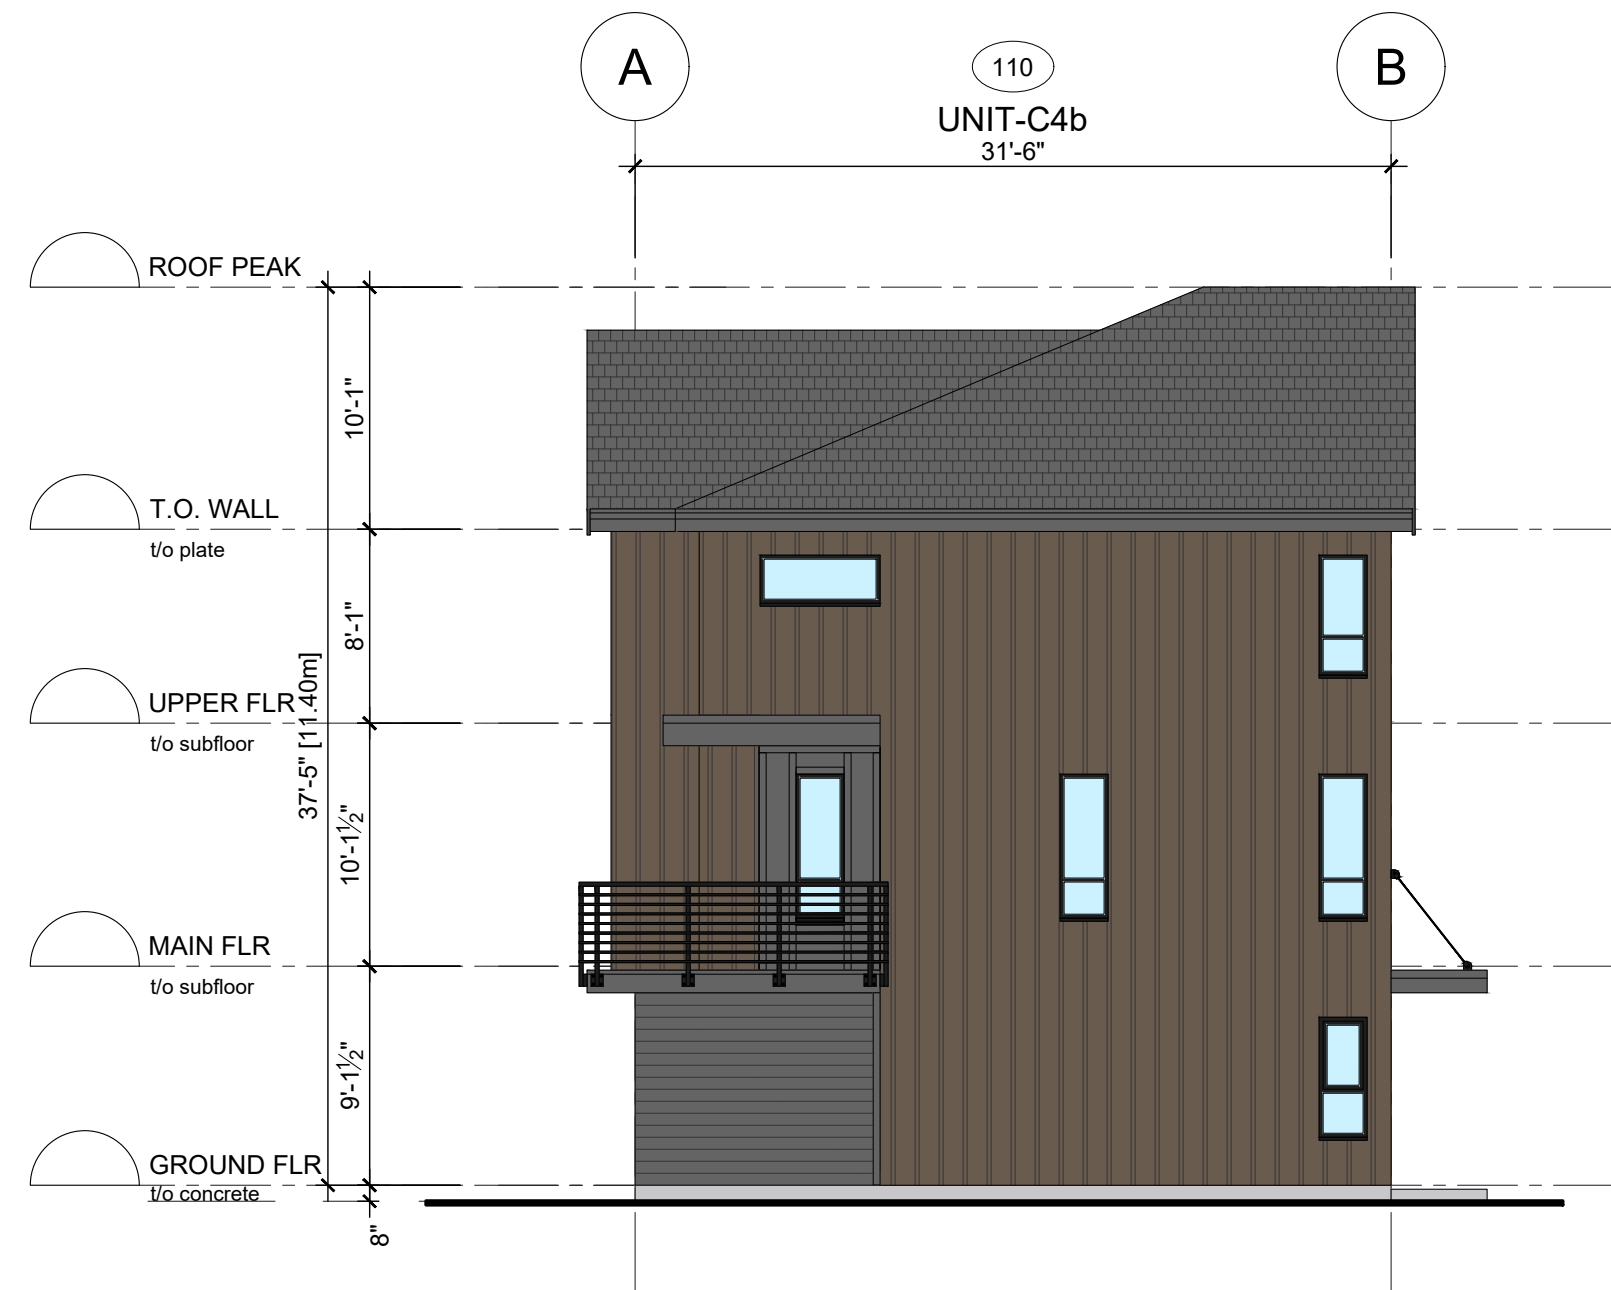

4 SIDE ELEVATION
Scale: 1/8" = 1'-0"

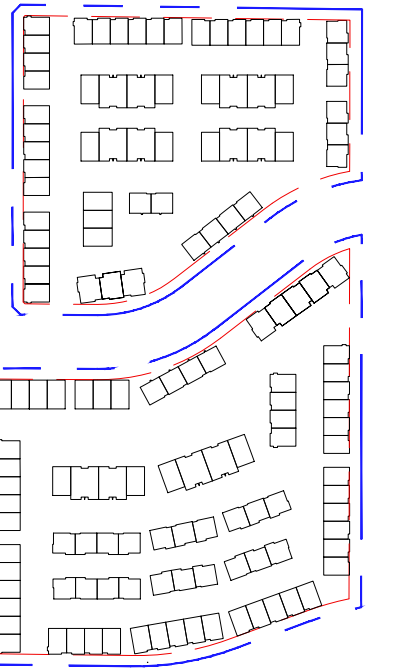

REVISIONS	
1	

ISSUES	DATE
8	
7	
6	
5	
4	
3	
2	
1 ISSUED FOR DP	June 07, 2024



PROJECT NUMBER	DE-08.1
DRAWN BY	RR/ RV/ LC
CHECKED BY	RW
DATE CHECKED	
CONSULTANT	



PROJECT	EMORY TOWNHOMES
	20315 & 20323 78 AVE, 20320 & 20340 80 AVE, 7831, 7843, & 7849 204 ST TOWNSHIP OF LANGLEY, BC

DRAWING TITLE	ELEVATIONS BUILDING #23
---------------	----------------------------

DRAWING No.	
-------------	--

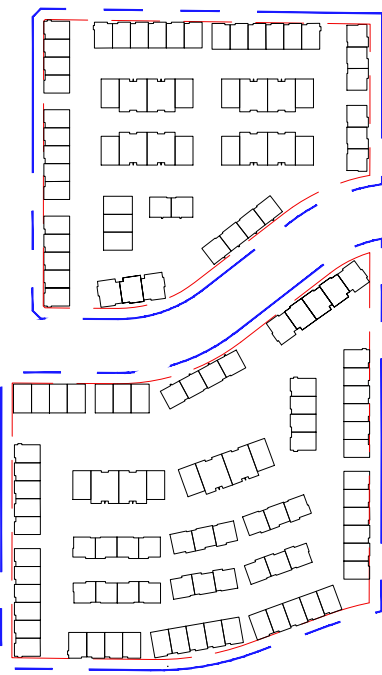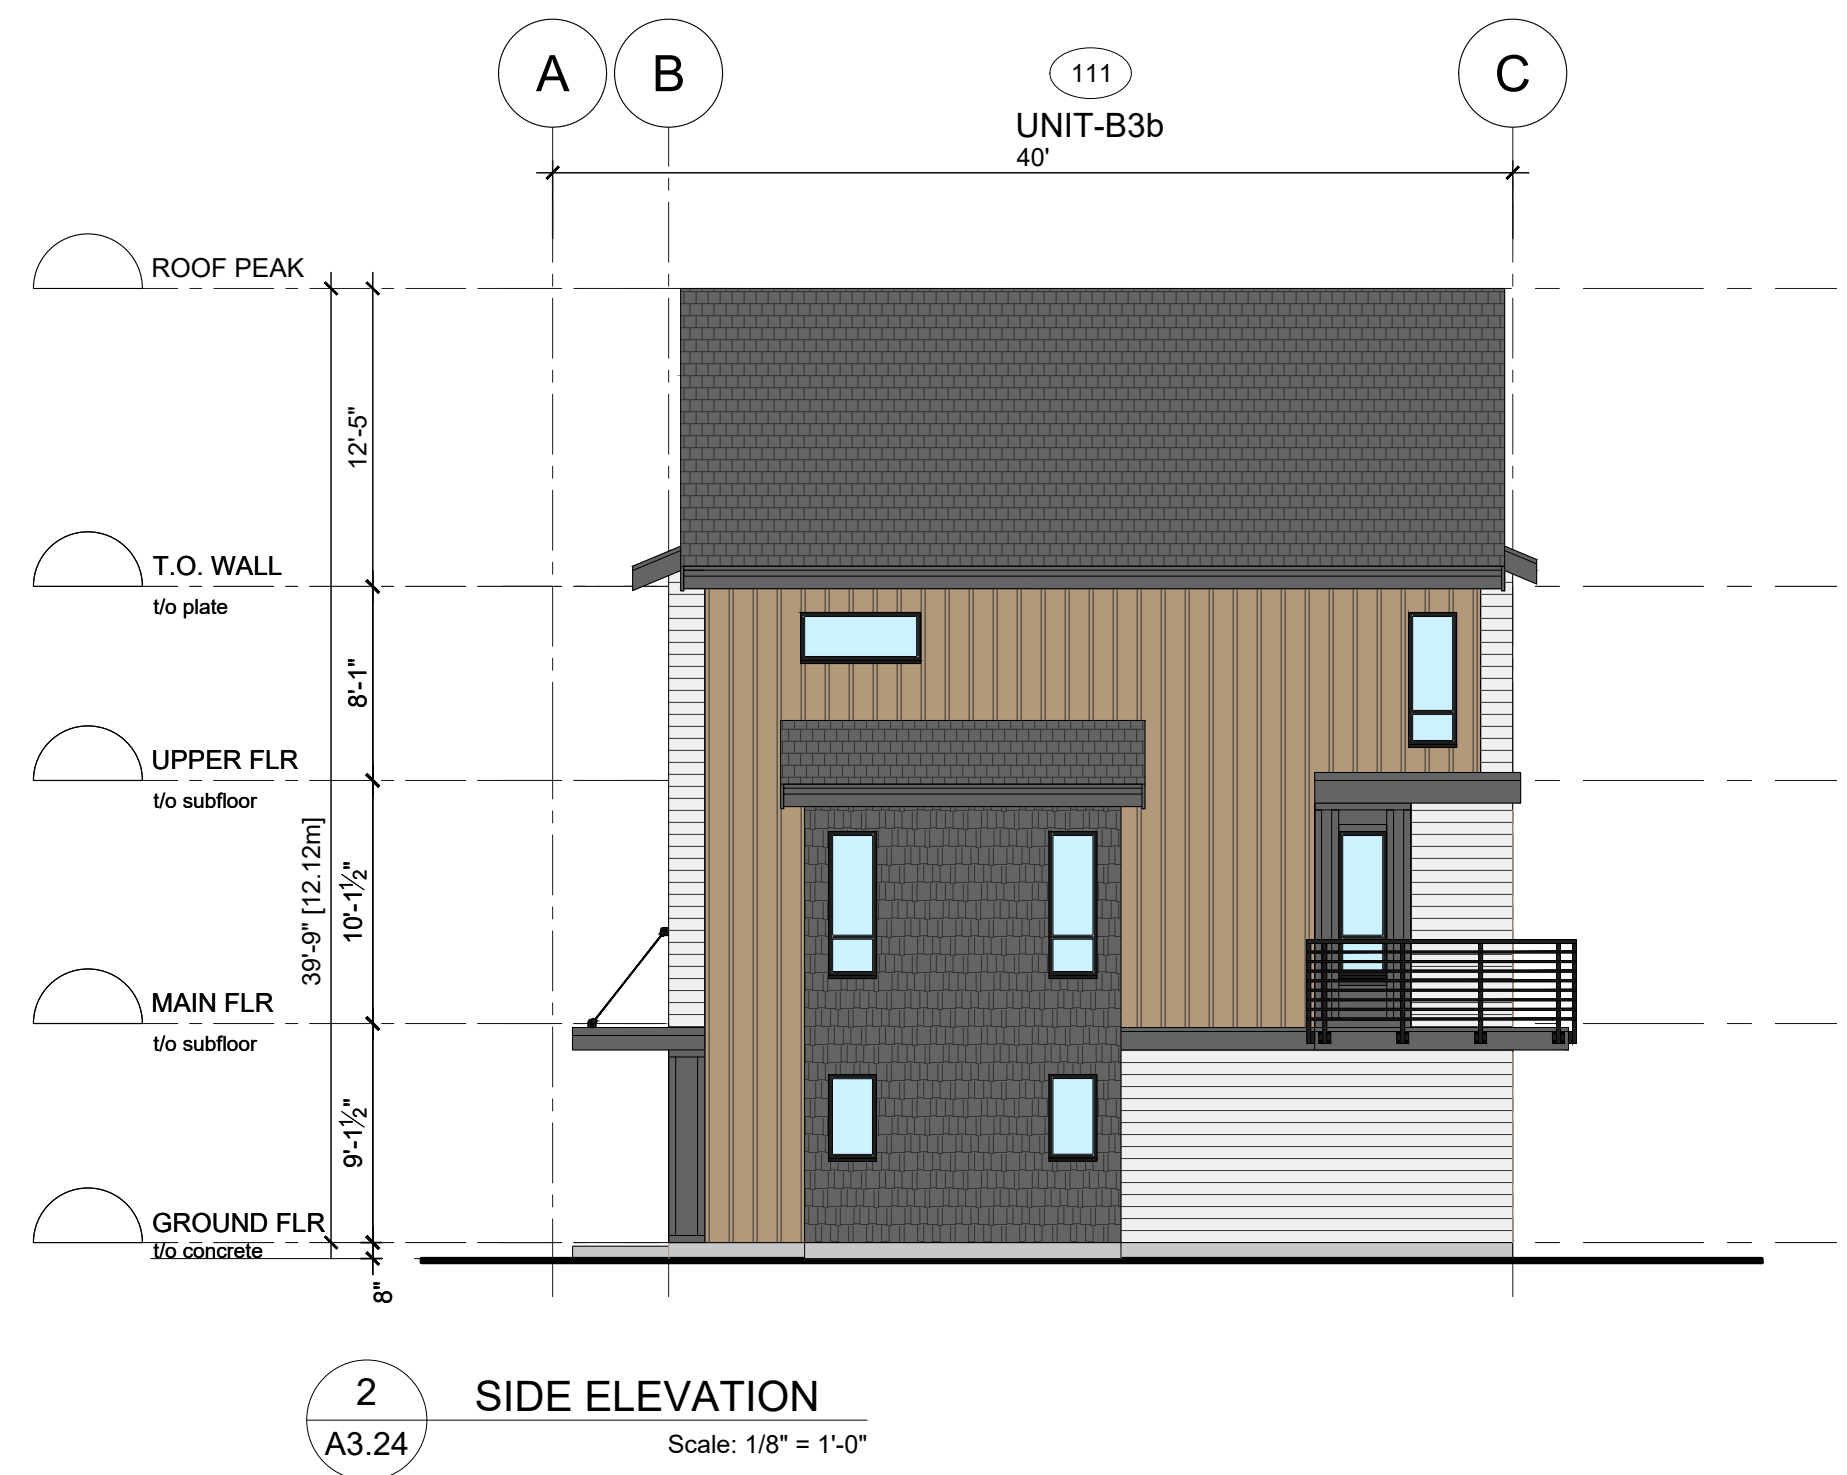

REVISIONS	
1	

ISSUES	DATE
8	
7	
6	
5	
4	
3	
2	
1 ISSUED FOR DP	June 07, 2024

PROJECT NUMBER	DE-08.1
DRAWN BY	RR/ RV/ LC
CHECKED BY	RW
DATE CHECKED	
CONSULTANT	



PROJECT	EMORY TOWNHOMES
	20315 & 20323 78 AVE, 20320 & 20340 80 AVE, 7831, 7843, & 7849 204 ST TOWNSHIP OF LANGLEY, BC

DRAWING TITLE	ELEVATIONS BUILDING #24
---------------	------------------------------------


DRAWING No.	
-------------	--




1 FRONT ELEVATION
A3.26 Scale: 1/8" = 1'-0"




3 REAR ELEVATION
A3.26 Scale: 1/8" = 1'-0"

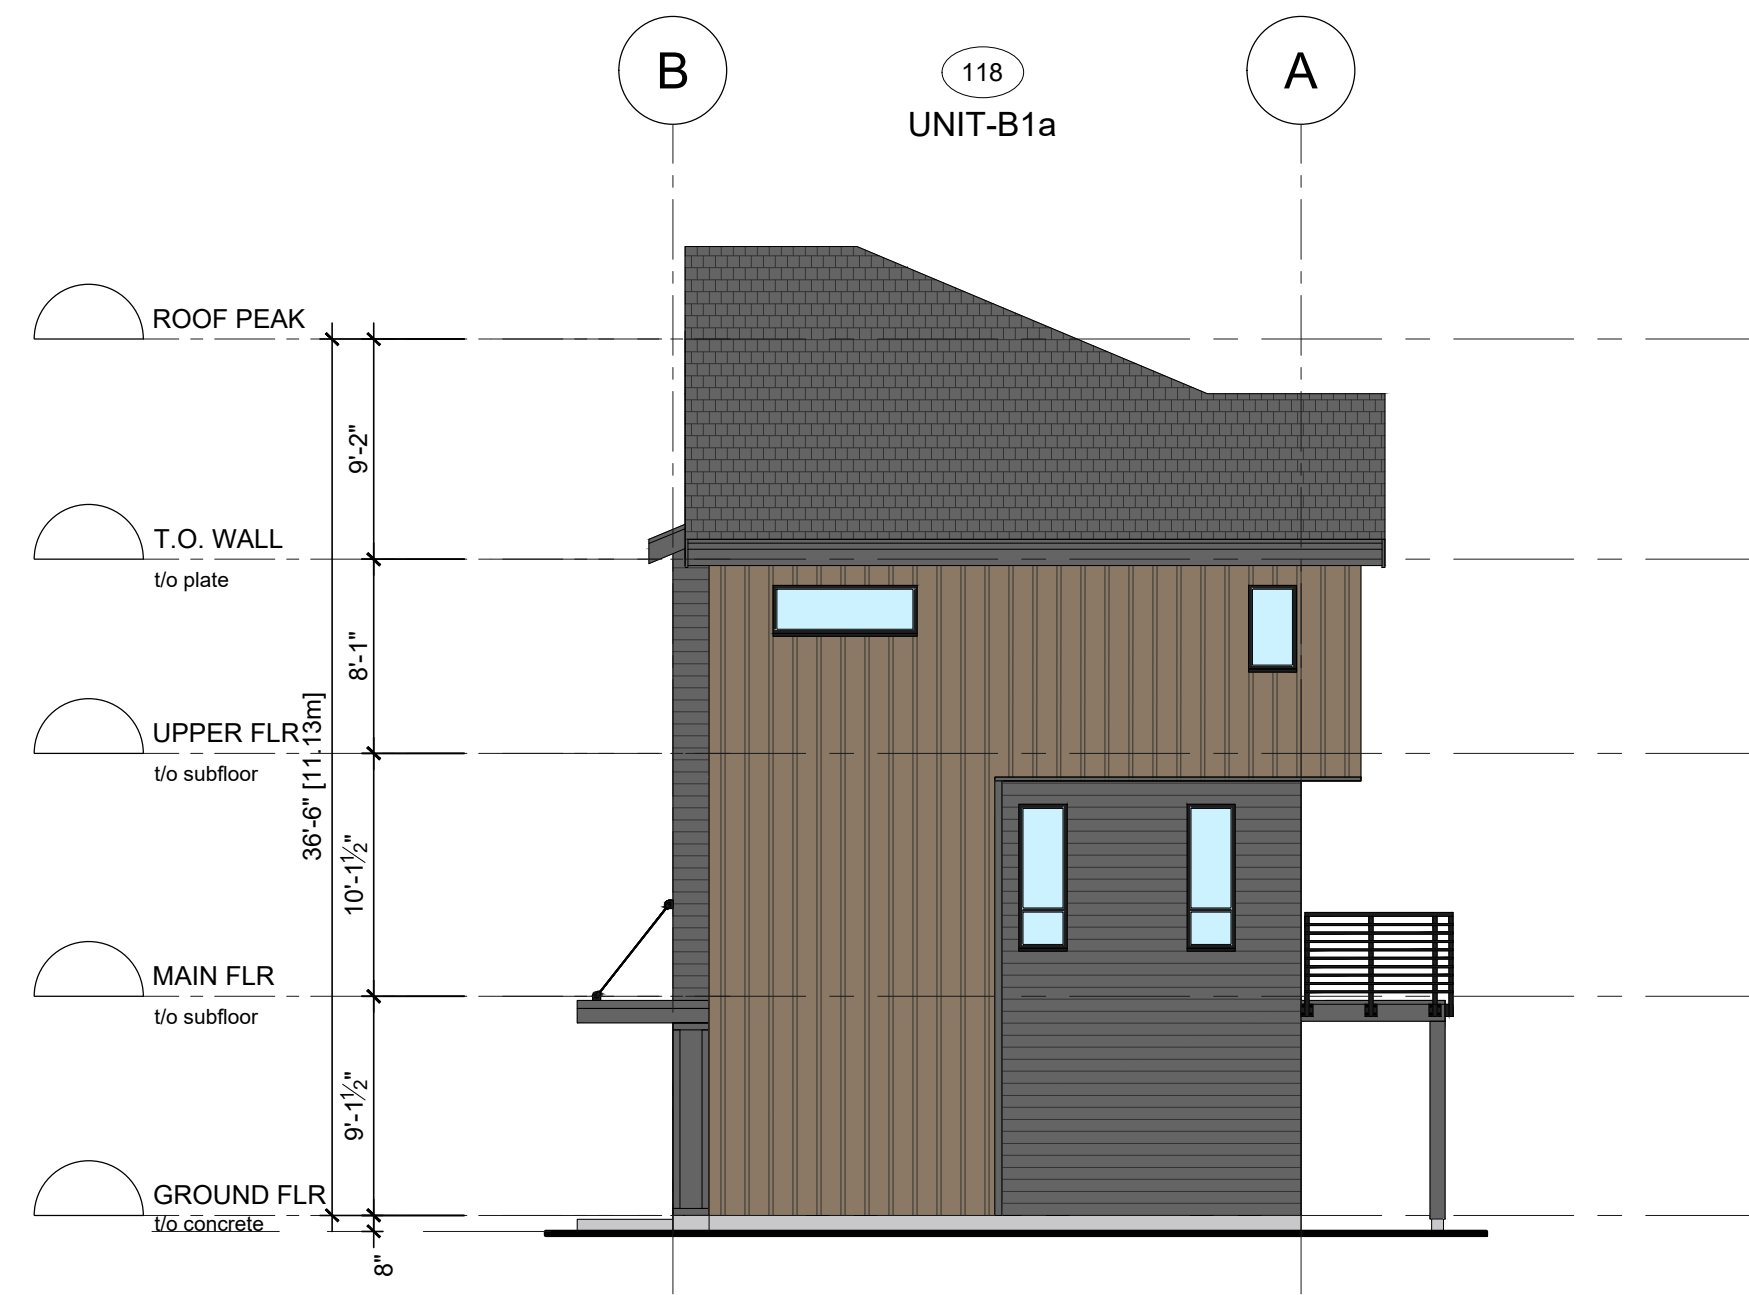

2 SIDE ELEVATION
A3.26 Scale: 1/8" = 1'-0"

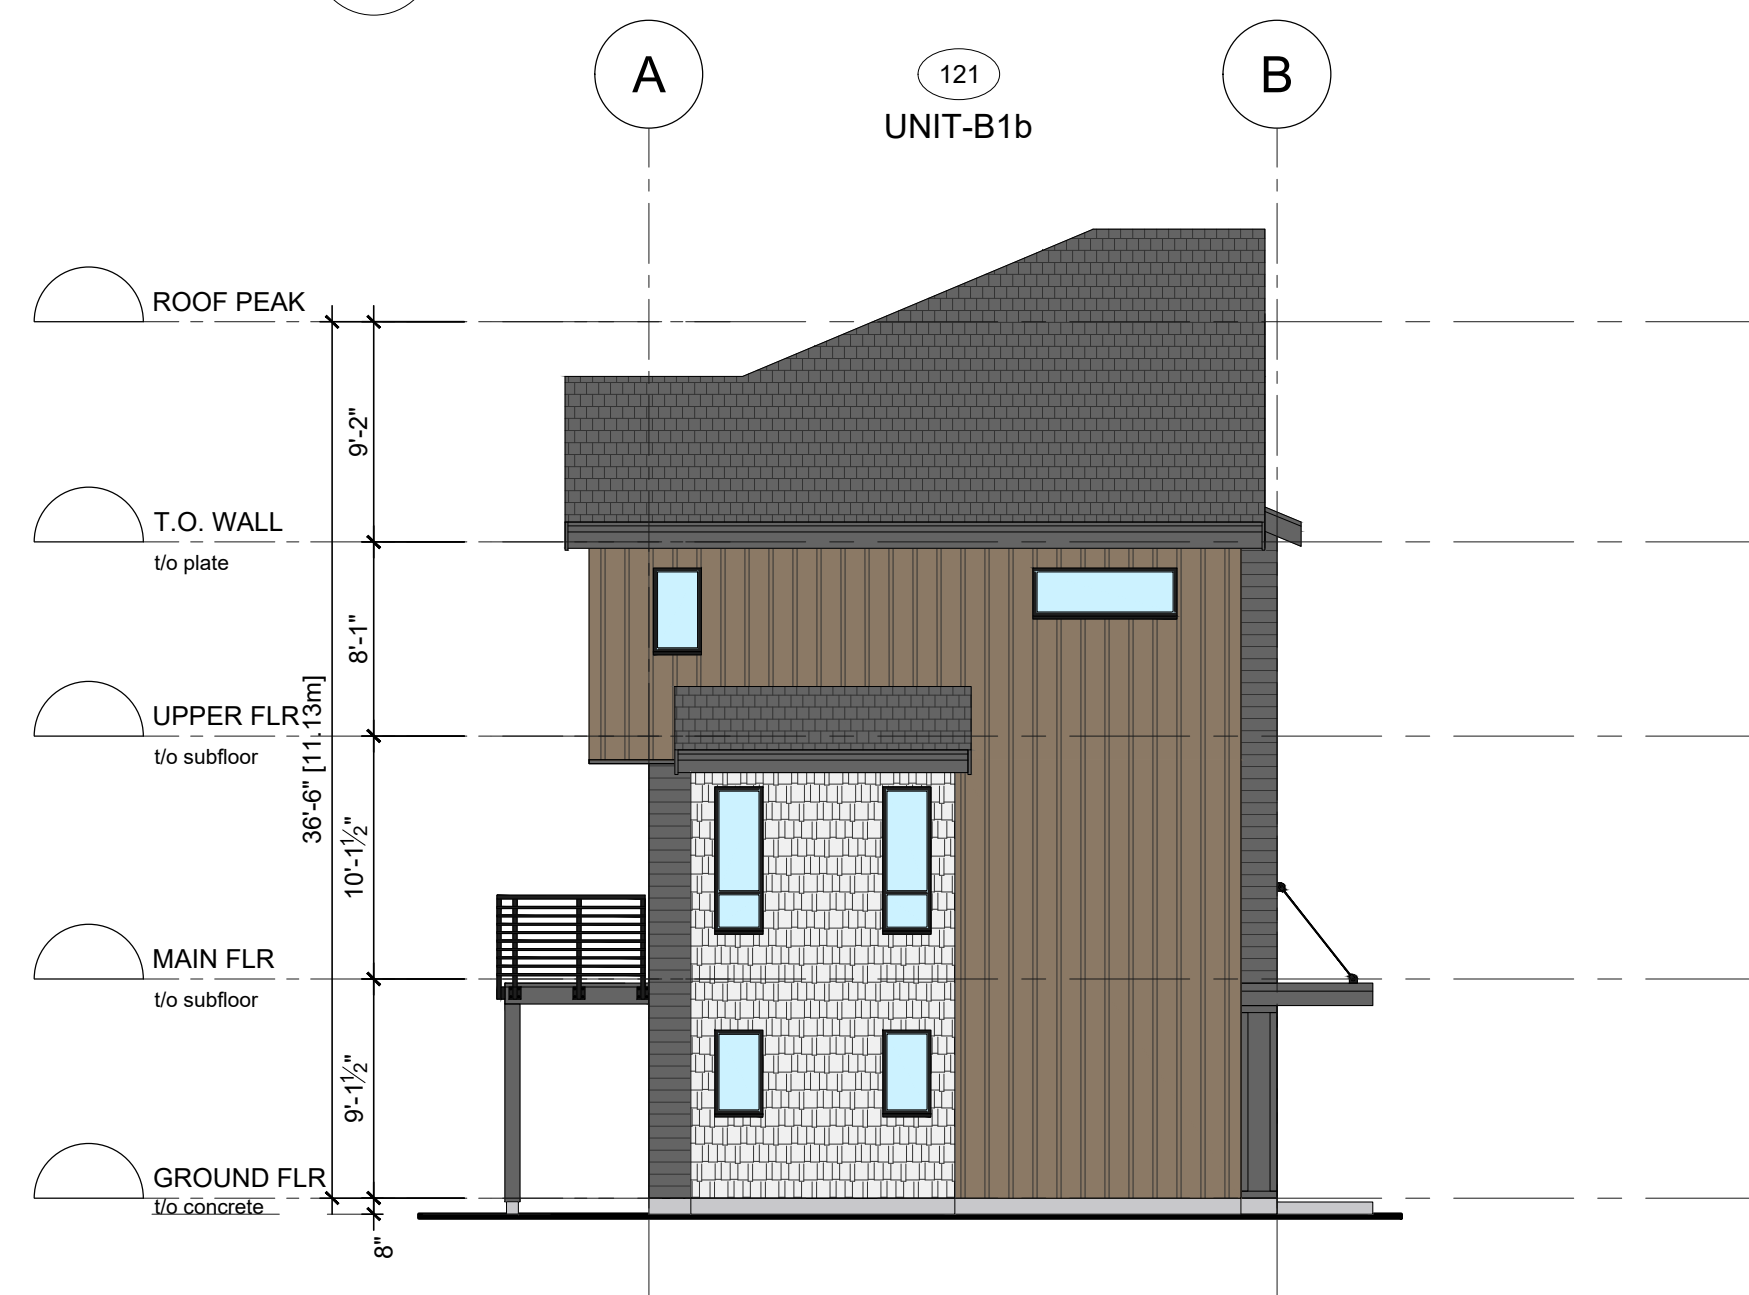


4 SIDE ELEVATION
A3.26 Scale: 1/8" = 1'-0"

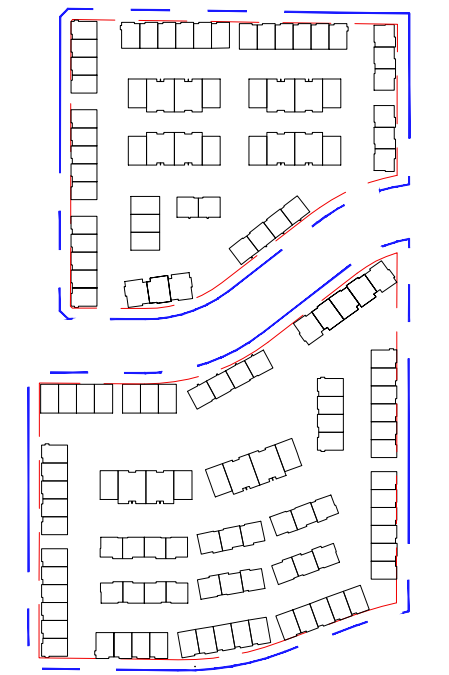

REVISIONS	
1	

ISSUES	DATE
8	
7	
6	
5	
4	
3	
2	
1 ISSUED FOR DP	June 07, 2024


PROJECT NUMBER	DE-08.1
DRAWN BY	RR/ RV/ LC
CHECKED BY	RW
DATE CHECKED	
CONSULTANT	

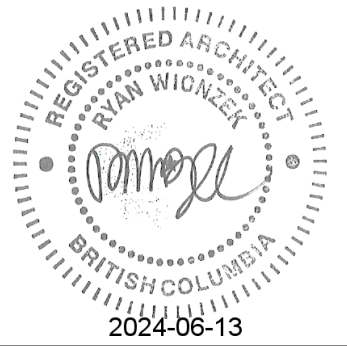

PROJECT	EMORY TOWNHOMES 20315 & 20323 78 AVE, 20320 & 20340 80 AVE, 7831, 7843, & 7849 204 ST TOWNSHIP OF LANGLEY, BC
---------	---

DRAWING TITLE	ELEVATIONS BUILDING #26
---------------	------------------------------------

DRAWING No.	
-------------	--

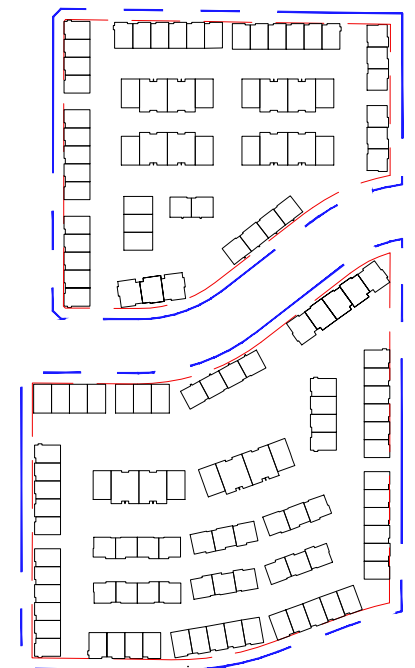

REVISIONS	
1	

ISSUES	DATE
8	
7	
6	
5	
4	
3	
2	
1	ISSUED FOR DP
June 07, 2024	

PROJECT NUMBER	DE-08.1
DRAWN BY	RR/ RV/ LC
CHECKED BY	RW
DATE CHECKED	
CONSULTANT	



PROJECT	EMORY TOWNHOMES
	20315 & 20323 78 AVE, 20320 & 20340 80 AVE, 7831, 7843, & 7849 204 ST TOWNSHIP OF LANGLEY, BC


DRAWING TITLE	ELEVATIONS BUILDING #30
---------------	------------------------------------

DRAWING No.	
-------------	--

A3.30




1 FRONT ELEVATION
Scale: 1/8" = 1'-0"

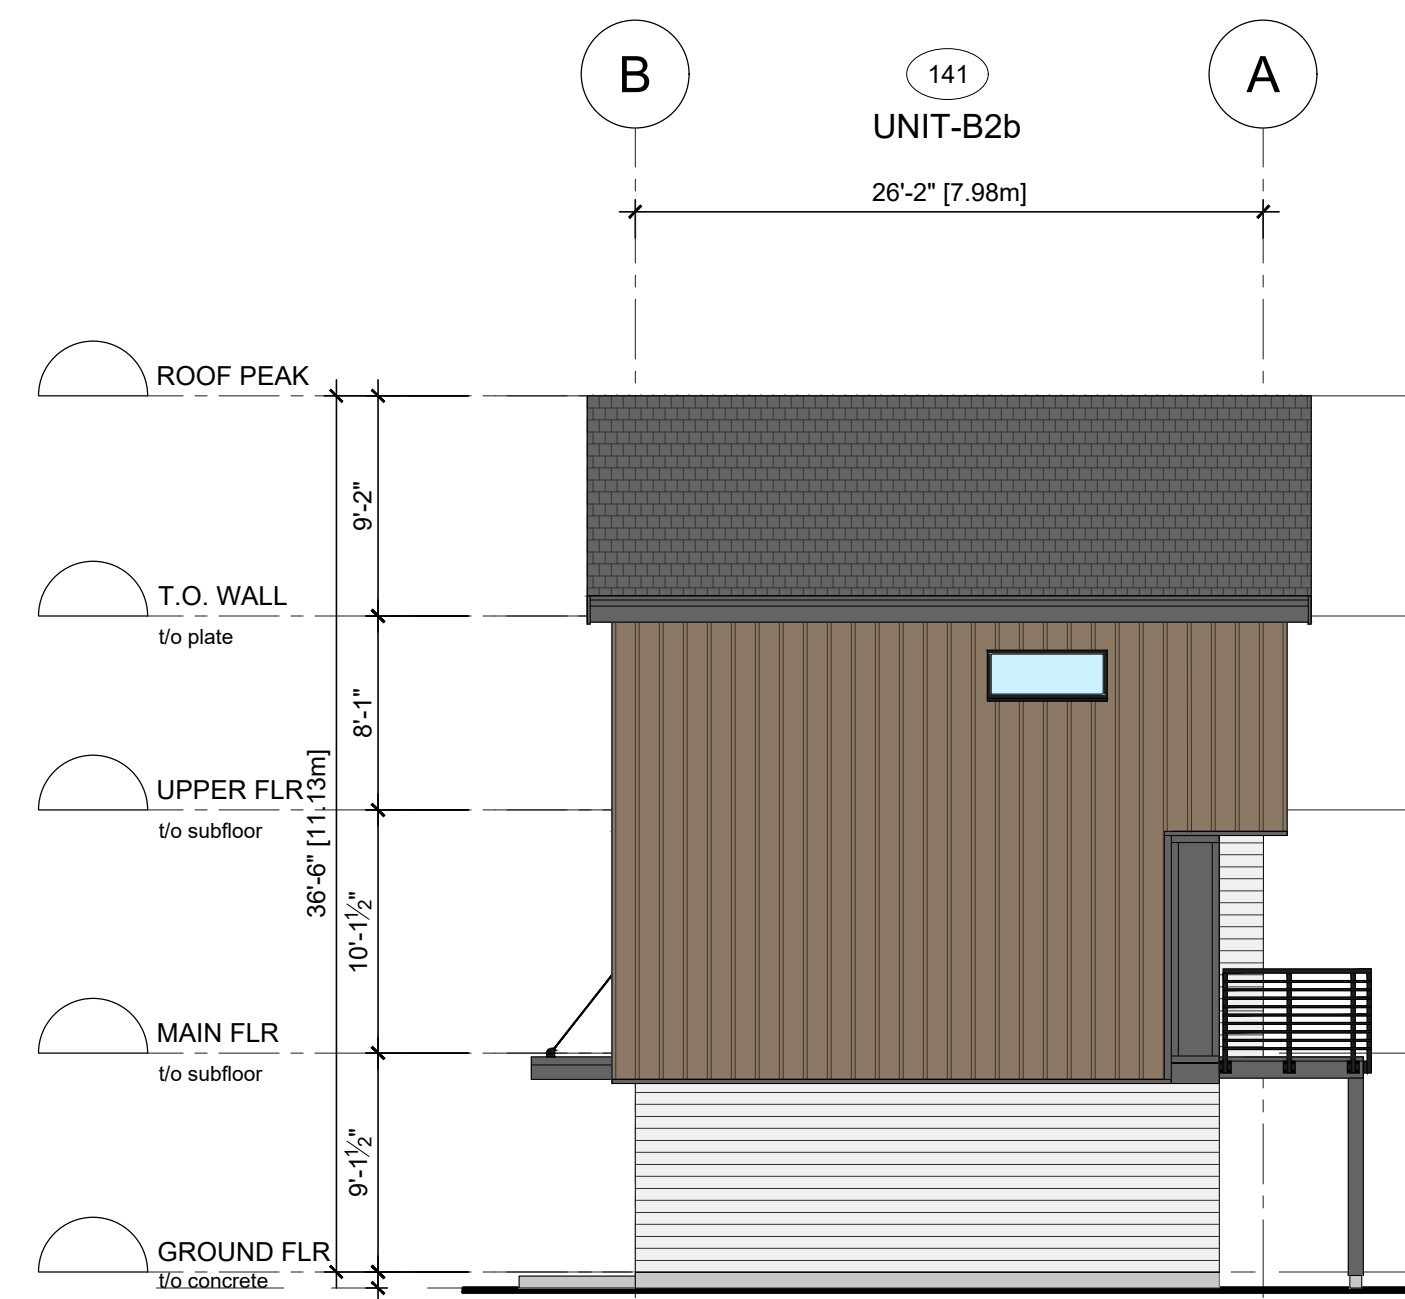



2 SIDE ELEVATION
Scale: 1/8" = 1'-0"






3 REAR ELEVATION
Scale: 1/8" = 1'-0"

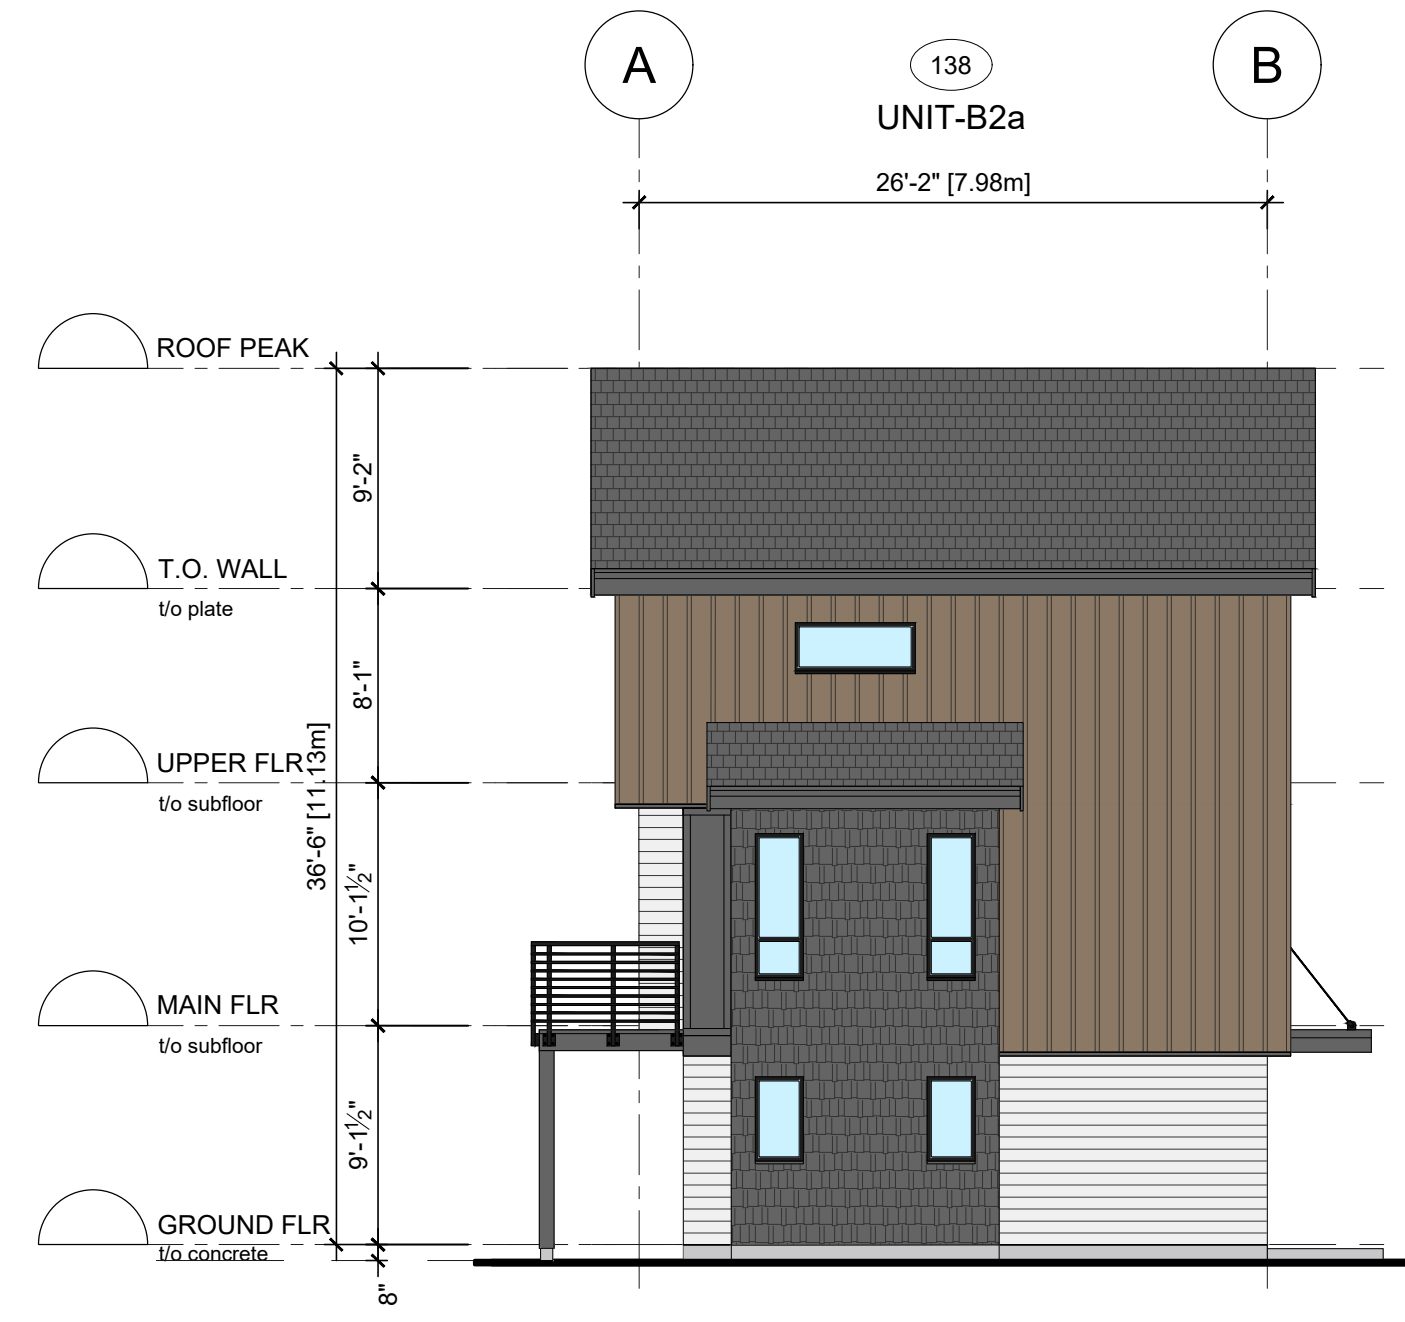

4 SIDE ELEVATION
Scale: 1/8" = 1'-0"

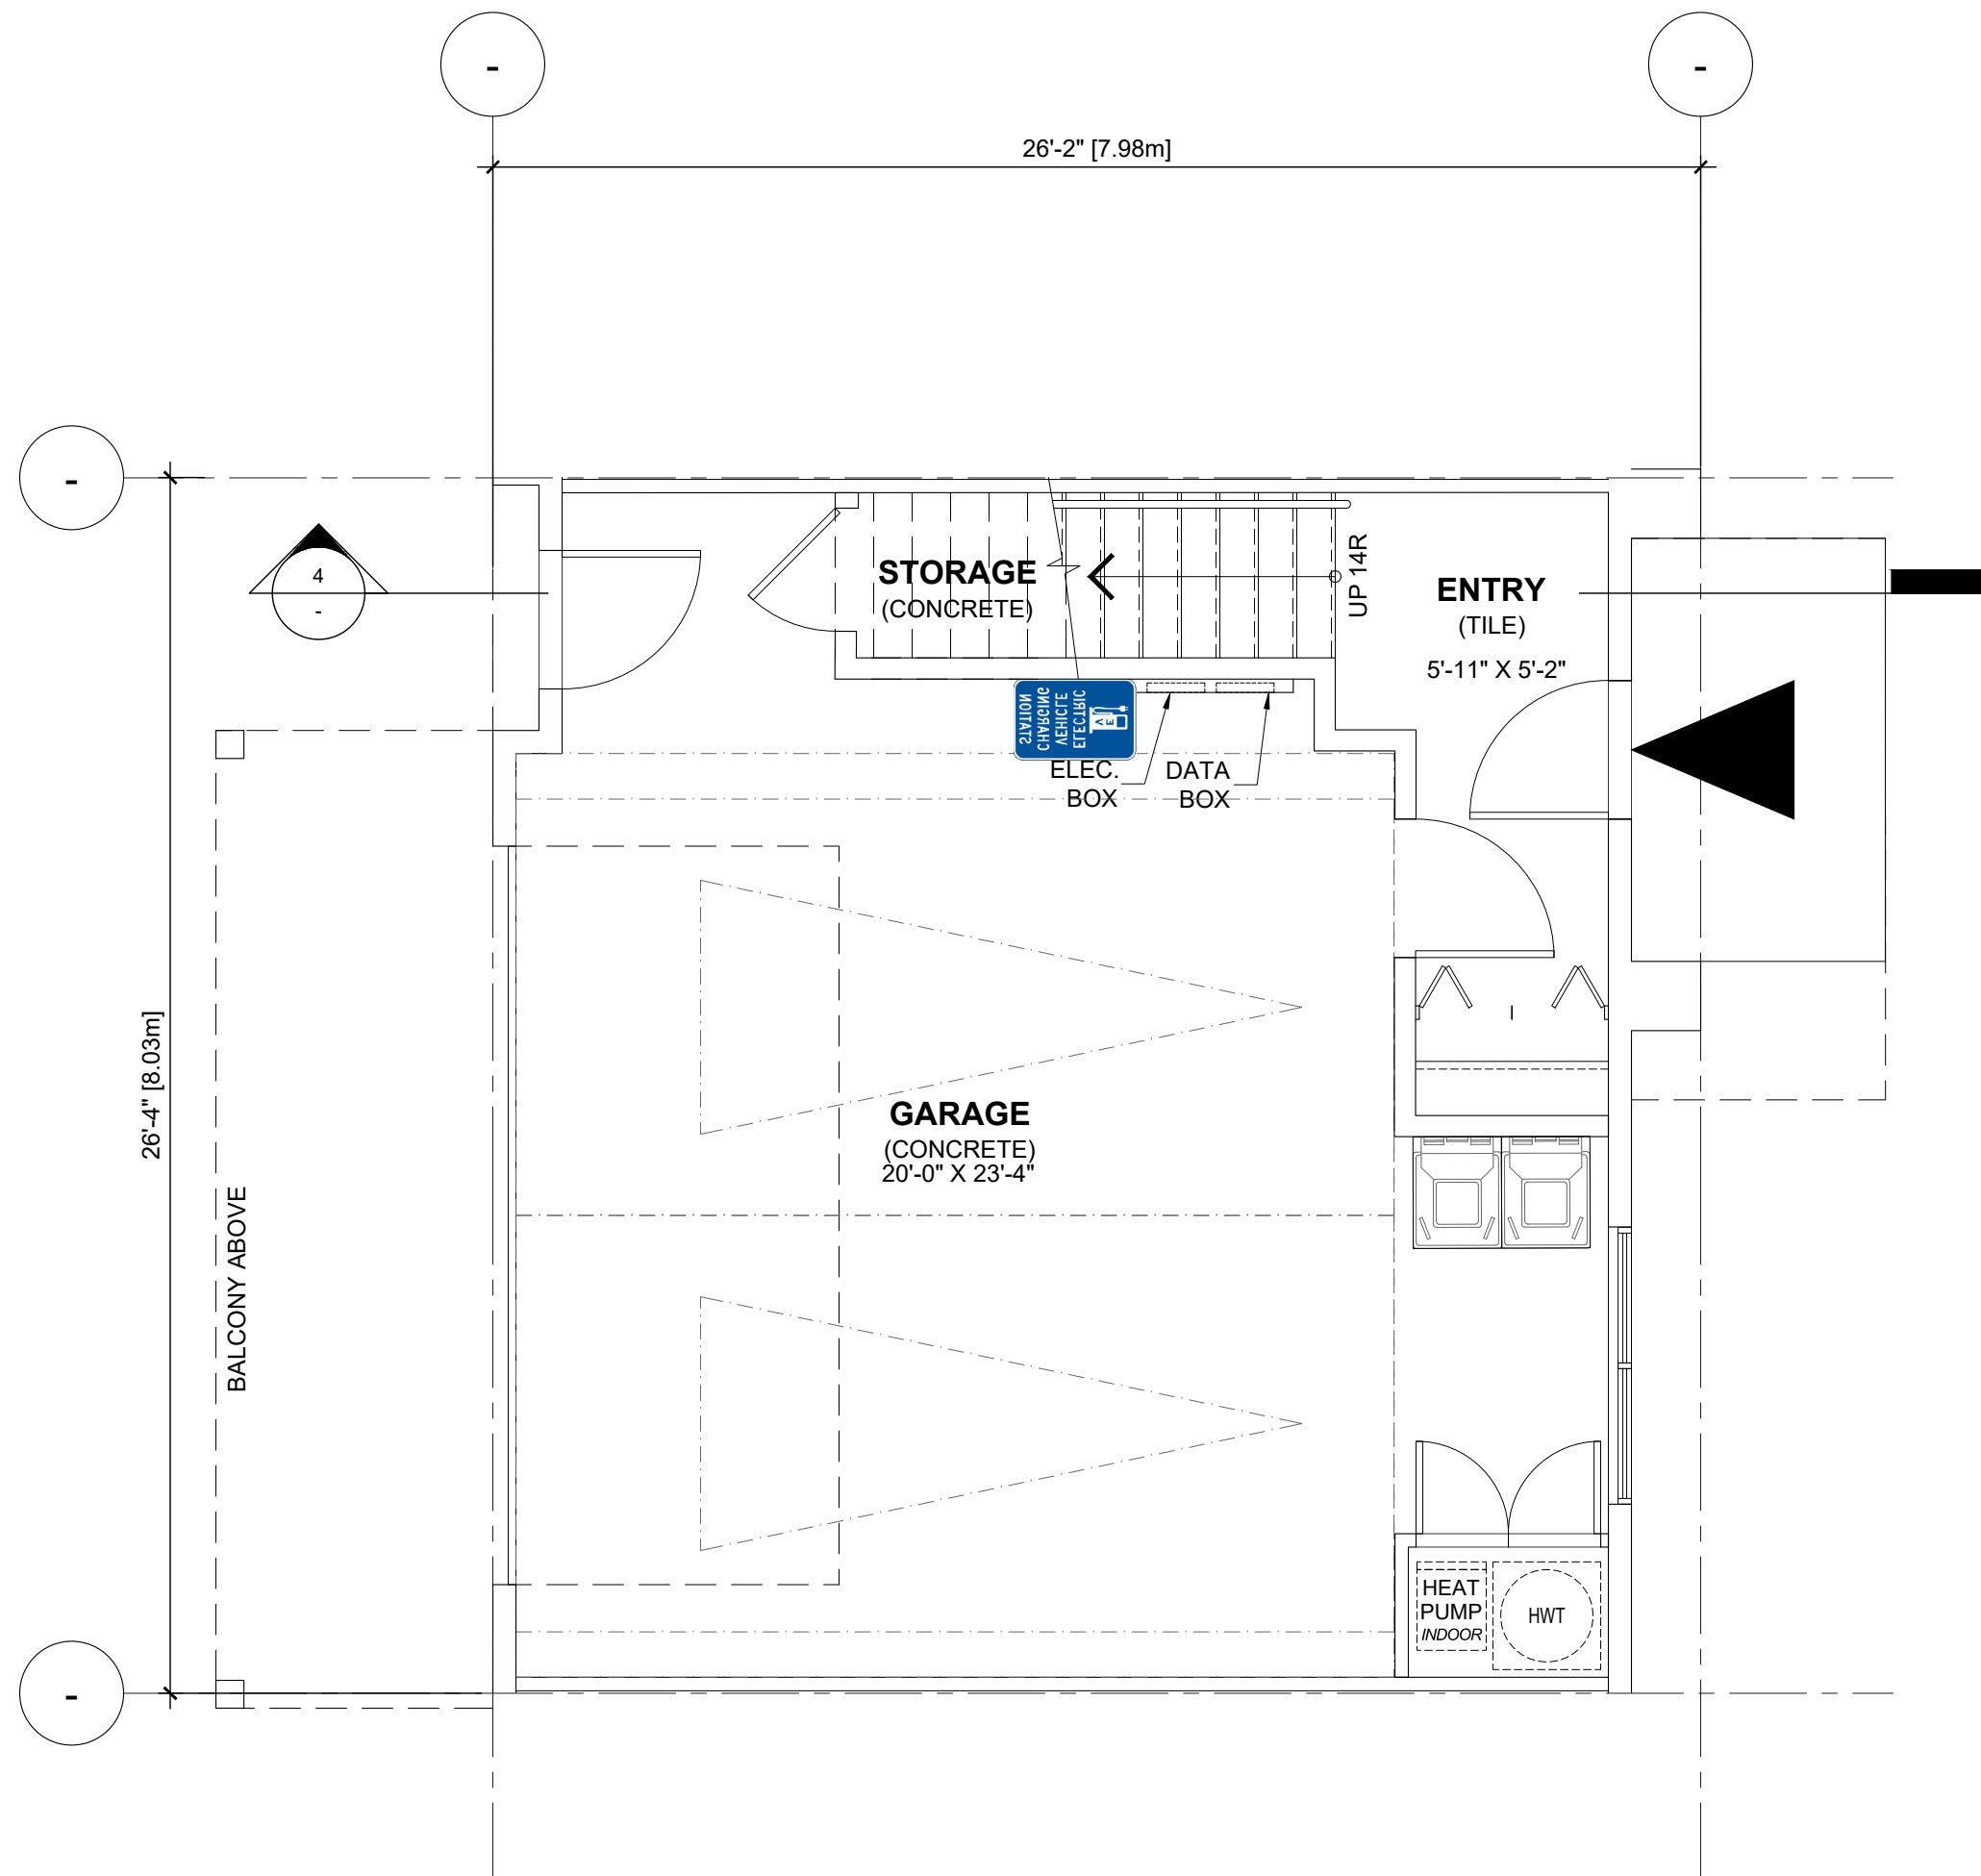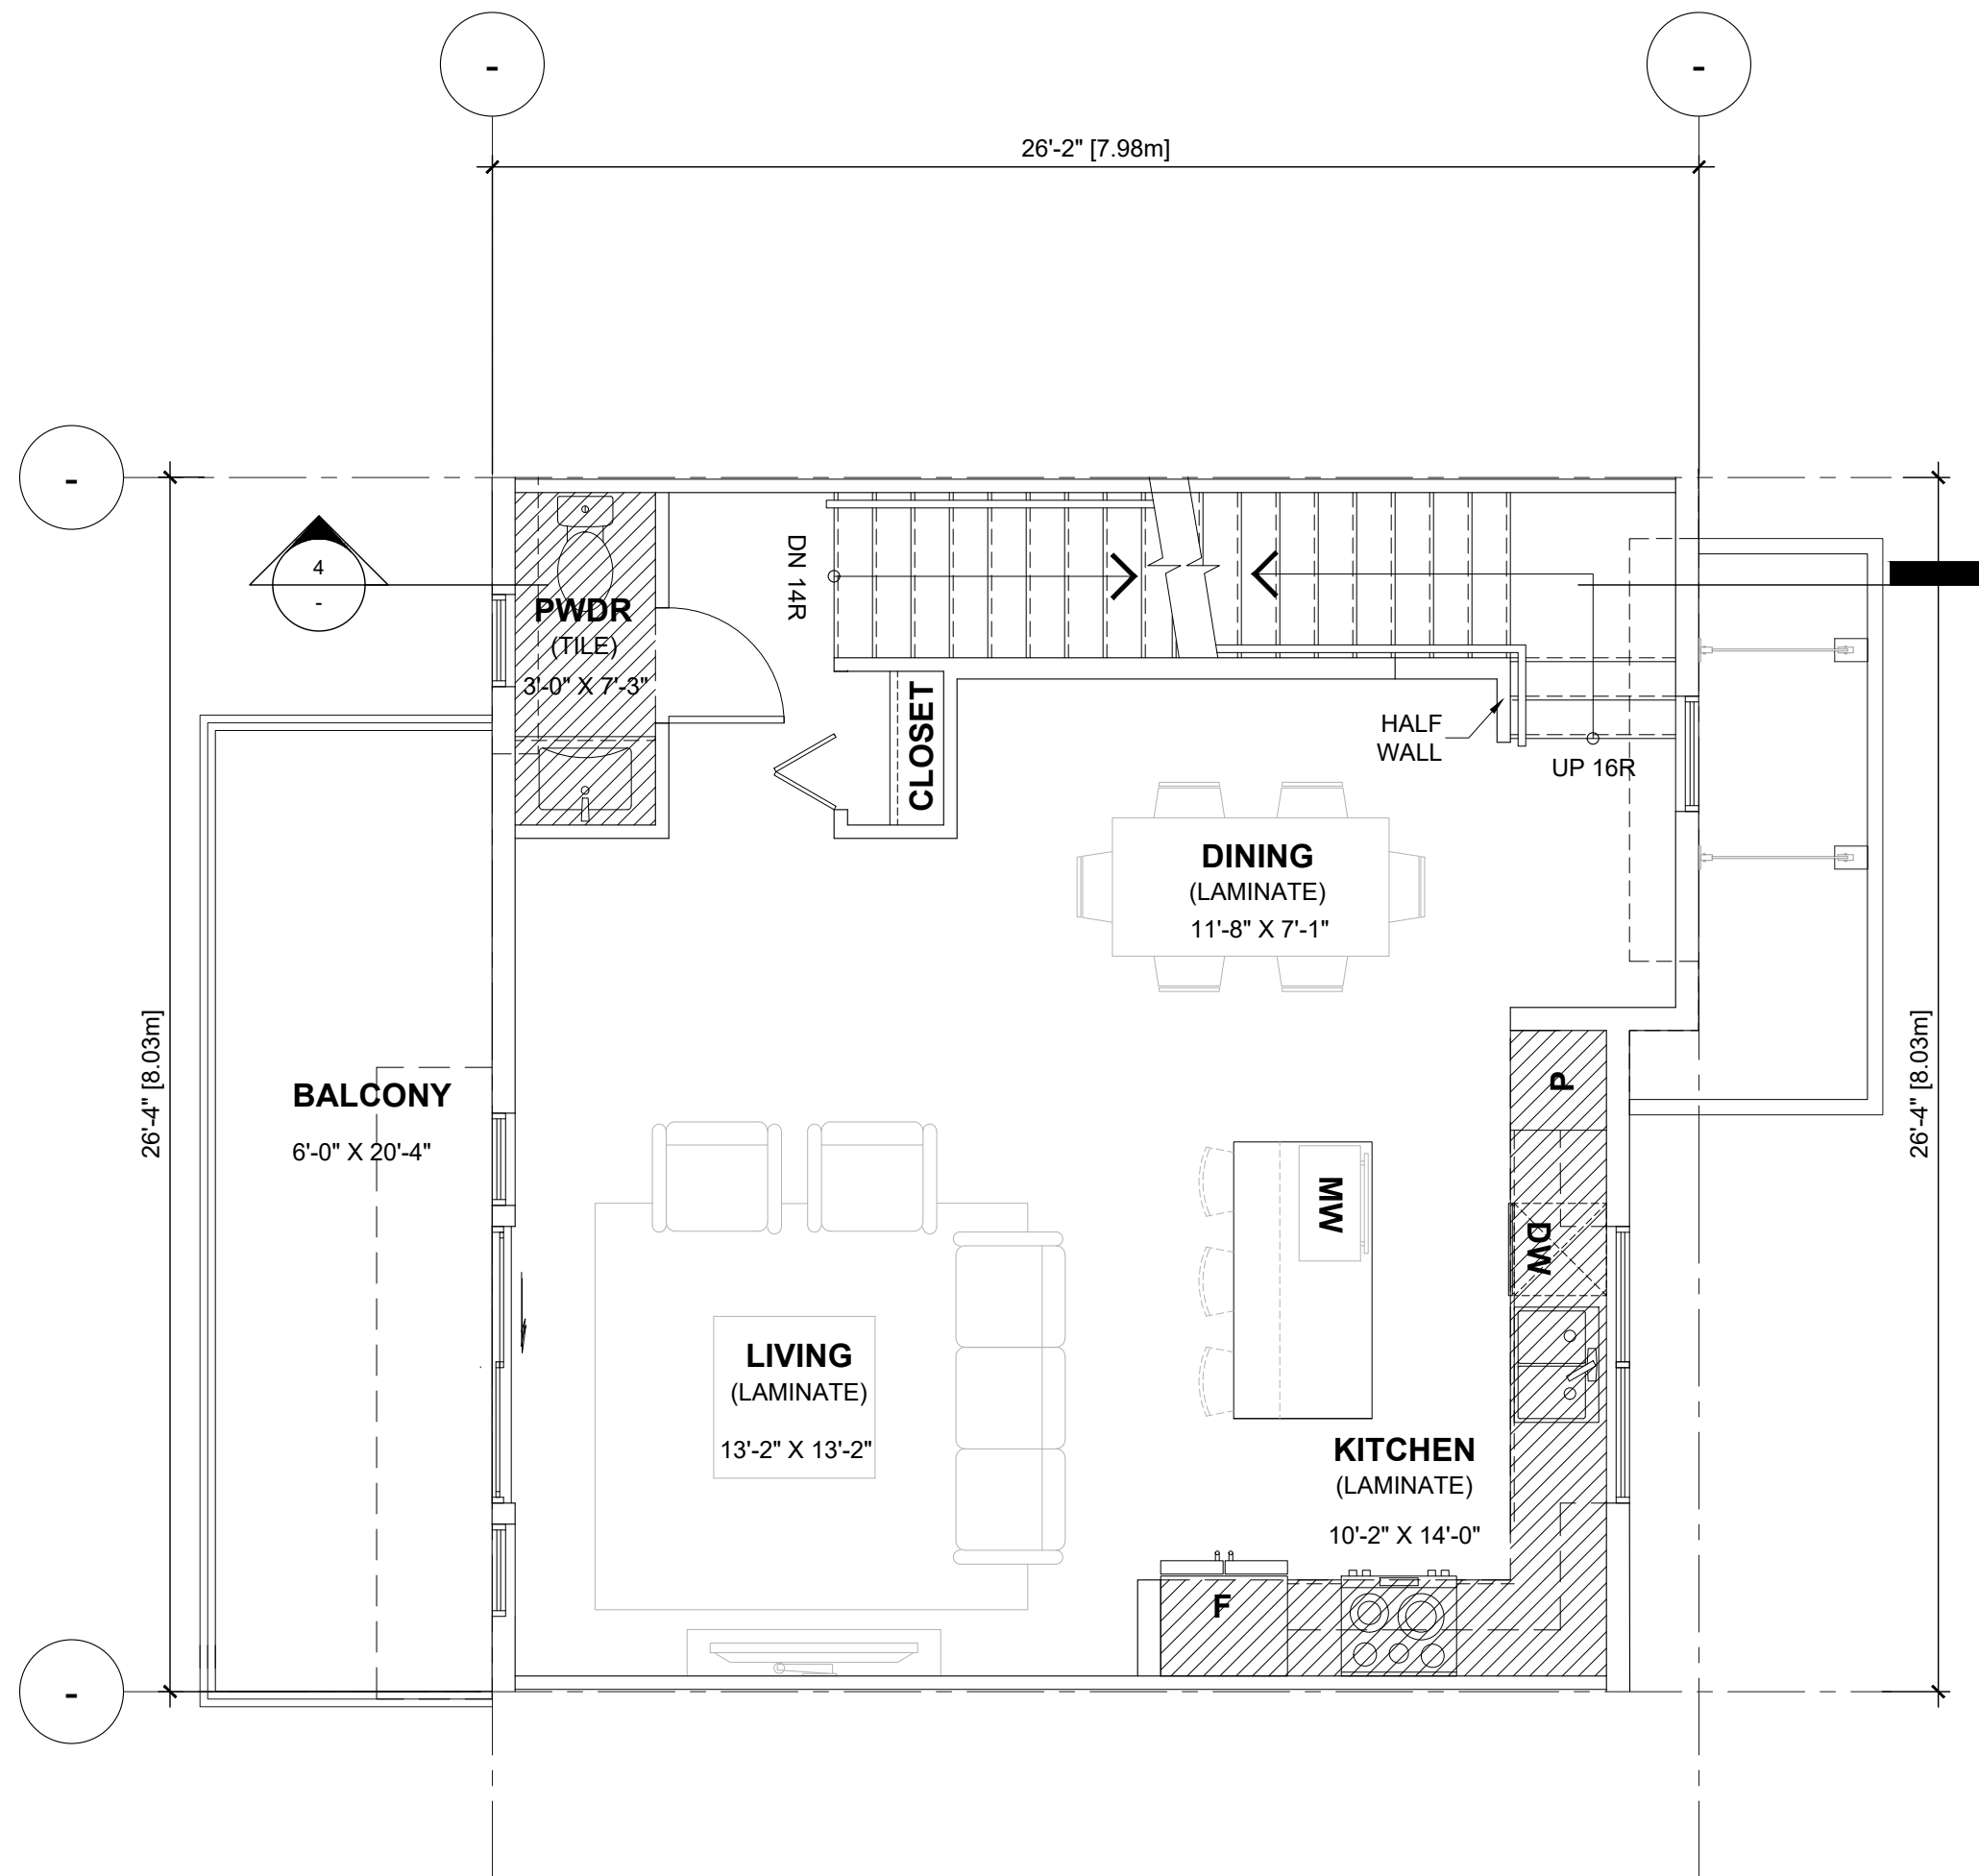

UNIT B1:	S.F.	S.M.
- GROUND FLOOR	644.50	59.88
- 2ND FLOOR	667.58	62.02
- 3RD FLOOR	701.38	65.16
- GROSS FLOOR AREA =	2,013.46	187.06
- GARAGE	506.13	47.02
- MECH./STOR.	36.20	3.36
- NET AREA =	1,471.13	136.67

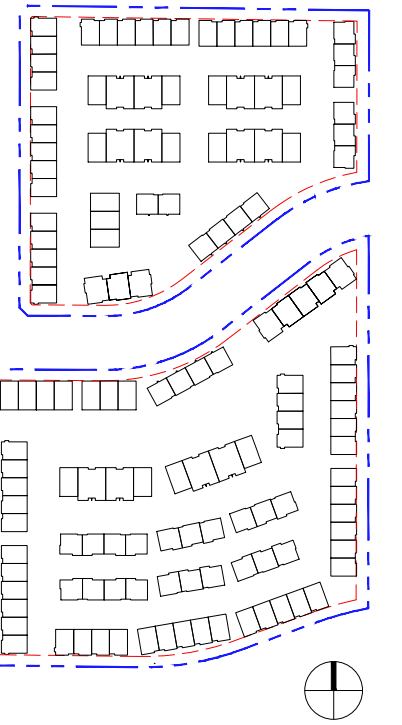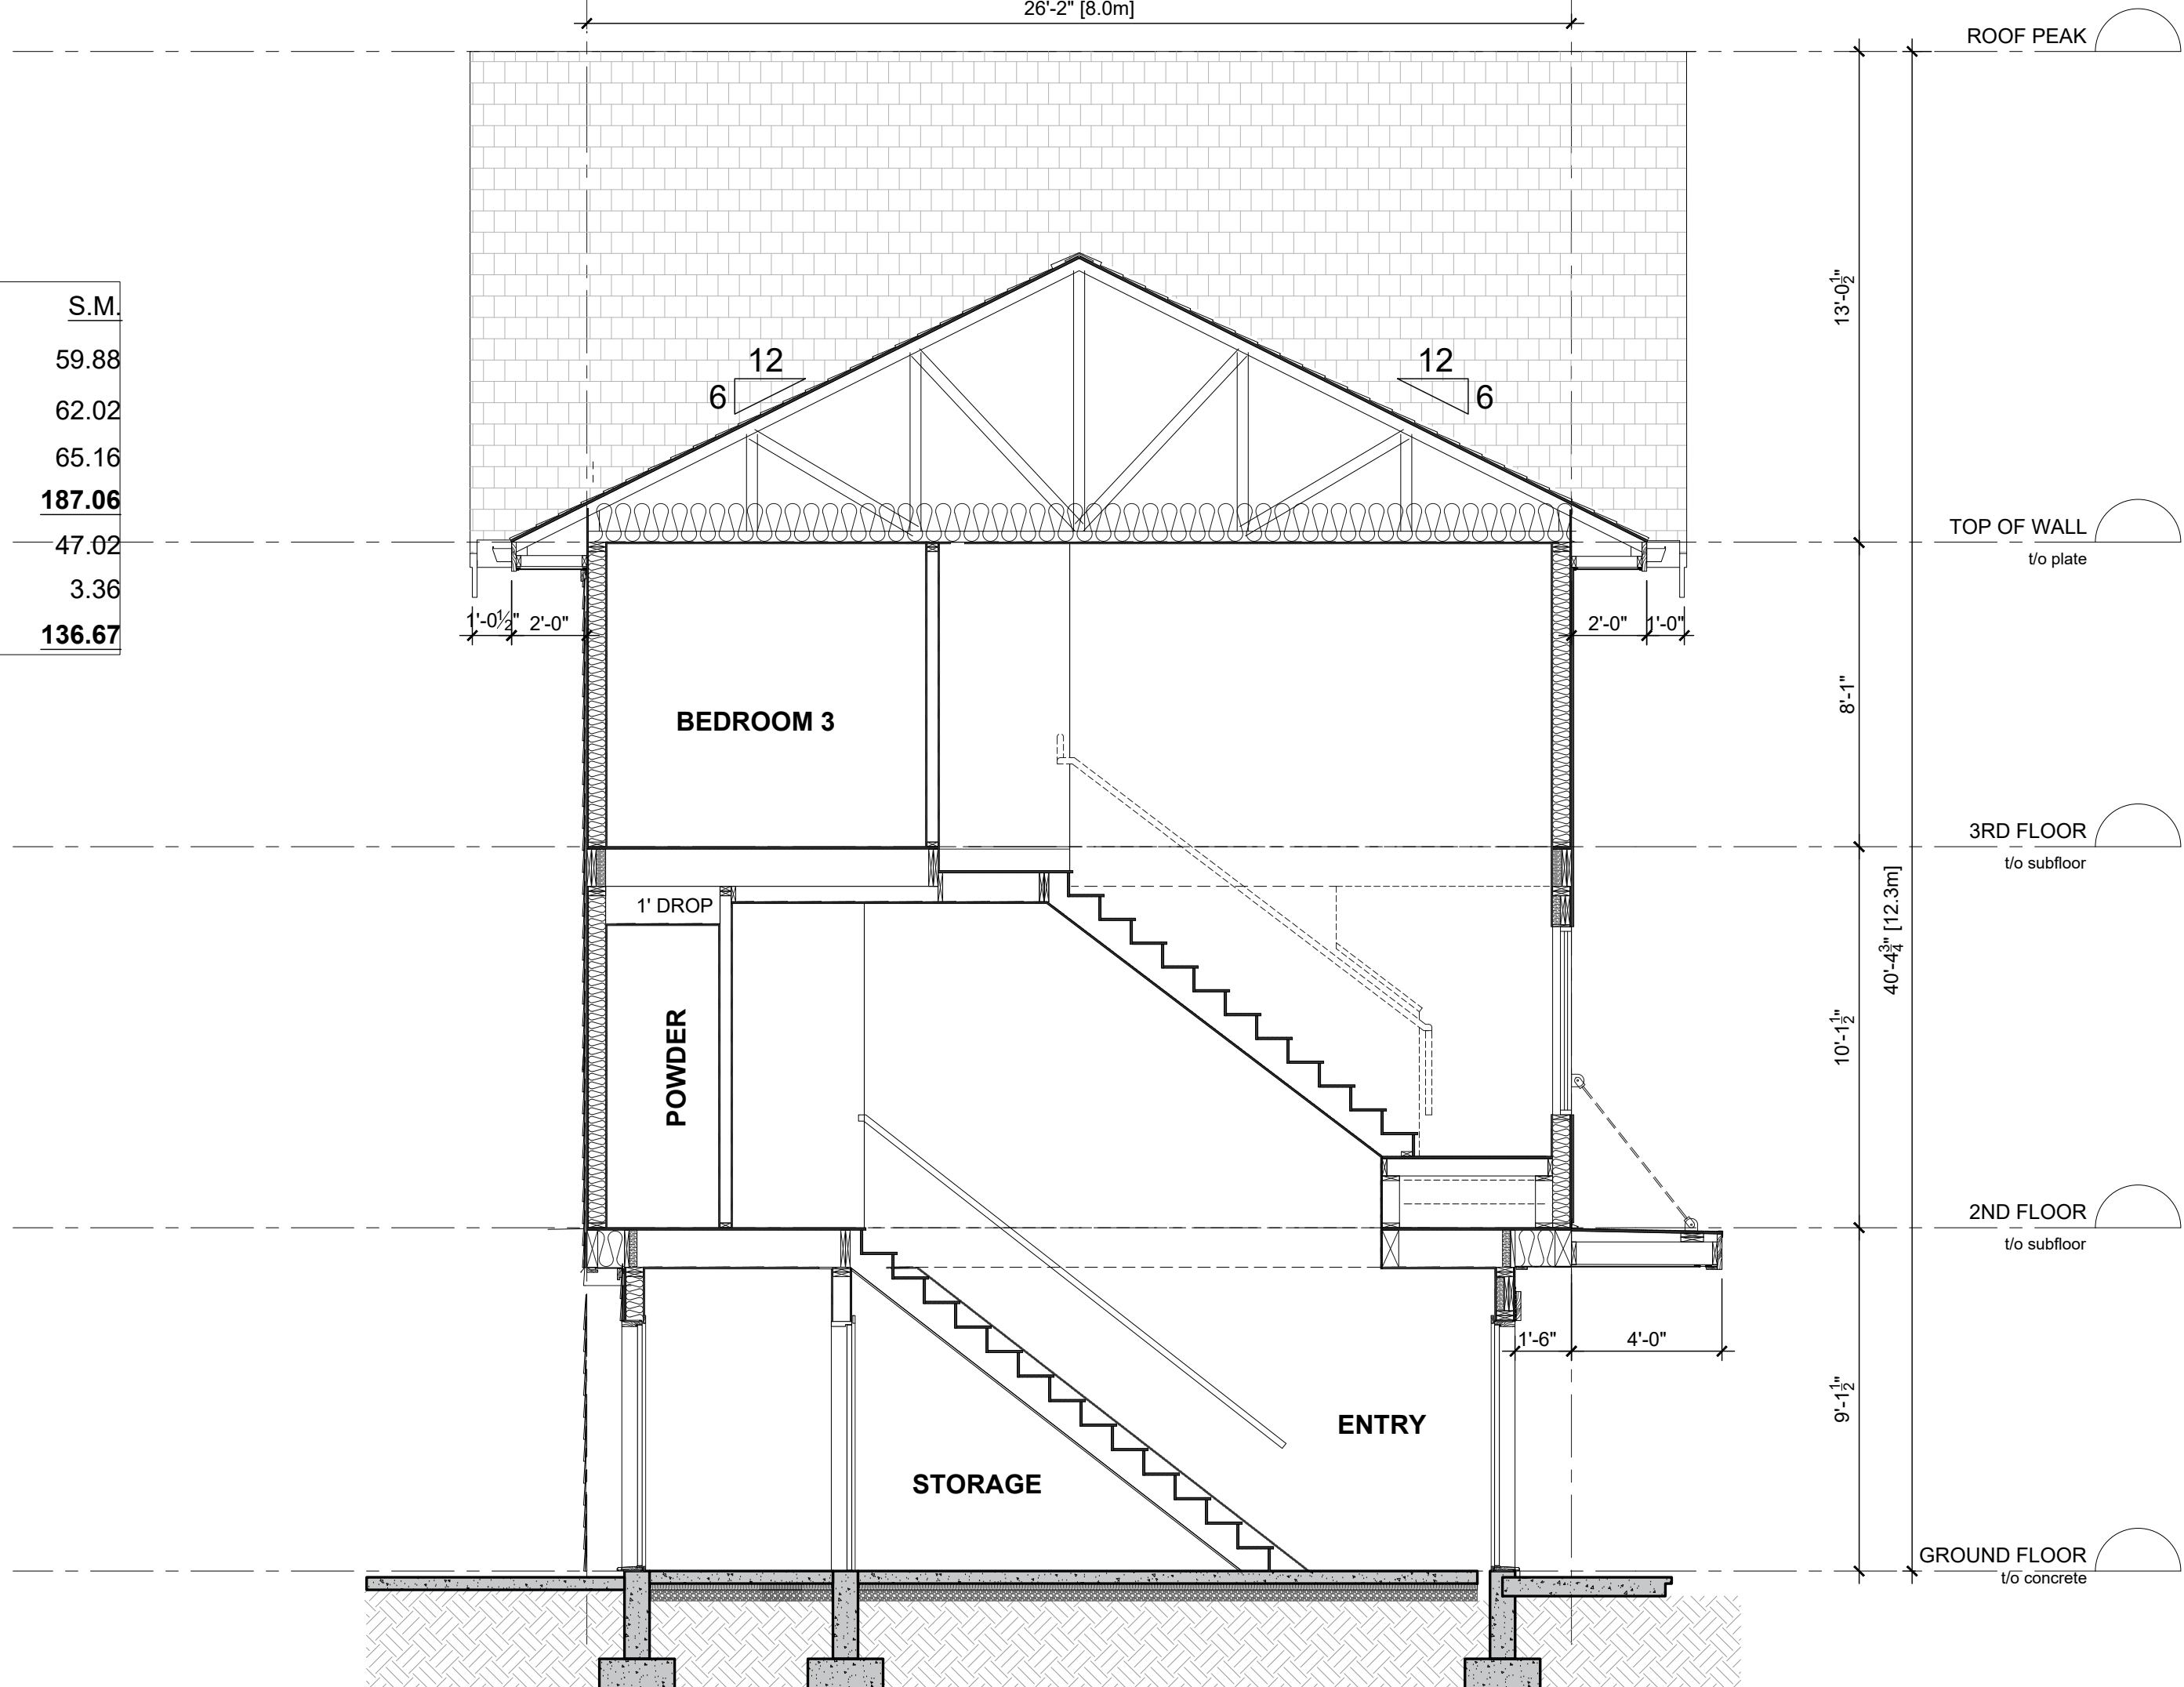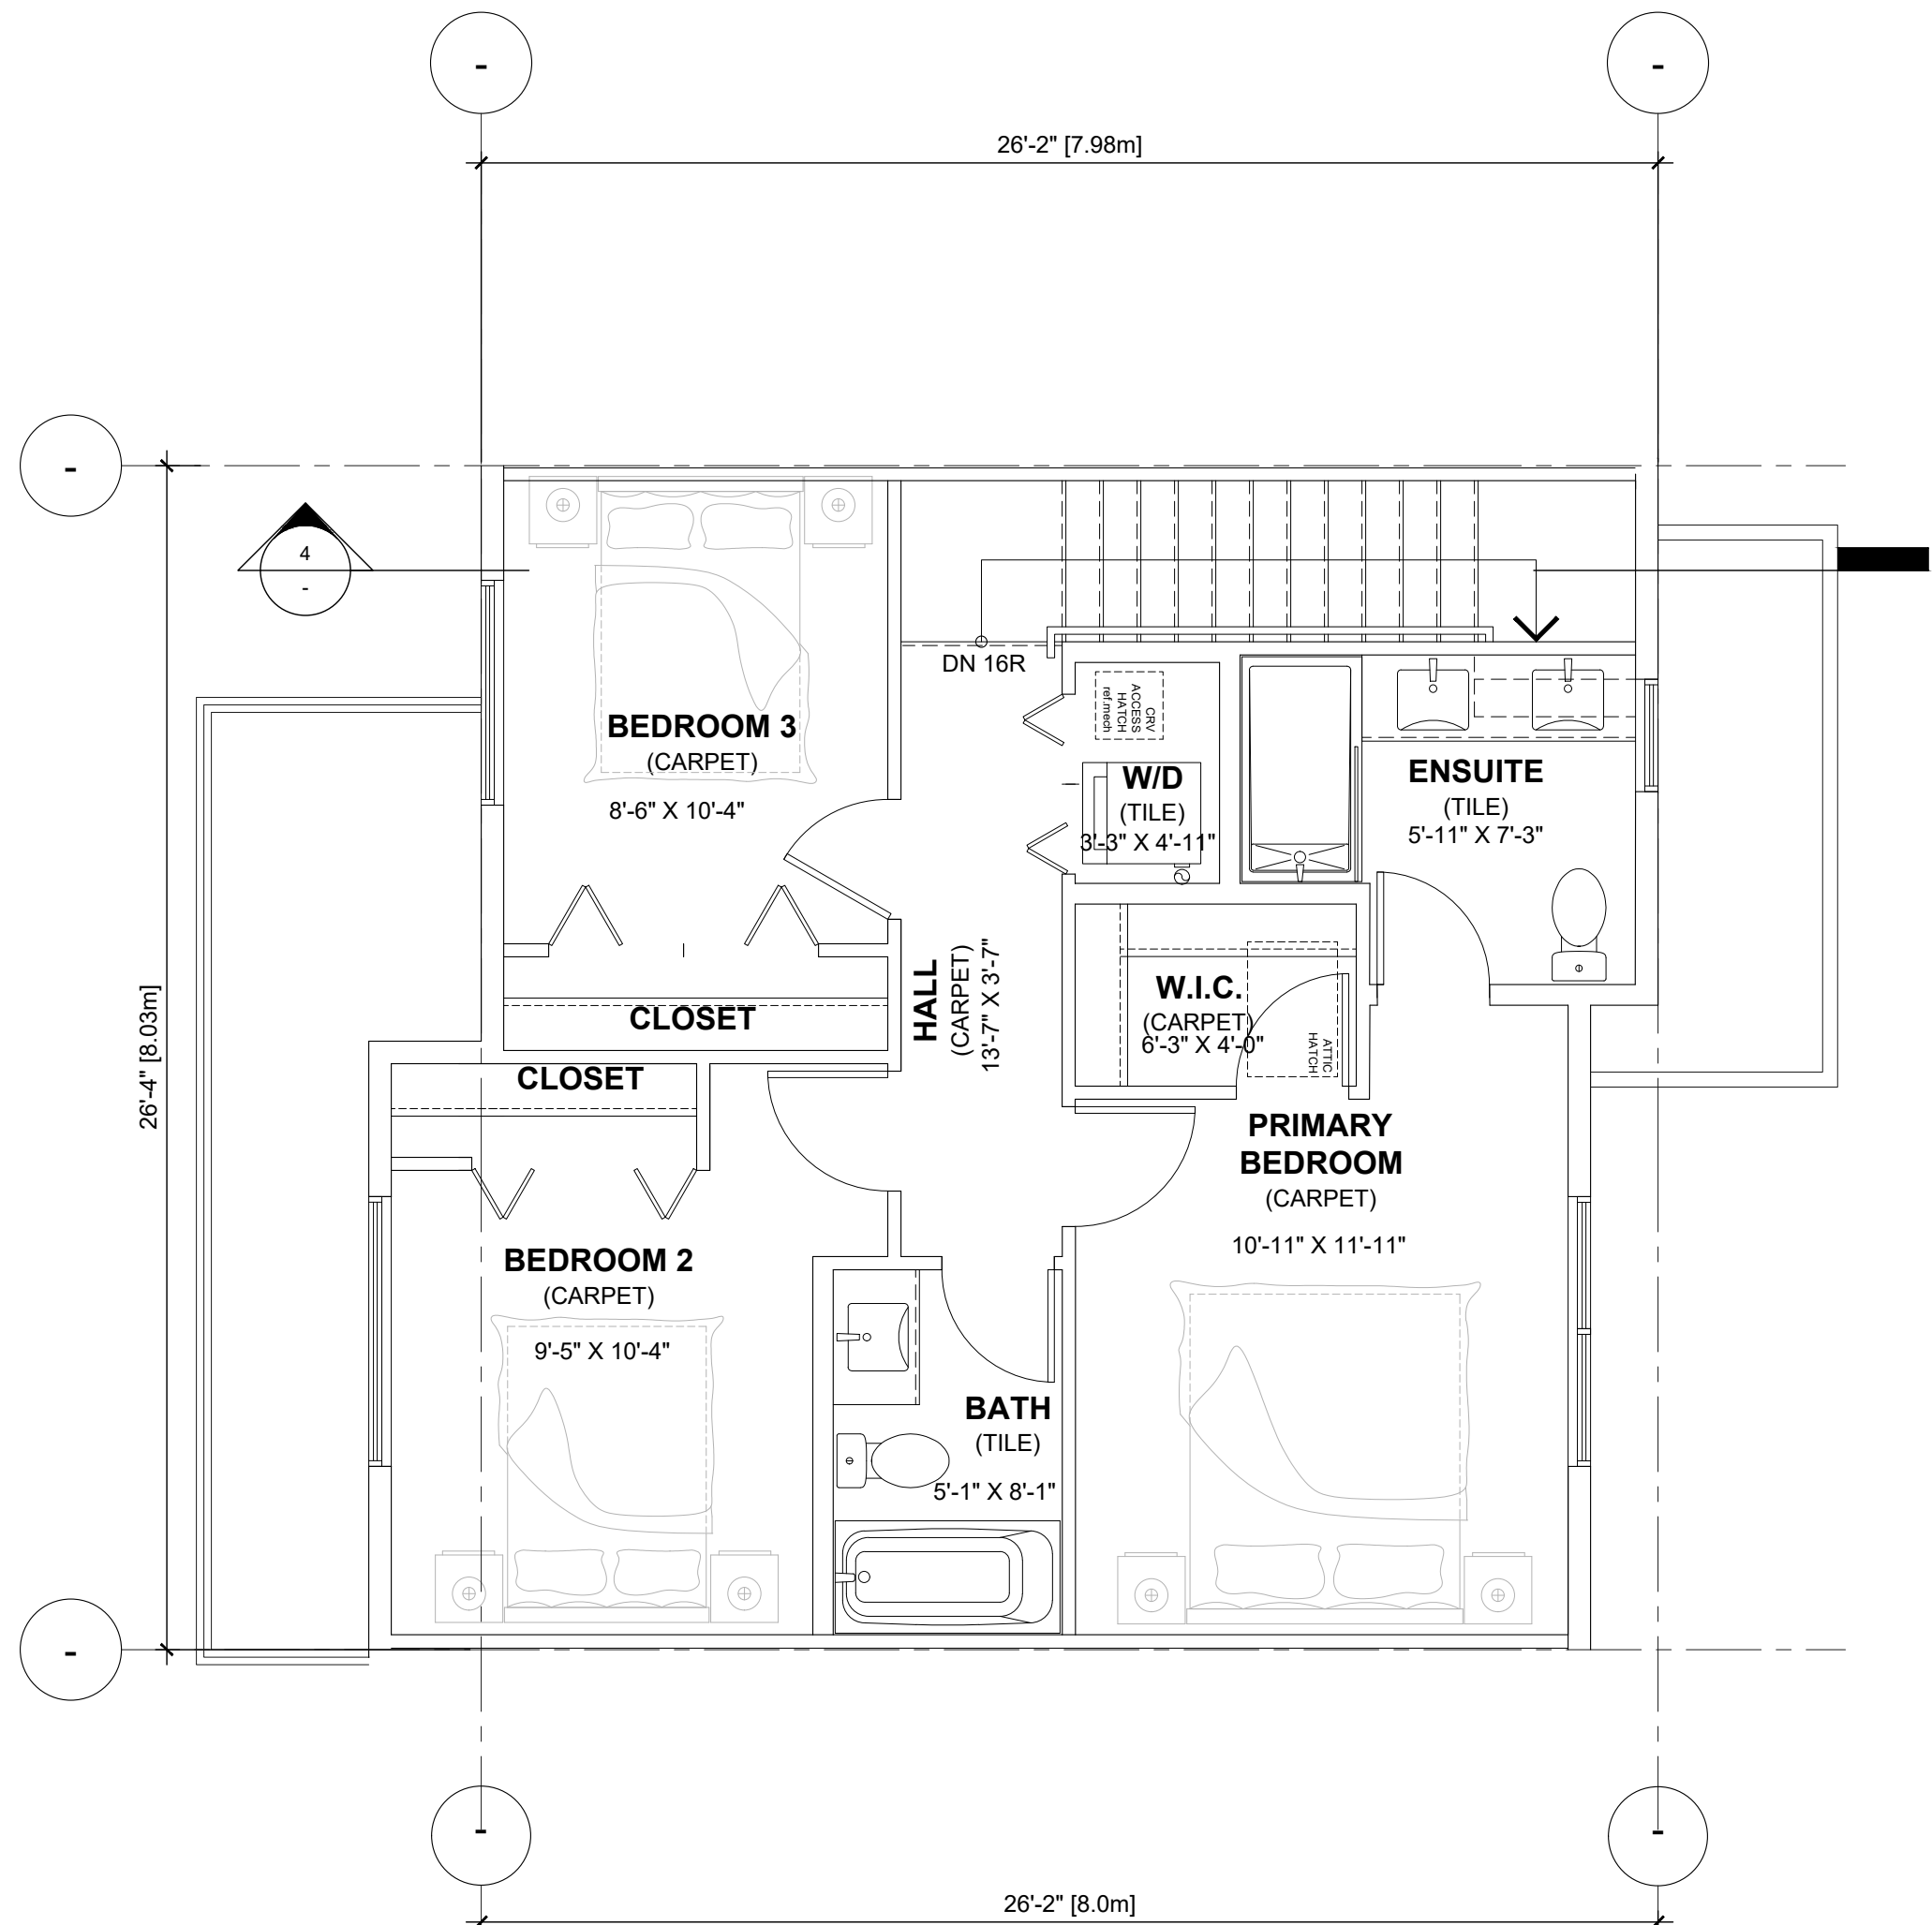

REVISIONS

ISSUES	DATE
8	
7	
6	
5	
4	
3	
2	
1 ISSUED FOR DP	June 07, 2024

PROJECT NUMBER	DE-08.1
DRAWN BY	RR/ RV/ LC
CHECKED BY	RW
DATE CHECKED	

CONSULTANT



PROJECT

EMORY
TOWNHOMES



20315 & 20323 78 AVE, 20320 & 20340 80 AVE,
7831, 7843, & 7849 204 ST
TOWNSHIP OF LANGLEY, BC

DRAWING TITLE




UNIT B1
(INTERNAL UNIT)
FLOOR PLANS
& SECTION

DRAWING No.

A4.01

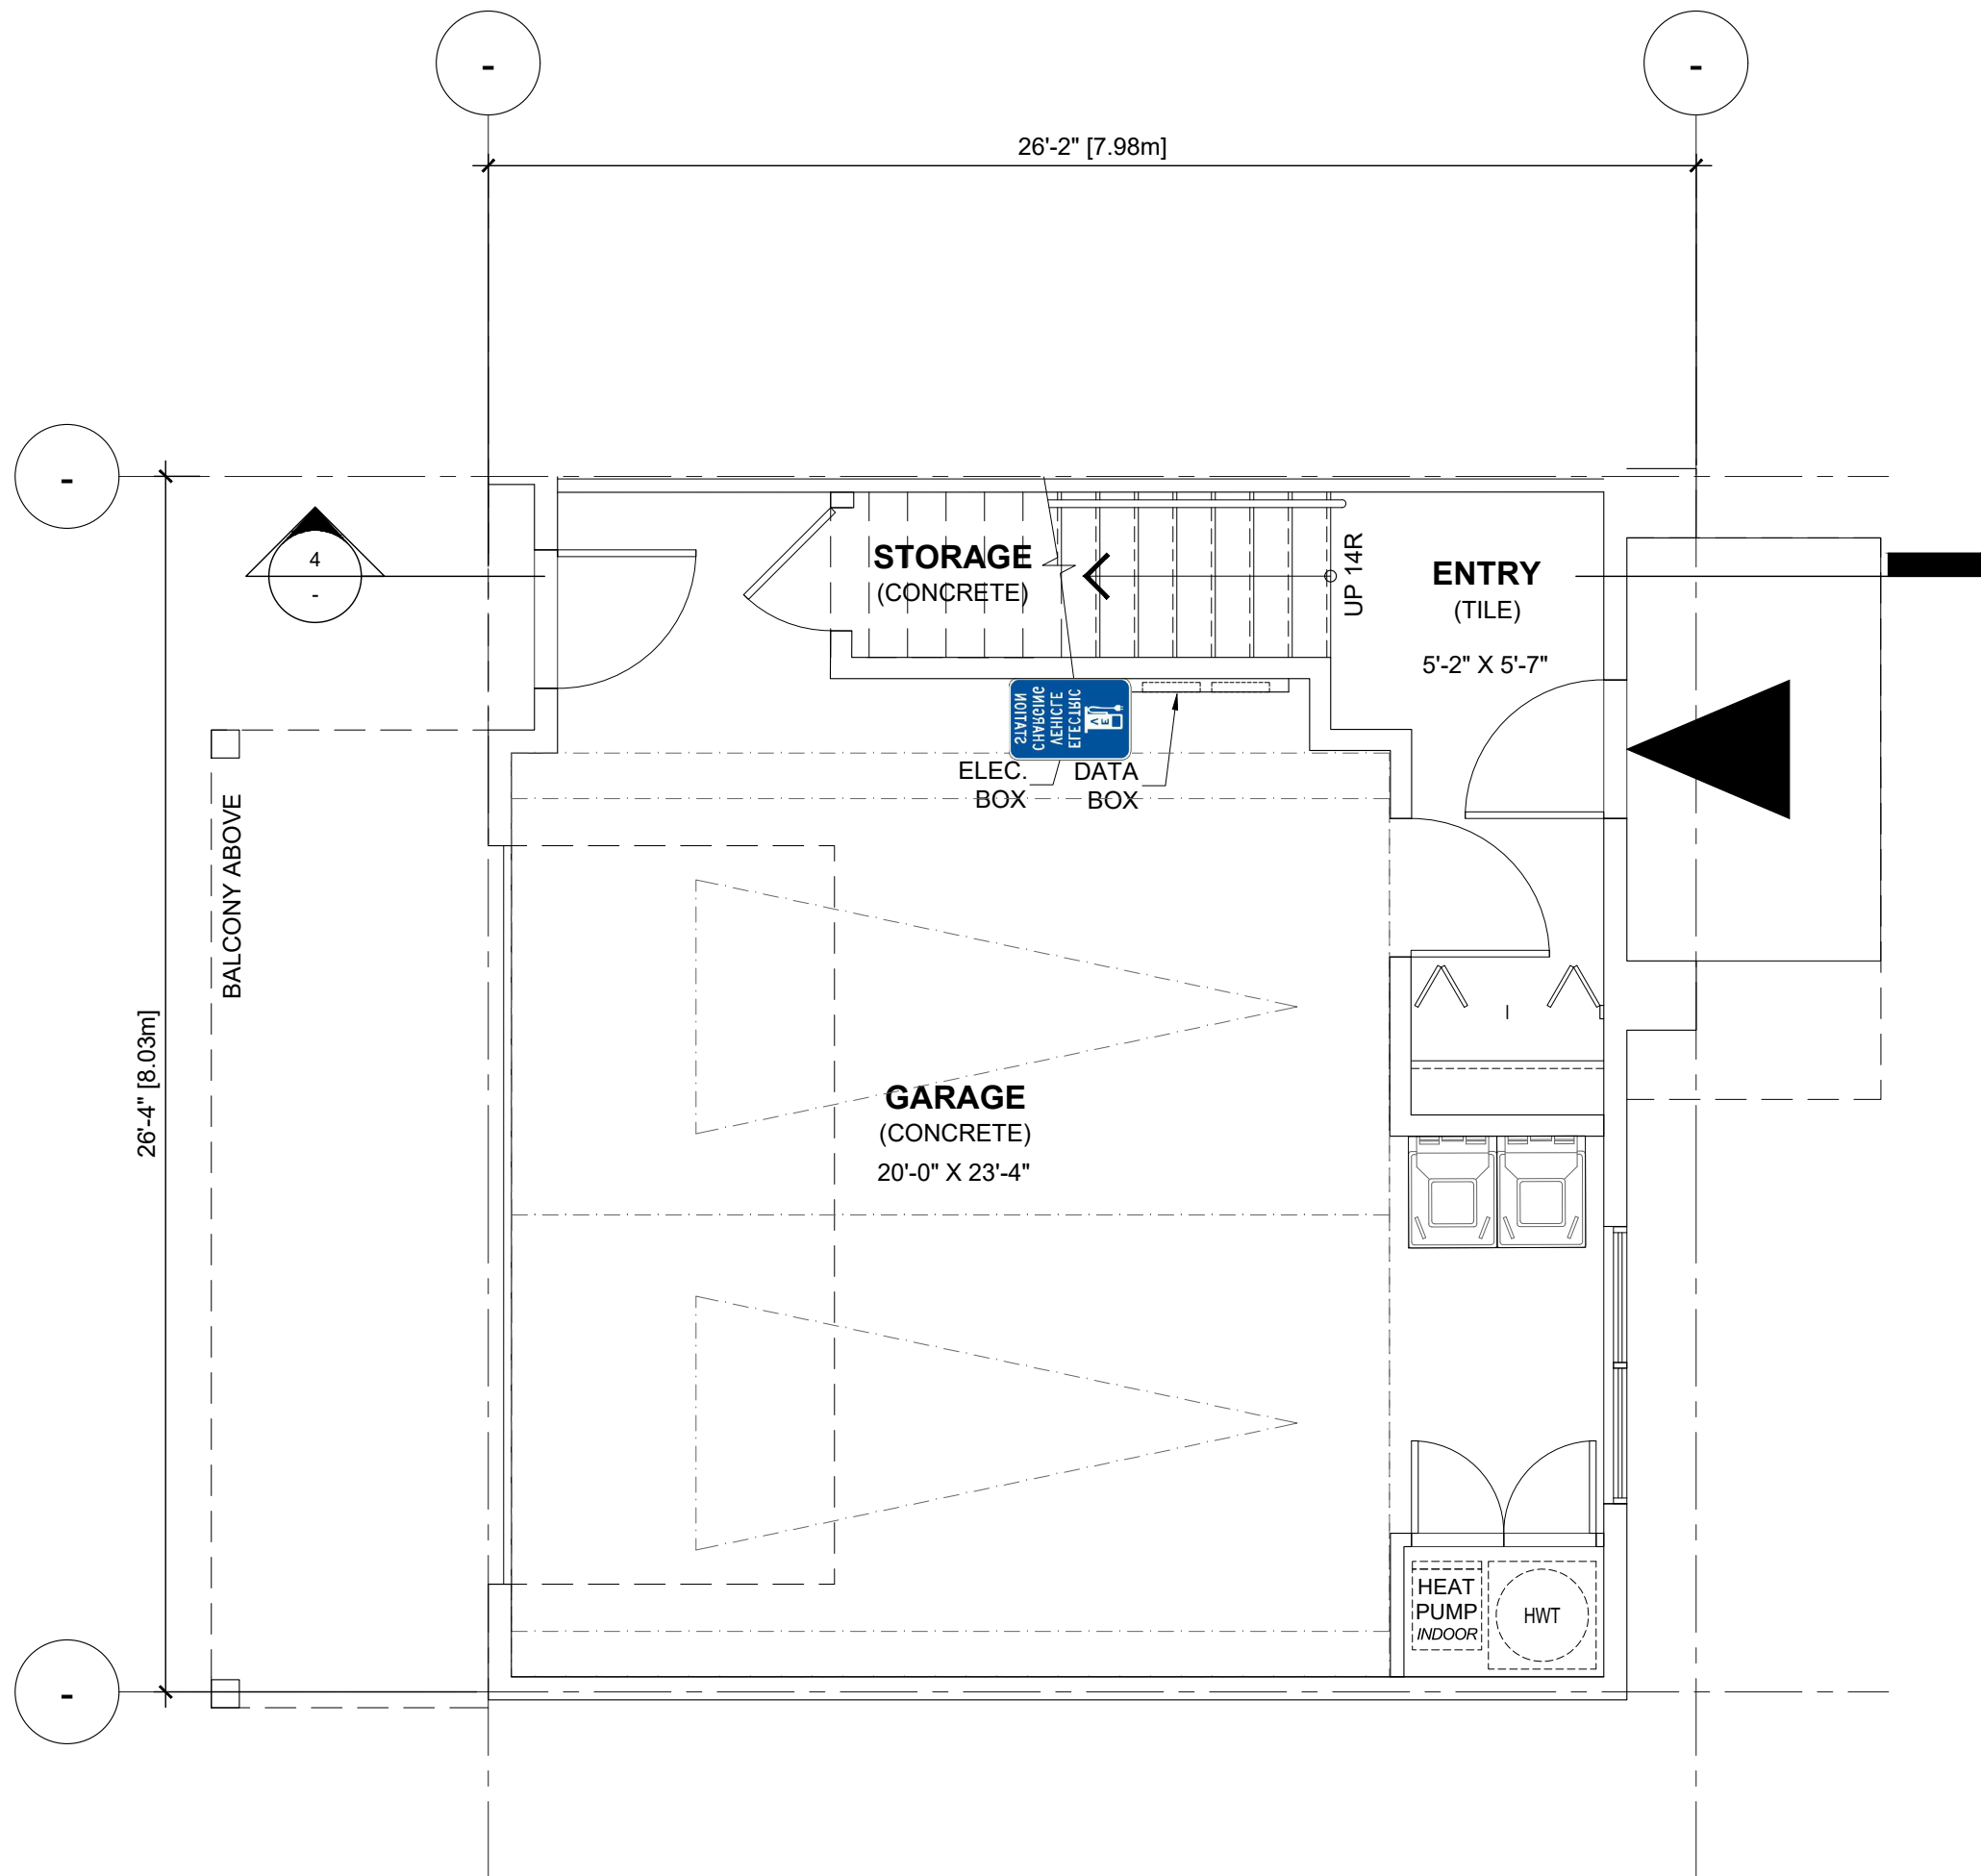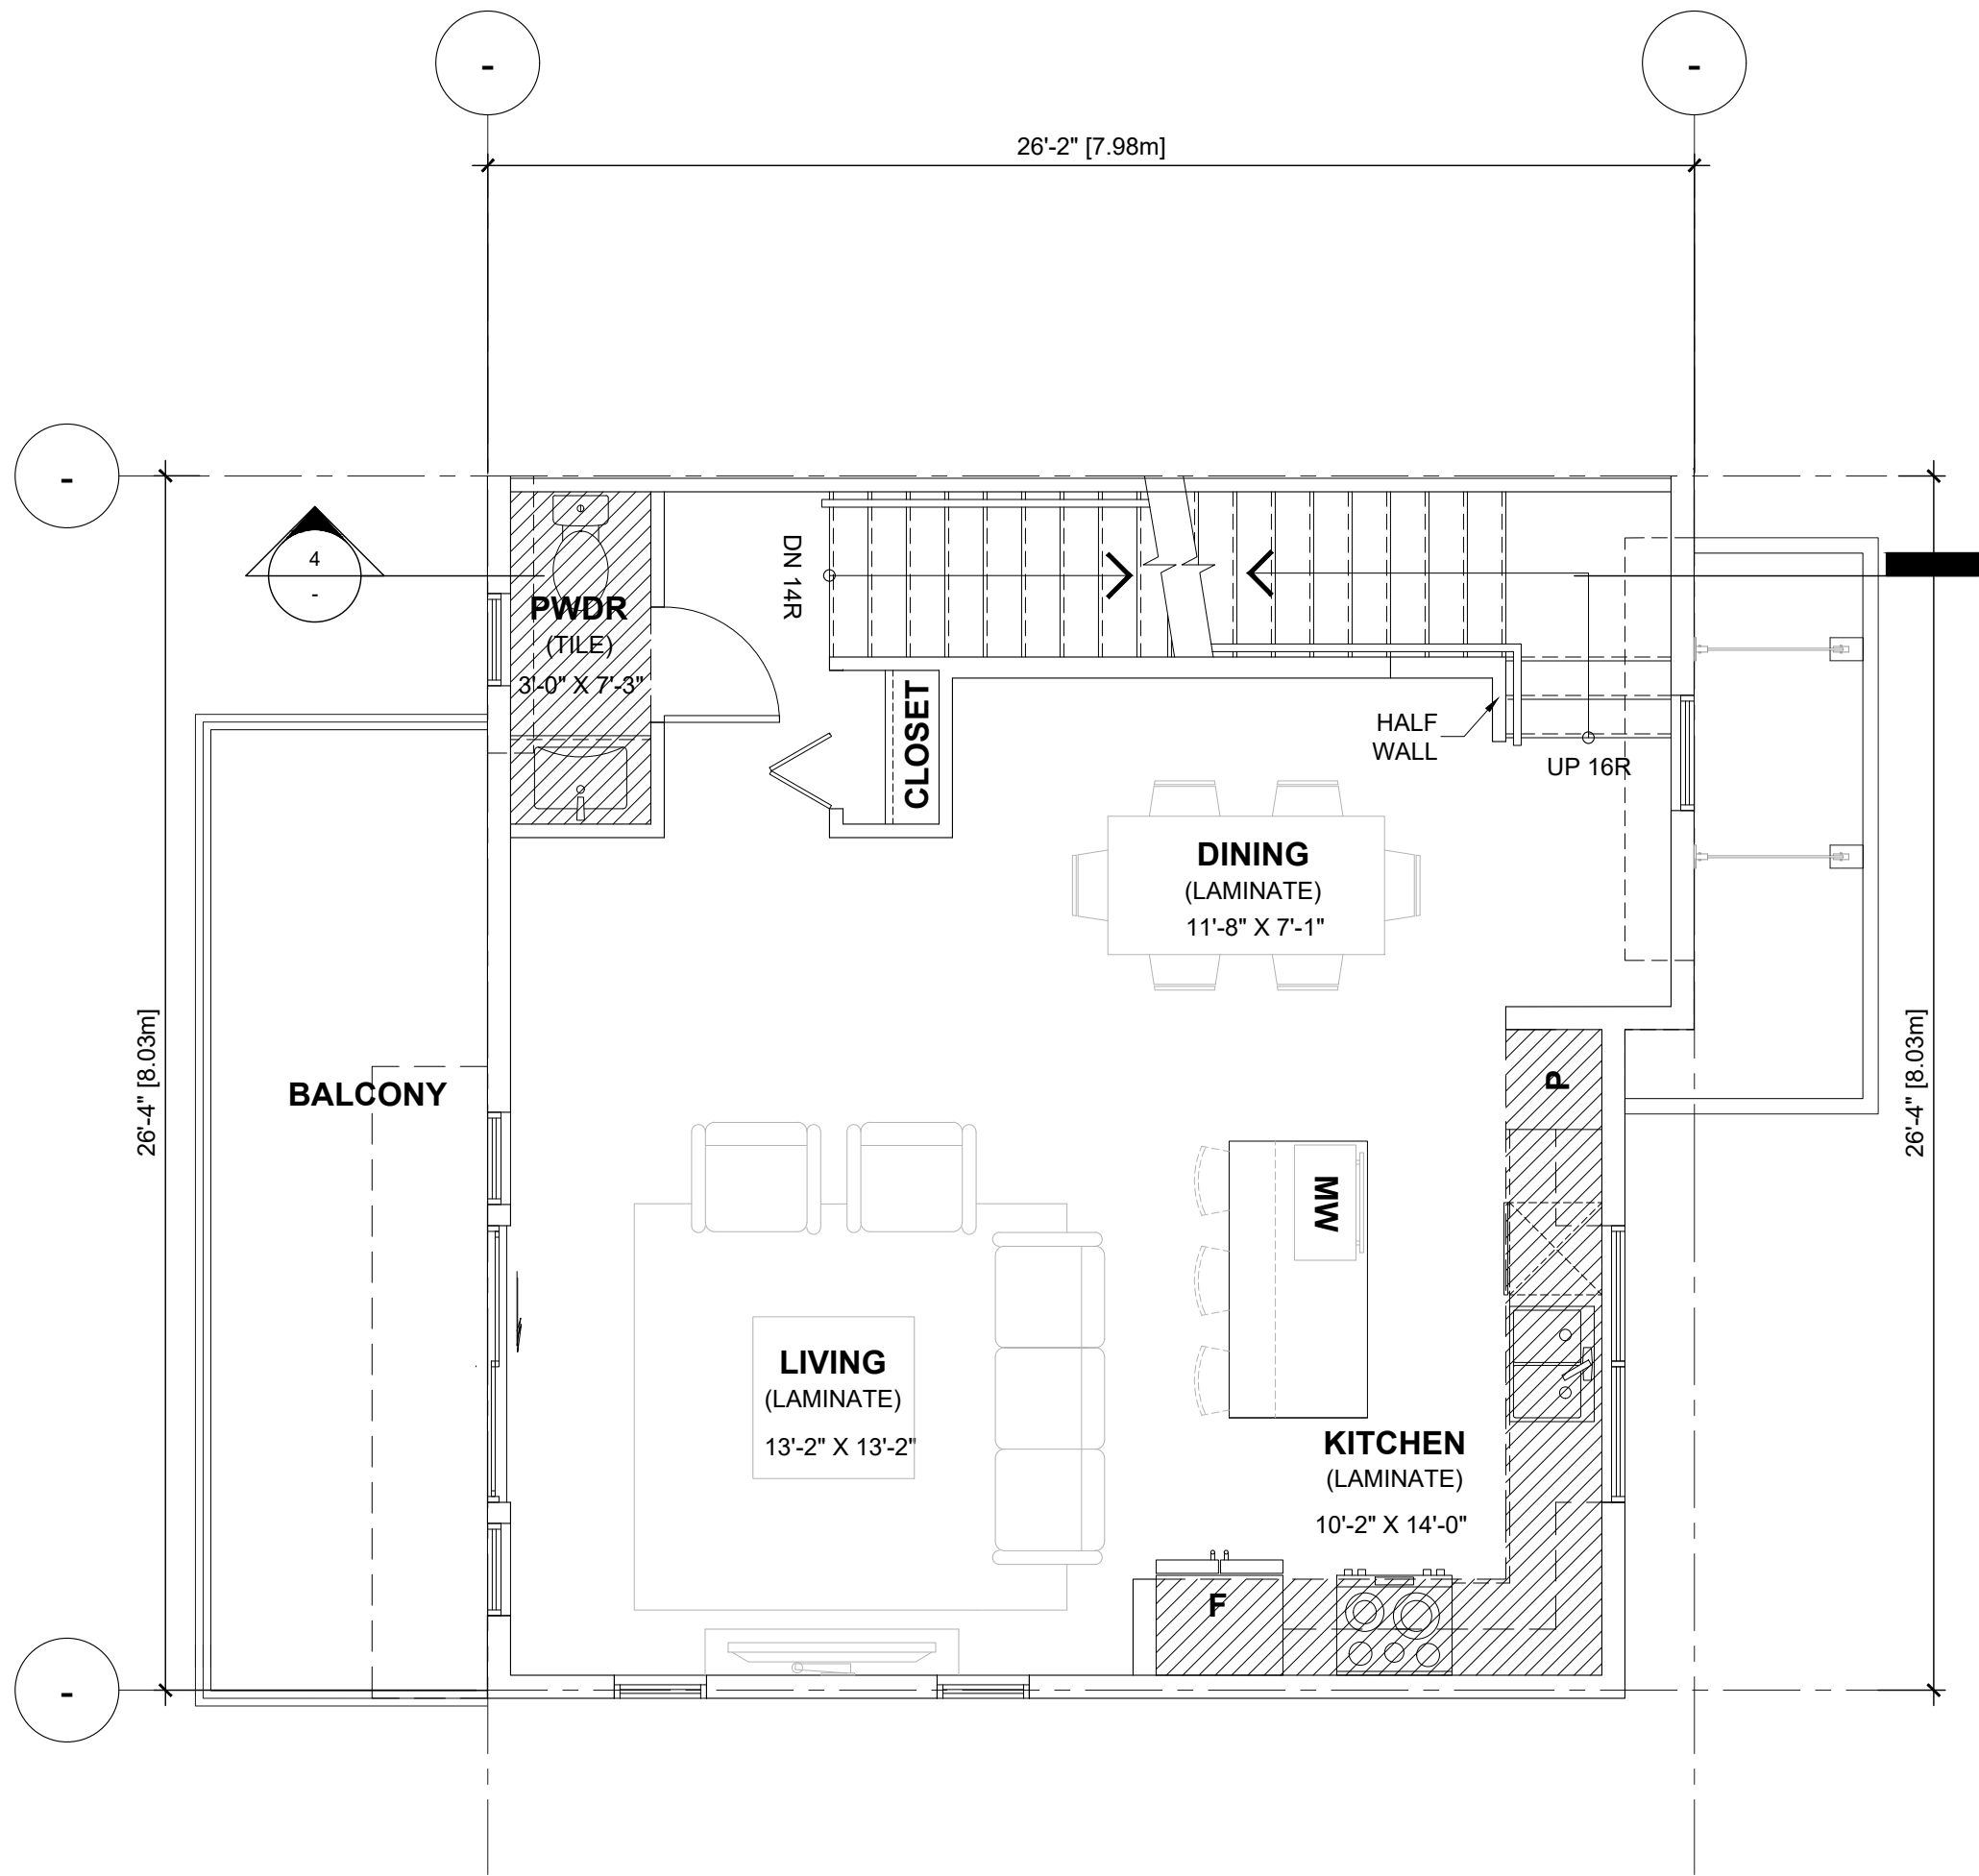

UNIT B1a:	S.F.	S.M.
- GROUND FLOOR	648.73	60.27
- 2ND FLOOR	671.47	62.38
- 3RD FLOOR	705.88	65.58
- GROSS FLOOR AREA =	2,026.07	65.58
- GARAGE	509.51	47.33
- MECH./STOR.	37.04	3.44
- NET AREA =	1,479.52	137.45

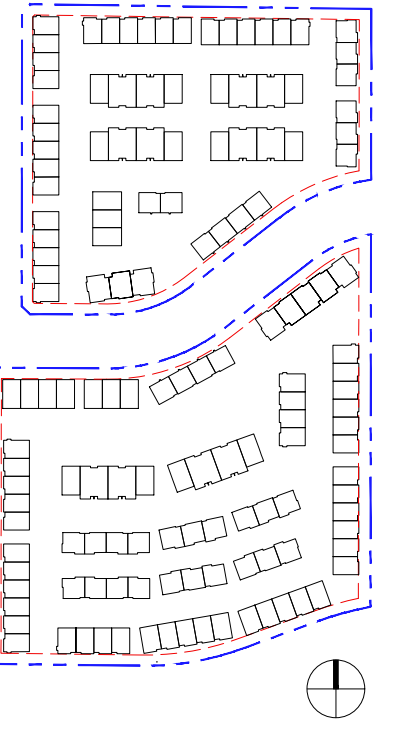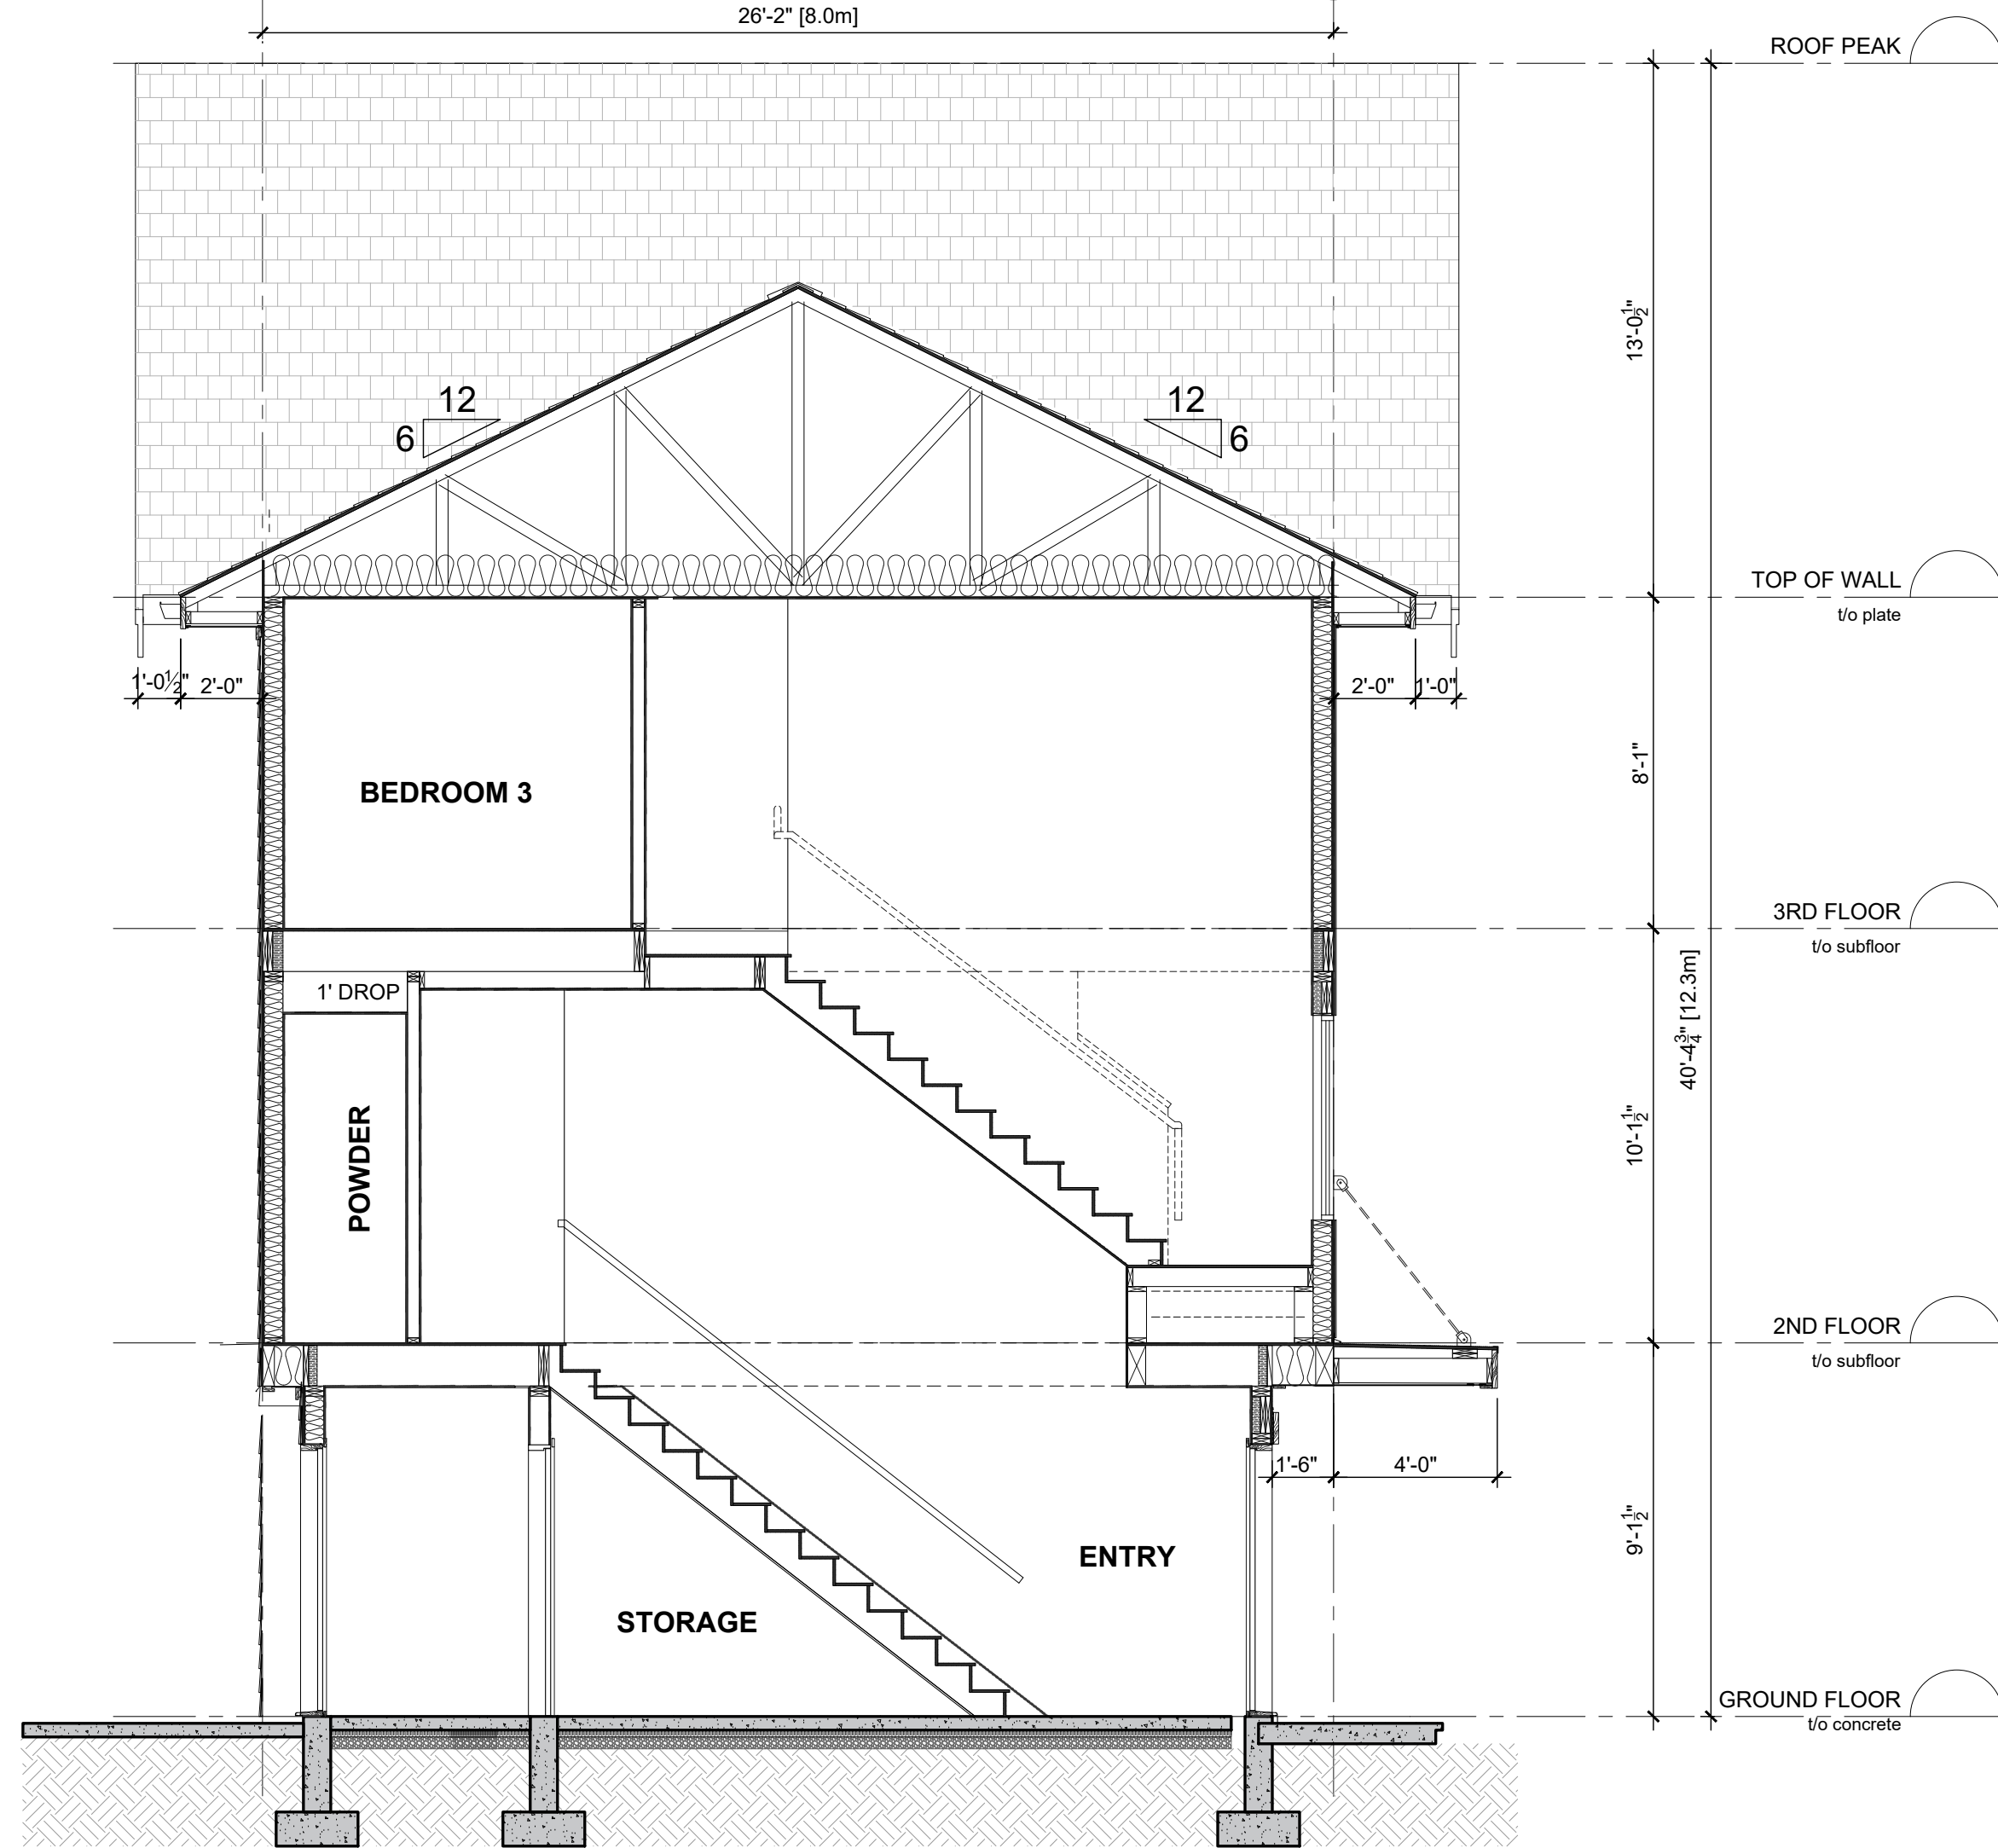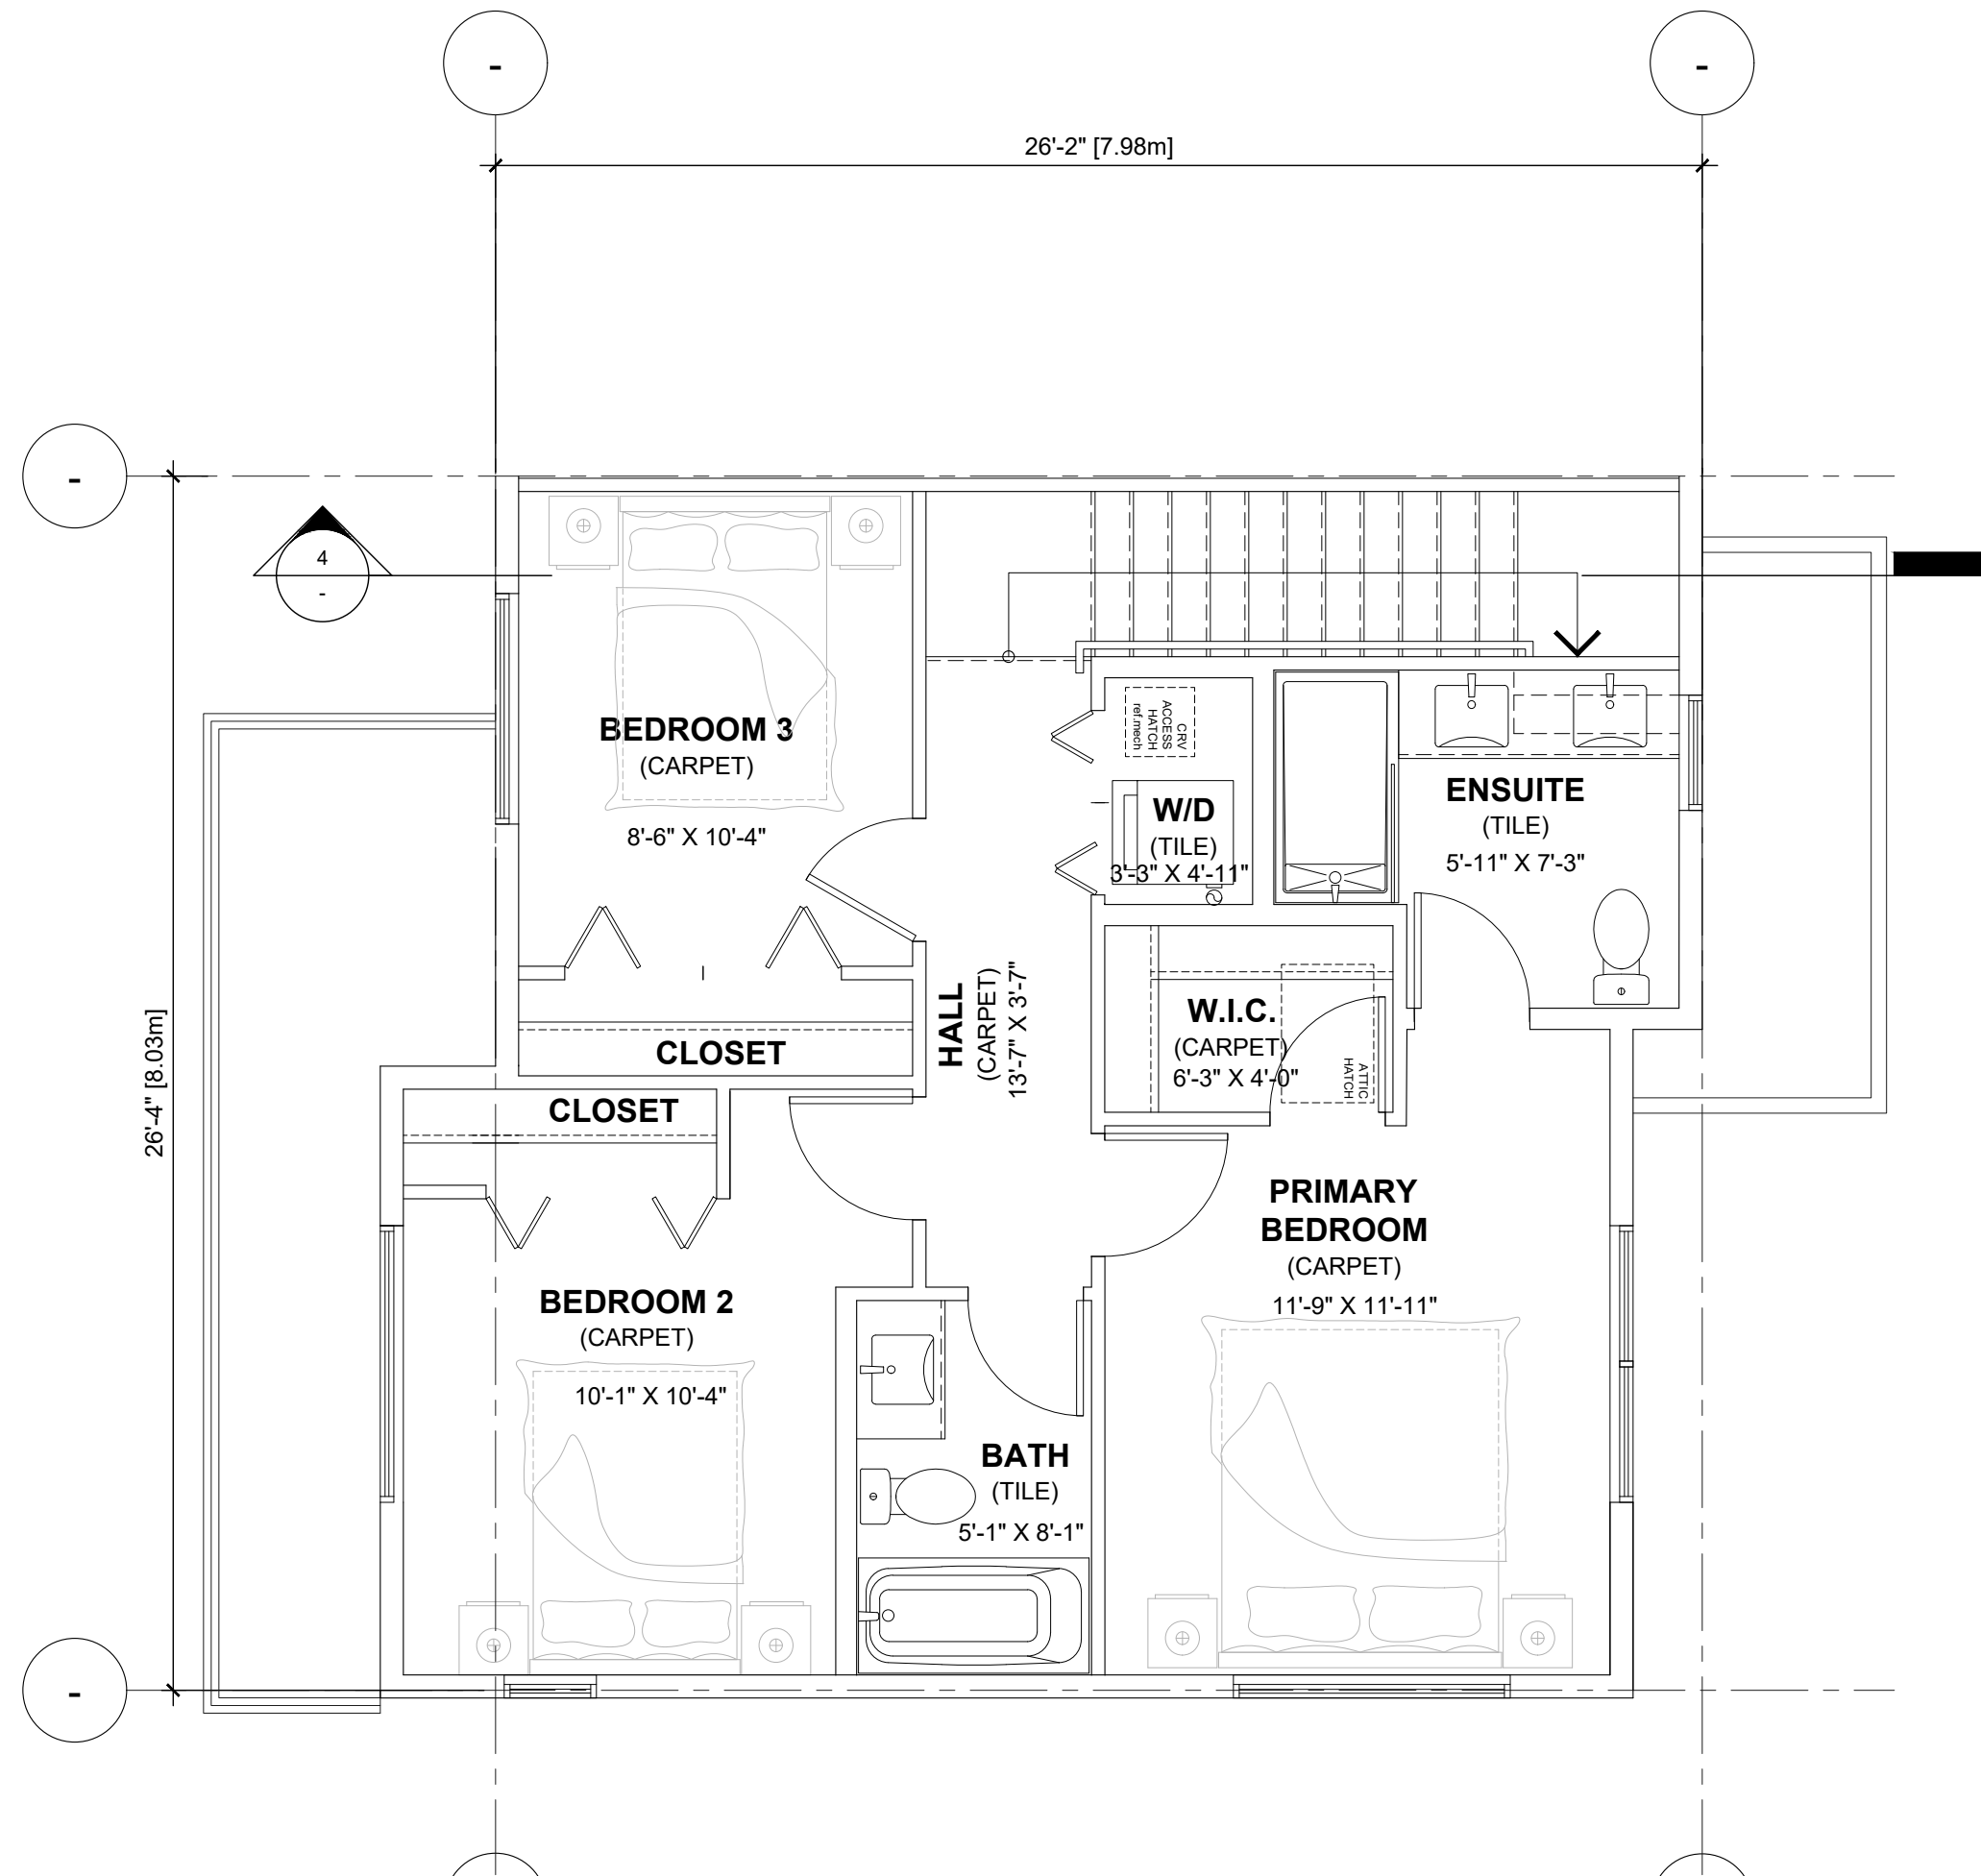

REVISIONS

ISSUES	DATE
1	
2	
3	
4	
5	
6	
7	
8	
1 ISSUED FOR DP	June 07, 2024

PROJECT NUMBER DE-08.1

DRAWN BY RR/ RW/ LC

CHECKED BY RW

DATE CHECKED

CONSULTANT



PROJECT



EMORY
TOWNHOMES

20315 & 20323 78 AVE, 20320 & 20340 80 AVE,
7831, 7843, & 7849 204 ST
TOWNSHIP OF LANGLEY, BC




DRAWING TITLE

UNIT B1a
(INTERNAL END)
FLOOR PLANS
& SECTION

DRAWING No.

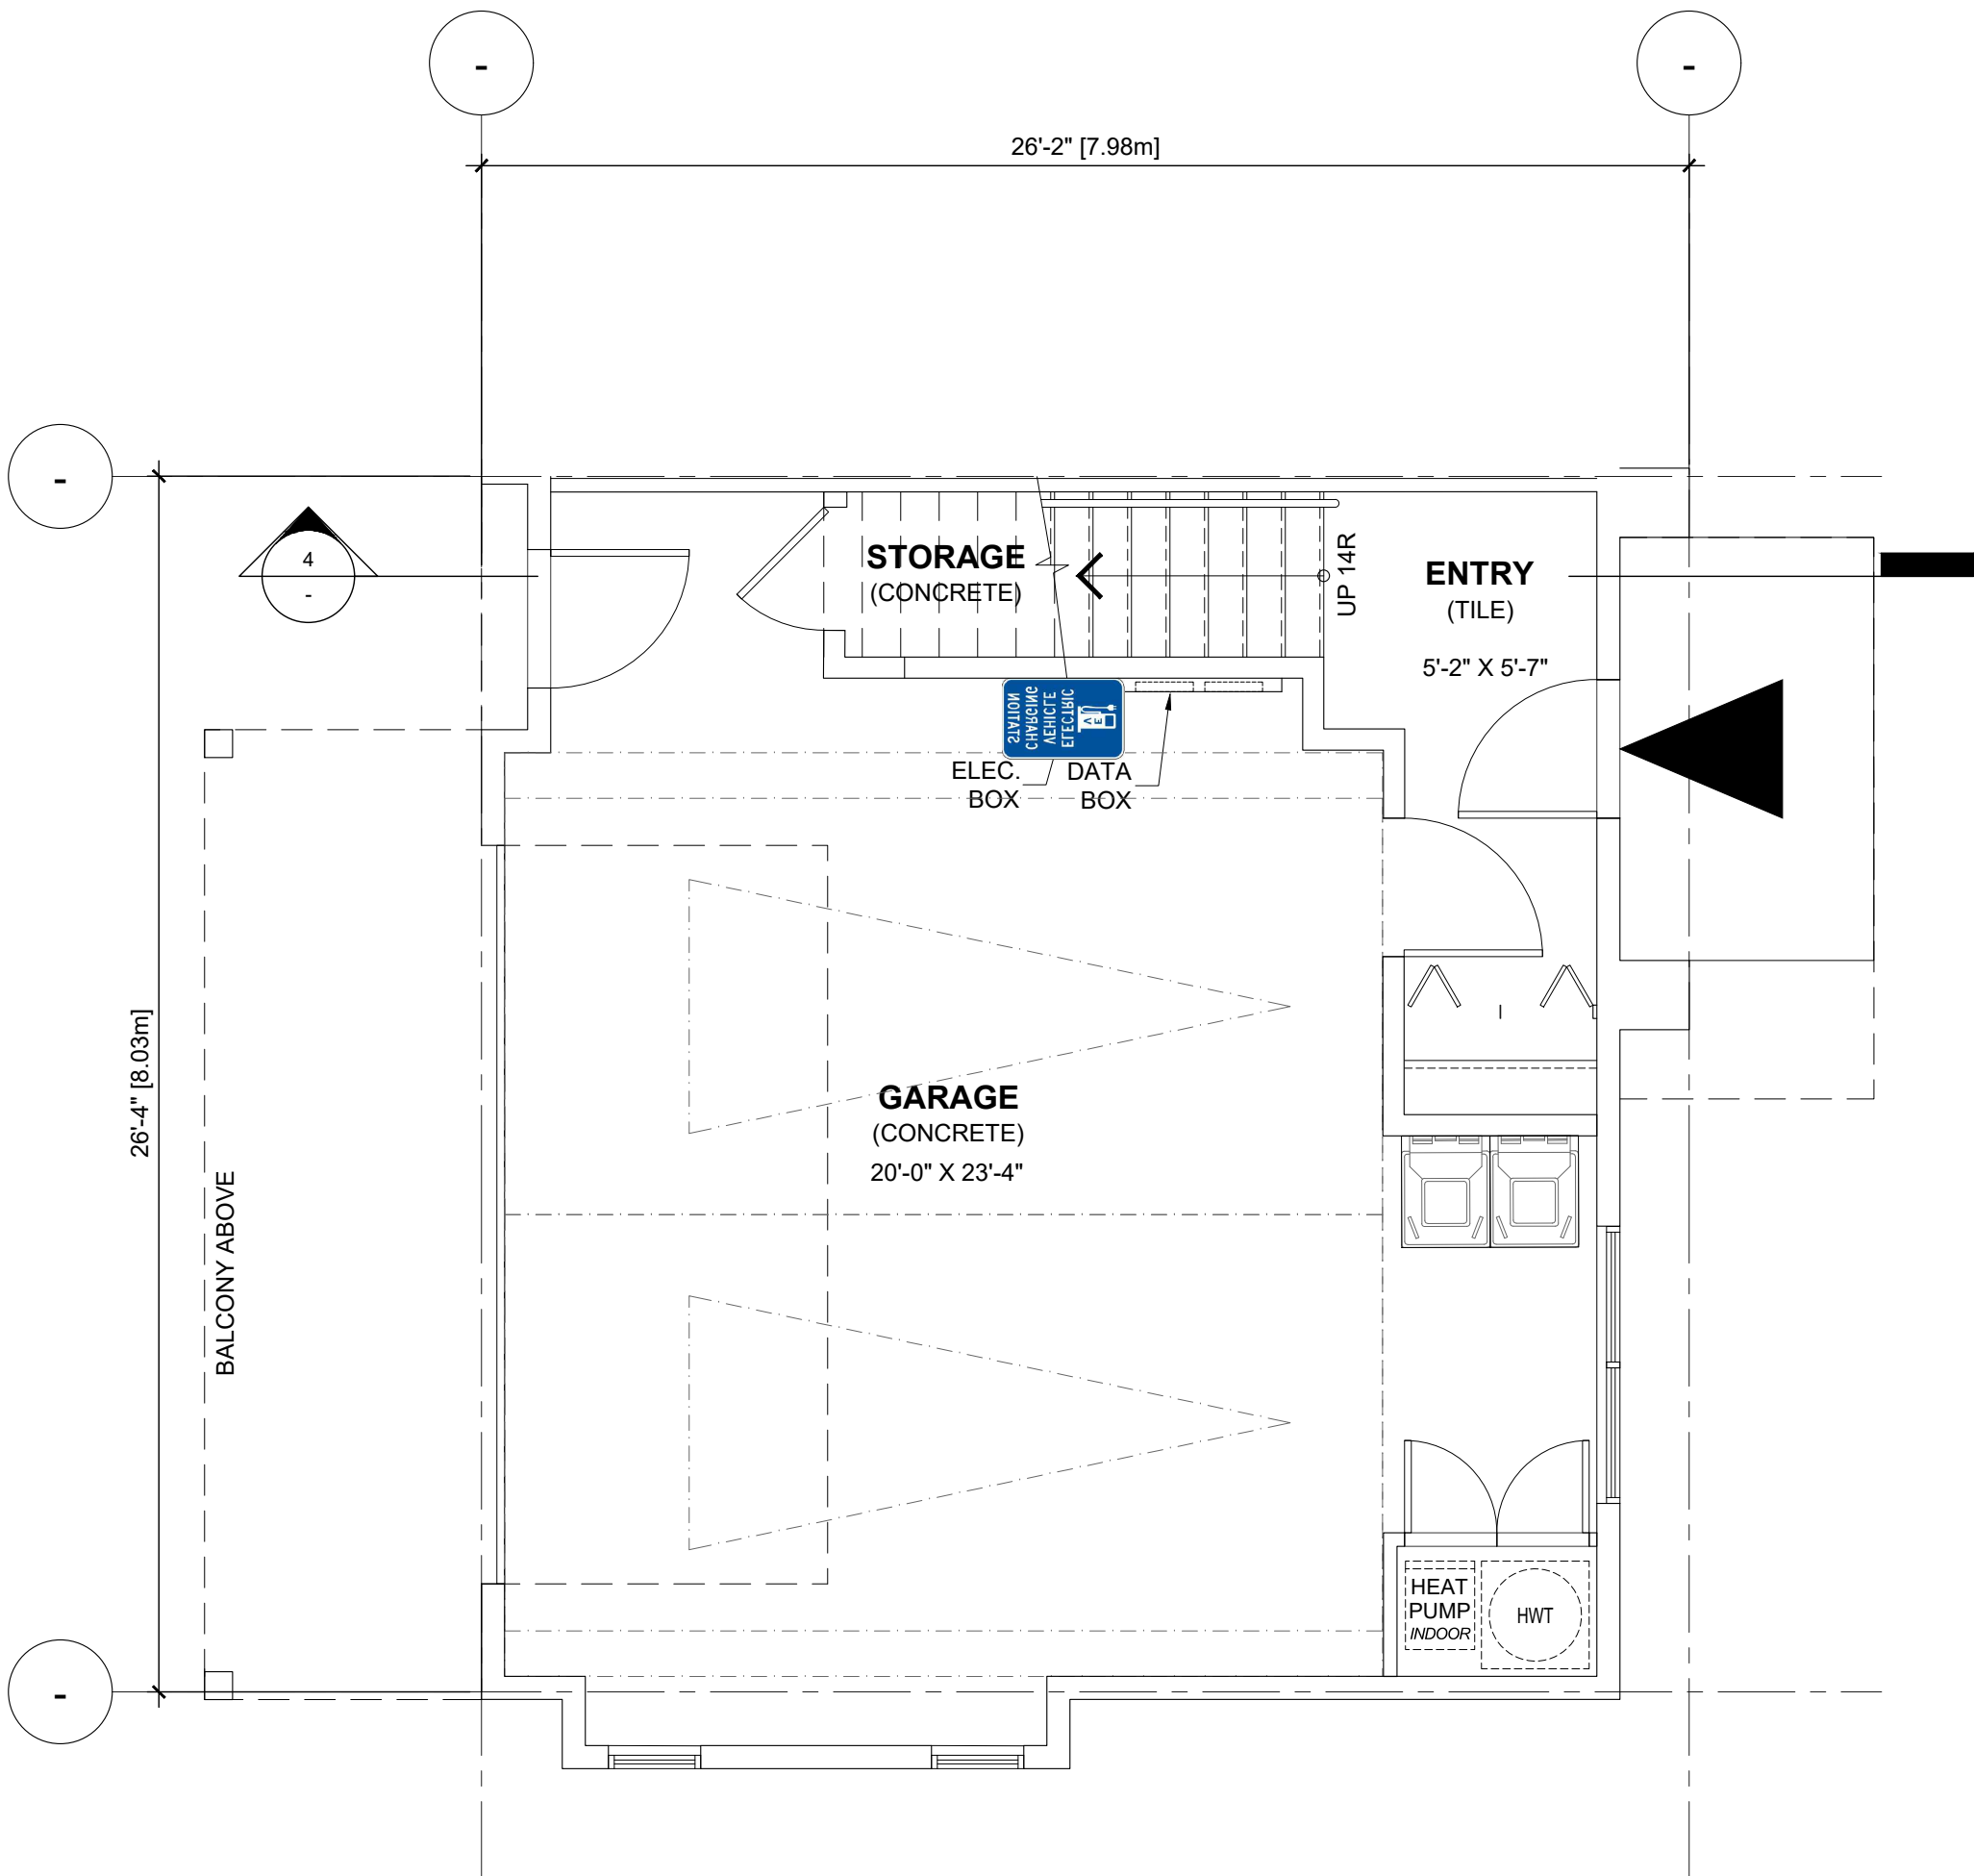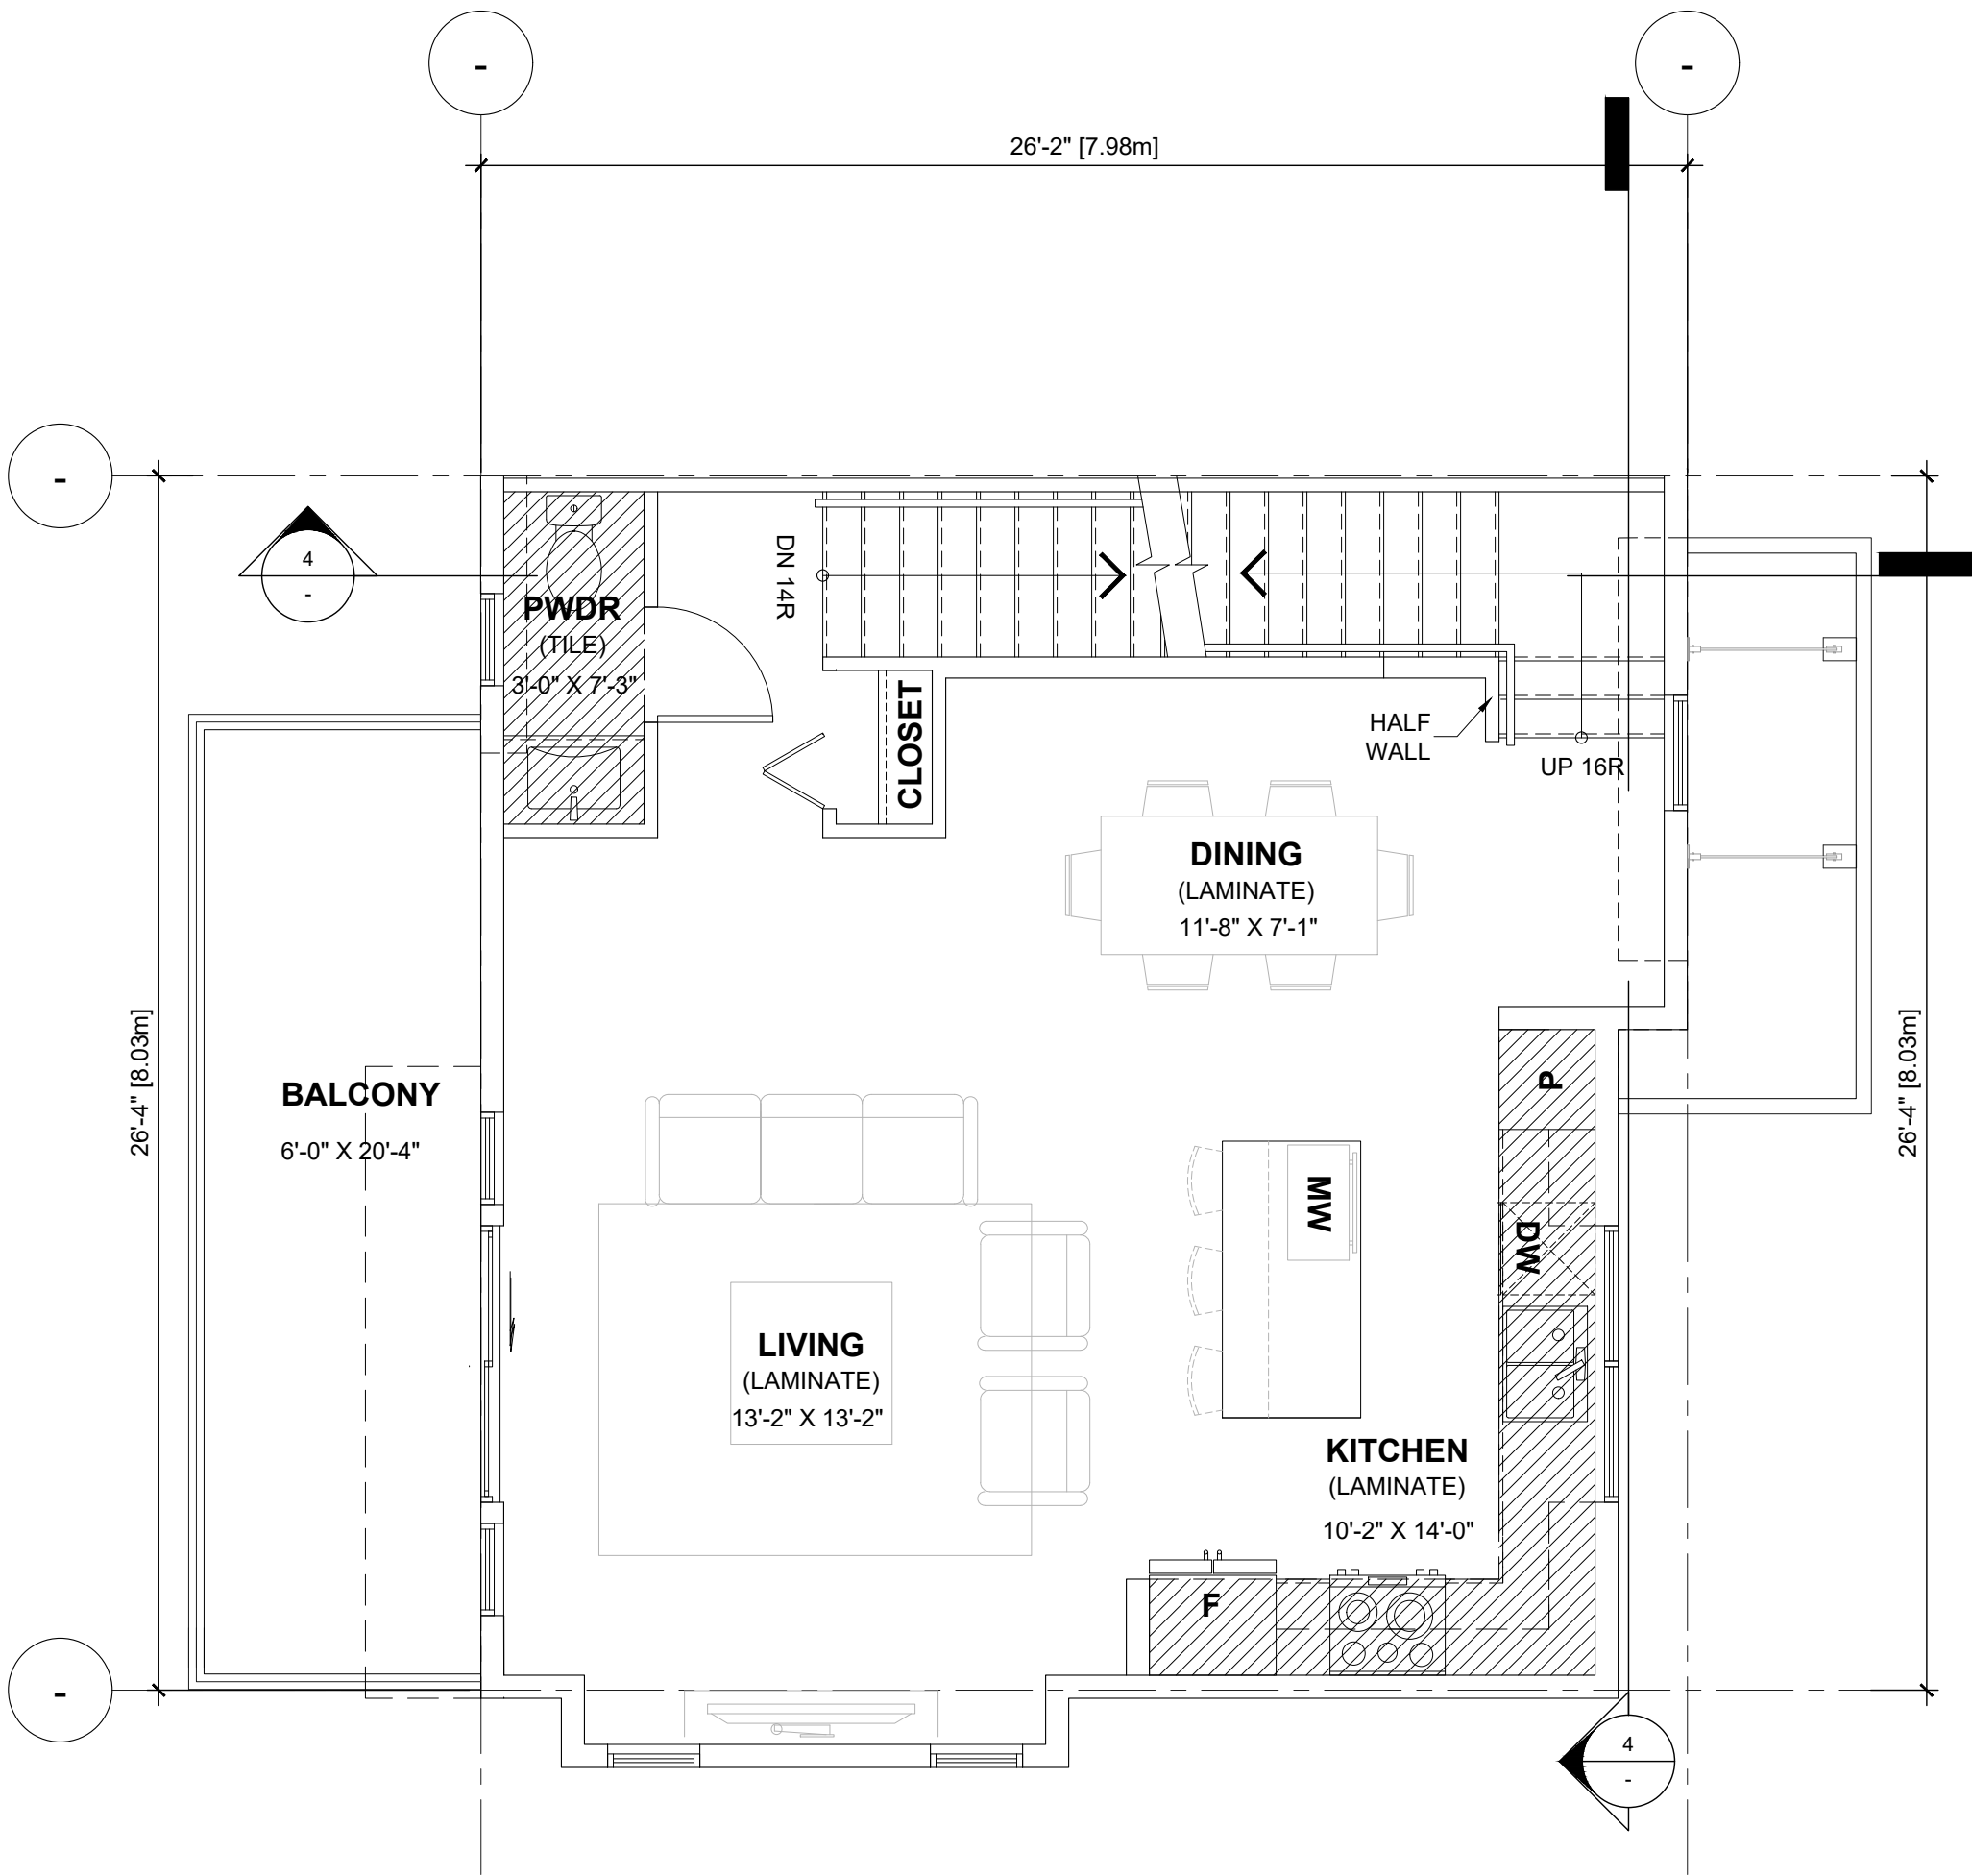

UNIT B1b:	S.F.	S.M.
- GROUND FLOOR	665.31	61.81
- 2ND FLOOR	686.33	63.76
- 3RD FLOOR	705.94	65.58
- GROSS FLOOR AREA =	2,057.58	191.16
- GARAGE	526.08	48.87
- MECH./STOR.	37.04	3.44
- NET AREA =	1,494.46	138.84

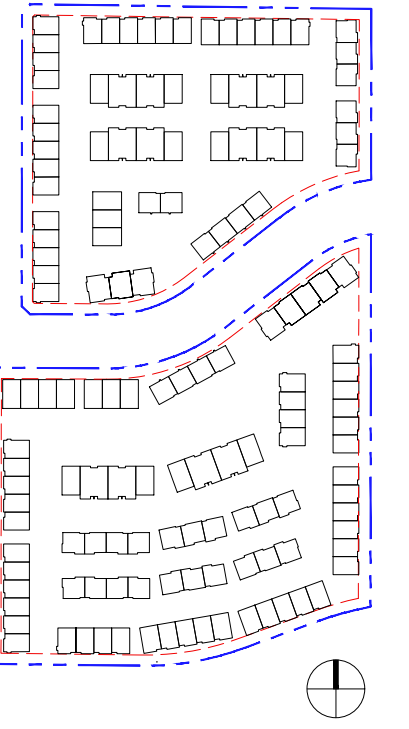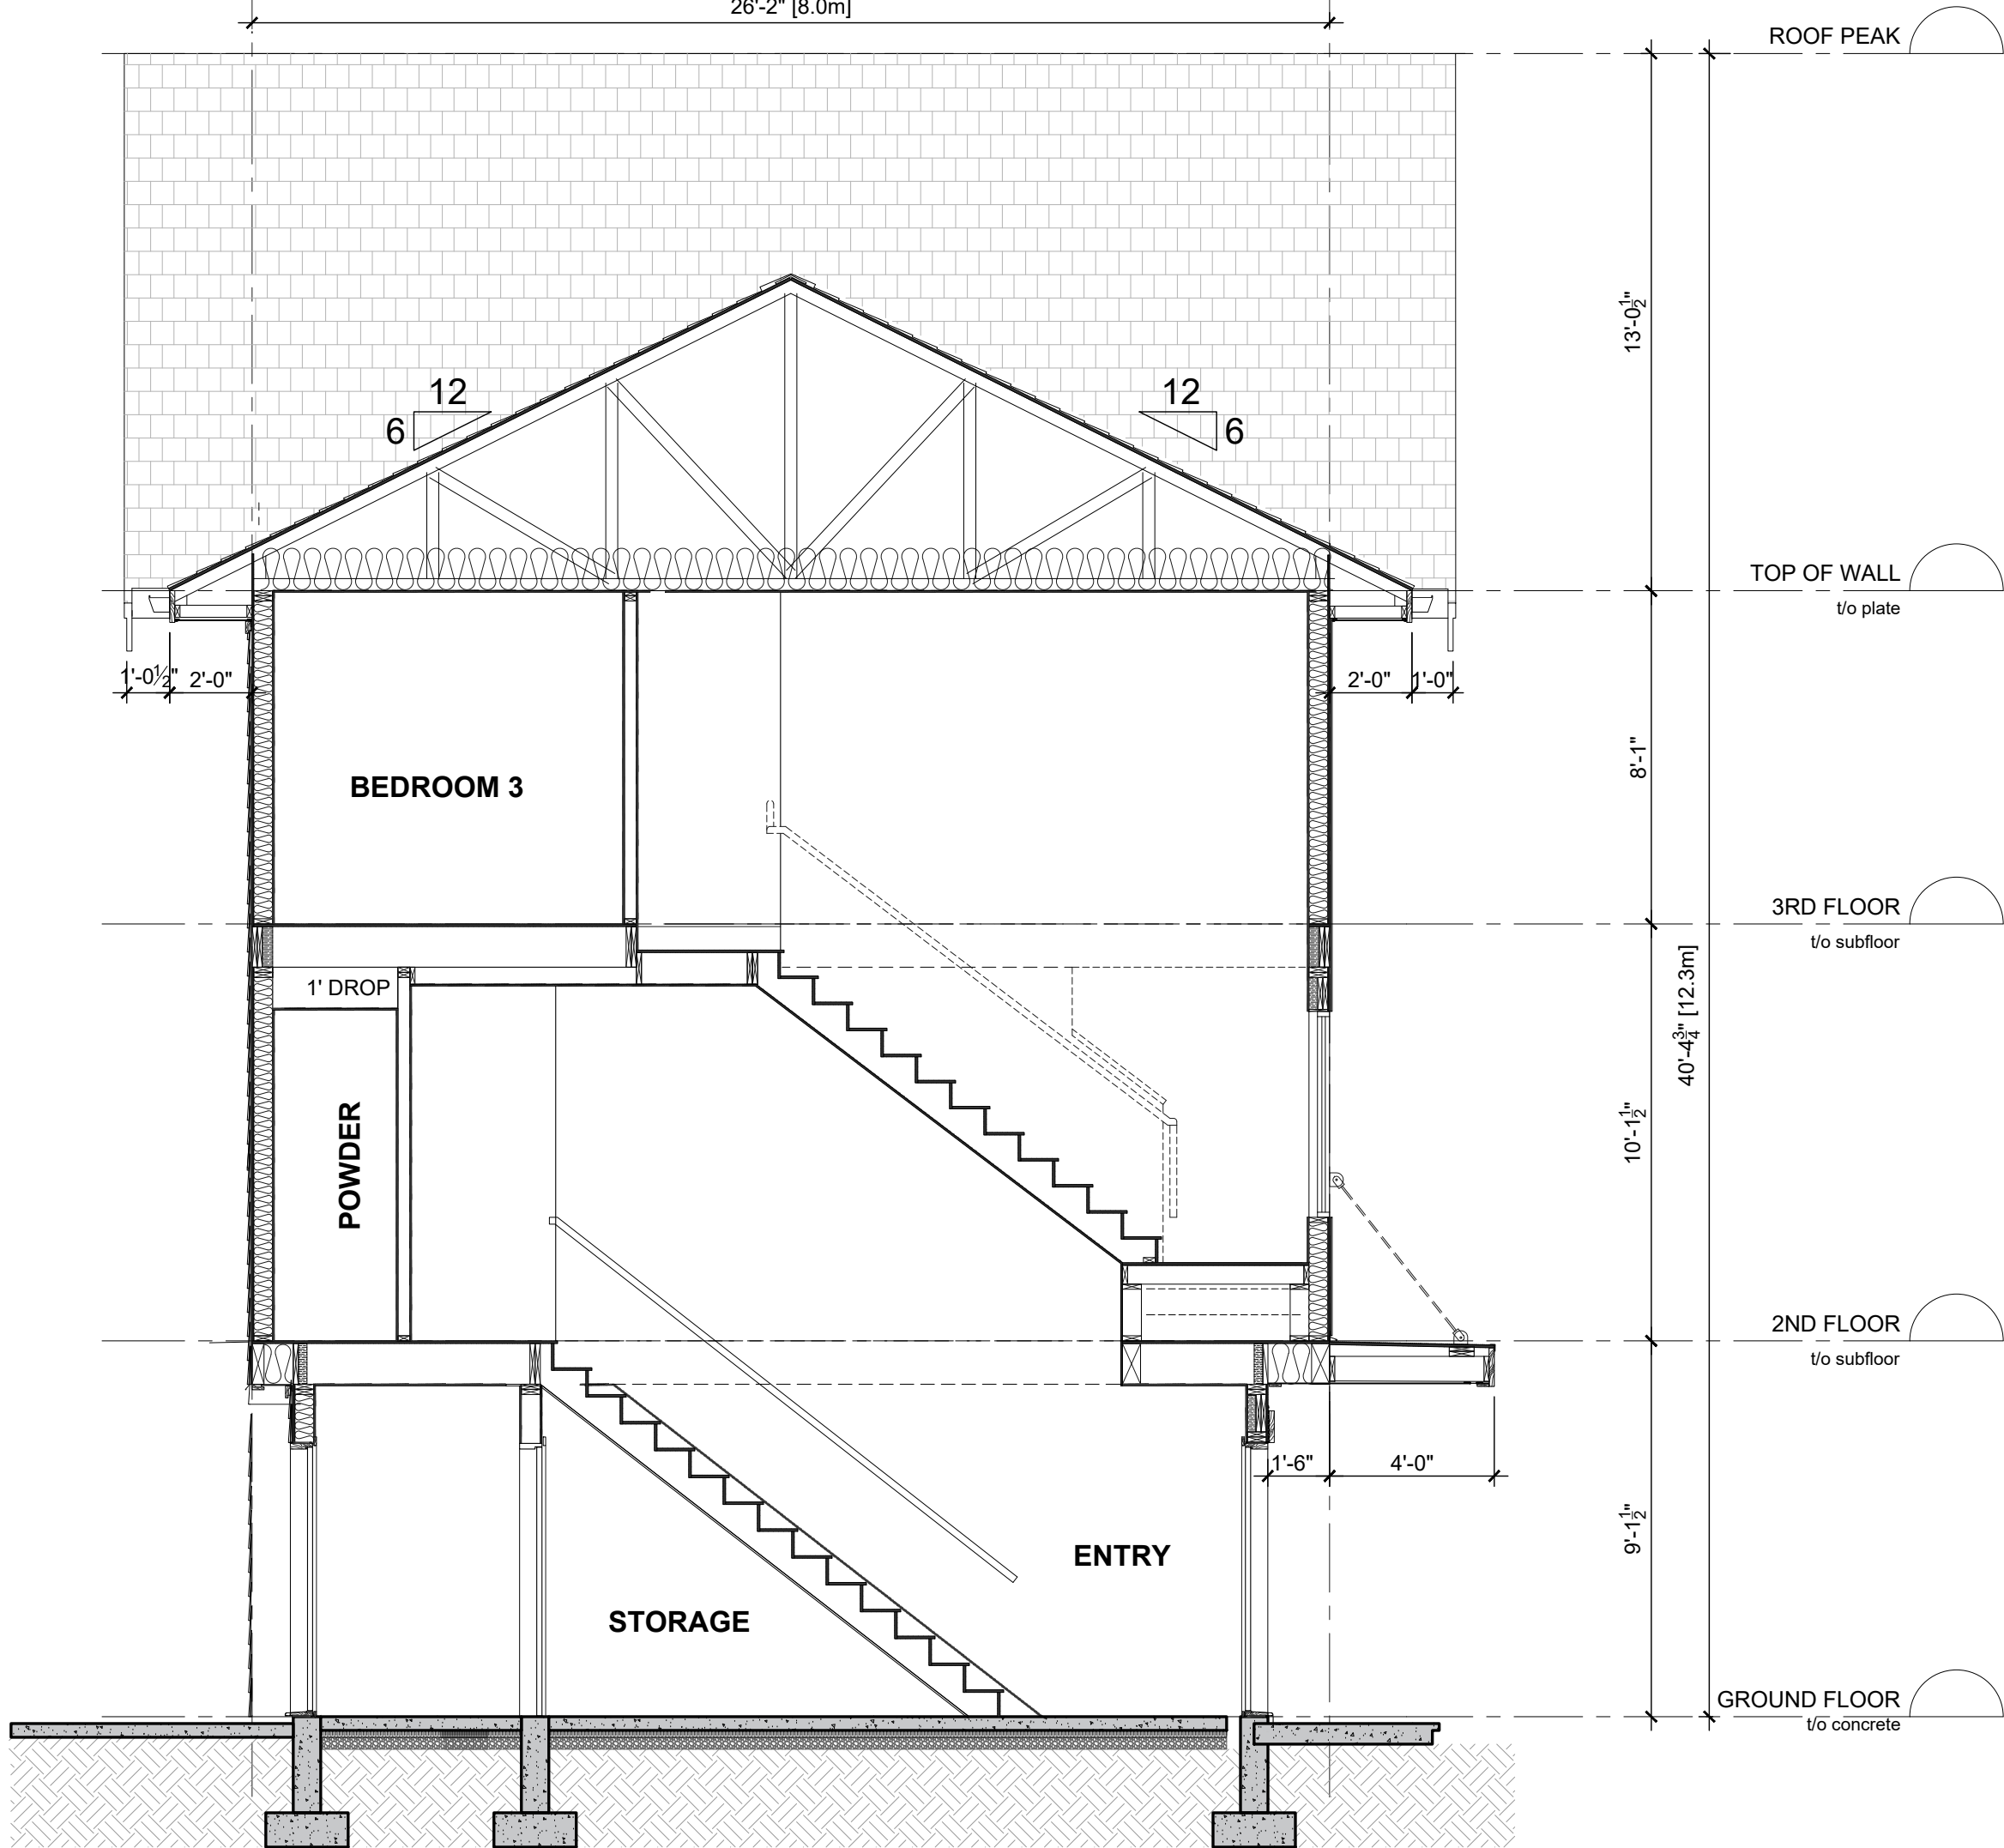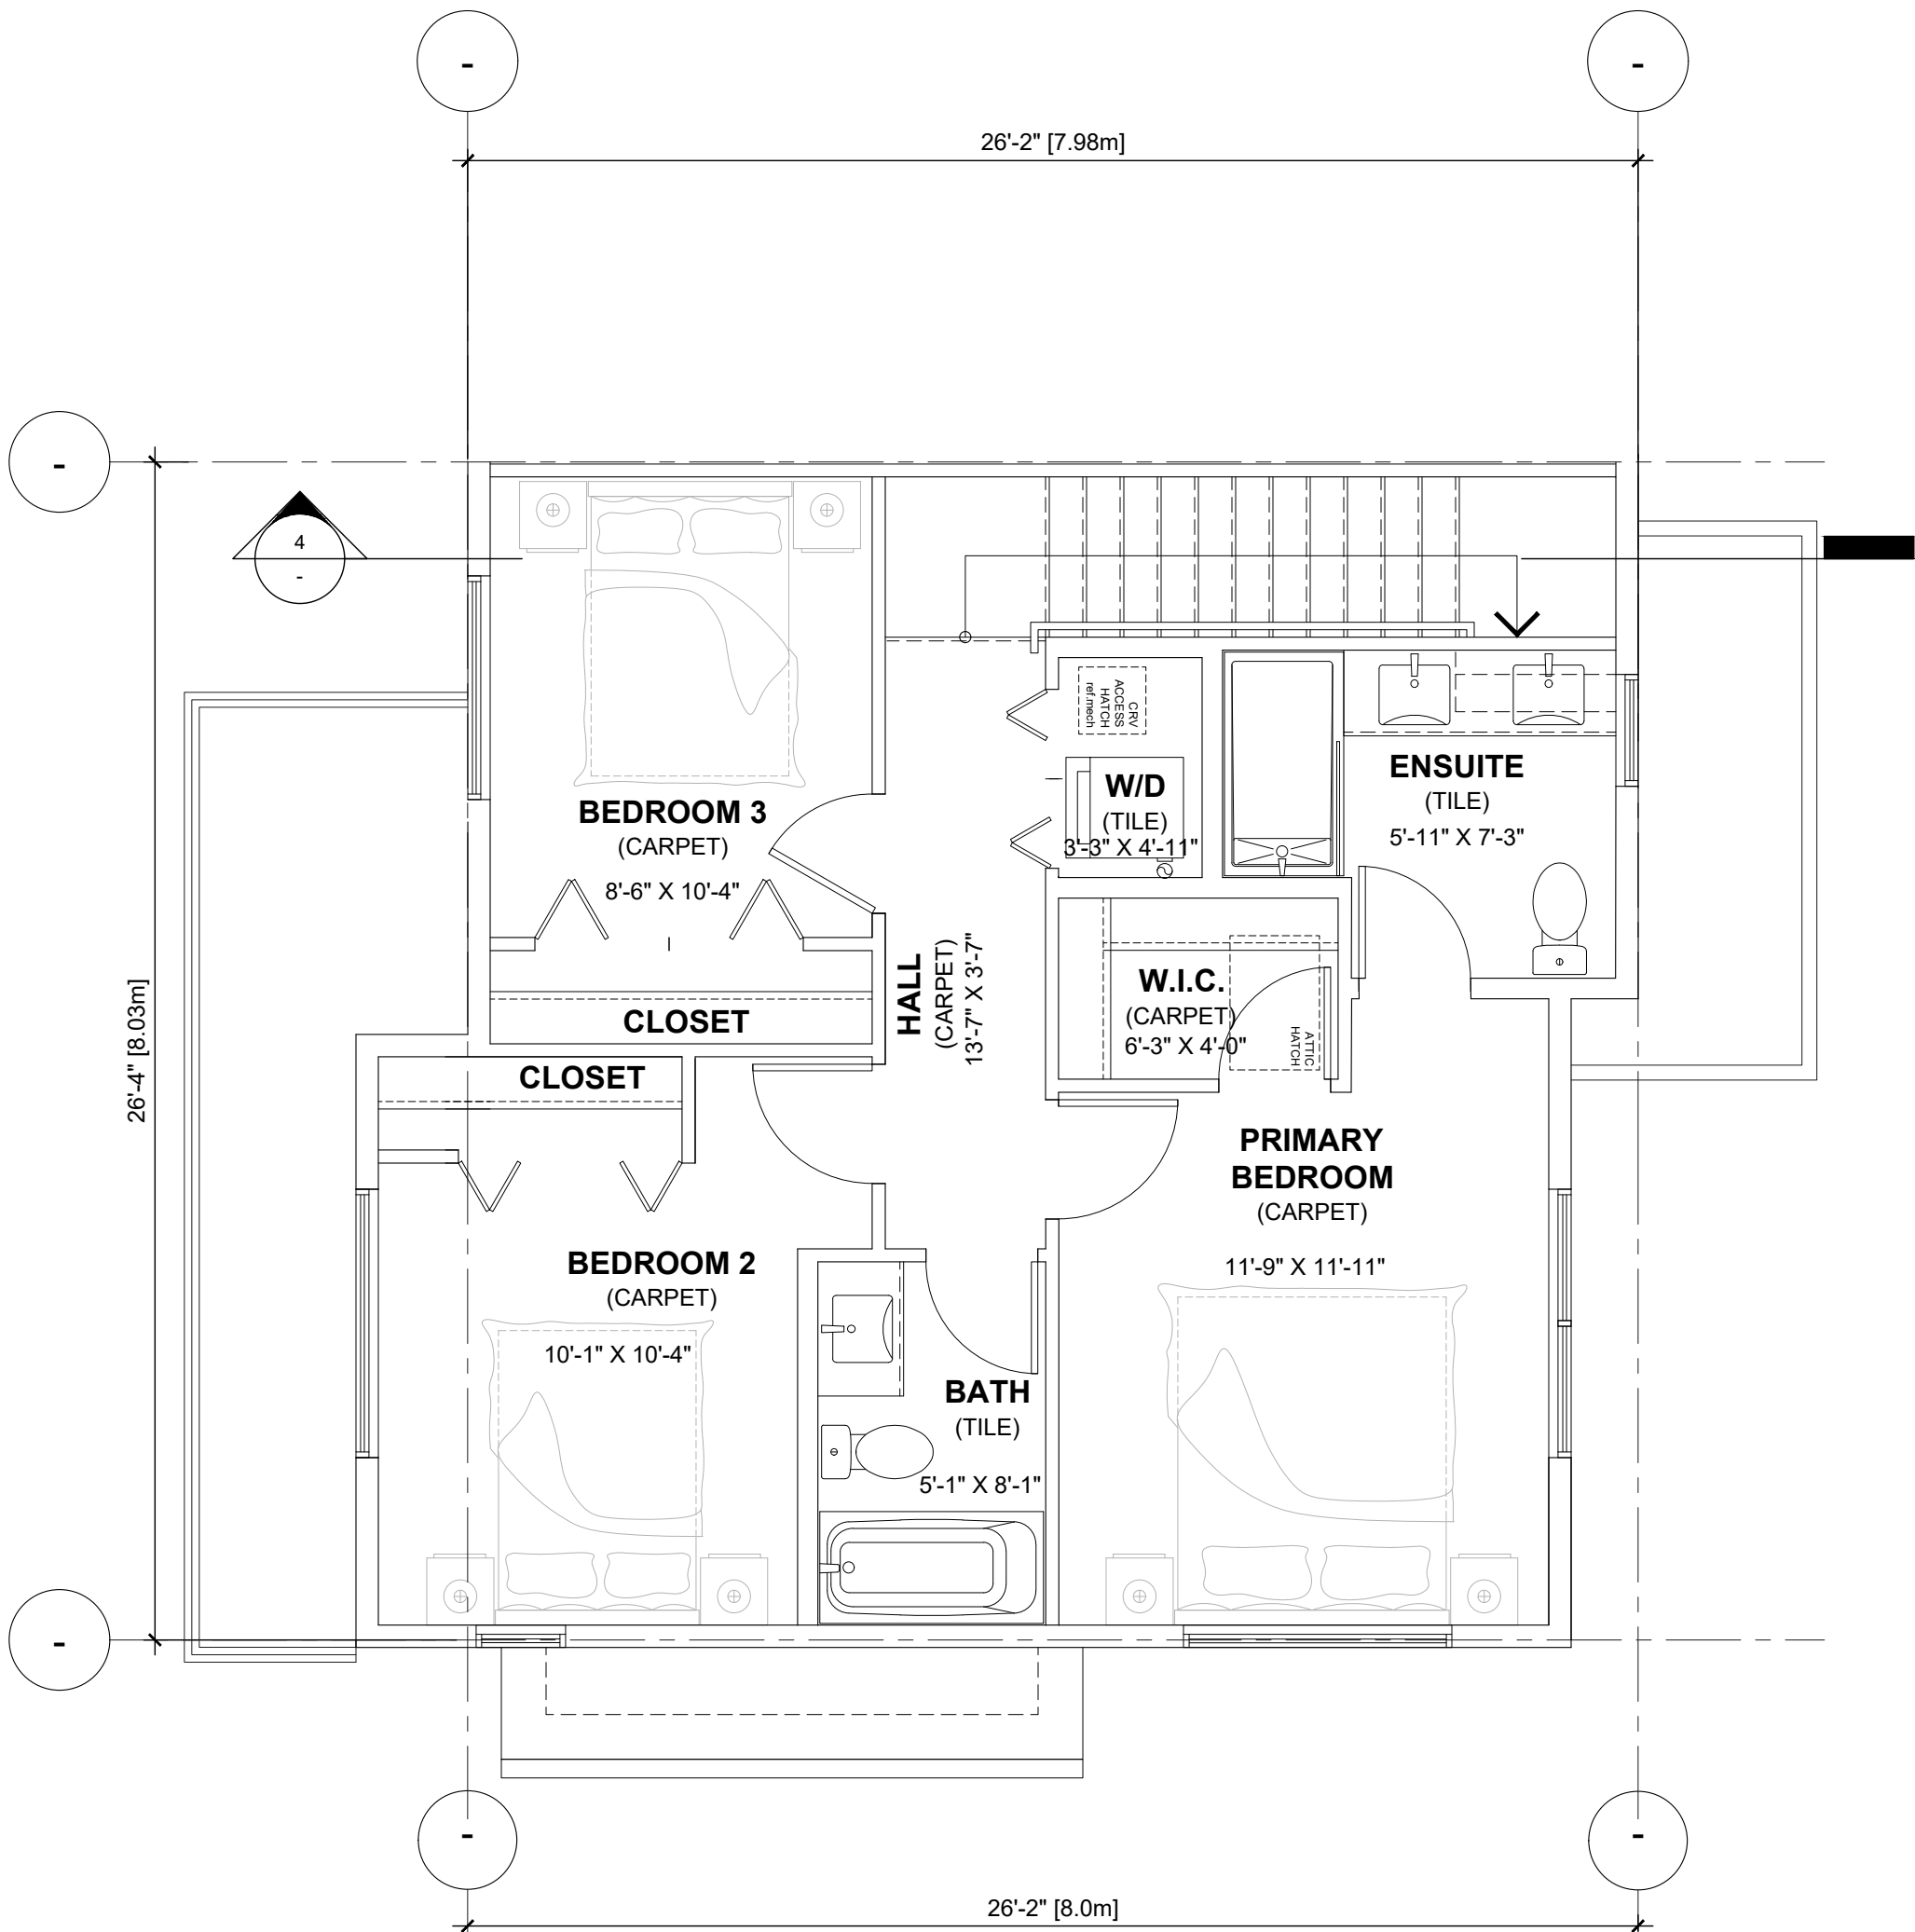

REVISIONS	DATE
1	

ISSUES	DATE
8	
7	
6	
5	
4	
3	
2	
1 ISSUED FOR DP	June 07, 2024



PROJECT NUMBER	DE-08.1
DRAWN BY	RR/ RW/ LC
CHECKED BY	RW
DATE CHECKED	
CONSULTANT	






PROJECT	EMORY TOWNHOMES
	20315 & 20323 78 AVE, 20320 & 20340 80 AVE, 7831, 7843, & 7849 204 ST TOWNSHIP OF LANGLEY, BC

DRAWING TITLE	UNIT B1b (TRUE END) FLOOR PLANS & SECTION
---------------	--

DRAWING No.	
-------------	--

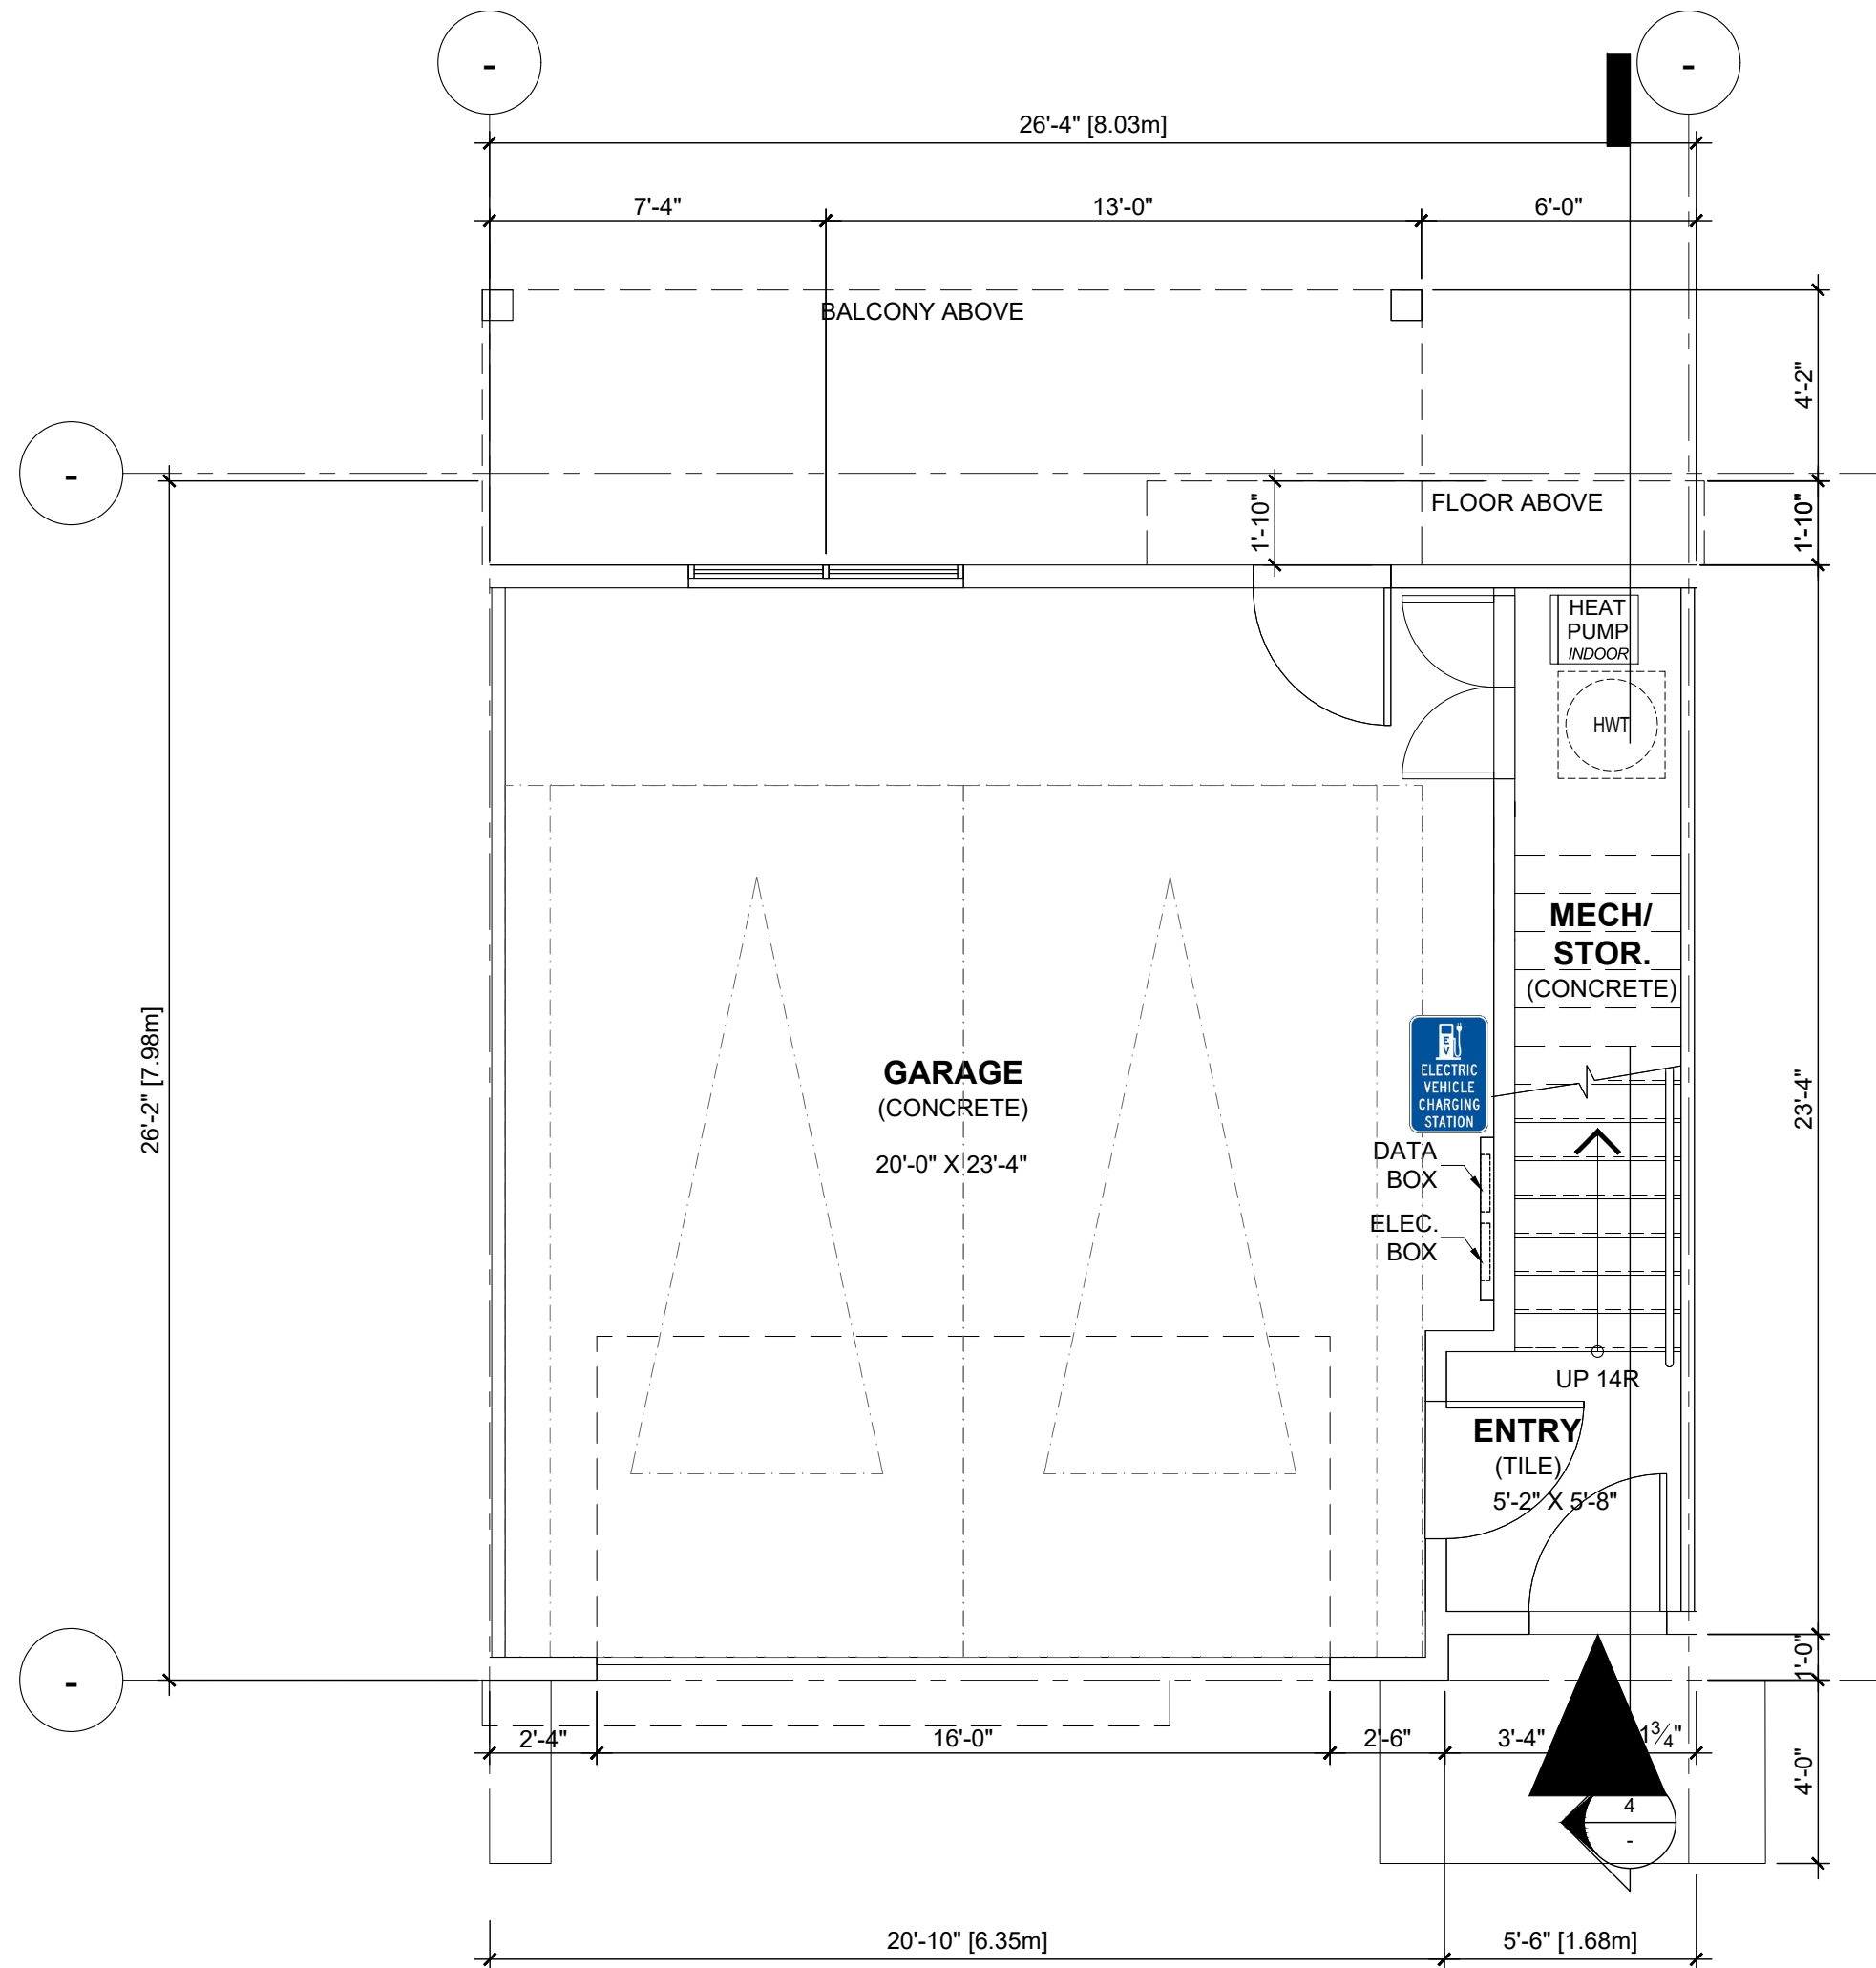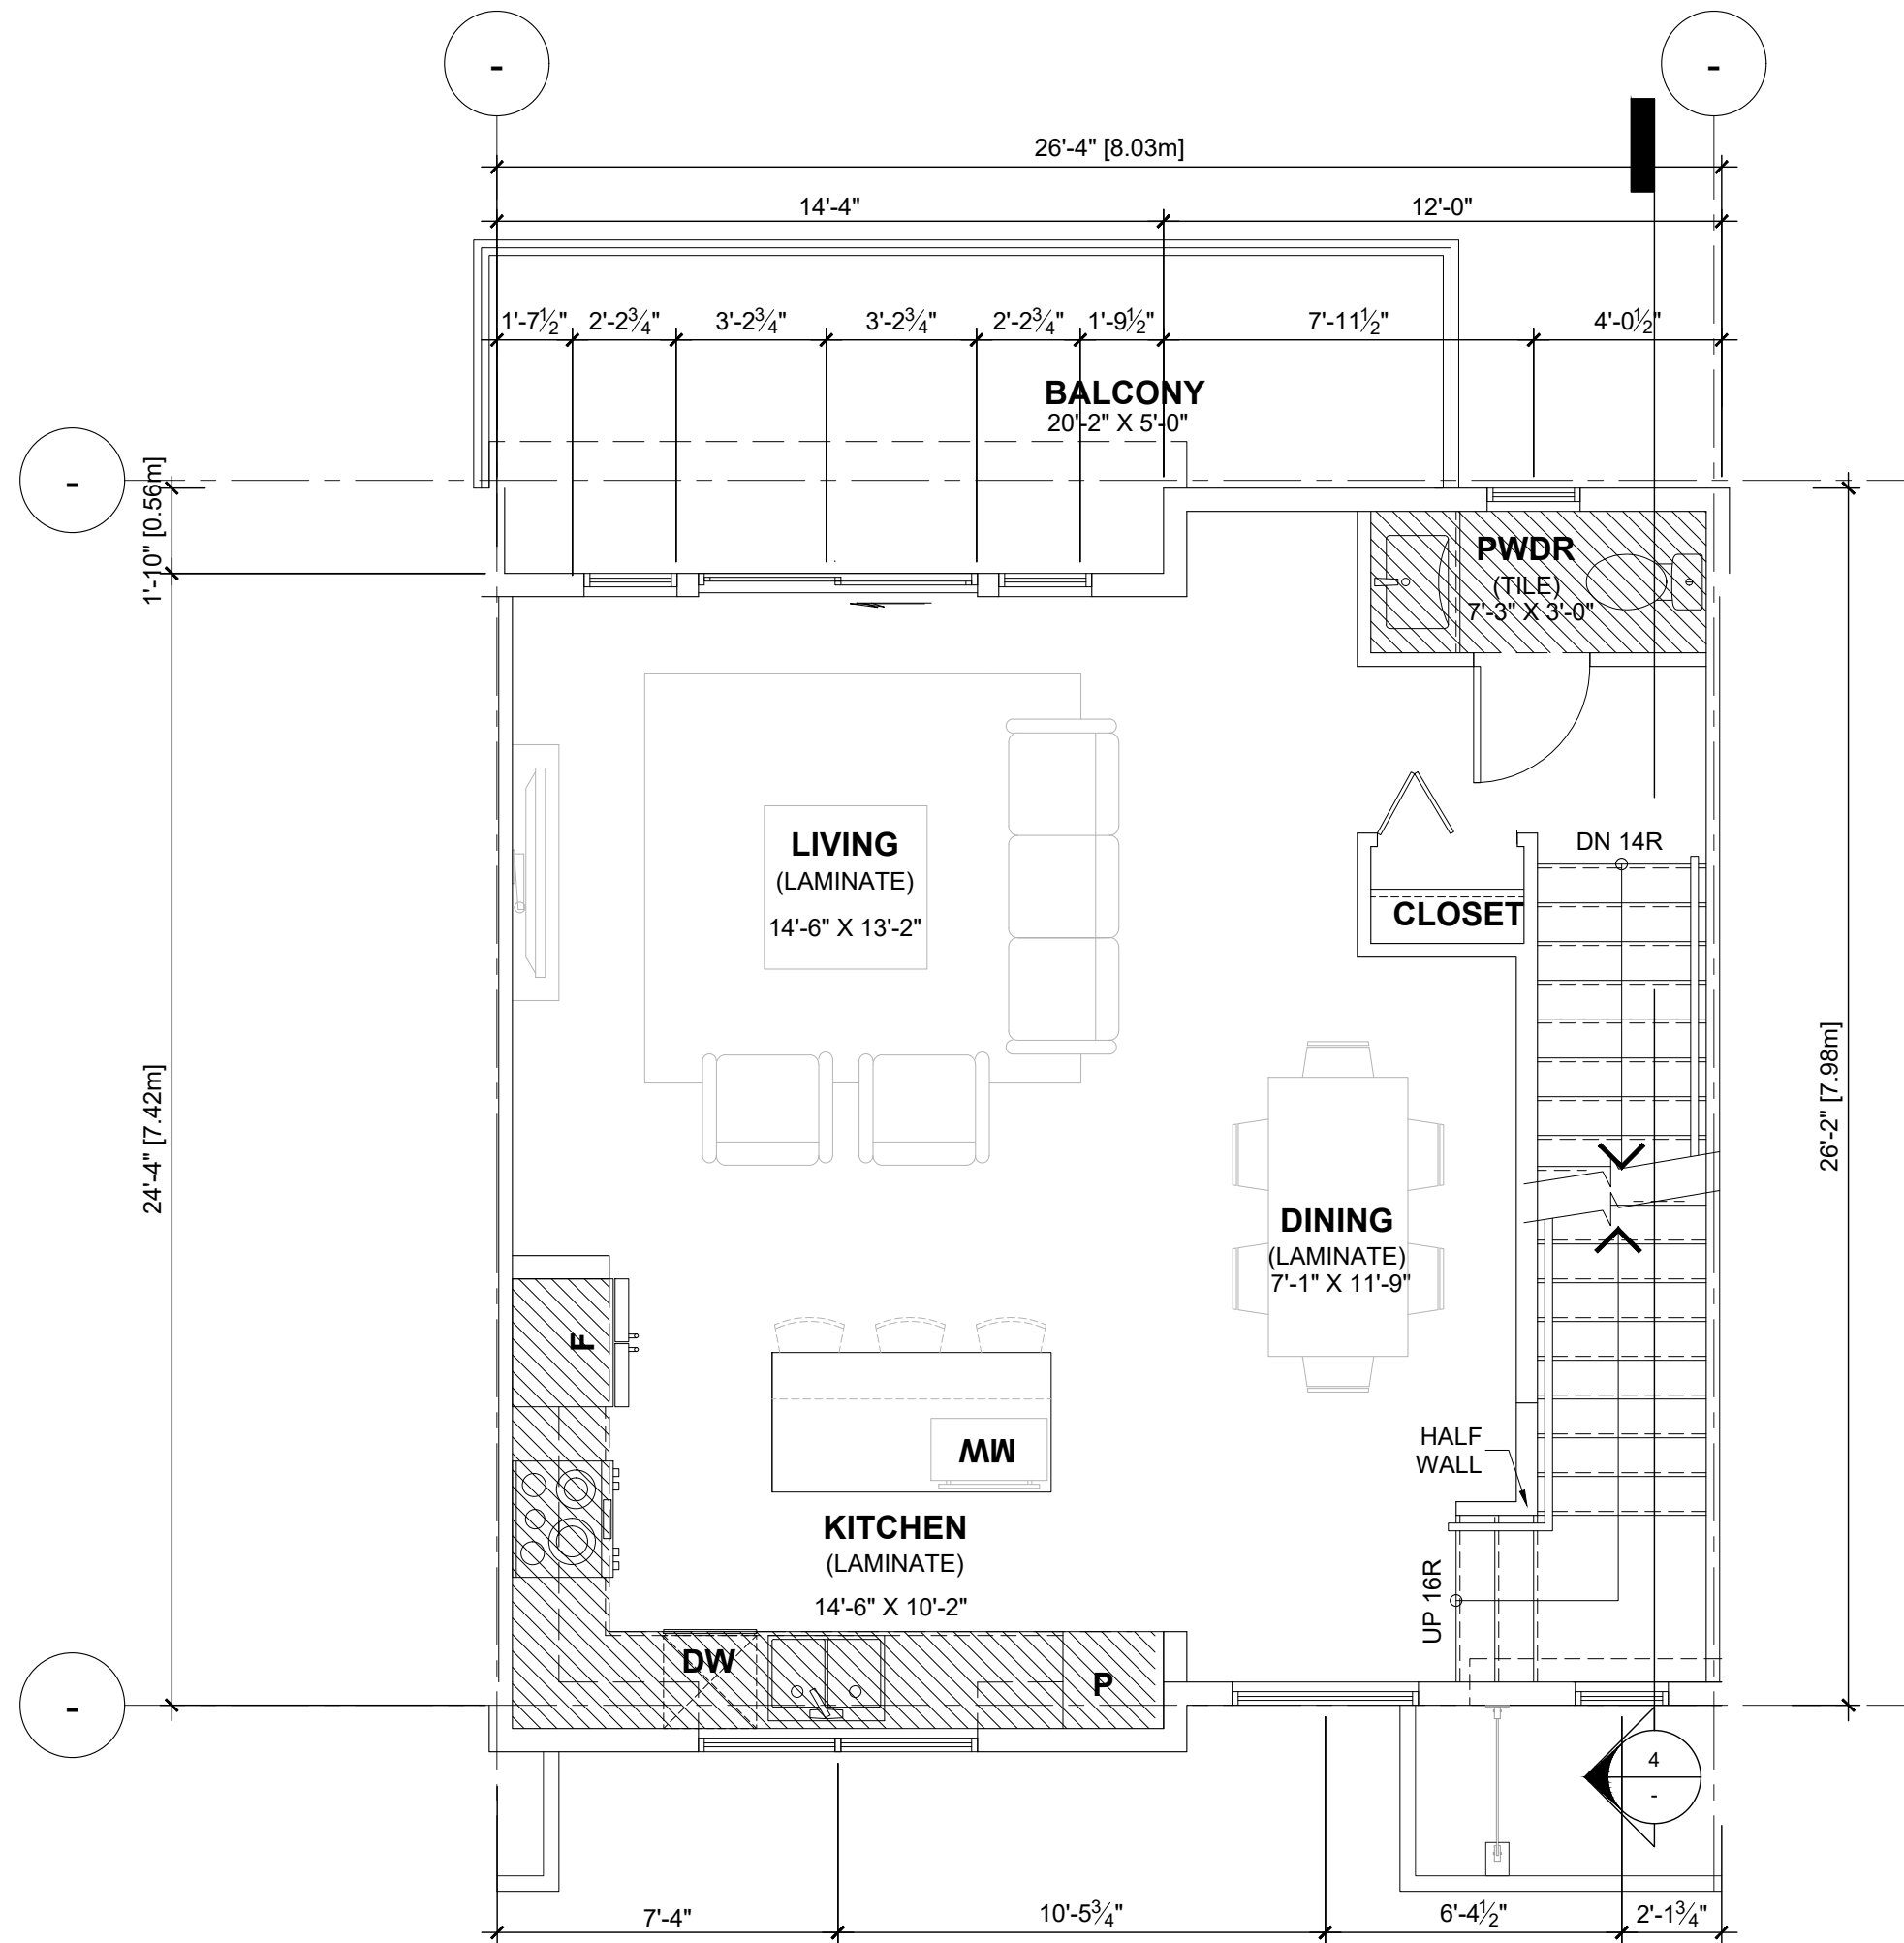

UNIT B2:	S.F.	S.M.
- GROUND FLOOR	635.18	59.01
- 2ND FLOOR	677.88	62.98
- 3RD FLOOR	718.73	66.77
- GROSS FLOOR AREA =	2,031.79	188.76
- GARAGE	527.50	49.01
- MECH./STOR.	51.10	4.75
- NET AREA =	1,453.19	135.01

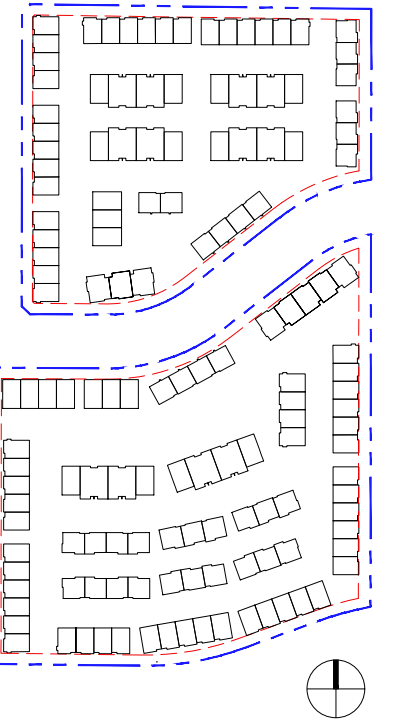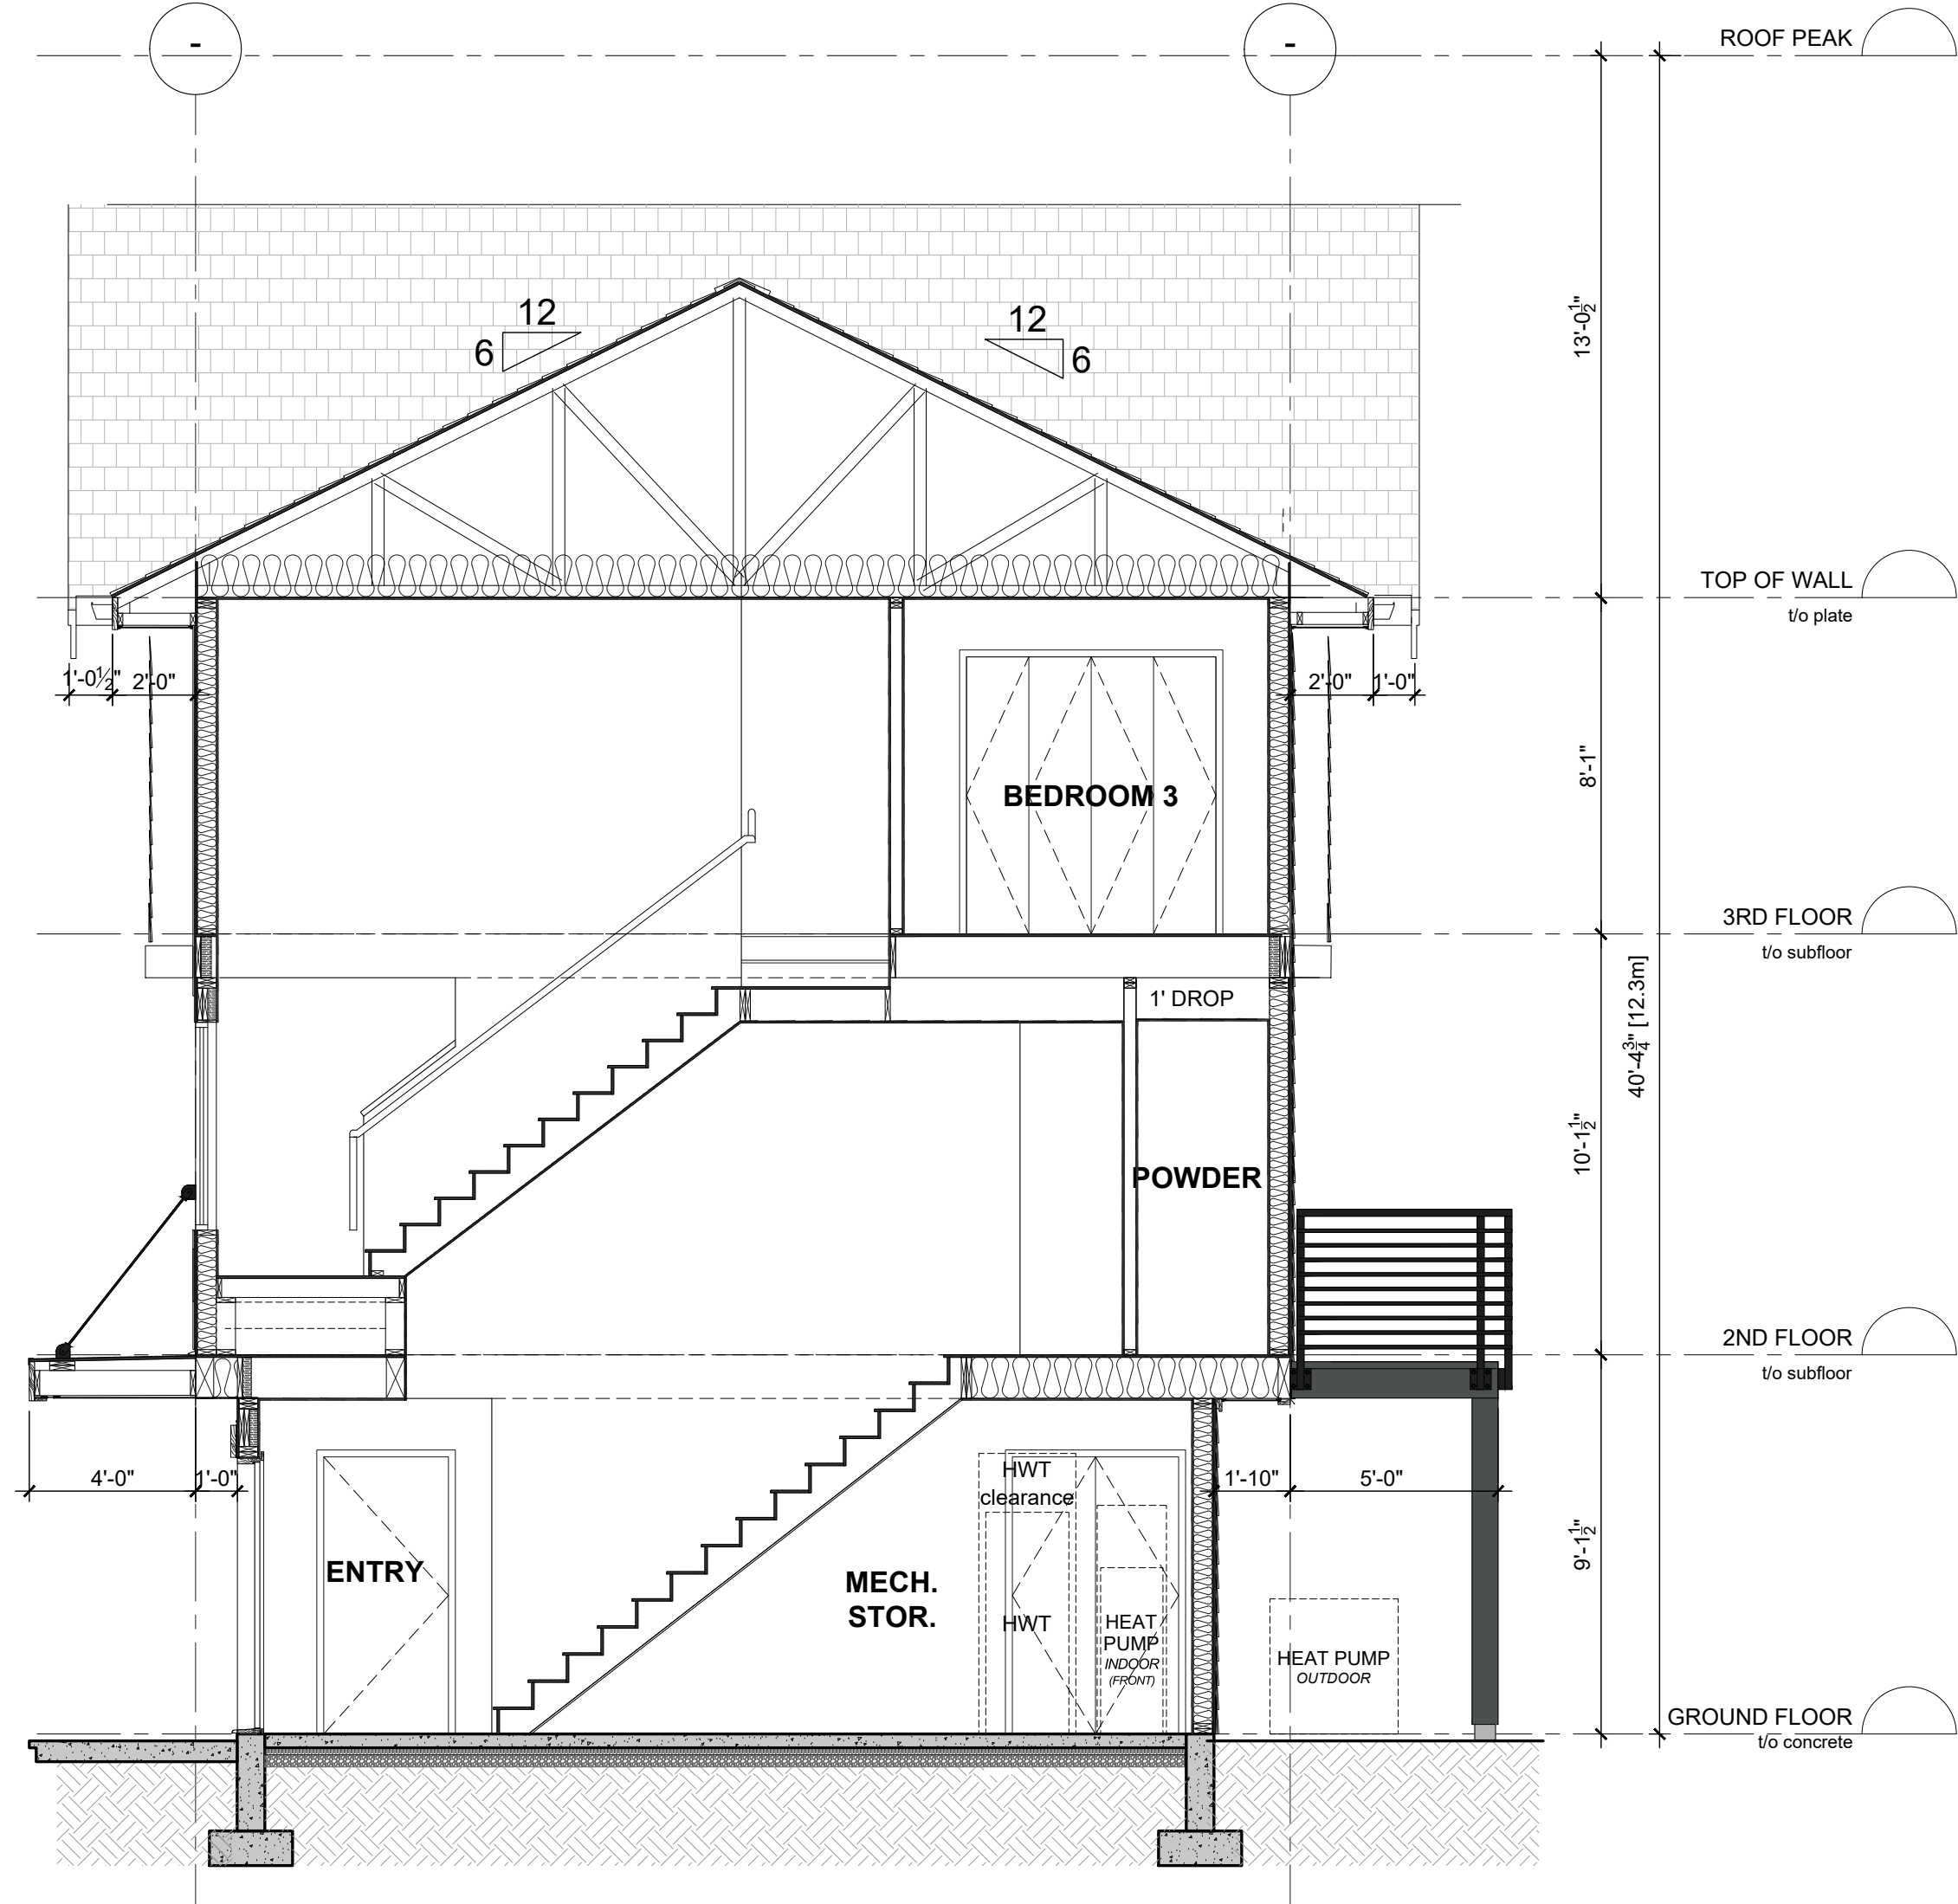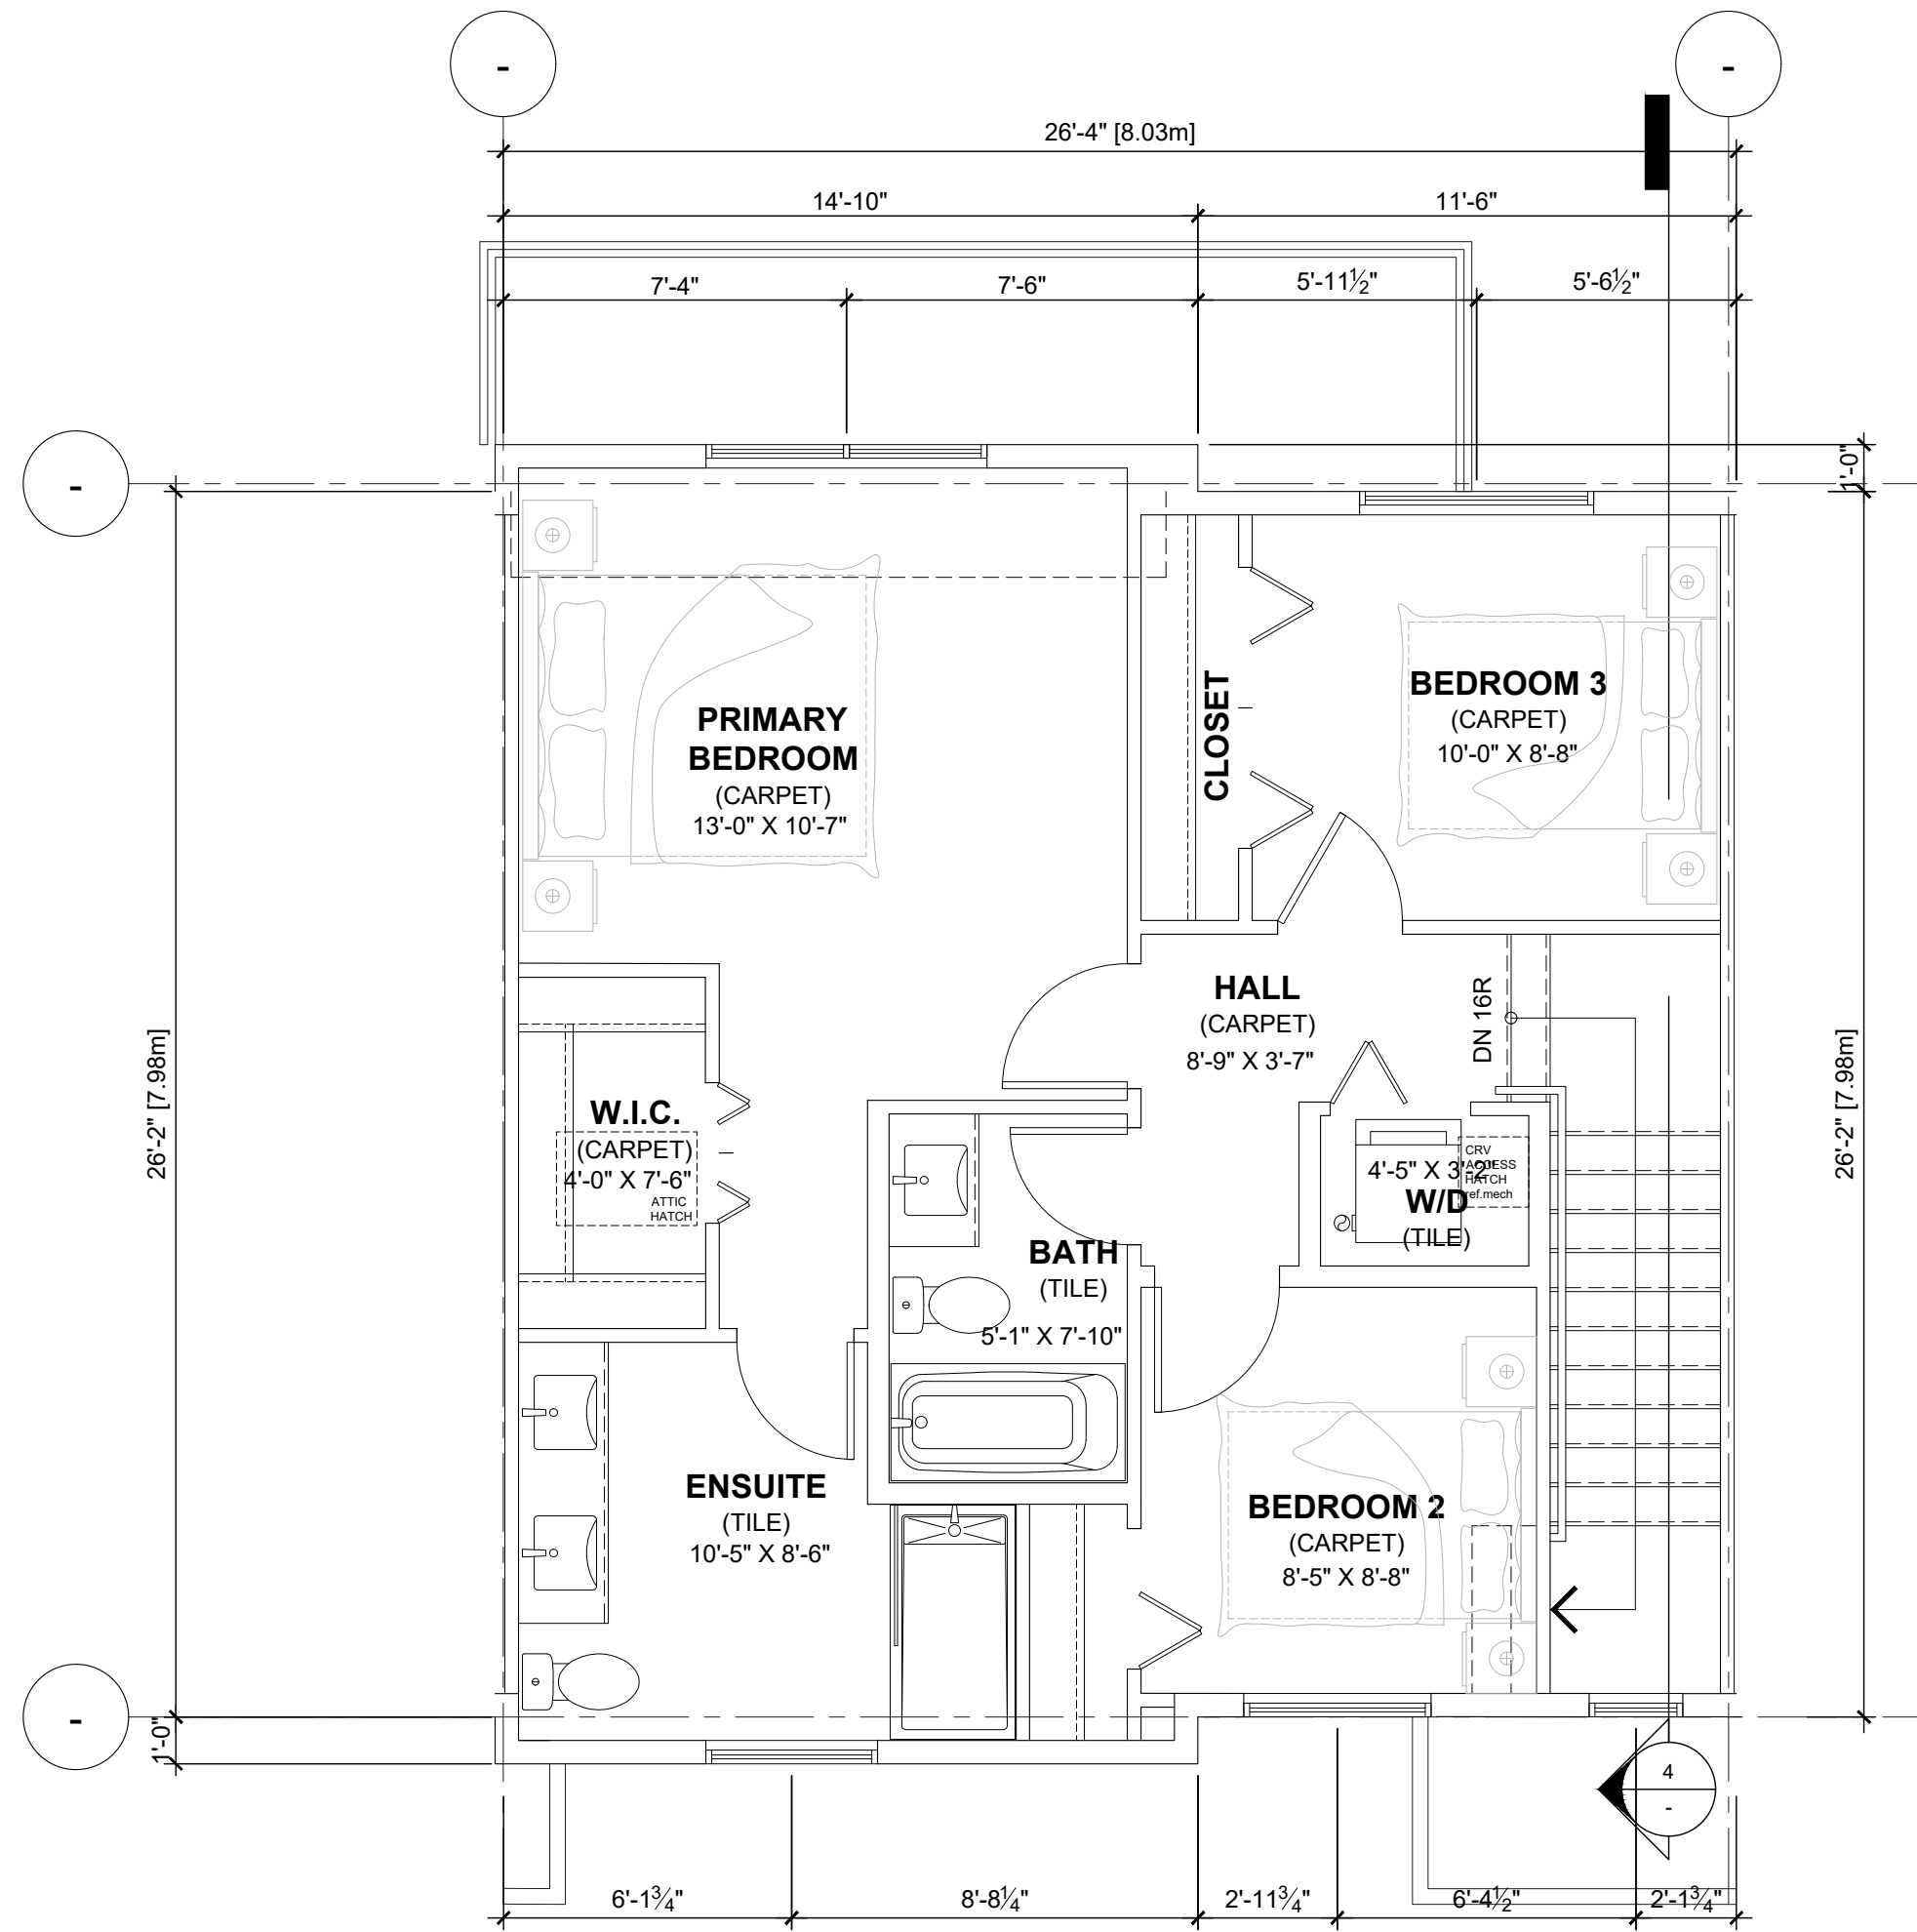

REVISIONS	DATE
1	

ISSUES	DATE
8	
7	
6	
5	
4	
3	
2	
1 ISSUED FOR DP	June 07, 2024



PROJECT NUMBER	DE-08.1
DRAWN BY	RR/ RW/ LC
CHECKED BY	RW
DATE CHECKED	
CONSULTANT	






PROJECT	EMORY TOWNHOMES 20315 & 20323 78 AVE, 20320 & 20340 80 AVE, 7831, 7843, & 7849 204 ST TOWNSHIP OF LANGLEY, BC
---------	---

DRAWING TITLE	UNIT B2 (INTERNAL UNIT) FLOOR PLANS & SECTION
---------------	--

DRAWING No.	
-------------	--

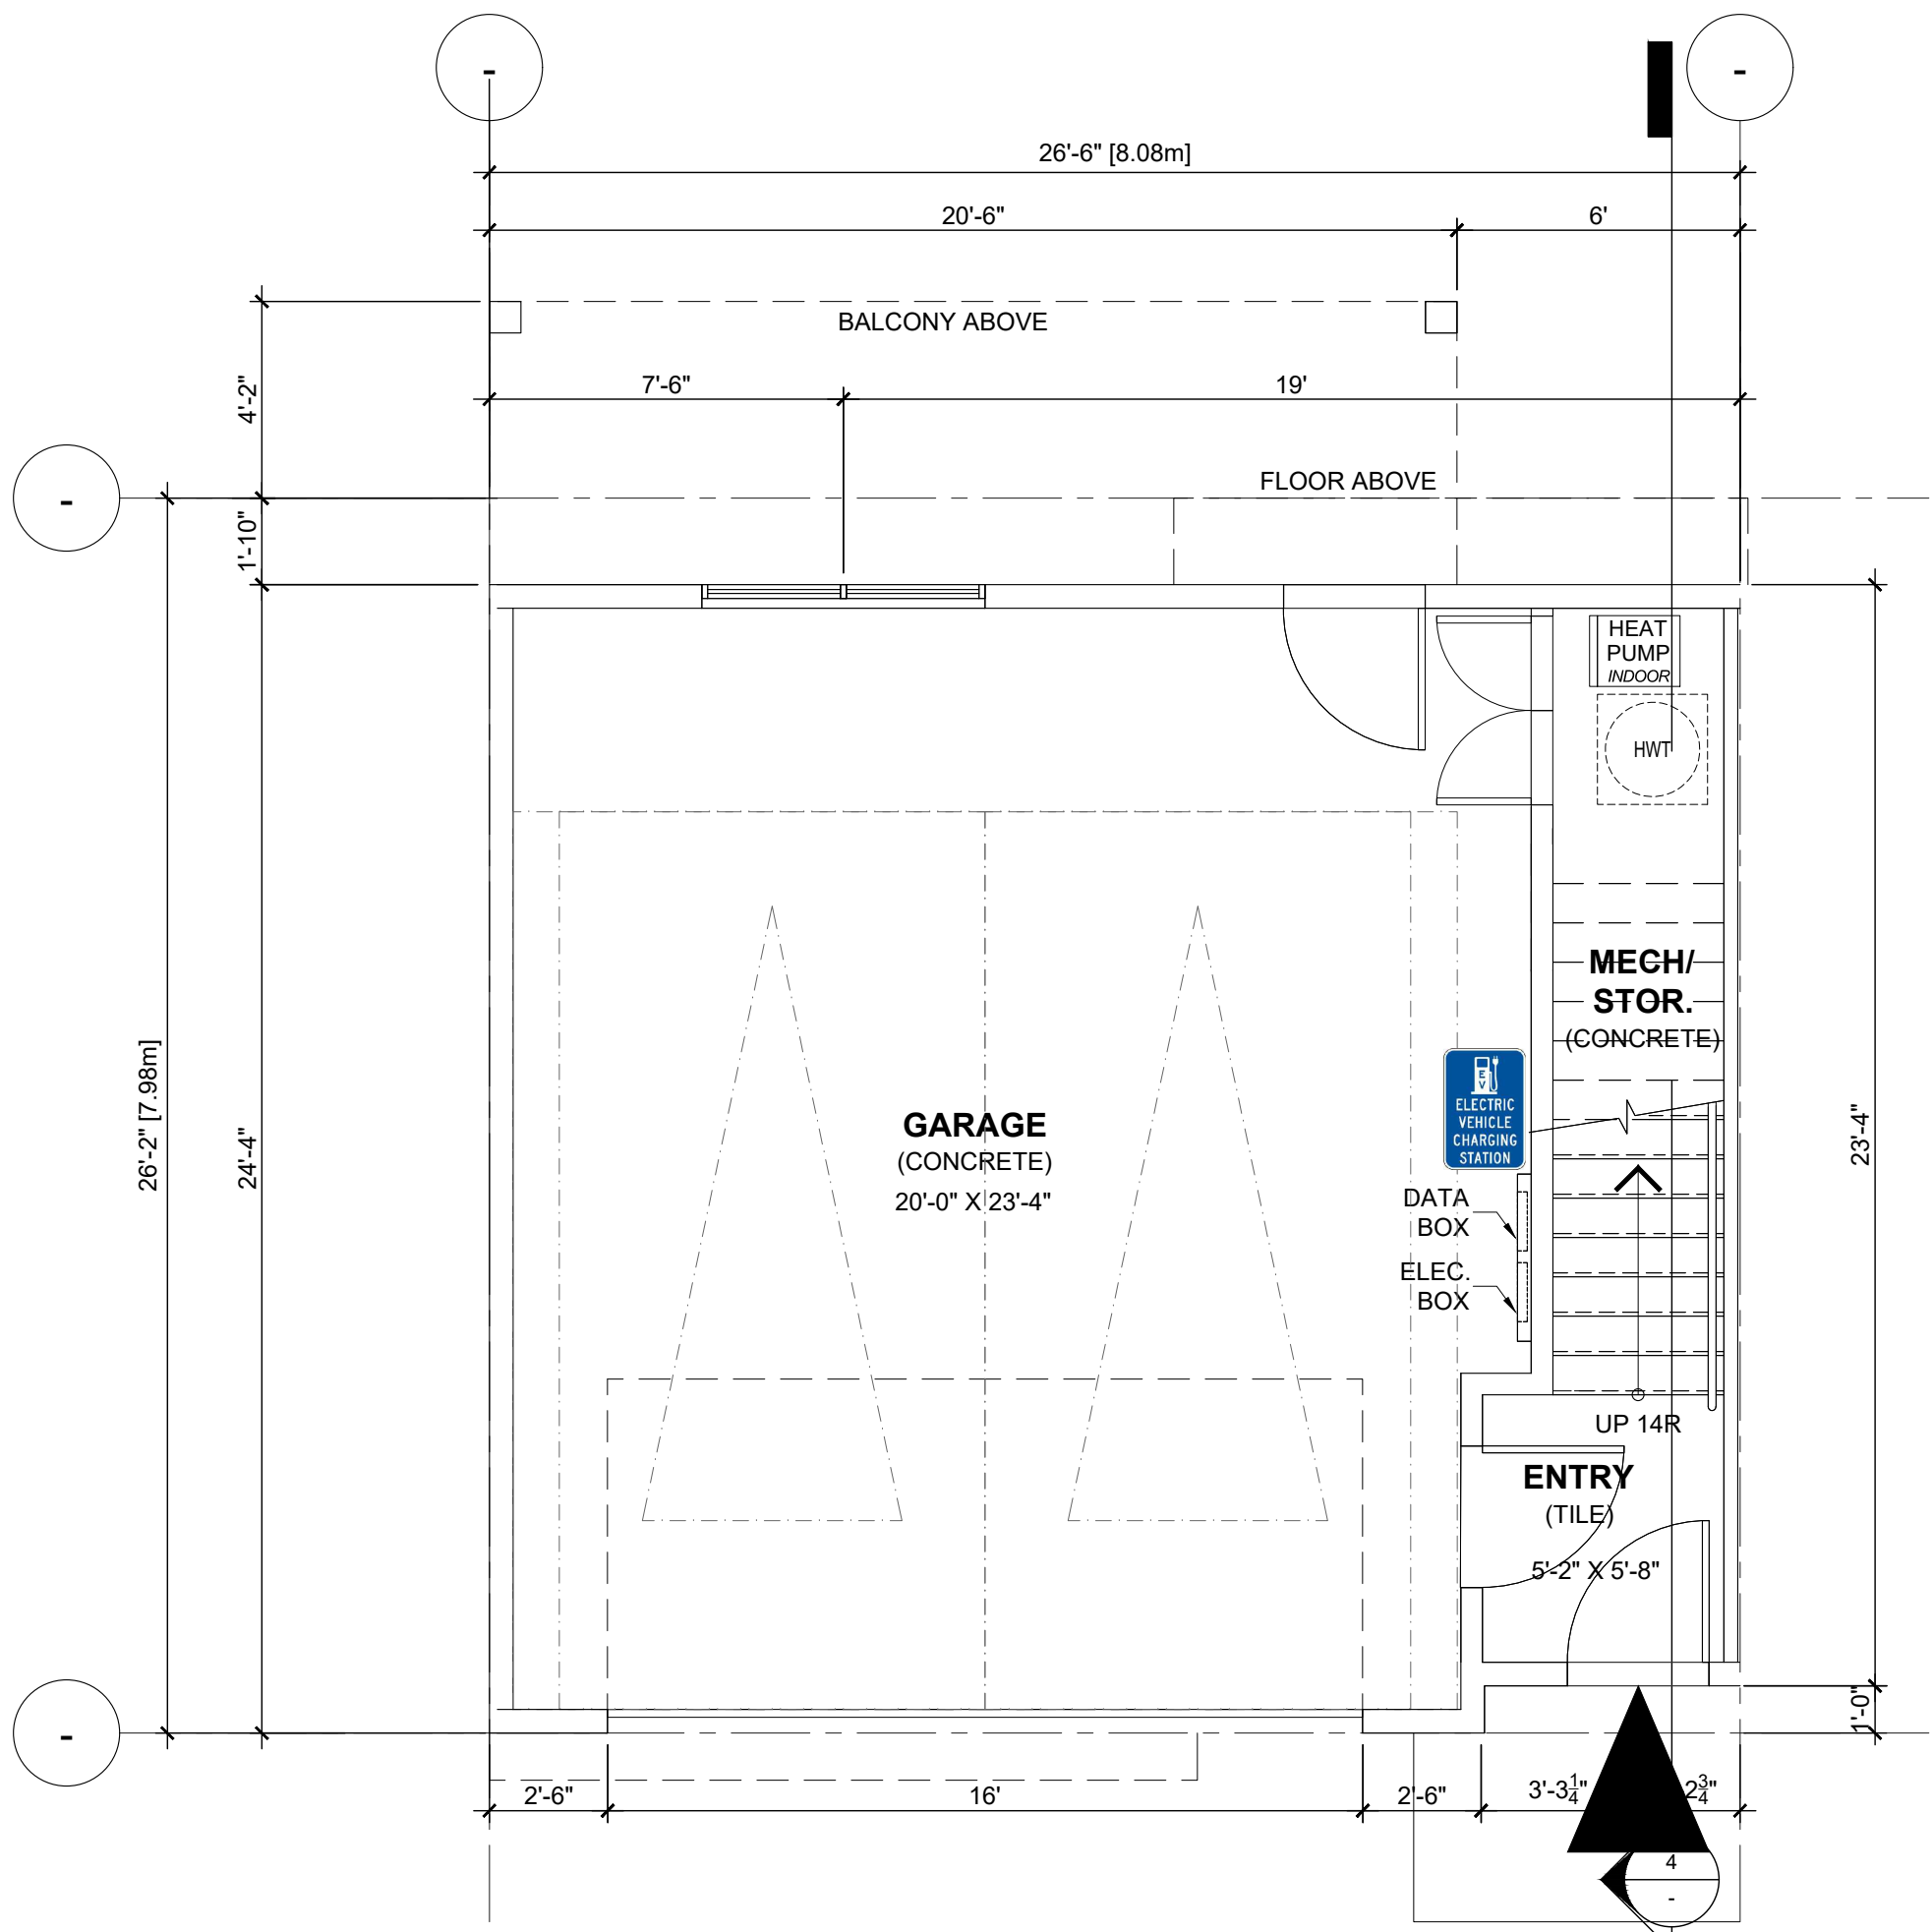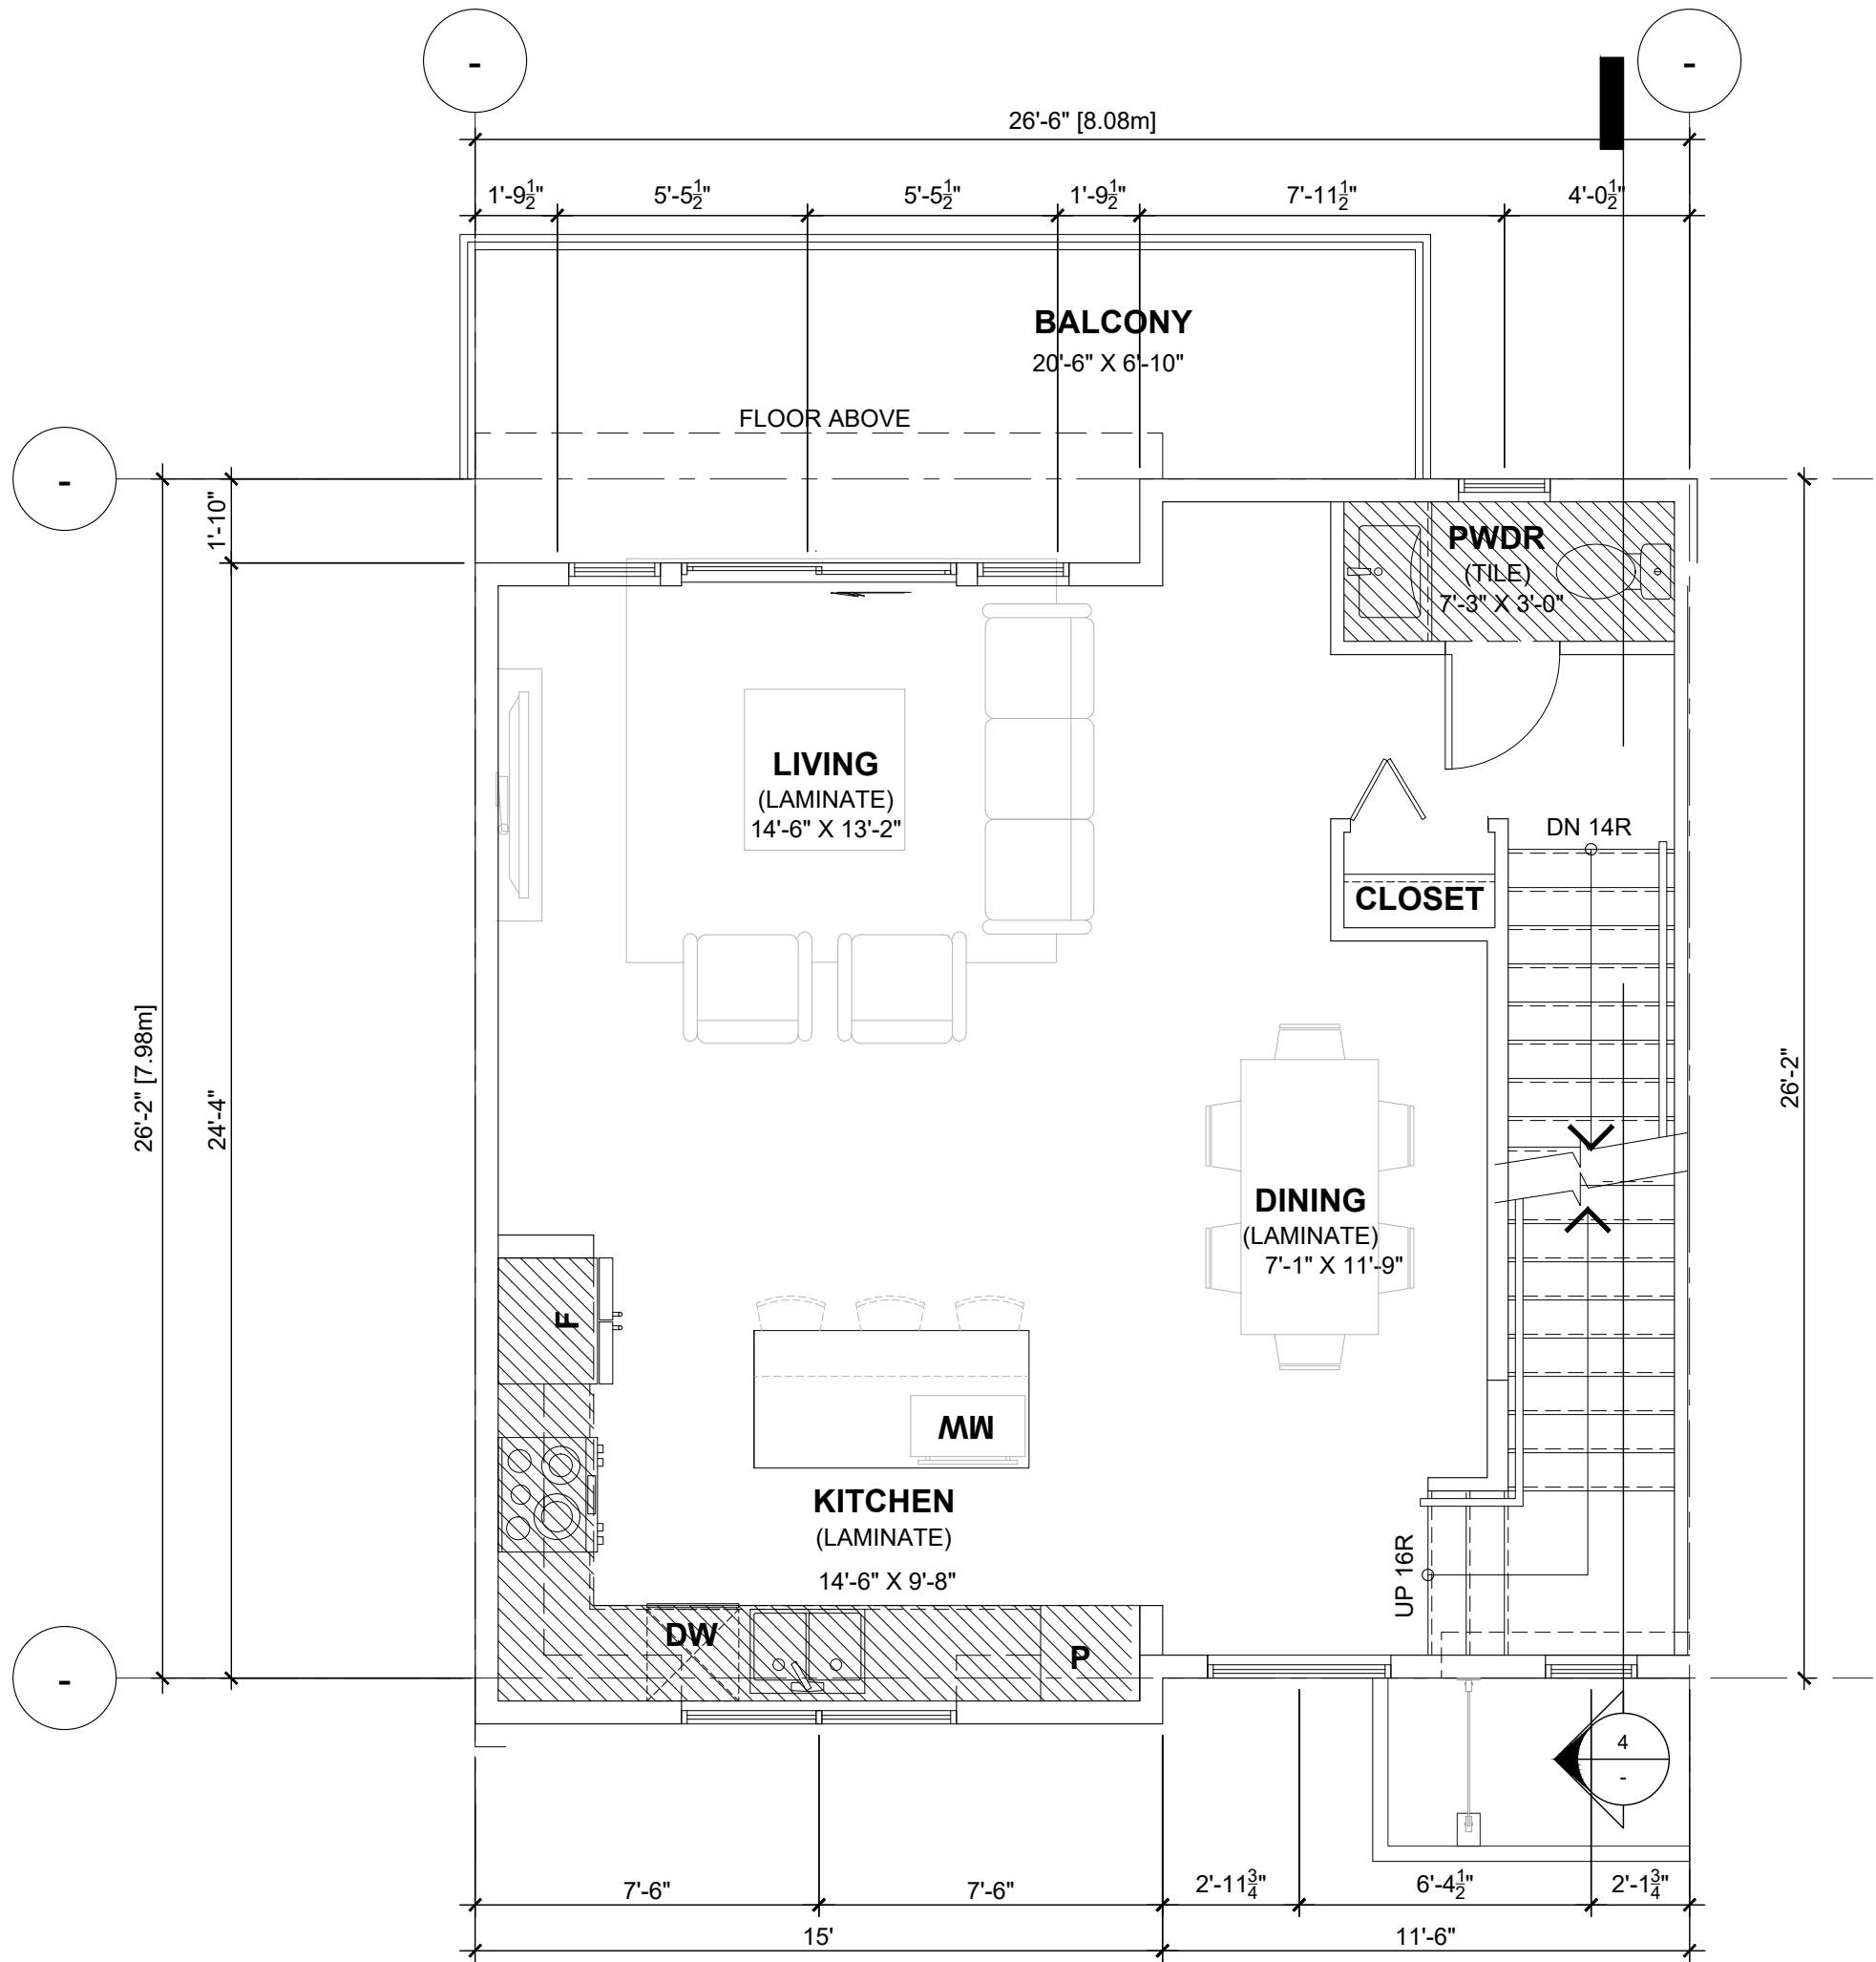


UNIT B2a:	S.F.	S.M.
- GROUND FLOOR	639.23	59.39
- 2ND FLOOR	681.68	63.33
- 3RD FLOOR	723.38	67.20
- GROSS FLOOR AREA =	2,044.28	67.20
- GARAGE	531.90	49.42
- MECH./STOR.	50.99	4.74
- NET AREA =	1,461.39	135.77

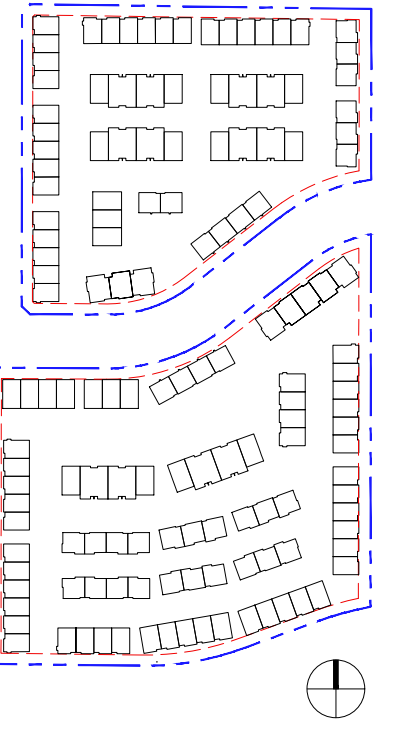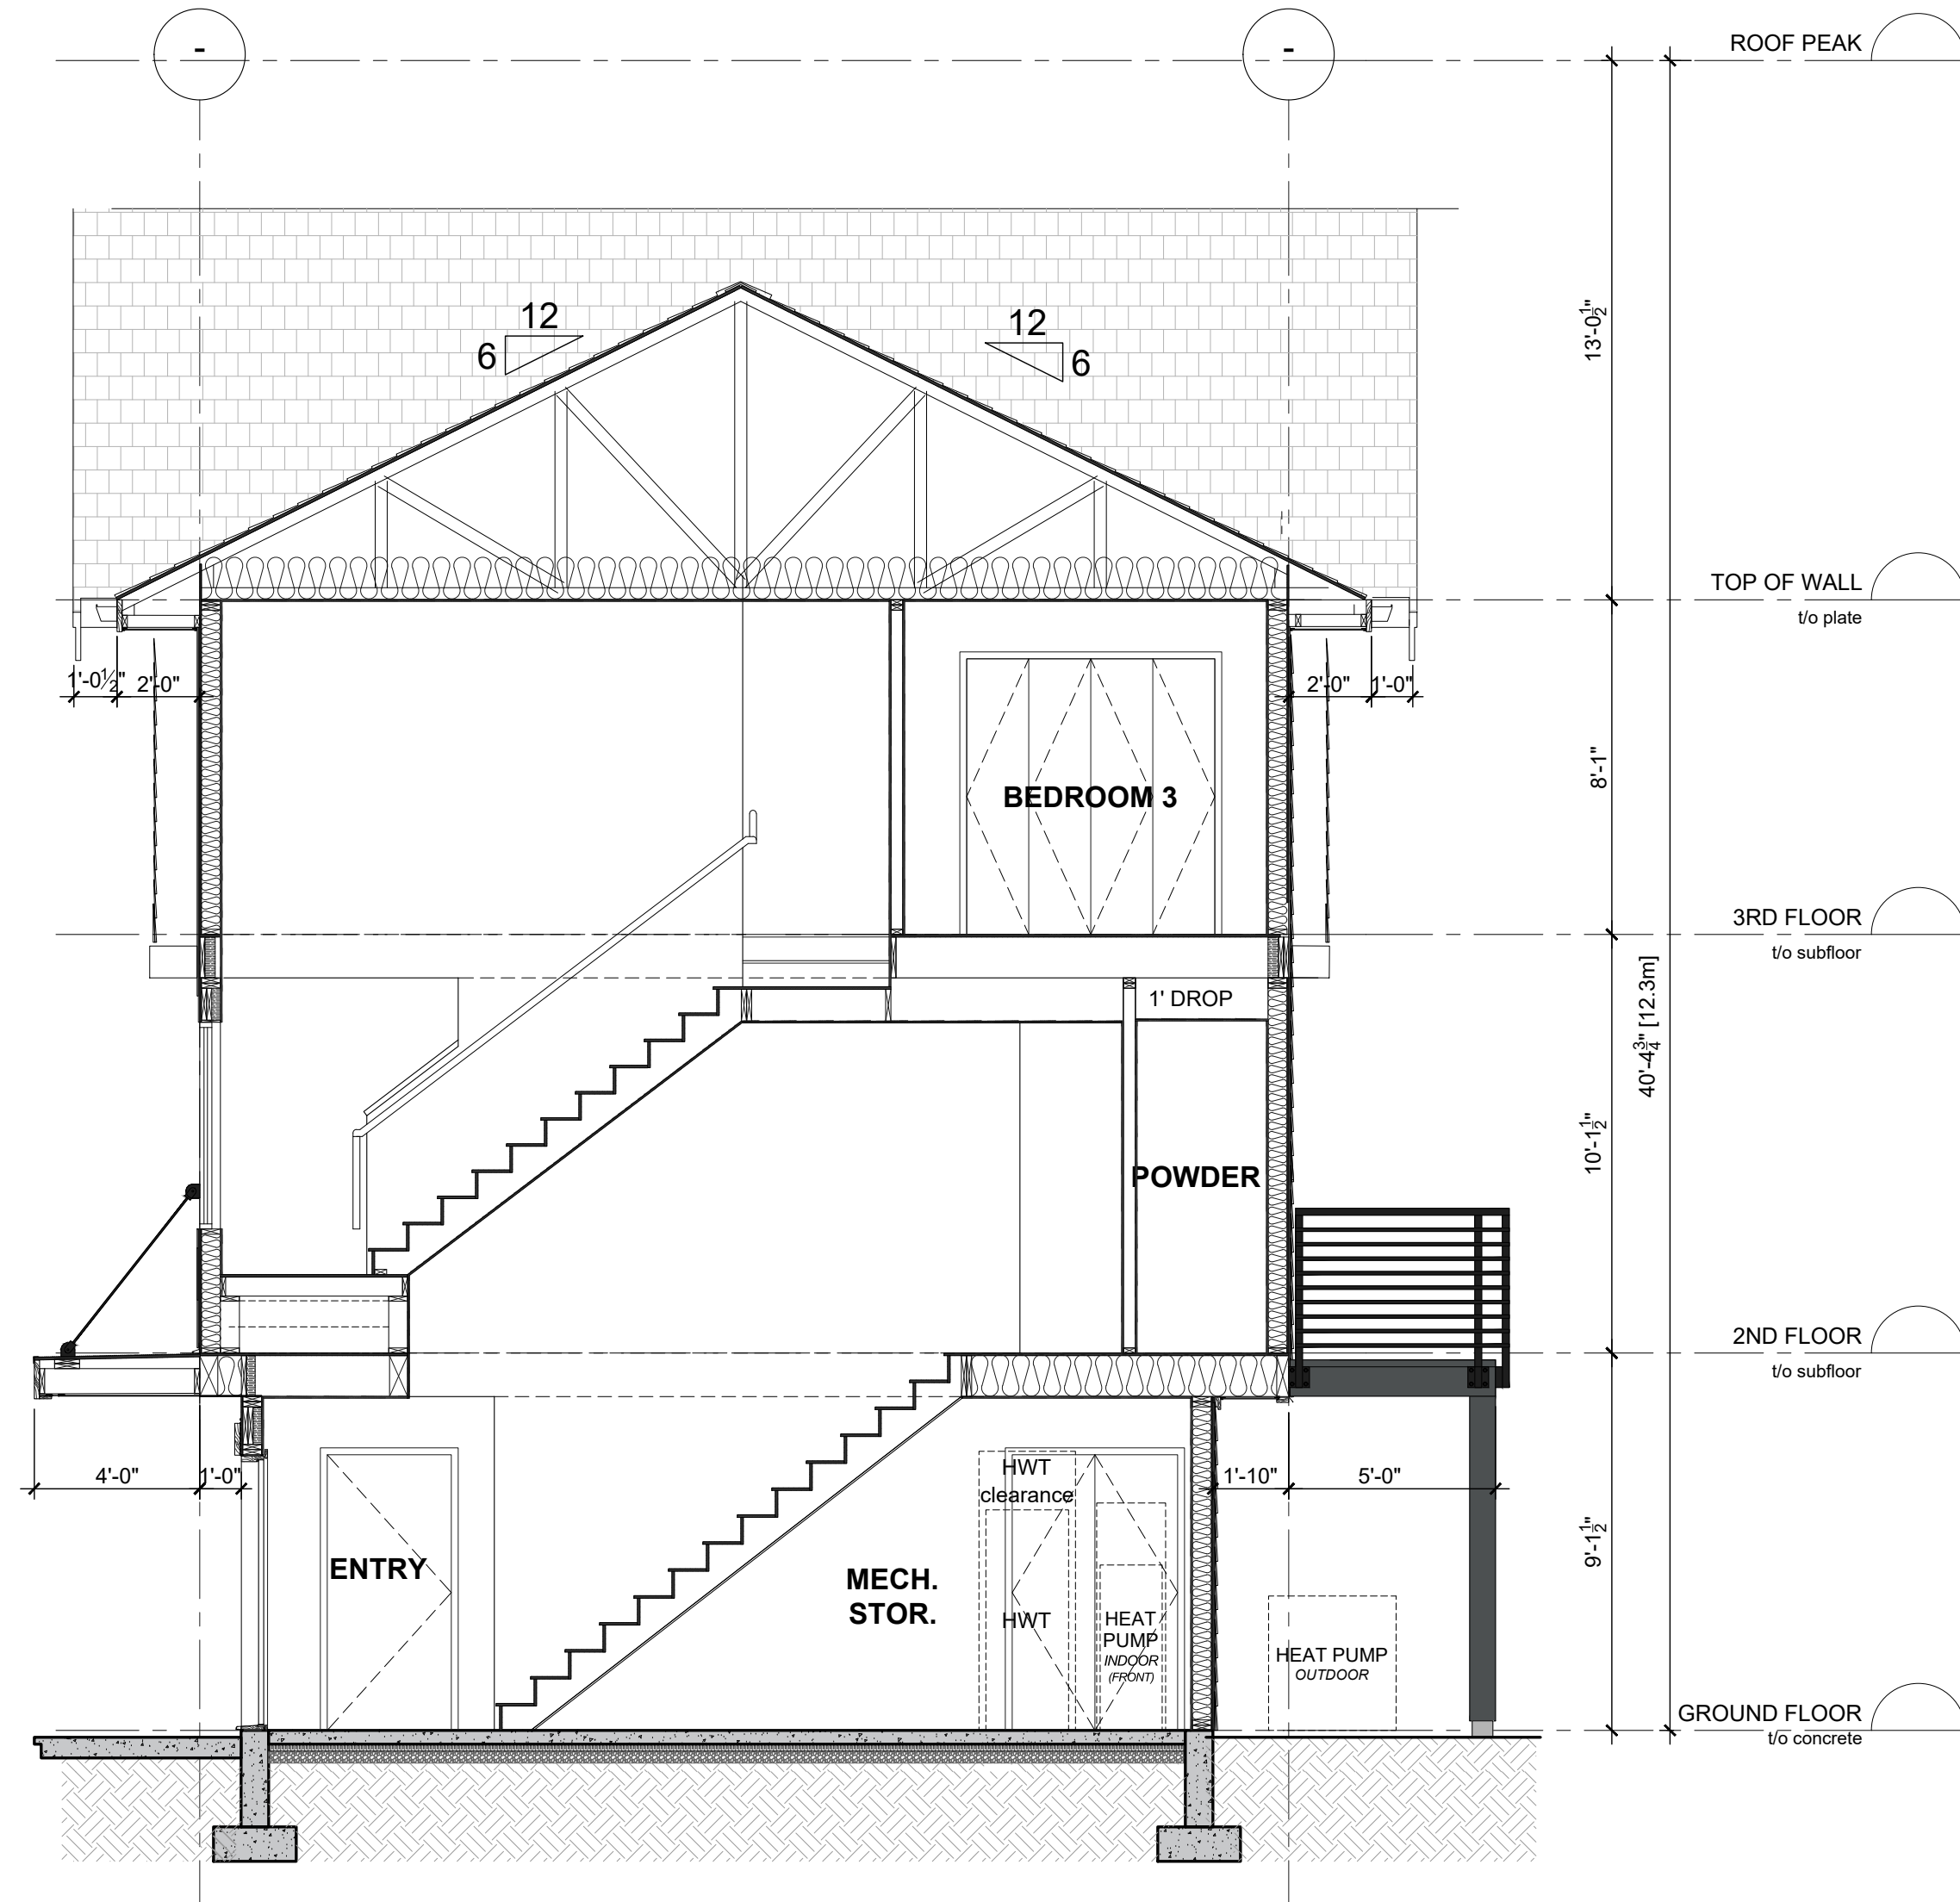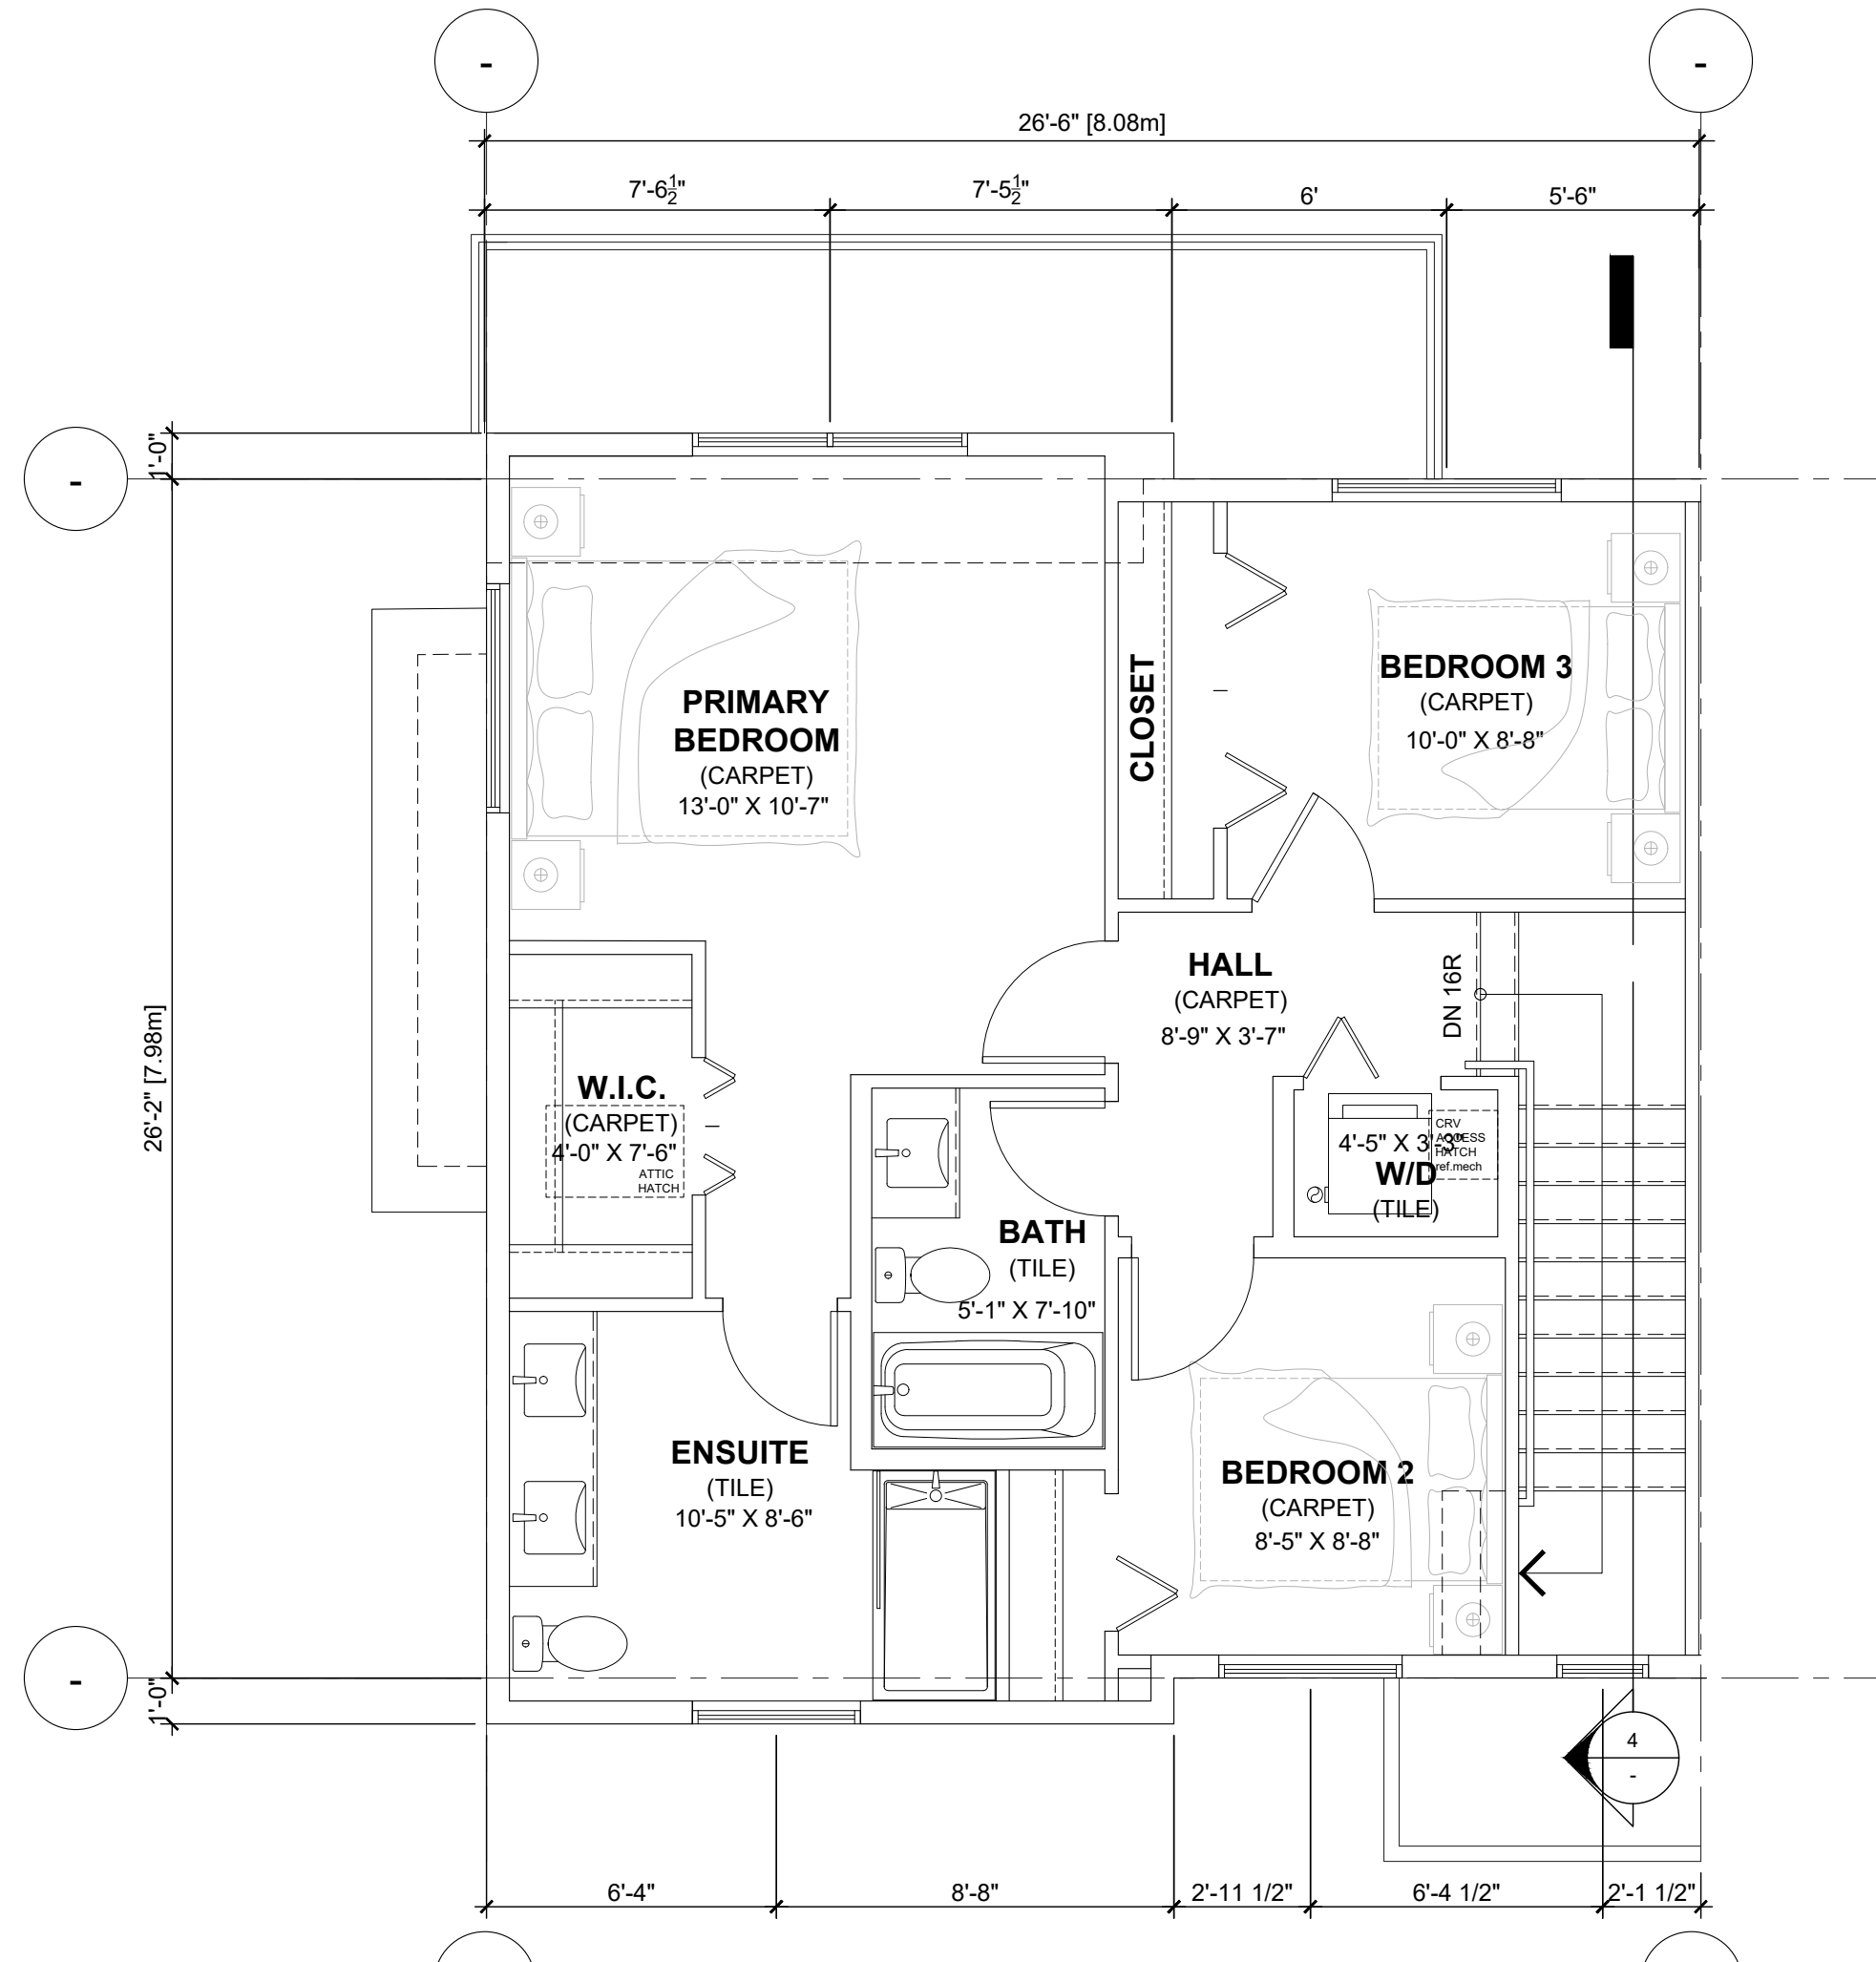

REVISIONS
1

ISSUES	DATE
8	
7	
6	
5	
4	
3	
2	
1 ISSUED FOR DP	June 07, 2024



PROJECT NUMBER	DE-08.1
DRAWN BY	RR/ RW/ LC
CHECKED BY	RW
DATE CHECKED	
CONSULTANT	

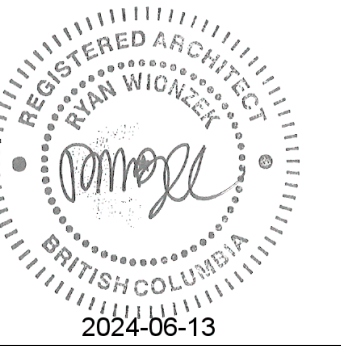




PROJECT	EMORY TOWNHOMES
	20315 & 20323 78 AVE, 20320 & 20340 80 AVE, 7831, 7843, & 7849 204 ST TOWNSHIP OF LANGLEY, BC

DRAWING TITLE	UNIT B2a (INTERNAL END) FLOOR PLANS & SECTION
---------------	--

DRAWING No.	
-------------	--

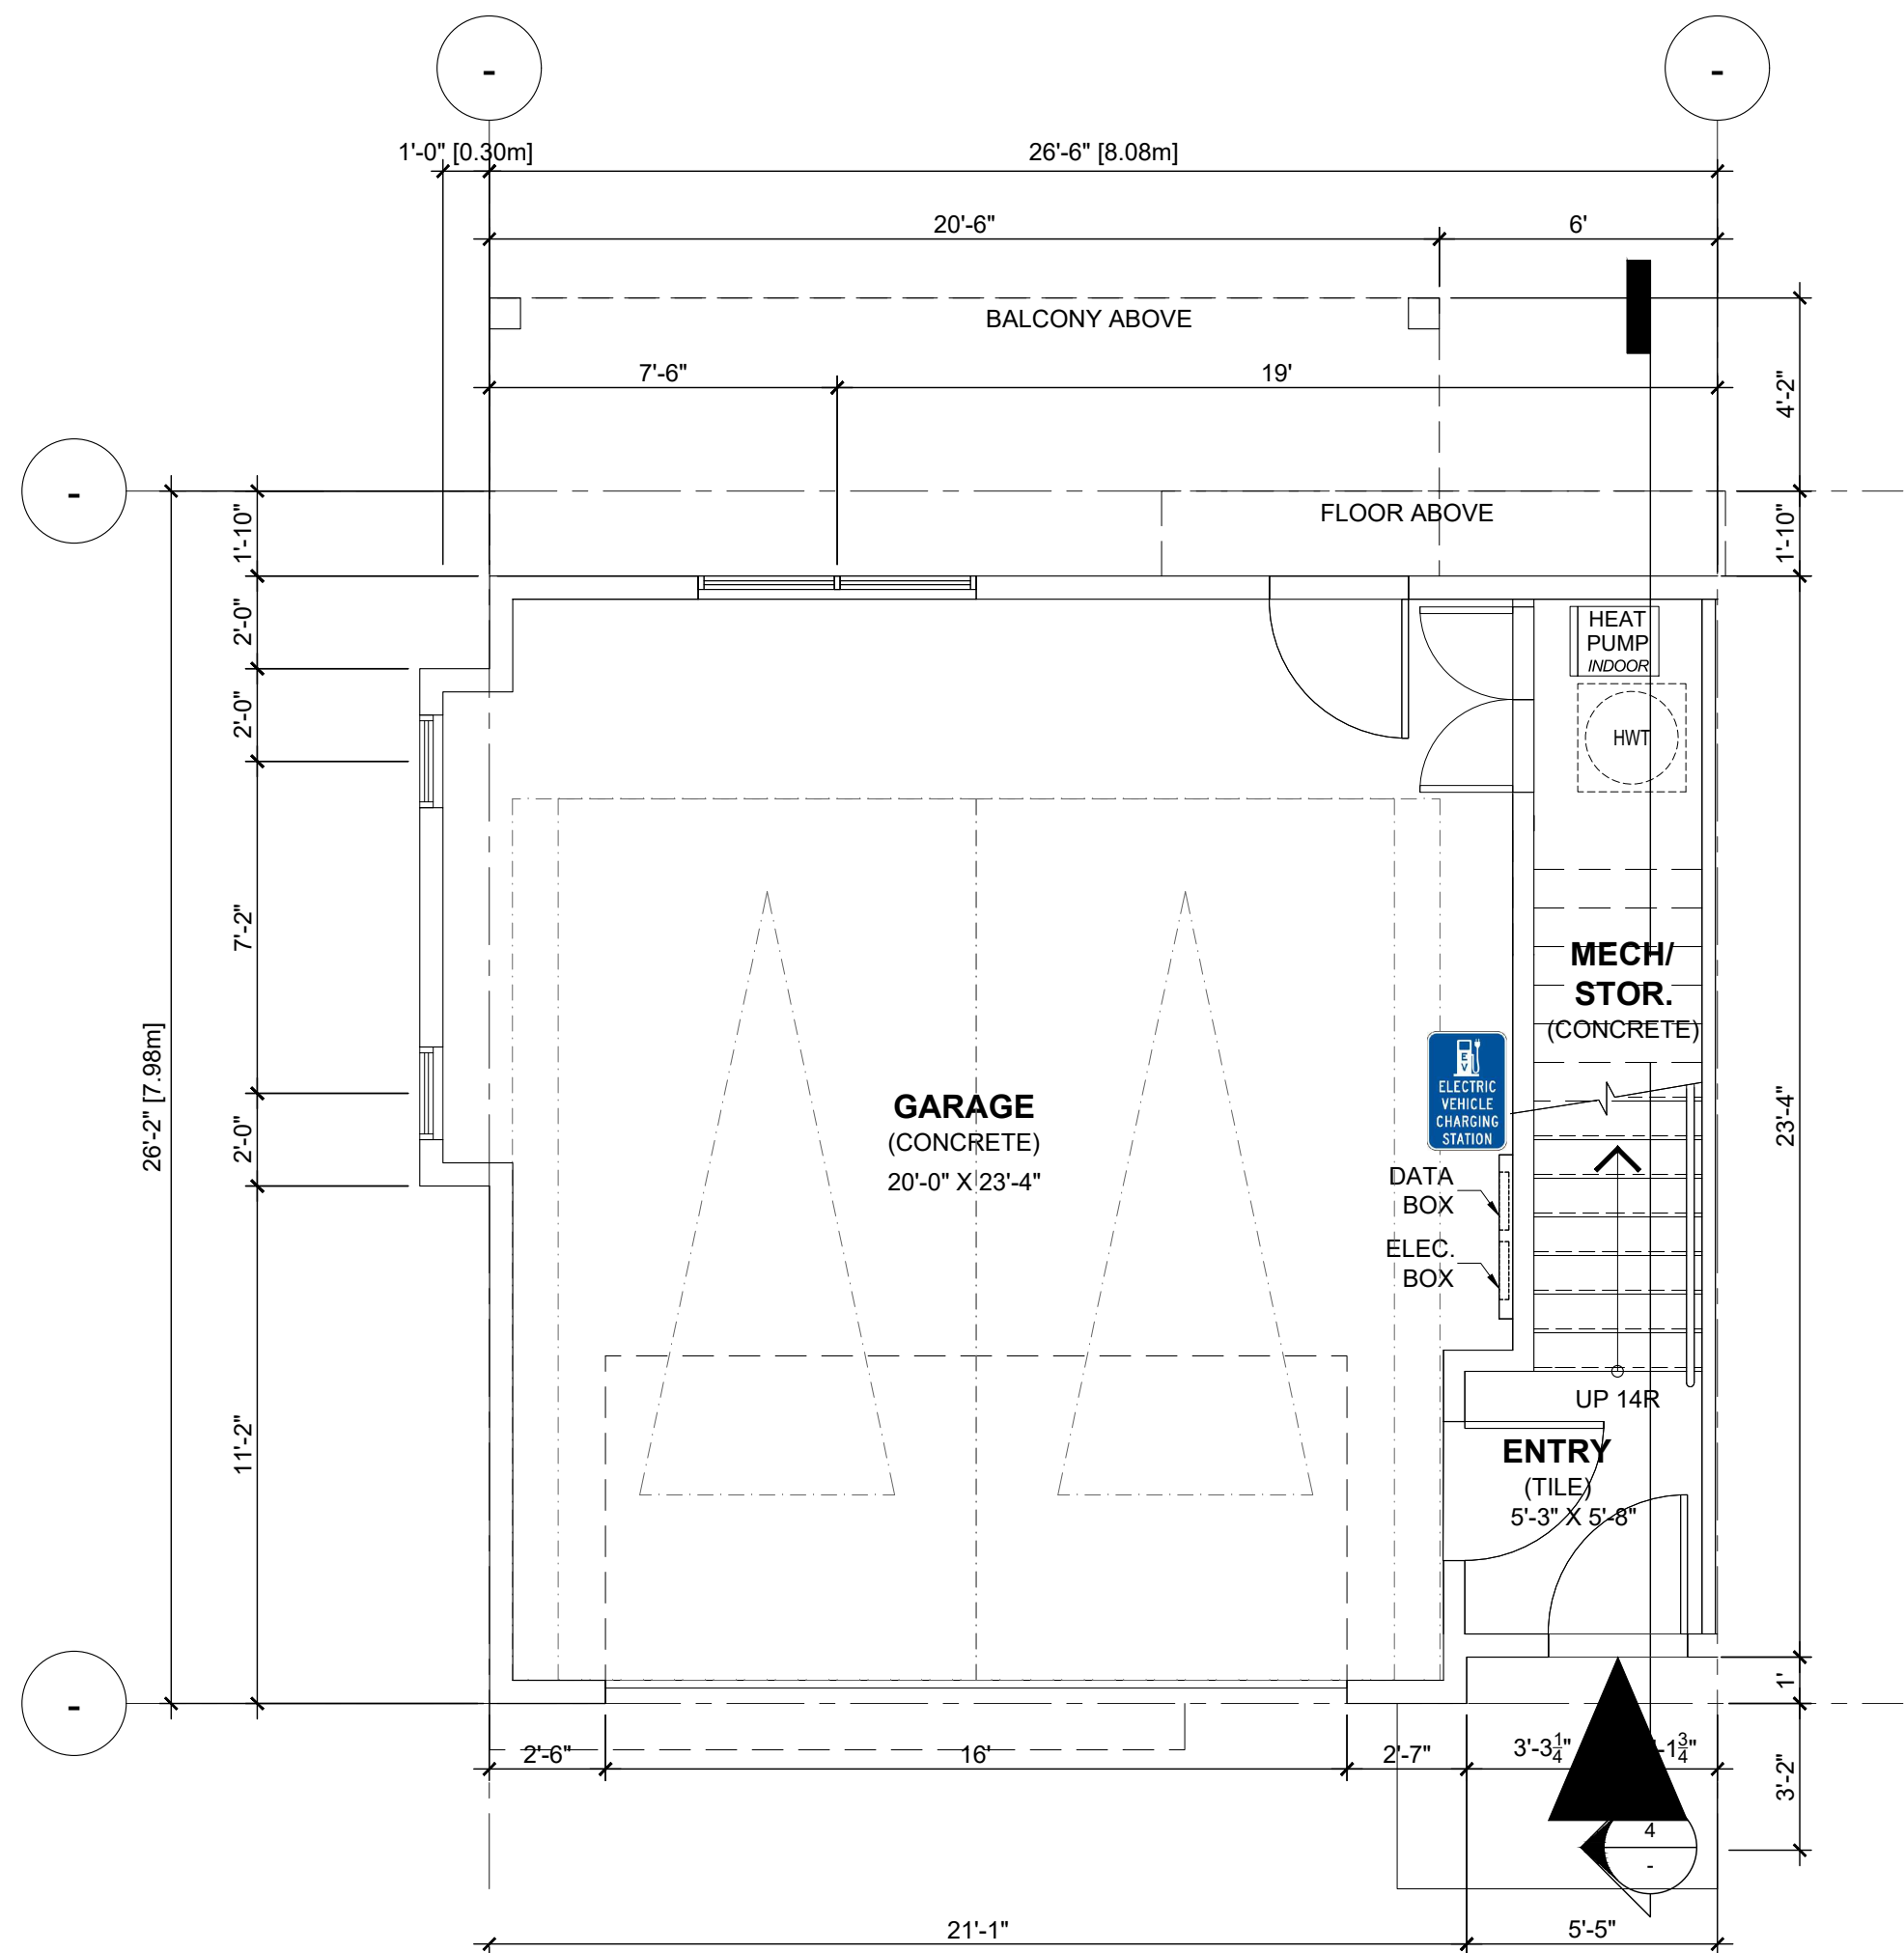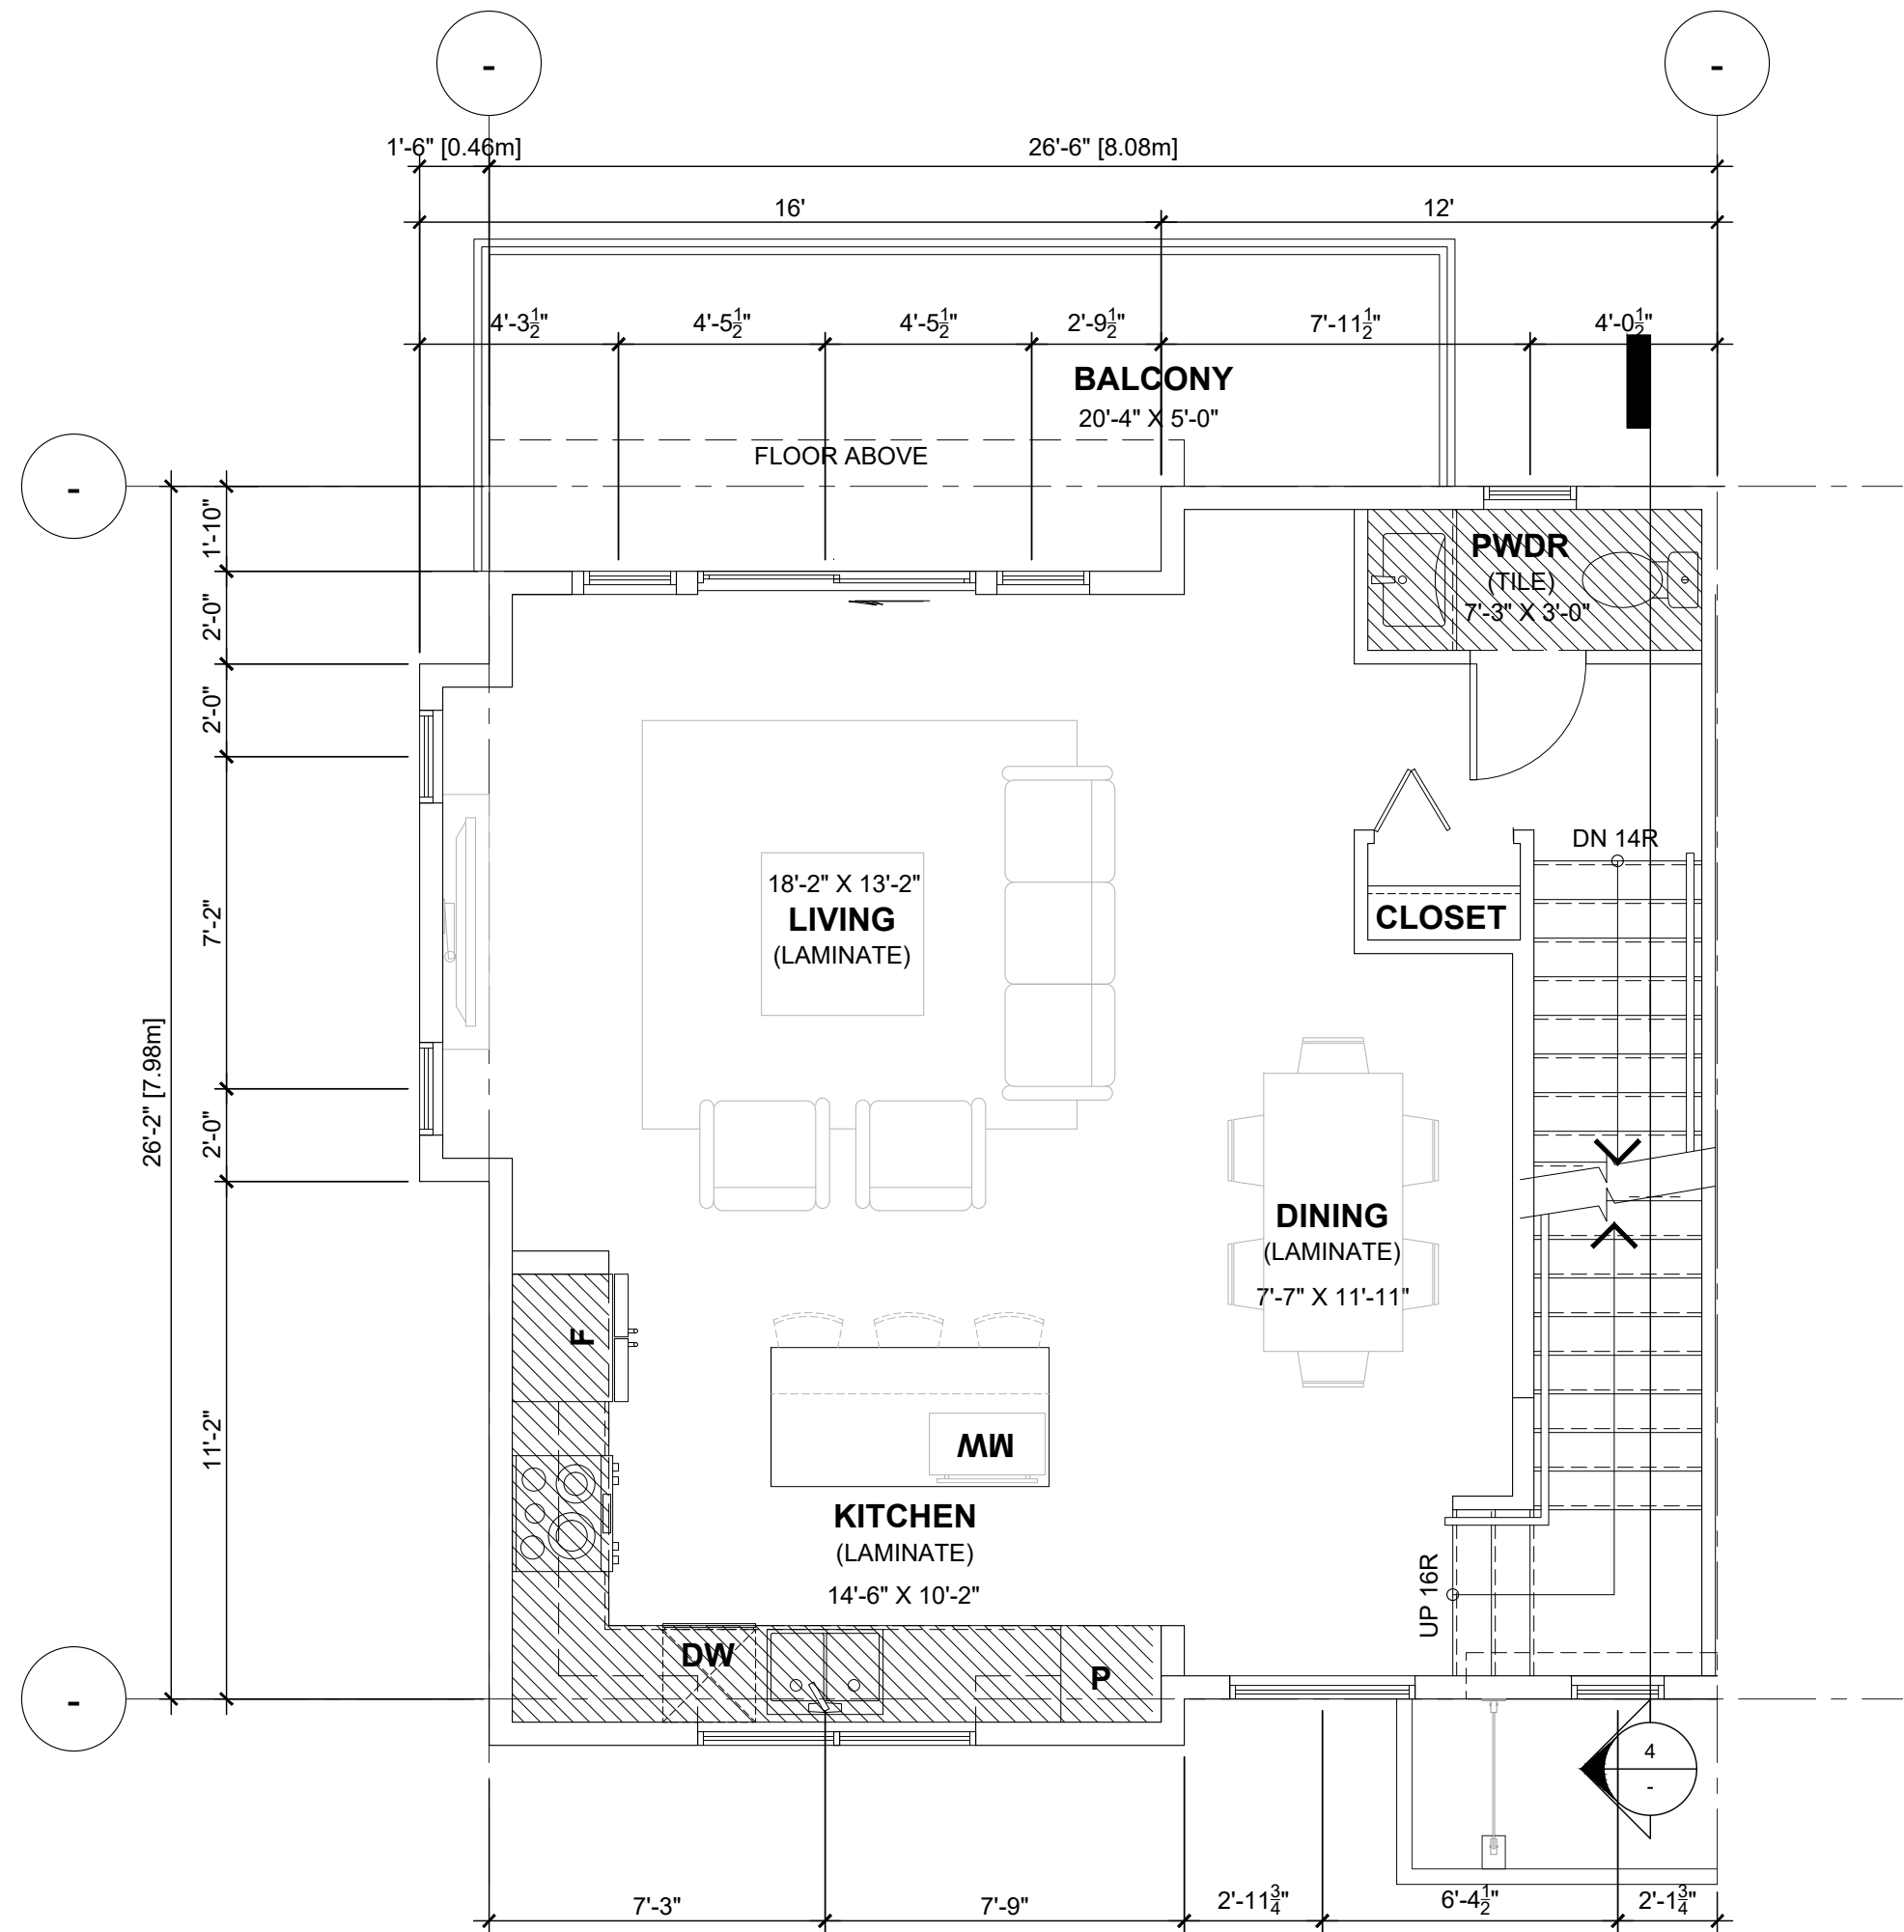

UNIT B2b:	S.F.	S.M.
- GROUND FLOOR	656.05	60.95
- 2ND FLOOR	698.60	64.90
- 3RD FLOOR	723.43	67.21
- GROSS FLOOR AREA =	2,078.08	193.06
- GARAGE	548.84	50.99
- MECH./STOR.	50.91	4.73
- NET AREA =	1,478.32	137.34

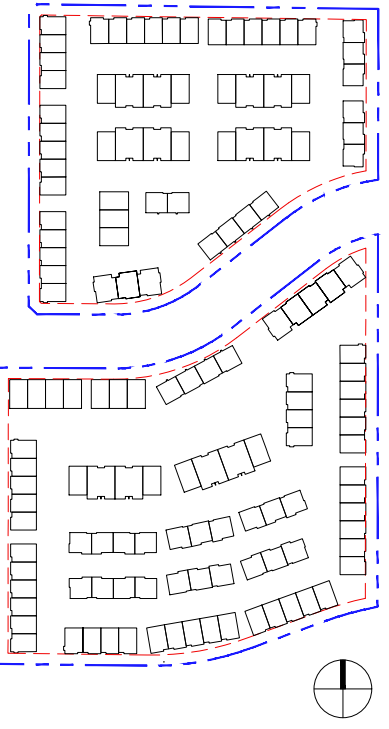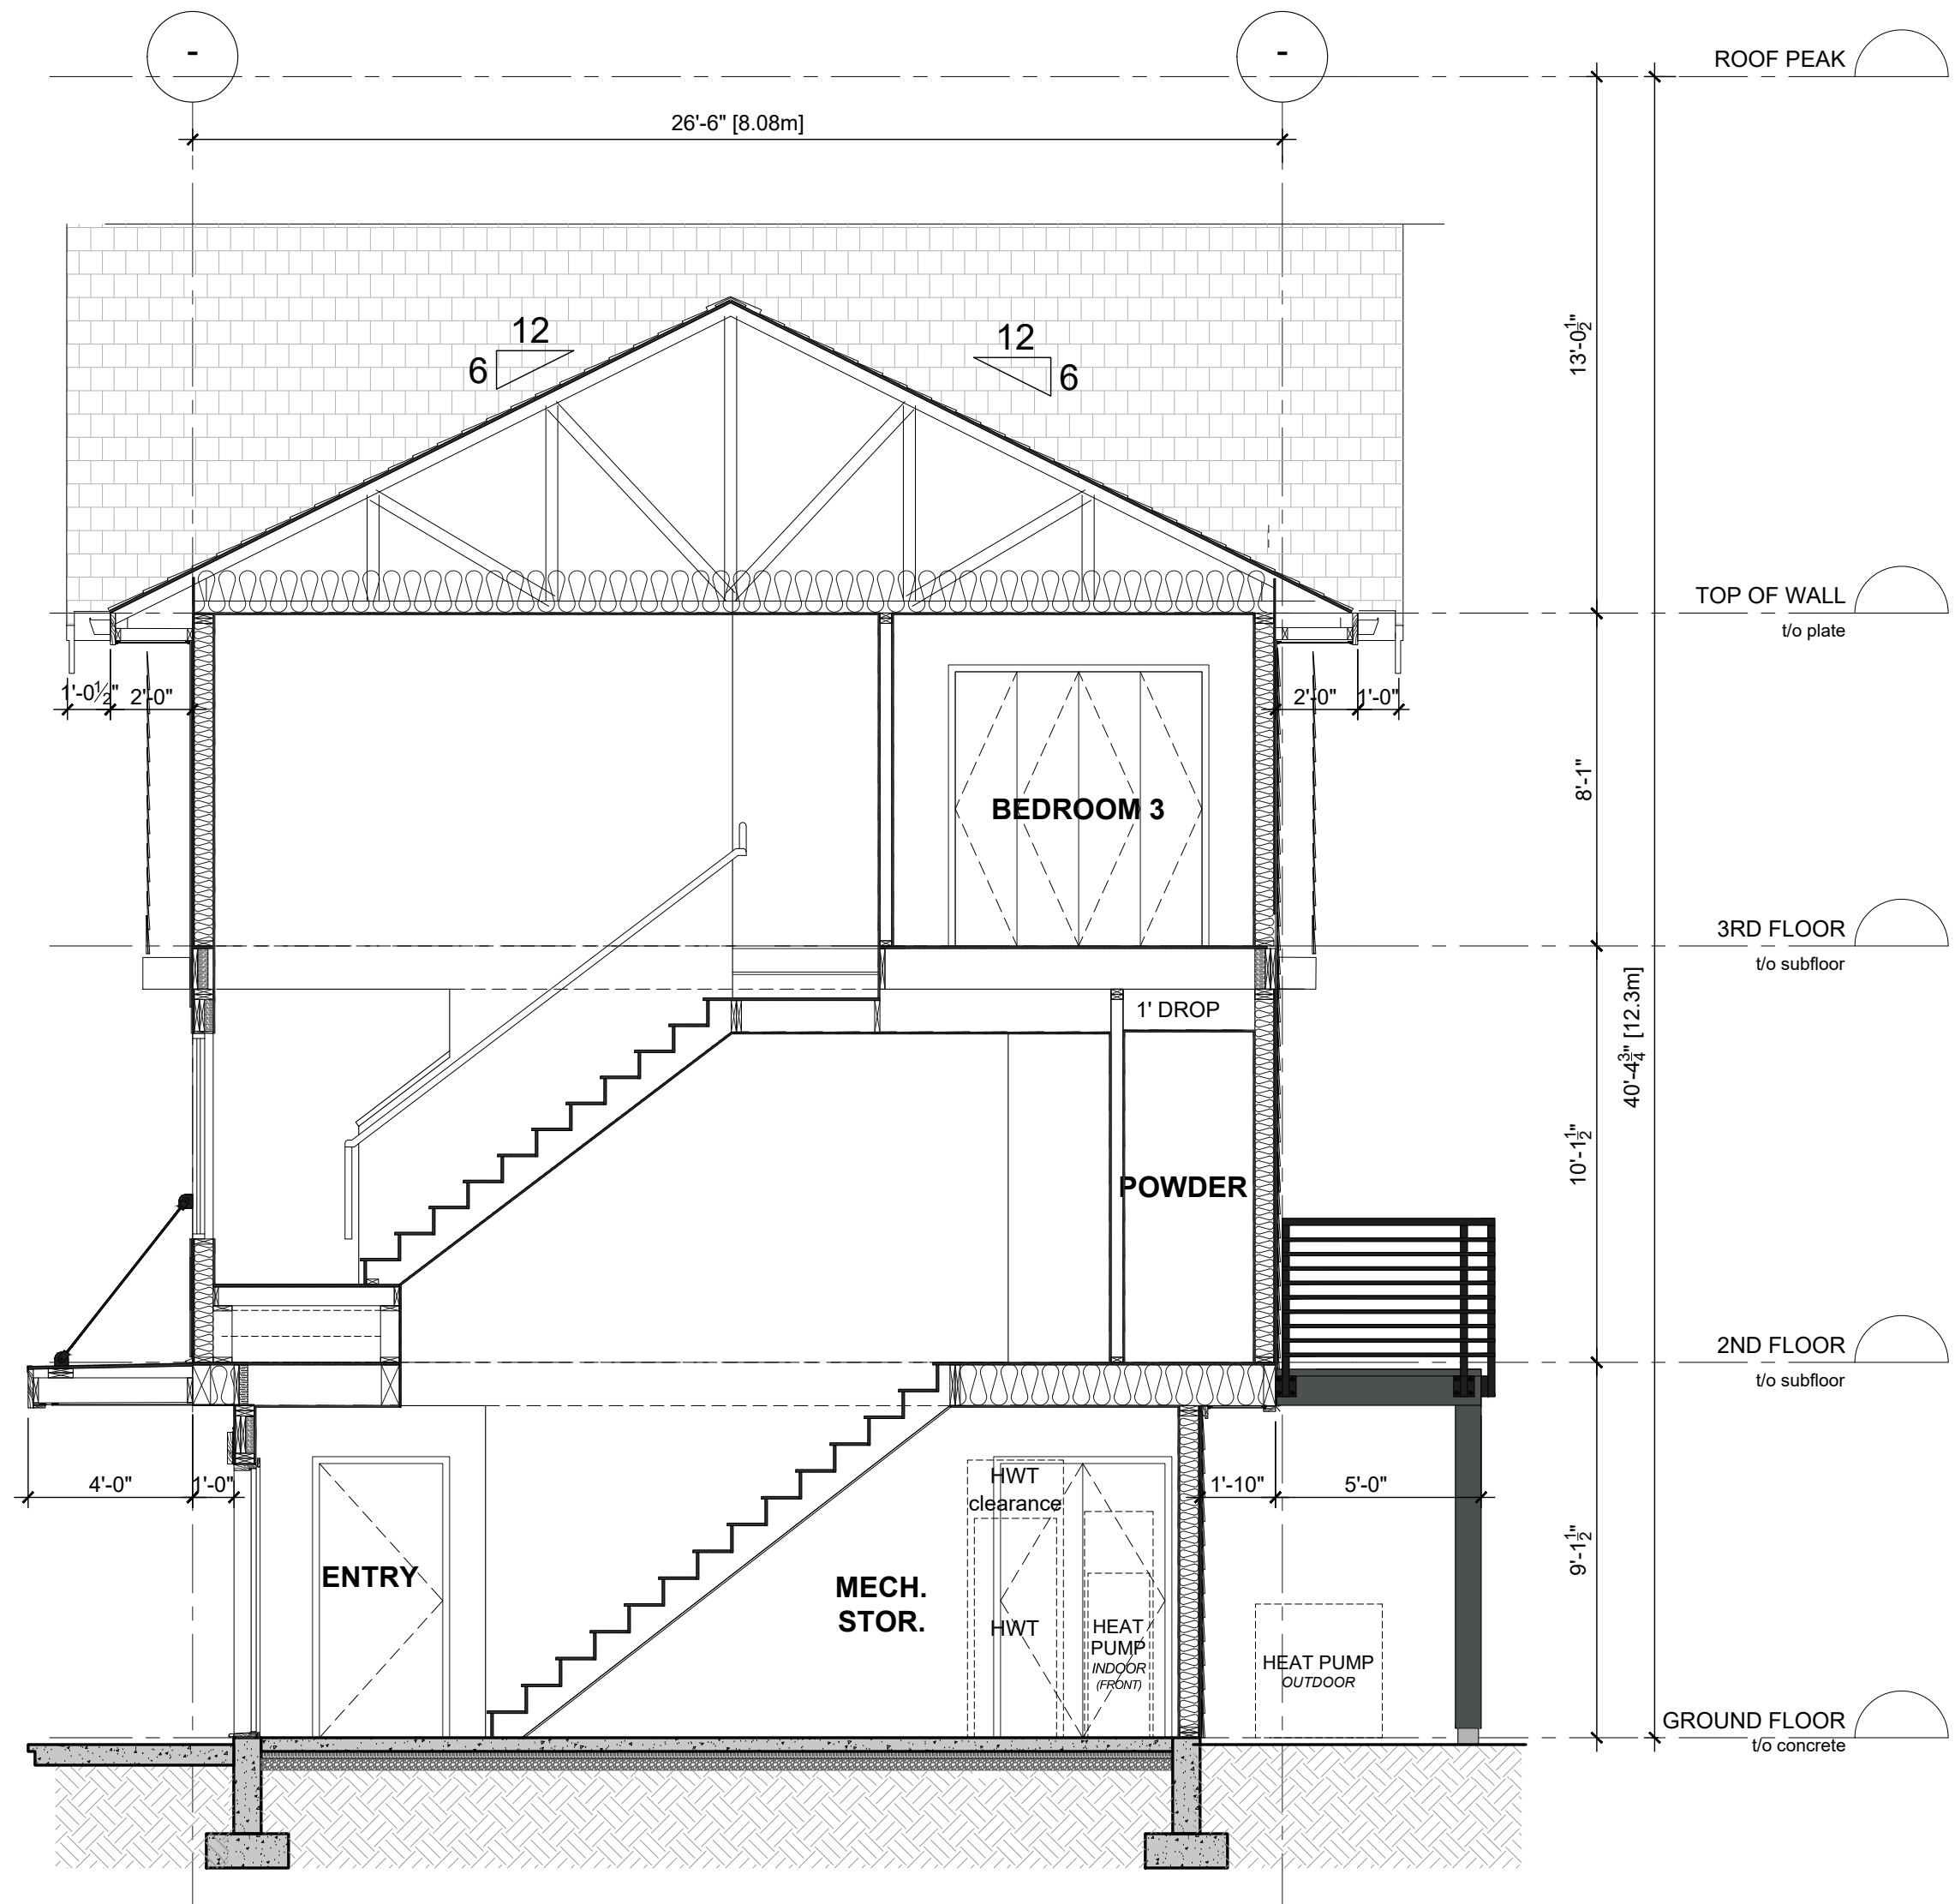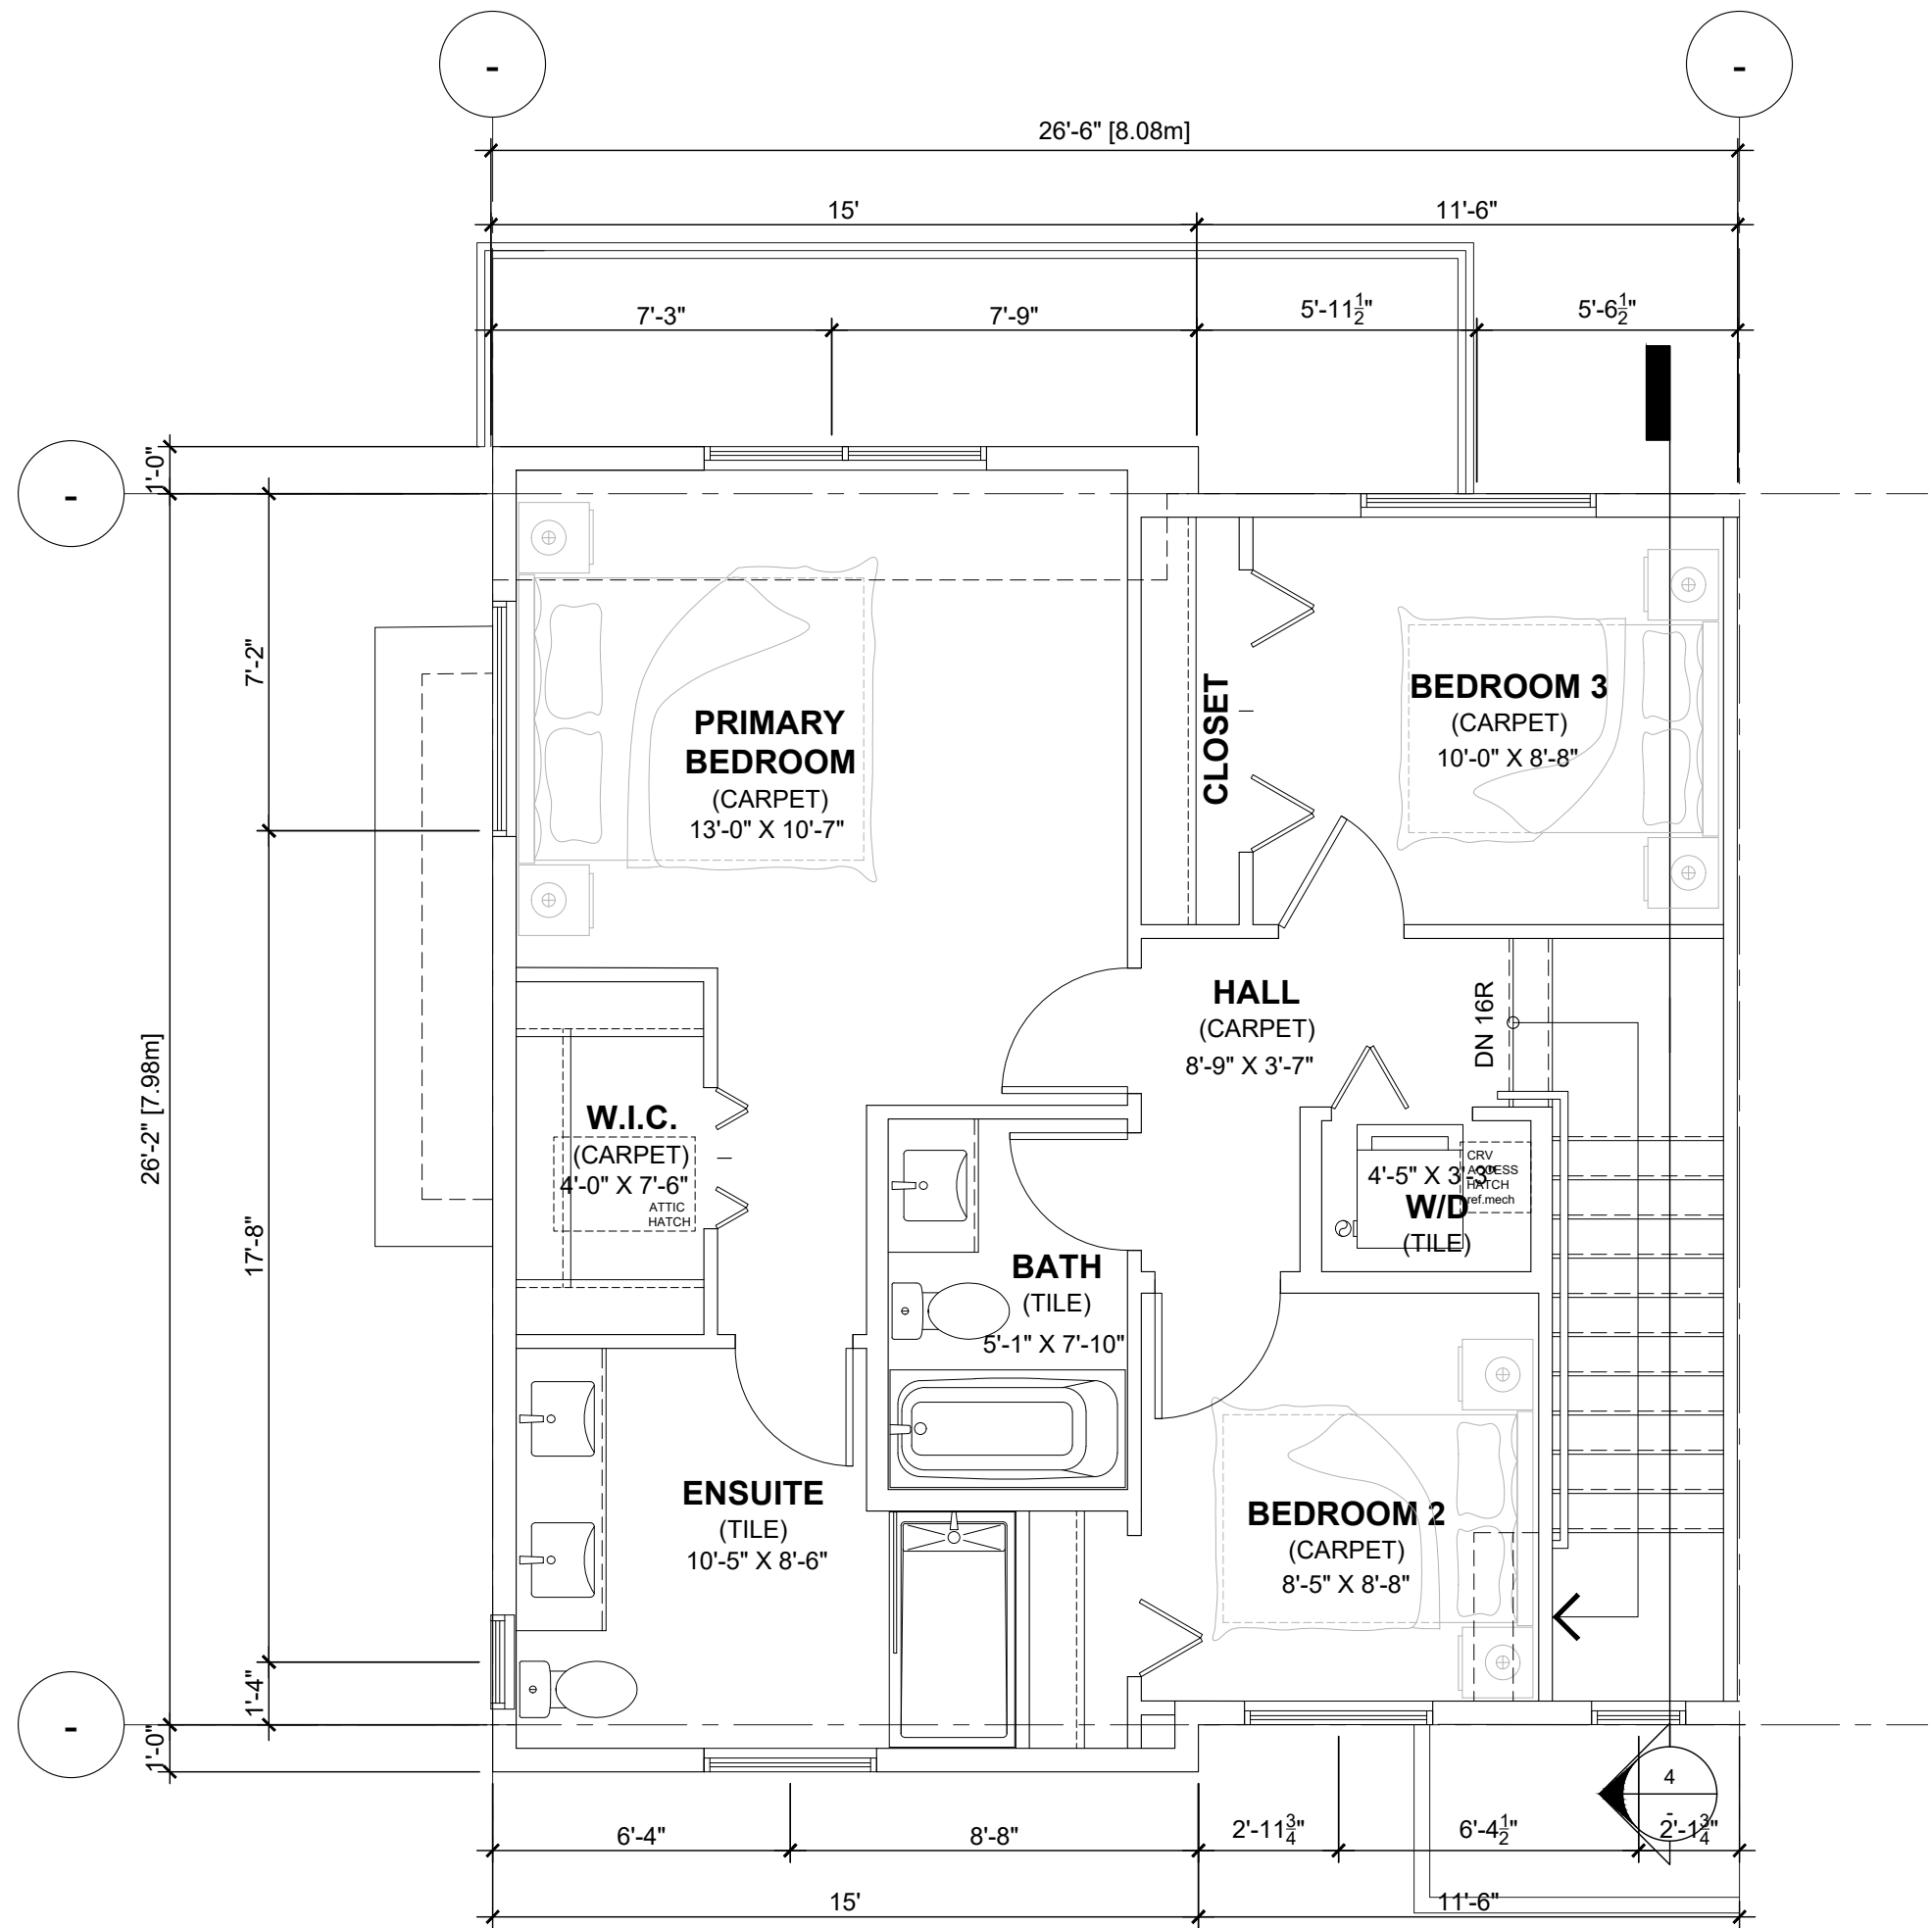

REVISIONS

ISSUES	DATE
1	
8	
7	
6	
5	
4	
3	
2	
1 ISSUED FOR DP	June 07, 2024

PROJECT NUMBER	DE-08.1
DRAWN BY	RR/ RW/ LC
CHECKED BY	RW
DATE CHECKED	
CONSULTANT	



PROJECT

EMORY
TOWNHOMES


20315 & 20323 78 AVE, 20320 & 20340 80 AVE,
7831, 7843, & 7849 204 ST
TOWNSHIP OF LANGLEY, BC

DRAWING TITLE

UNIT B2b
(TRUE END)
FLOOR PLANS
& SECTION

DRAWING No.

A4.06

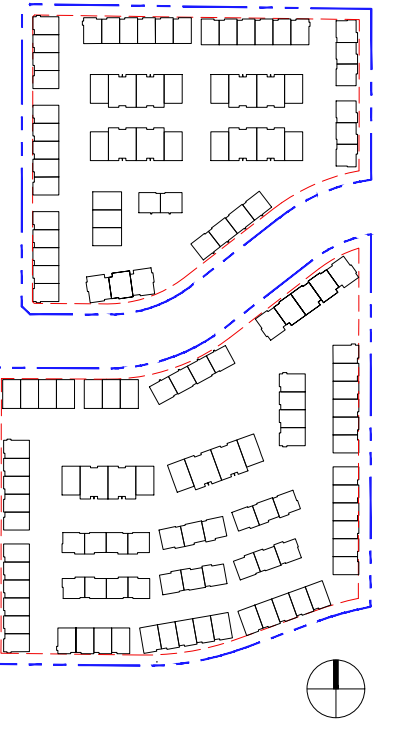

REVISIONS

ISSUES	DATE
1	
2	
3	
4	
5	
6	
7	
8	
1 ISSUED FOR DP	June 07, 2024

PROJECT NUMBER	DE-08.1
DRAWN BY	RR/ RW/ LC
CHECKED BY	RW
DATE CHECKED	
CONSULTANT	





PROJECT	EMORY TOWNHOMES 20315 & 20323 78 AVE, 20320 & 20340 80 AVE, 7831, 7843, & 7849 204 ST TOWNSHIP OF LANGLEY, BC
---------	---



DRAWING TITLE	UNIT B3 (INTERNAL UNIT) FLOOR PLANS & SECTION
---------------	--


DRAWING No.	
-------------	--

A4.07

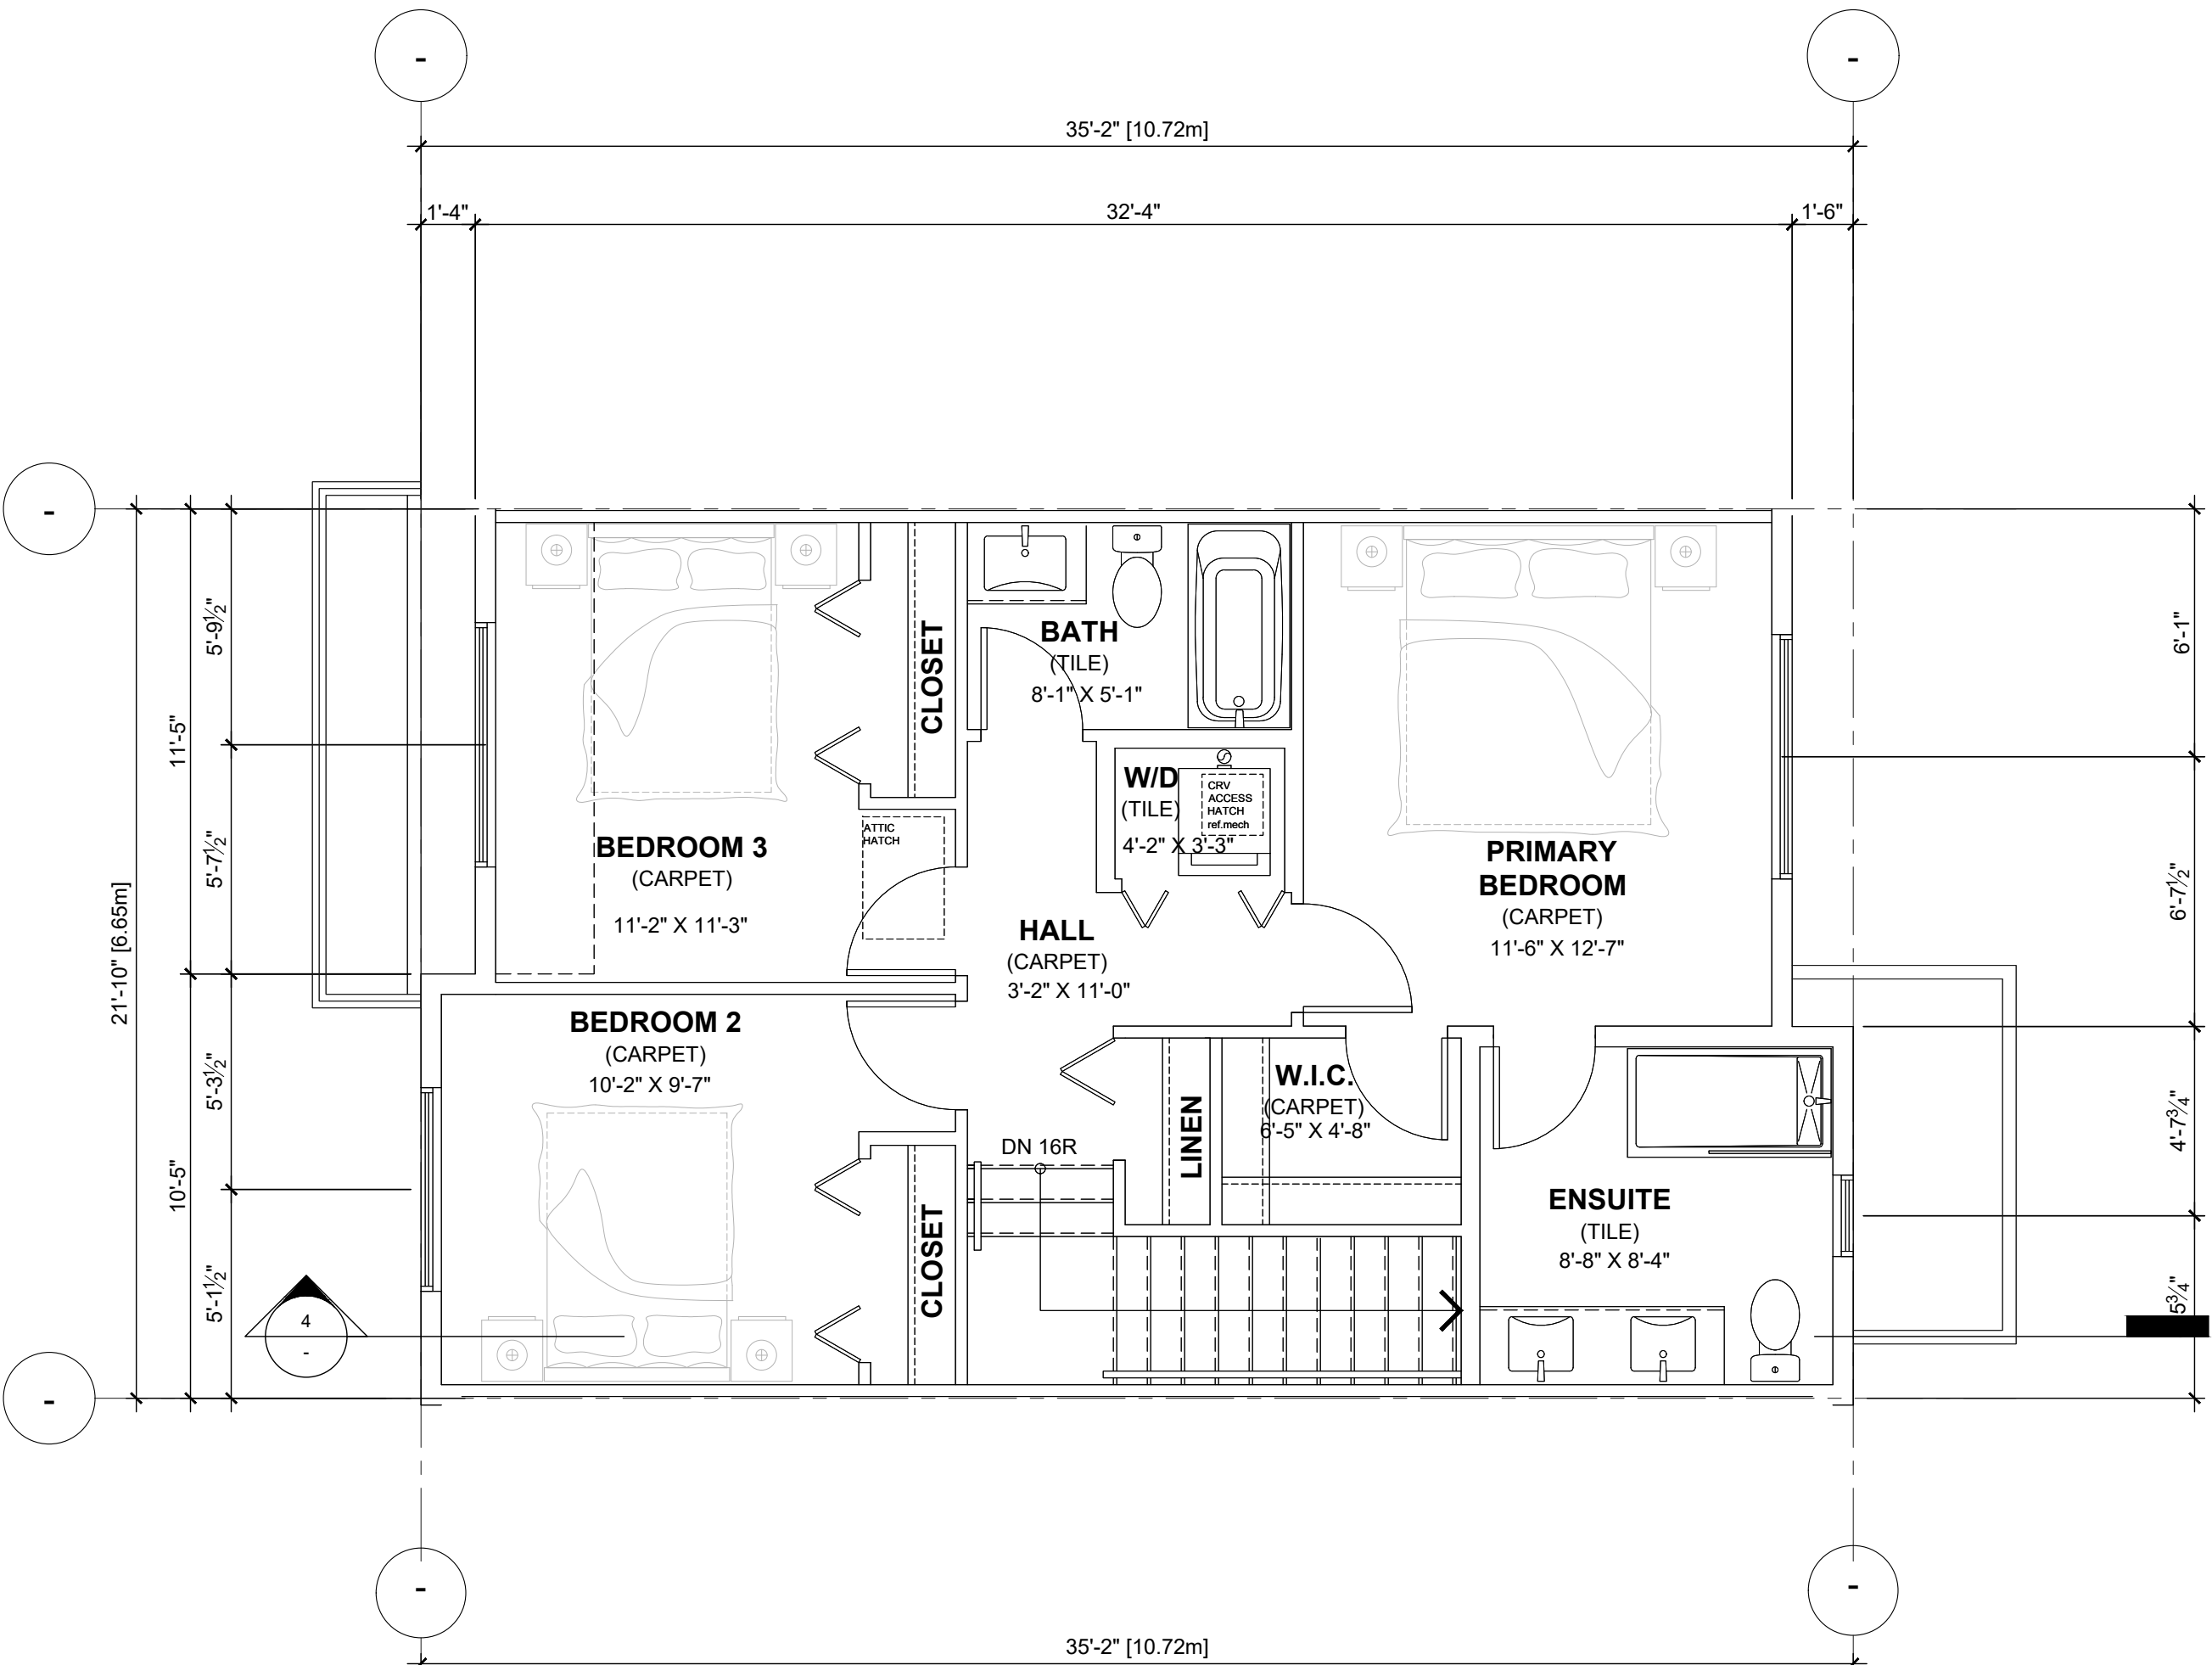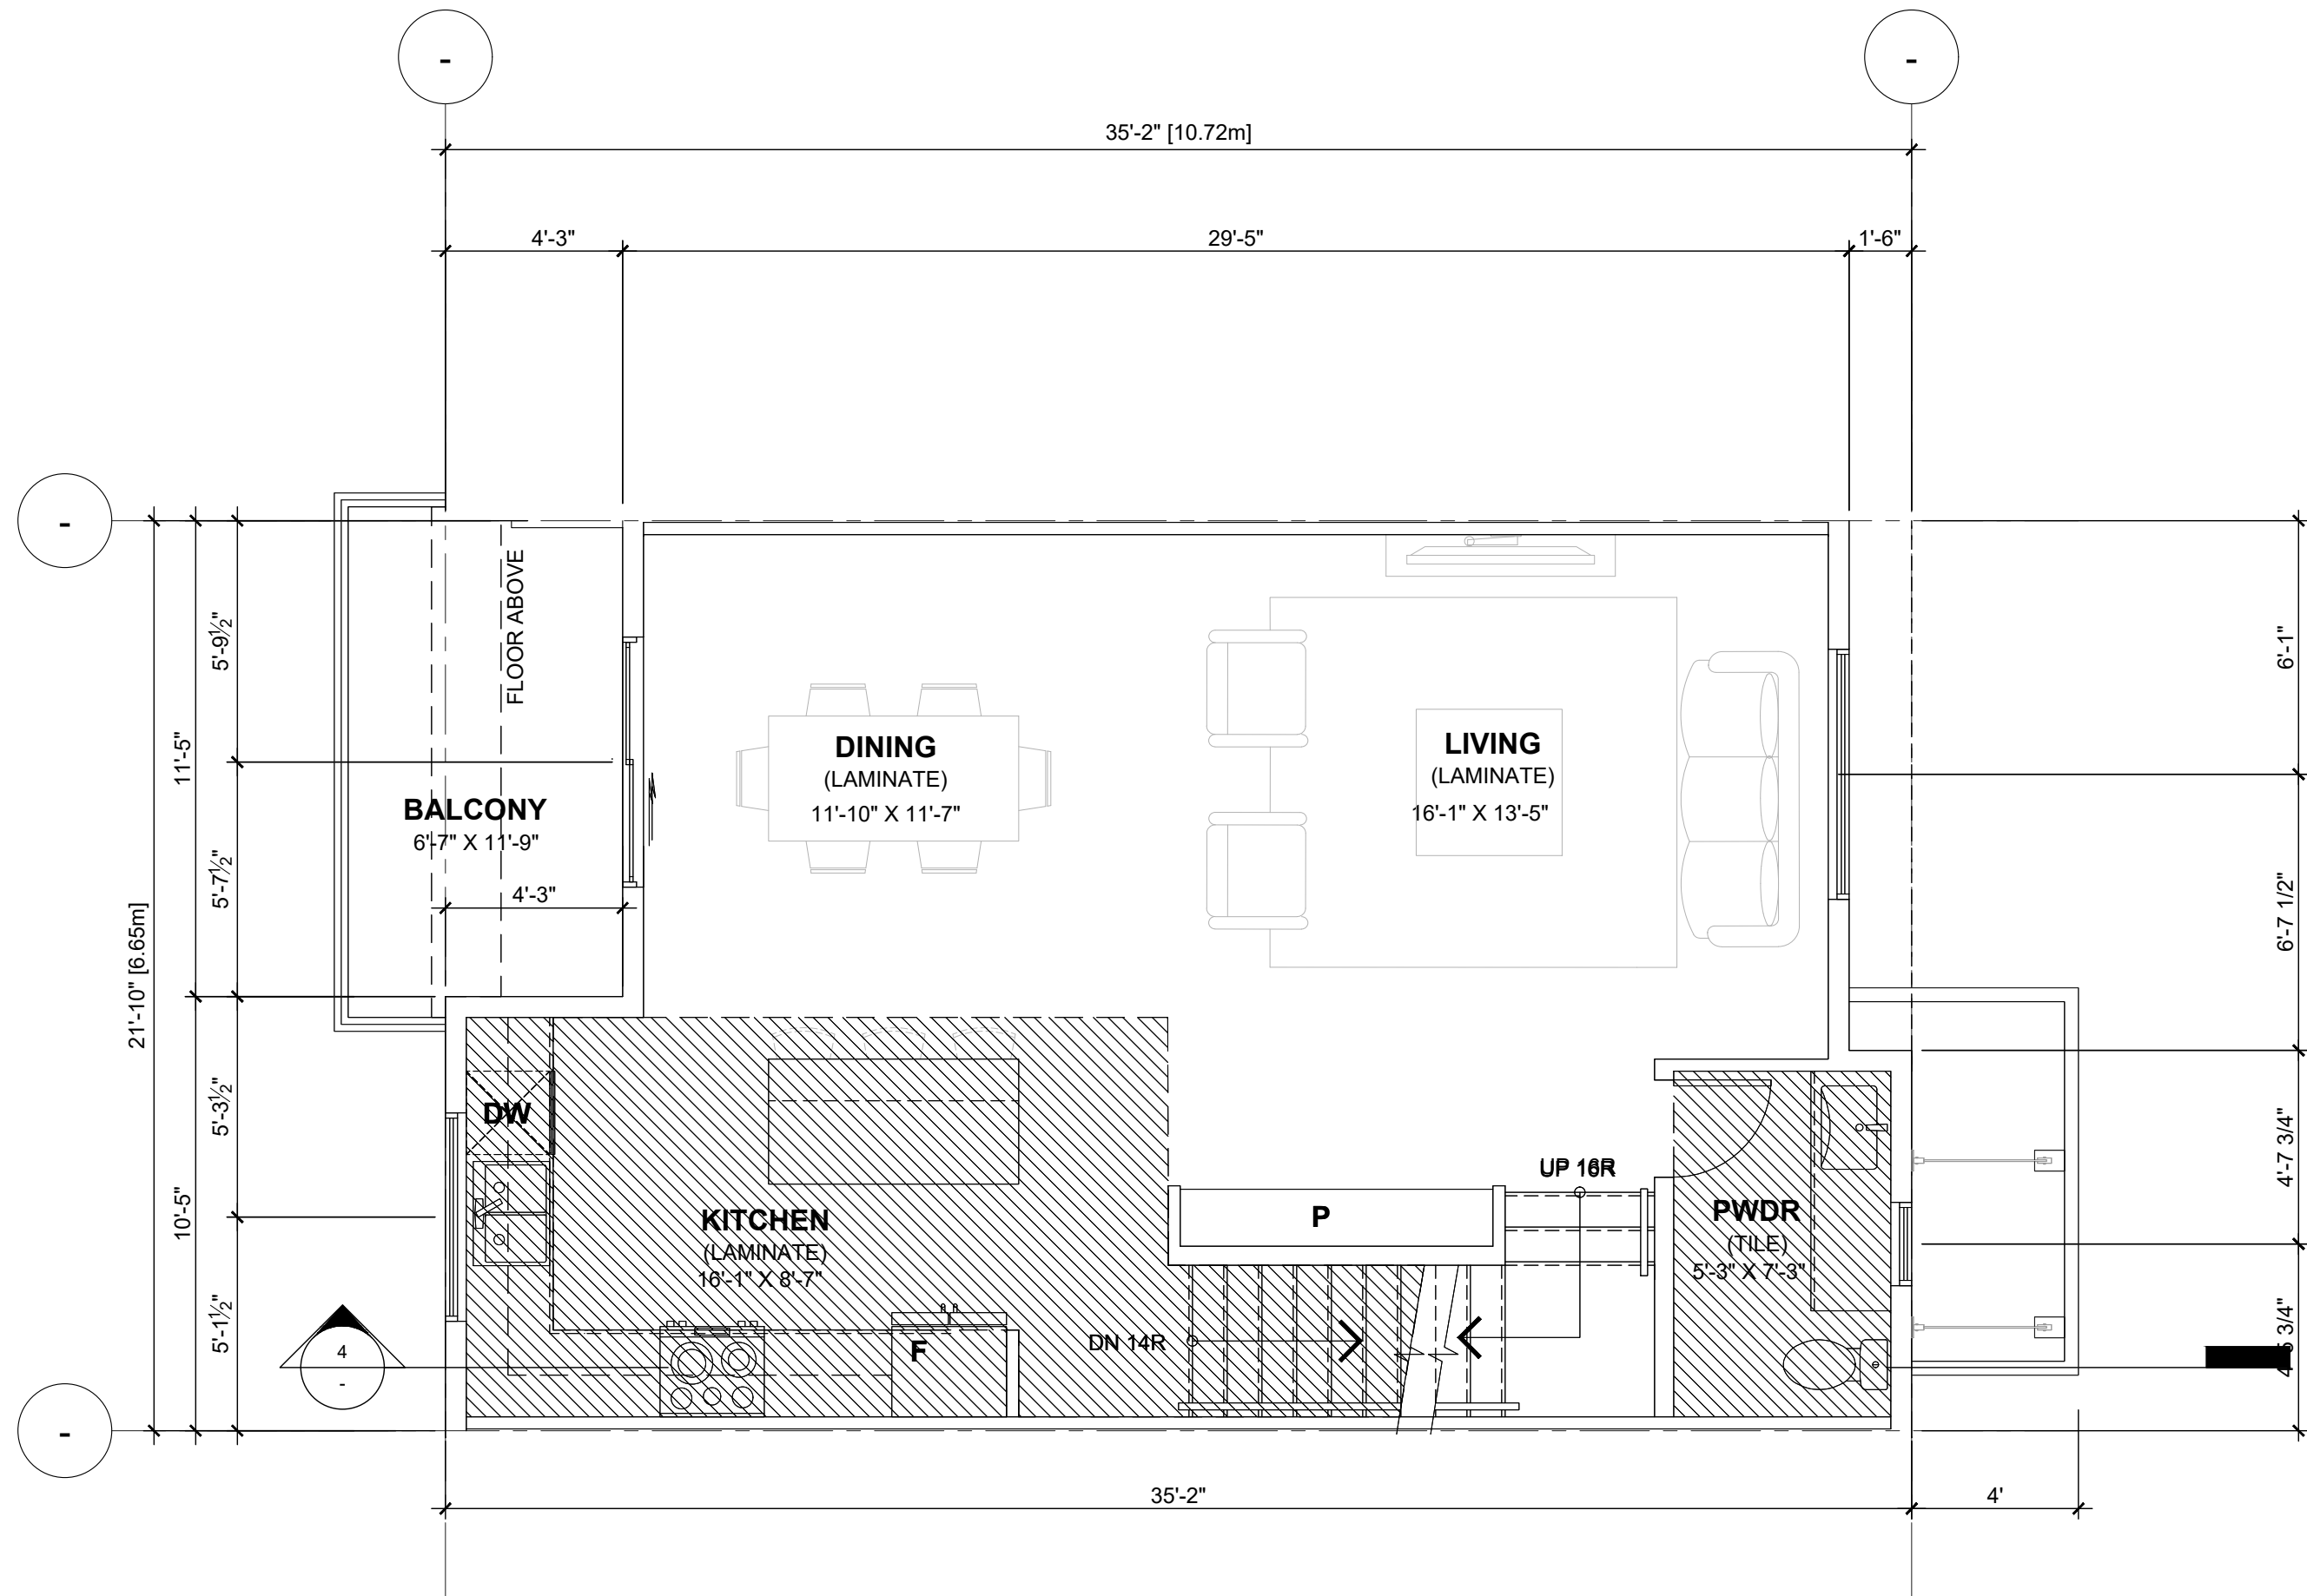

UNIT B3:	S.F.	S.M.
- GROUND FLOOR	748.74	69.56
- 2ND FLOOR	700.22	65.05
- 3RD FLOOR	733.52	68.15
- GROSS FLOOR AREA =	2,182.49	202.76
- GARAGE	438.94	40.78
- MECH./STOR.	33.97	3.16
- NET AREA =	1,709.58	158.83

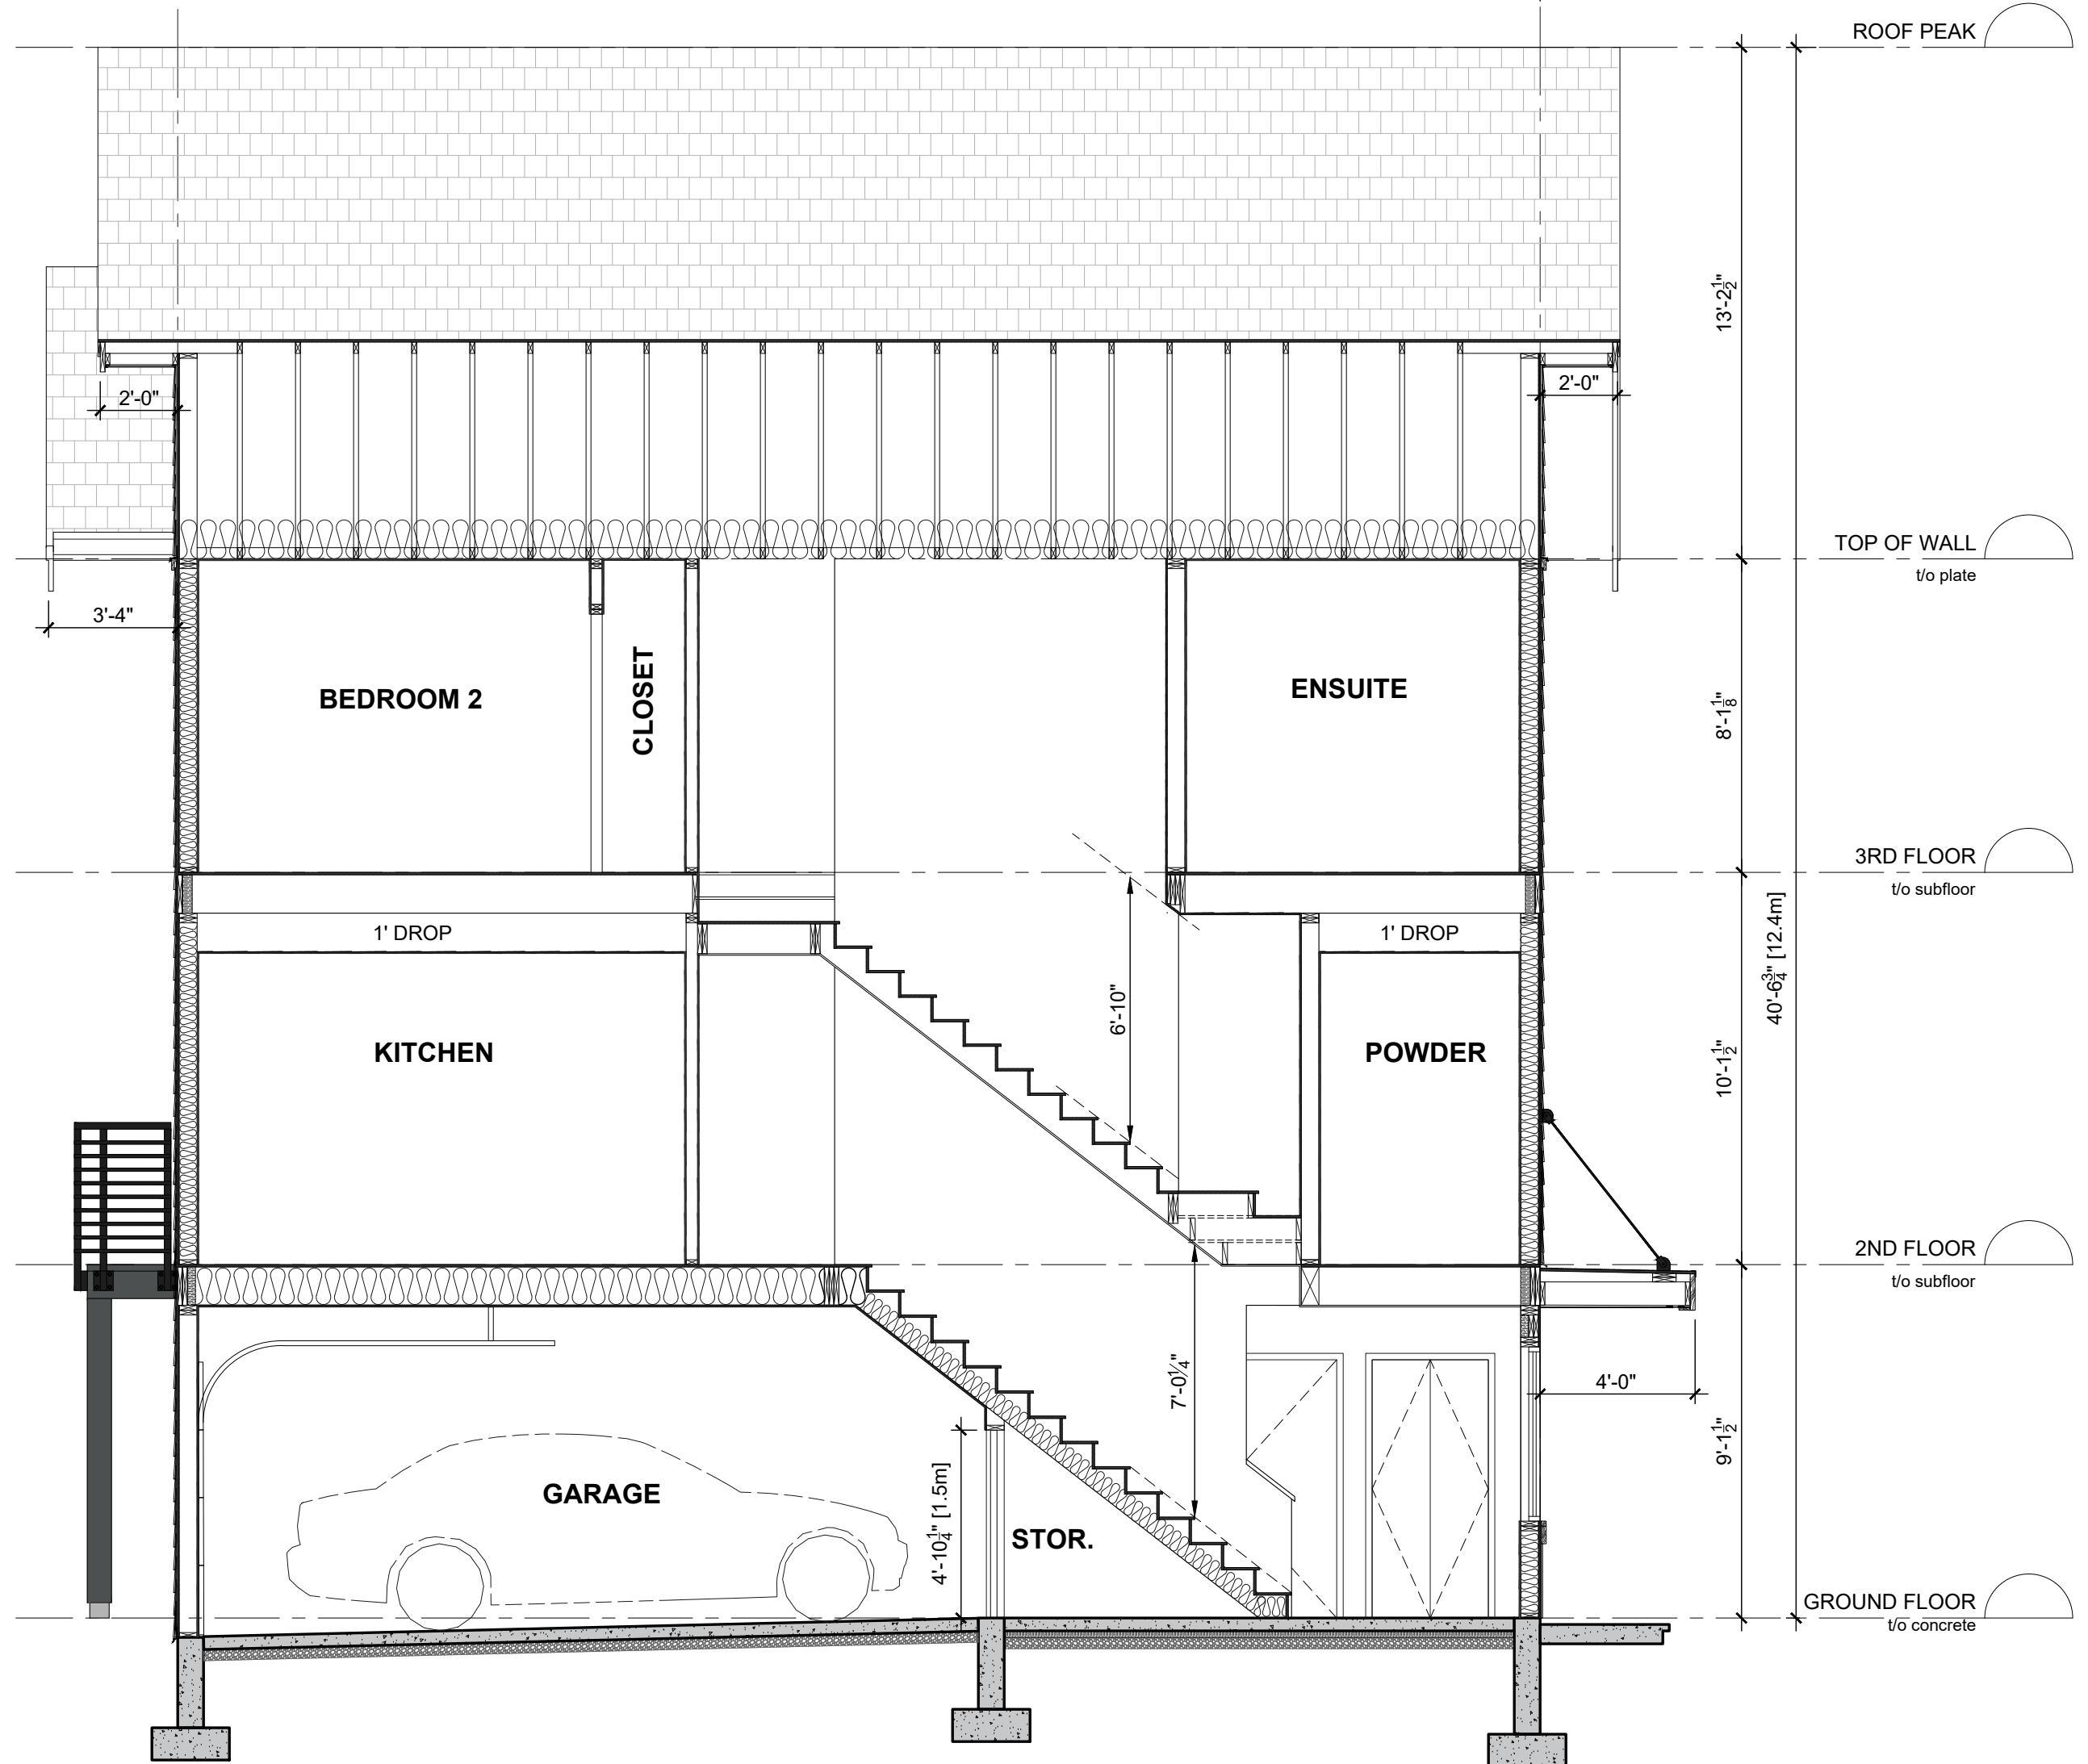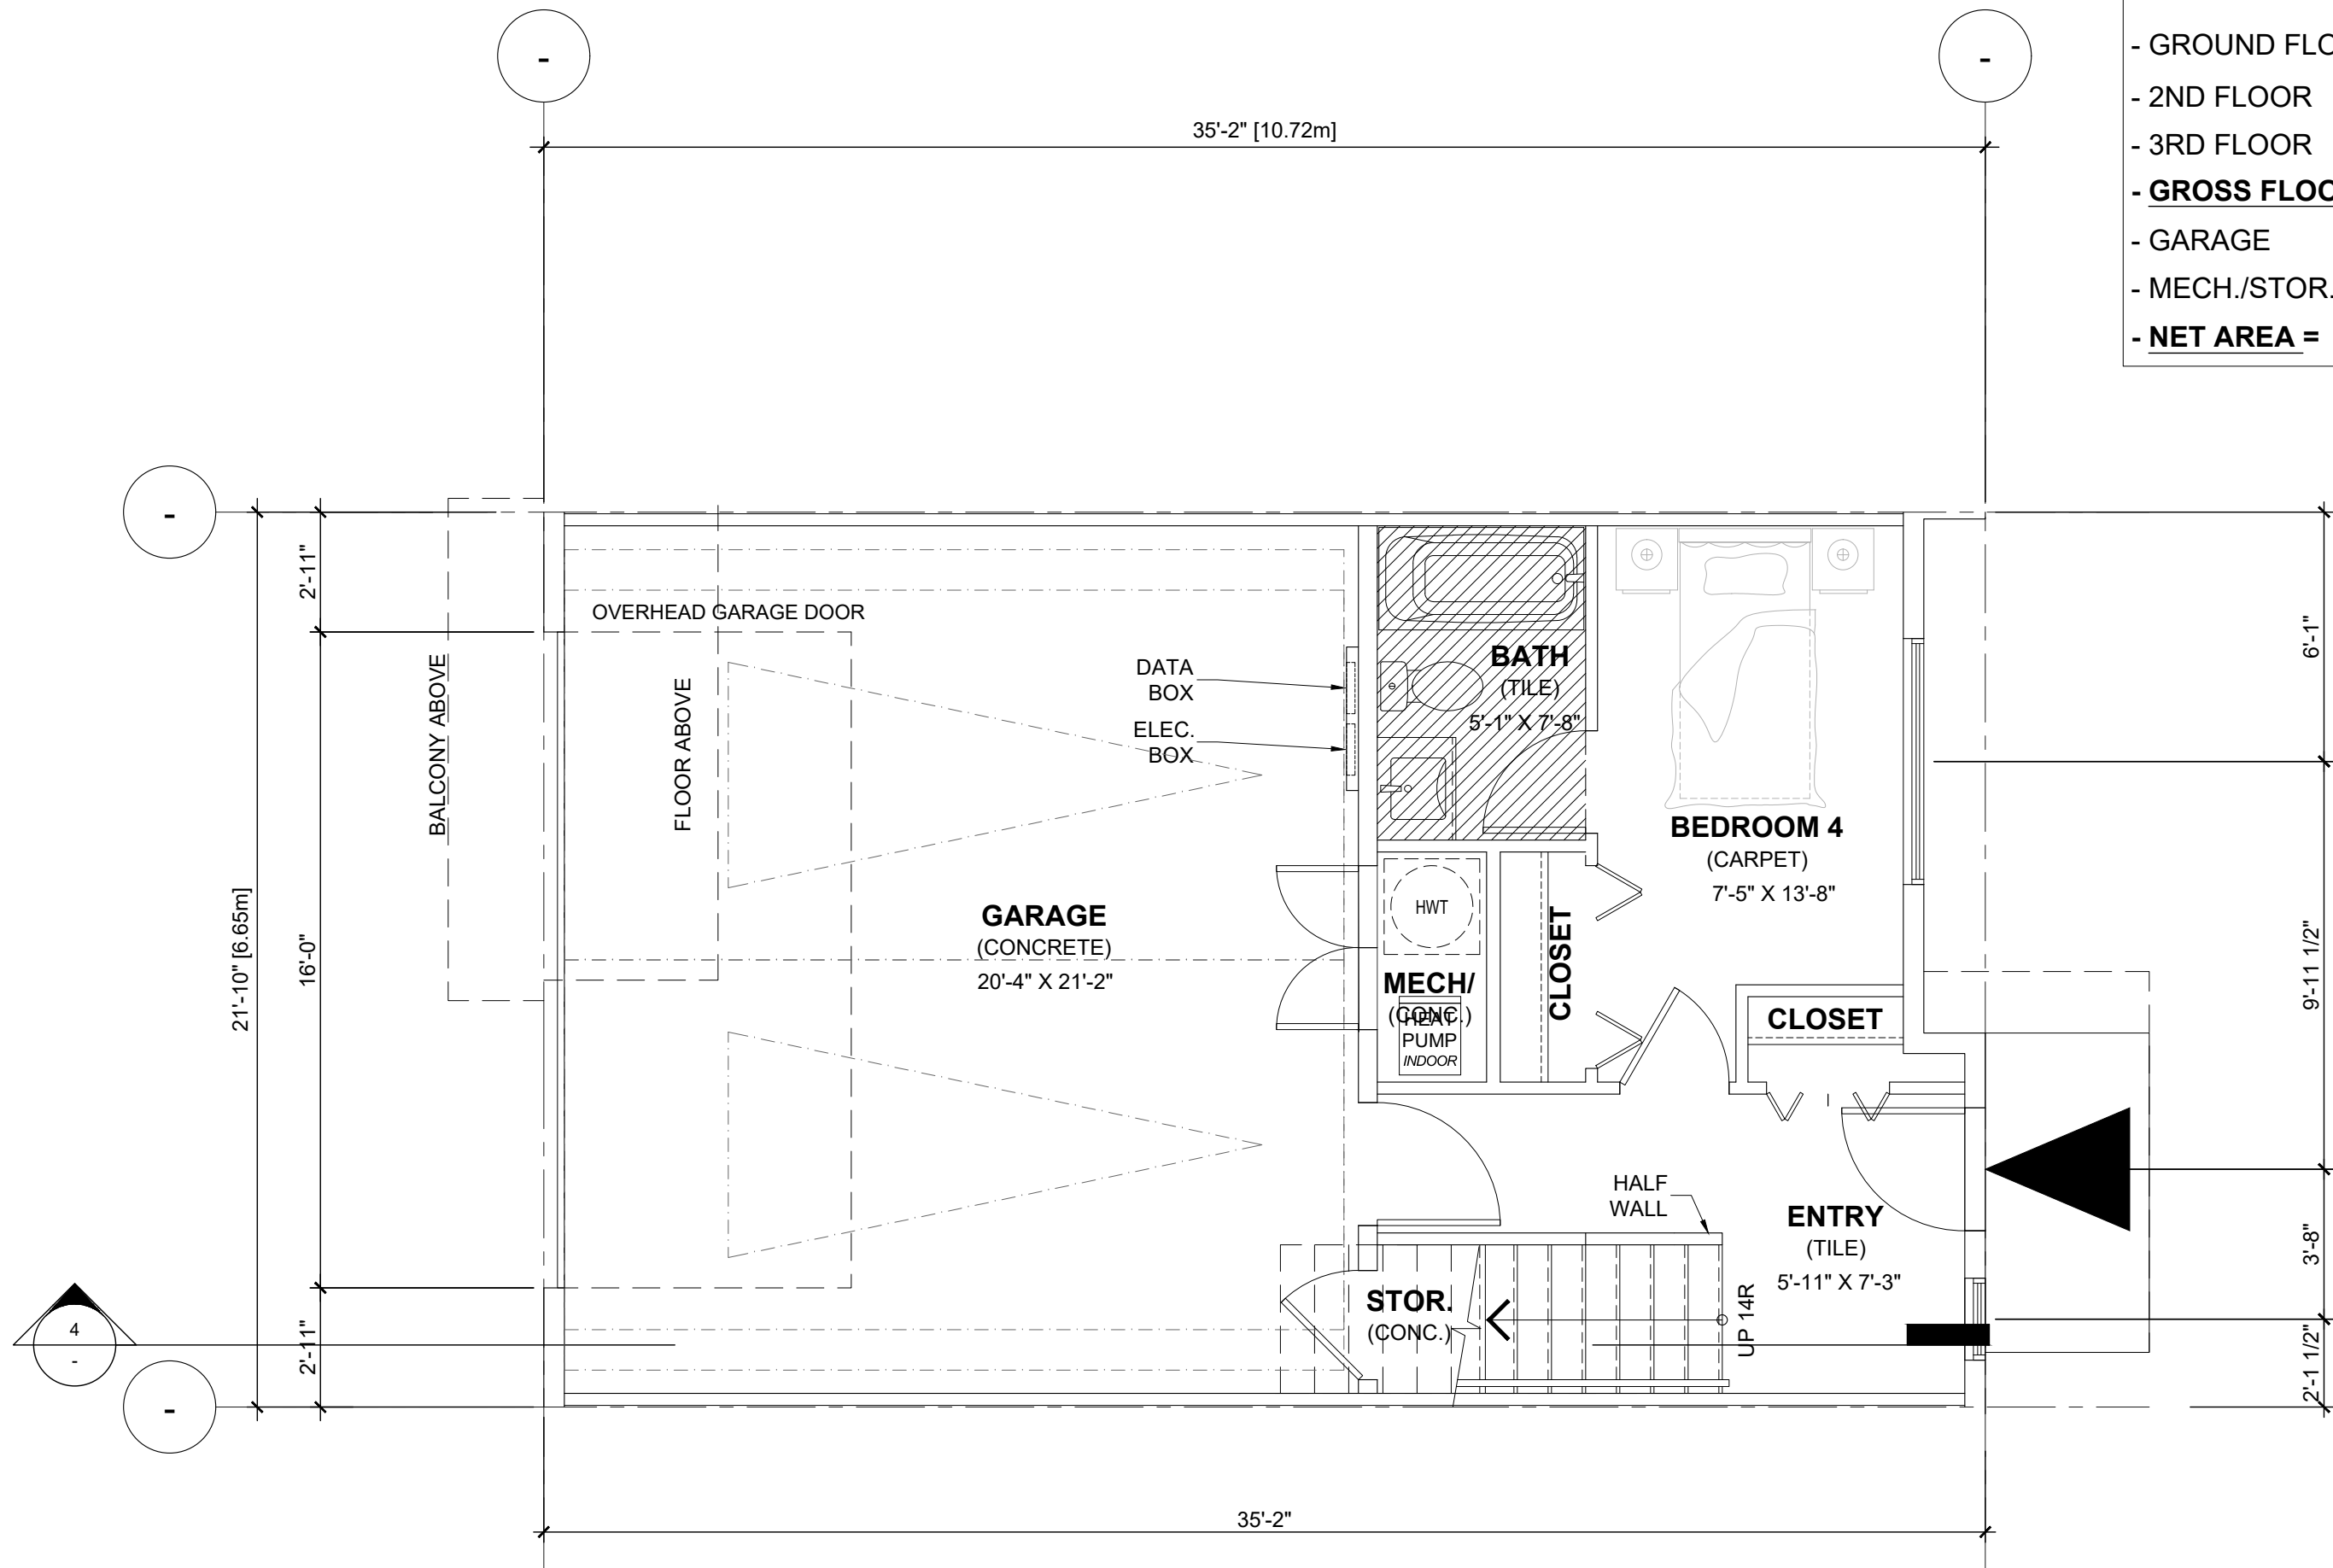

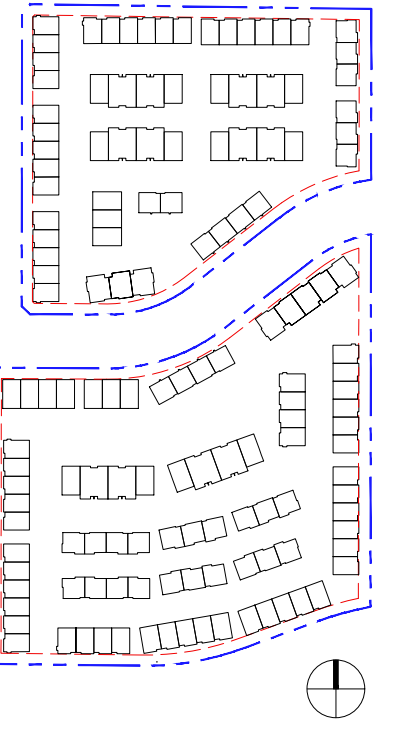

REVISIONS

ISSUES	DATE
1	
2	
3	
4	
5	
6	
7	
8	
1 ISSUED FOR DP	June 07, 2024

PROJECT NUMBER	DE-08.1
DRAWN BY	RR/ RW/ LC
CHECKED BY	RW
DATE CHECKED	
CONSULTANT	





PROJECT	EMORY TOWNHOMES 20315 & 20323 78 AVE, 20320 & 20340 80 AVE, 7831, 7843, & 7849 204 ST TOWNSHIP OF LANGLEY, BC
---------	---



DRAWING TITLE	UNIT B3a (INTERNAL END) FLOOR PLANS & SECTION
---------------	--


DRAWING No.	
-------------	--

A4.08

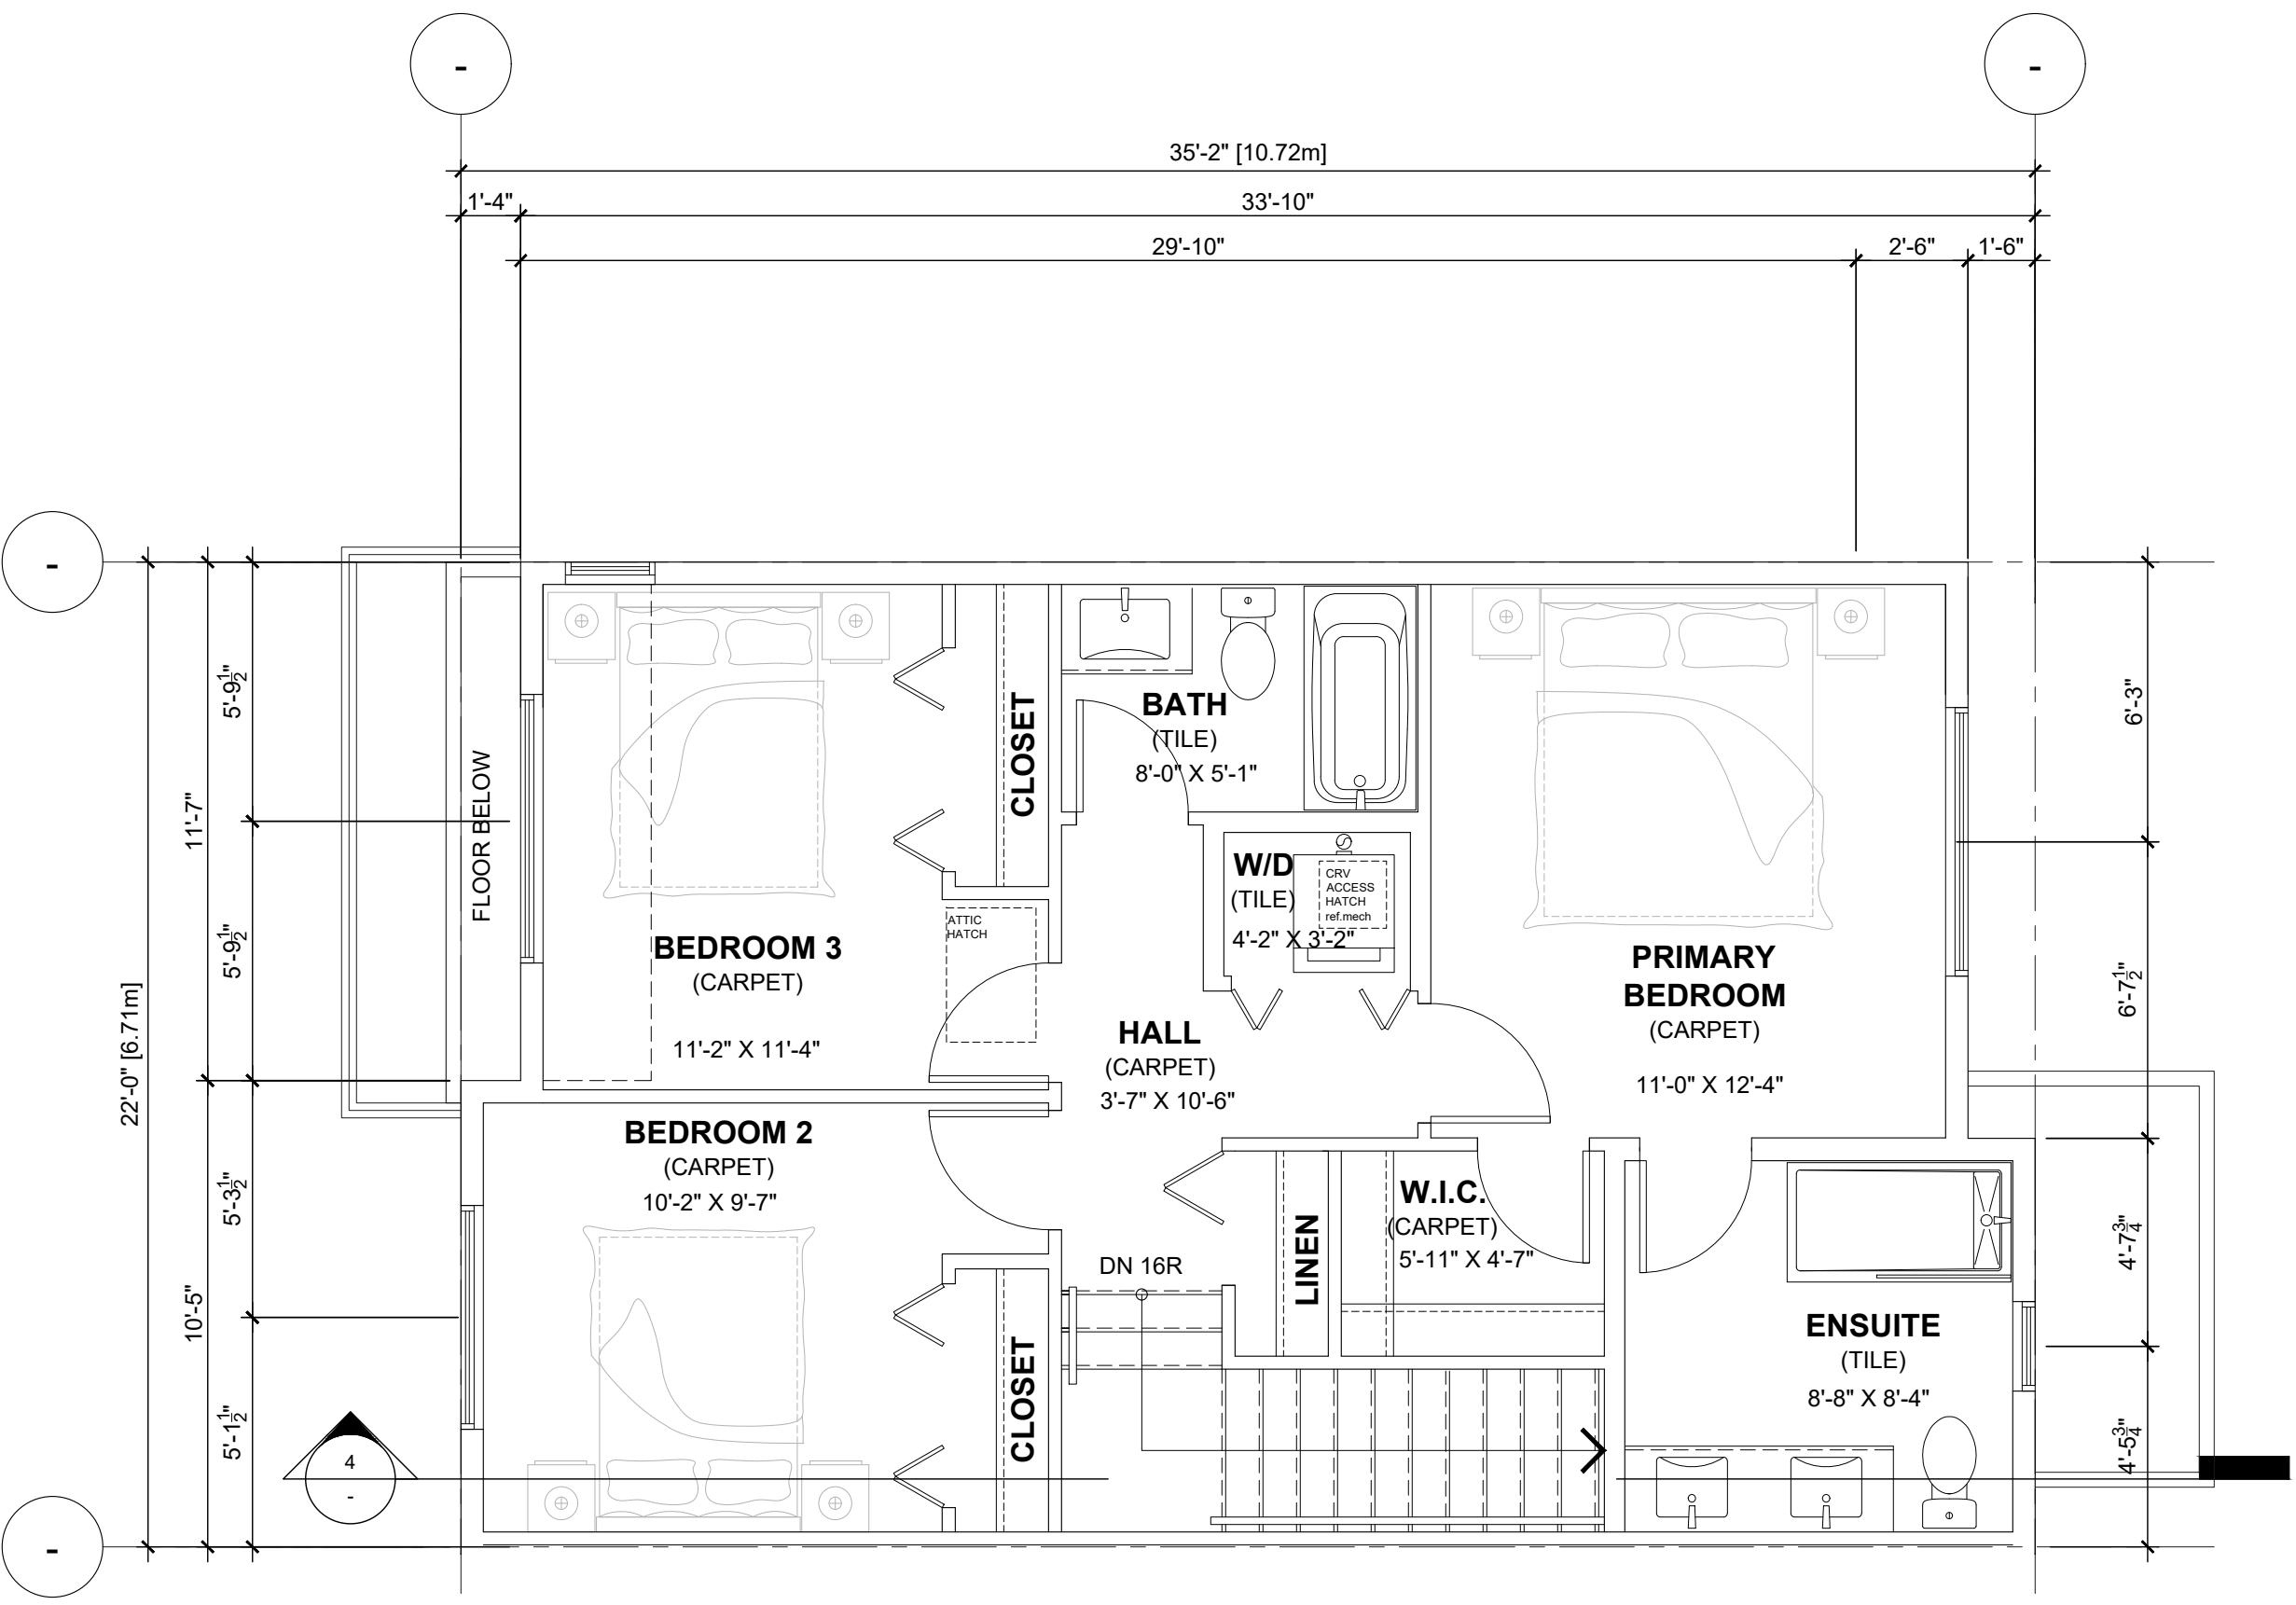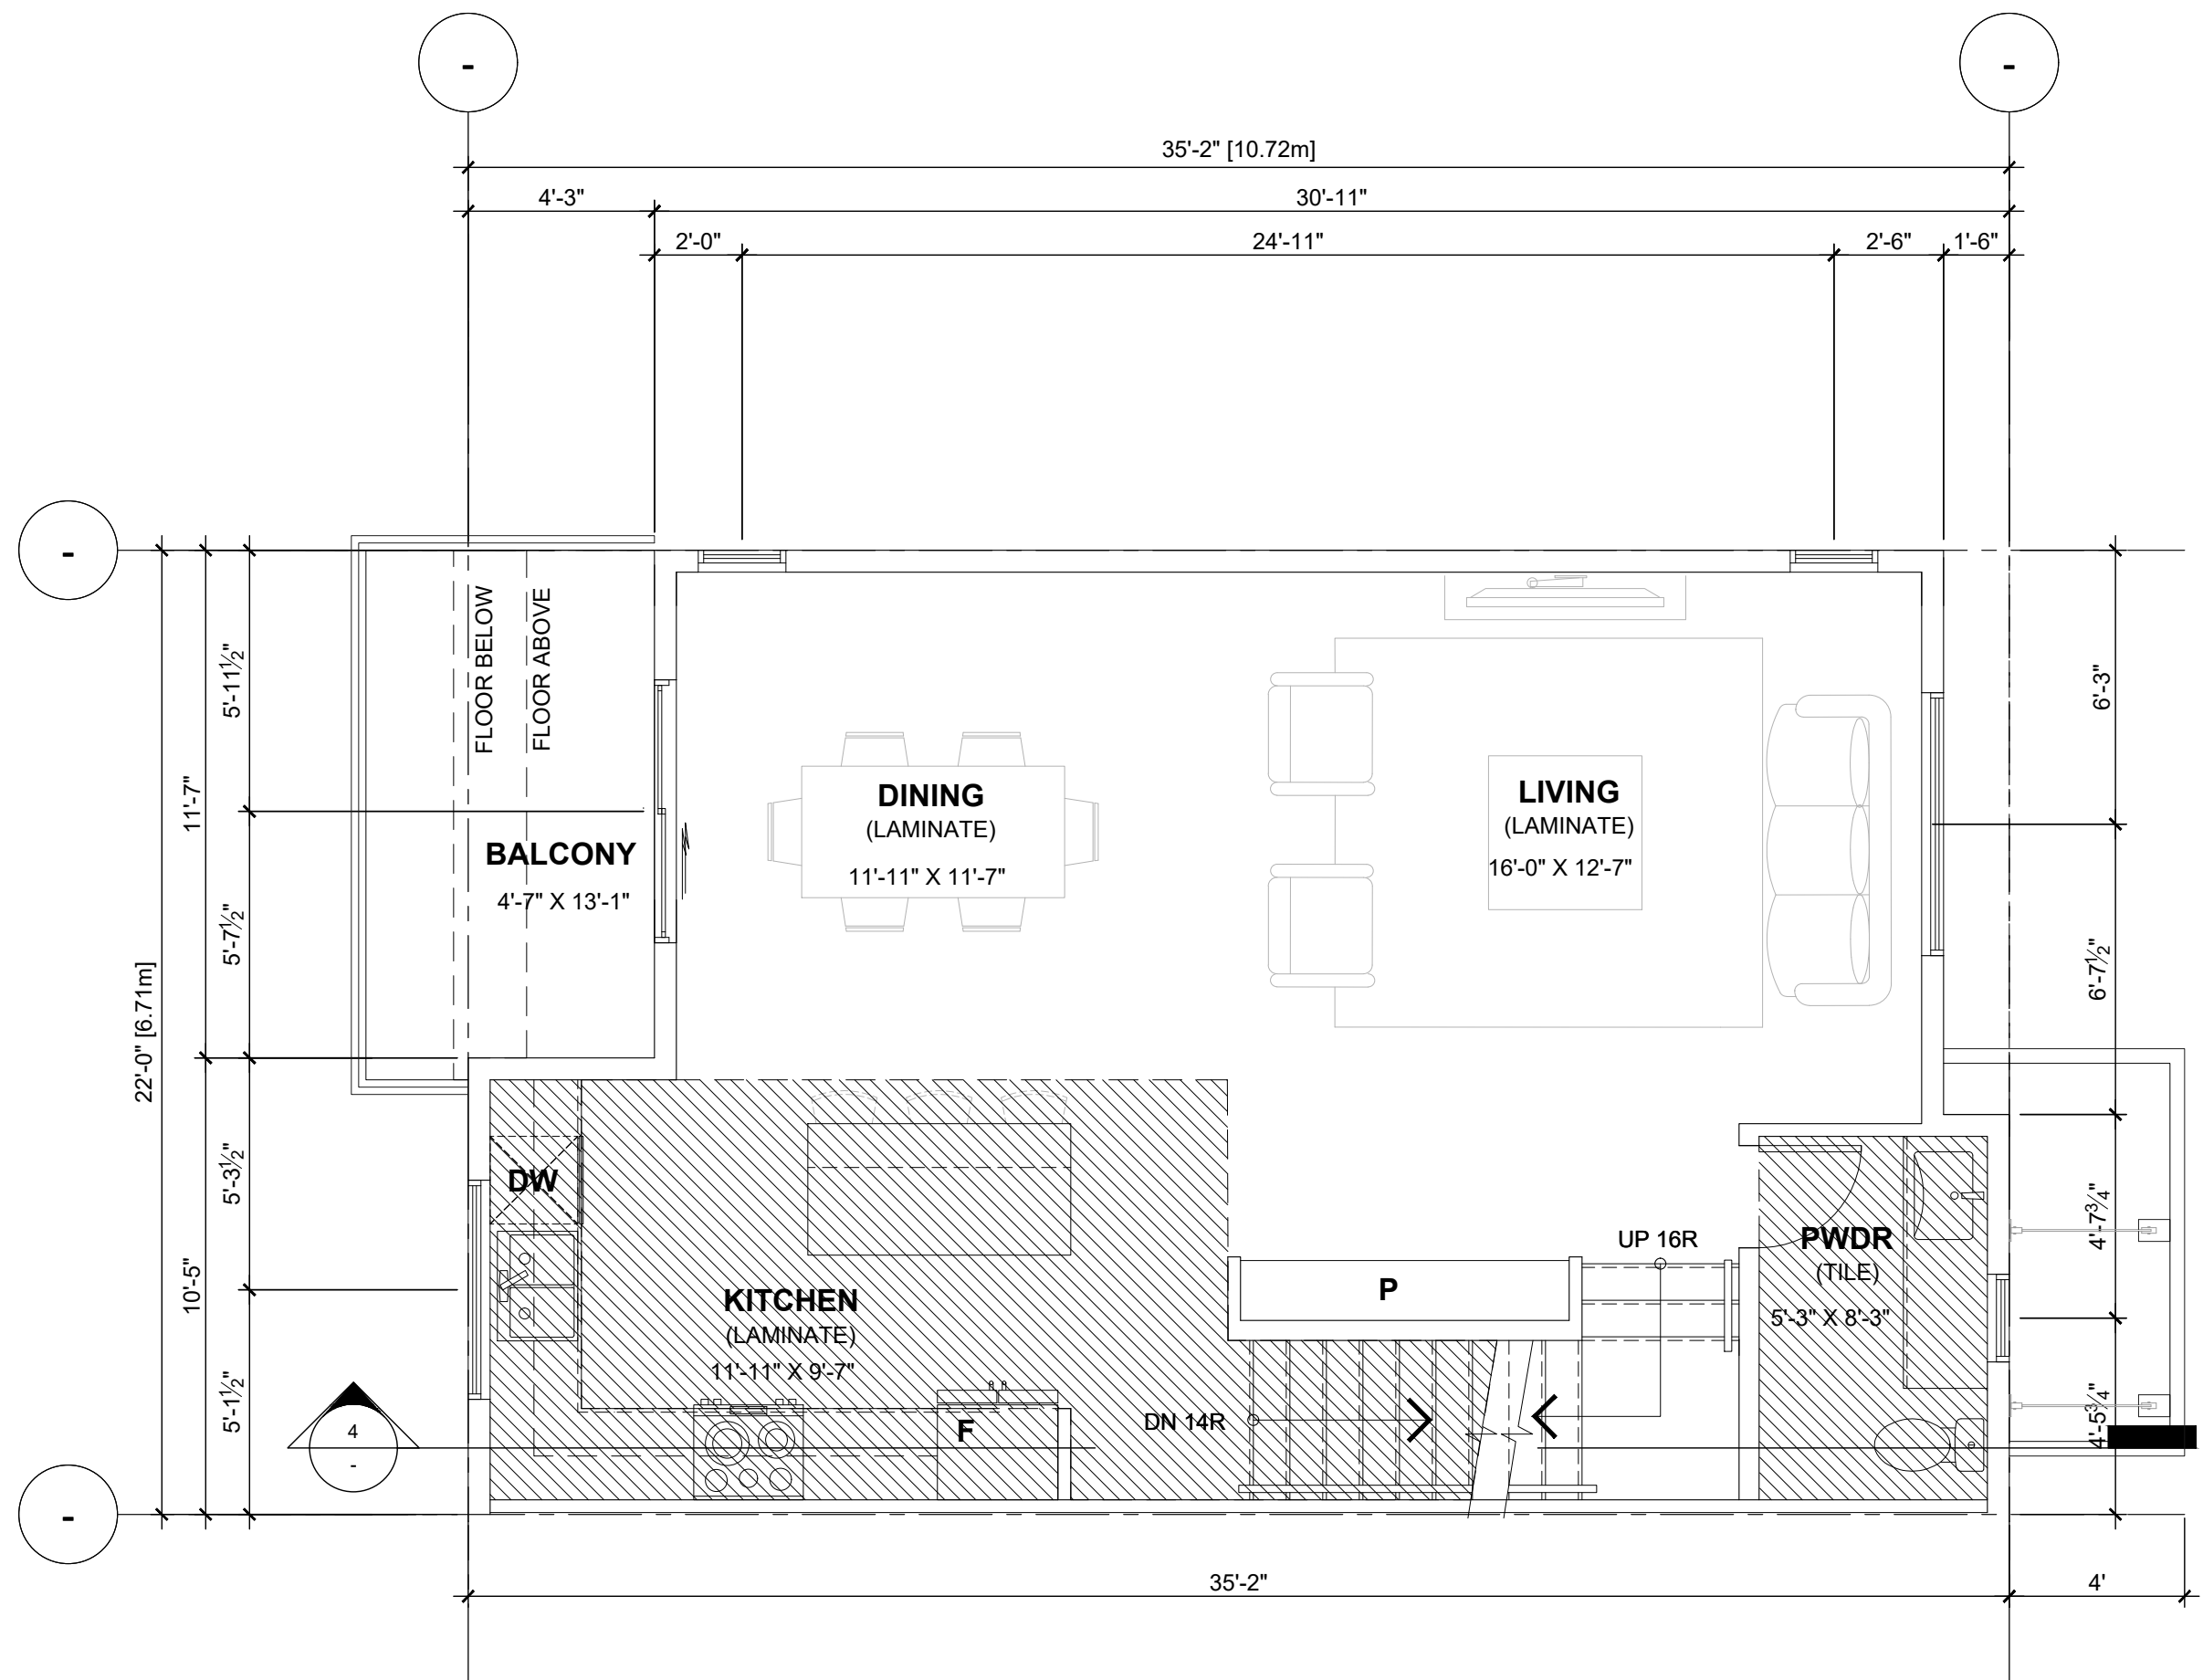

UNIT B3a:	S.F.	S.M.
- GROUND FLOOR	754.35	70.08
- 2ND FLOOR	705.13	65.51
- 3RD FLOOR	738.91	68.65
- GROSS FLOOR AREA =	2,198.39	204.24
- GARAGE	442.29	41.09
- MECH./STOR.	30.05	2.79
- NET AREA =	1,726.05	160.36

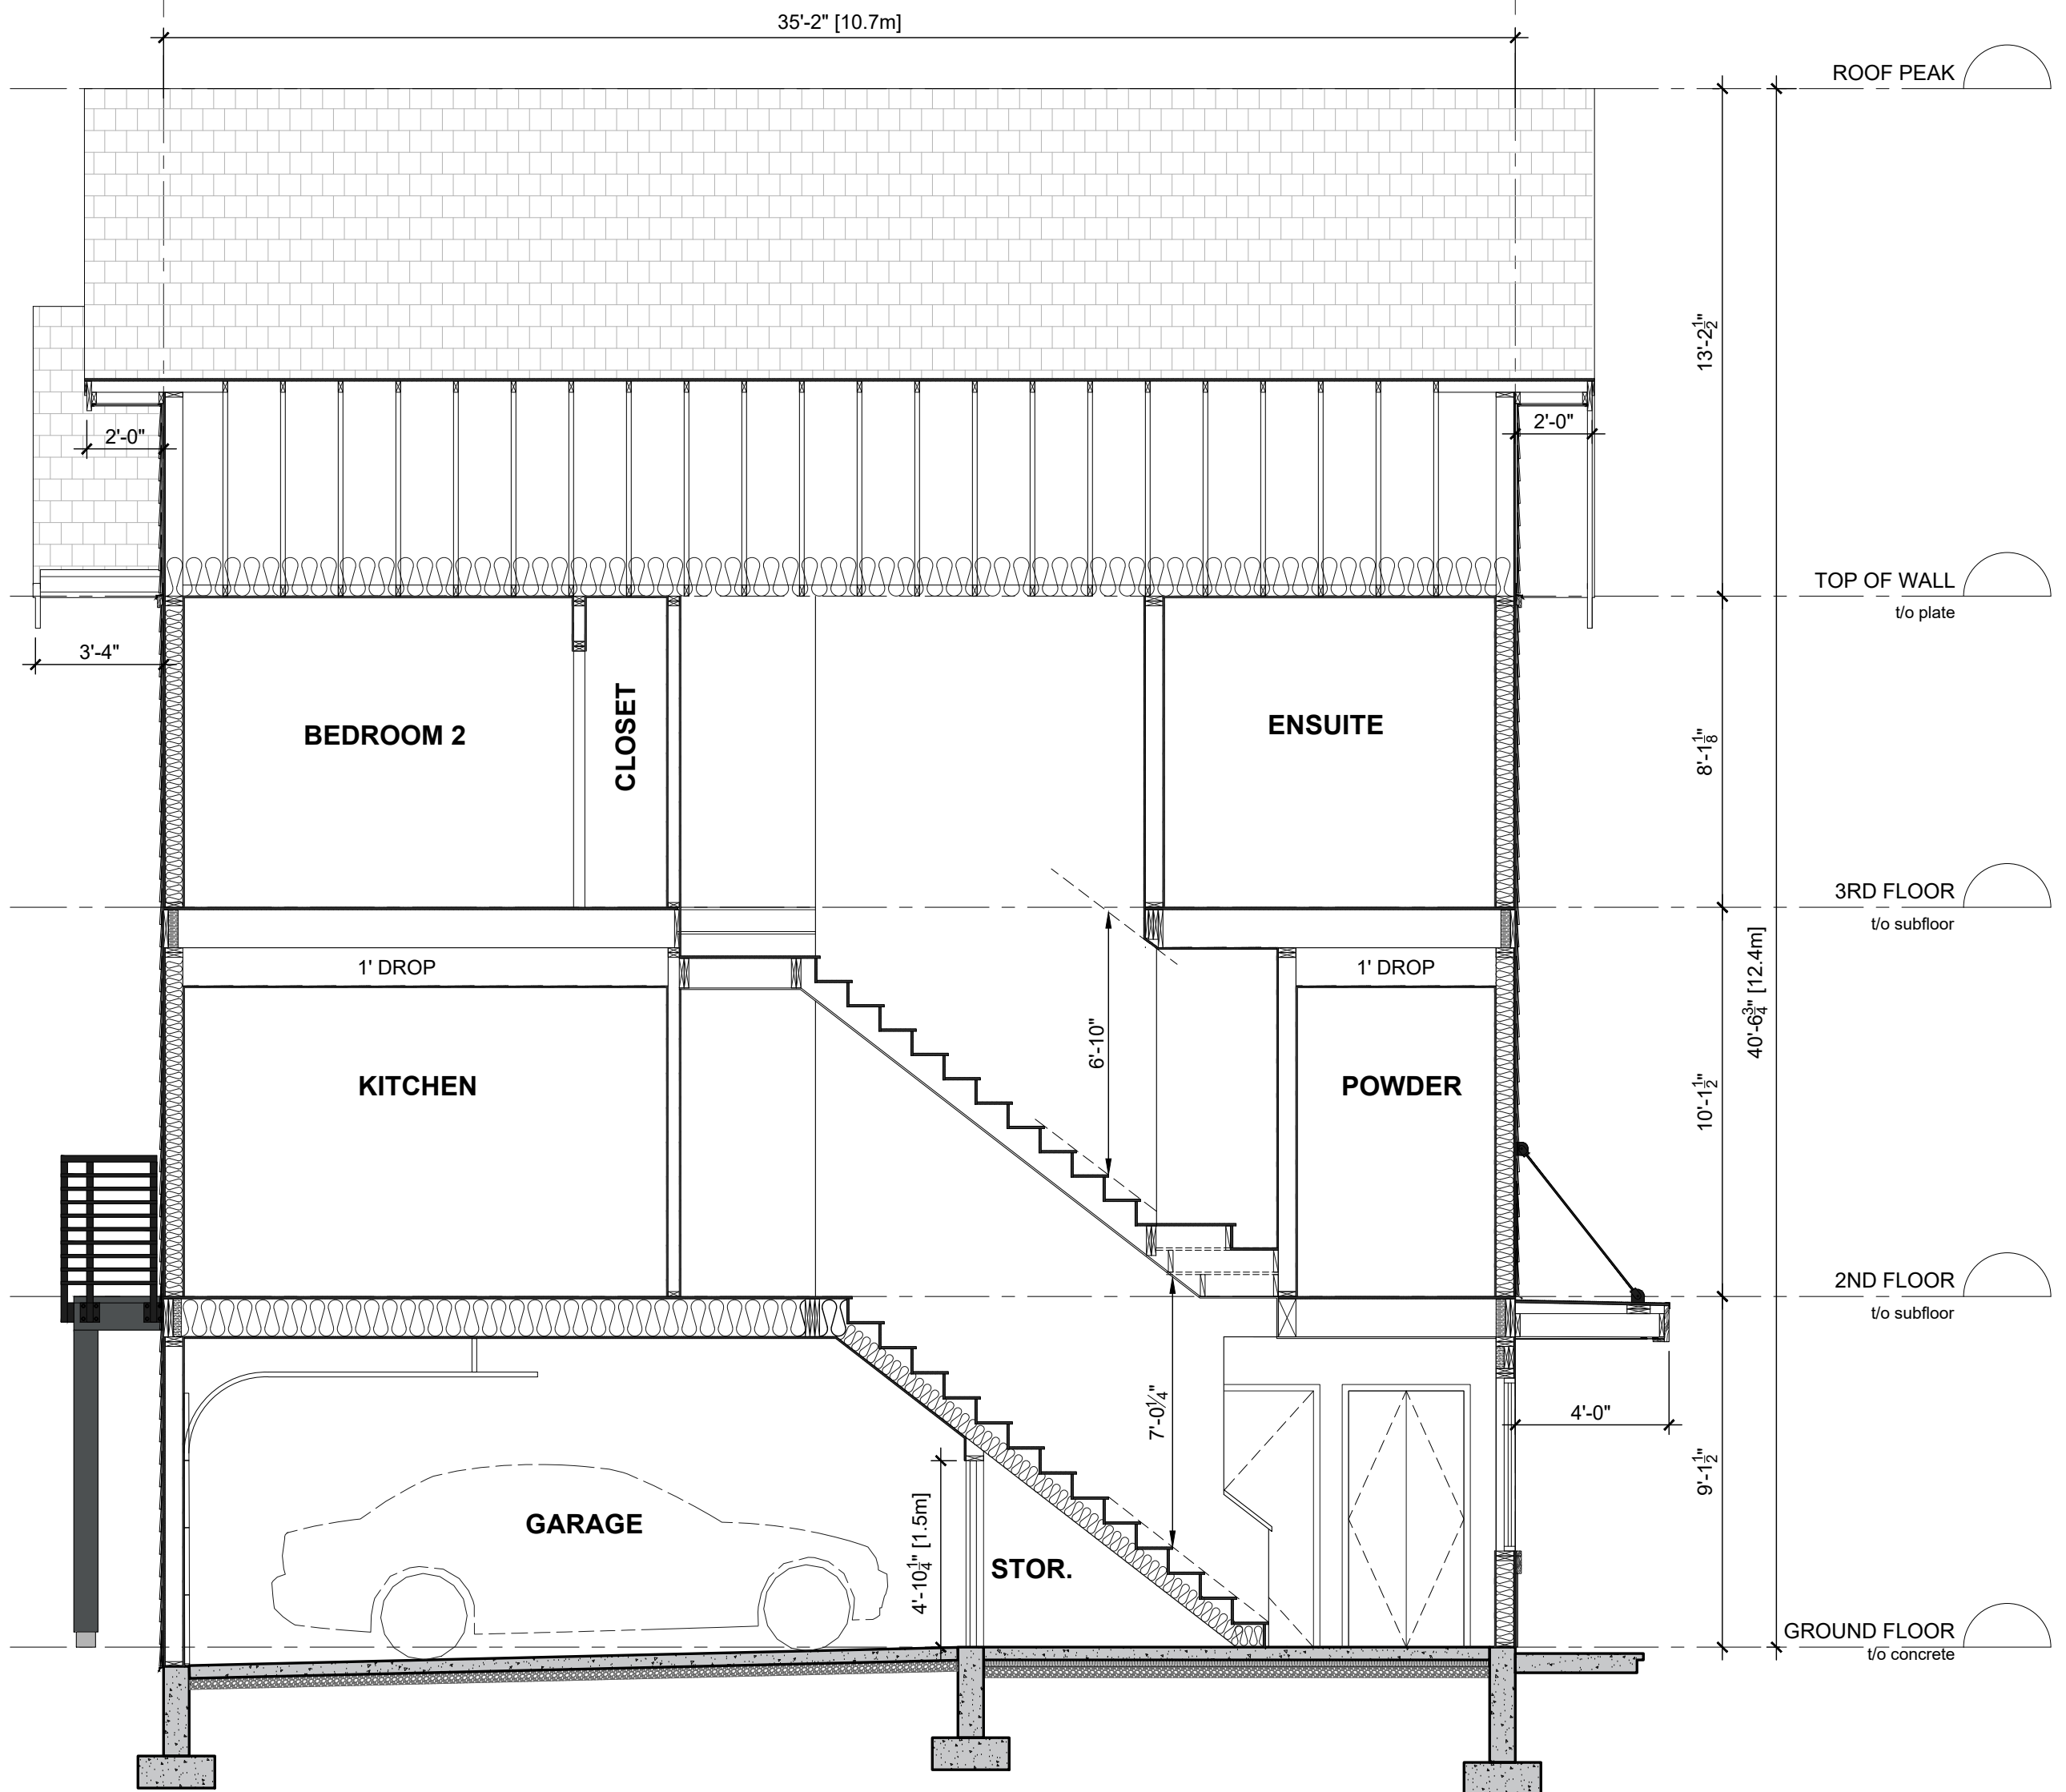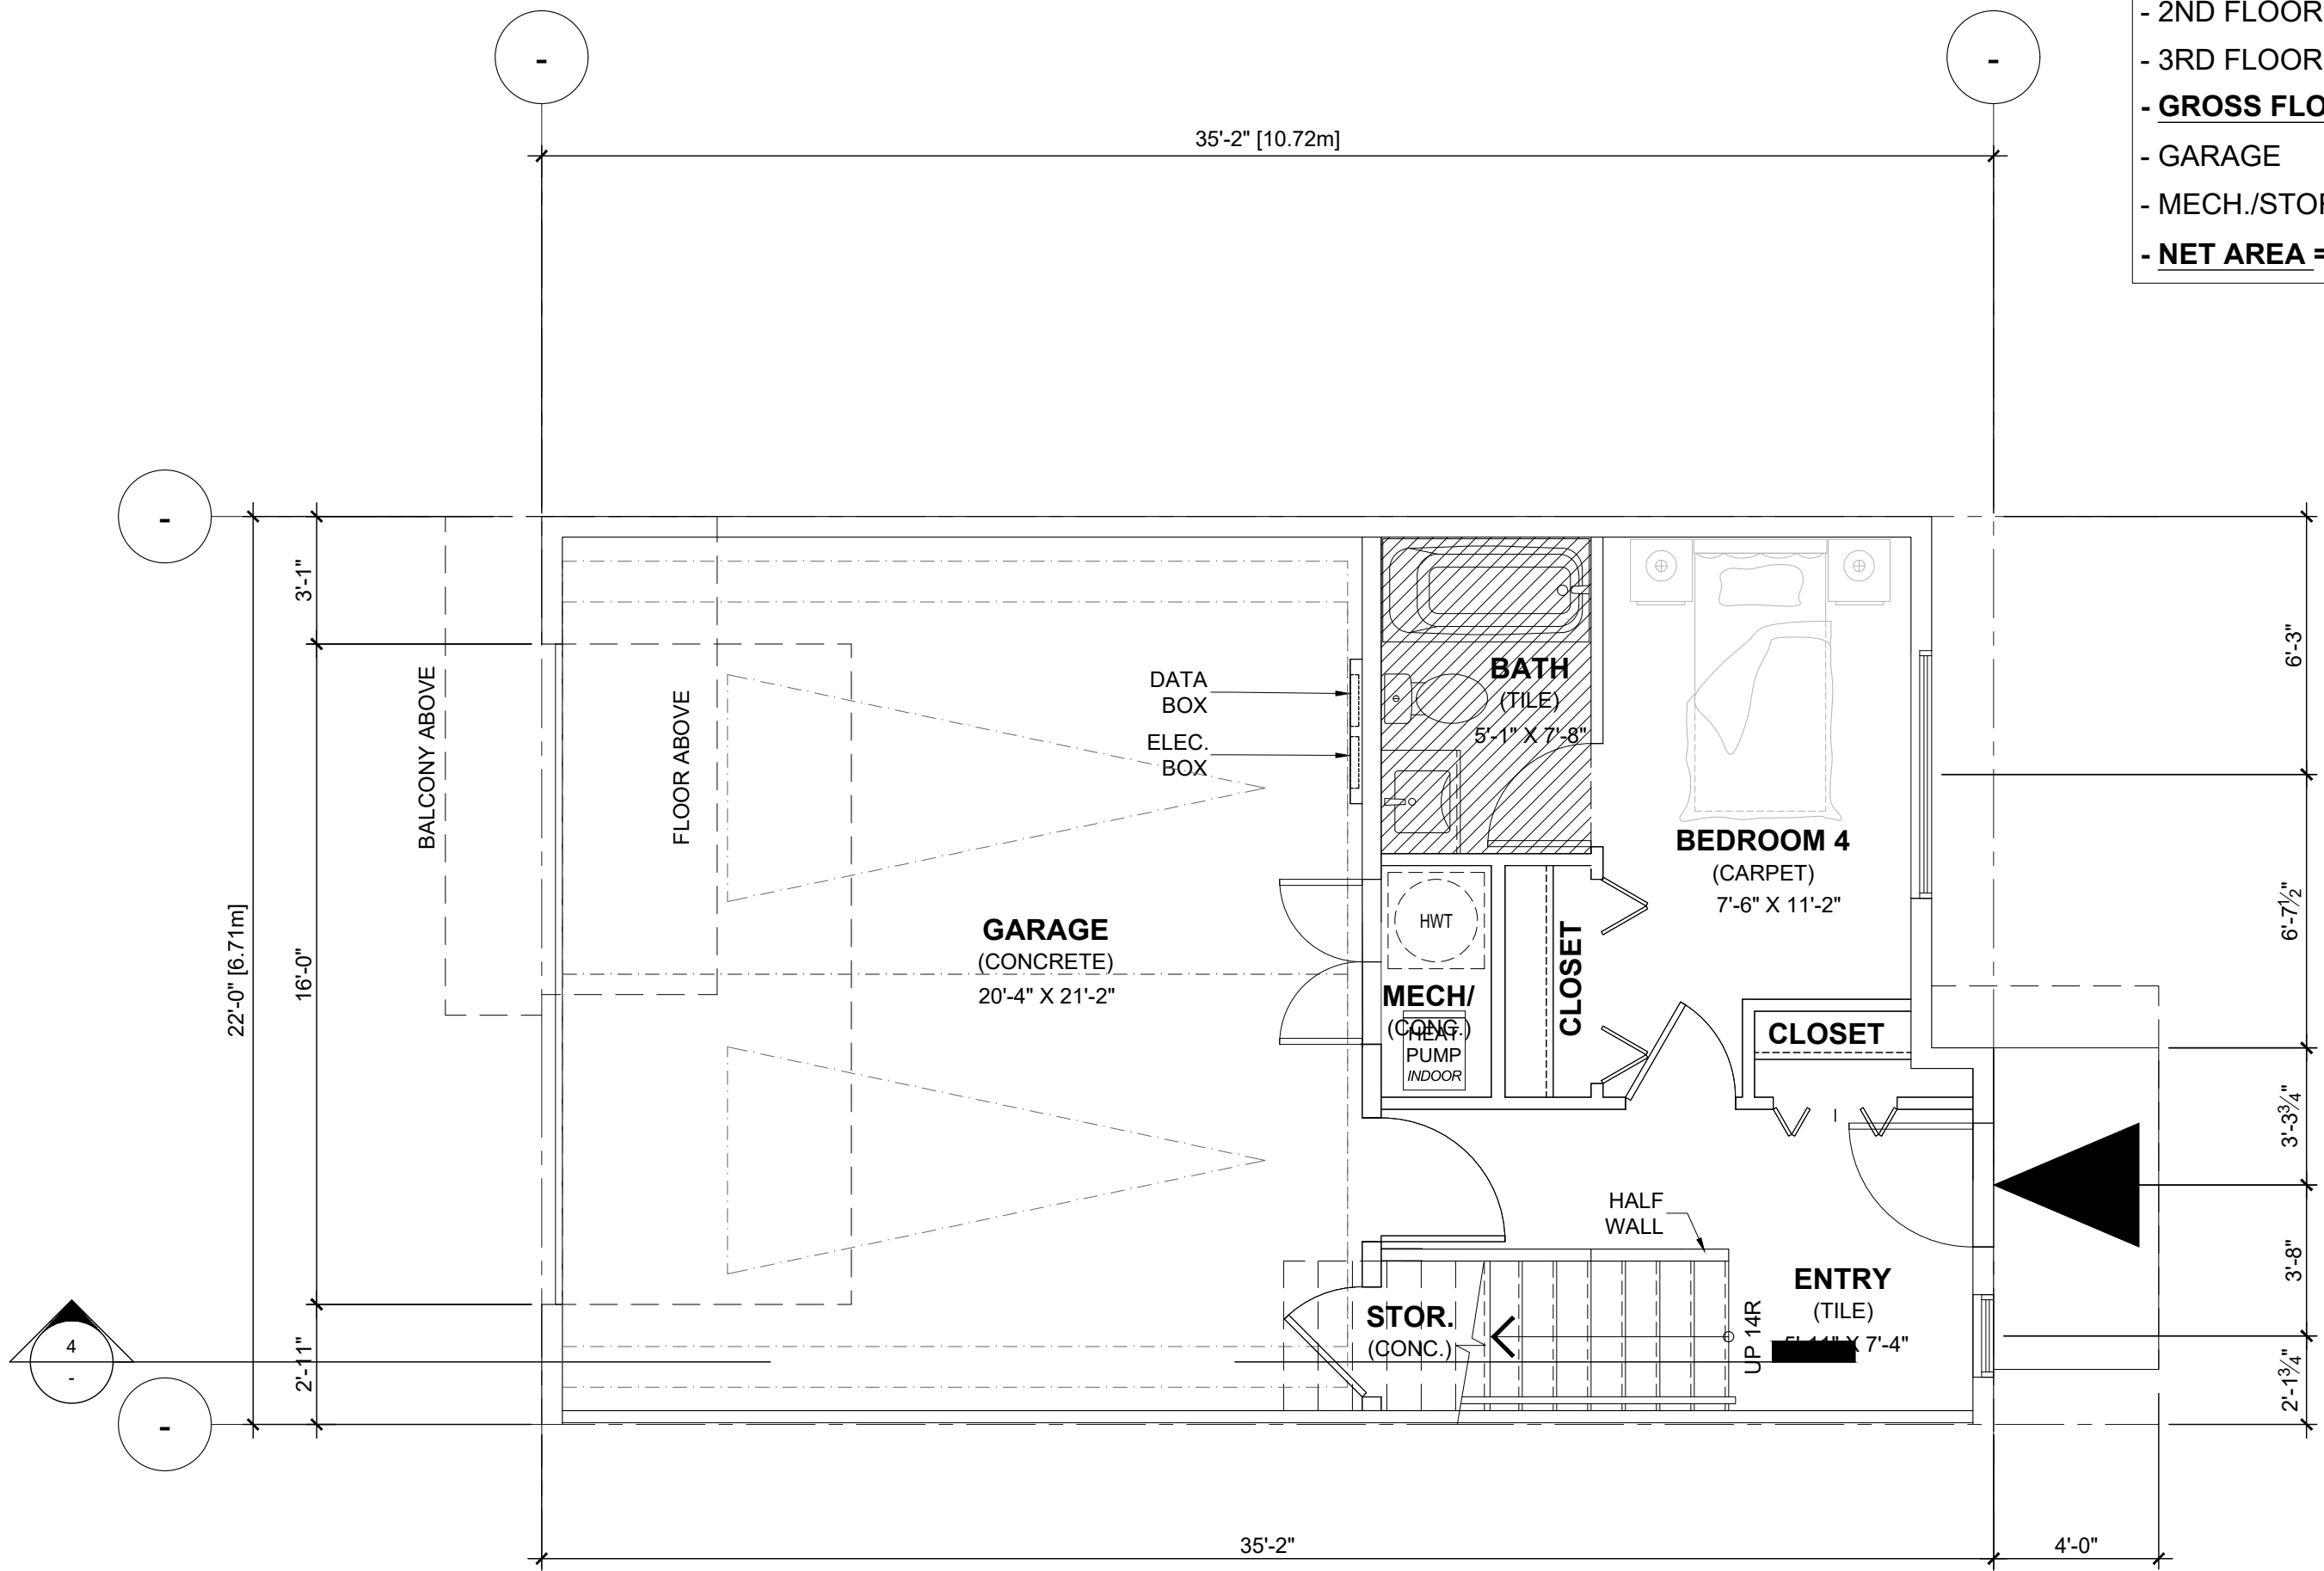


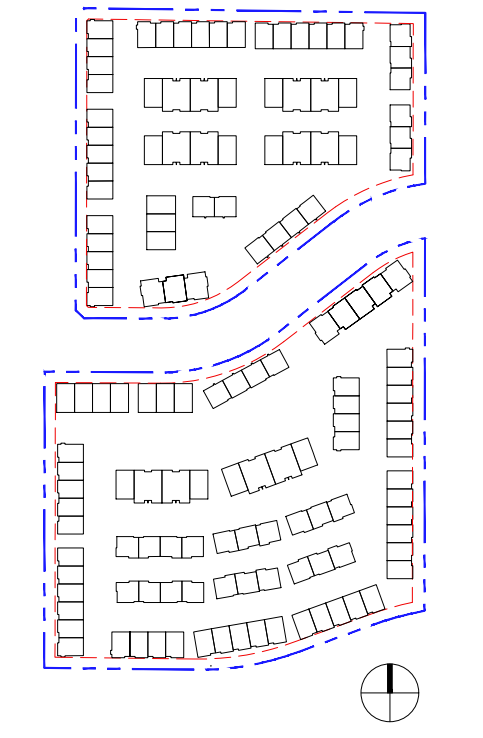

REVISIONS	
1	

ISSUES	DATE
8	
7	
6	
5	
4	
3	
2	
1	ISSUED FOR DP
June 07, 2024	



PROJECT NUMBER	DE-08.1
DRAWN BY	RR/ RW/ LC
CHECKED BY	RW
DATE CHECKED	
CONSULTANT	

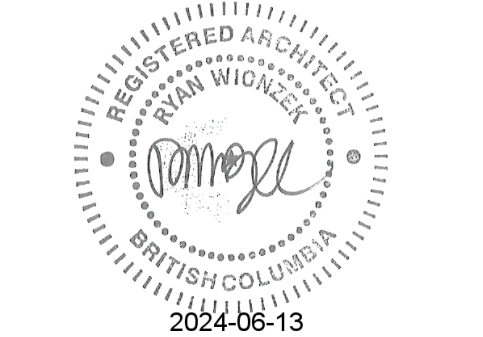



PROJECT	EMORY TOWNHOMES 20315 & 20323 78 AVE, 20320 & 20340 80 AVE, 7831, 7843, & 7849 204 ST TOWNSHIP OF LANGLEY, BC
---------	---


DRAWING TITLE	UNIT B3b (TRUE END) FLOOR PLANS & SECTION
---------------	--

DRAWING No.	
-------------	--

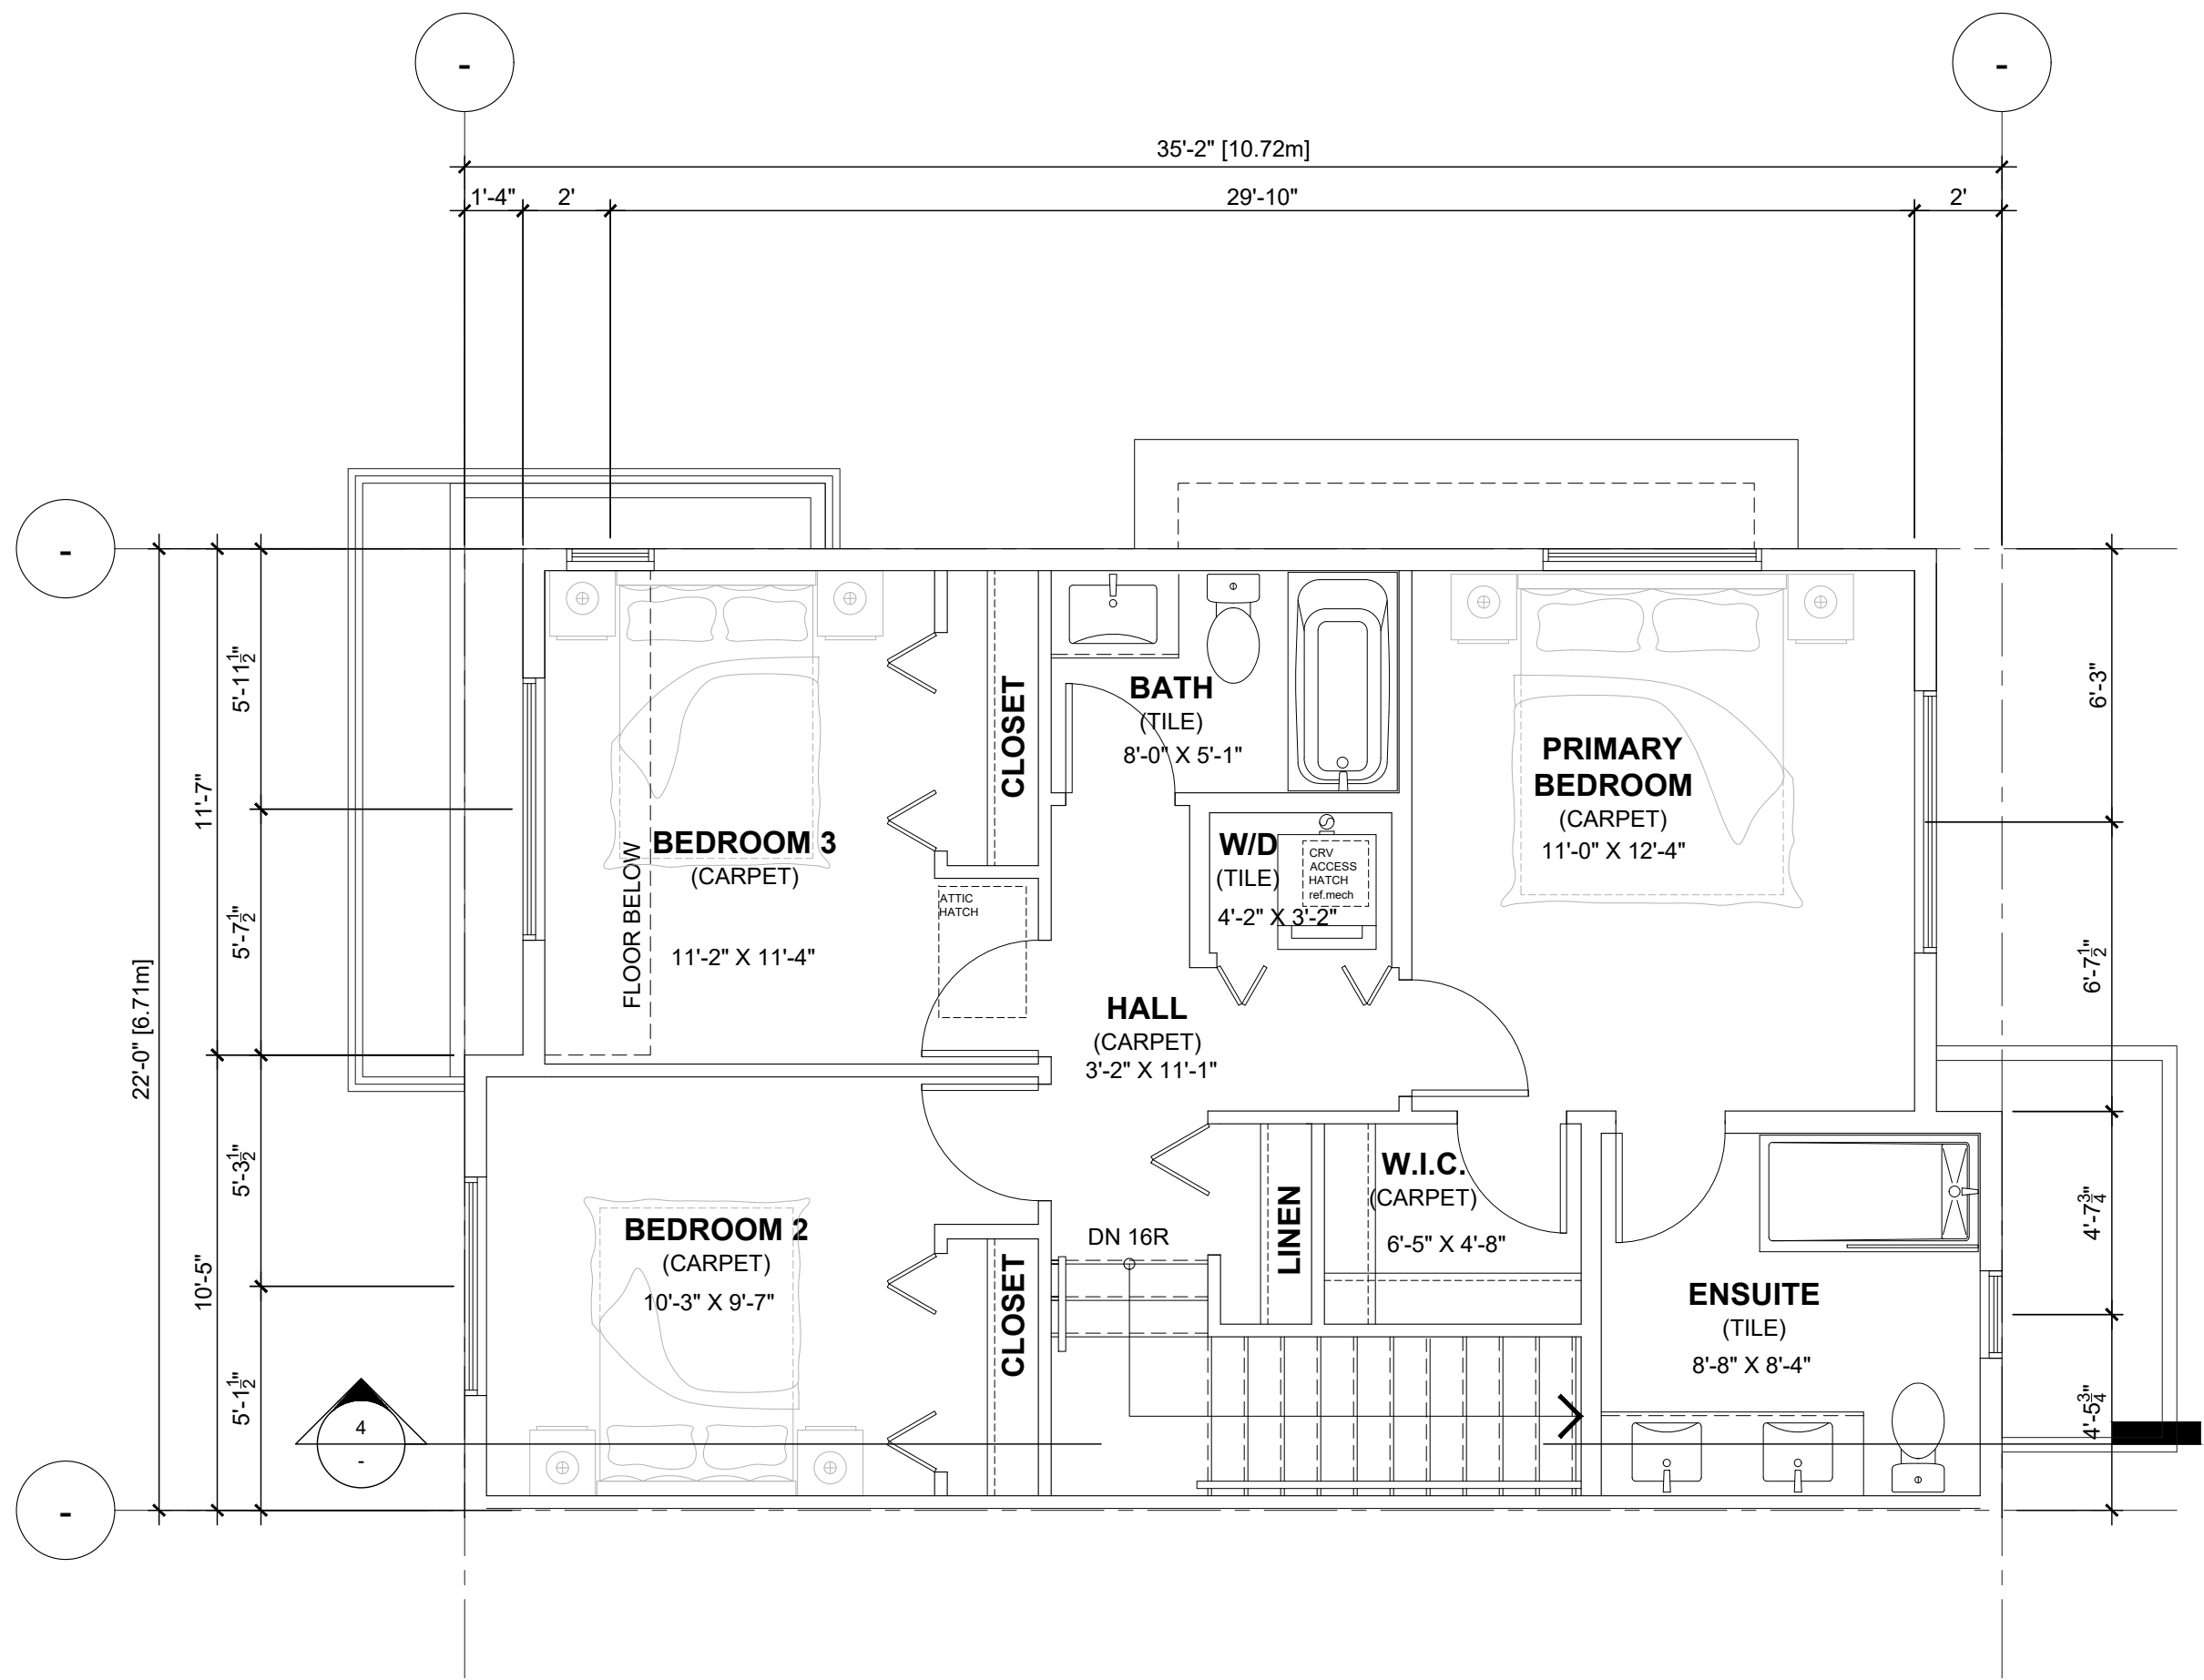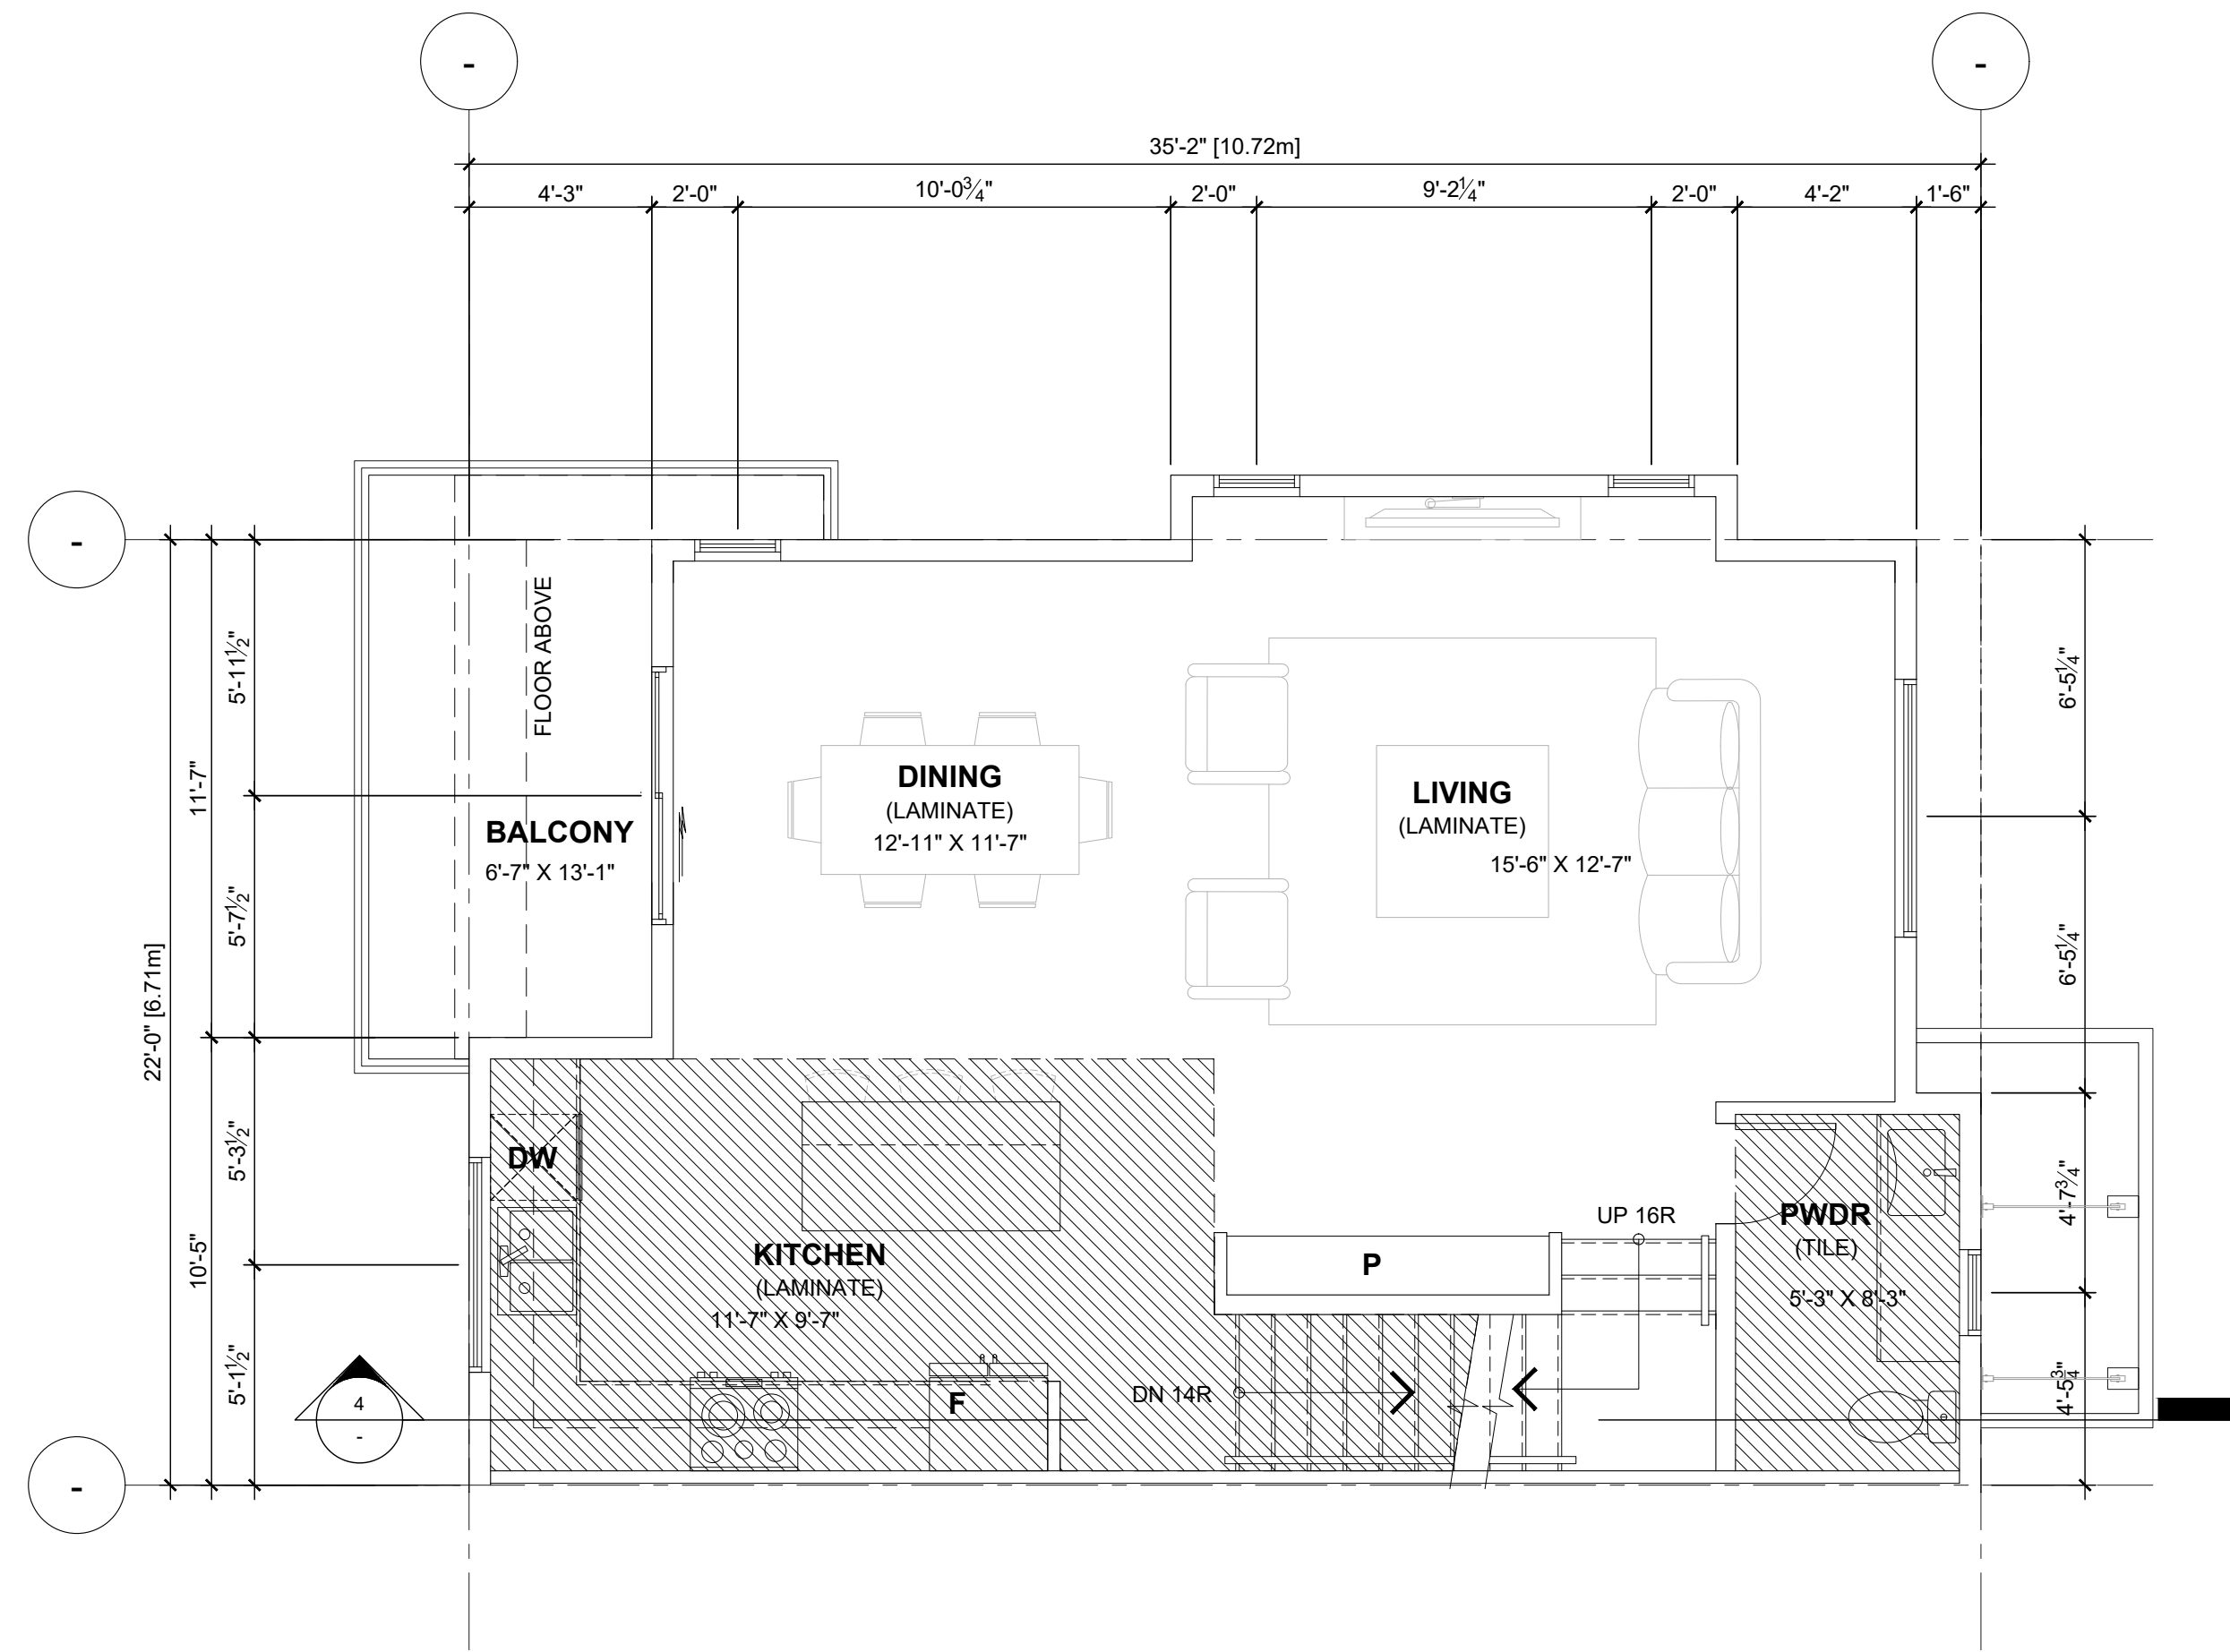

UNIT B3b:	S.F.	S.M.
- GROUND FLOOR	774.12	71.92
- 2ND FLOOR	724.89	67.34
- 3RD FLOOR	738.91	68.65
- GROSS FLOOR AREA =	2,237.92	207.91
- GARAGE	447.72	41.59
- MECH./STOR.	29.94	2.78
- NET AREA =	1,760.27	163.53

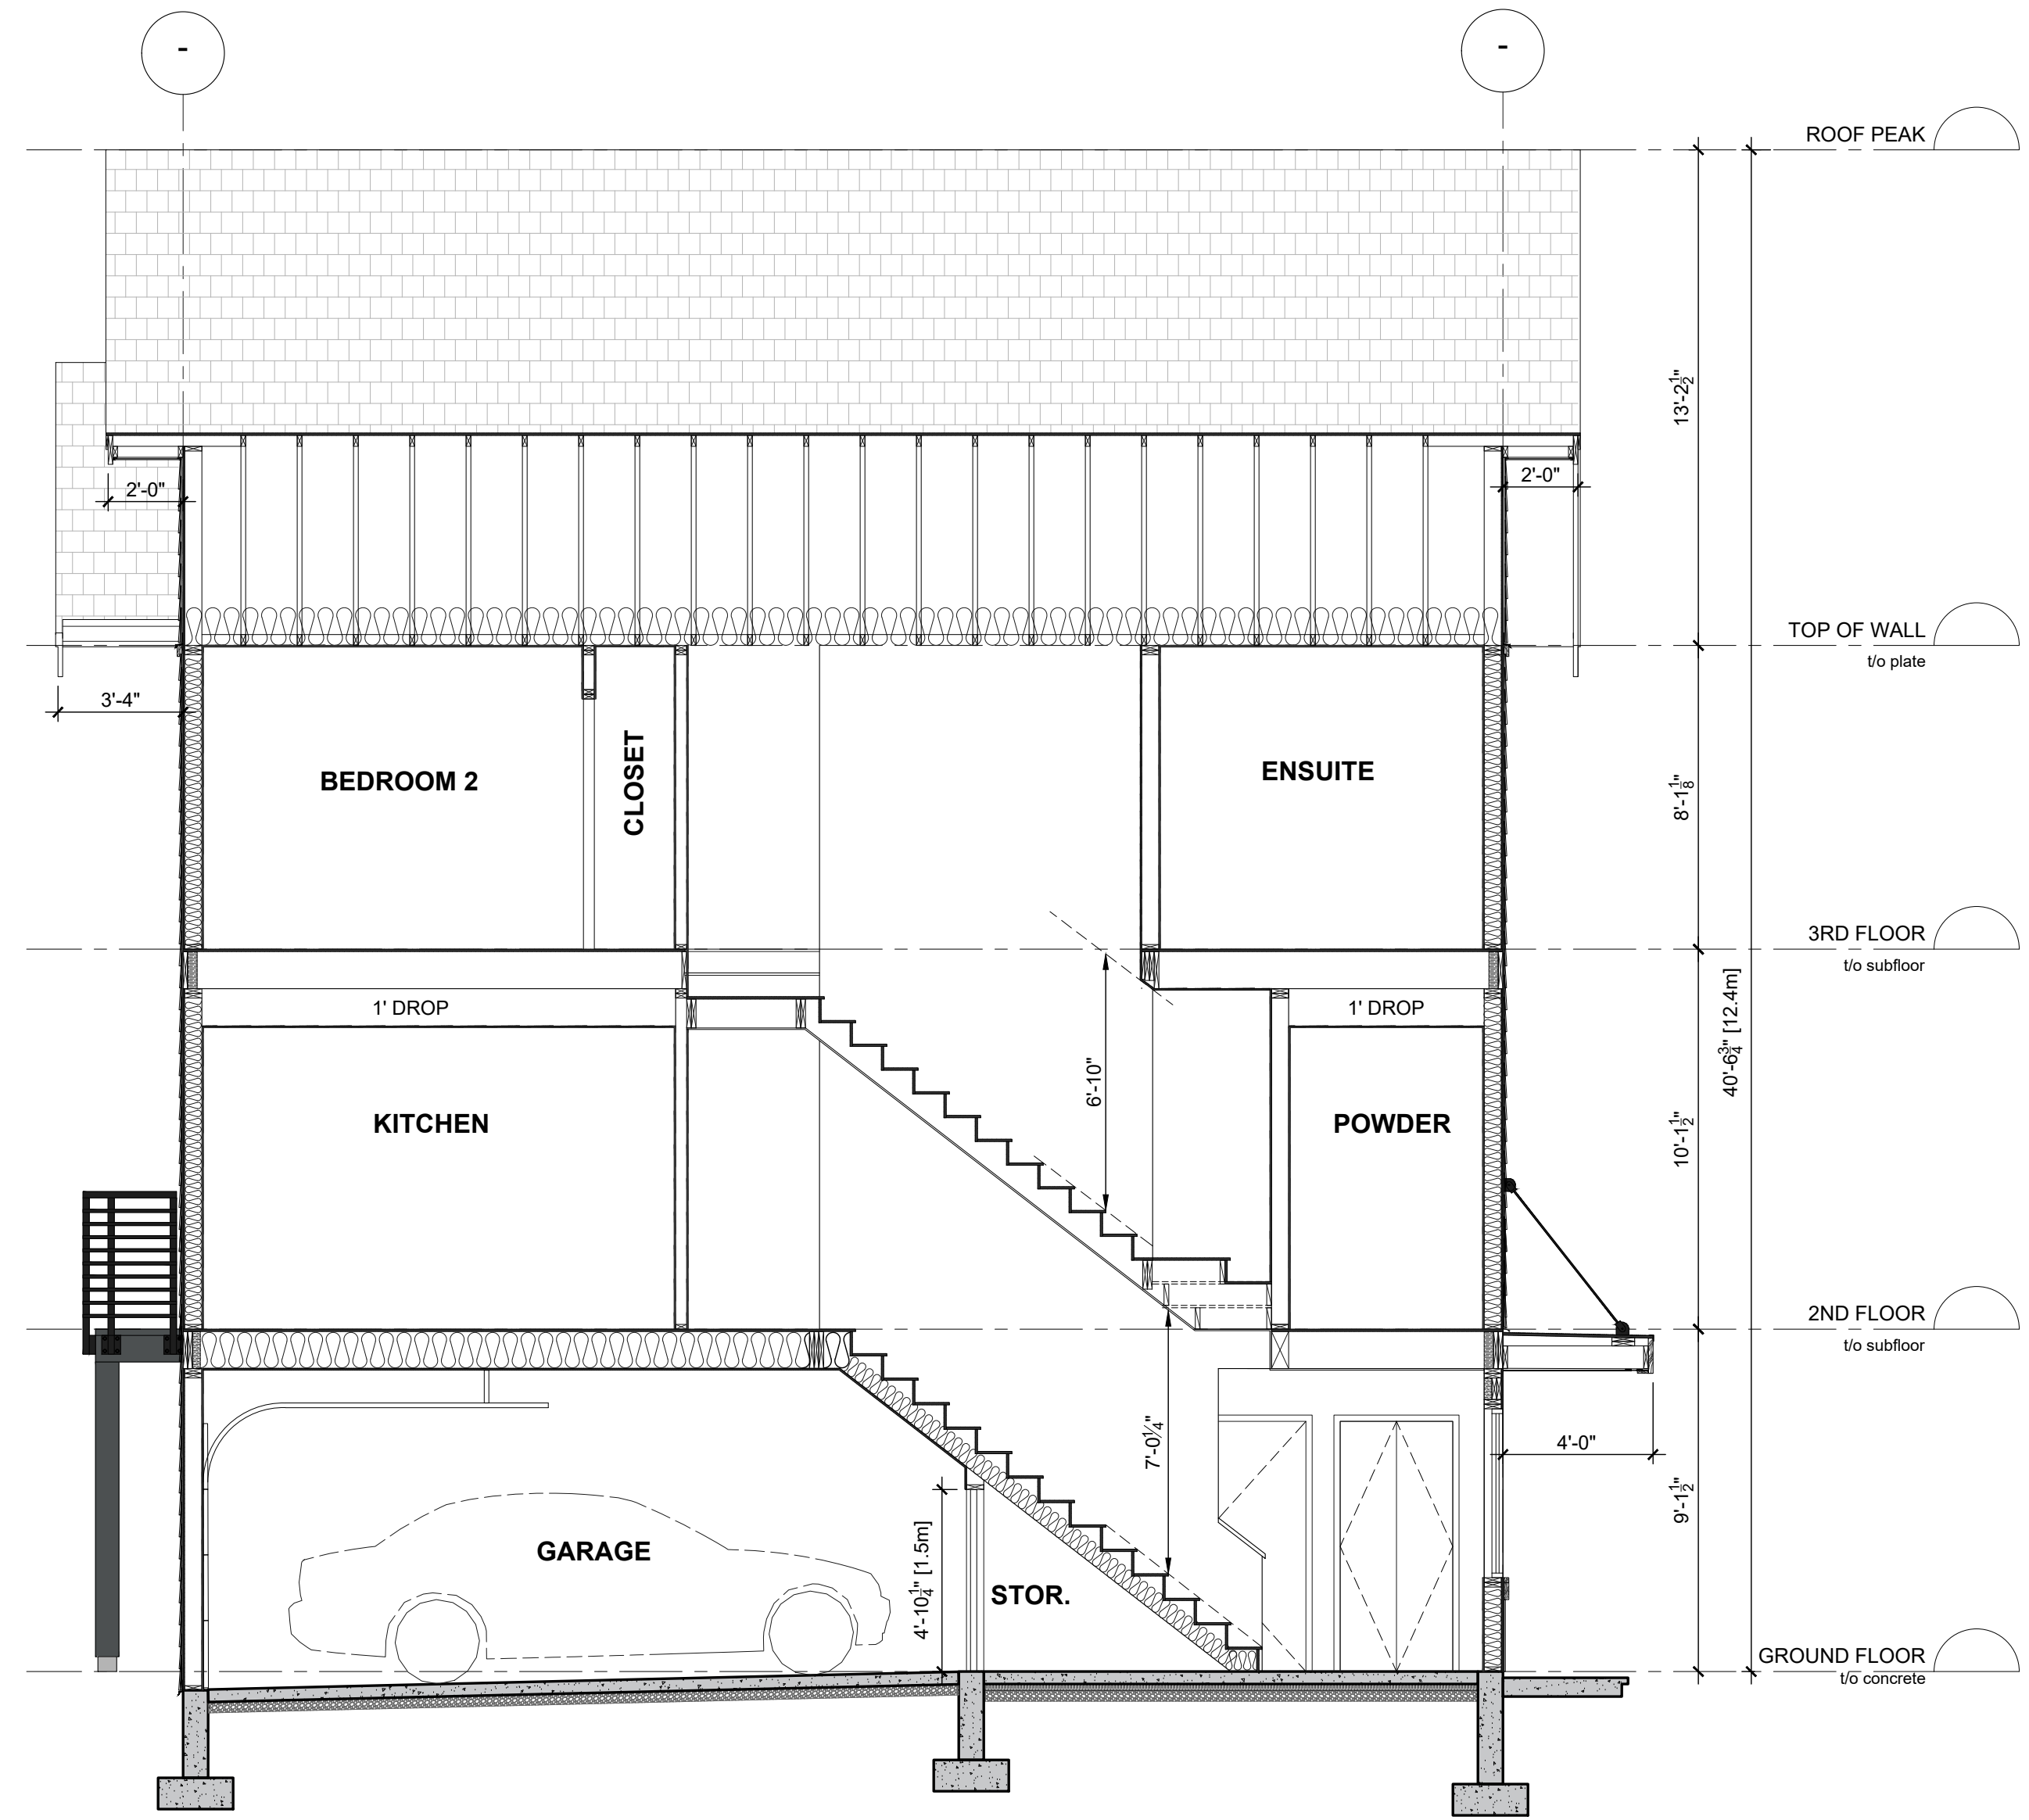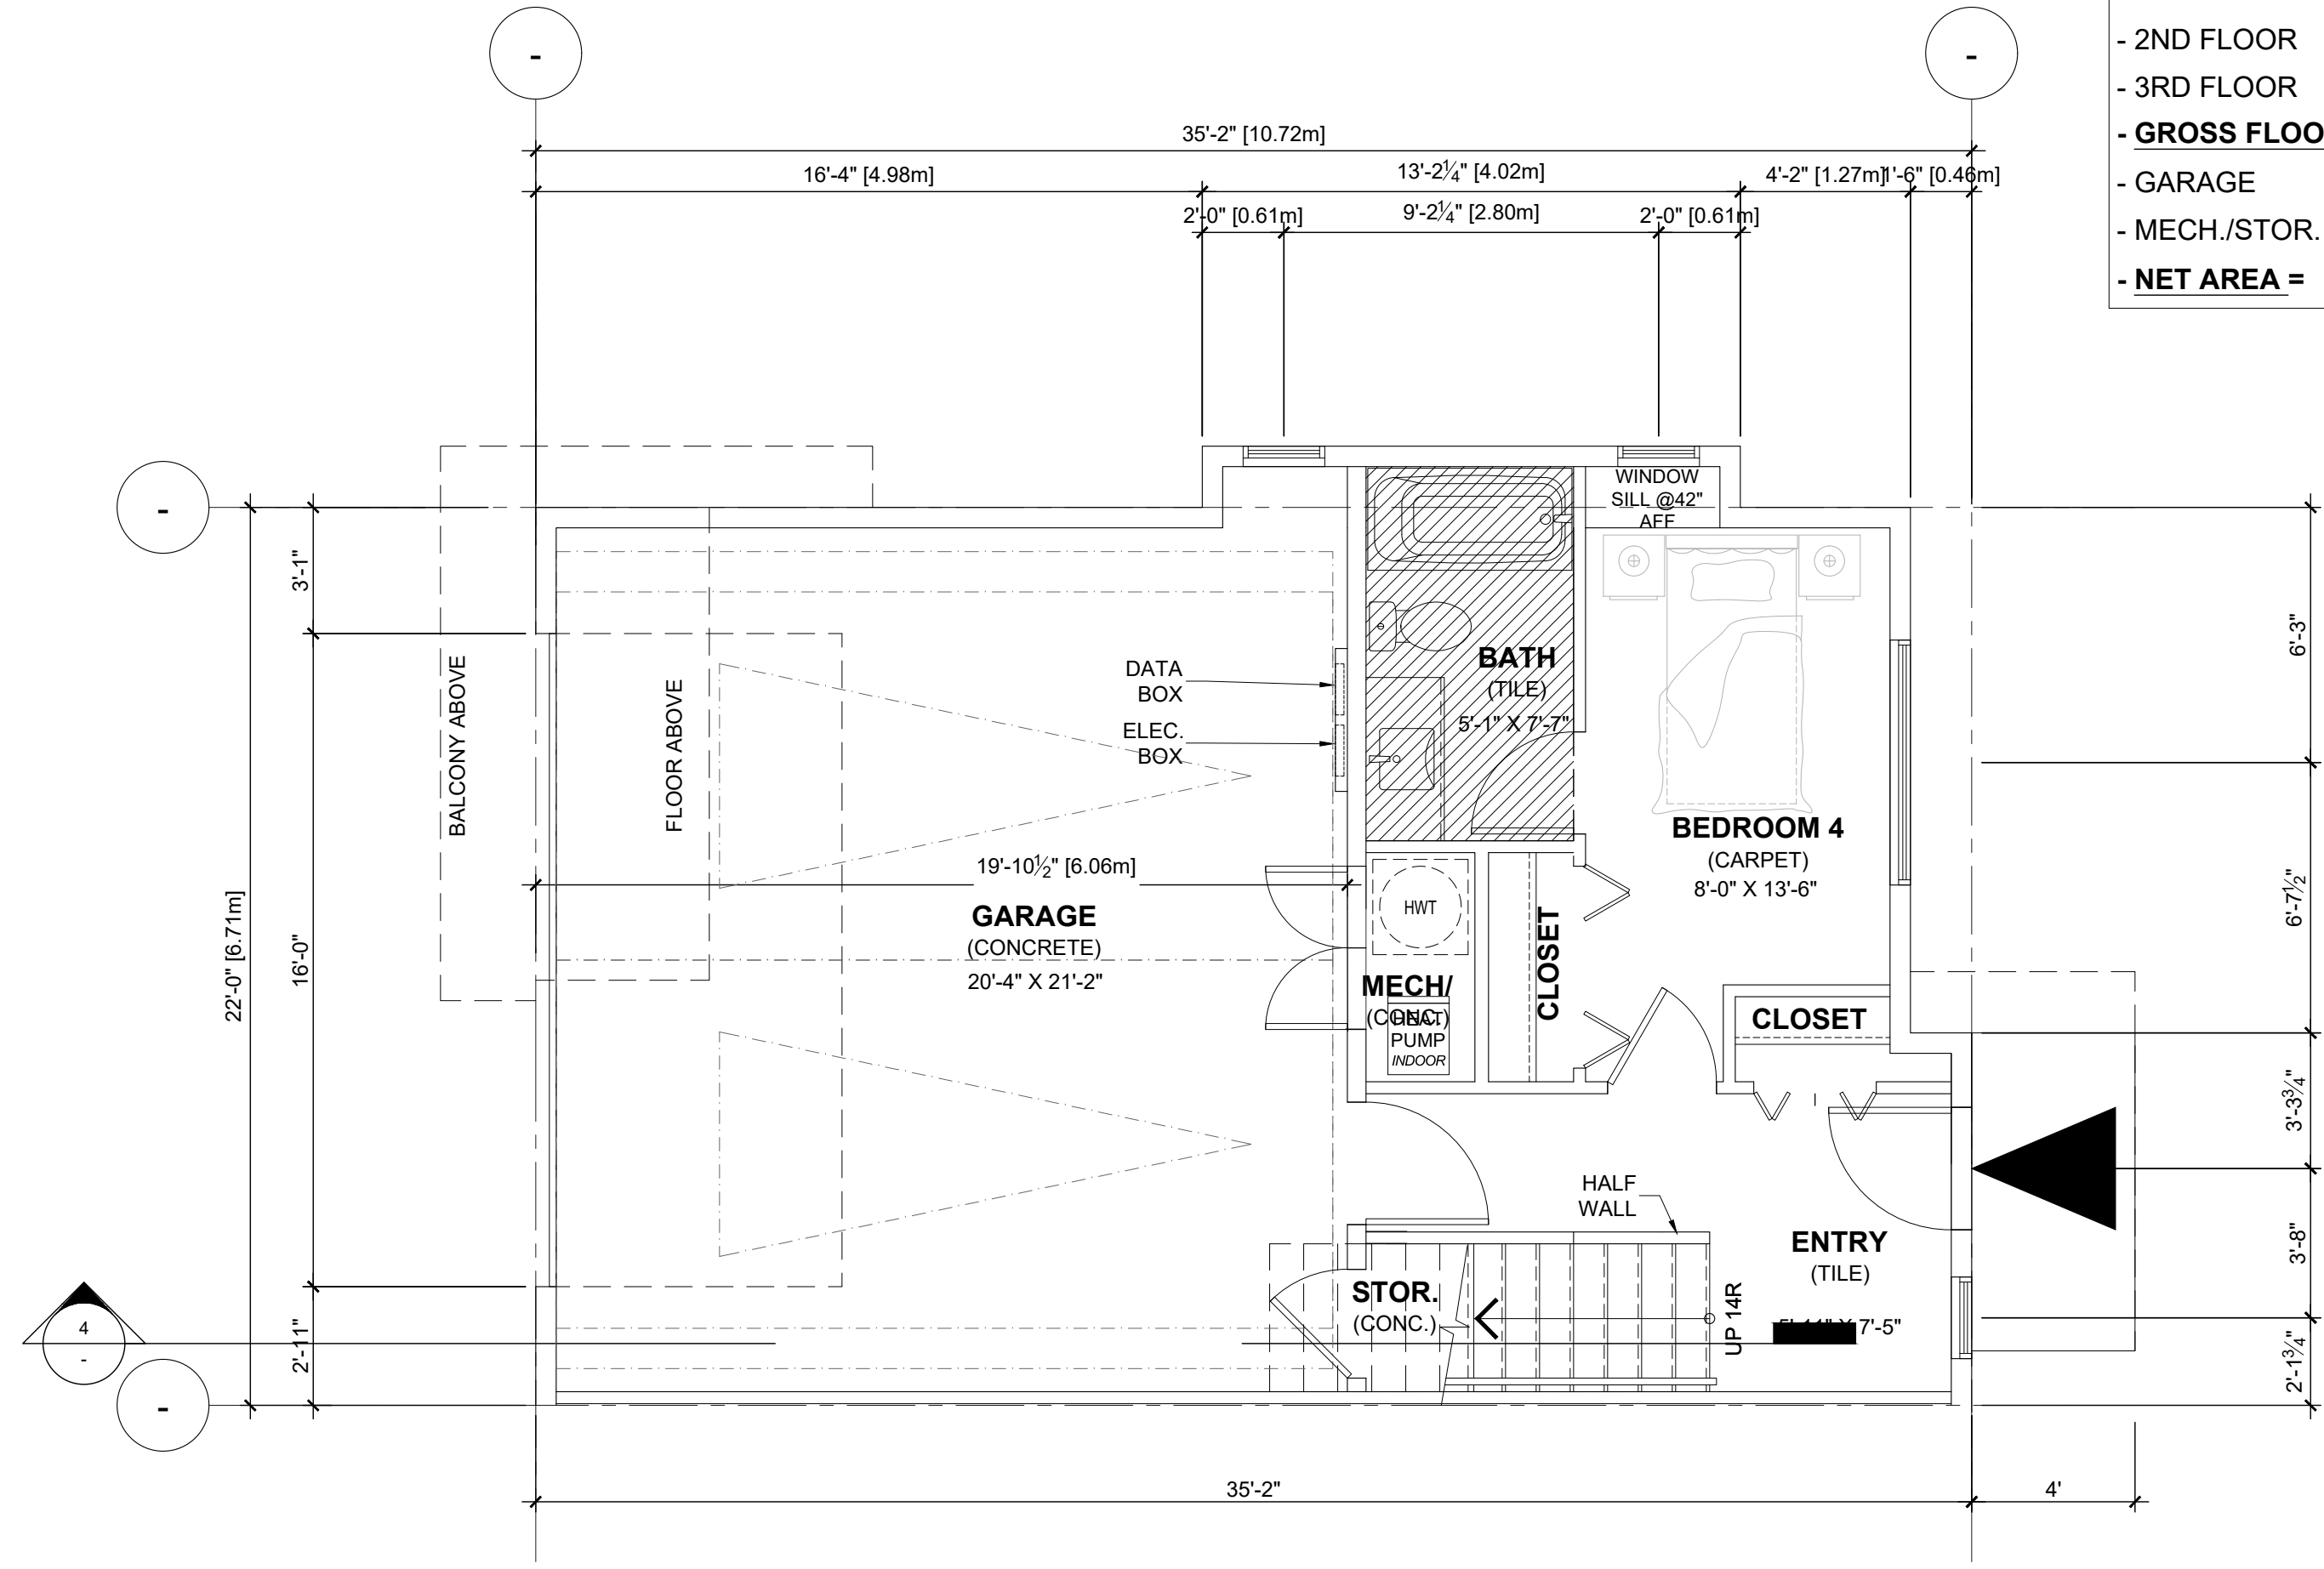


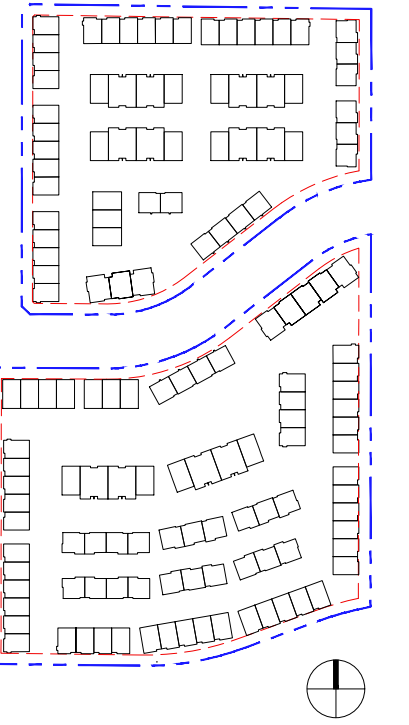

REVISIONS

ISSUES	DATE
1	
2	
3	
4	
5	
6	
7	
8	
1 ISSUED FOR DP	June 07, 2024

PROJECT NUMBER	DE-08.1
DRAWN BY	RR/ RW/ LC
CHECKED BY	RW
DATE CHECKED	
CONSULTANT	

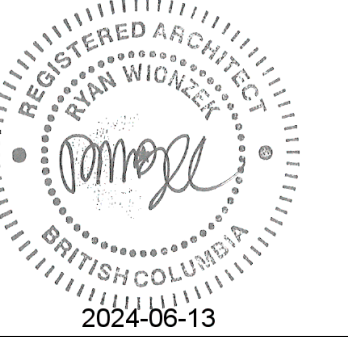


PROJECT	EMORY TOWNHOMES 20315 & 20323 78 AVE, 20320 & 20340 80 AVE, 7831, 7843, & 7849 204 ST TOWNSHIP OF LANGLEY, BC
---------	---




DRAWING TITLE	UNIT C3a (INTERNAL END) FLOOR PLANS & SECTION
---------------	--


DRAWING No.

A4.10




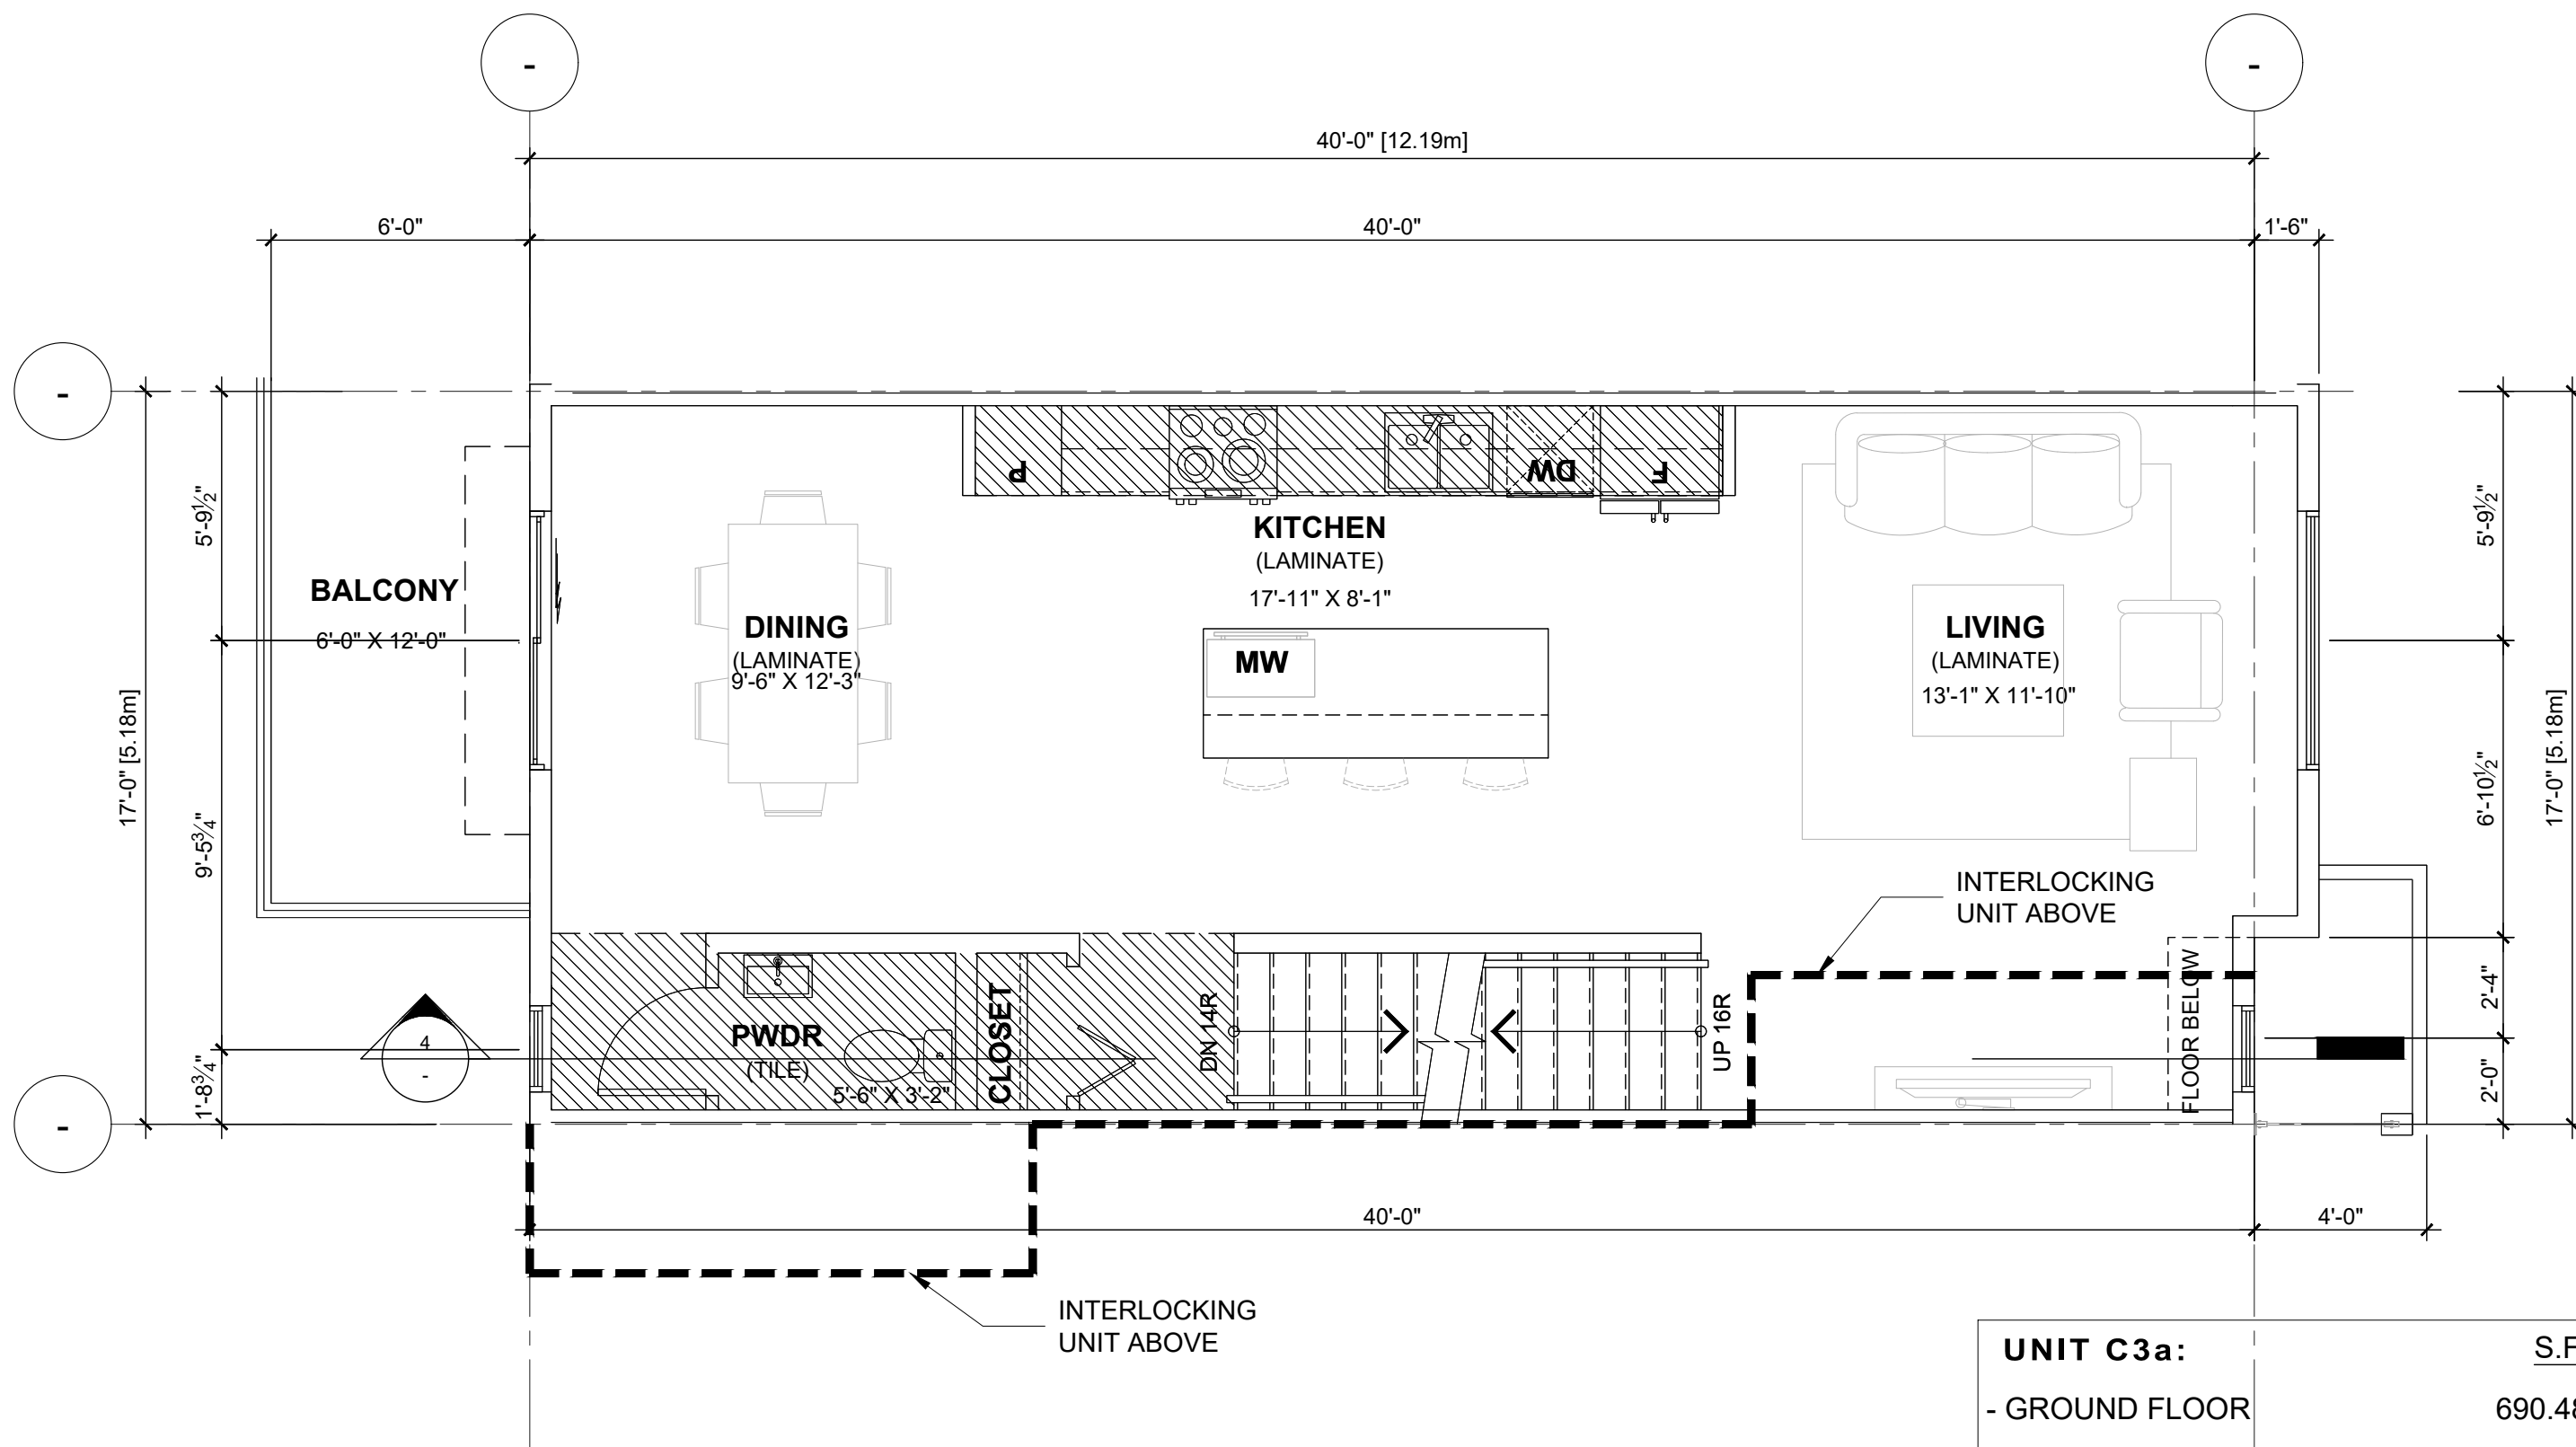


UNIT C3a:	S.F.	S.M.
- GROUND FLOOR	690.48	64.15
- 2ND FLOOR	699.00	64.94
- 3RD FLOOR	704.47	65.45
- GROSS FLOOR AREA =	2,093.95	194.53
- GARAGE	575.09	53.43
- MECH./STOR.	56.95	5.29
- NET AREA =	1,461.91	135.82

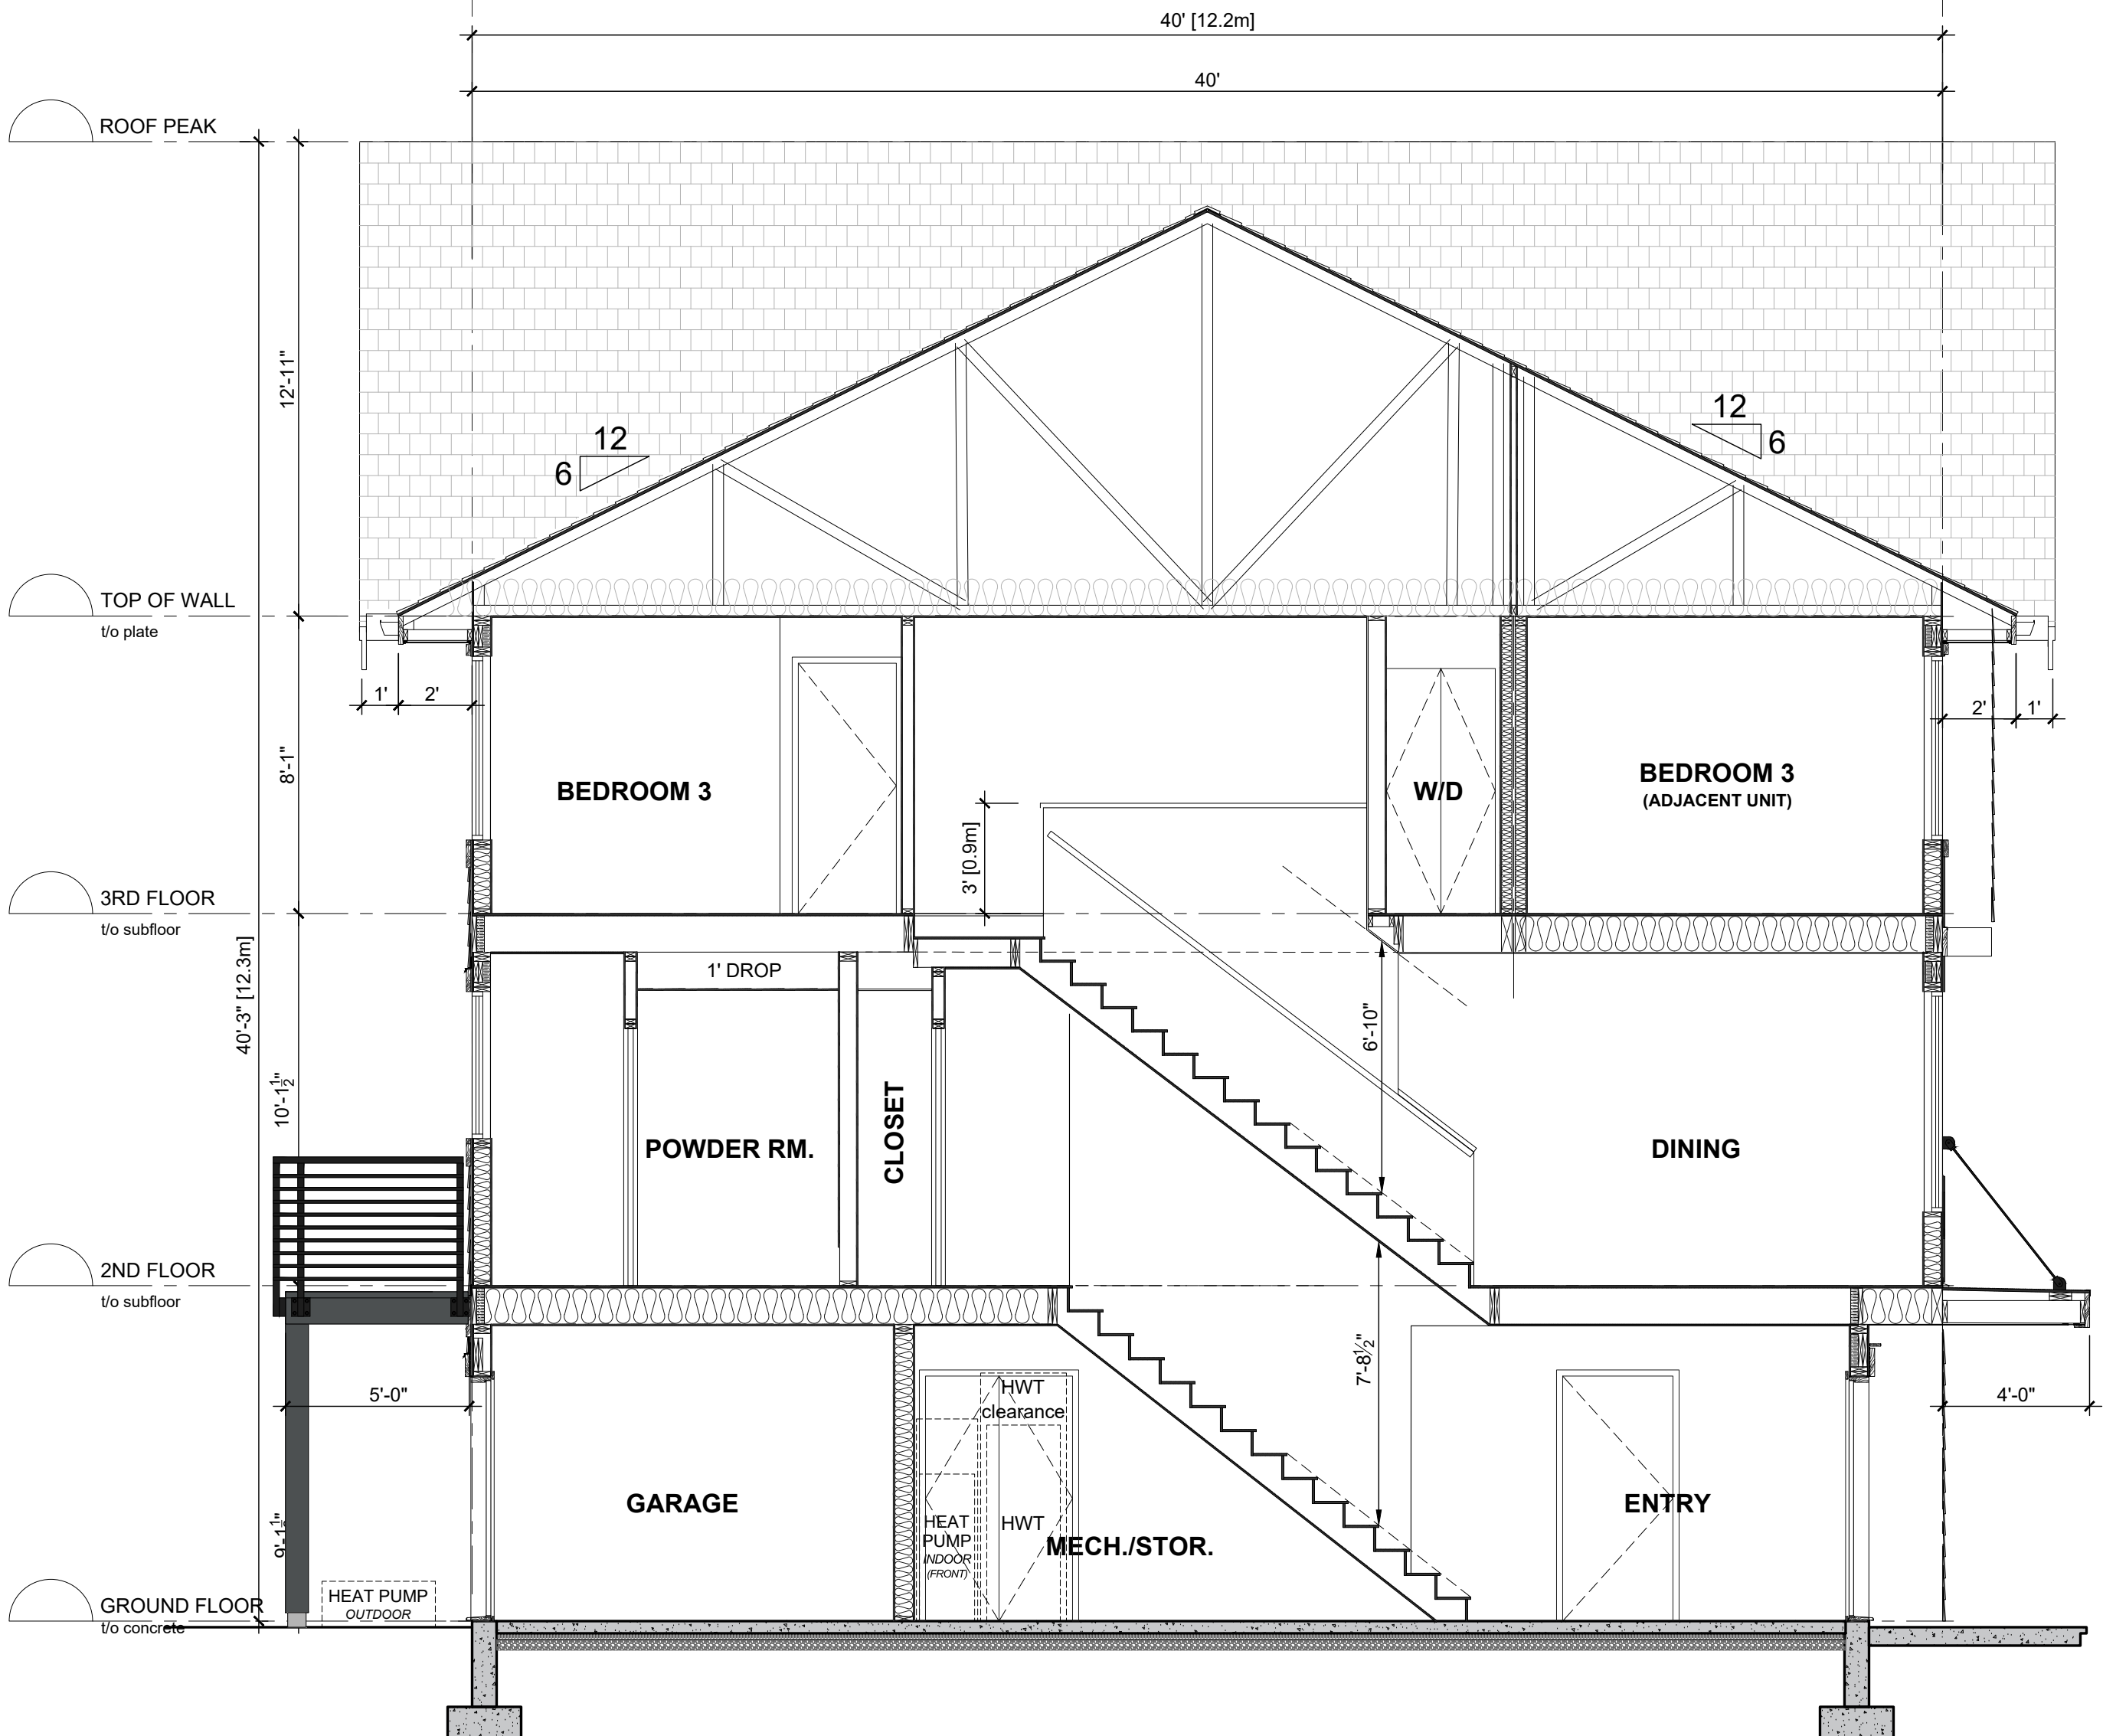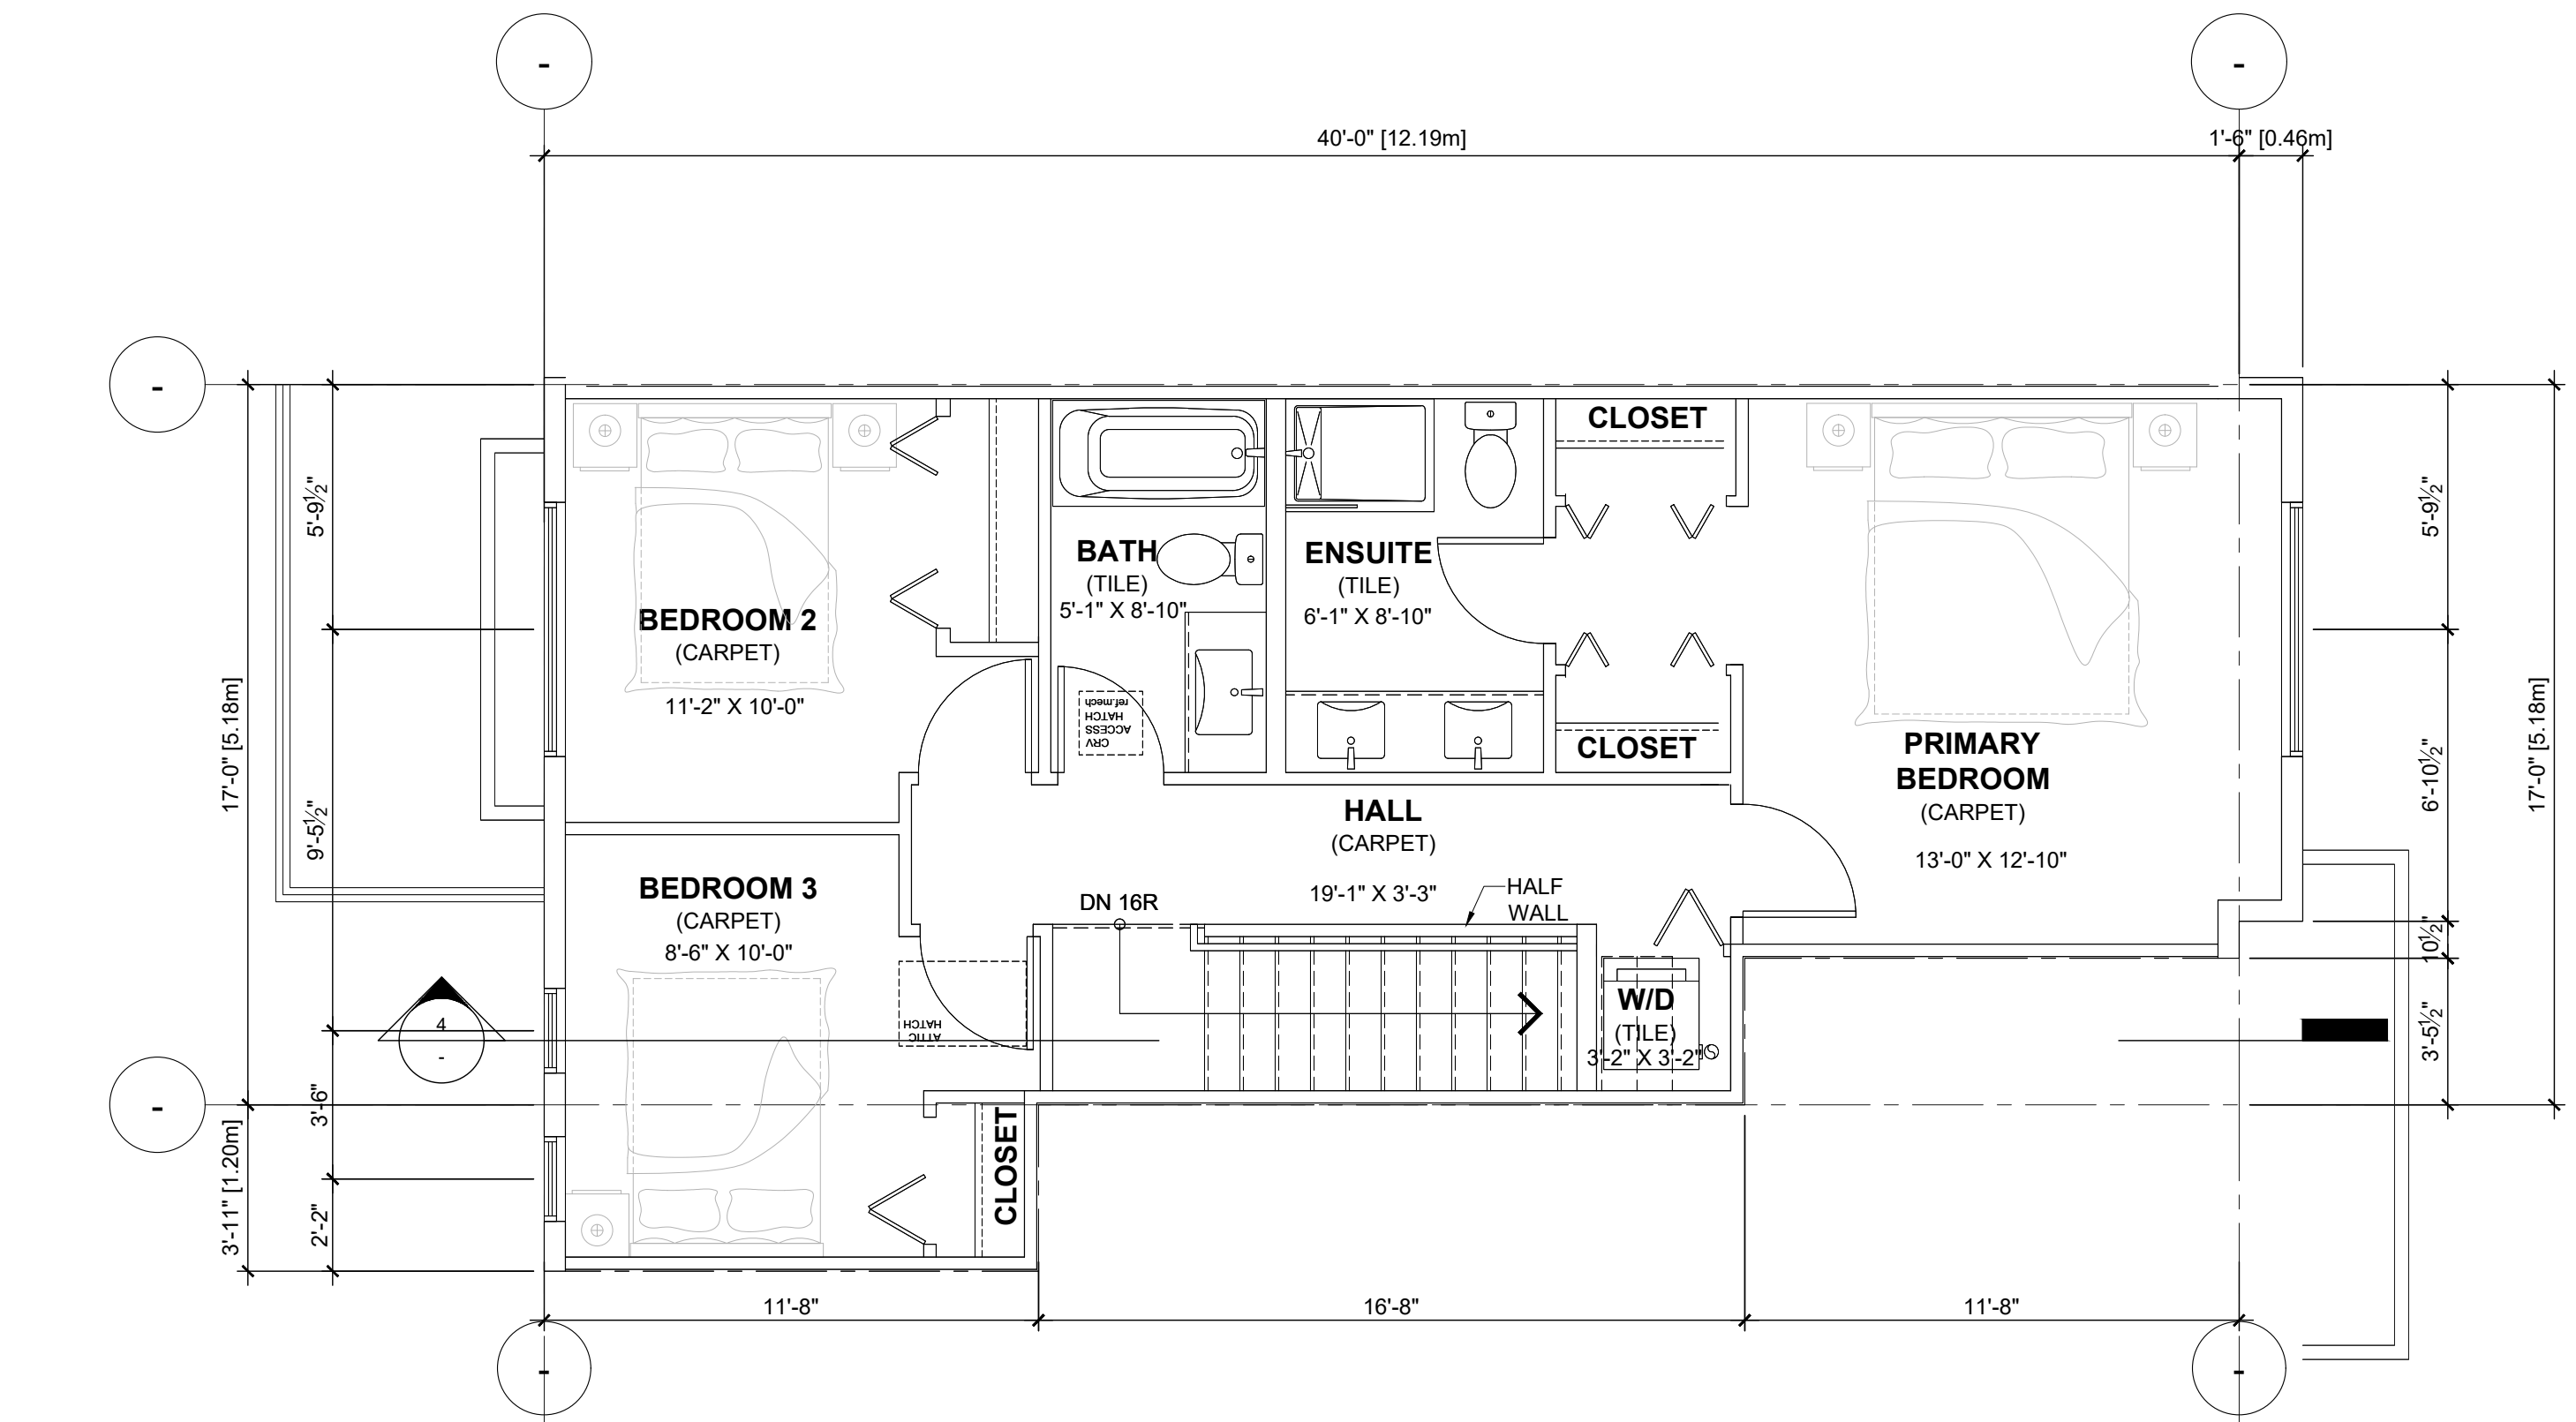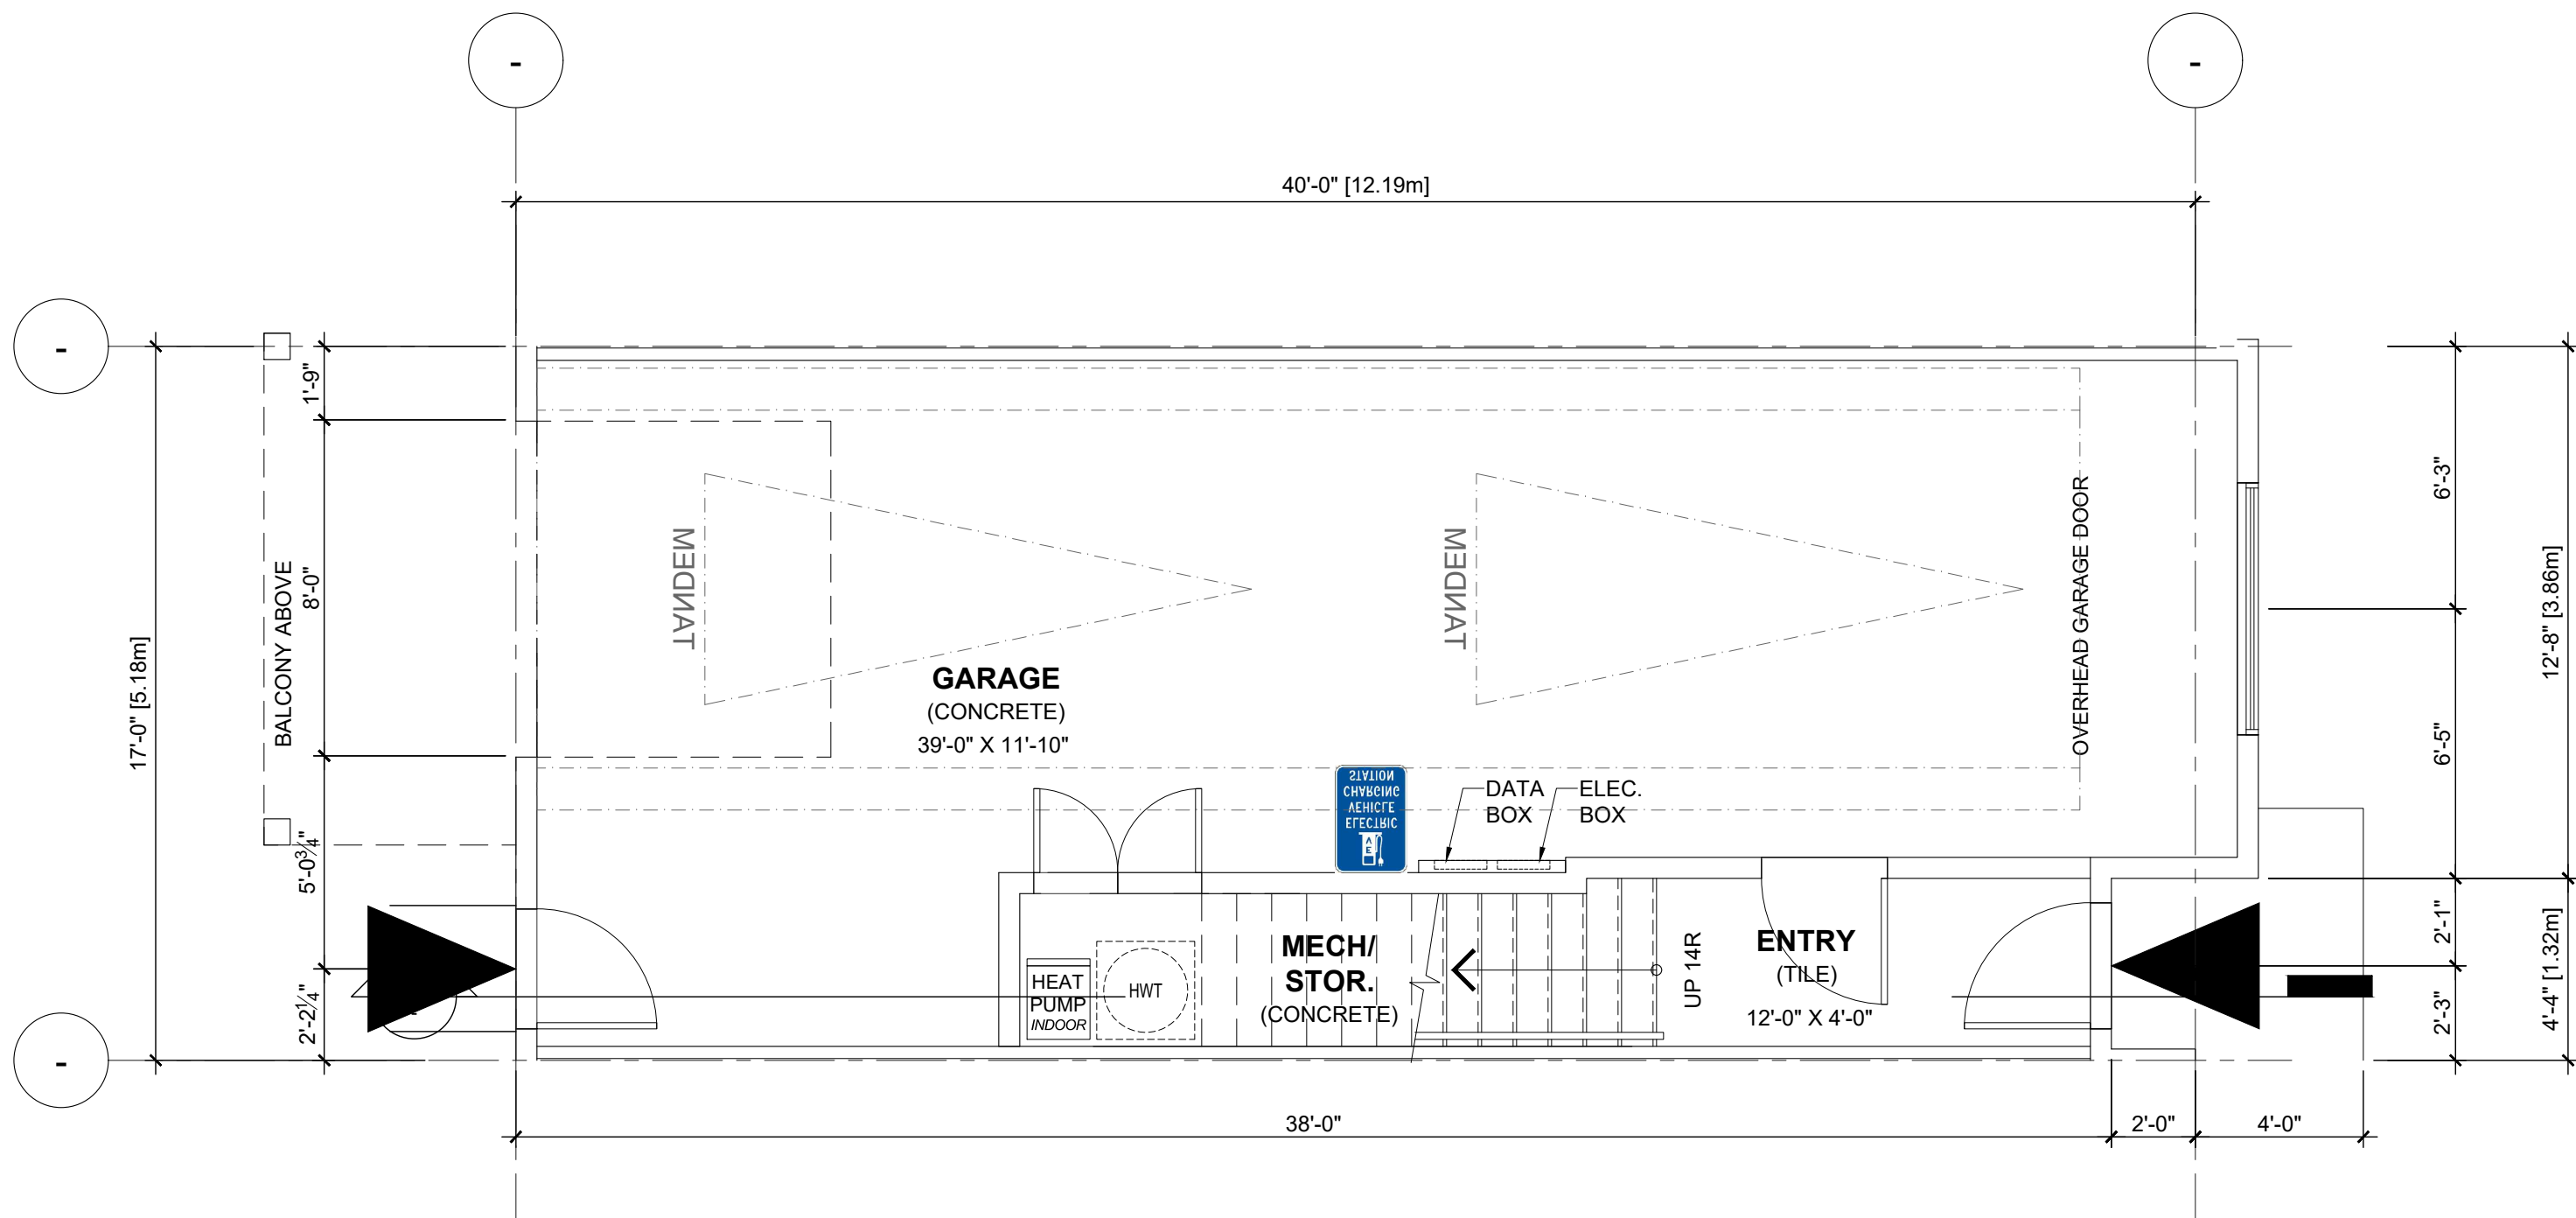

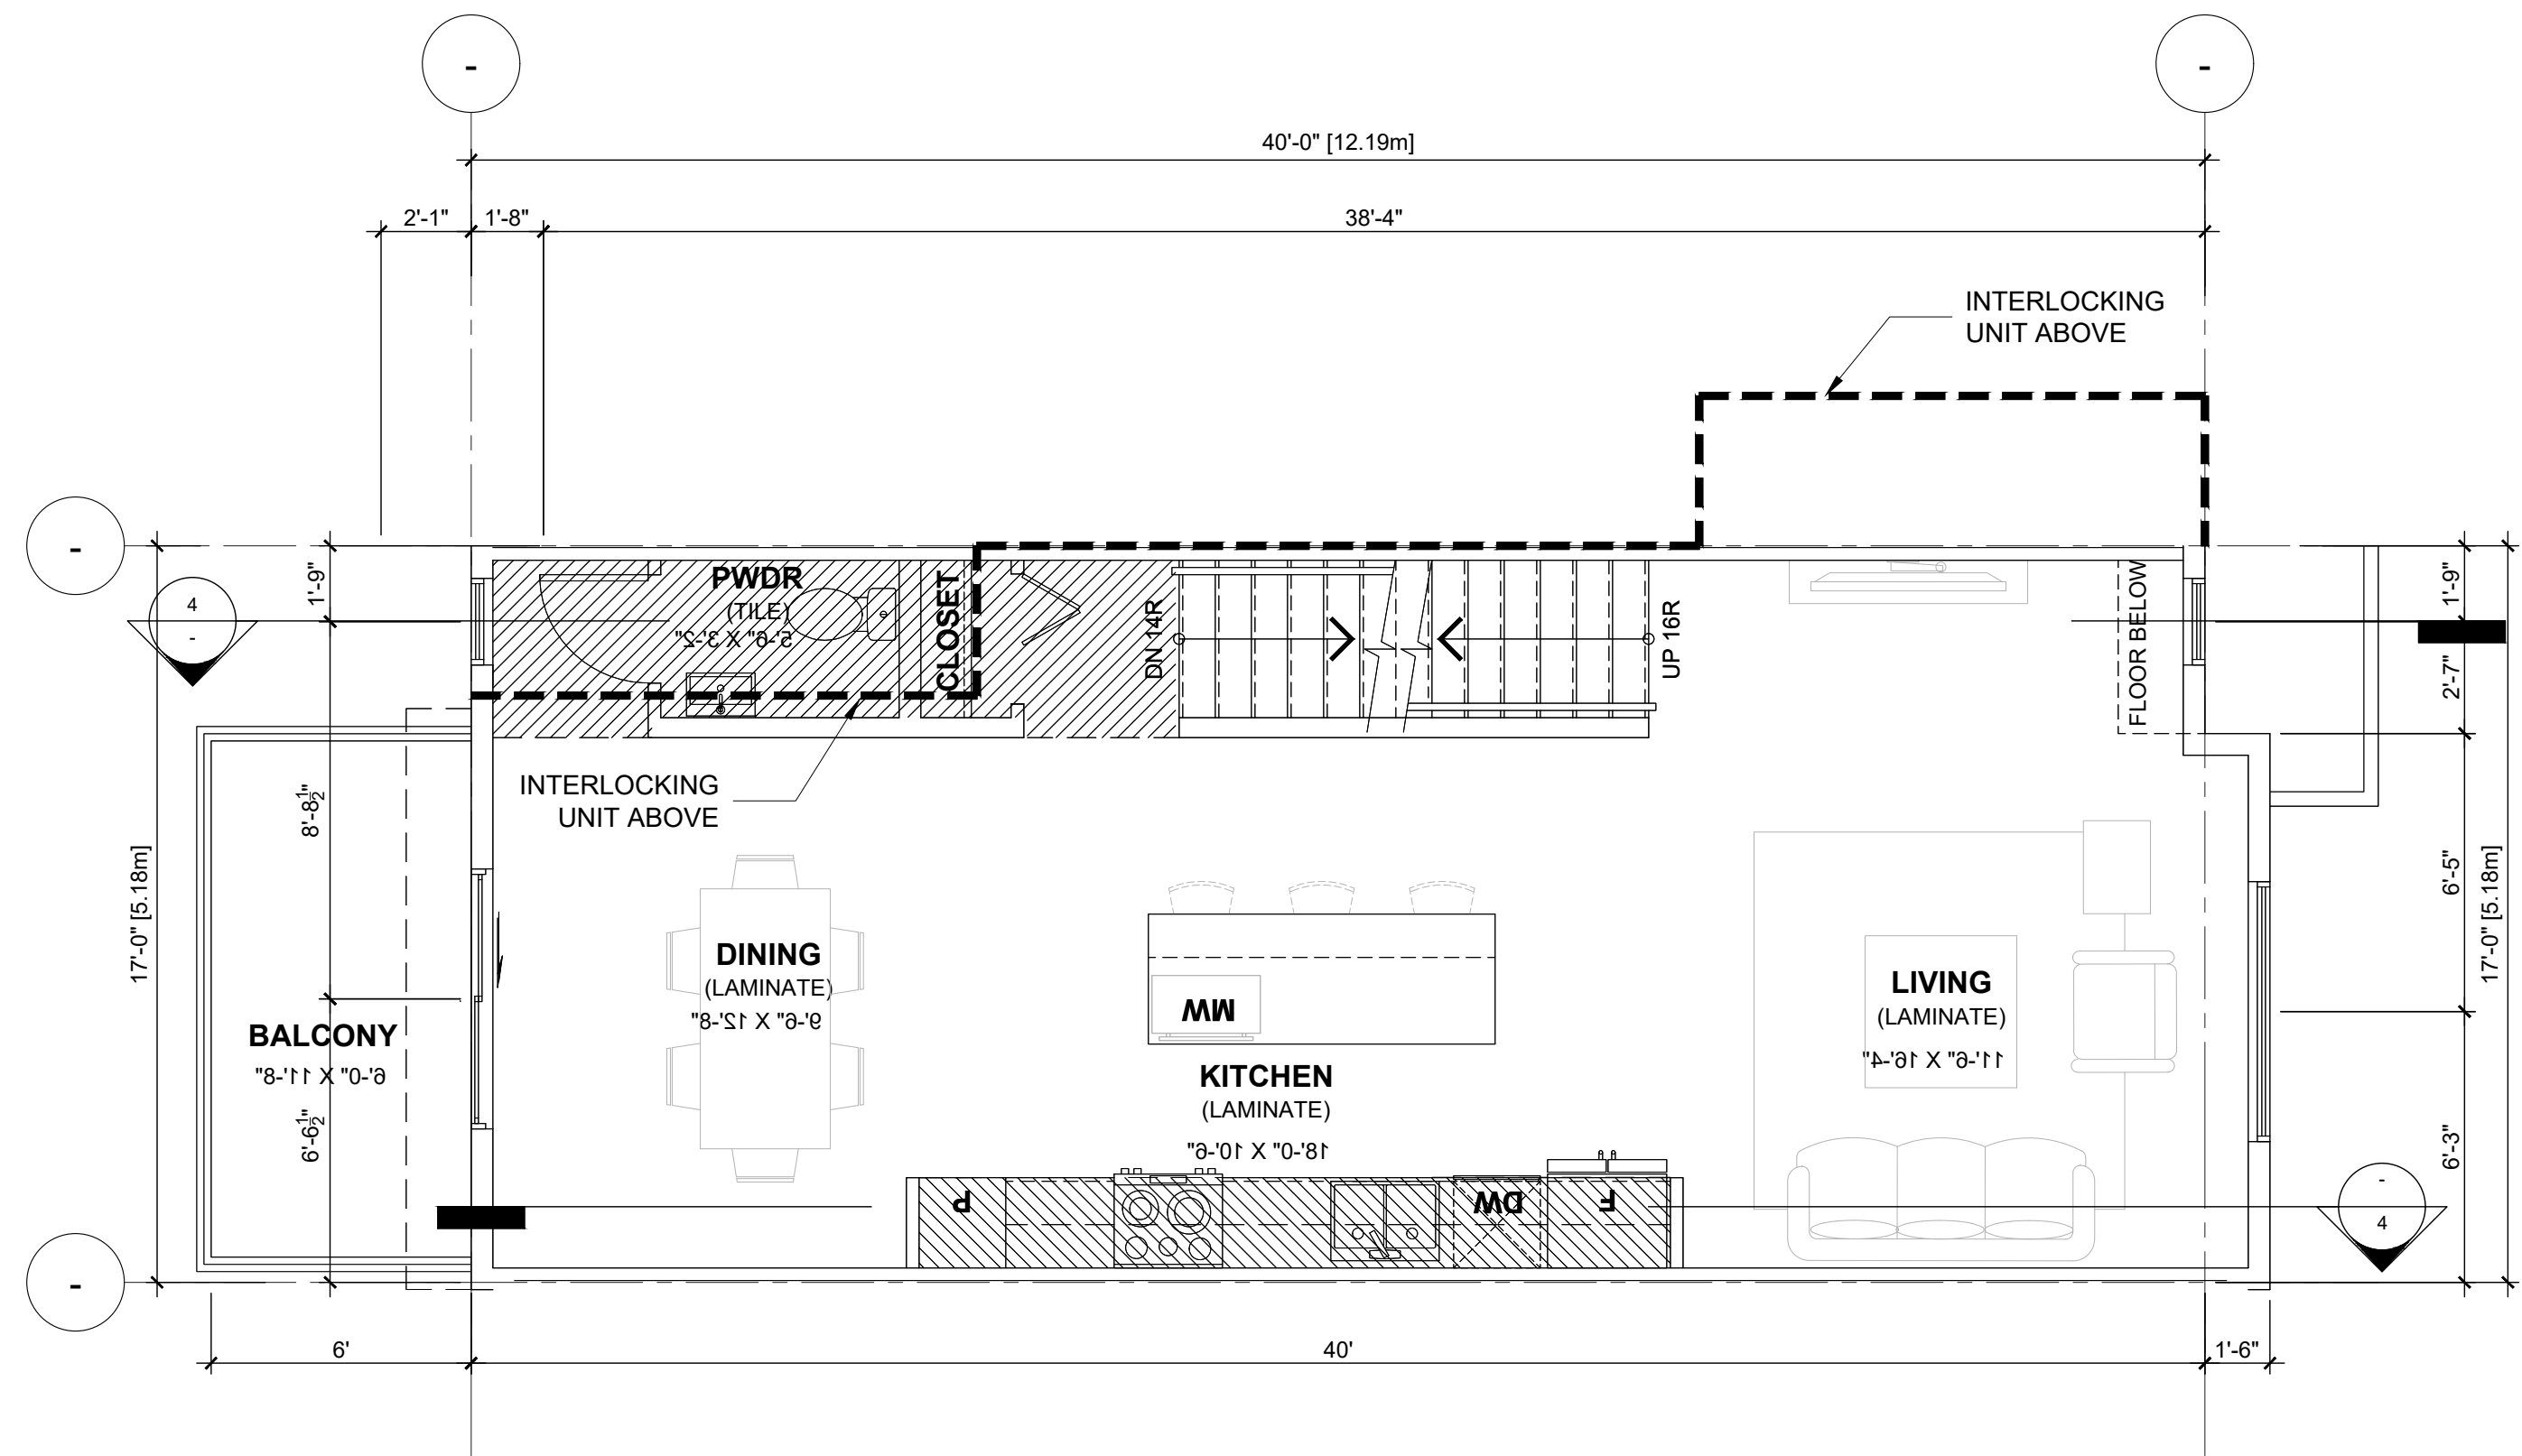

UNIT C3b:	S.F.	S.M.
- GROUND FLOOR	690.28	64.13
- 2ND FLOOR	699.00	64.94
- 3RD FLOOR	713.84	66.32
- GROSS FLOOR AREA =	2,103.12	195.39
- GARAGE	575.71	53.48
- MECH./STOR.	56.48	5.25
- NET AREA =	1,470.93	136.65

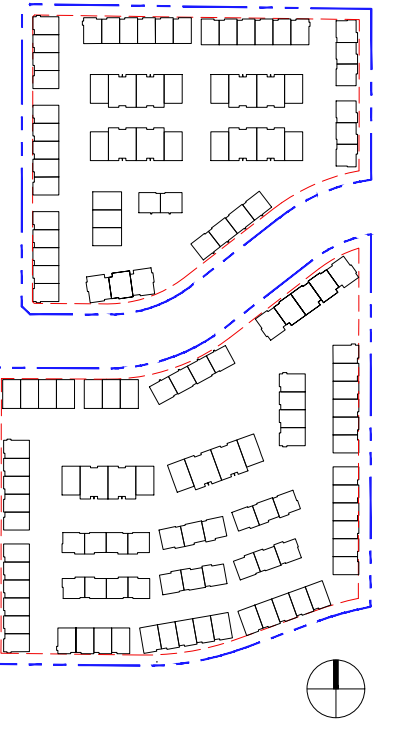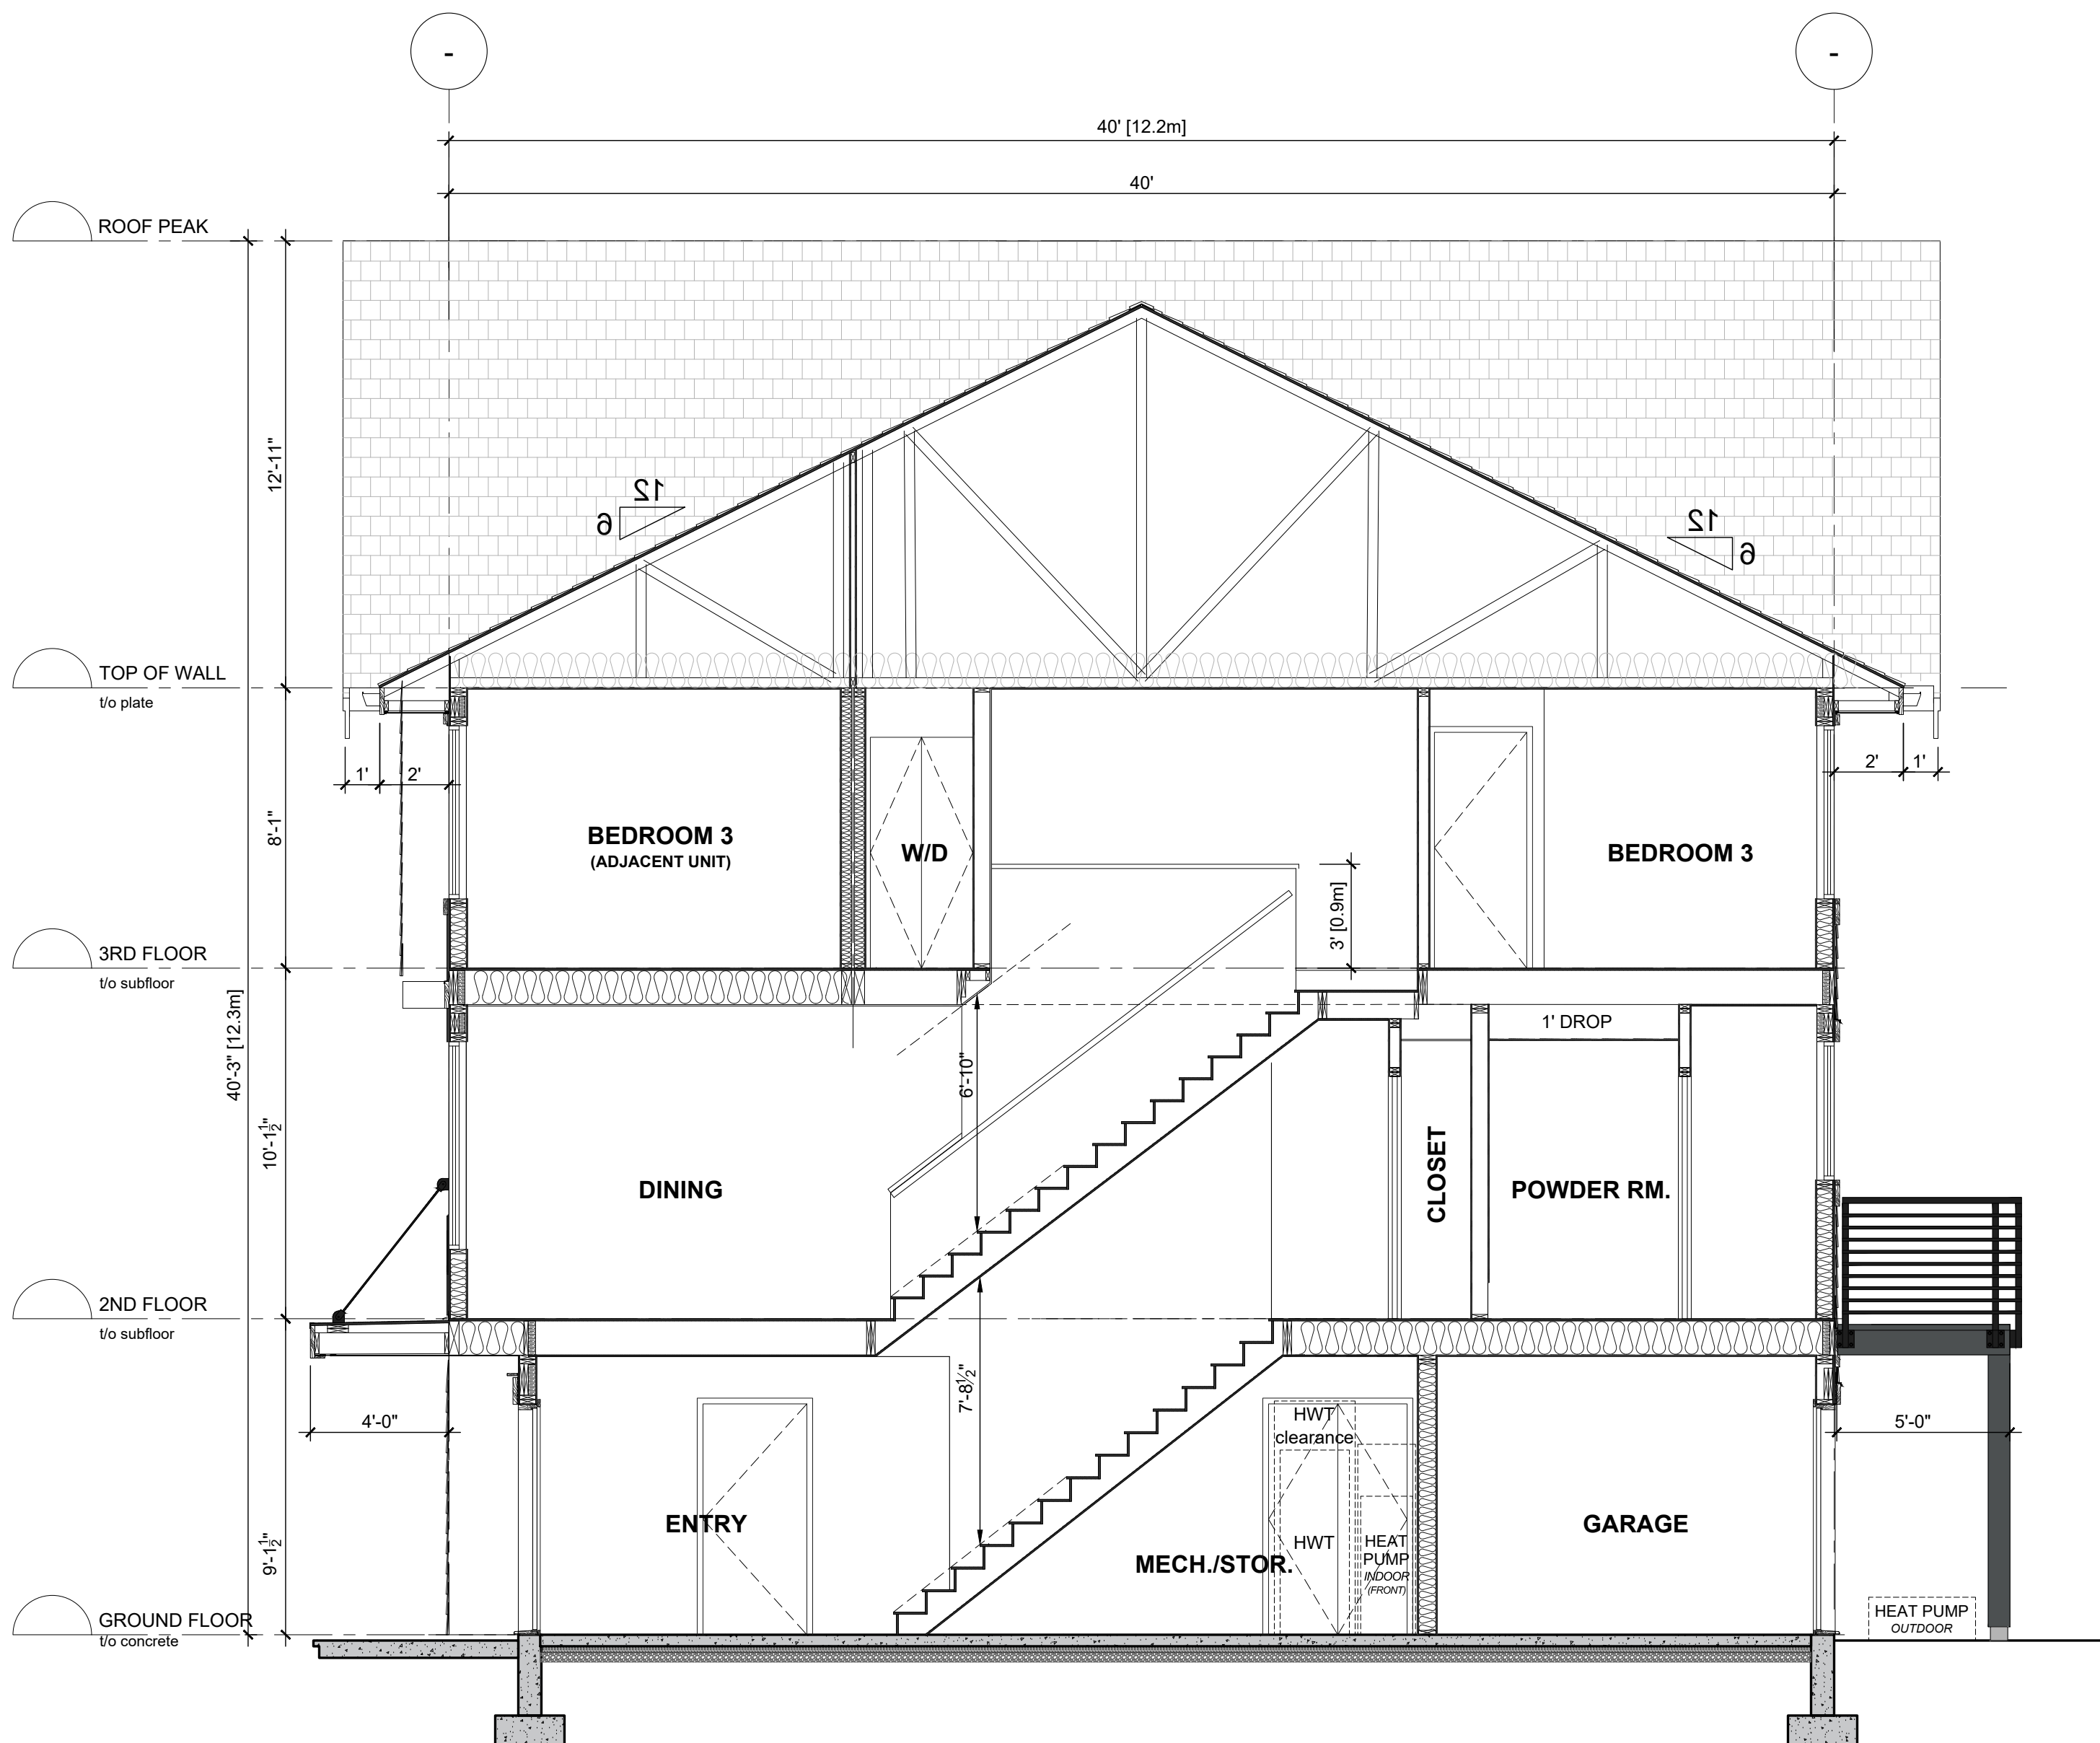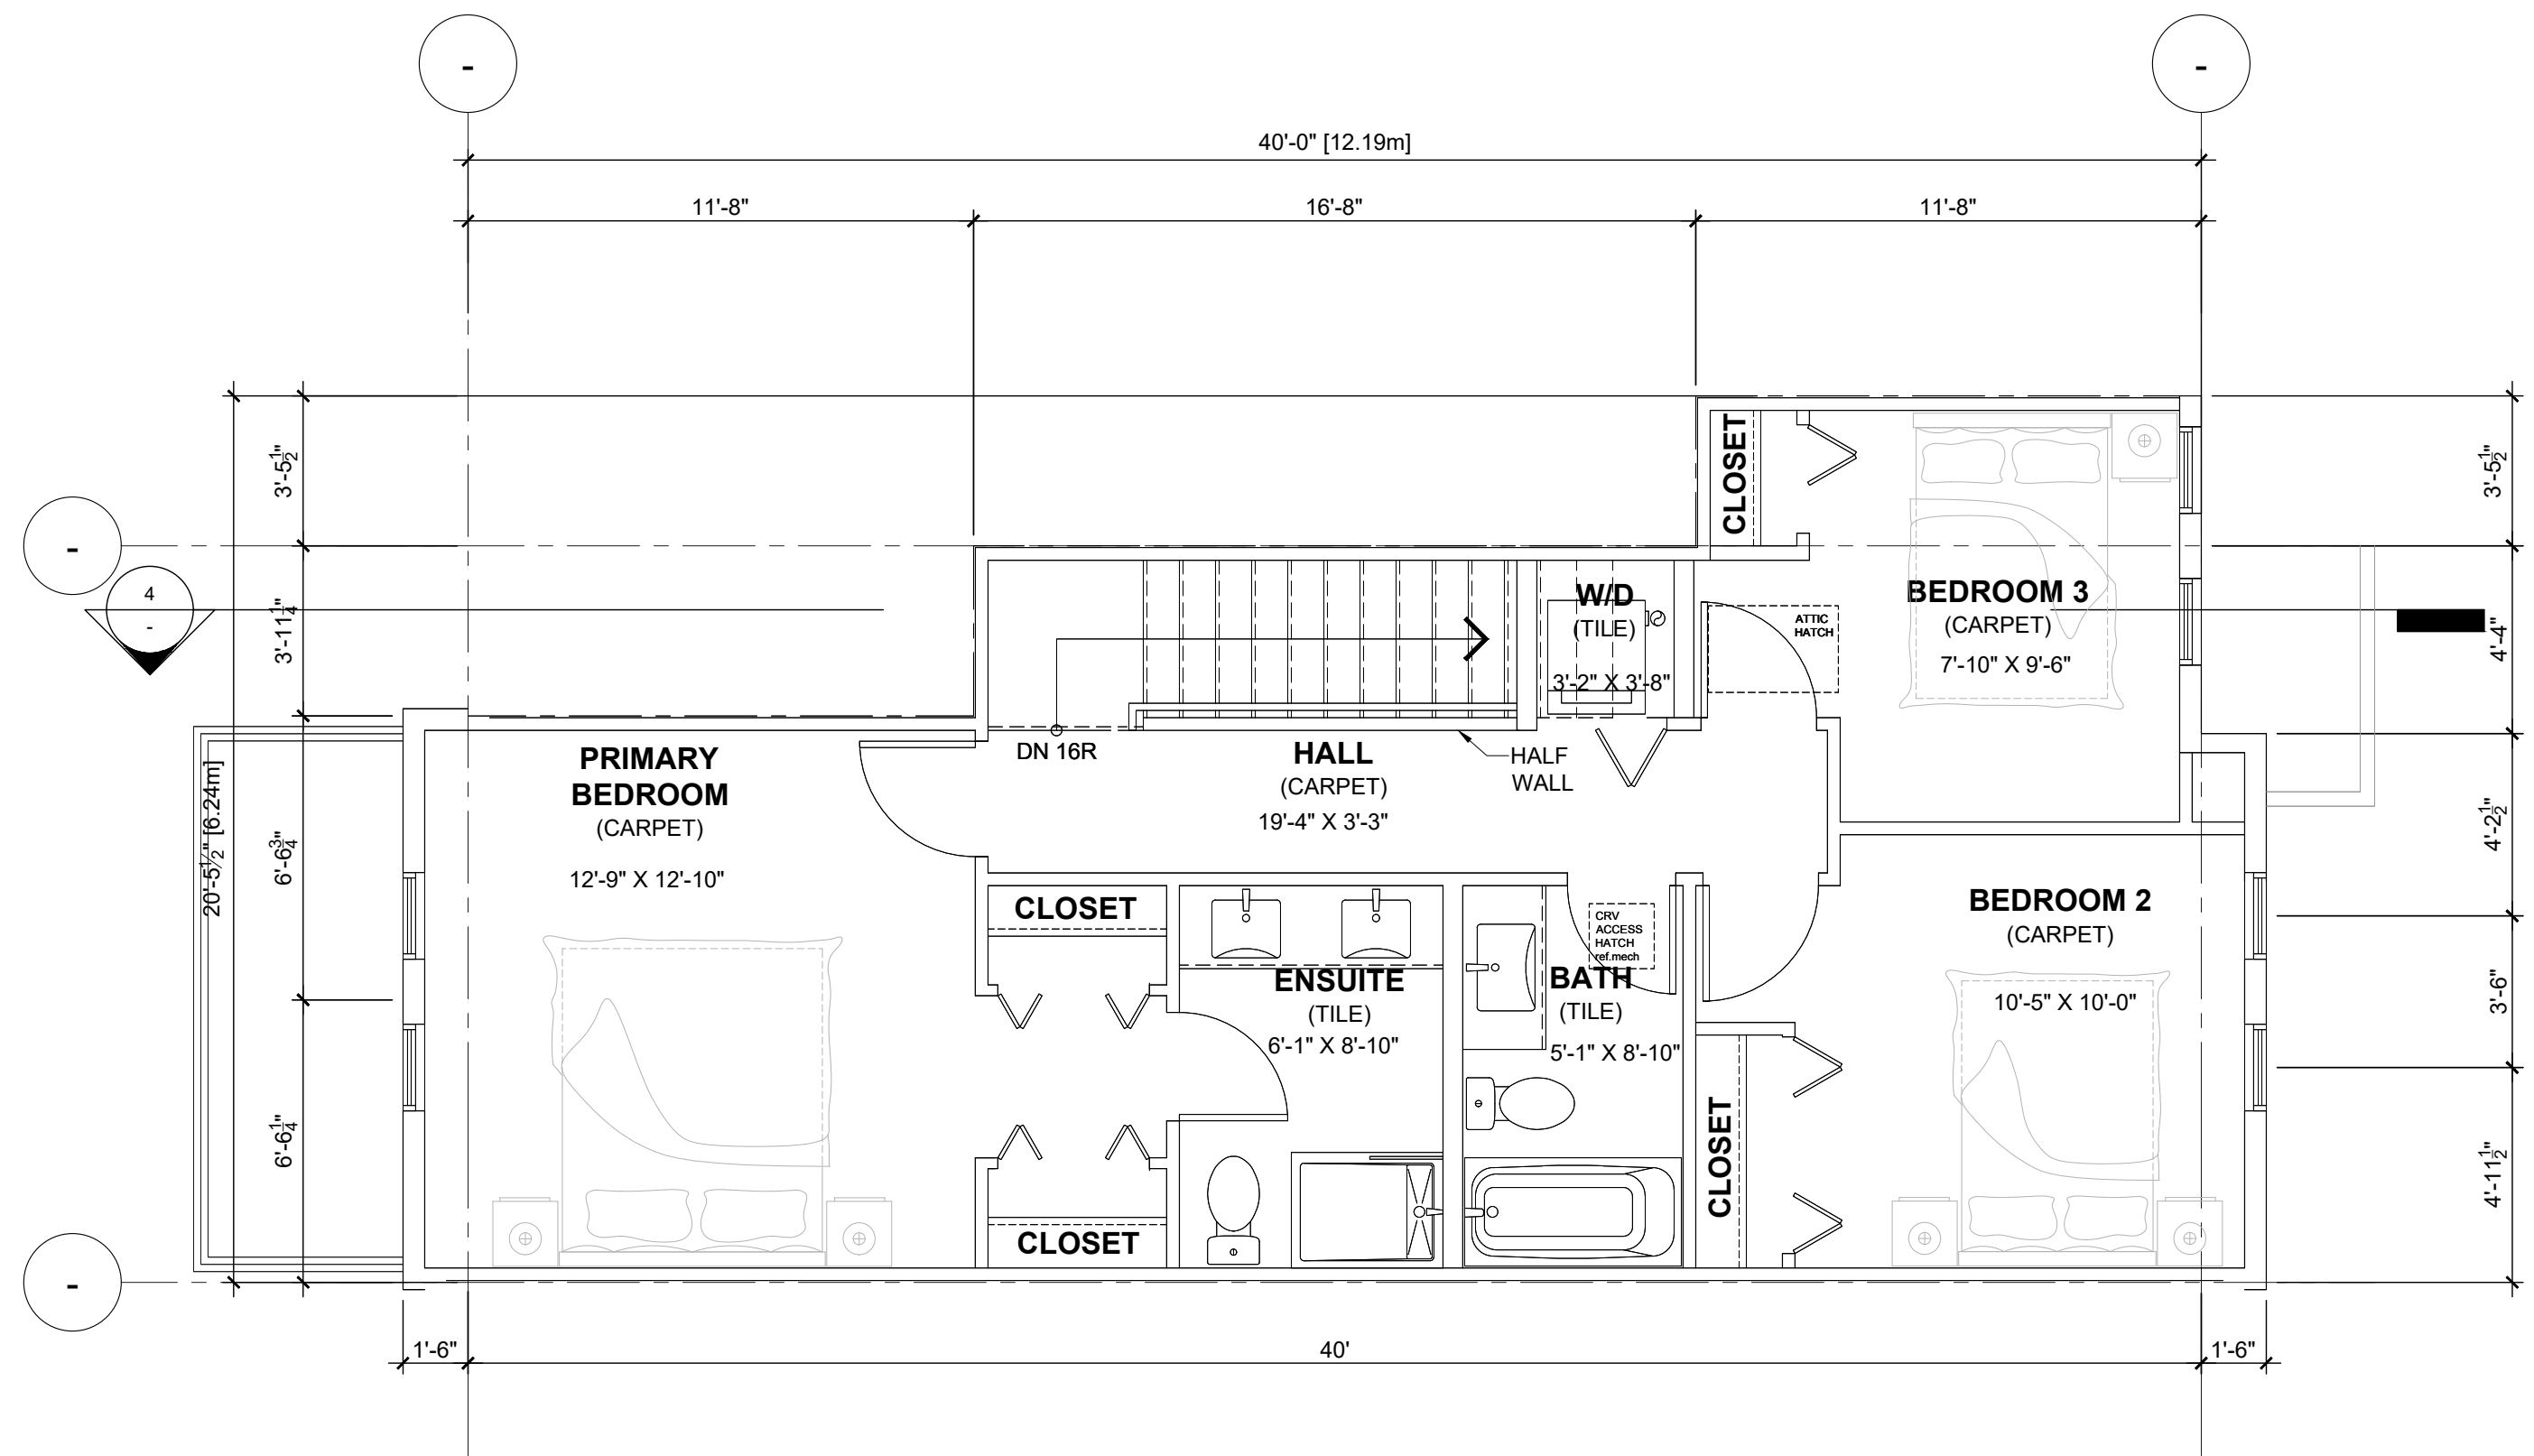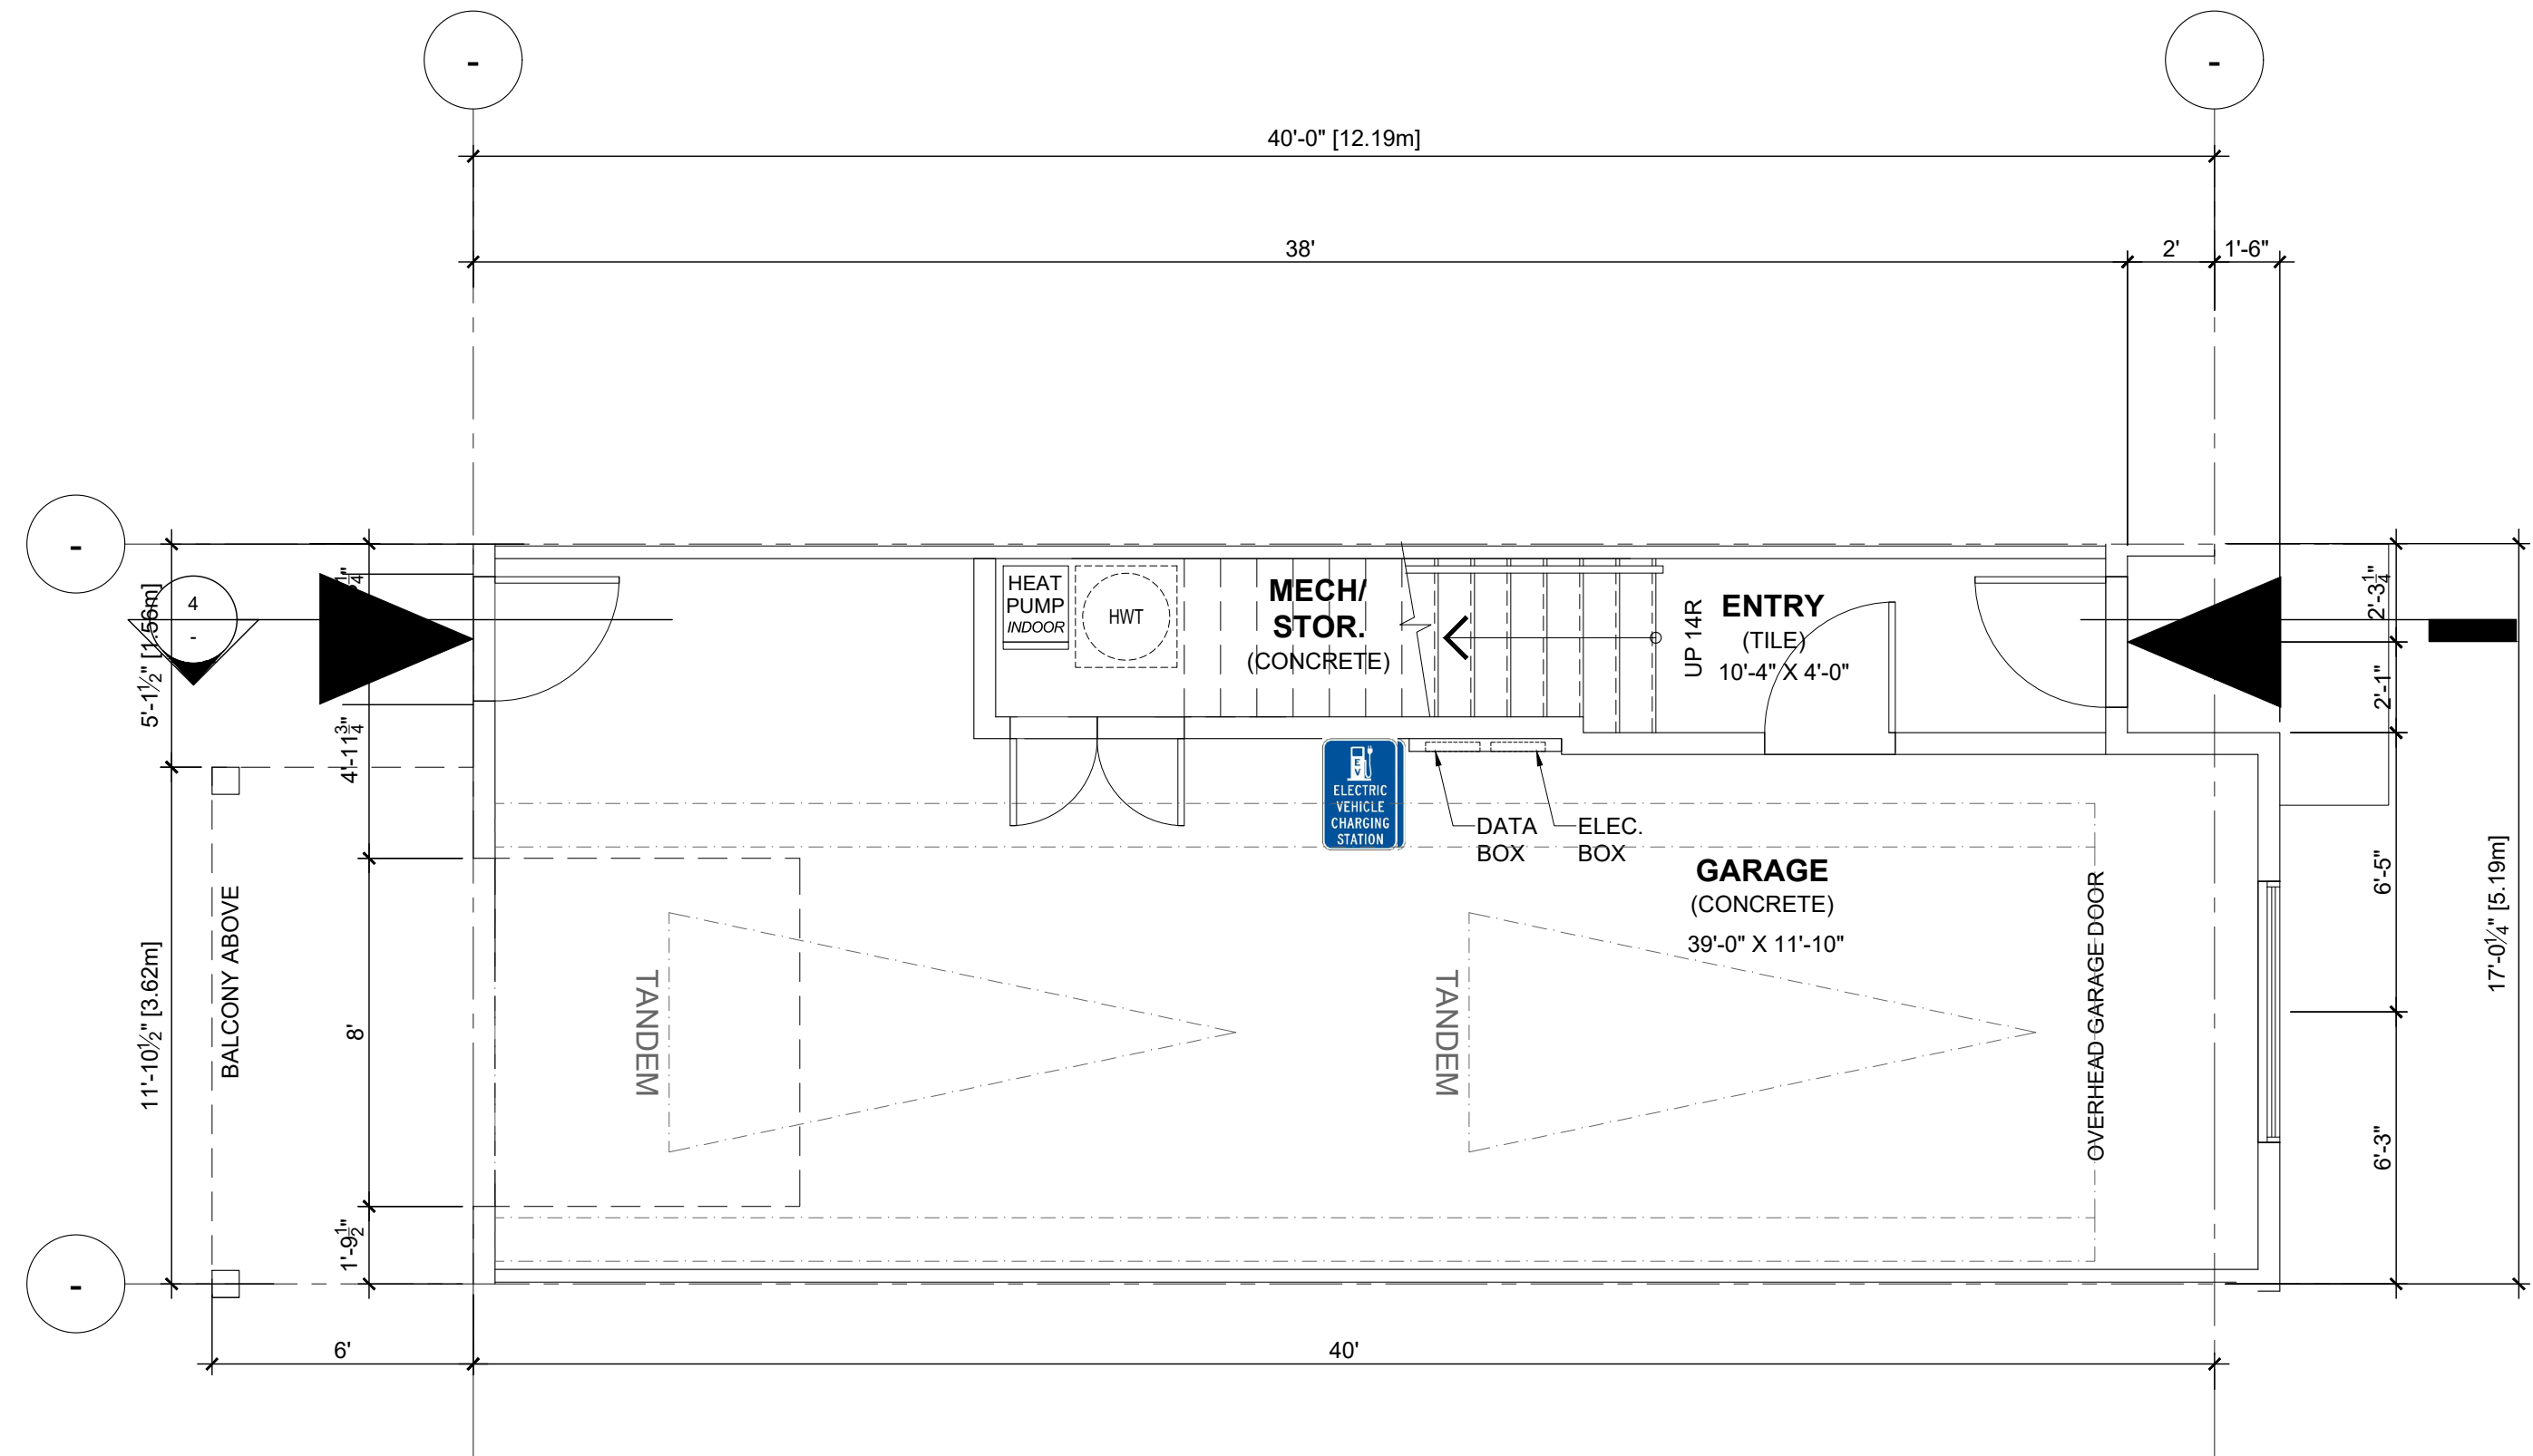

REVISIONS

ISSUES	DATE
1	
2	
3	
4	
5	
6	
7	
8	
1 ISSUED FOR DP	June 07, 2024


PROJECT NUMBER	DE-08.1
DRAWN BY	RR/ RW/ LC
CHECKED BY	RW
DATE CHECKED	
CONSULTANT	



PROJECT	EMORY TOWNHOMES
	20315 & 20323 78 AVE, 20320 & 20340 80 AVE, 7831, 7843, & 7849 204 ST TOWNSHIP OF LANGLEY, BC

DRAWING TITLE	UNIT C3b (INTERNAL UNIT) FLOOR PLANS & SECTION
---------------	---


DRAWING No.	
-------------	--

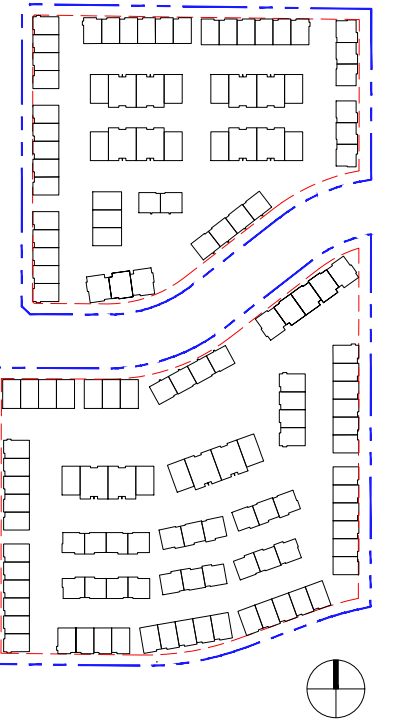

REVISIONS

ISSUES	DATE
8	
7	
6	
5	
4	
3	
2	
1 ISSUED FOR DP	June 07, 2024



PROJECT NUMBER	DE-08.1
DRAWN BY	RR/ RW/ LC
CHECKED BY	RW
DATE CHECKED	
CONSULTANT	

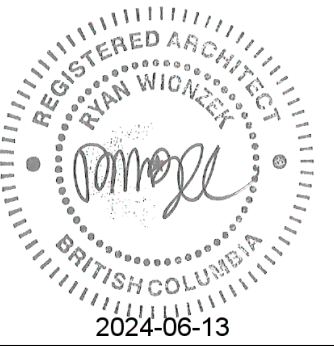



PROJECT	EMORY TOWNHOMES 20315 & 20323 78 AVE, 20320 & 20340 80 AVE, 7831, 7843, & 7849 204 ST TOWNSHIP OF LANGLEY, BC
DRAWING TITLE	UNIT C4 (INTERNAL UNIT) FLOOR PLANS & SECTION




DRAWING No.

A4.12

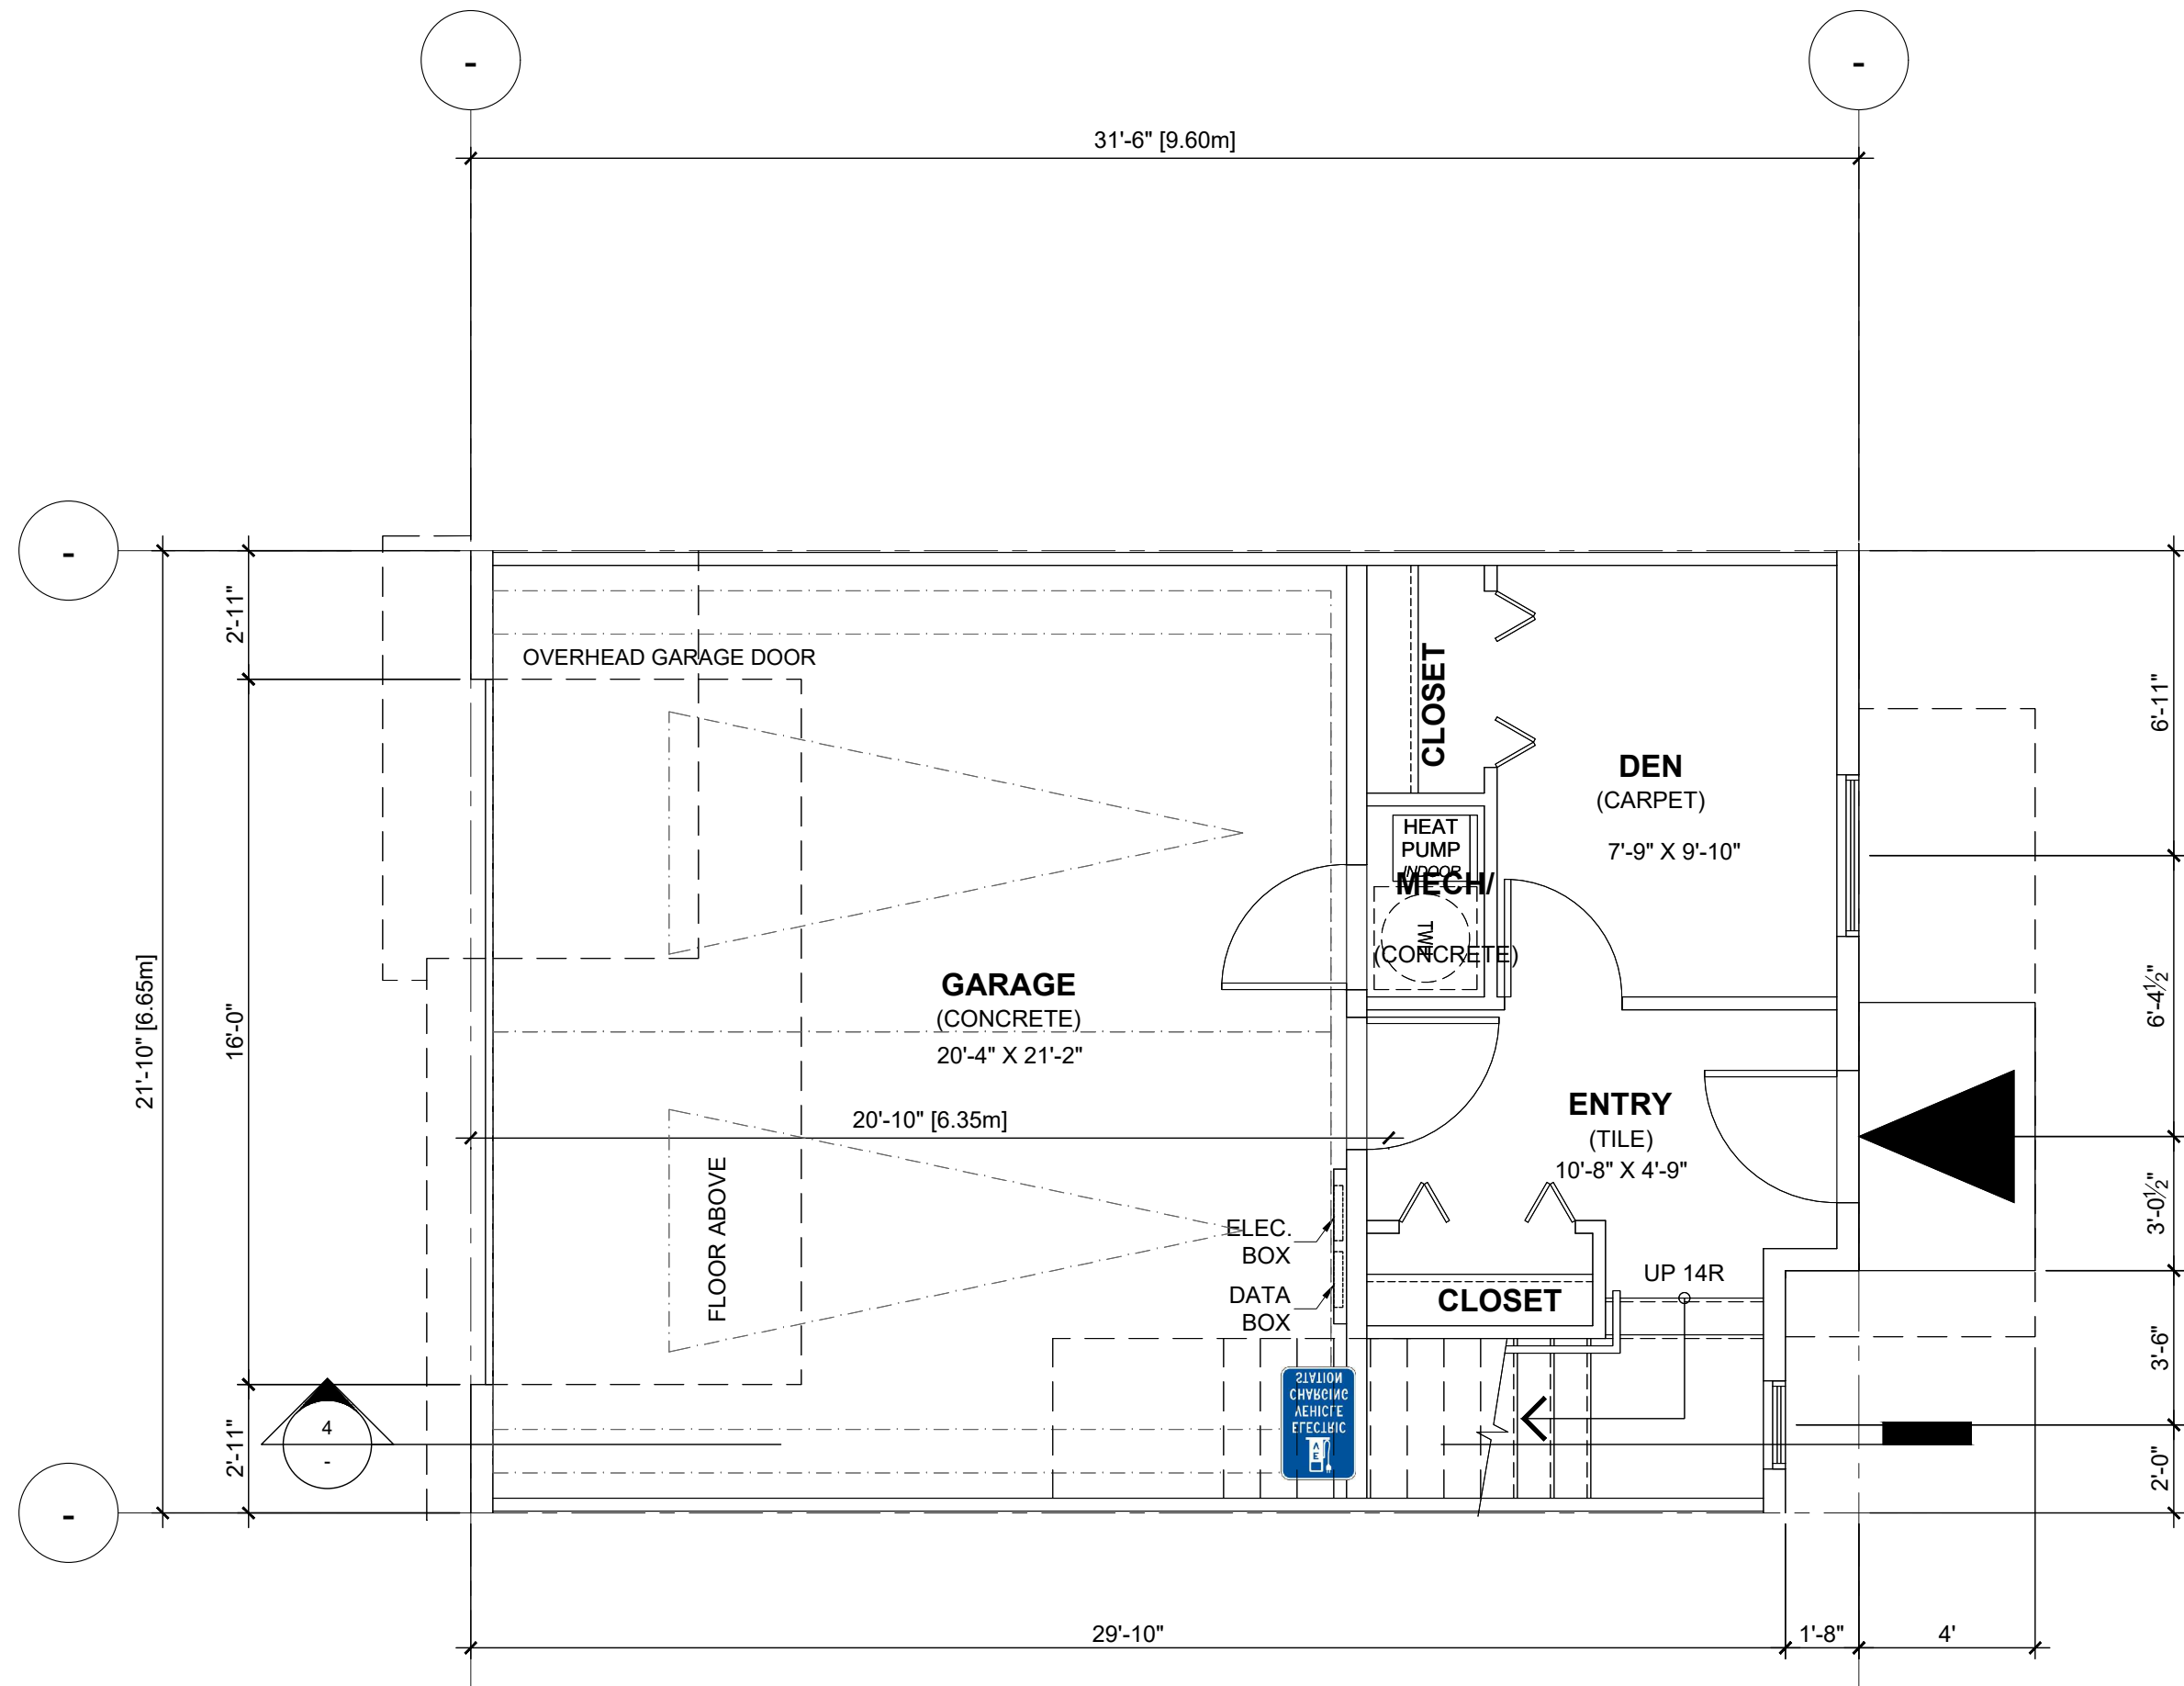
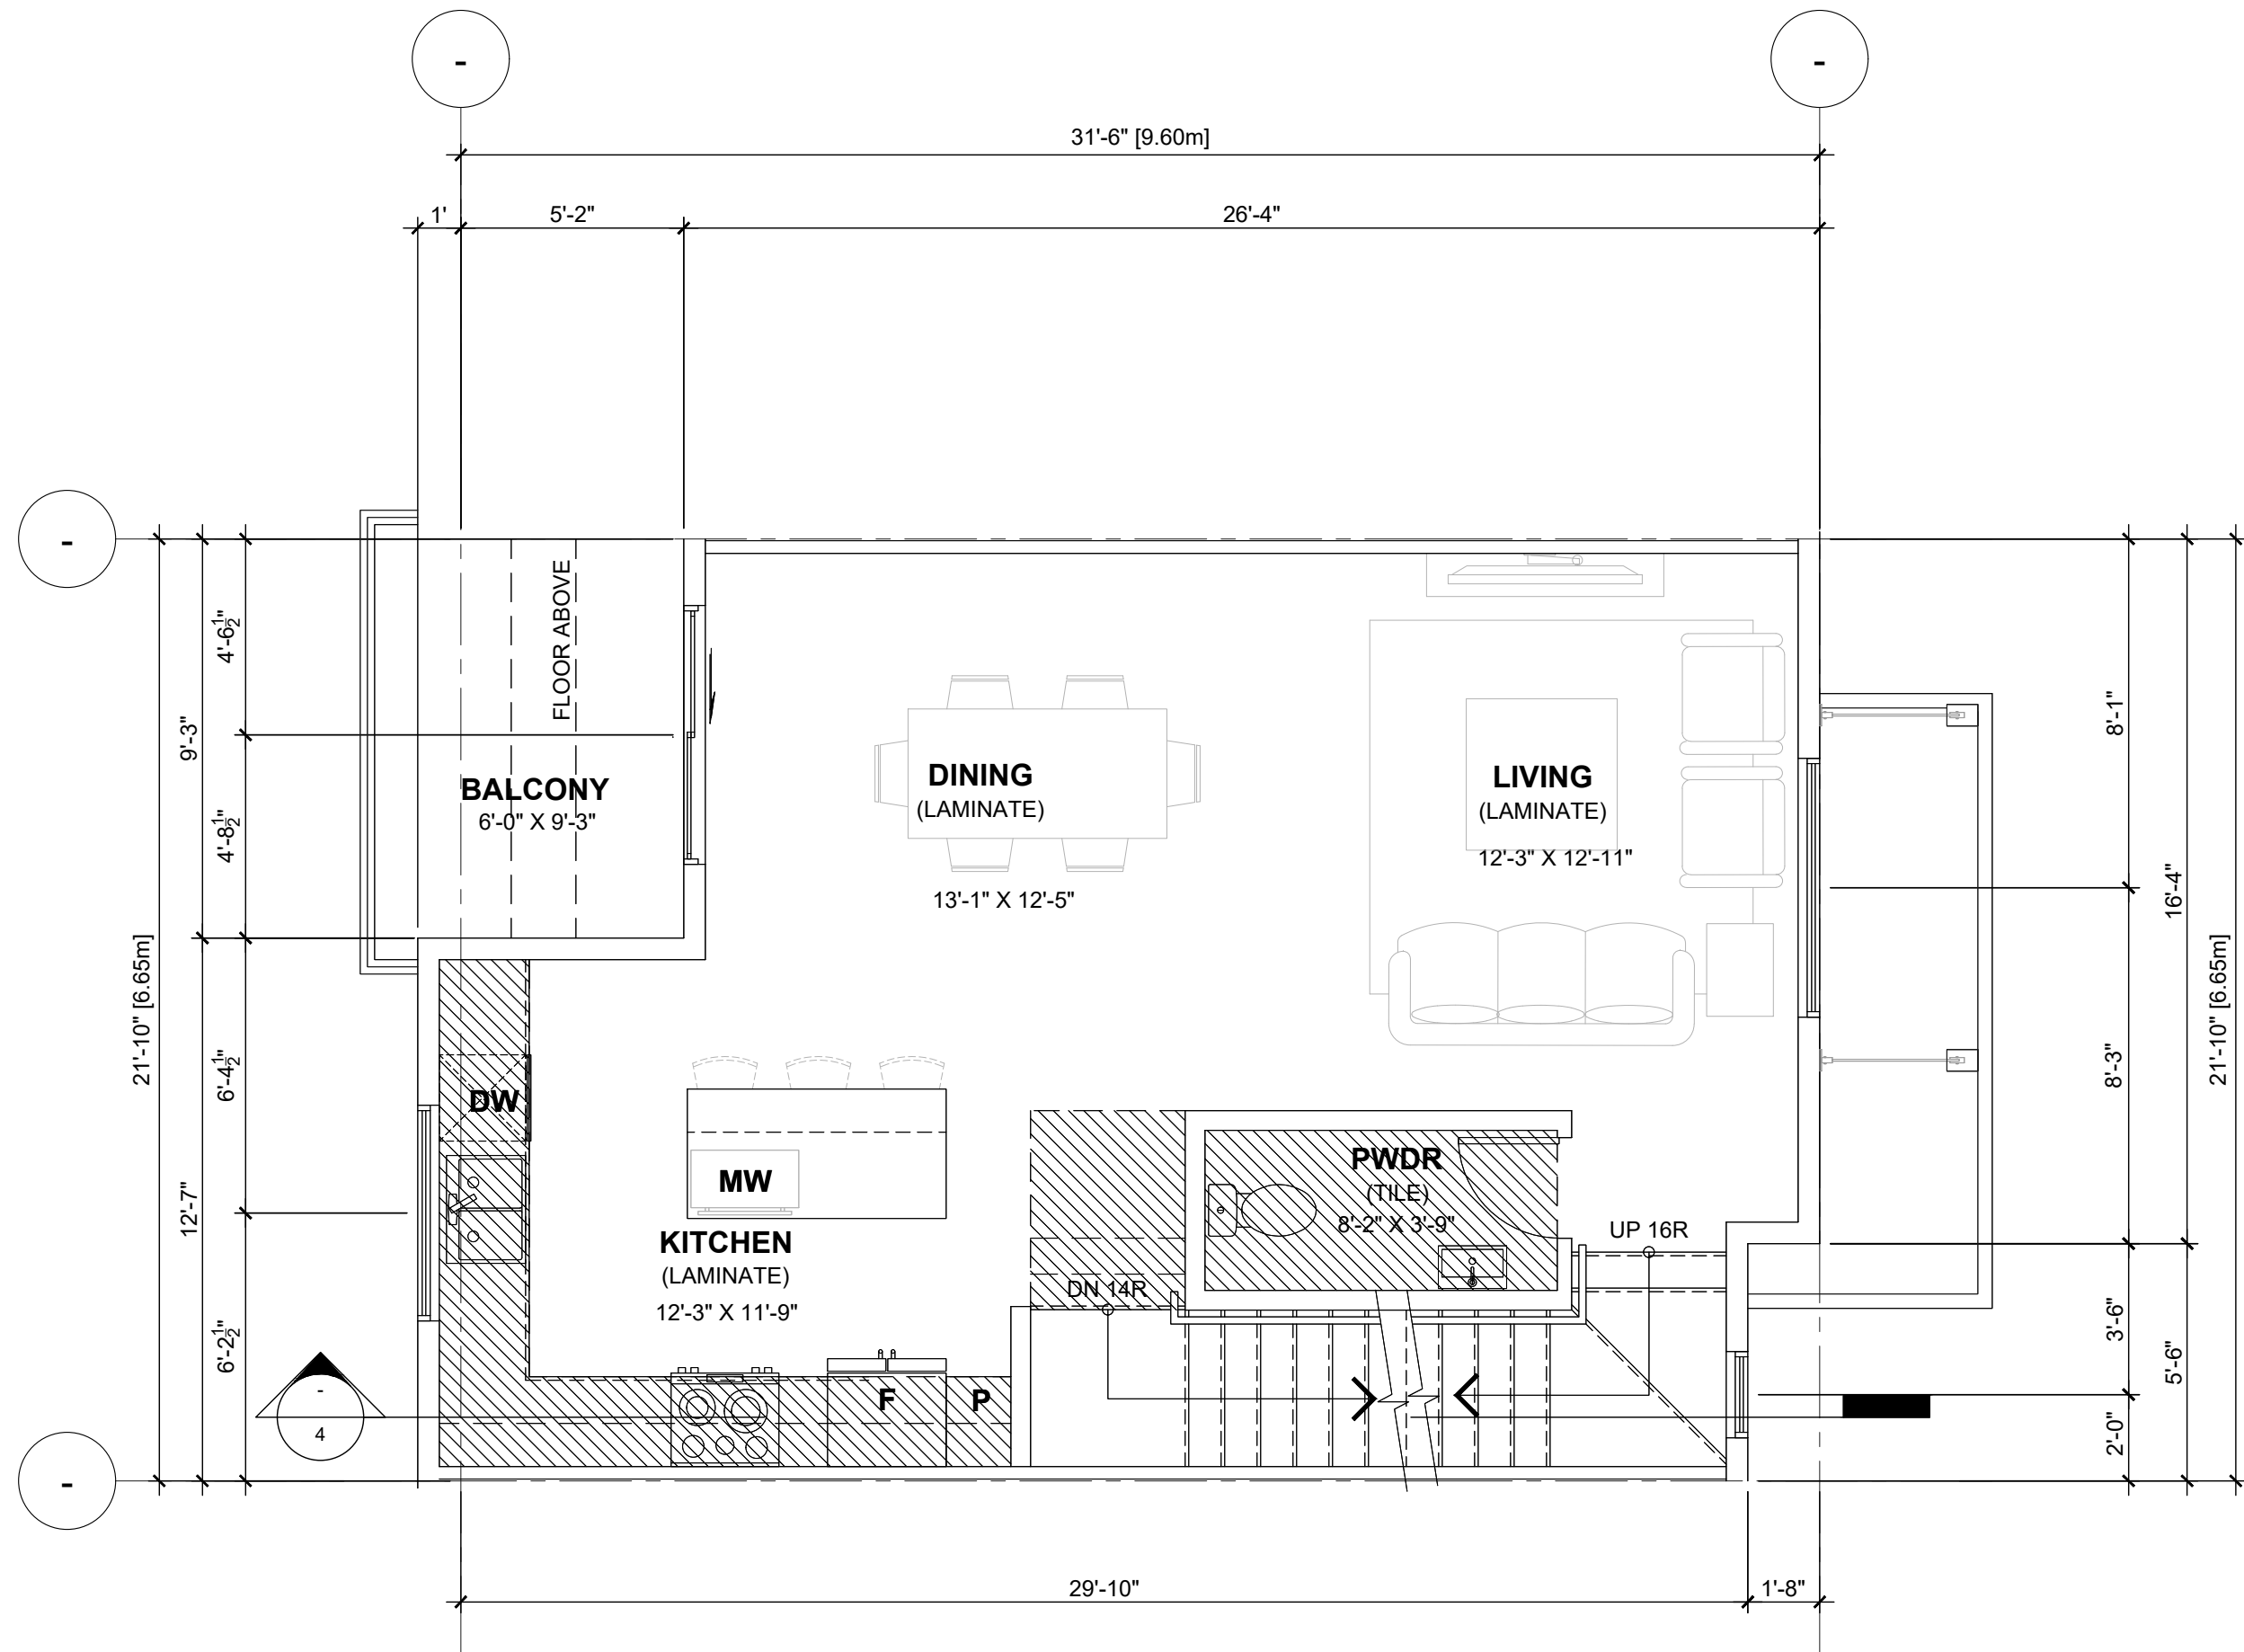


UNIT C4:	S.F.	S.M.
- GROUND FLOOR	678.58	63.04
- 2ND FLOOR	643.38	59.77
- 3RD FLOOR	666.50	61.92
- GROSS FLOOR AREA =	1,988.46	184.73
- GARAGE	438.94	40.78
- MECH./STOR.	14.16	1.32
- NET AREA =	1,535.35	142.64

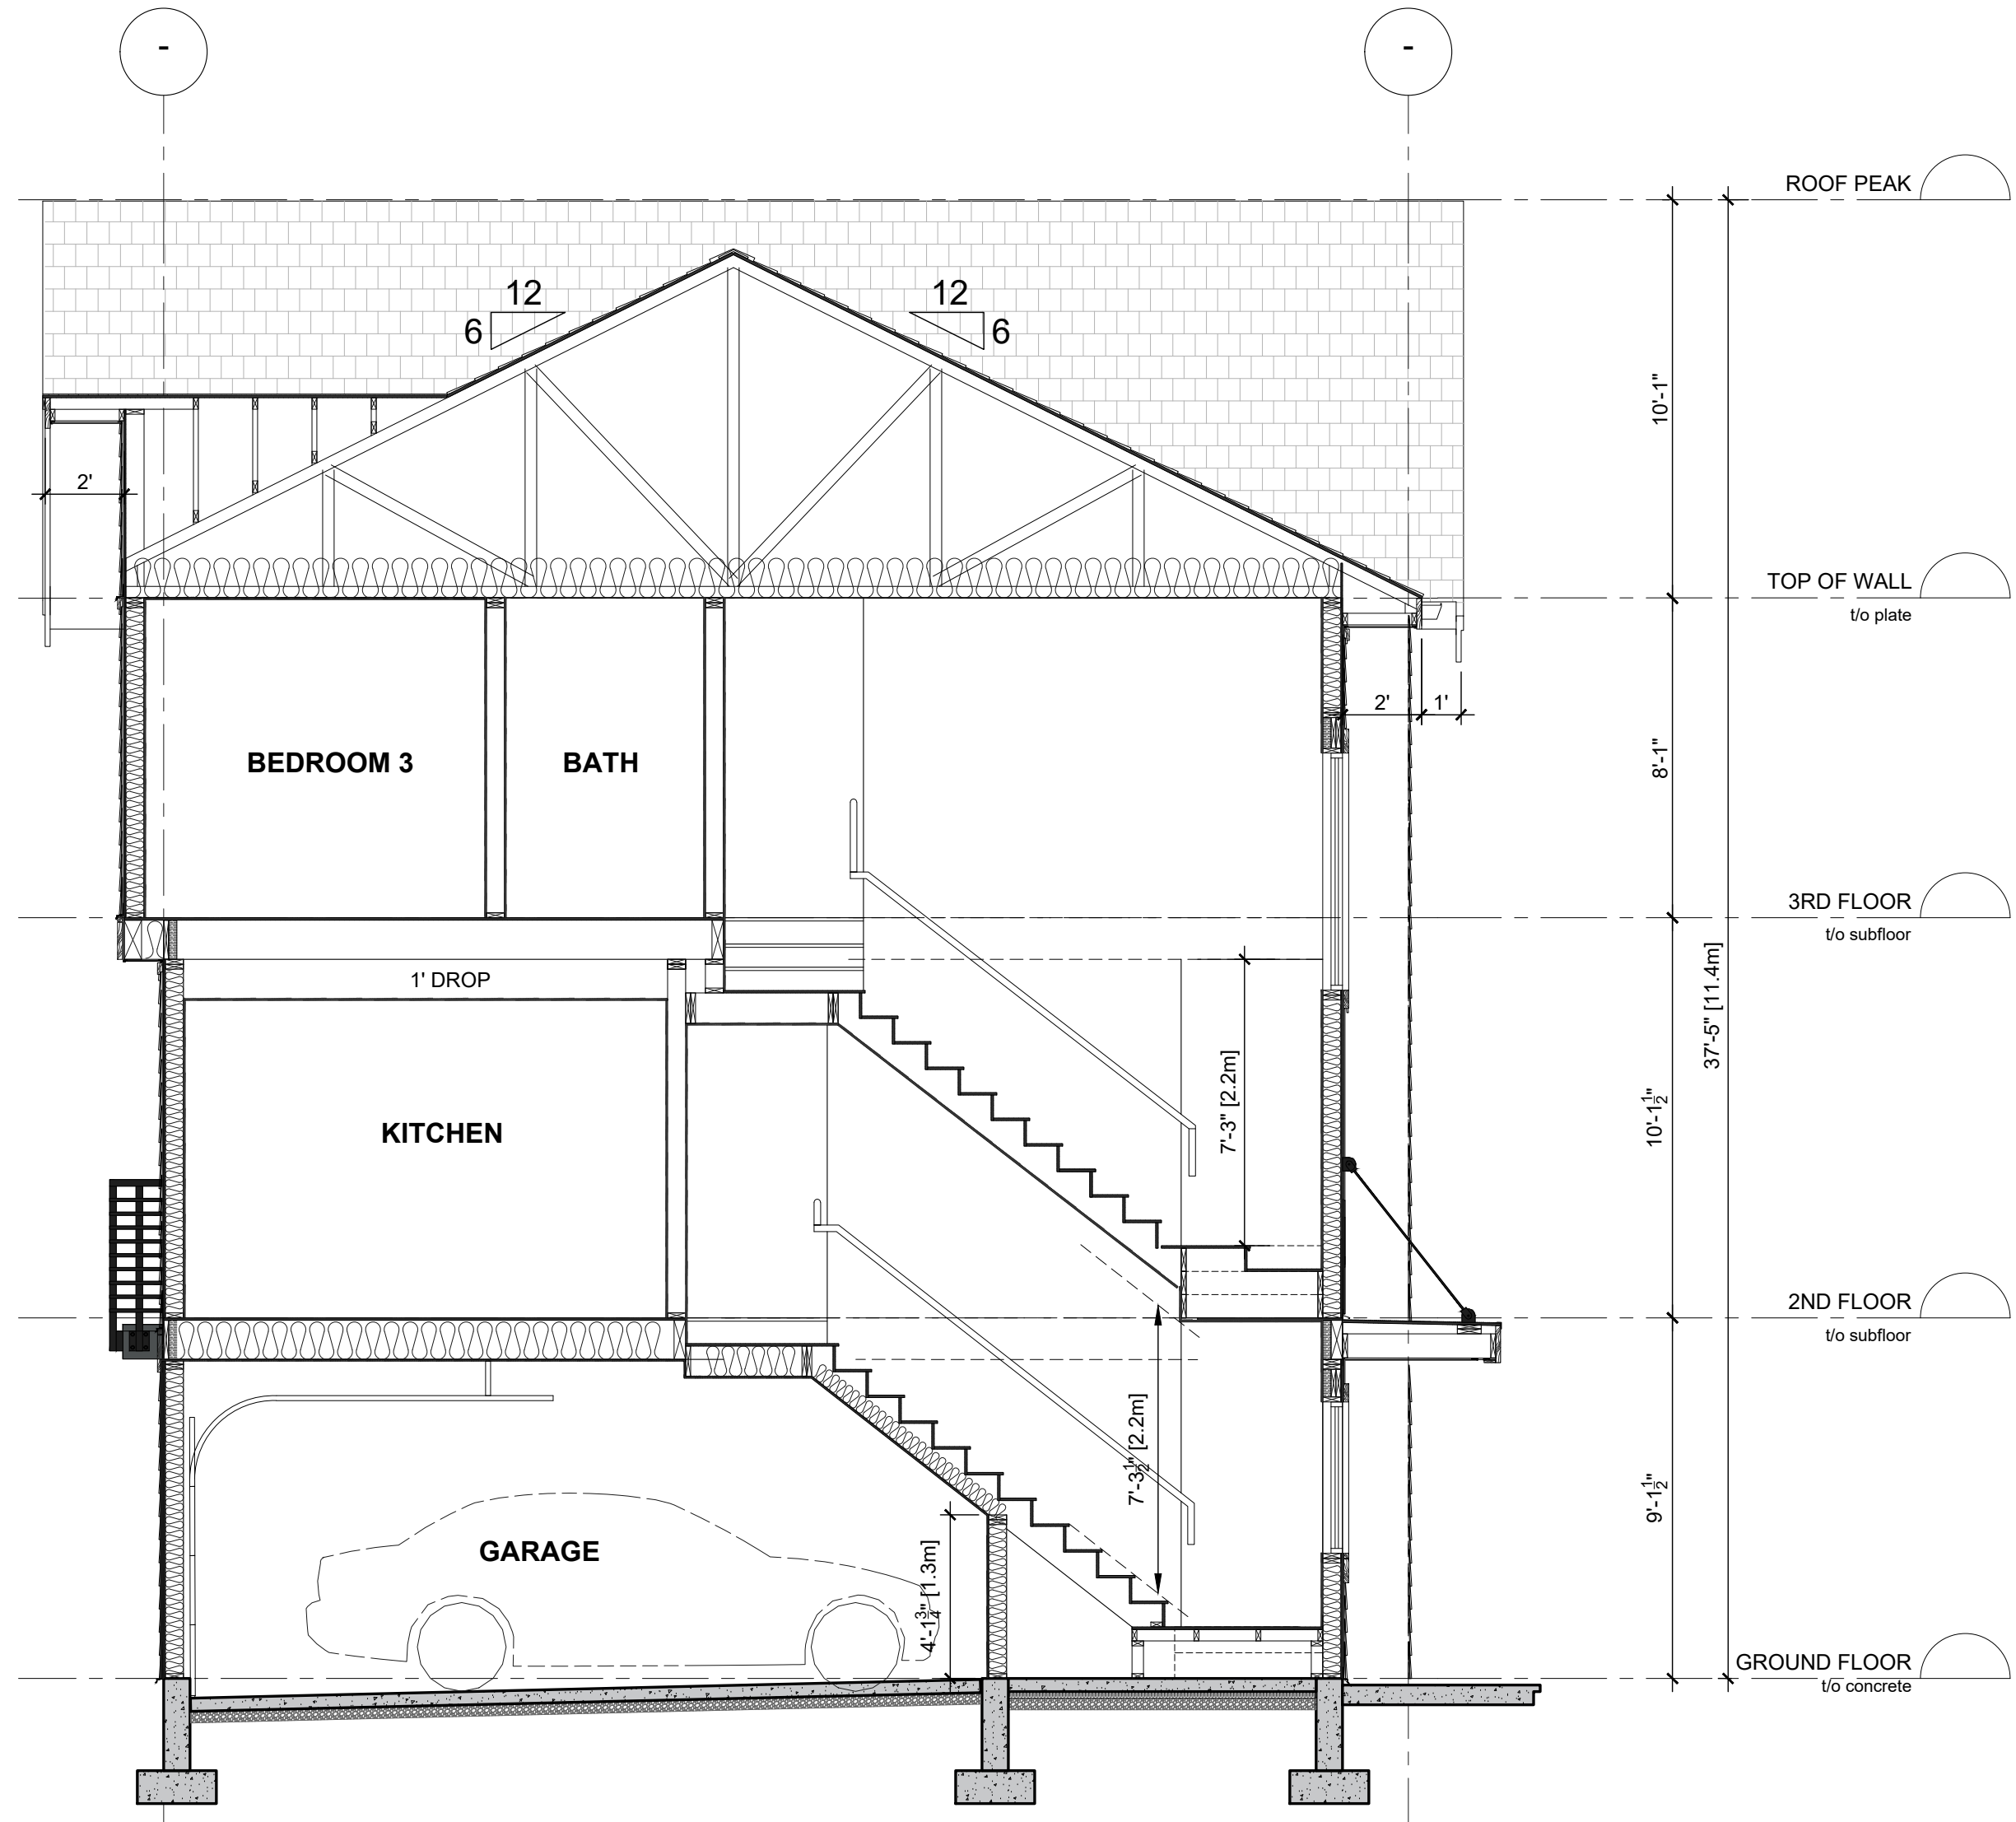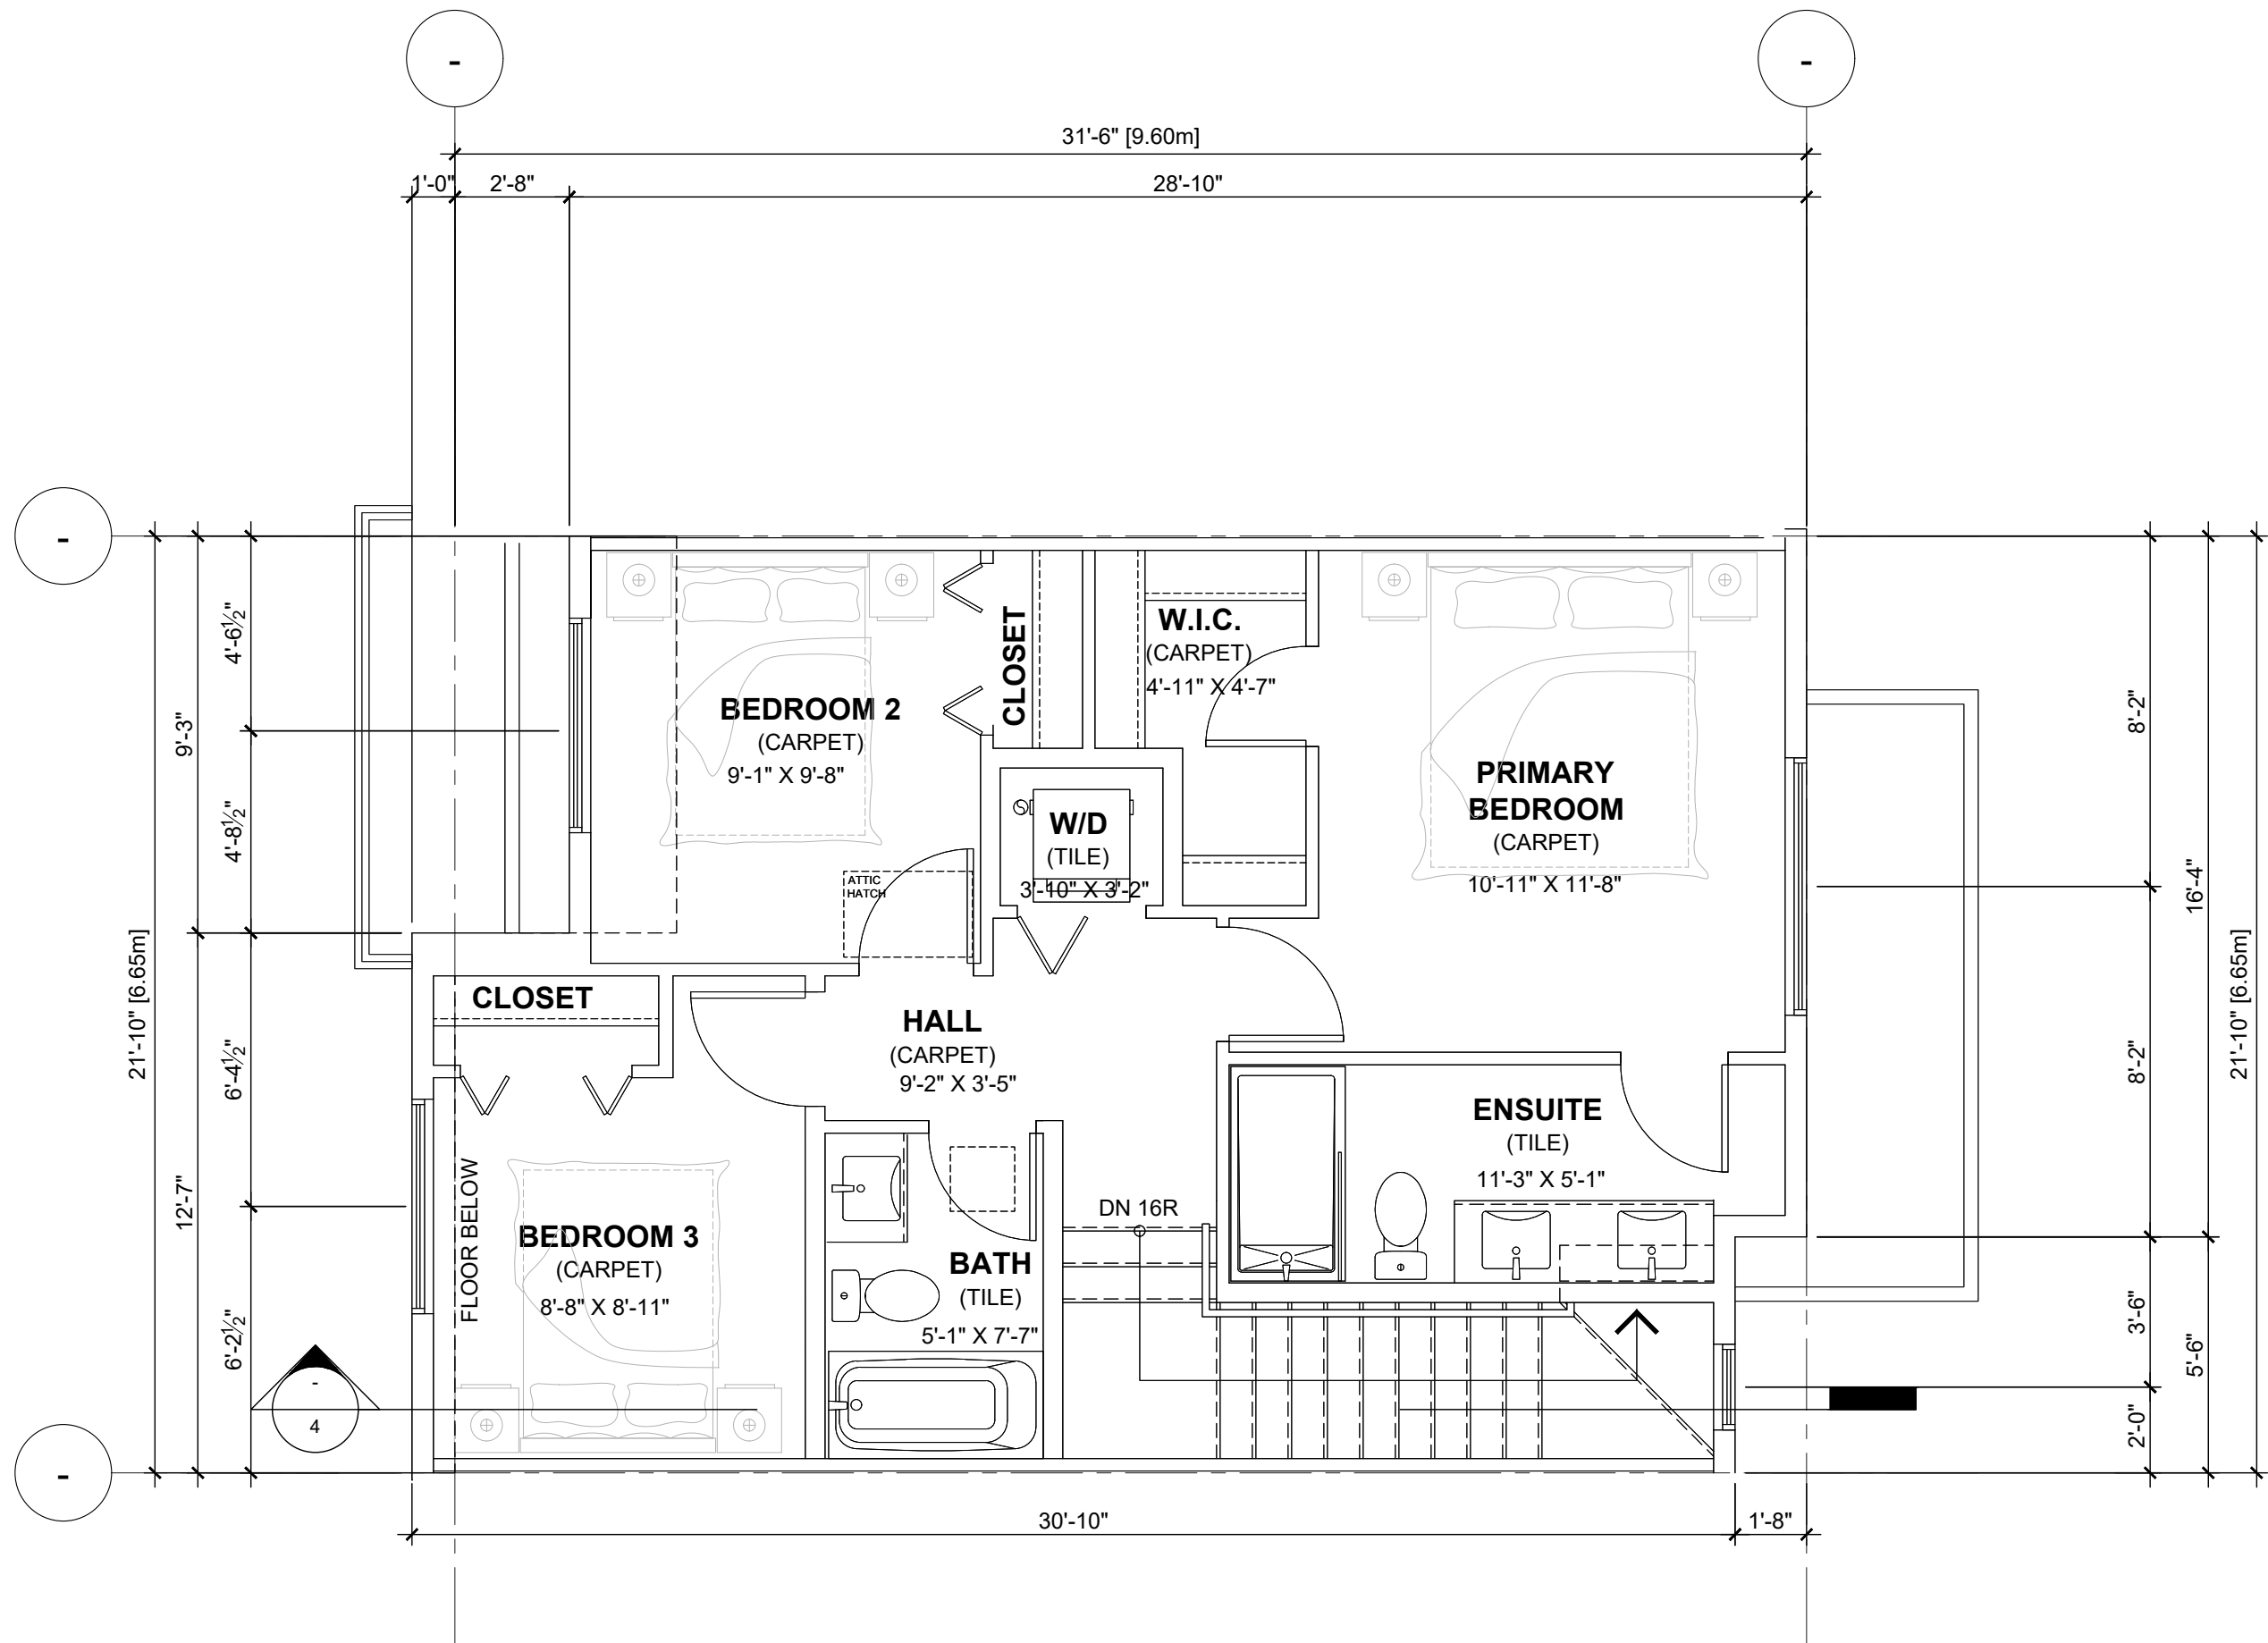

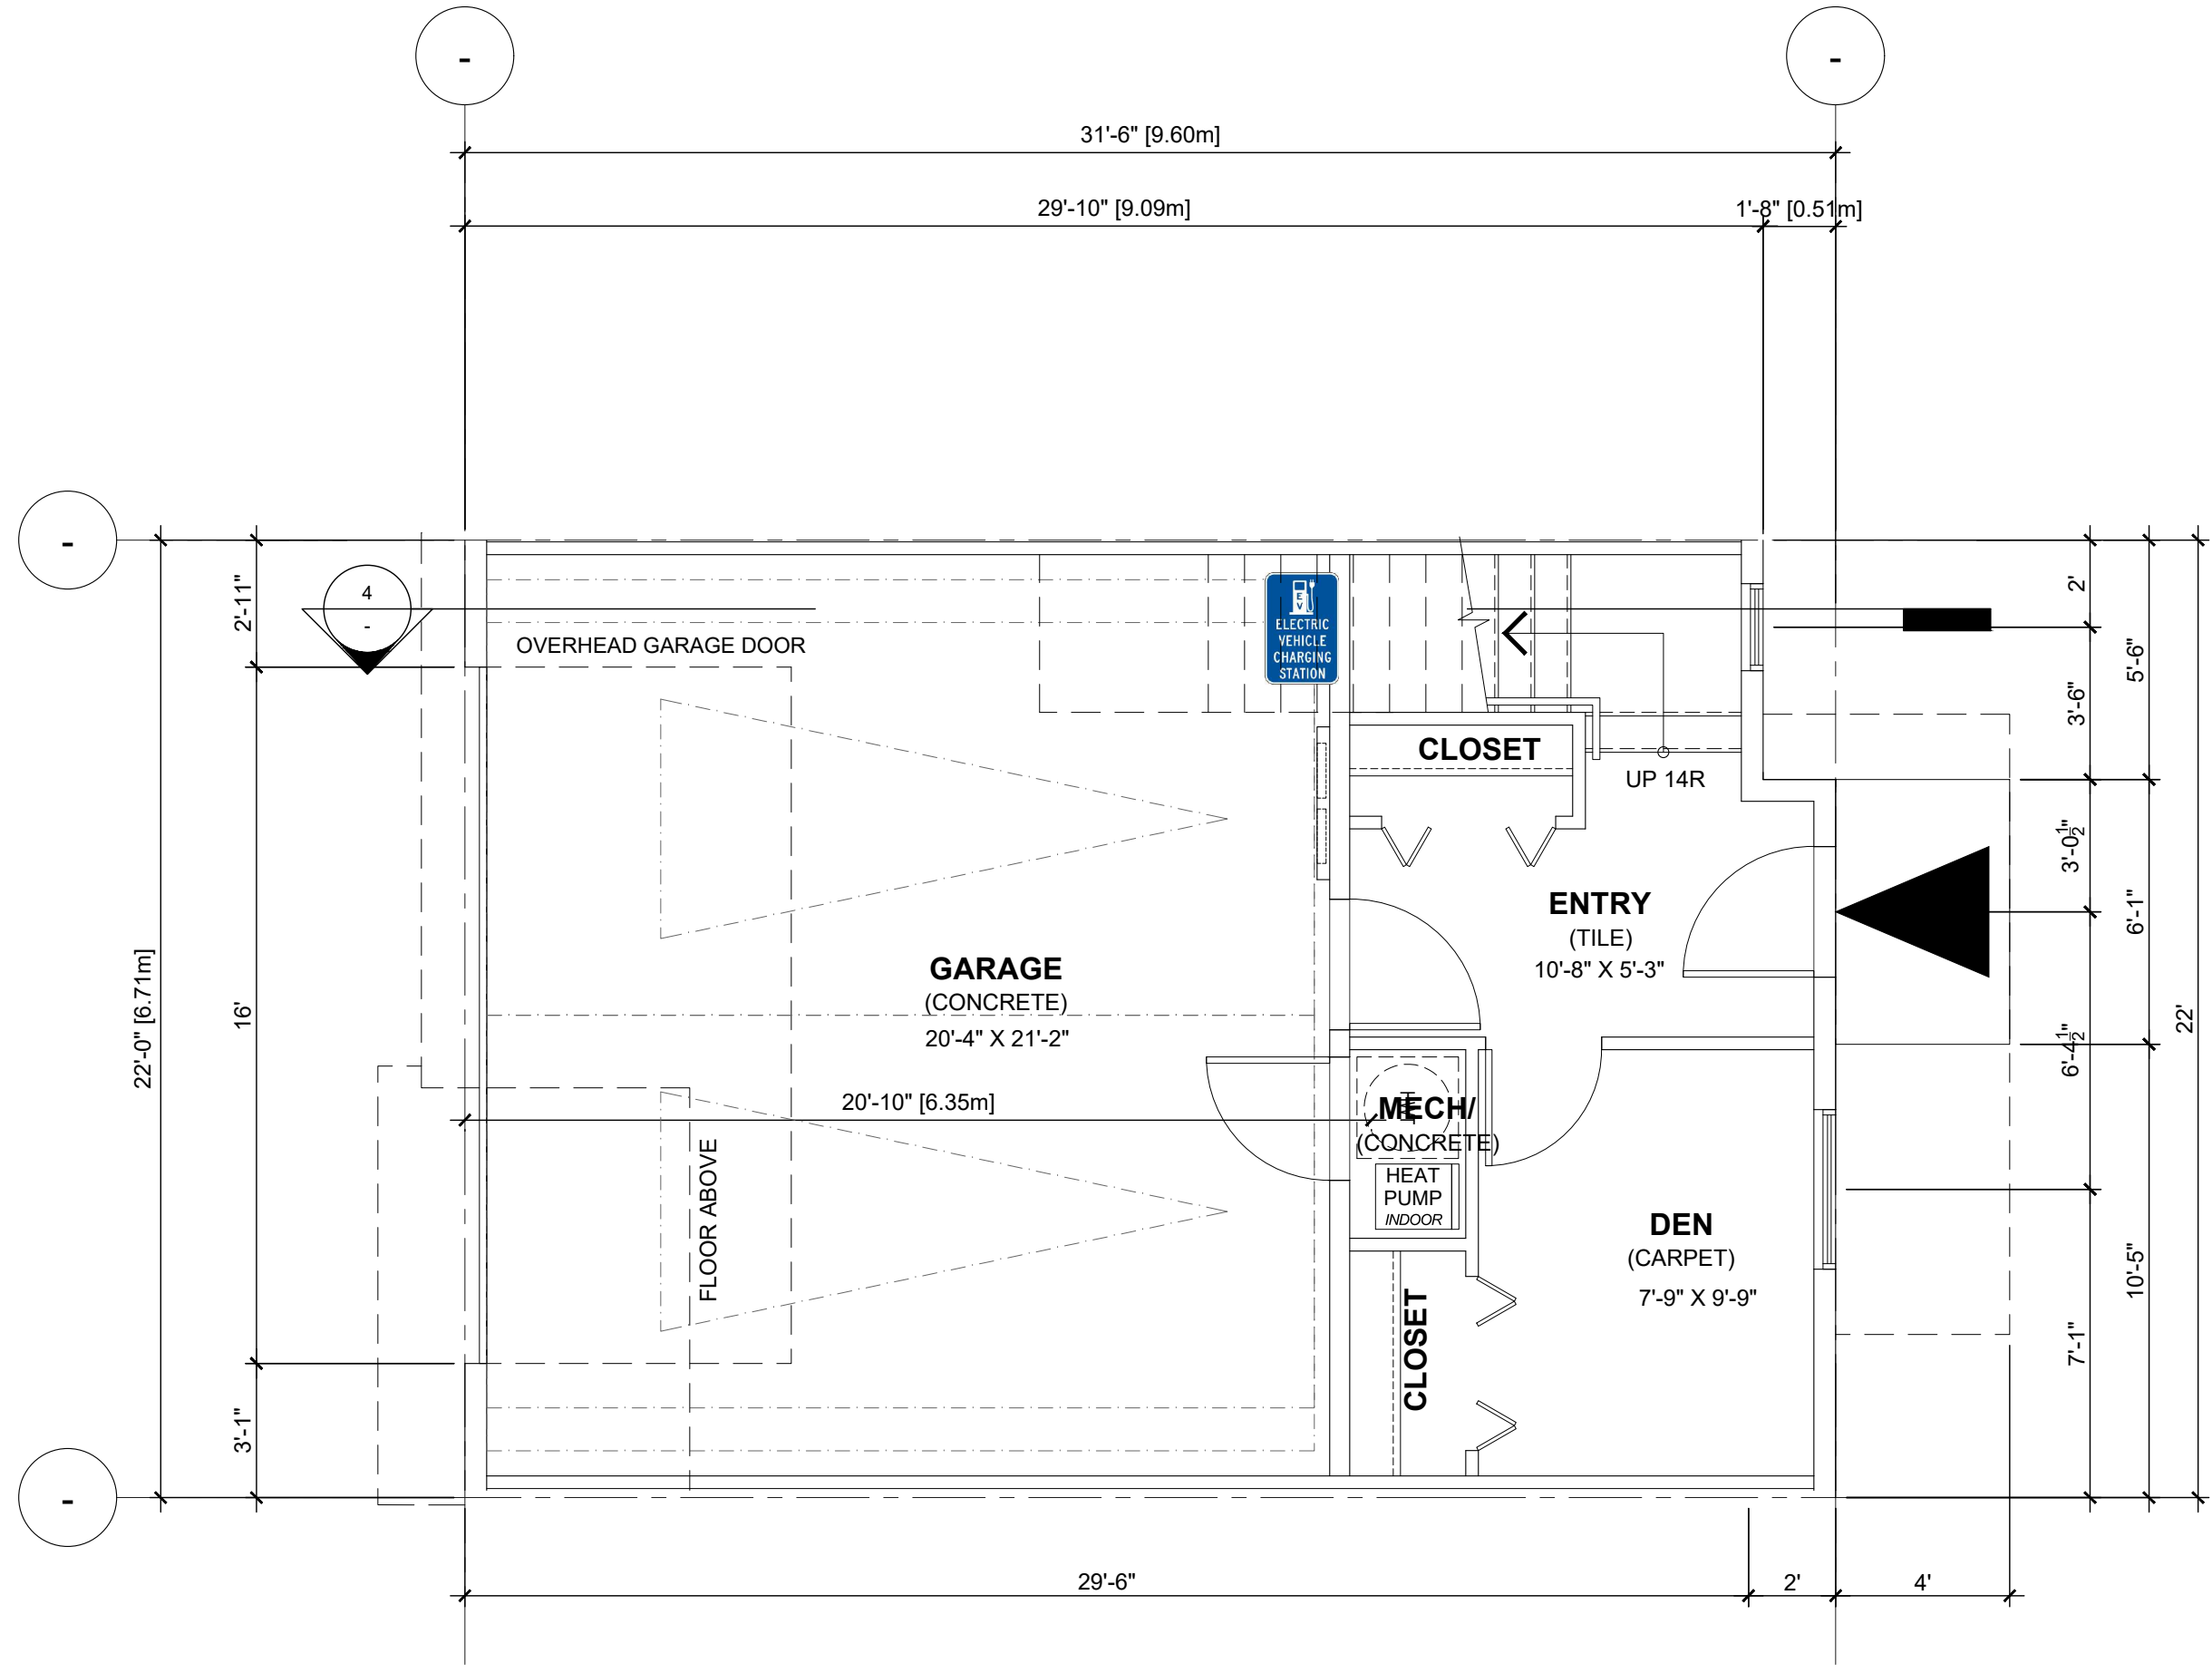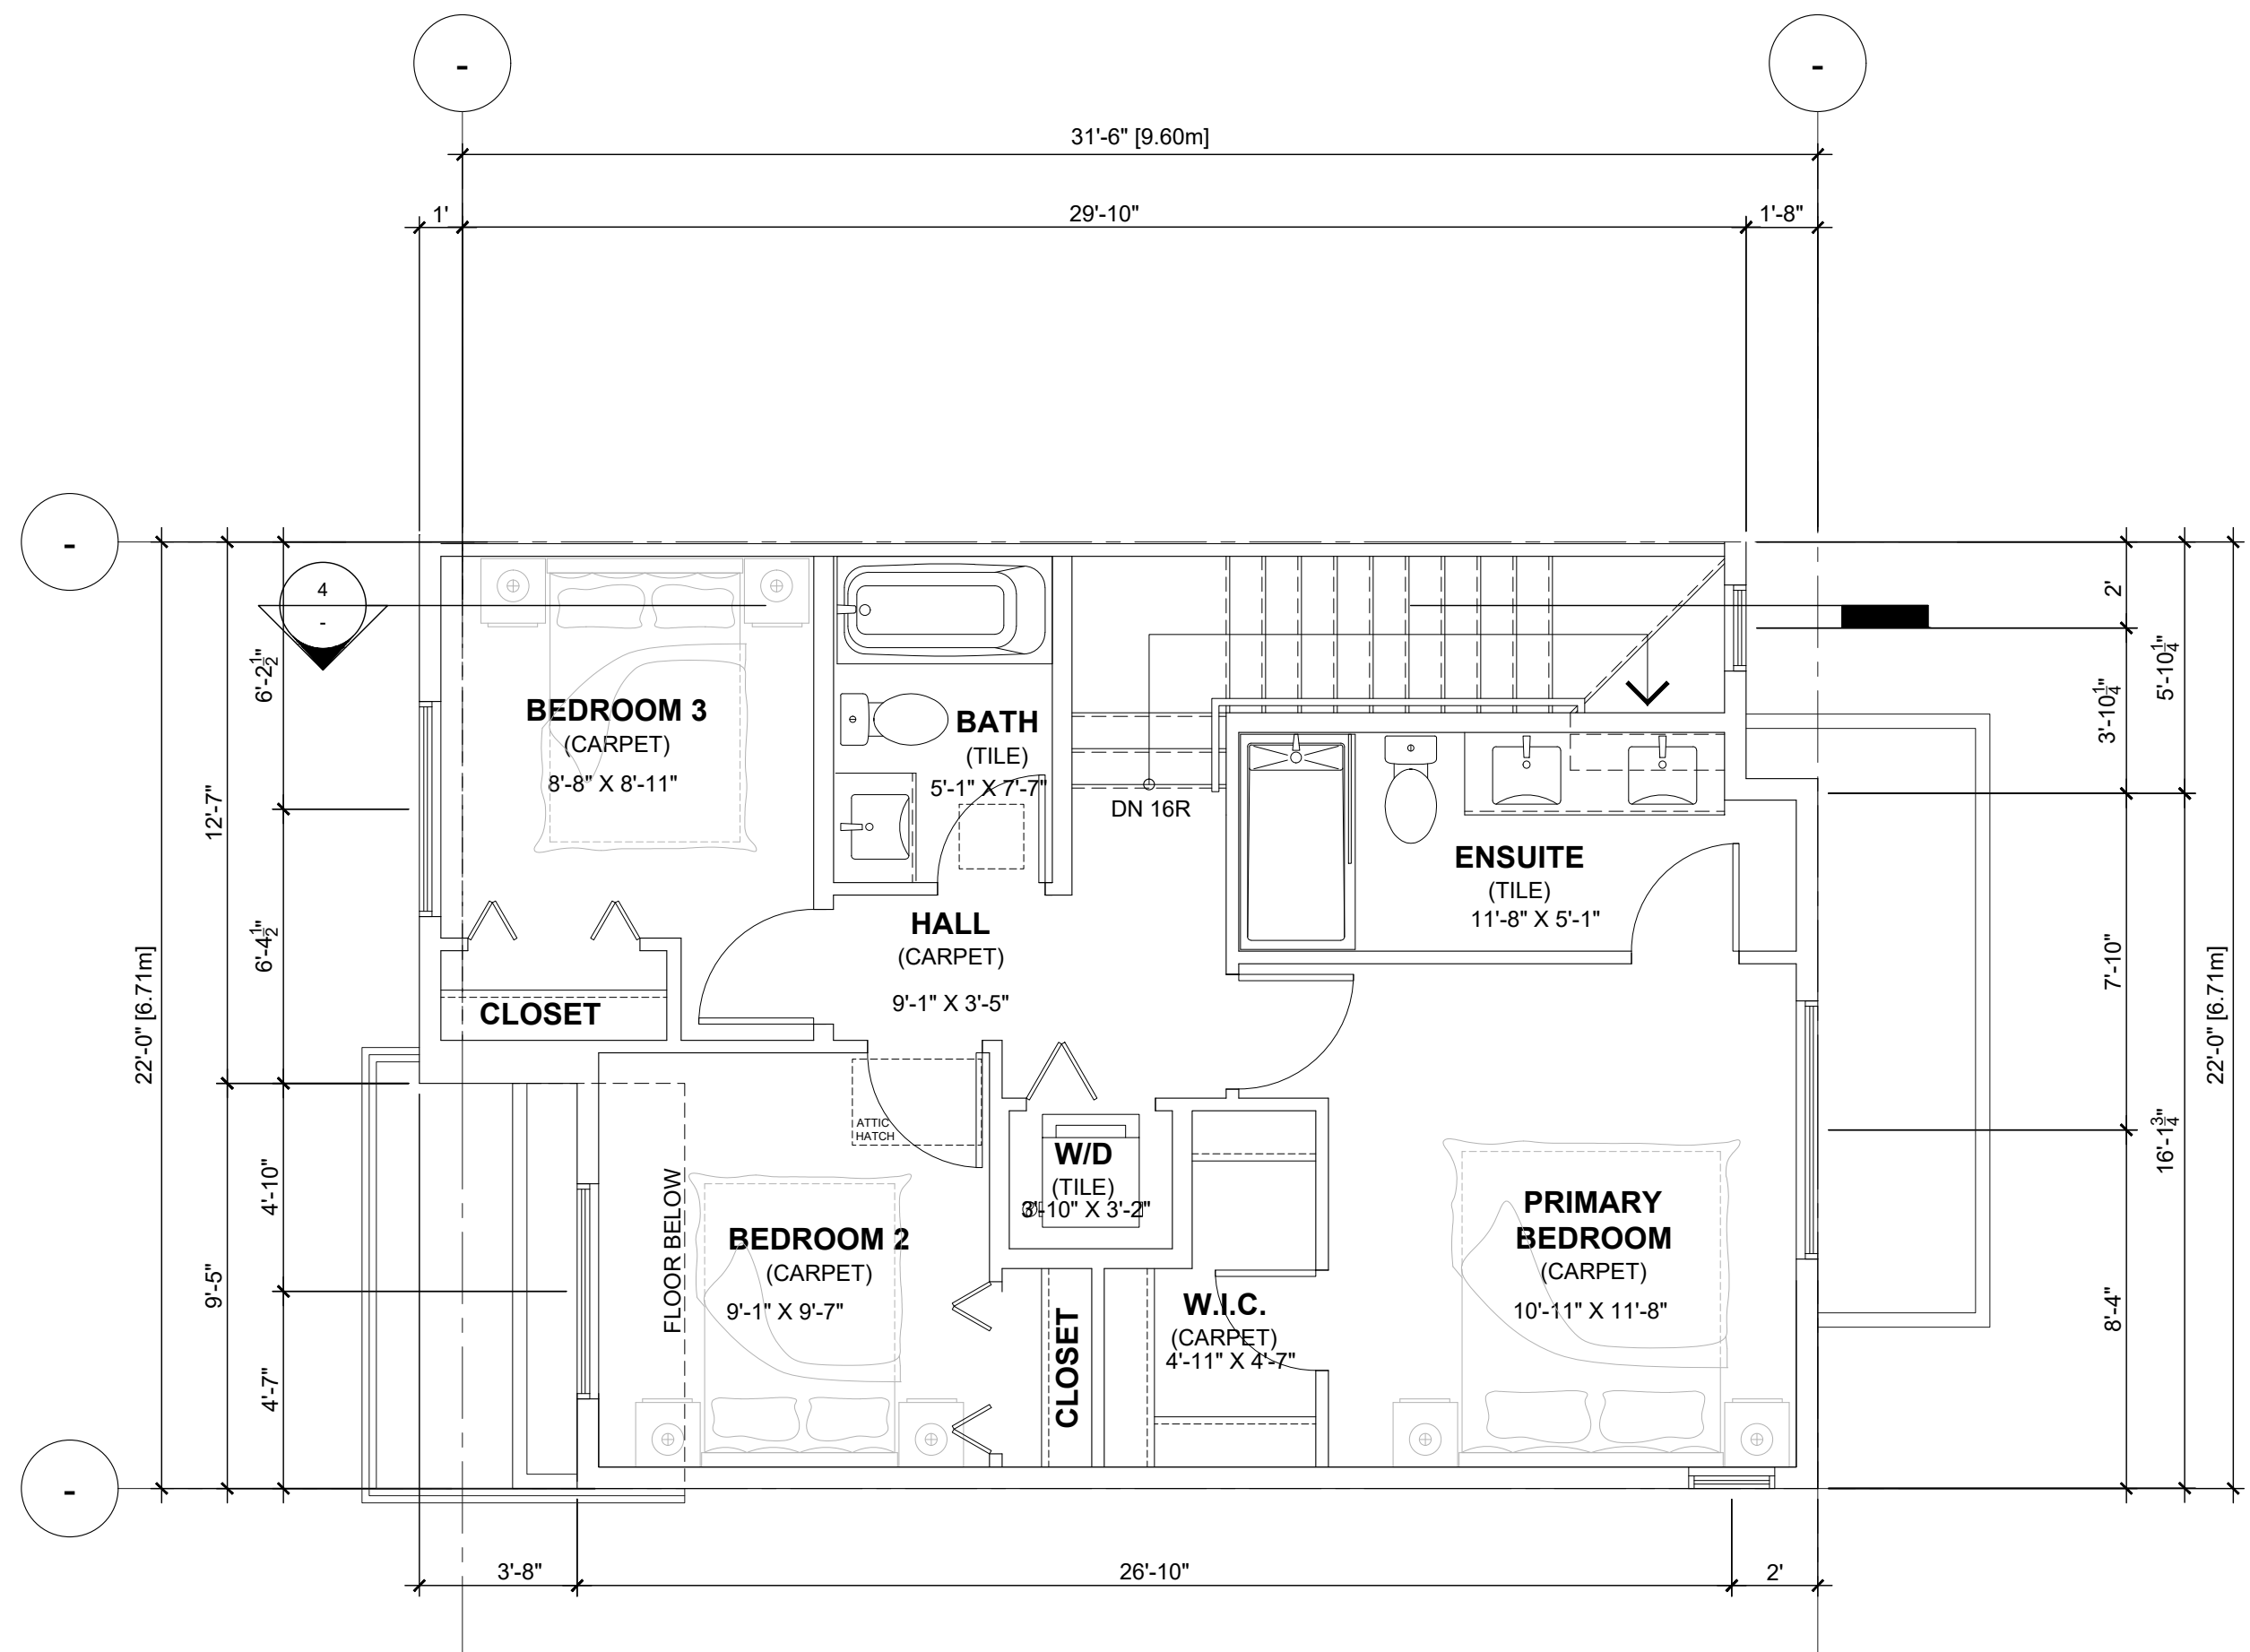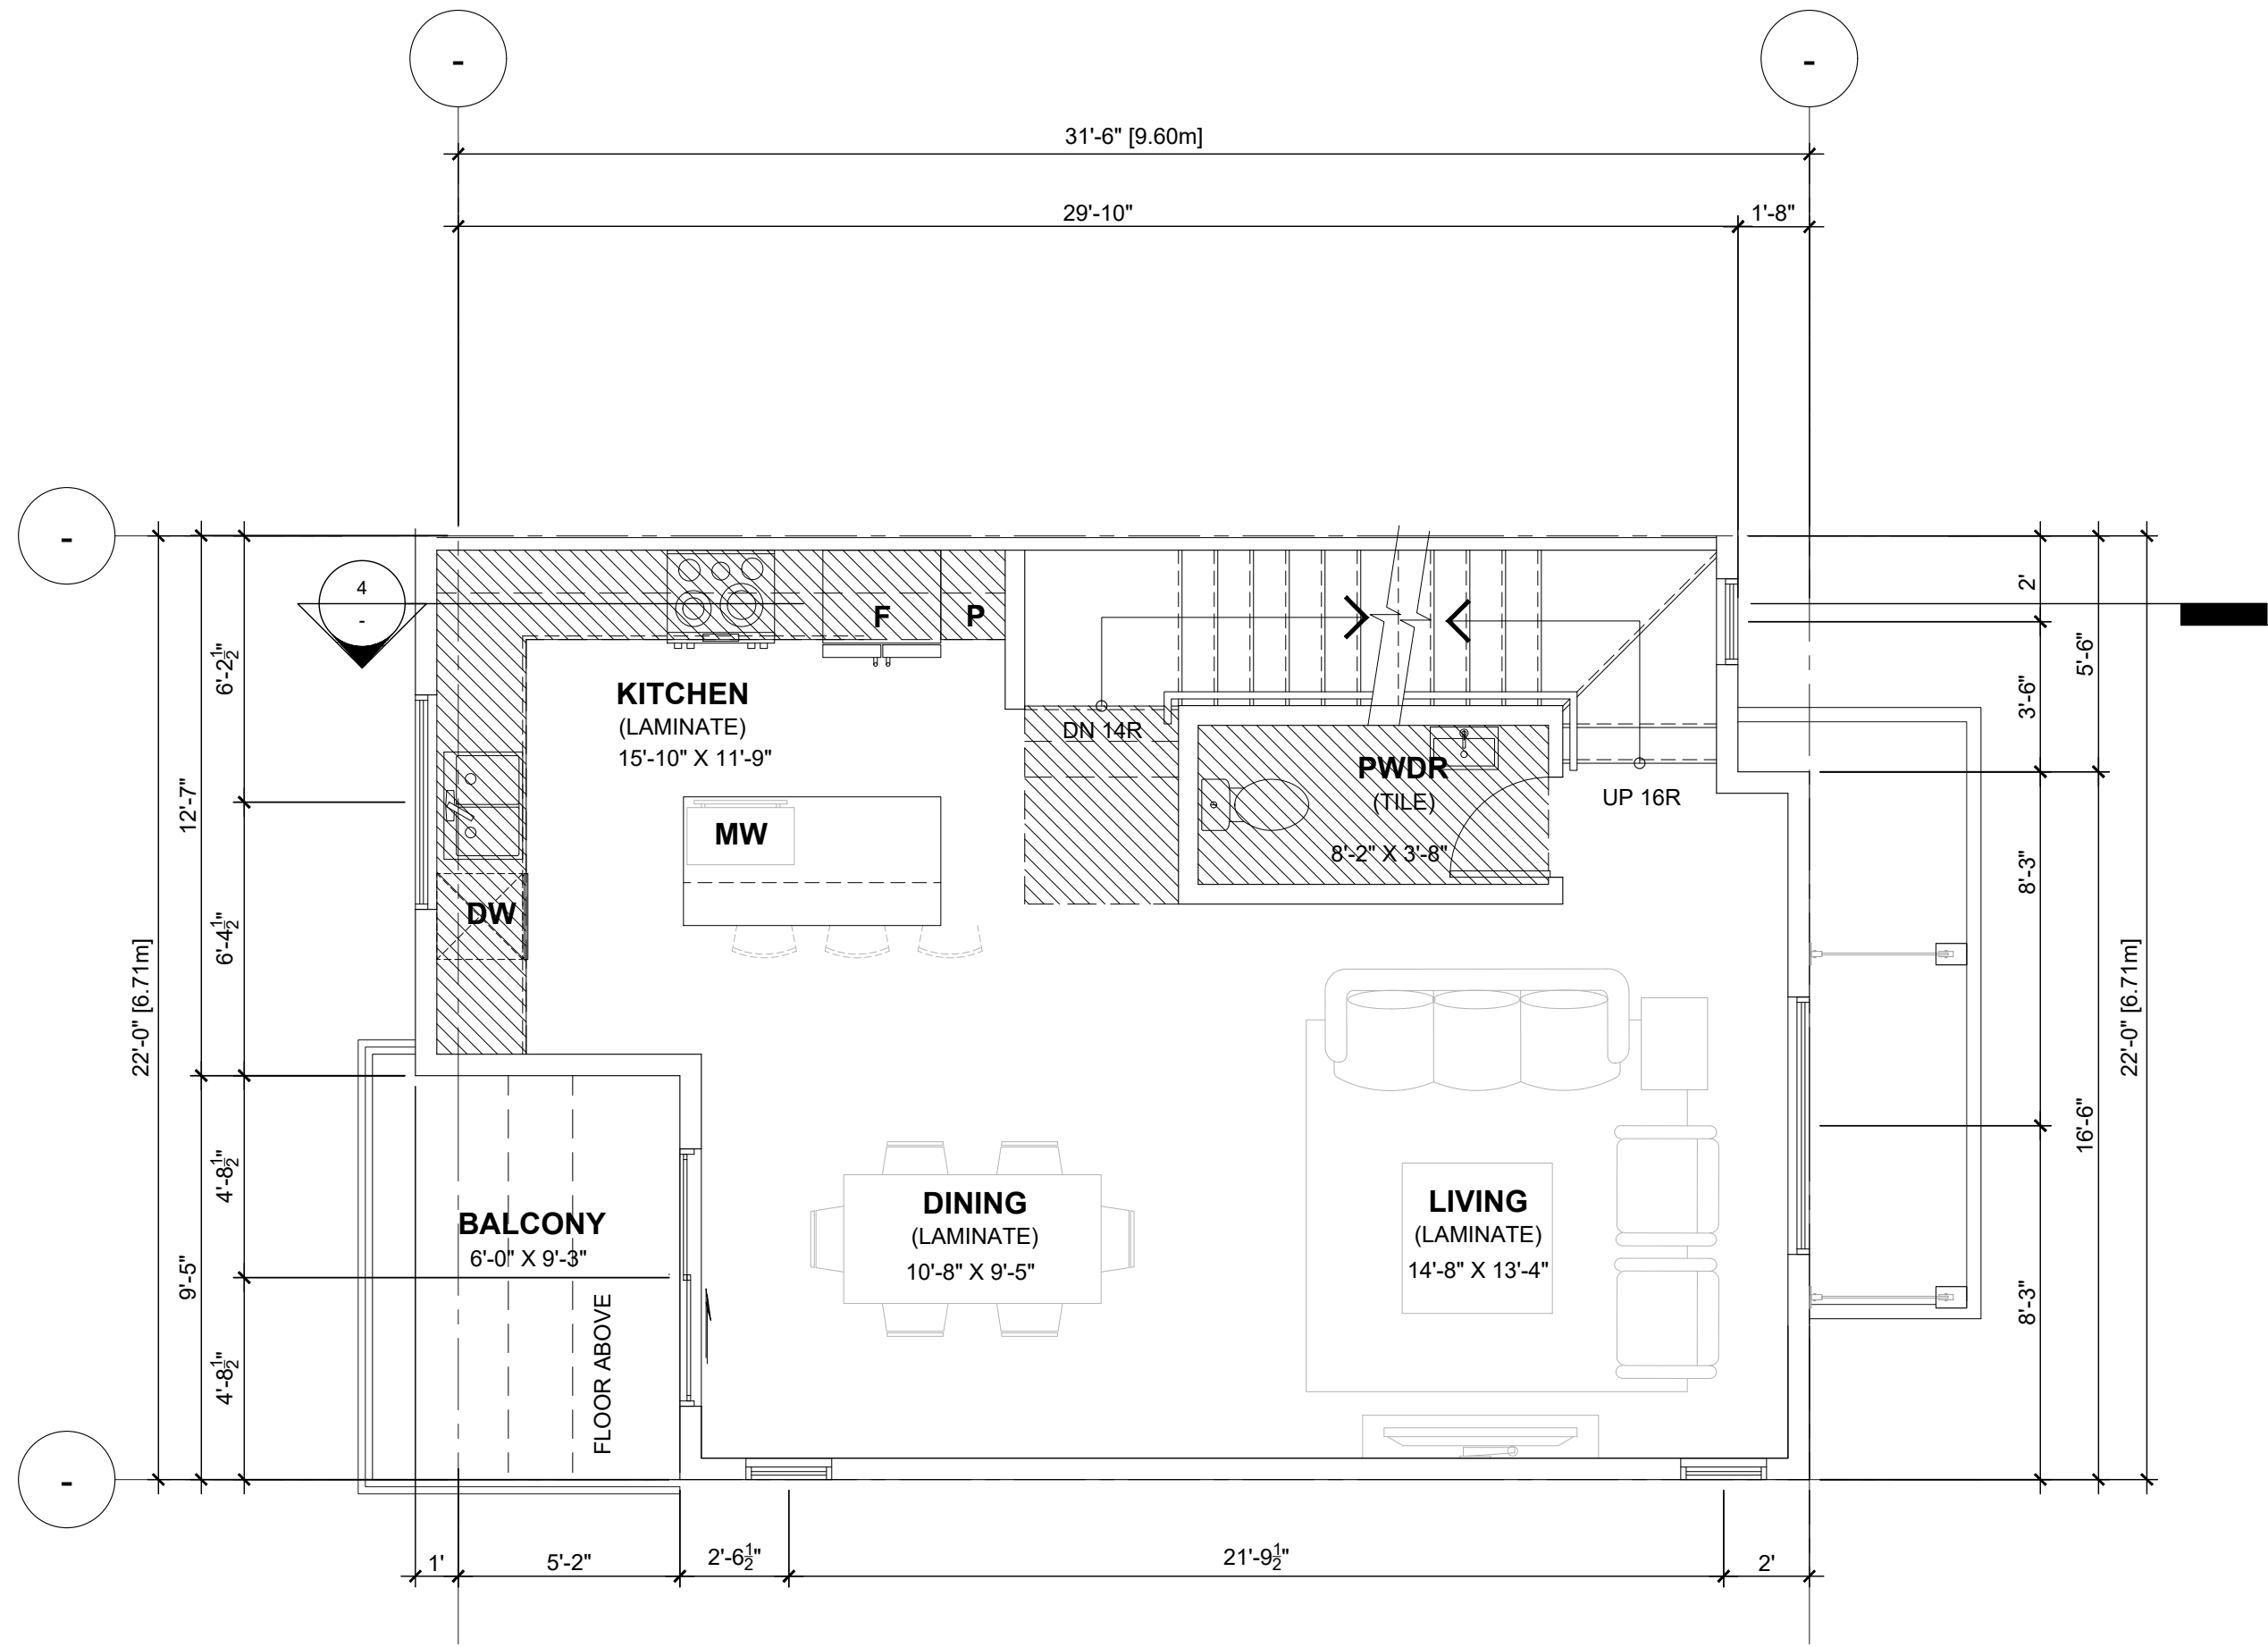


UNIT C4a:	S.F.	S.M.
- GROUND FLOOR	683.83	63.53
- 2ND FLOOR	647.76	60.18
- 3RD FLOOR	671.39	62.37
- GROSS FLOOR AREA =	2,002.99	186.08
- GARAGE	442.29	41.09
- MECH./STOR.	14.16	1.32
- NET AREA =	1,546.53	143.68

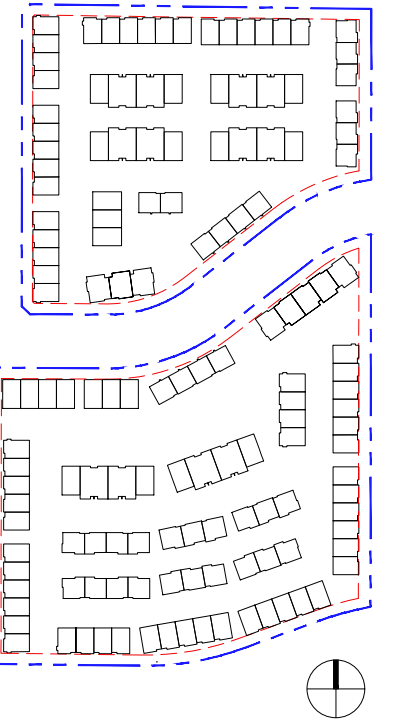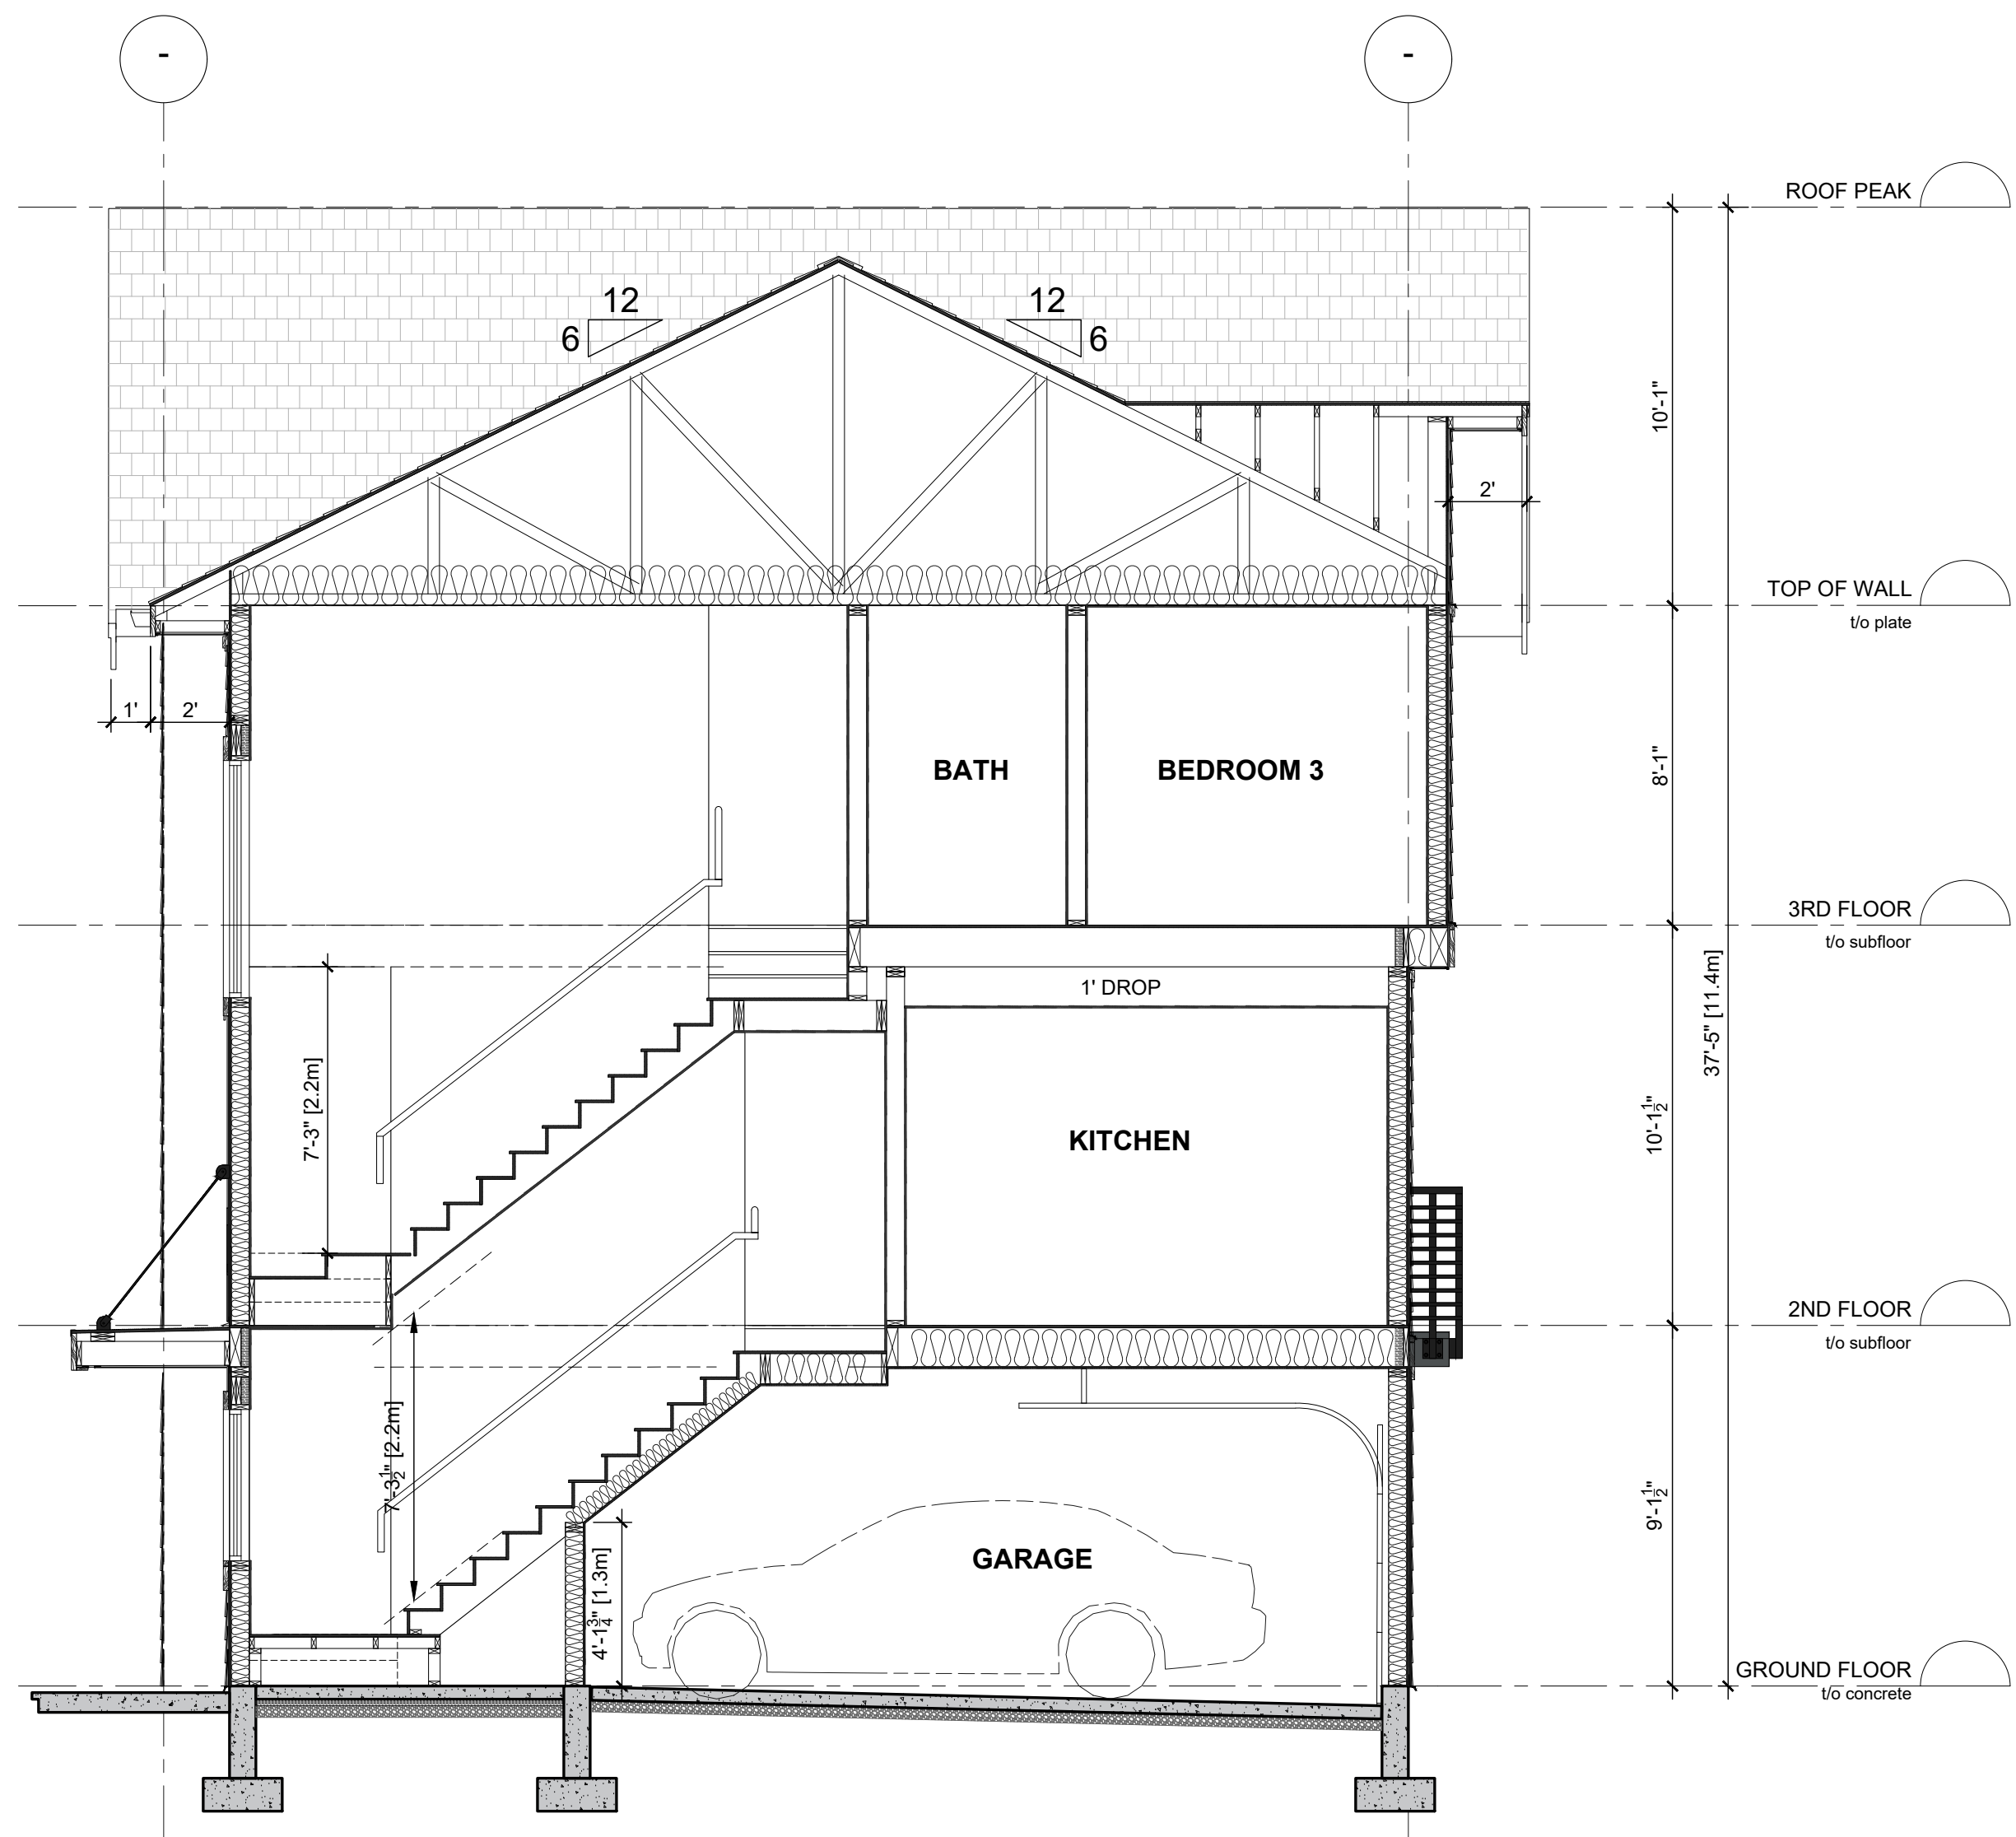

REVISIONS

ISSUES	DATE
8	
7	
6	
5	
4	
3	
2	
1 ISSUED FOR DP	June 07, 2024




PROJECT NUMBER	DE-08.1
DRAWN BY	RR/ RW/ LC
CHECKED BY	RW
DATE CHECKED	
CONSULTANT	

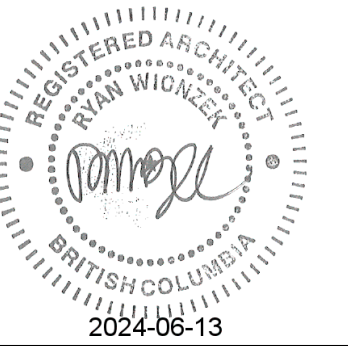



PROJECT	EMORY TOWNHOMES
	20315 & 20323 78 AVE, 20320 & 20340 80 AVE, 7831, 7843, & 7849 204 ST TOWNSHIP OF LANGLEY, BC

DRAWING TITLE	UNIT C4a (INTERNAL END) FLOOR PLANS & SECTION
---------------	--

DRAWING No.	
-------------	--

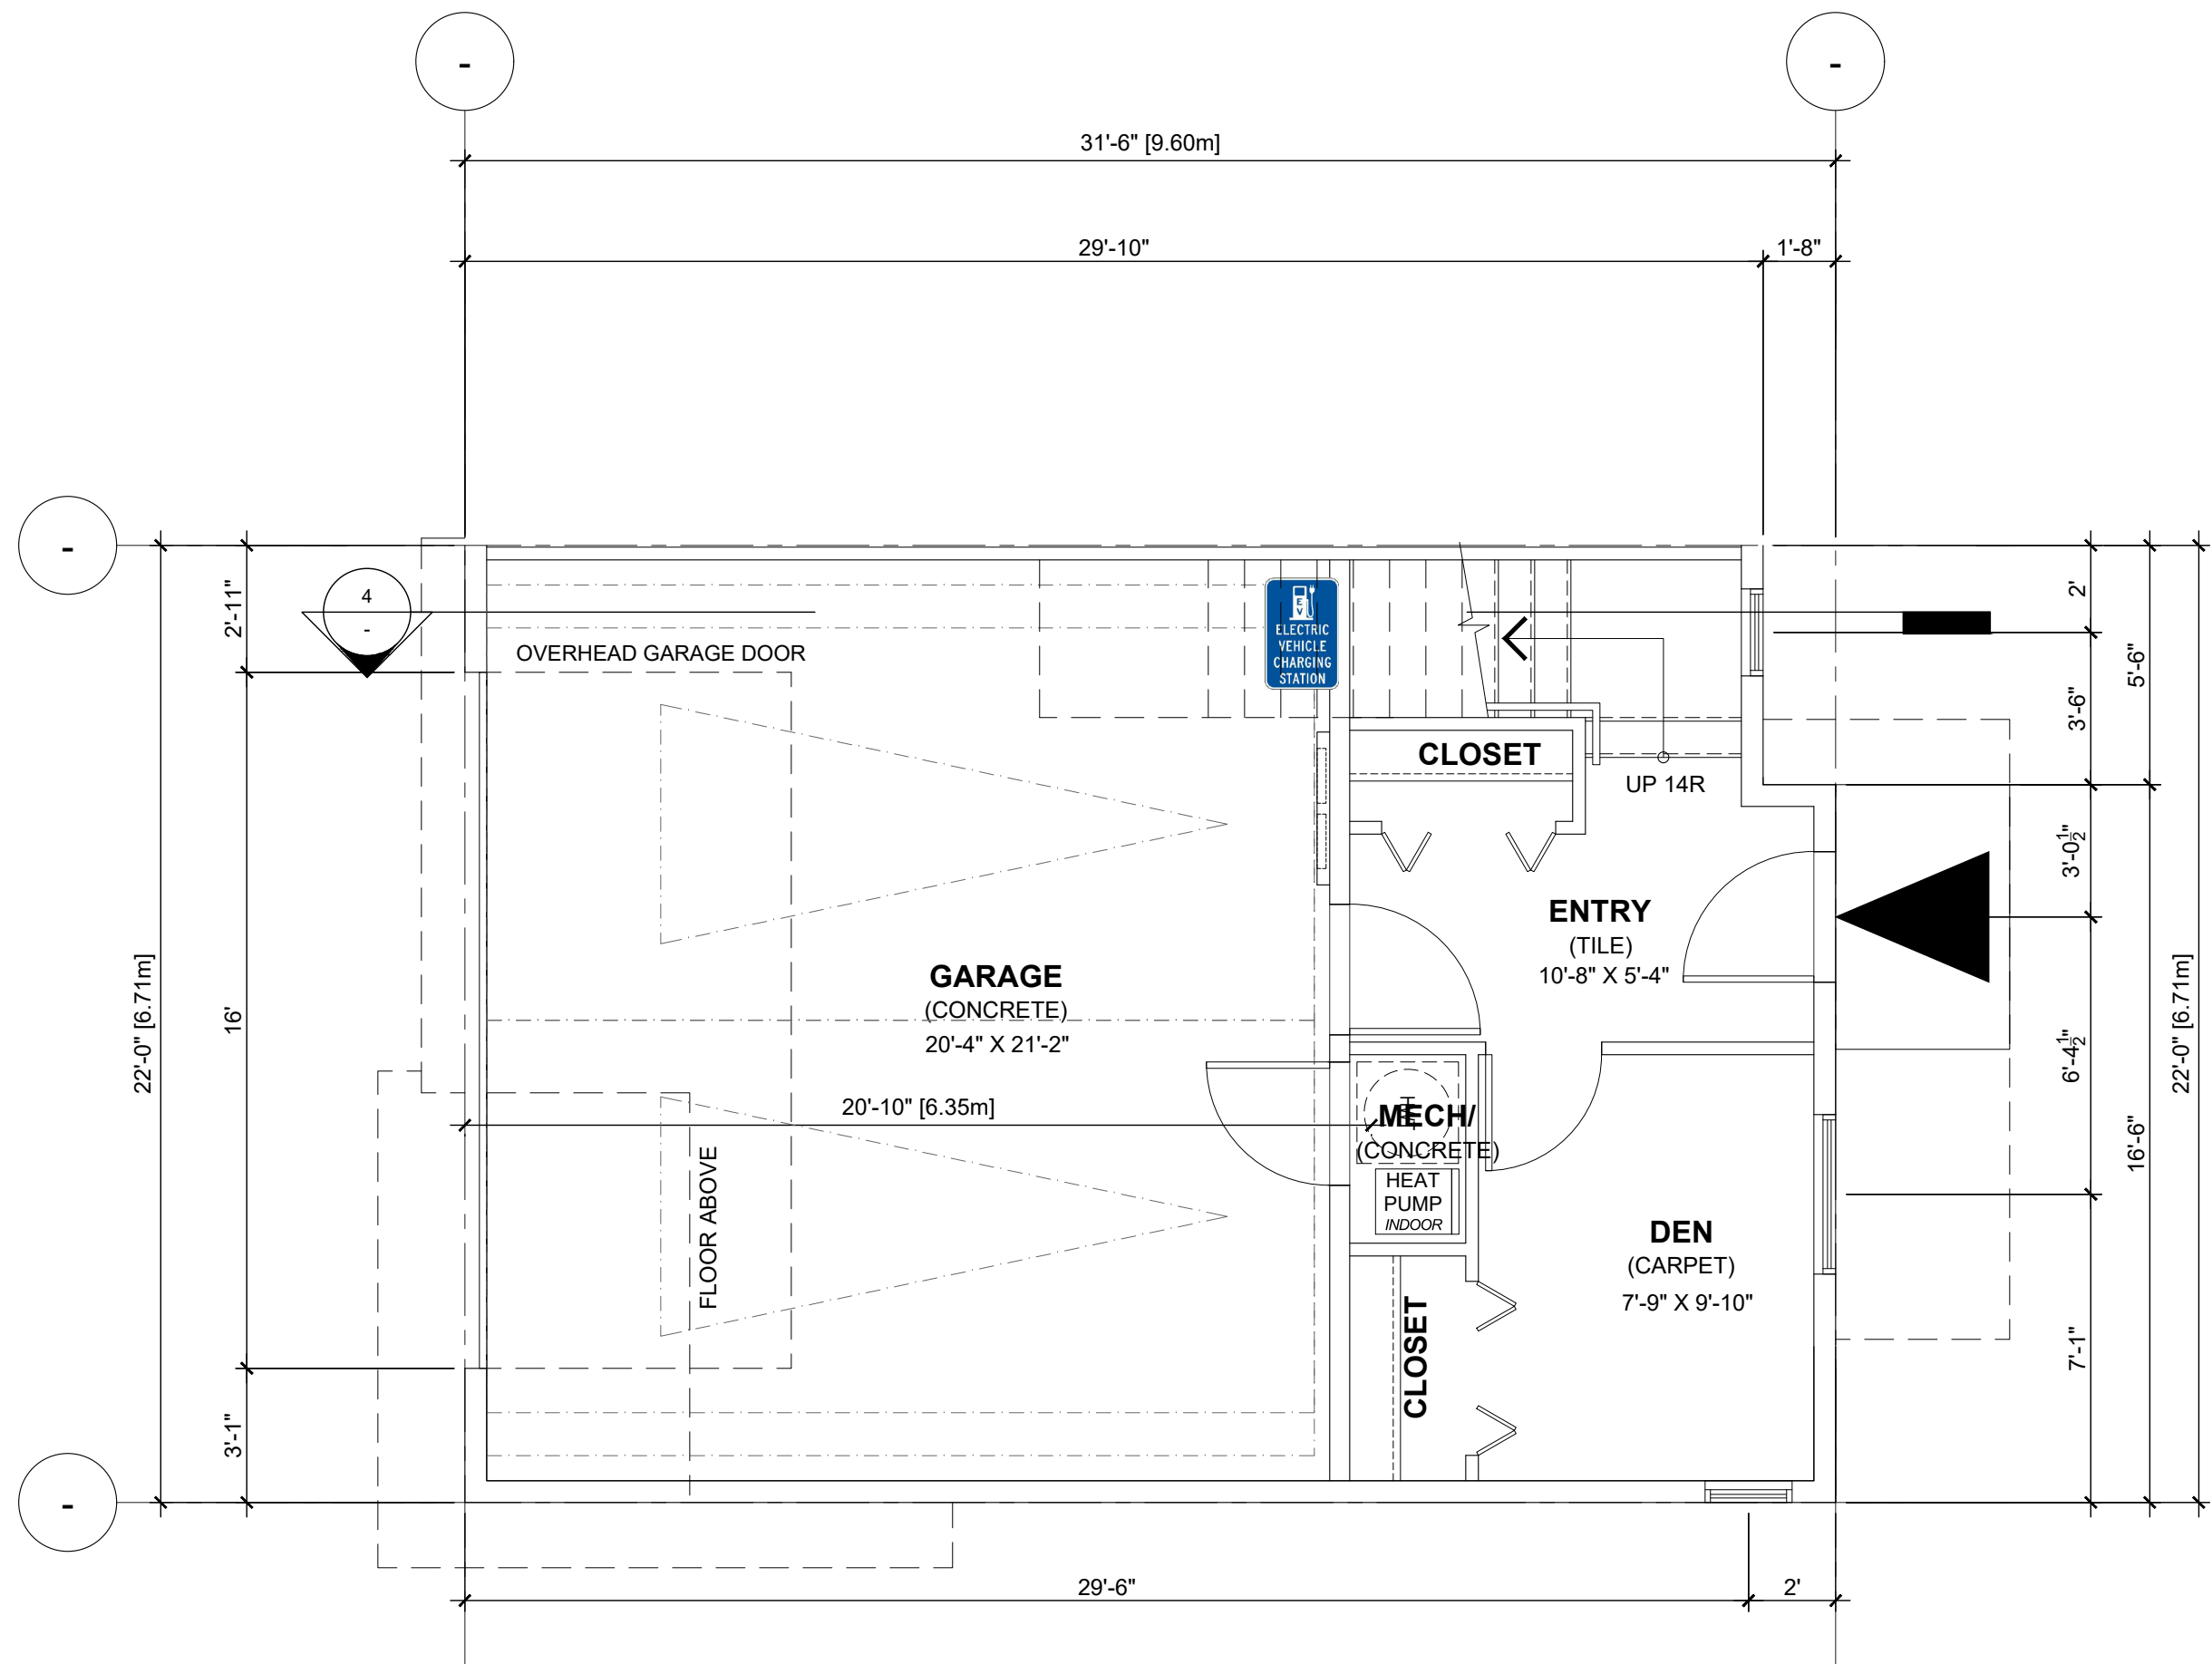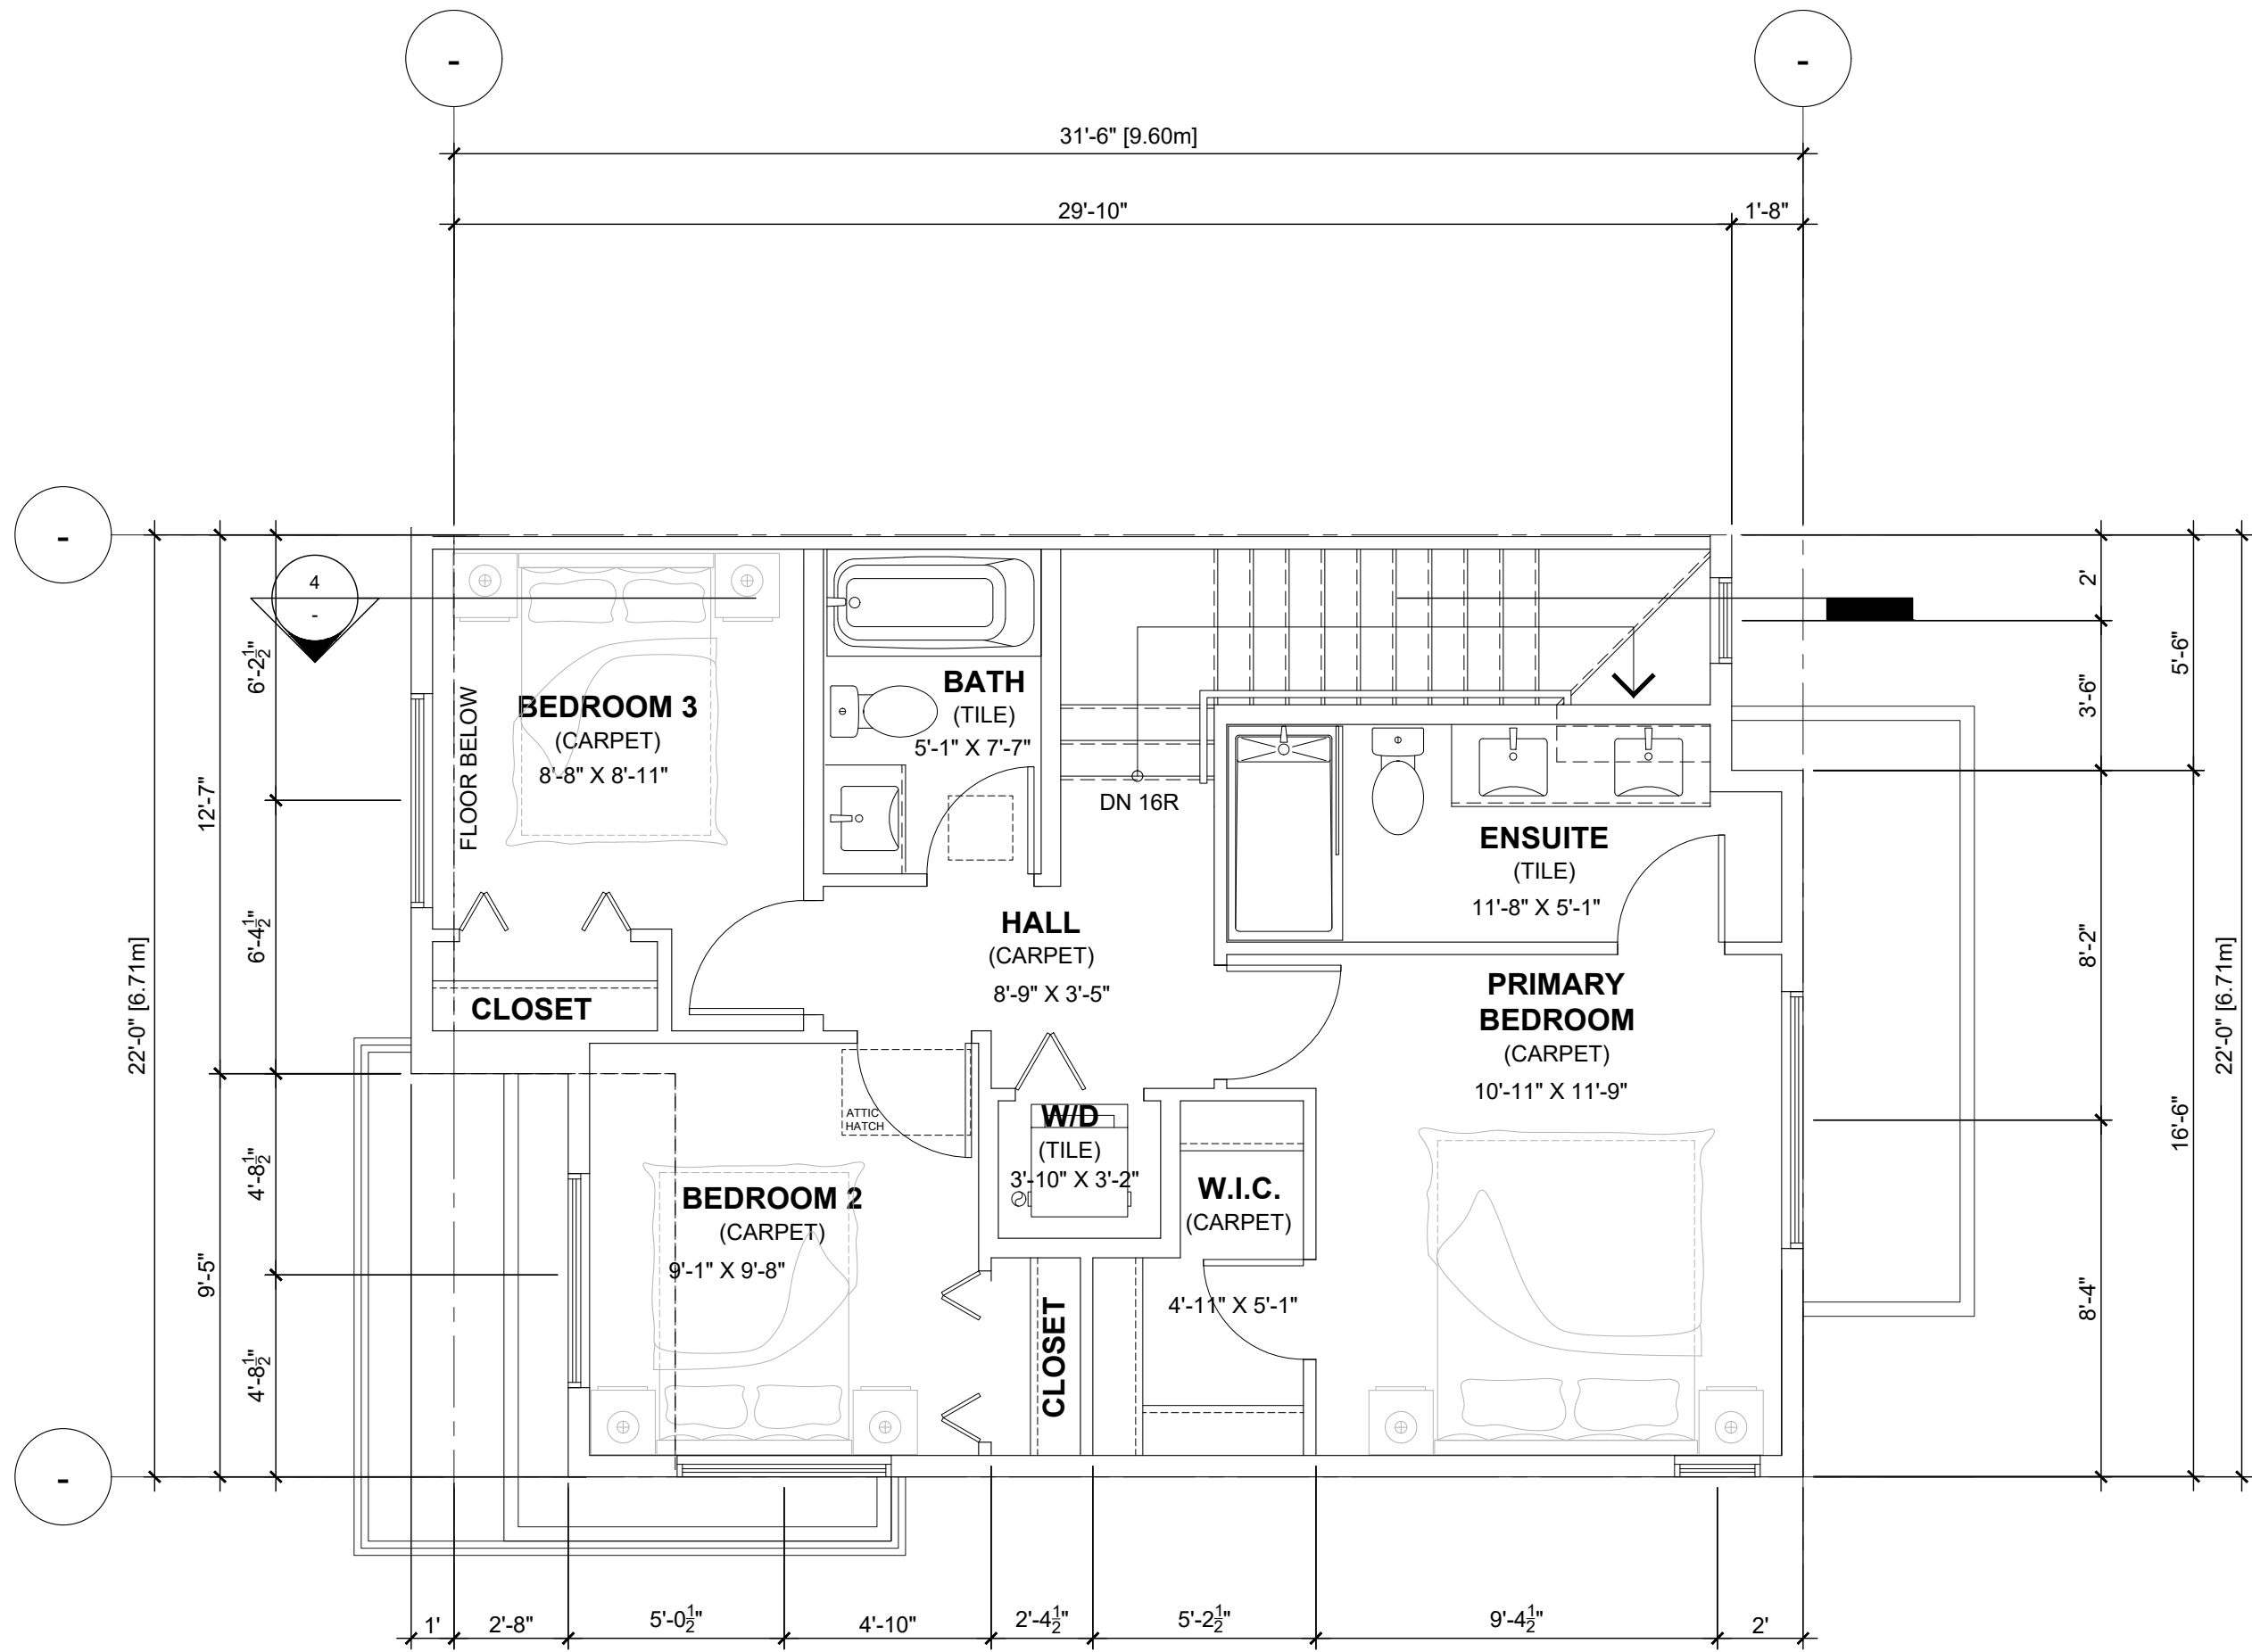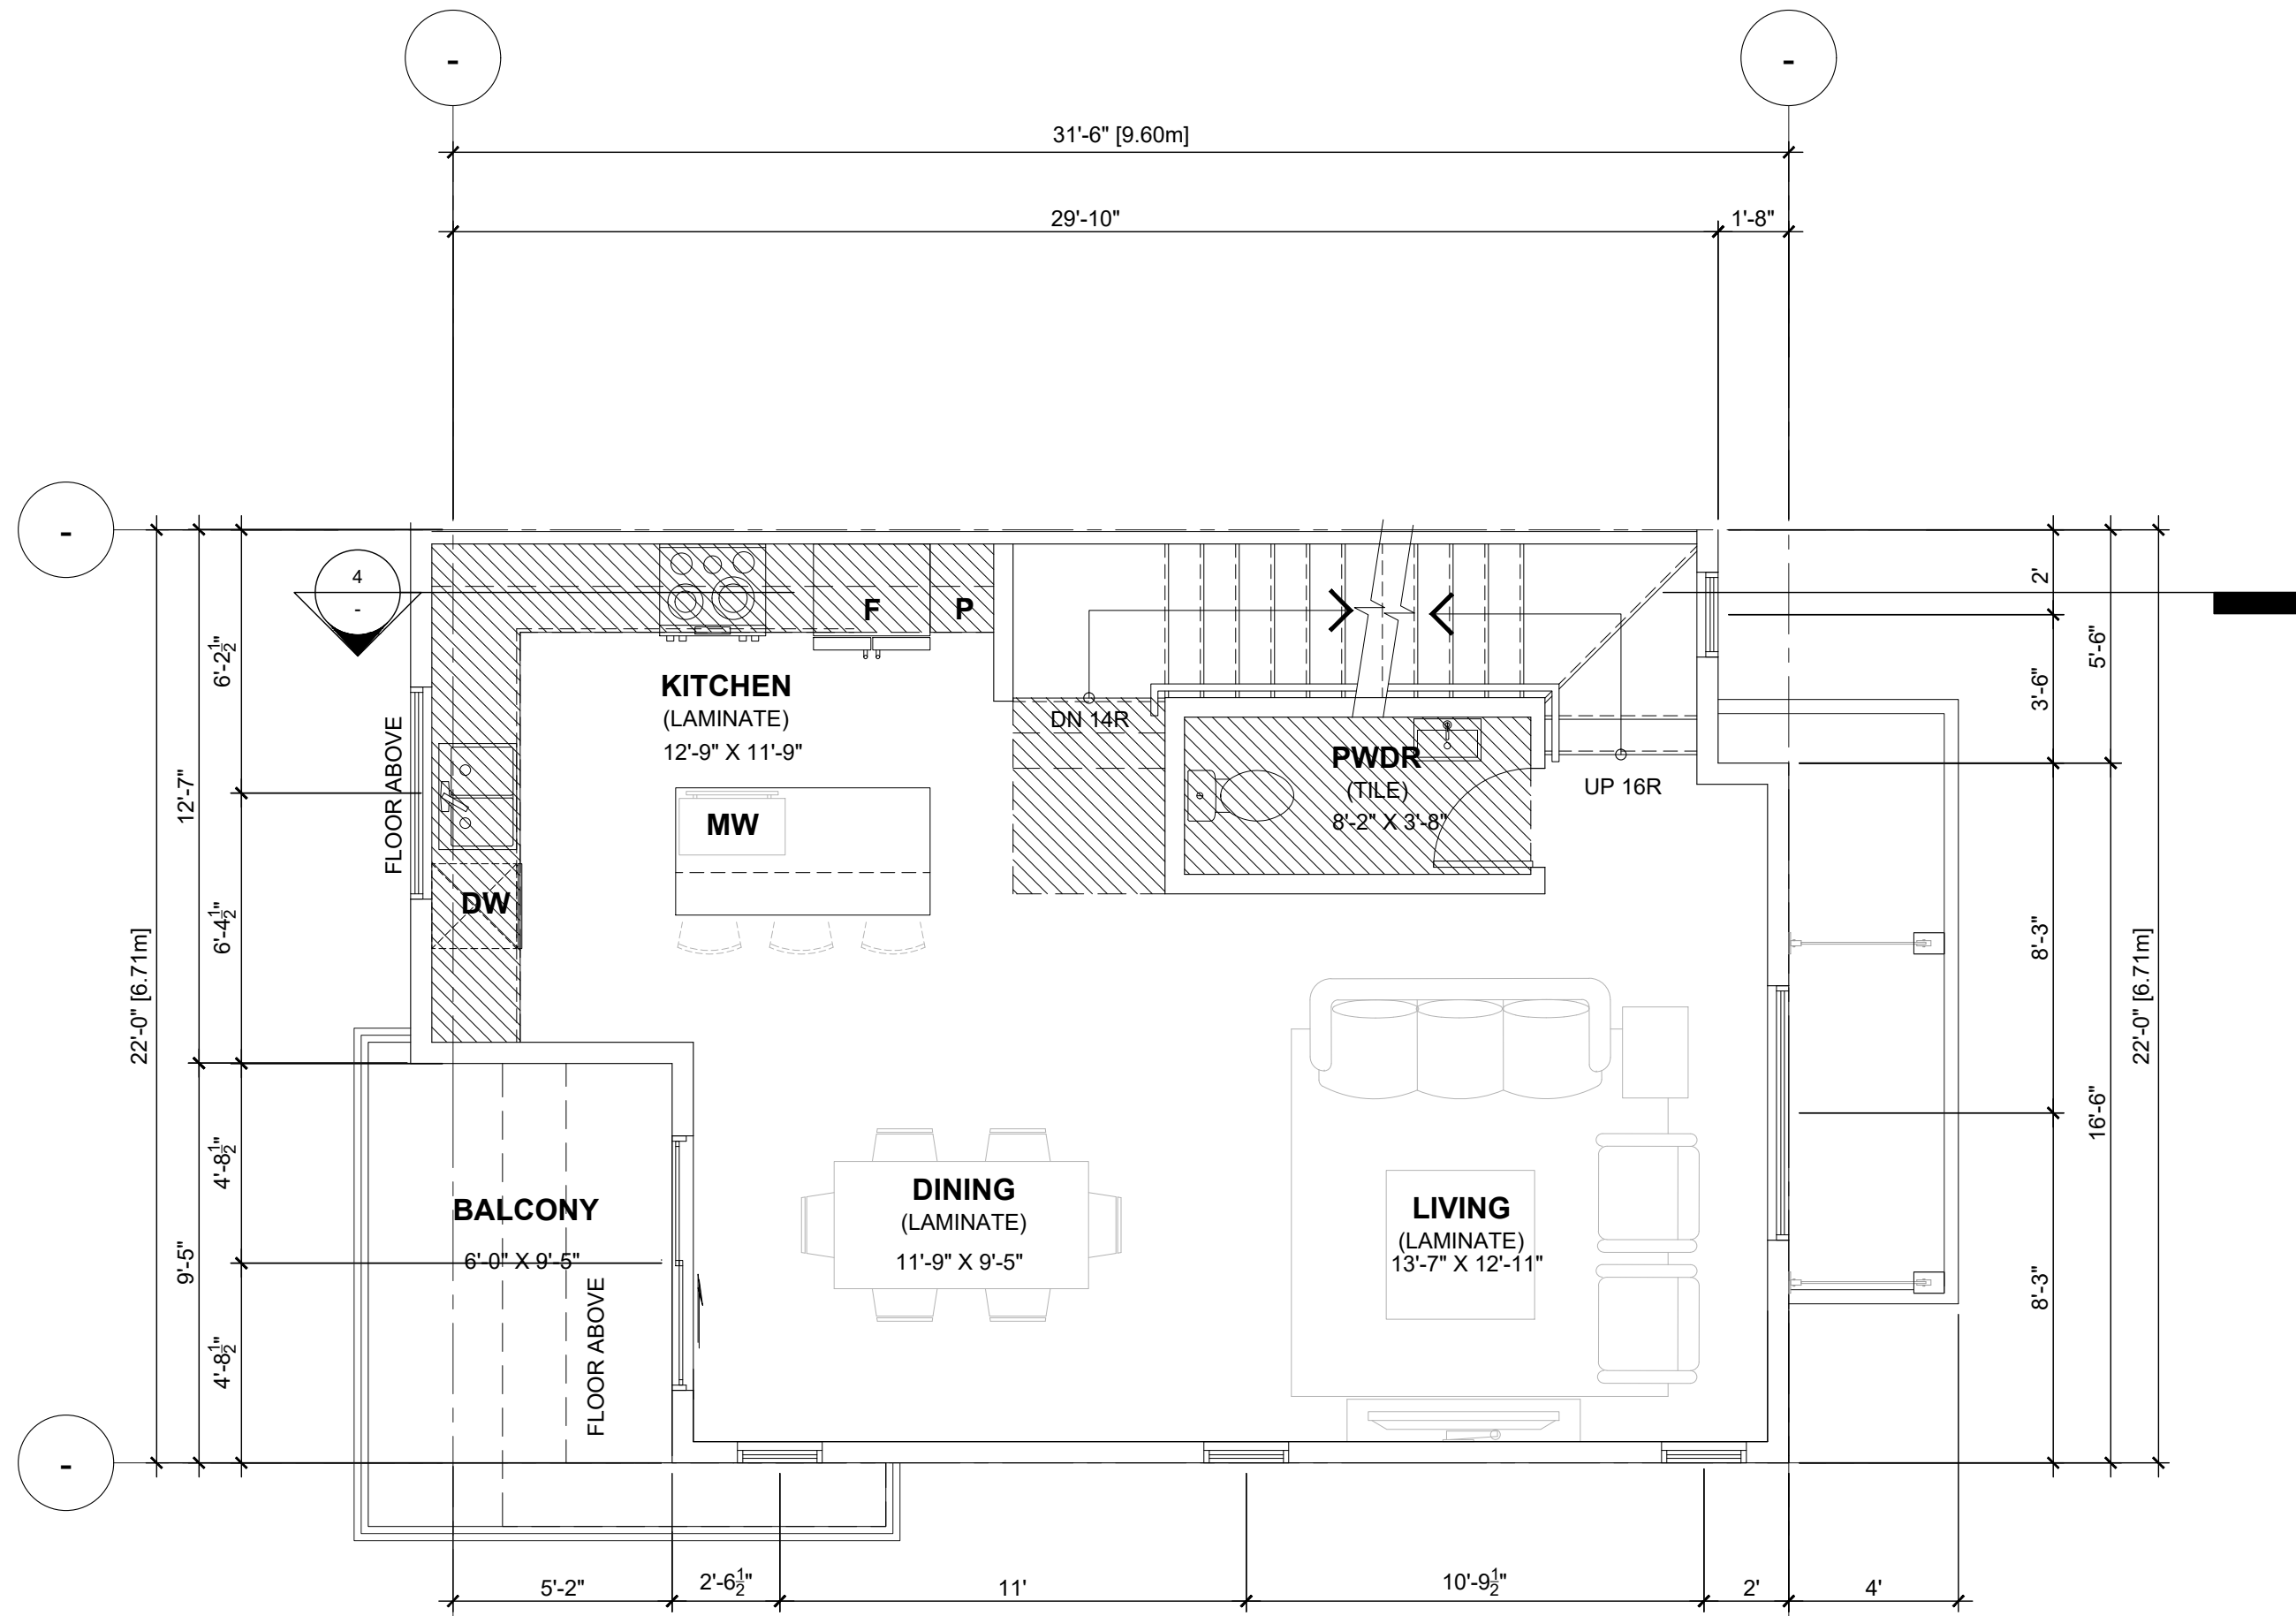

UNIT C4b:	S.F.	S.M.
- GROUND FLOOR	683.83	63.53
- 2ND FLOOR	647.76	60.18
- 3RD FLOOR	671.31	62.37
- GROSS FLOOR AREA =	2,002.90	186.08
- GARAGE	442.29	41.09
- MECH./STOR.	14.16	1.32
- NET AREA =	1,546.44	143.67

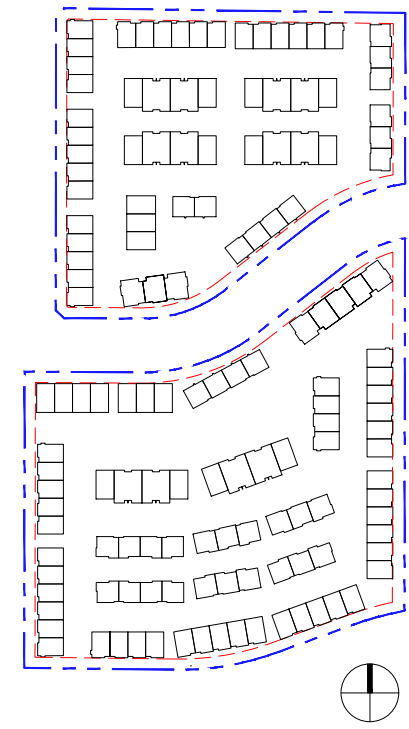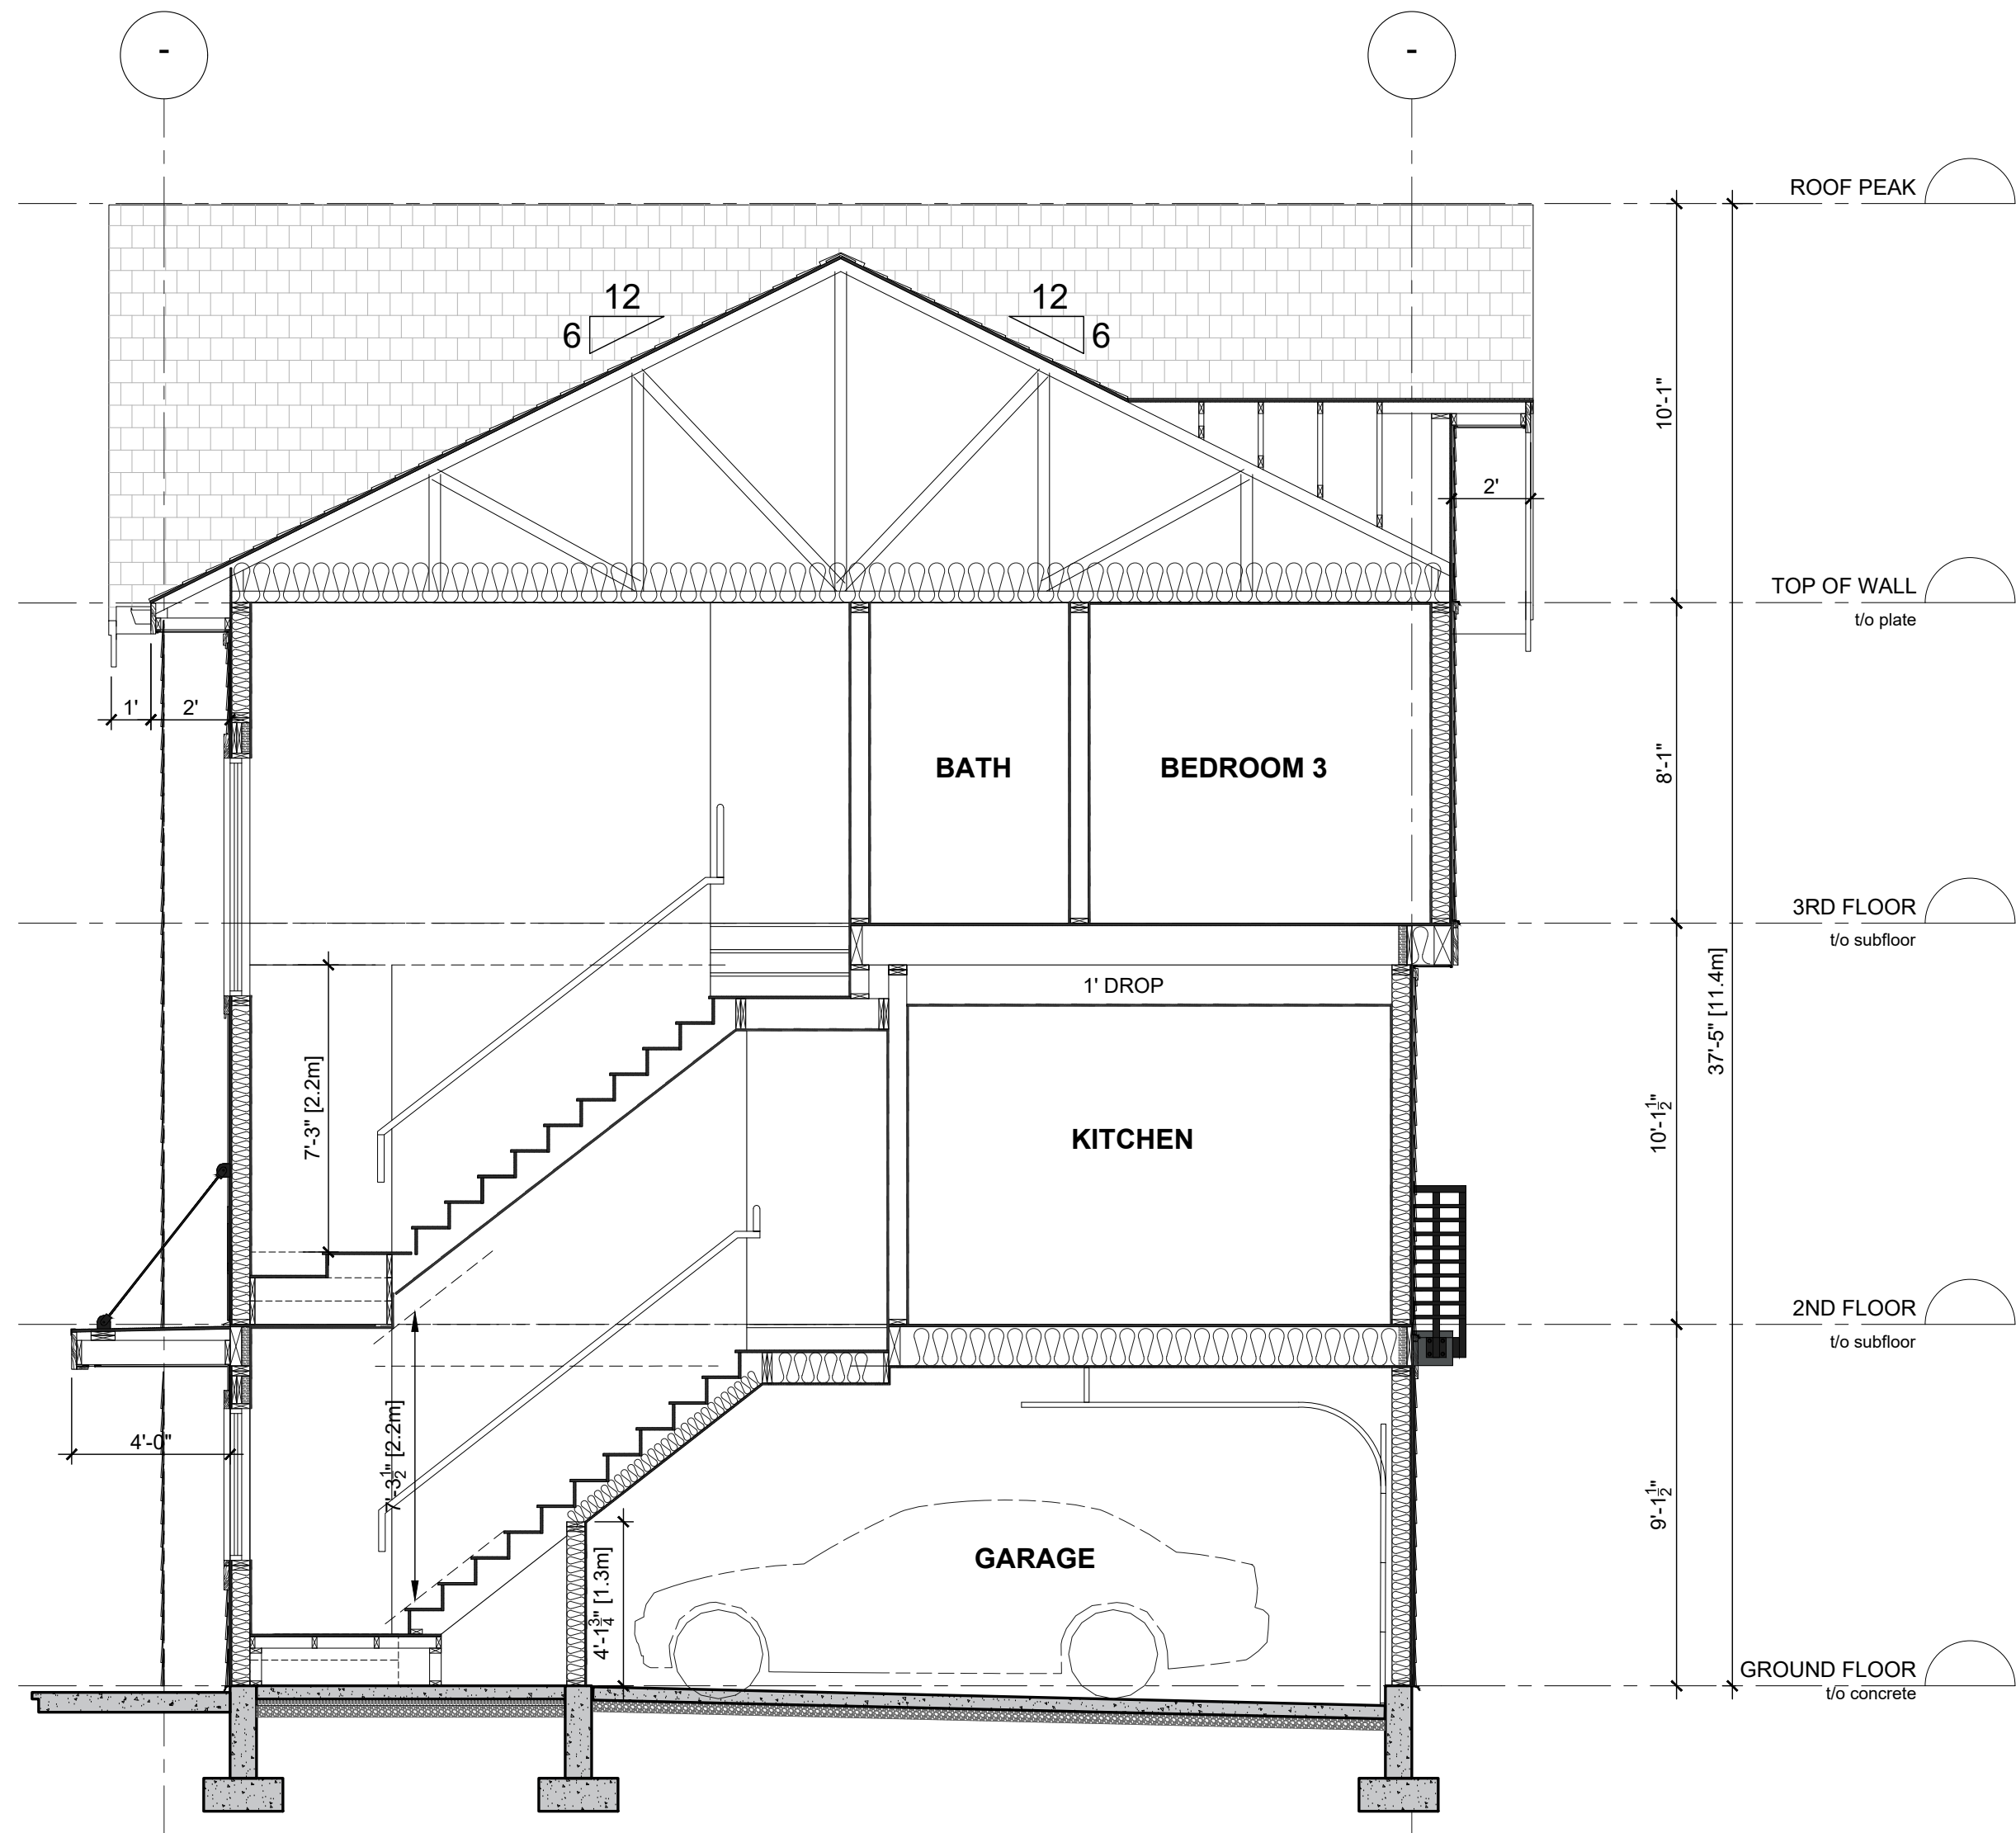

REVISIONS
1





ISSUES	DATE
8	
7	
6	
5	
4	
3	
2	
1 ISSUED FOR DP	June 07, 2024

PROJECT NUMBER	DE-08.1
DRAWN BY	RR/ RW/ LC
CHECKED BY	RW
DATE CHECKED	
CONSULTANT	




PROJECT	EMORY TOWNHOMES 20315 & 20323 78 AVE, 20320 & 20340 80 AVE, 7831, 7843, & 7849 204 ST TOWNSHIP OF LANGLEY, BC
DRAWING TITLE	UNIT C4b (TRUE END) FLOOR PLANS & SECTION

DRAWING No.

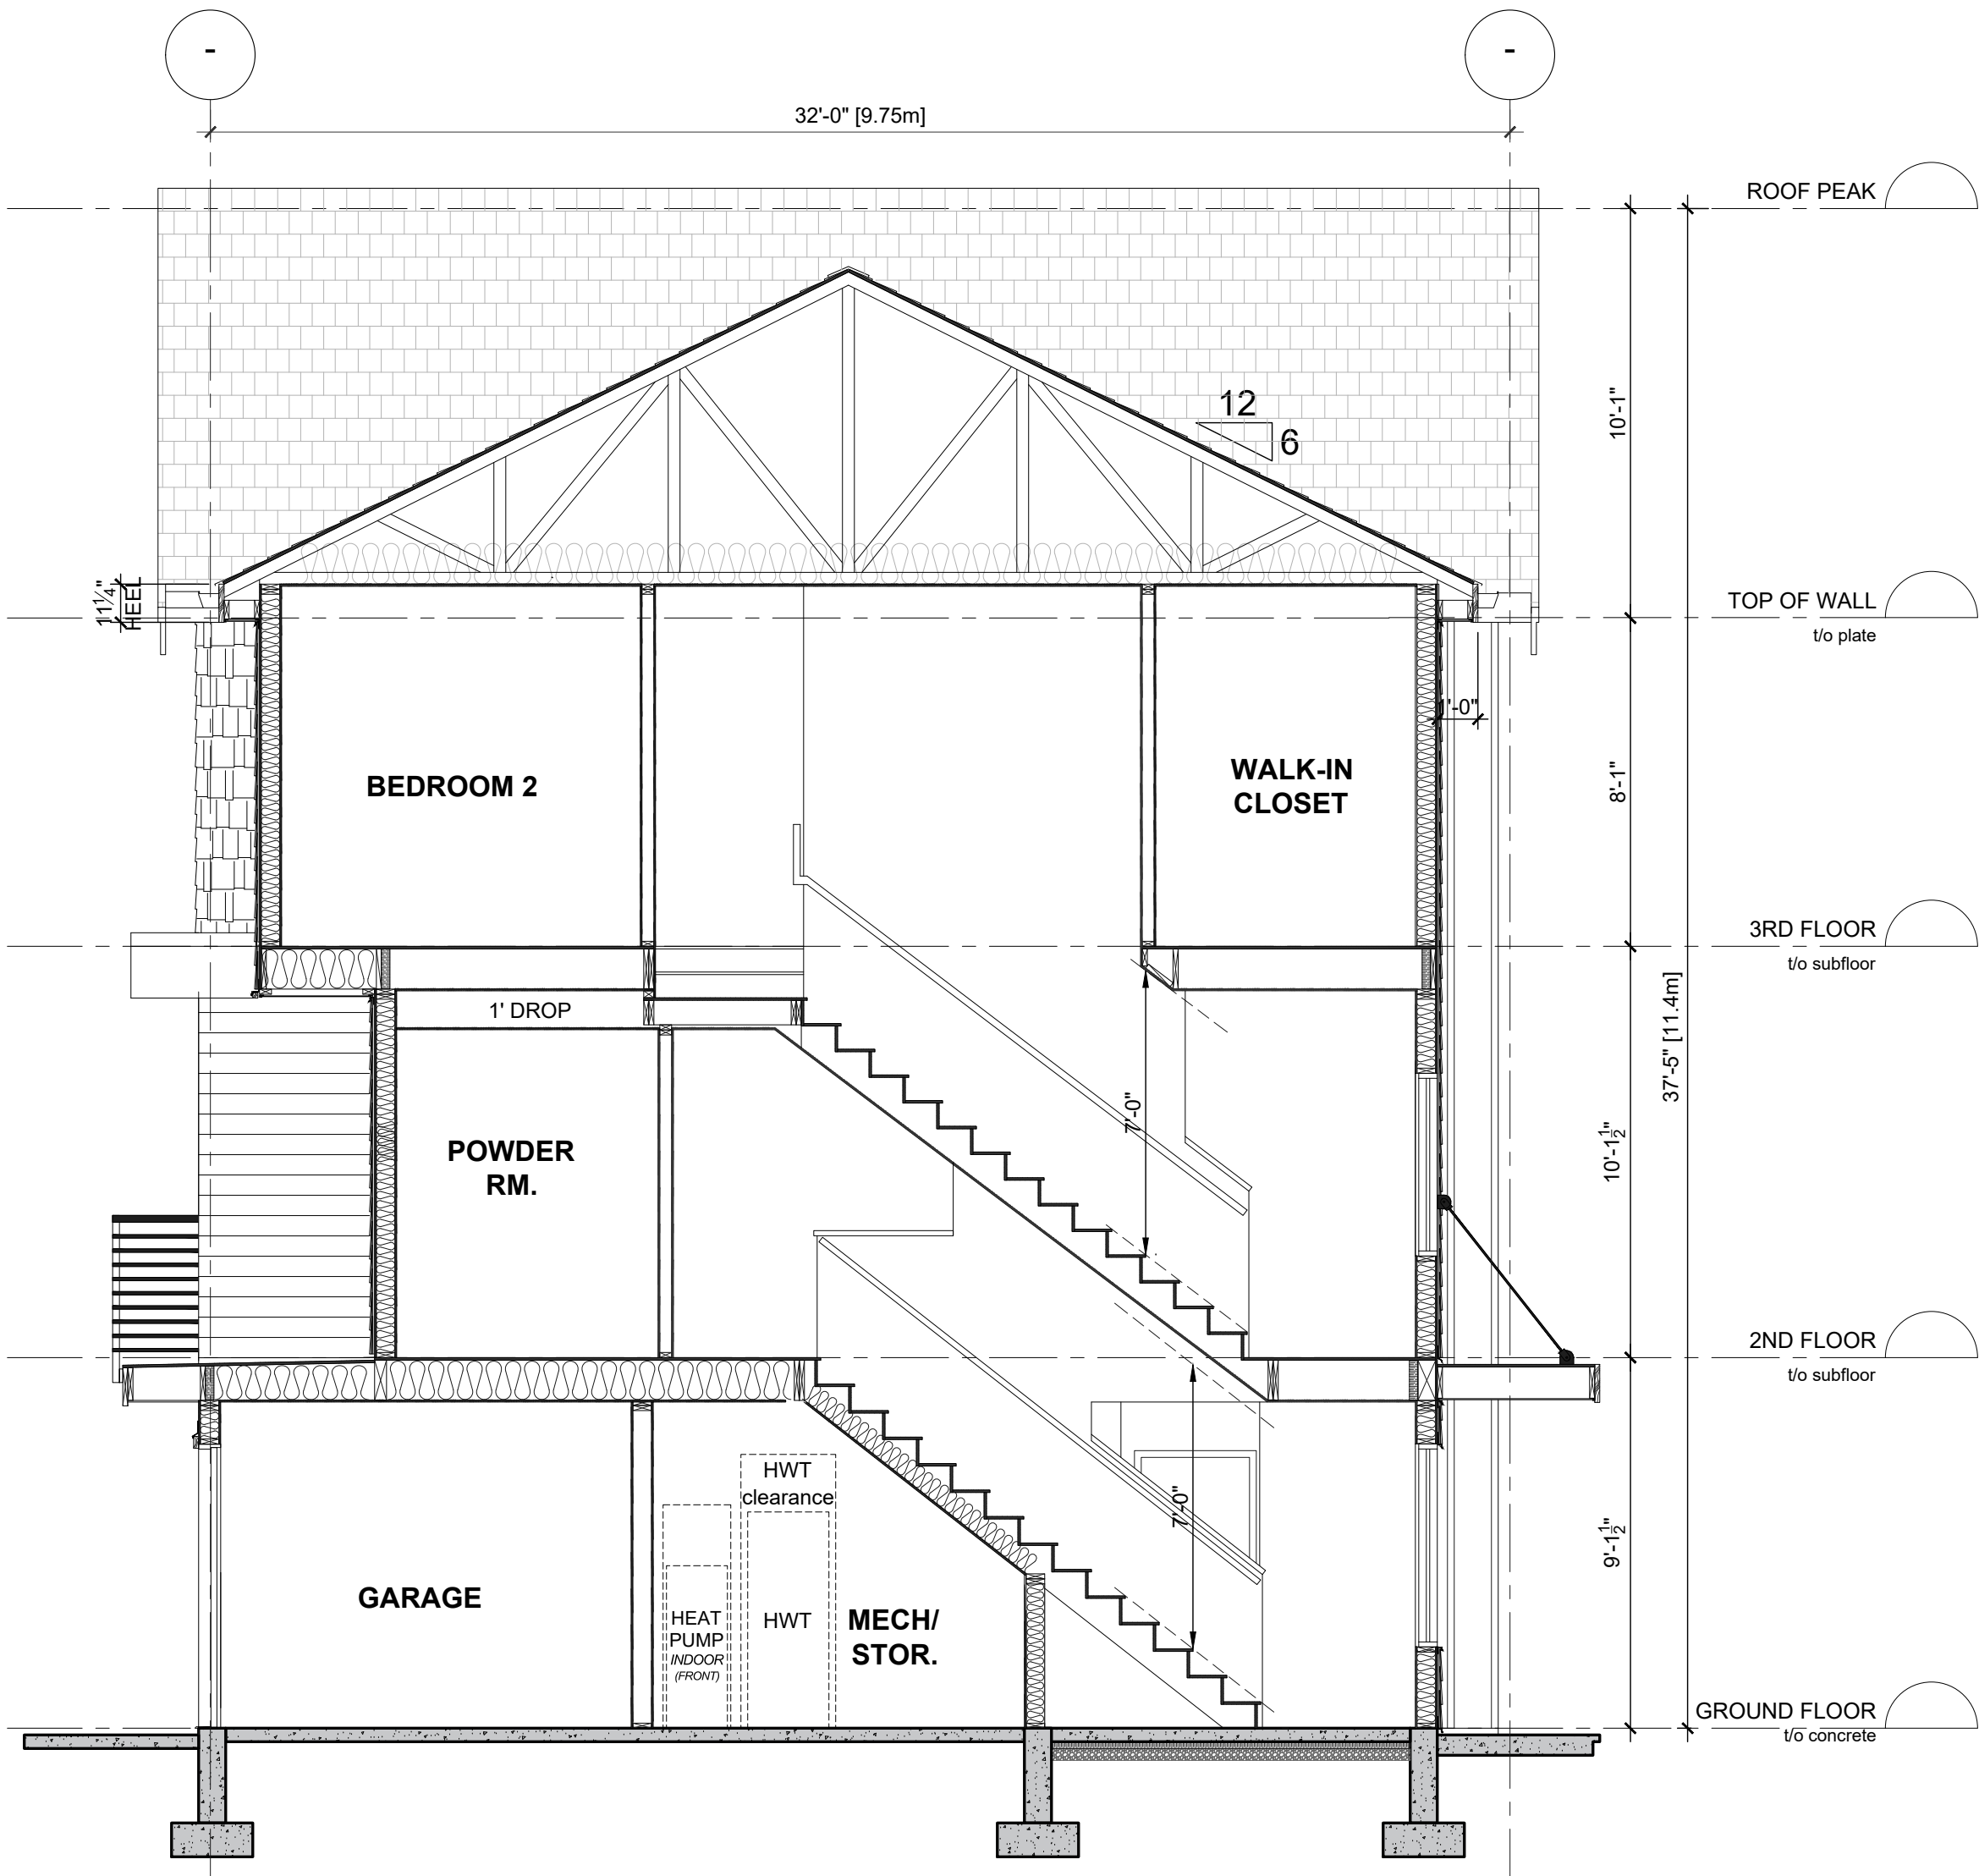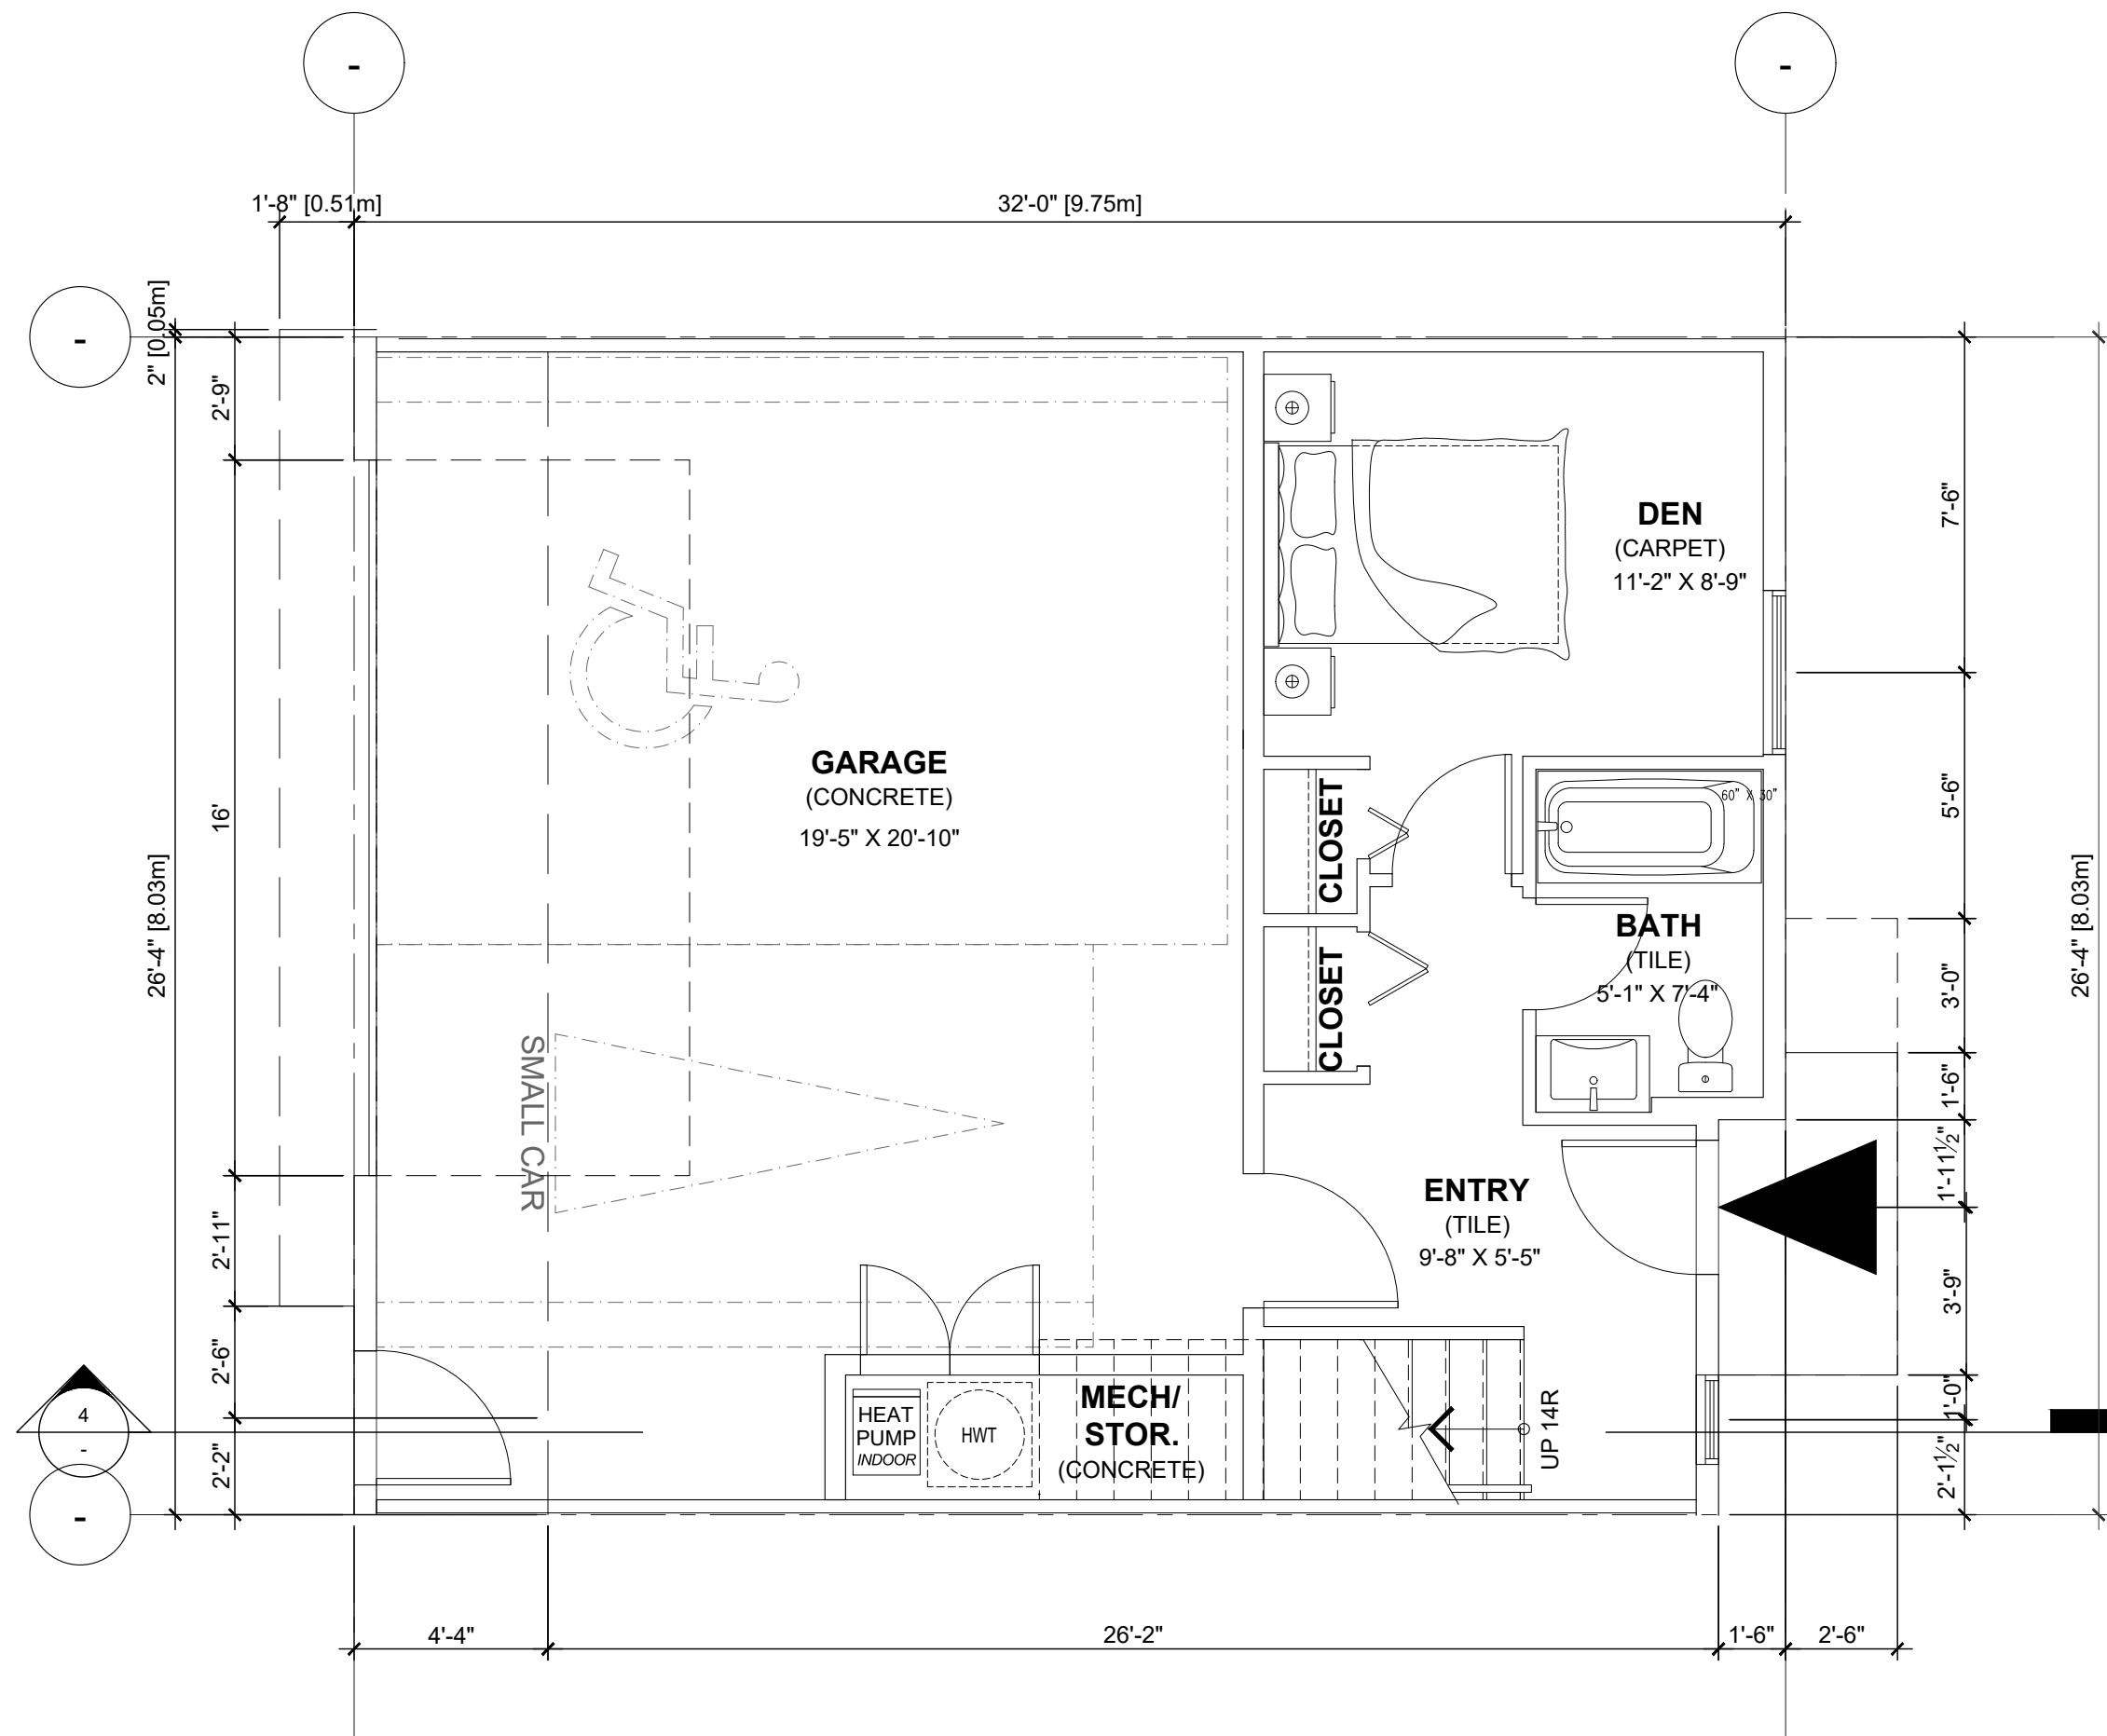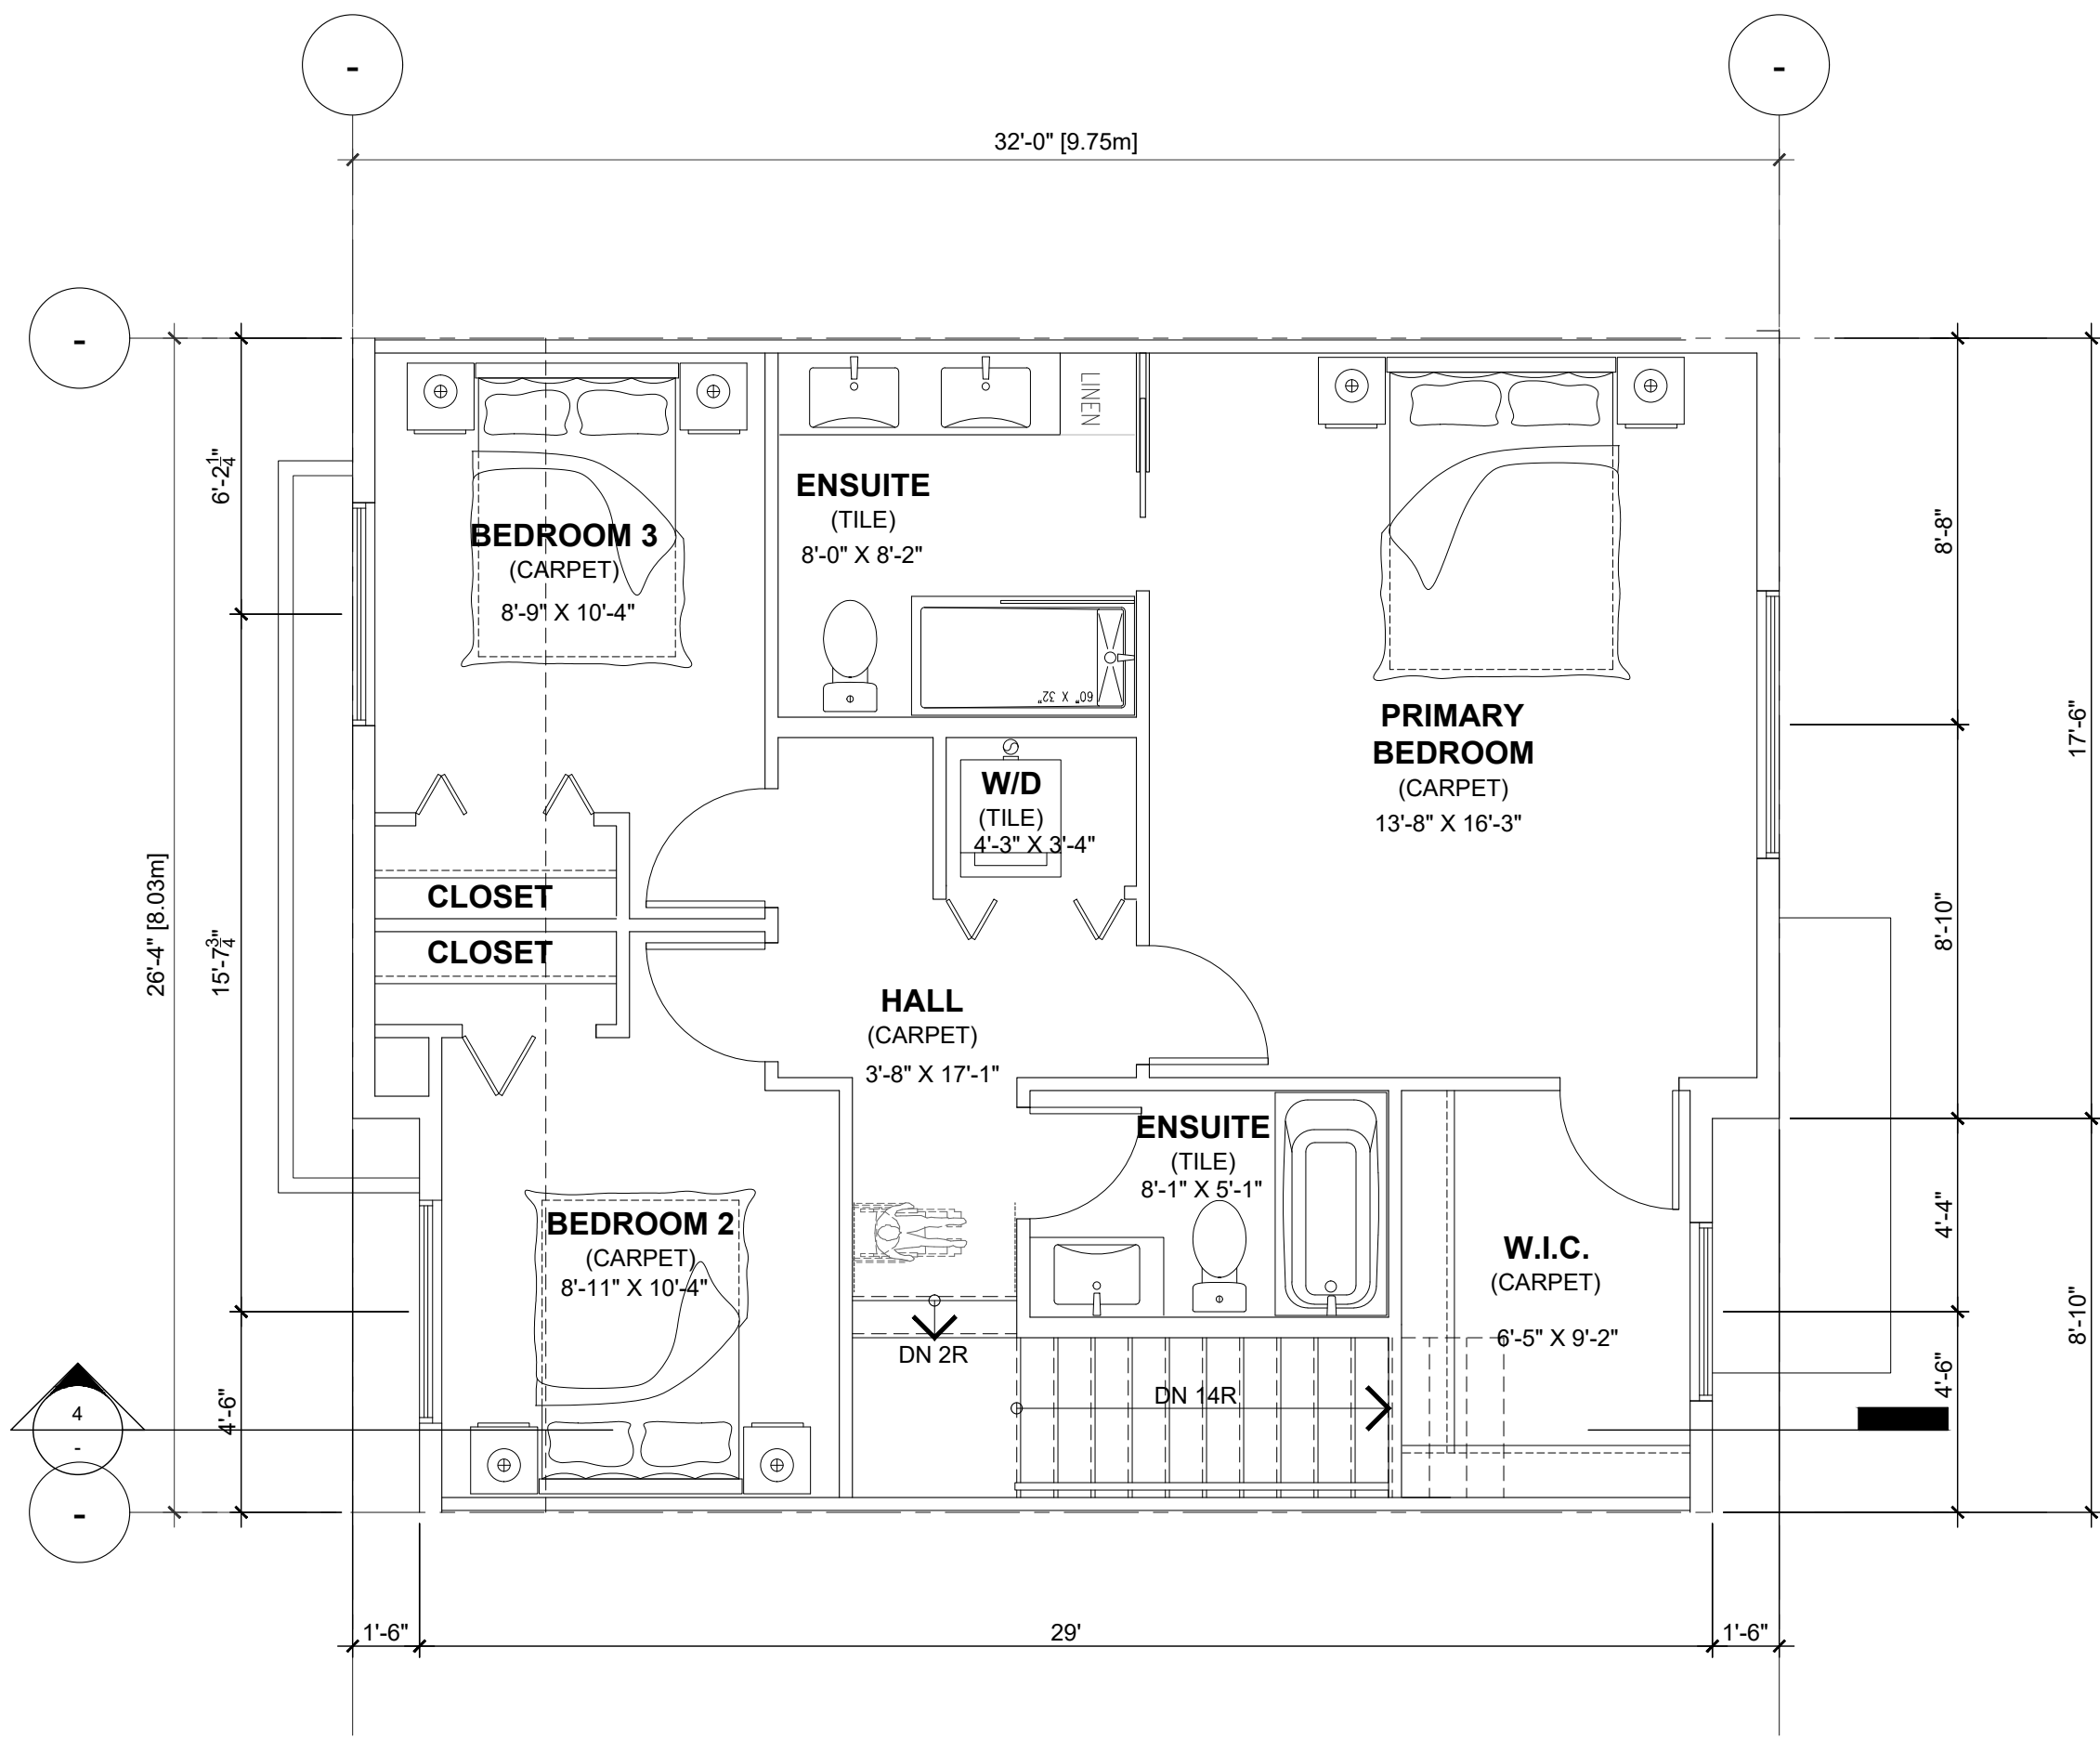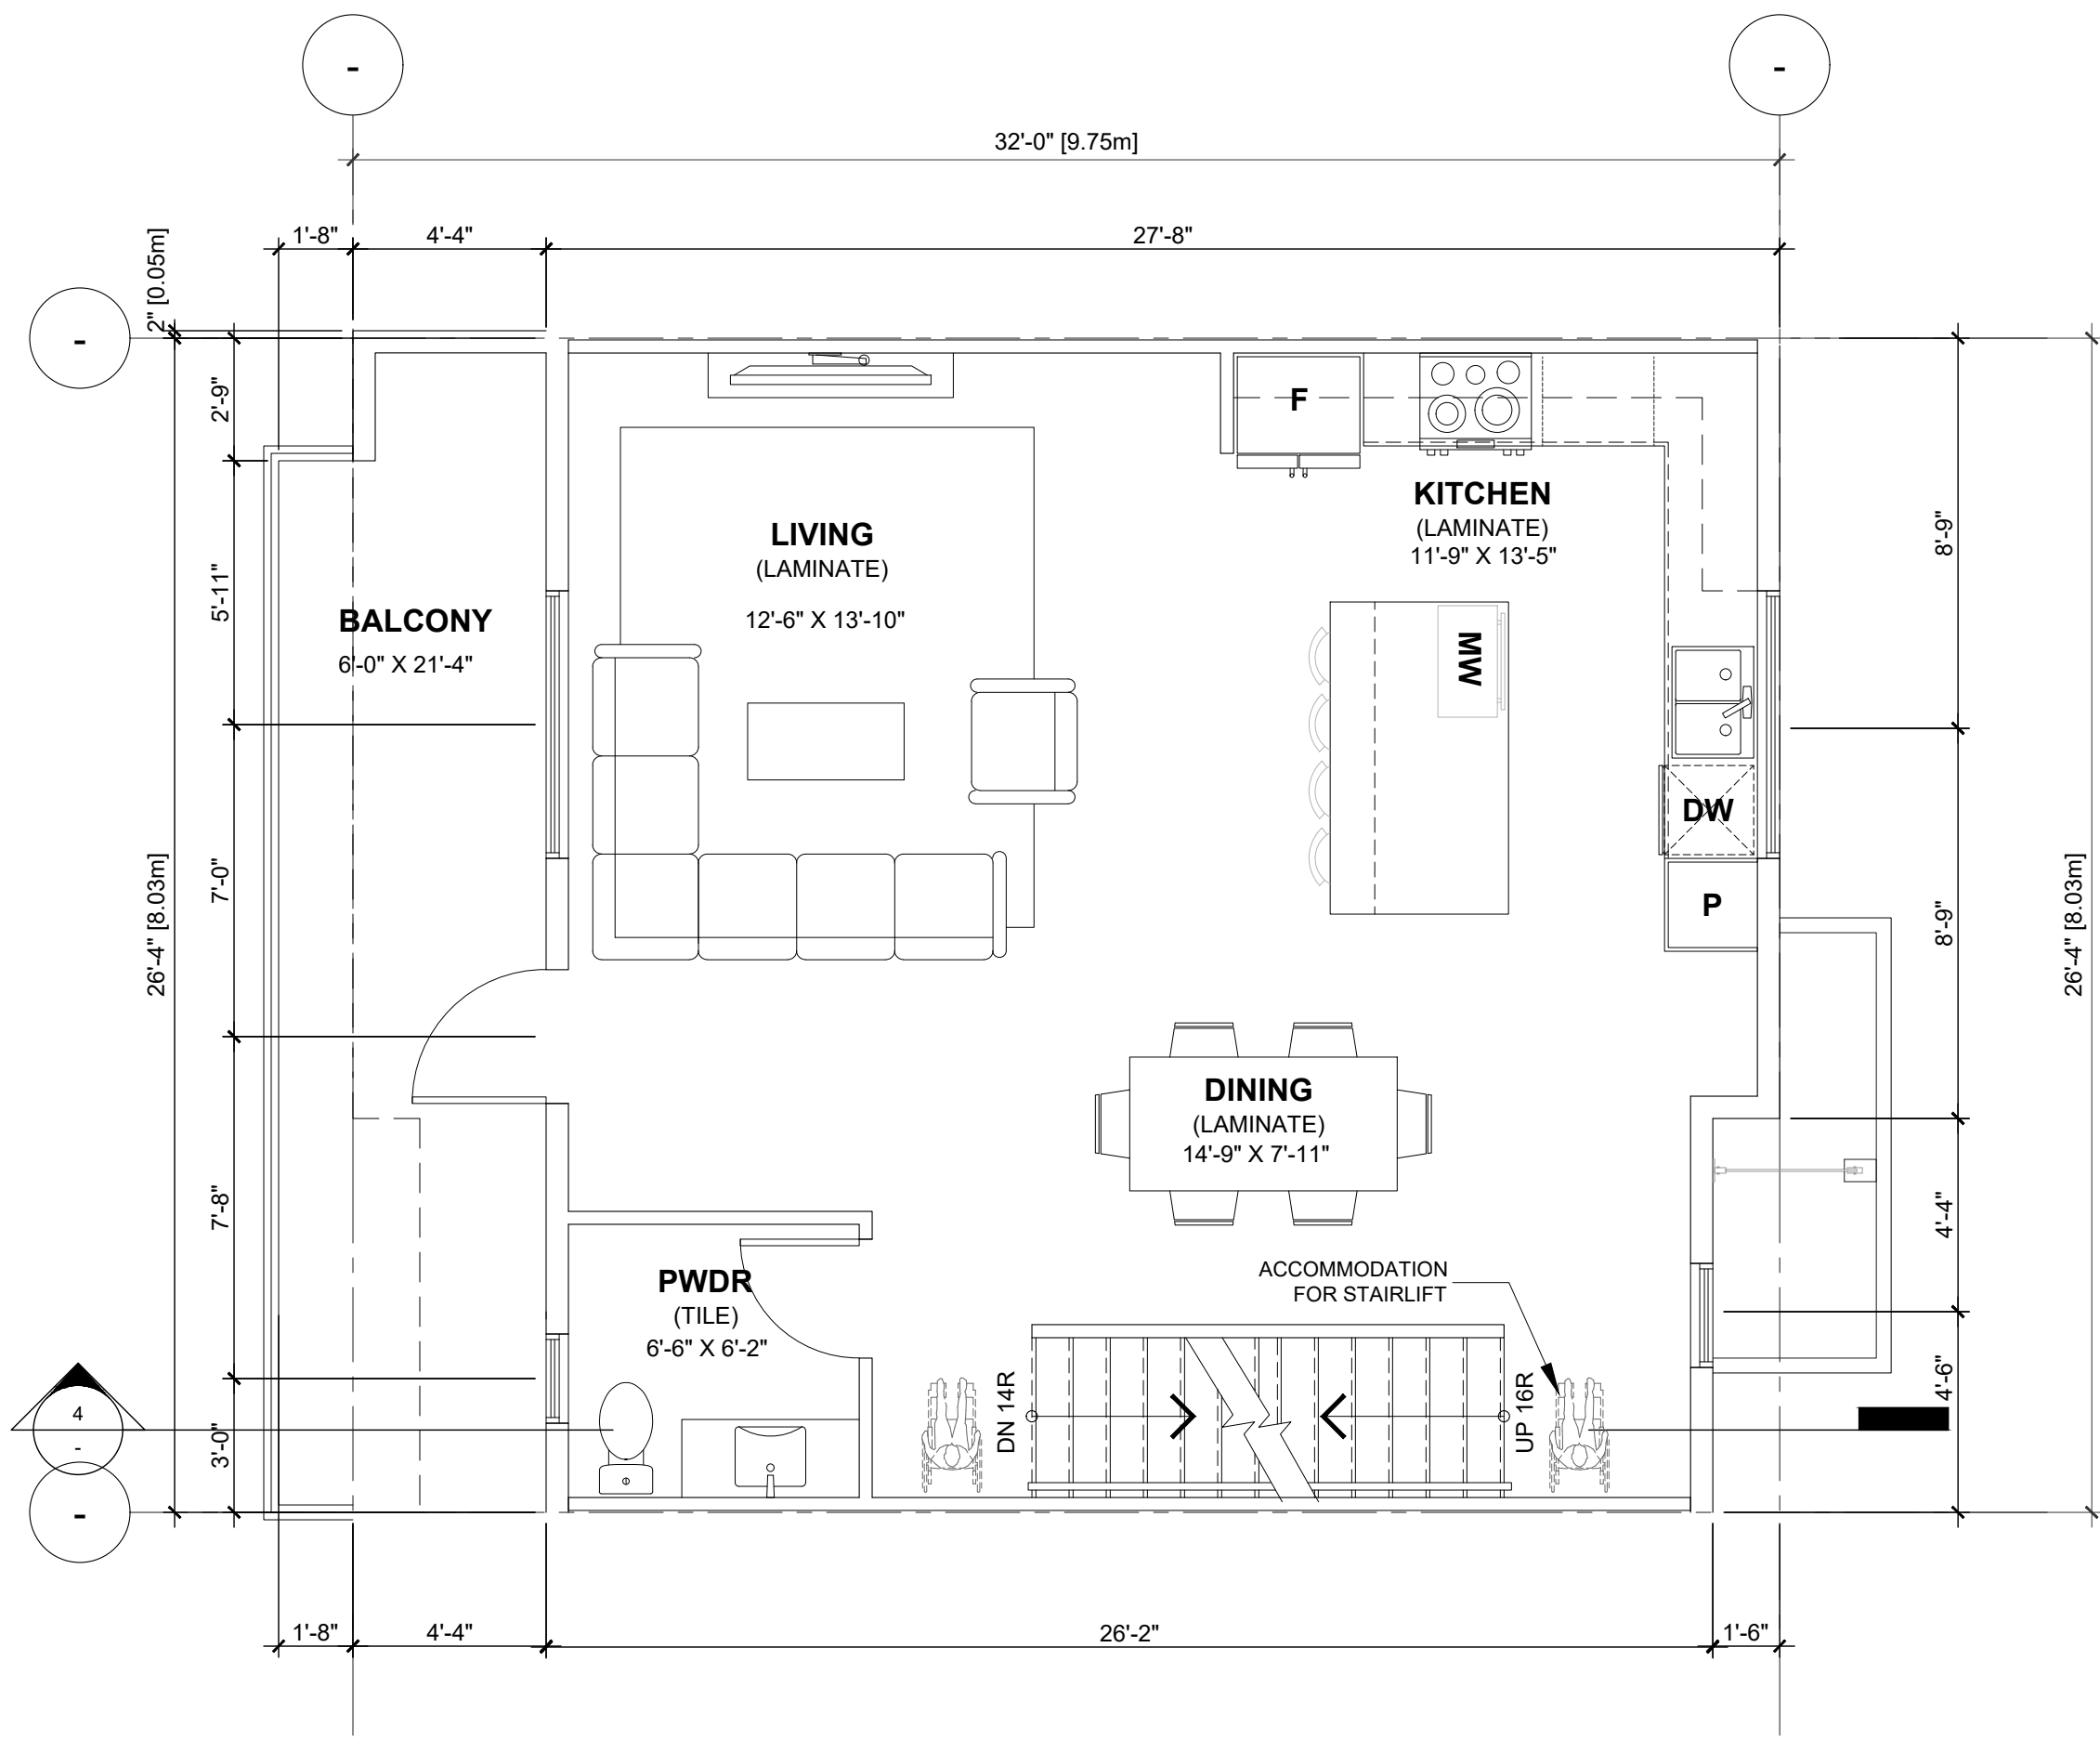

UNIT G1:	S.F.	S.M.
- GROUND FLOOR	829.67	77.08
- 2ND FLOOR	715.31	66.45
- 3RD FLOOR	816.17	75.82
- GROSS FLOOR AREA =	2,361.14	219.36
- GARAGE	498.05	46.27
- MECH./STOR.	31.36	2.91
- NET AREA =	1,831.73	170.17

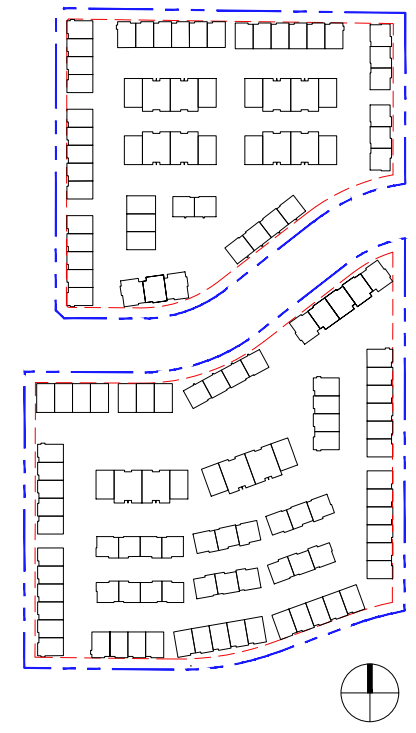

REVISIONS
1

ISSUES	DATE
8	
7	
6	
5	
4	
3	
2	
1 ISSUED FOR DP	June 07, 2024




PROJECT NUMBER	DE-08.1
DRAWN BY	RR/ RW/ LC
CHECKED BY	RW
DATE CHECKED	
CONSULTANT	





PROJECT	EMORY TOWNHOMES
	20315 & 20323 78 AVE, 20320 & 20340 80 AVE, 7831, 7843, & 7849 204 ST TOWNSHIP OF LANGLEY, BC

DRAWING TITLE	UNIT G1 (INTERNAL UNIT) FLOOR PLANS & SECTION
---------------	--

DRAWING No.	
-------------	--

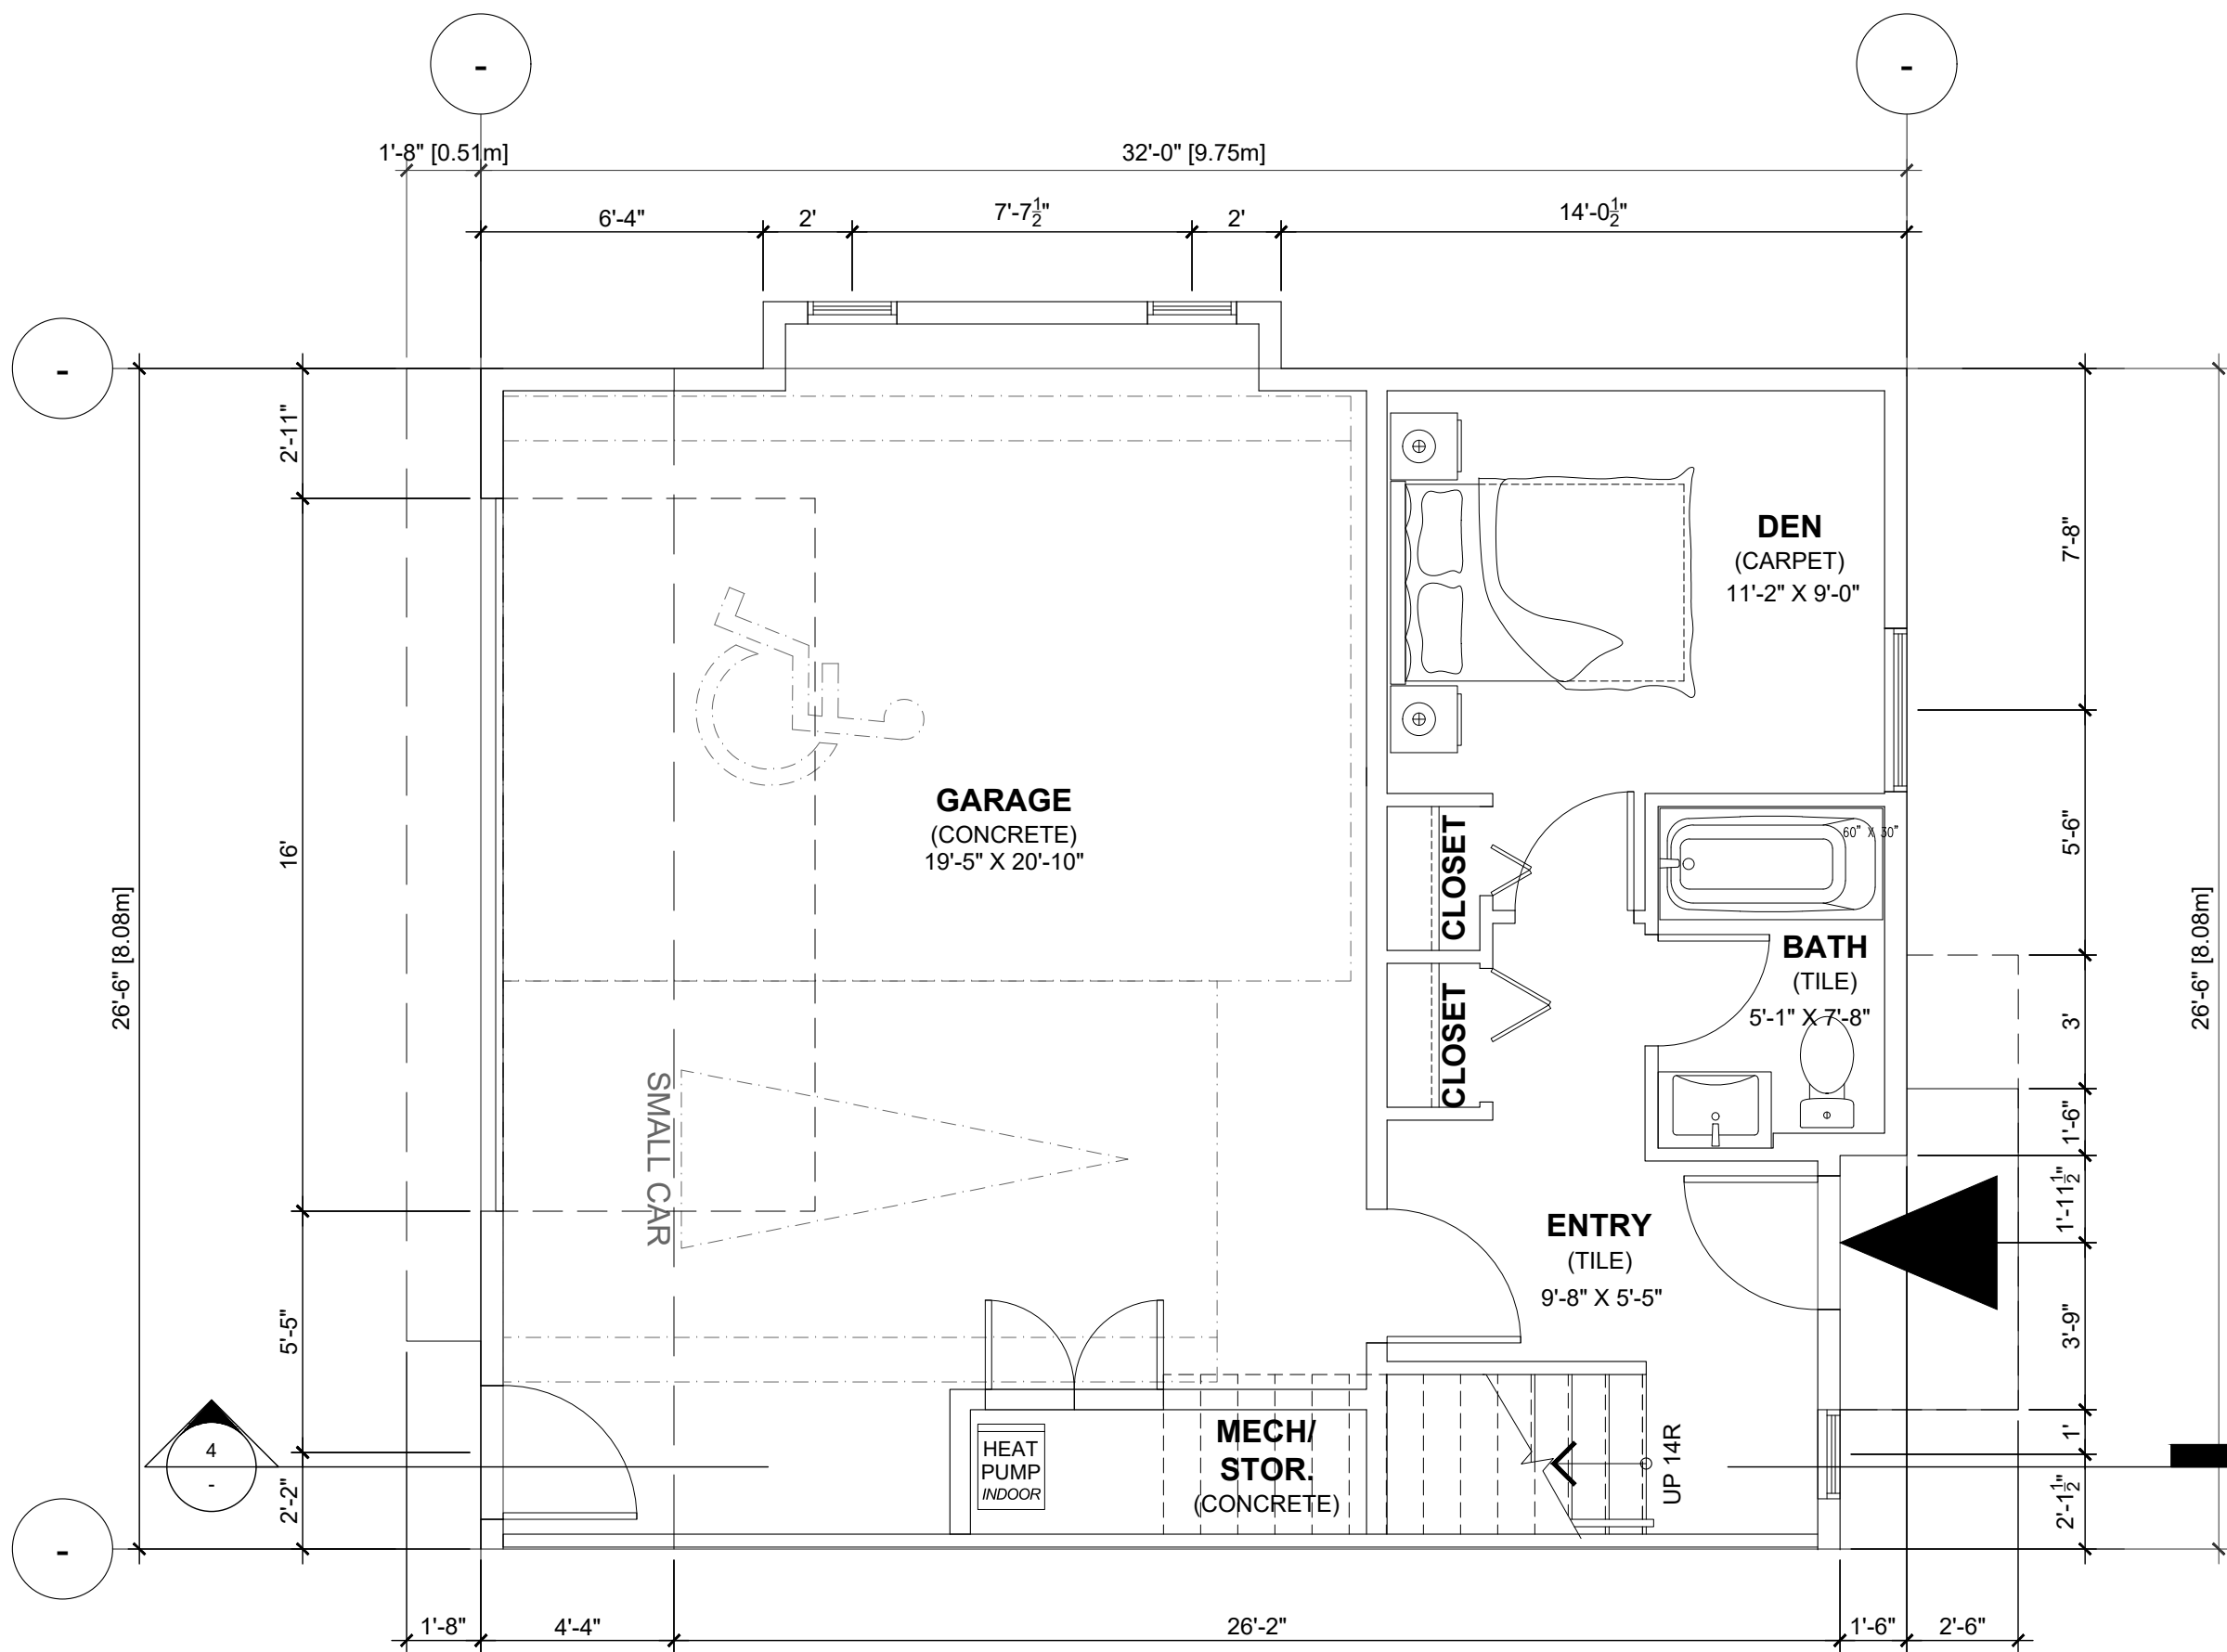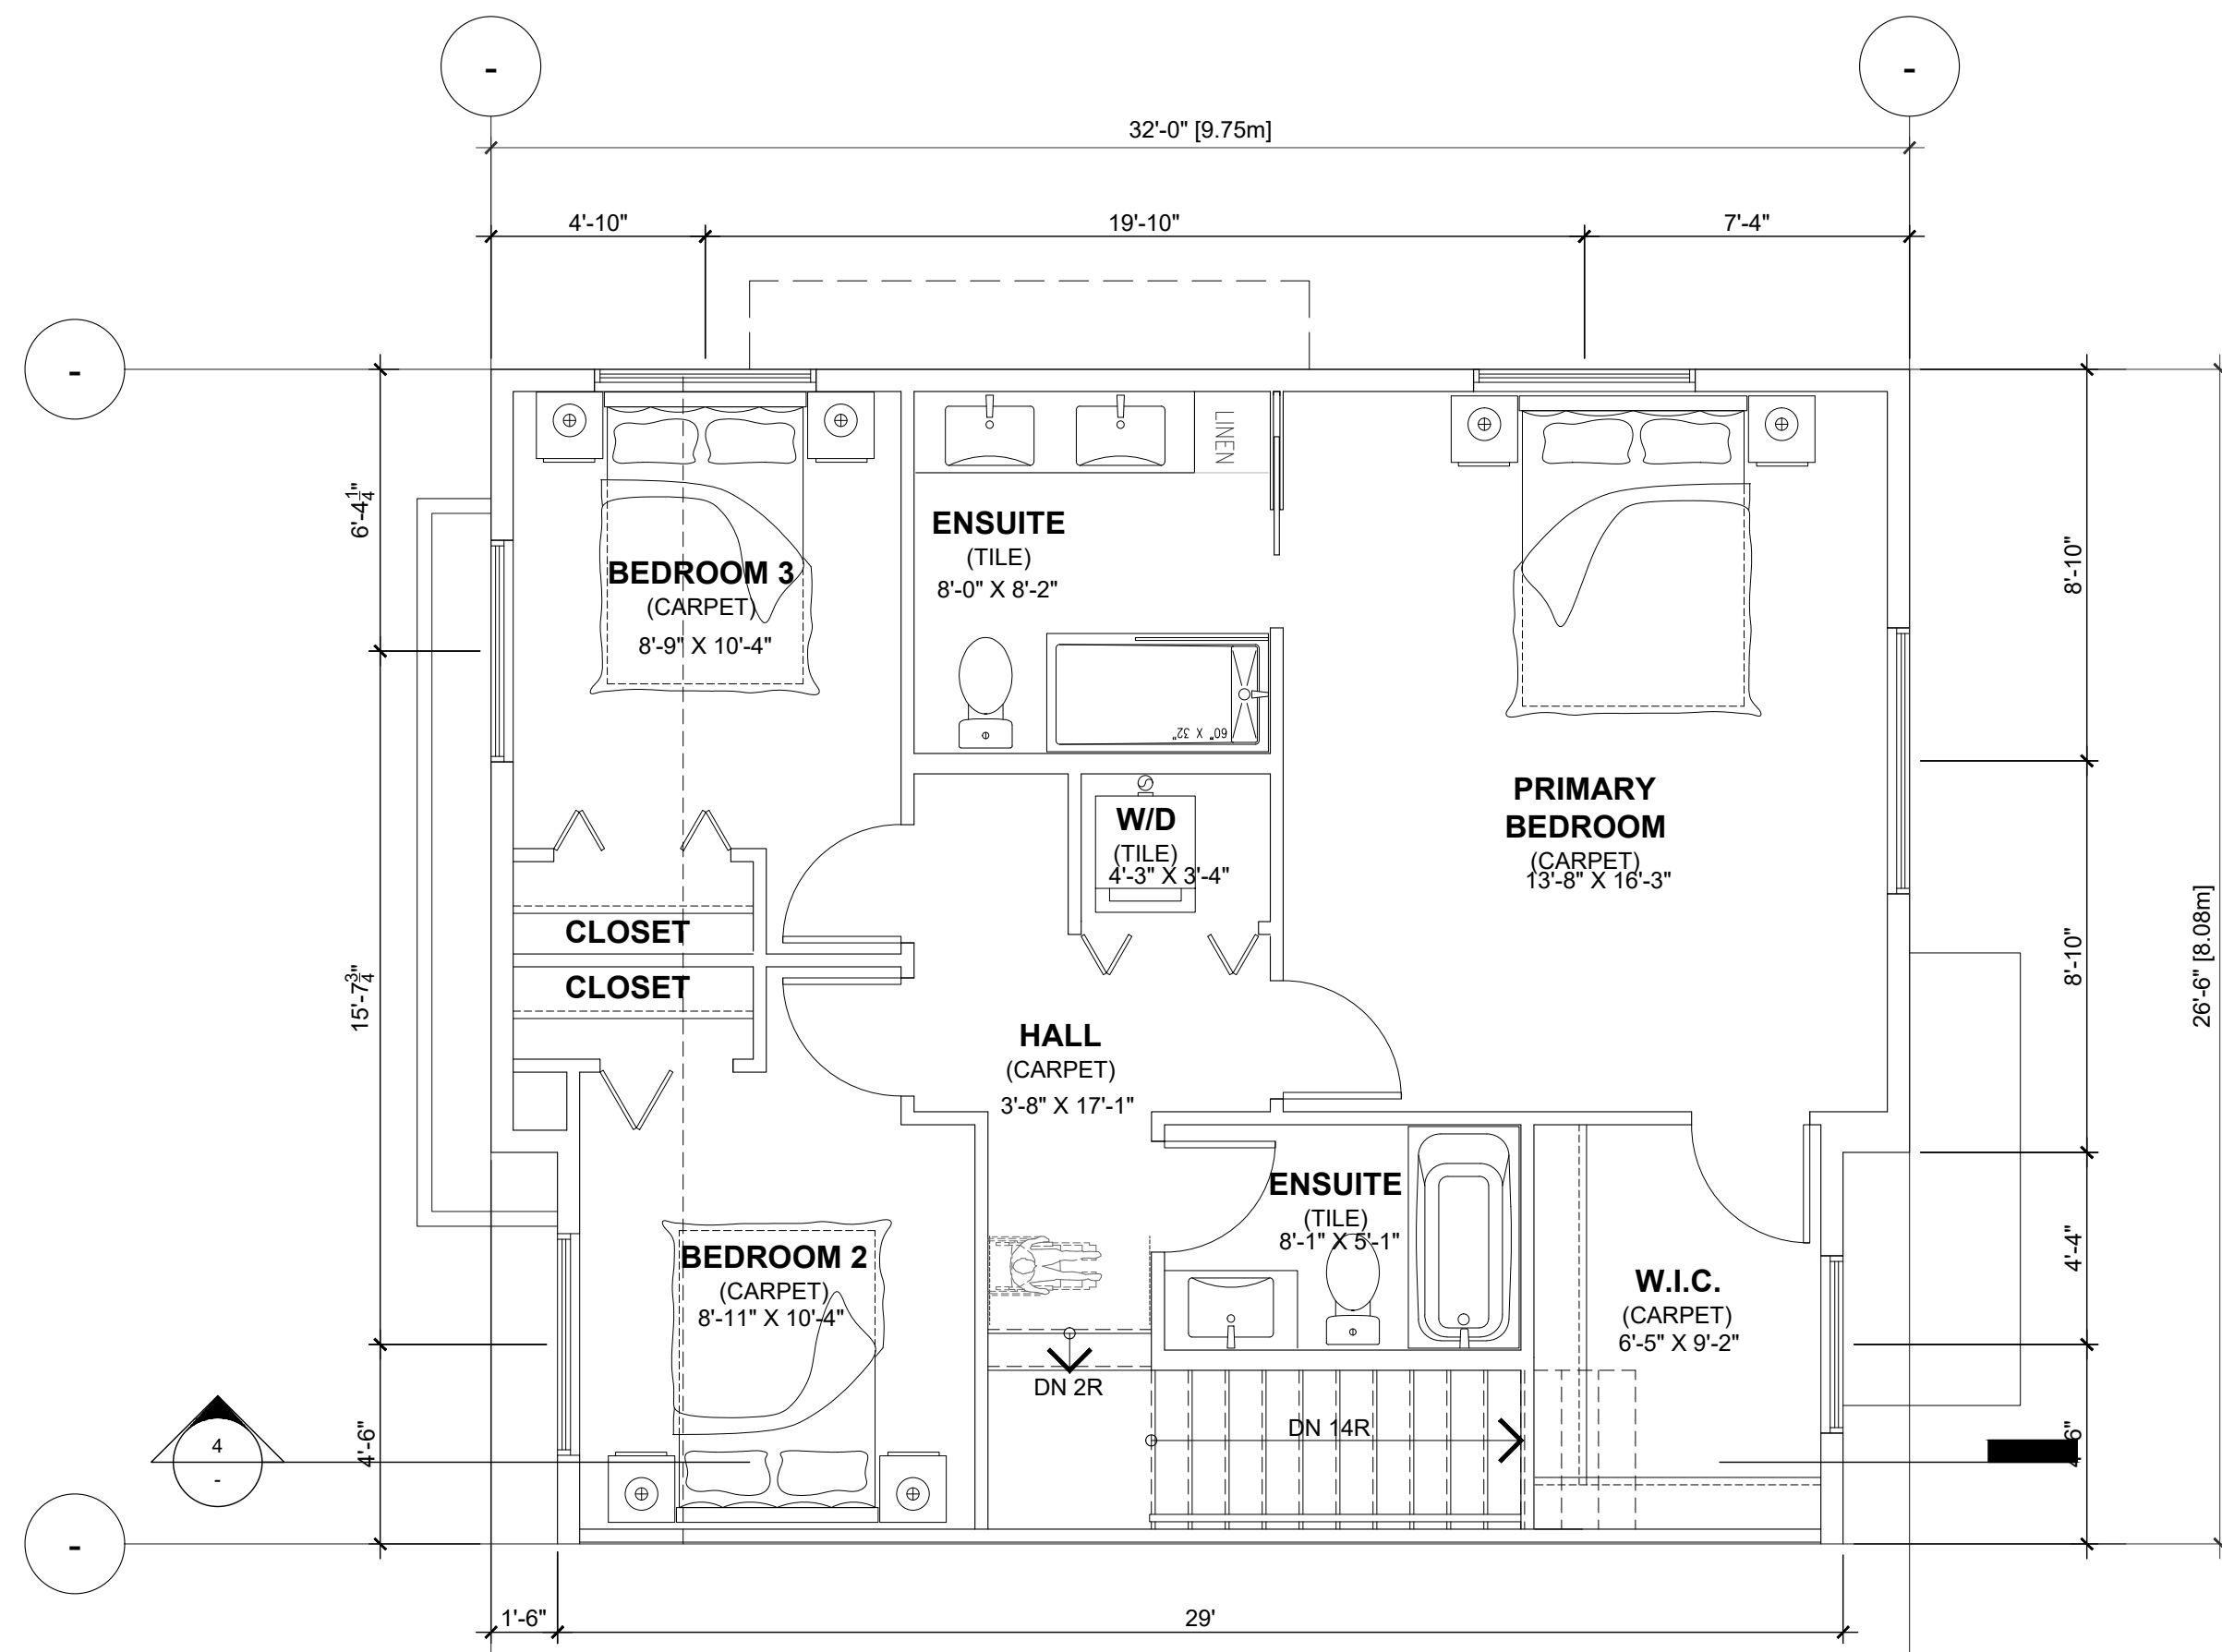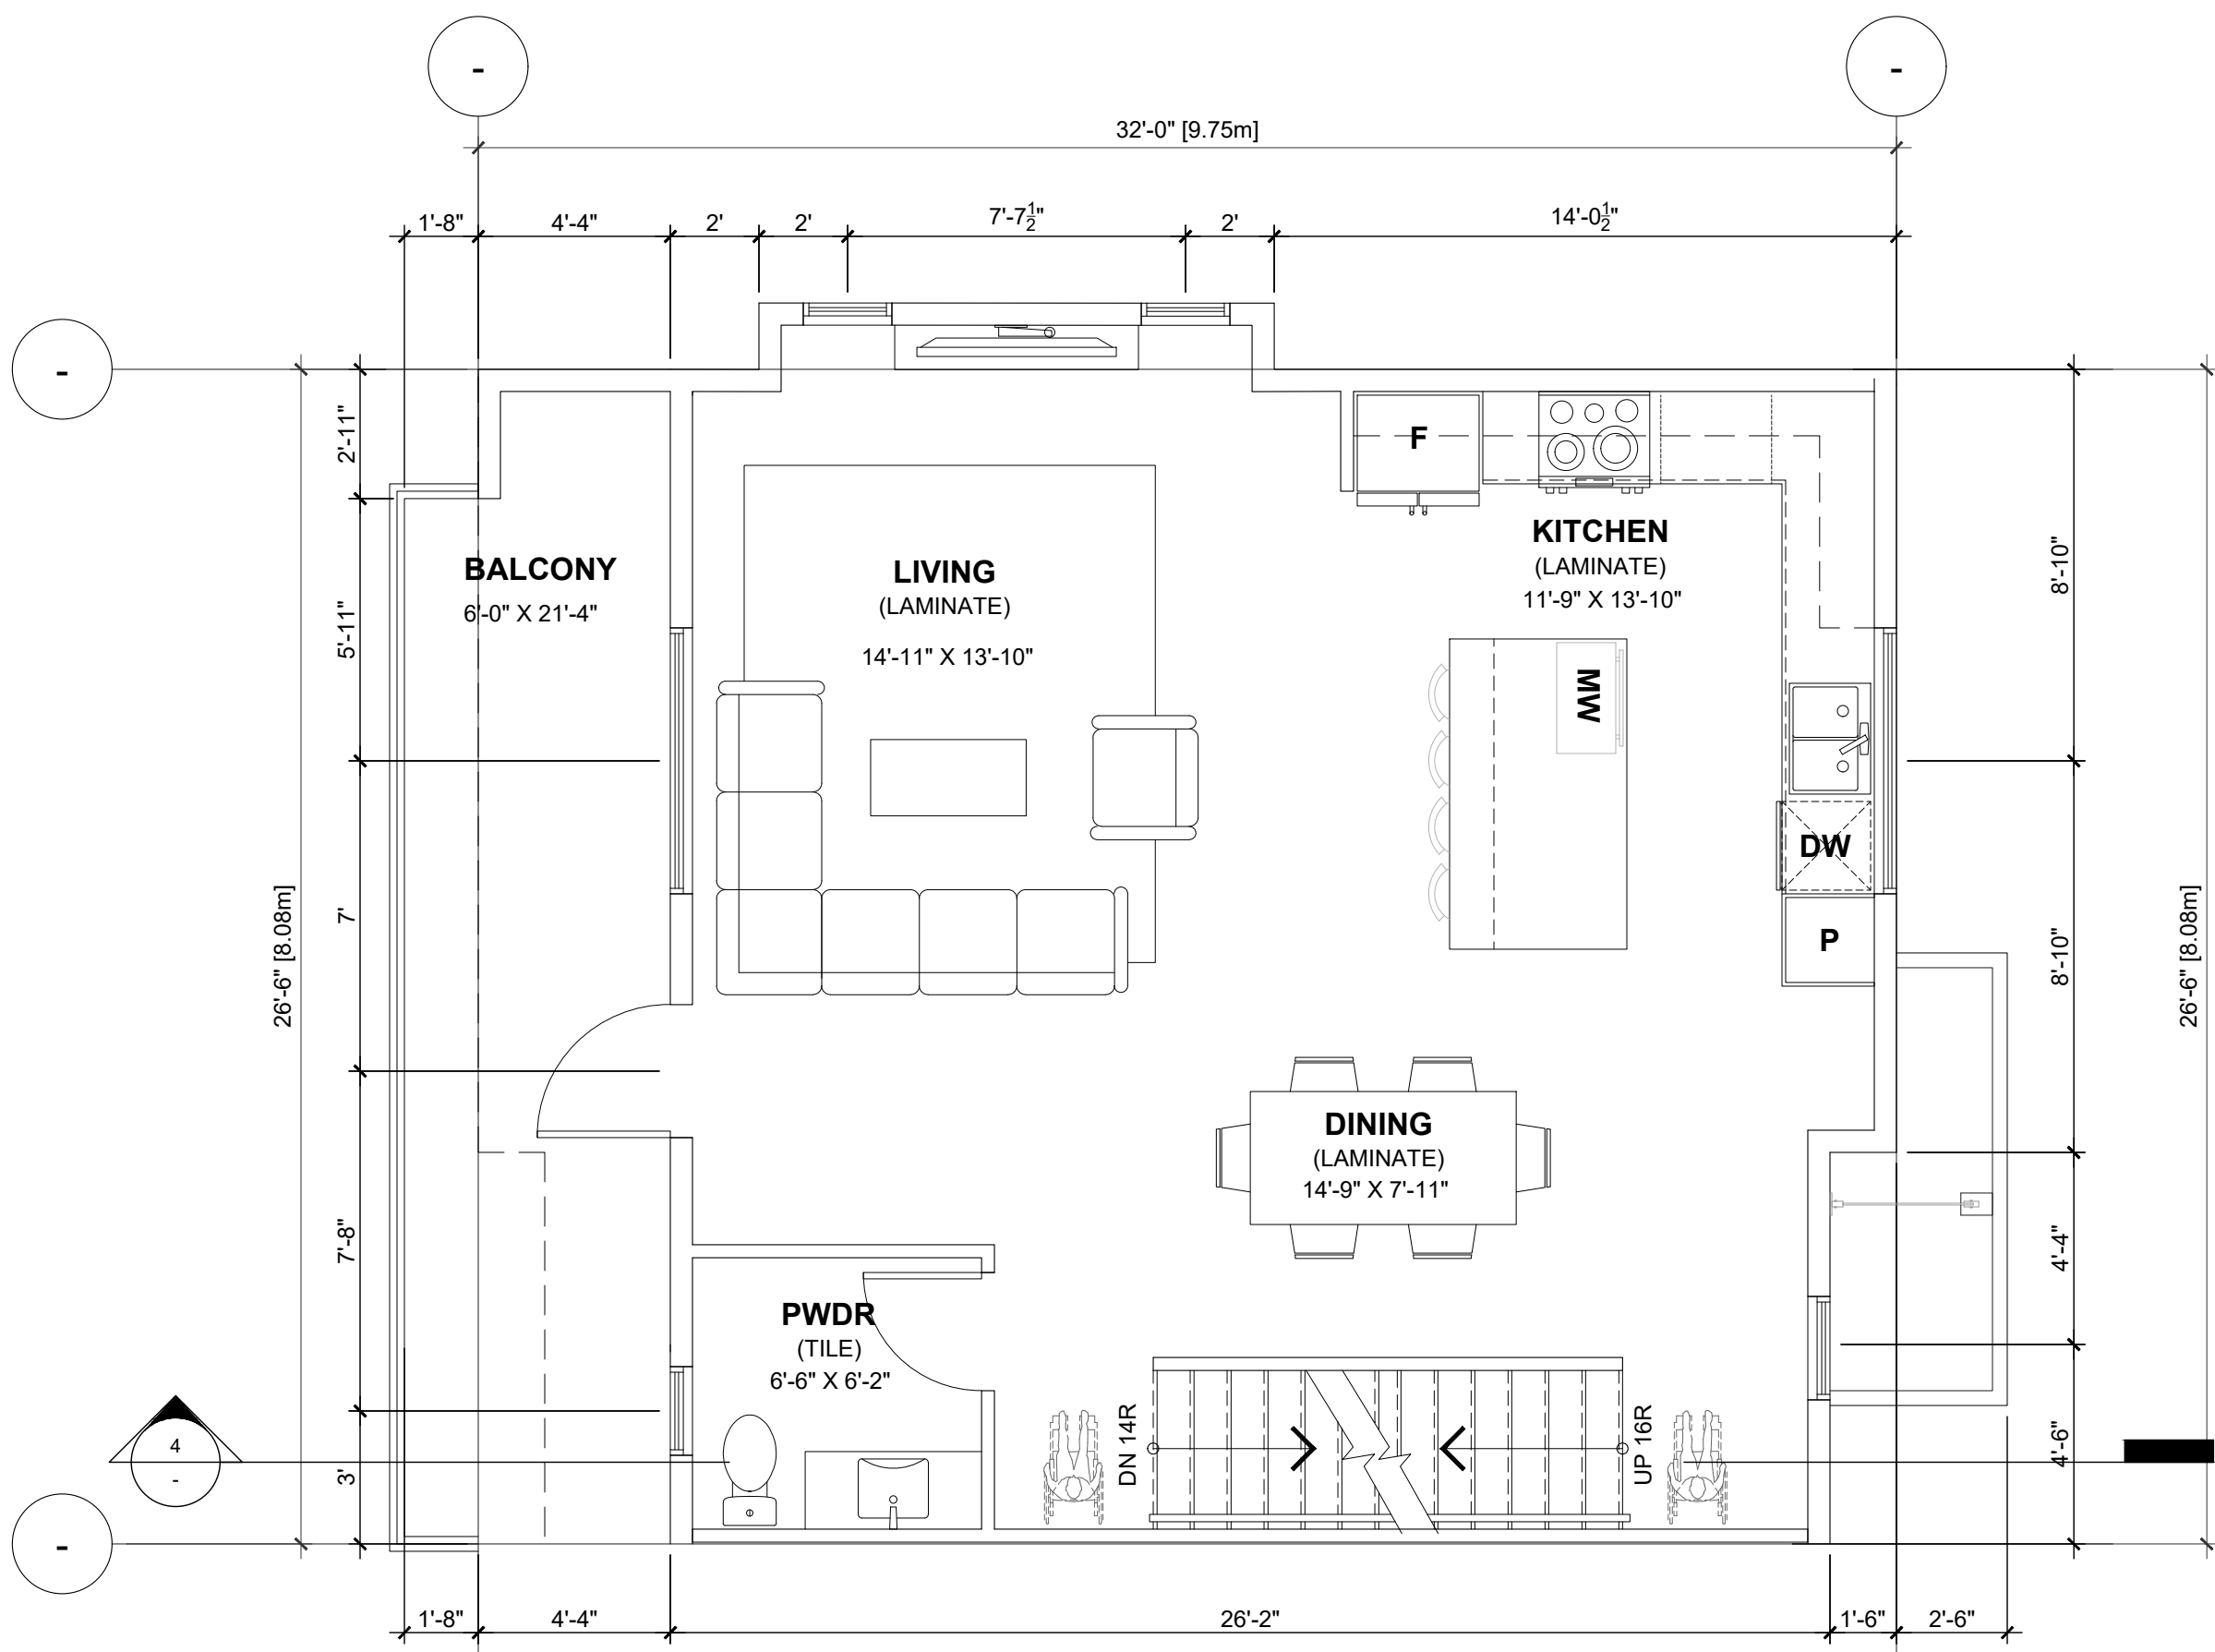


UNIT G1b:	S.F.	S.M.
- GROUND FLOOR	852.18	79.17
- 2ND FLOOR	737.29	68.50
- 3RD FLOOR	821.40	76.31
- GROSS FLOOR AREA =	2,410.86	223.98
- GARAGE	518.84	48.20
- MECH./STOR.	31.36	2.91
- NET AREA =	1,860.67	172.86

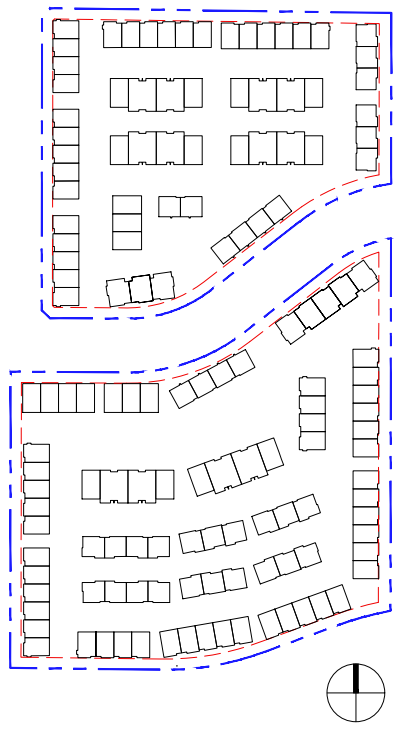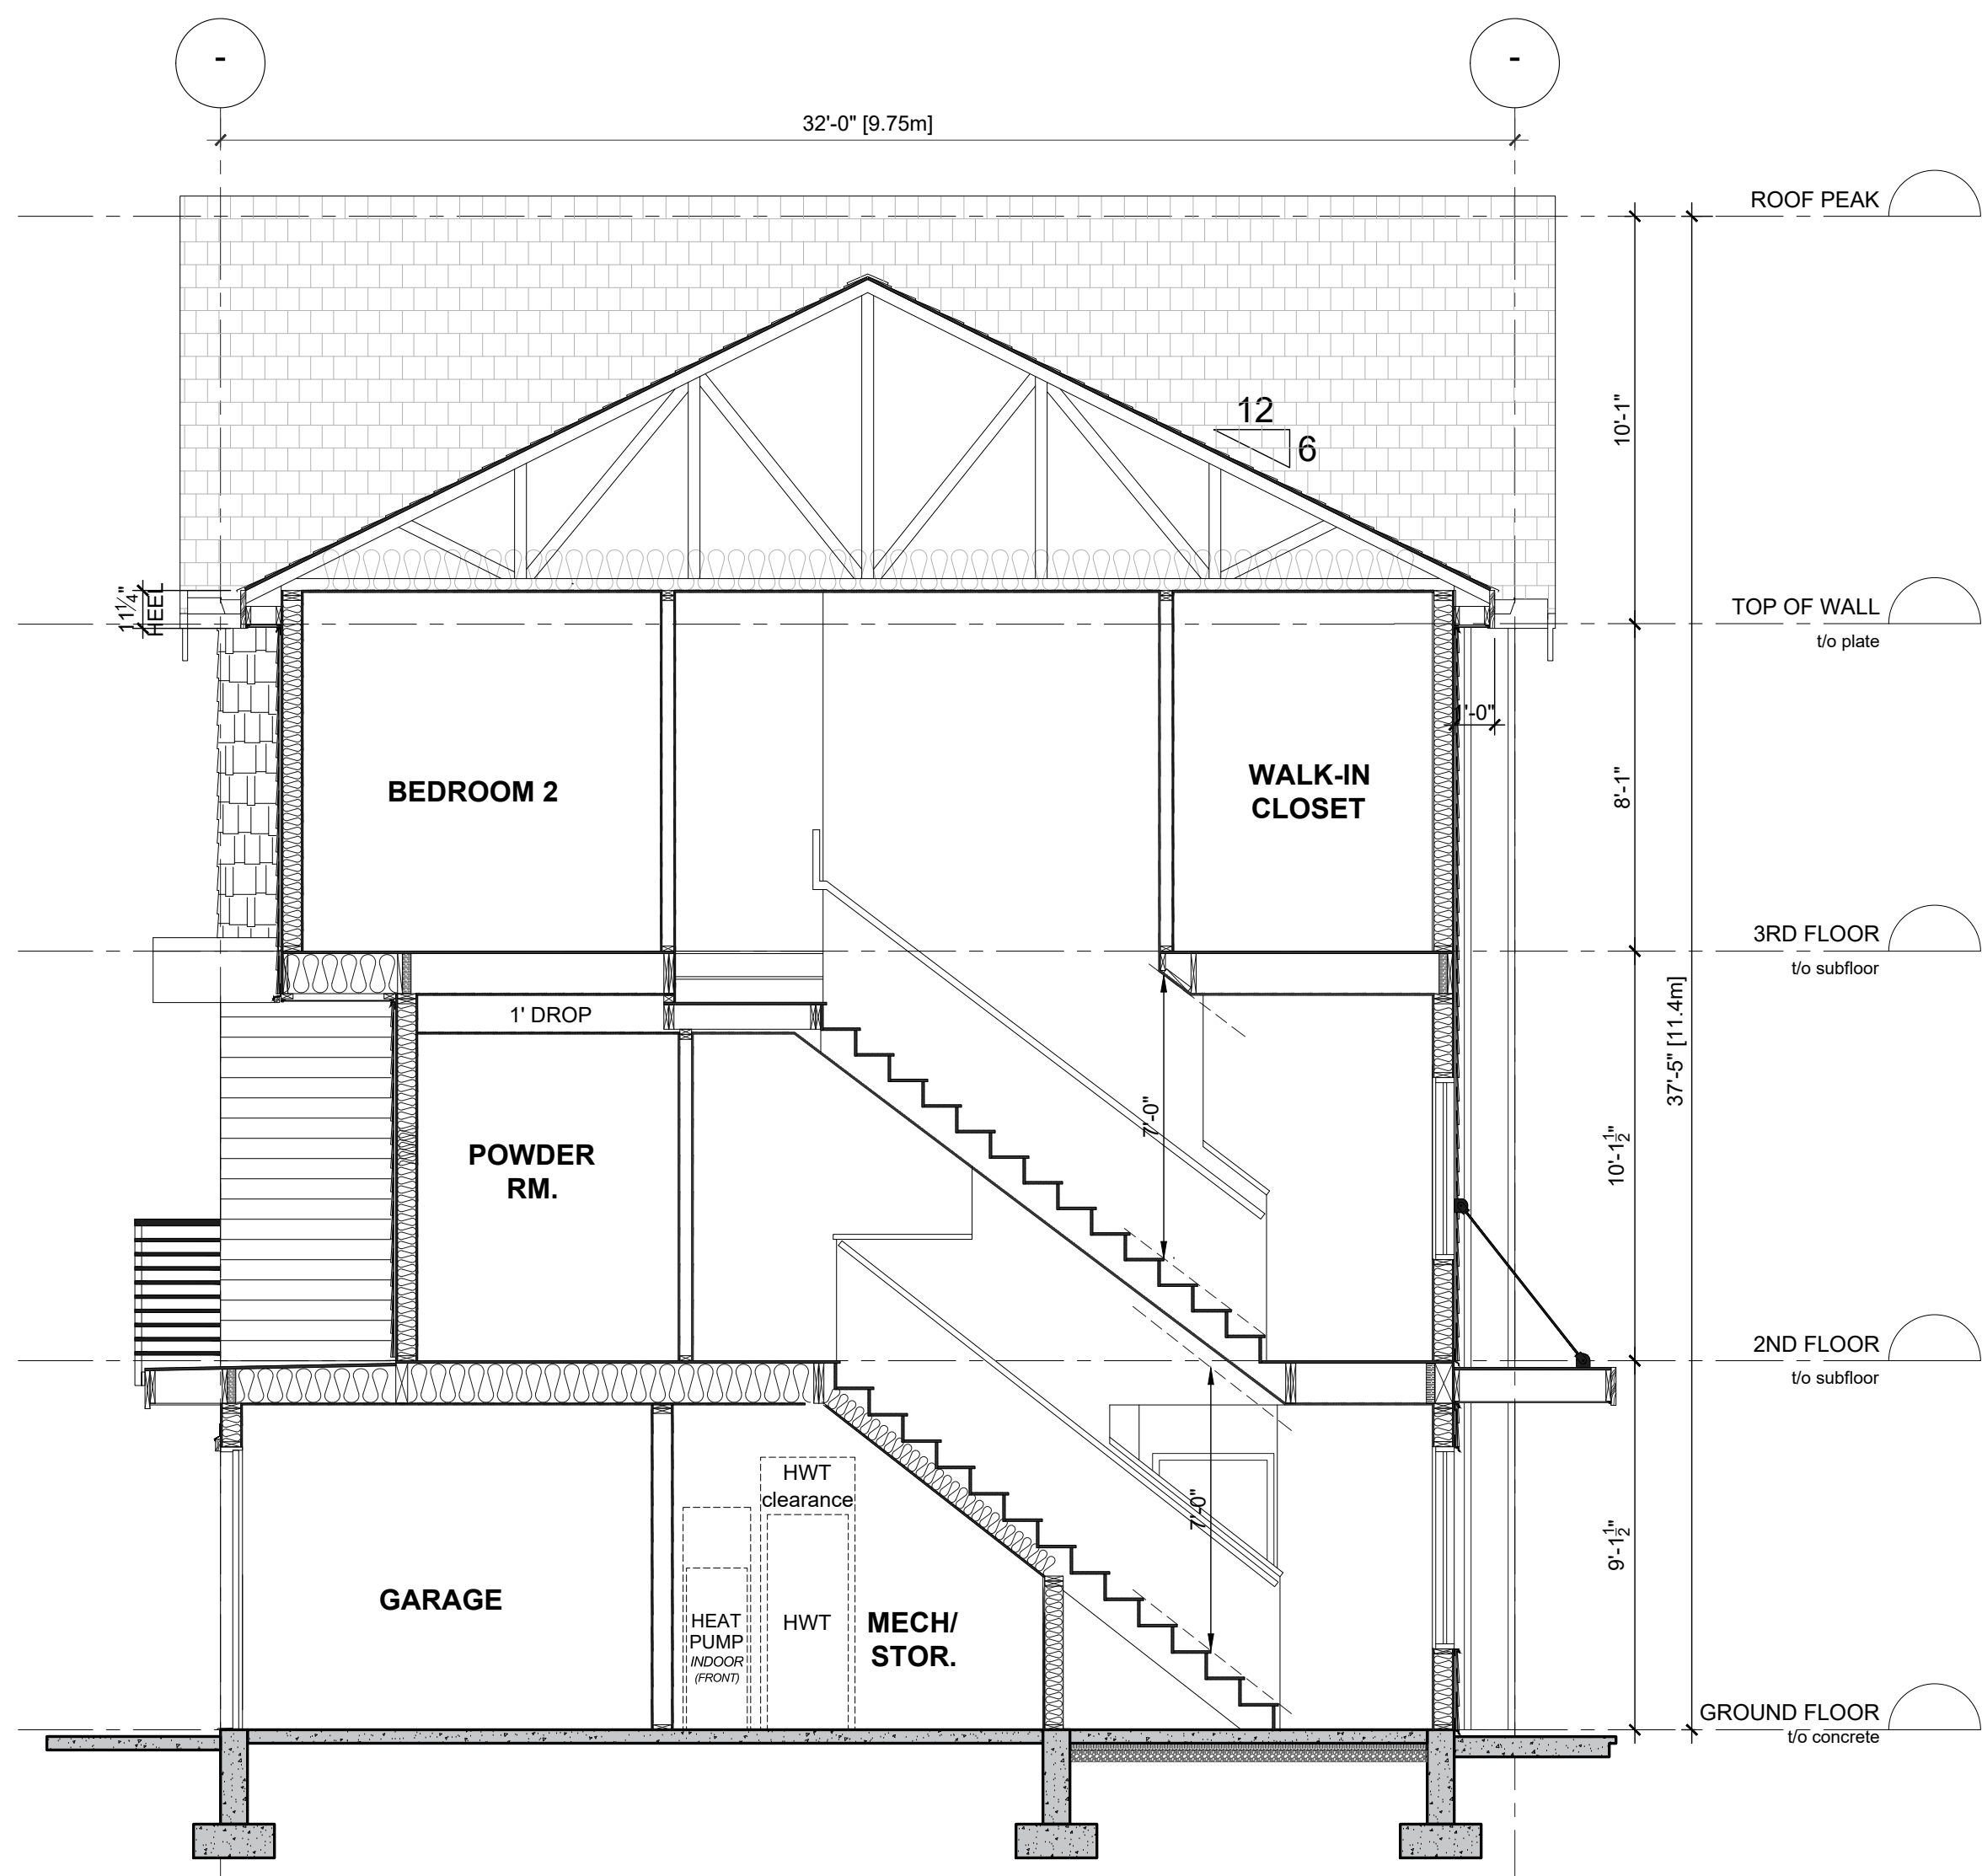

REVISIONS
1

ISSUES	DATE
8	
7	
6	
5	
4	
3	
2	
1 ISSUED FOR DP	June 07, 2024

PROJECT NUMBER	DE-08.1
DRAWN BY	RR/ RW/ LC
CHECKED BY	RW
DATE CHECKED	
CONSULTANT	

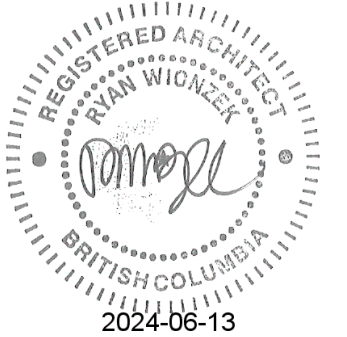

PROJECT	EMORY TOWNHOMES 20315 & 20323 78 AVE, 20320 & 20340 80 AVE, 7831, 7843, & 7849 204 ST TOWNSHIP OF LANGLEY, BC
---------	---

DRAWING TITLE	UNIT G1b (INTERNAL UNIT) FLOOR PLANS & SECTION
DRAWING No.	

COLOR SCHEME 3 - R 1




ASPHALT SINGLES



FIBRE CEMENT LAP SIDING
ARCTIC WHITE



FIBRE CEMENT SHINGLE SIDING
IRON GRAY

 

FIBRE CEMENT BOARD & BATTEN
BM - HC-68 - MIDDLEBURY BROWN



"FEATURE" FIBRE CEMENT VENTED SOFFIT
WOODTONE / RUSTIC SERIES / WINCHESTER BROWN



VENTED VINYL SOFFIT
BLACK

DOUBLE GLAZED, THERMAL VINYL WINDOWS & SLIDERS
BLACK

DOORS, METAL CLAD, DOUBLE GLAZED, PREFIN.
BM - 2134-30 Iron Mountain

FIBRE CEMENT TRIMS, PANELS & BANDS, SMOOTH, PREFIN
IRON GRAY

FIBRE CEMENT TRIMS, PANELS & BANDS, SMOOTH, PREFIN
ARCTIC WHITE

PREFINISHED ALUMINUM GUARDRAIL
BLACK

PRE-FINISHED ALUMINUM GUTTER & RWL
BM - 2134-30 Iron Mountain

PRE-FINISHED METAL FLASHINGS
BM - 2134-30 Iron Mountain

PREFINISHED METAL CANOPY c/w TIE BACKS
BLACK

01

02

03

04

05

06

10

11

12

13

14

15

16

17

10

03

12

14

17

11




01

02

13

04

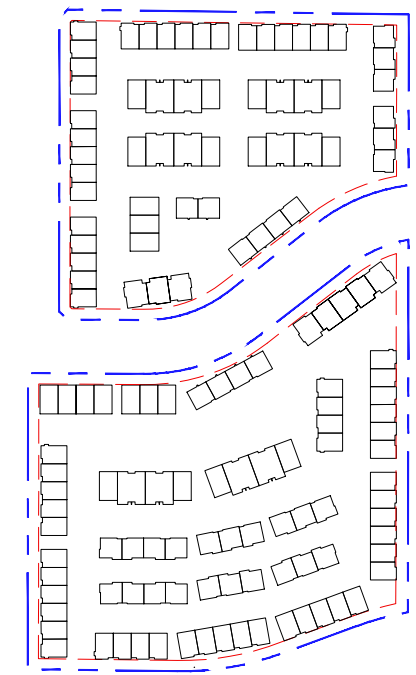

REVISIONS	
1	

ISSUES	DATE
8	
7	
6	
5	
4	
3	
2	
1 ISSUED FOR DP	June 07, 2024

PROJECT NUMBER	DE-08.1
DRAWN BY	RR/ RV/ LC
CHECKED BY	RW
DATE CHECKED	
CONSULTANT	




PROJECT	EMORY TOWNHOMES
	20315 & 20323 78 AVE, 20320 & 20340 80 AVE, 7831, 7843, & 7849 204 ST TOWNSHIP OF LANGLEY, BC

DRAWING TITLE	BUILDING #12 MATERIAL BOARD 3-R1
---------------	---

DRAWING No.

COLOR SCHEME 1 - R 2

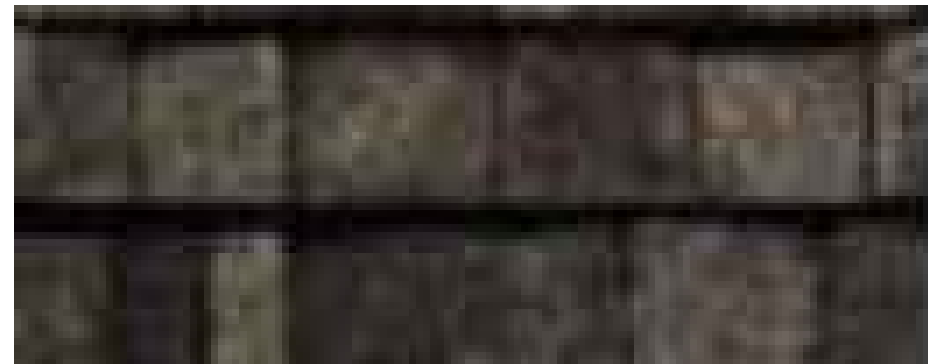

ASPHALT SINGLES



FIBRE CEMENT LAP SIDING
IRON GRAY



FIBRE CEMENT SHINGLE SIDING
ARCTIC WHITE



FIBRE CEMENT BOARD & BATTEN
BM - AF-125 - MORREL



"FEATURE" FIBRE CEMENT VENTED SOFFIT
WOODTONE / RUSTIC SERIES / SAND CASTLE



VENTED VINYL SOFFIT
BLACK

DOUBLE GLAZED, THERMAL VINYL WINDOWS & SLIDERS
BLACK

DOORS, METAL CLAD, DOUBLE GLAZED, PREFIN.
BM - 2134-30 Iron Mountain

FIBRE CEMENT TRIMS, PANELS & BANDS, SMOOTH, PREFIN
IRON GRAY

FIBRE CEMENT TRIMS, PANELS & BANDS, SMOOTH, PREFIN
ARCTIC WHITE

PREFINISHED ALUMINUM GUARDRAIL
BLACK

PRE-FINISHED ALUMINUM GUTTER & RWL
BM - 2134-30 Iron Mountain

PRE-FINISHED METAL FLASHINGS
BM - 2134-30 Iron Mountain

PREFINISHED METAL CANOPY c/w TIE BACKS
BLACK

01

02

03

04

05

06

10

11

12

13

14

15

16

17

10

04

12

17

11




03

01

02

12

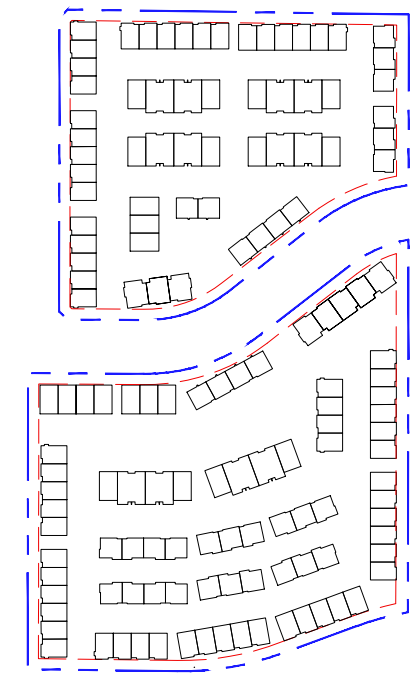

REVISIONS

ISSUES	DATE
8	
7	
6	
5	
4	
3	
2	
1 ISSUED FOR DP	June 07, 2024

PROJECT NUMBER DE-08.1

DRAWN BY RR/ RV/ LC

CHECKED BY RW

DATE CHECKED

CONSULTANT



PROJECT

EMORY
TOWNHOMES

20315 & 20323 78 AVE, 20320 & 20340 80 AVE,
7831, 7843, & 7849 204 ST
TOWNSHIP OF LANGLEY, BC

DRAWING TITLE

BUILDING #16
MATERIAL BOARD
1-R2

DRAWING No.

COLOR SCHEME 3 - R 2




ASPHALT SINGLES



FIBRE CEMENT LAP SIDING
IRON GRAY



FIBRE CEMENT SHINGLE SIDING
ARCTIC WHITE

 

FIBRE CEMENT BOARD & BATTEN
BM - HC-68 - MIDDLEBURY BROWN



"FEATURE" FIBRE CEMENT VENTED SOFFIT
WOODTONE / RUSTIC SERIES / WINCHESTER BROWN



VENTED VINYL SOFFIT
BLACK

DOUBLE GLAZED, THERMAL VINYL WINDOWS & SLIDERS
BLACK

DOORS, METAL CLAD, DOUBLE GLAZED, PREFIN.
BM - 2134-30 Iron Mountain

FIBRE CEMENT TRIMS, PANELS & BANDS, SMOOTH, PREFIN
IRON GRAY

FIBRE CEMENT TRIMS, PANELS & BANDS, SMOOTH, PREFIN
ARCTIC WHITE

PREFINISHED ALUMINUM GUARDRAIL
BLACK

PRE-FINISHED ALUMINUM GUTTER & RWL
BM - 2134-30 Iron Mountain

PRE-FINISHED METAL FLASHINGS
BM - 2134-30 Iron Mountain

PREFINISHED METAL CANOPY c/w TIE BACKS
BLACK

01

02

03

04

05

06

10

11

12

13

14

15

16

17

10

04

12

14

17

11



01


03

02

12

17

10

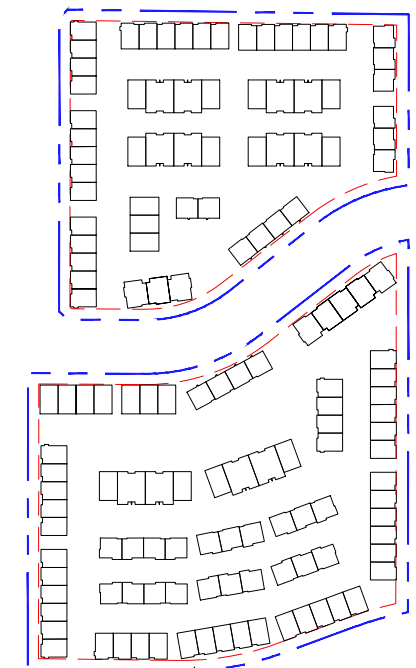

REVISIONS

ISSUES	DATE
8	
7	
6	
5	
4	
3	
2	
1 ISSUED FOR DP	June 07, 2024

PROJECT NUMBER	DE-08.1
DRAWN BY	RR/ RV/ LC
CHECKED BY	RW
DATE CHECKED	

CONSULTANT



PROJECT

EMORY
TOWNHOMES

20315 & 20323 78 AVE, 20320 & 20340 80 AVE,
7831, 7843, & 7849 204 ST
TOWNSHIP OF LANGLEY, BC


DRAWING TITLE

BUILDING #23
MATERIAL BOARD
3-R2

DRAWING No.

A6.23

COLOR SCHEME 1 - R 1

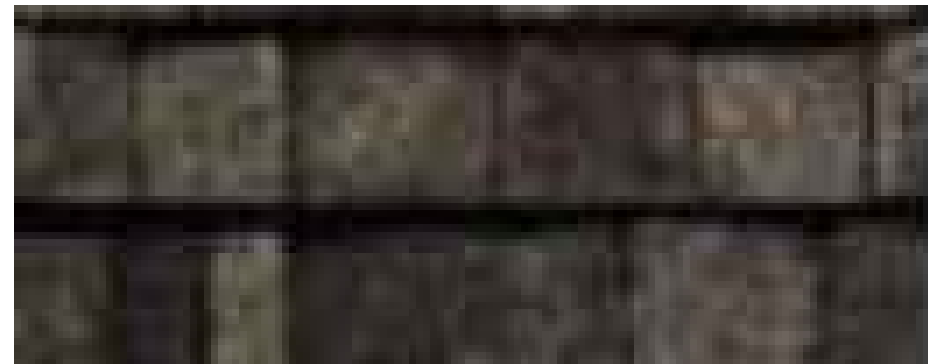

ASPHALT SINGLES



FIBRE CEMENT LAP SIDING
ARCTIC WHITE



FIBRE CEMENT SHINGLE SIDING
IRON GRAY



FIBRE CEMENT BOARD & BATTEN
BM - AF-125 - MORREL



"FEATURE" FIBRE CEMENT VENTED SOFFIT
WOODTONE / RUSTIC SERIES / SAND CASTLE



VENTED VINYL SOFFIT
BLACK

DOUBLE GLAZED, THERMAL VINYL WINDOWS & SLIDERS
BLACK

DOORS, METAL CLAD, DOUBLE GLAZED, PREFIN.
BM - 2134-30 Iron Mountain

FIBRE CEMENT TRIMS, PANELS & BANDS, SMOOTH, PREFIN
IRON GRAY


FIBRE CEMENT TRIMS, PANELS & BANDS, SMOOTH, PREFIN
ARCTIC WHITE

PREFINISHED ALUMINUM GUARDRAIL
BLACK

PRE-FINISHED ALUMINUM GUTTER & RWL
BM - 2134-30 Iron Mountain

PRE-FINISHED METAL FLASHINGS
BM - 2134-30 Iron Mountain

PREFINISHED METAL CANOPY c/w TIE BACKS
BLACK

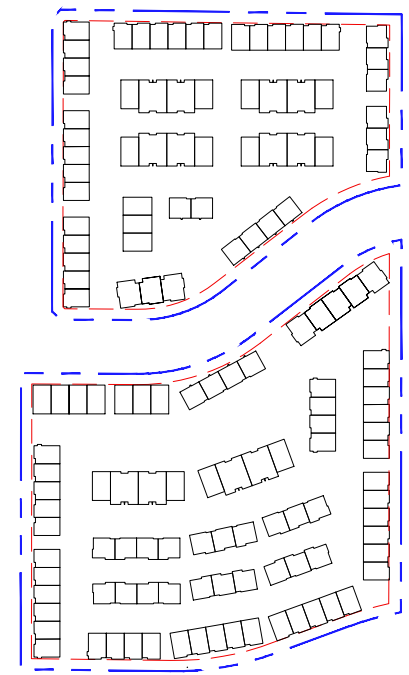

REVISIONS	
1	

ISSUES	DATE
8	
7	
6	
5	
4	
3	
2	
1 ISSUED FOR DP	June 07, 2024

PROJECT NUMBER	DE-08.1
DRAWN BY	RR/ RV/ LC
CHECKED BY	RW
DATE CHECKED	
CONSULTANT	




PROJECT	EMORY TOWNHOMES
	20315 & 20323 78 AVE, 20320 & 20340 80 AVE, 7831, 7843, & 7849 204 ST TOWNSHIP OF LANGLEY, BC

DRAWING TITLE	BUILDING #24 MATERIAL BOARD 1-R1
---------------	---

DRAWING No.

COLOR SCHEME 2 - R 2

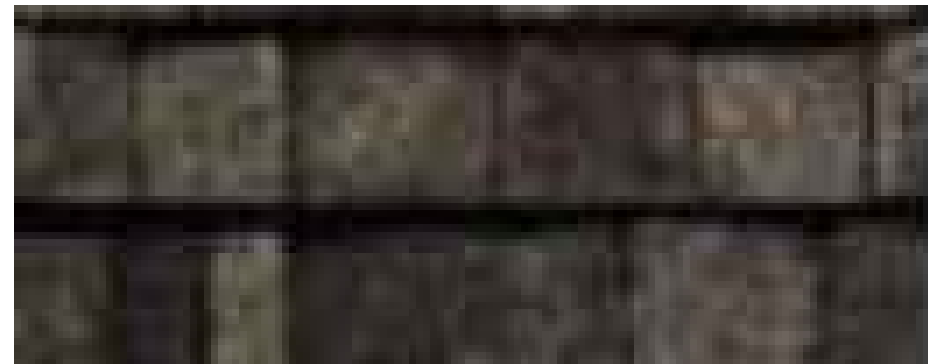

ASPHALT SINGLES



FIBRE CEMENT LAP SIDING
IRON GRAY



FIBRE CEMENT SHINGLE SIDING
ARCTIC WHITE



FIBRE CEMENT BOARD & BATTEN
BM - HC-76 - DAVENPORT TAN



"FEATURE" FIBRE CEMENT VENTED SOFFIT
WOODTONE / RUSTIC SERIES / CARIBOU TRAILS



VENTED VINYL SOFFIT
BLACK

DOUBLE GLAZED, THERMAL VINYL WINDOWS & SLIDERS
BLACK

DOORS, METAL CLAD, DOUBLE GLAZED, PREFIN.
BM - 2134-30 Iron Mountain

FIBRE CEMENT TRIMS, PANELS & BANDS, SMOOTH, PREFIN
IRON GRAY


FIBRE CEMENT TRIMS, PANELS & BANDS, SMOOTH, PREFIN
ARCTIC WHITE

PREFINISHED ALUMINUM GUARDRAIL
BLACK

PRE-FINISHED ALUMINUM GUTTER & RWL
BM - 2134-30 Iron Mountain

PRE-FINISHED METAL FLASHINGS
BM - 2134-30 Iron Mountain

PREFINISHED METAL CANOPY c/w TIE BACKS
BLACK

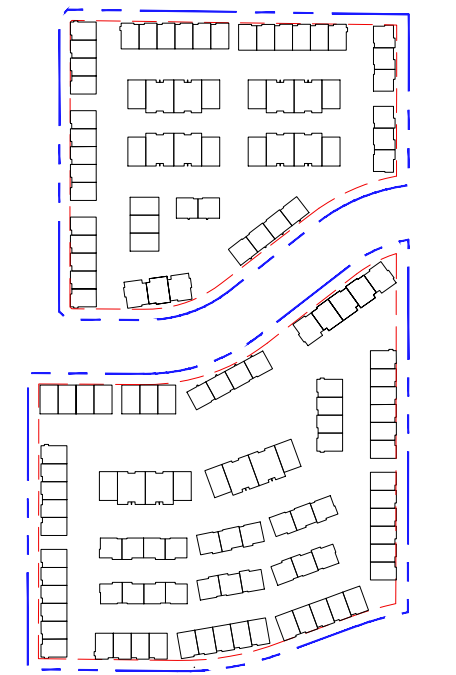

REVISIONS	
1	
ISSUES	DATE
8	
7	
6	
5	
4	
3	
2	
1 ISSUED FOR DP	June 07, 2024

PROJECT NUMBER	DE-08.1
DRAWN BY	RR/ RV/ LC
CHECKED BY	RW
DATE CHECKED	
CONSULTANT	




PROJECT	EMORY TOWNHOMES
	20315 & 20323 78 AVE, 20320 & 20340 80 AVE, 7831, 7843, & 7849 204 ST TOWNSHIP OF LANGLEY, BC

DRAWING TITLE	BUILDING #26 MATERIAL BOARD 2-R2
---------------	---

DRAWING No.

COLOR SCHEME 2 - R 1

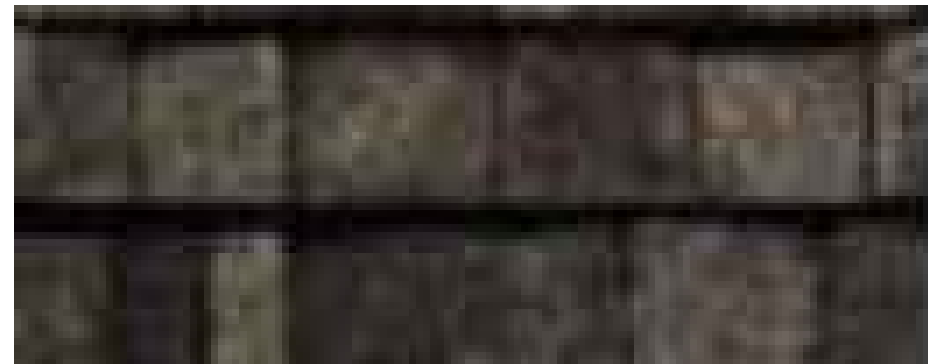

ASPHALT SINGLES



FIBRE CEMENT LAP SIDING
ARCTIC WHITE



FIBRE CEMENT SHINGLE SIDING
IRON GRAY



FIBRE CEMENT BOARD & BATTEN
BM - HC-76 - DAVENPORT TAN



"FEATURE" FIBRE CEMENT VENTED SOFFIT
WOODTONE / RUSTIC SERIES / CARIBOU TRAILS



VENTED VINYL SOFFIT
BLACK

DOUBLE GLAZED, THERMAL VINYL WINDOWS & SLIDERS
BLACK

DOORS, METAL CLAD, DOUBLE GLAZED, PREFIN.
BM - 2134-30 Iron Mountain

FIBRE CEMENT TRIMS, PANELS & BANDS, SMOOTH, PREFIN
IRON GRAY


FIBRE CEMENT TRIMS, PANELS & BANDS, SMOOTH, PREFIN
ARCTIC WHITE

PREFINISHED ALUMINUM GUARDRAIL
BLACK

PRE-FINISHED ALUMINUM GUTTER & RWL
BM - 2134-30 Iron Mountain


PRE-FINISHED METAL FLASHINGS
BM - 2134-30 Iron Mountain

PREFINISHED METAL CANOPY c/w TIE BACKS
BLACK

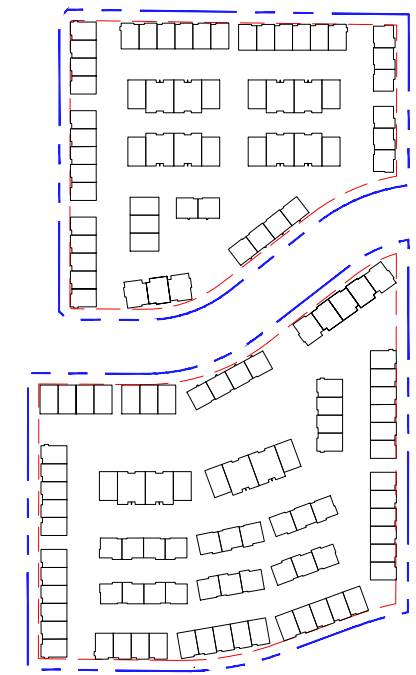

REVISIONS	
1	
ISSUES	DATE
8	
7	
6	
5	
4	
3	
2	
1 ISSUED FOR DP	June 07, 2024

PROJECT NUMBER	DE-08.1
DRAWN BY	RR/ RV/ LC
CHECKED BY	RW
DATE CHECKED	

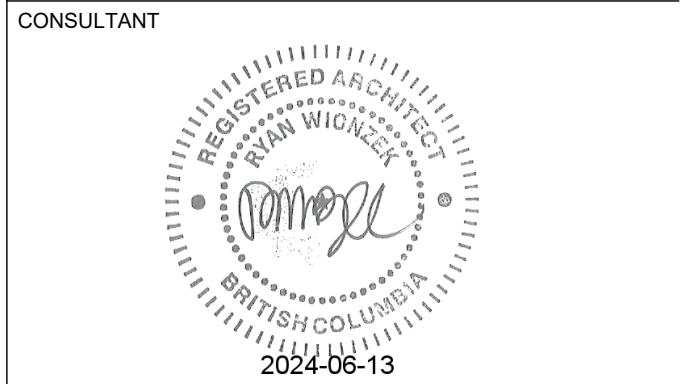

PROJECT	EMORY TOWNHOMES
	20315 & 20323 78 AVE, 20320 & 20340 80 AVE, 7831, 7843, & 7849 204 ST TOWNSHIP OF LANGLEY, BC

DRAWING TITLE	BUILDING #30 MATERIAL BOARD 2-R1
---------------	---