

PROPOSED TOWNHOUSE DEVELOPMENT

7086, 7080 & 7070 206 ST, 7081, 7077 & 7045 207 ST LANGLEY, BC

PROJECT INFO

LEGAL DESCRIPTION

LT 2, SEC 14, TWP 8, NWD, PL NWP76475
LT 1, SEC 14, TWP 8, NWD, PL NWP78769
LT 3, SEC 14, TWP 8, NWD, PL NWP78769
LT 3, SEC 14, TWP 8, NWD, PL NWP76475
LT 2, SEC 14, TWP 8, NWD, PL NWP78769
LT 3, SEC 14, TWP 8, NWD, PL NWP72850 PART NE1/4

CIVIC ADDRESS

7086, 7080 & 7070 206 ST, 7081, 7077 & 7045 207 ST LANGLEY, BC

ZONNING INFORMATION

EXISTING : SR-2

PROPOSED : CD

SITE AREA: 6.57 Ac

OPEN PARK SPACE: 1.25 Ac

DEDICATIONS AREA: 0.05 Ac

NET SITE AREA: 5.27 Ac

PROJECT DIRECTORY

CLIENT:
ELYX HOMES
#205 2626 CROYDON DRIVE
SURREY, BC. V3Z 0S8
CONTACT: Rick Thomson
T: 778-808-7899
email:rick.thomson@elyxhomes.com

ARCHITECTURAL :
DF ARCHITECTURE INC.
350 - 10851 SHELLBRIDGE WAY
RICHMOND, BC V6X 2W9
CONTACT: JESSIE ARORA
T: 604-284-5194
email: jessie@dfarchitecture.ca


SURVEY :
MURRAY & ASSOCIATES
201 12448 82ND Ave, Surrey, BC V3W 3E9
CONTACT: Mike Helle
T: (604) 597-9189
EMAIL:

LANDSCAPE :
M2 Landscape Architecture
#220, 26 Lorne Mews New Westminster,
BC V3M 3L7
CONTACT: Meredith Mitchell
T: 604-553-0044
email: meredith.mitchell@m2la.com

CIVIL :
Coastland Engineering & Surveying
19292 60 Ave, Surrey, BC V3S 3M2
CONTACT: Mike Helle
T: (604) 532-9700
email: hell@coastland.bc.ca

ENVIRONMENTAL :
KEYSTONE ENVIRONMENTAL
320- 4400 DOMINION STREET
BURNABY, B.C. V5G 4G3
CONTACT: LIBOR MICHALAK
T: (604) 430 0671
email: lmichalak@keystoneenvironmental.ca

ARBORIST :
MIKE FADUM AND ASSOCIATE LTD.
#105 8277 129TH STREET,
SURREY, BC. V3W 0A6
CONTACT: MIKE FADUM
T: 778-593-0300
email: mfadum@fadum.ca

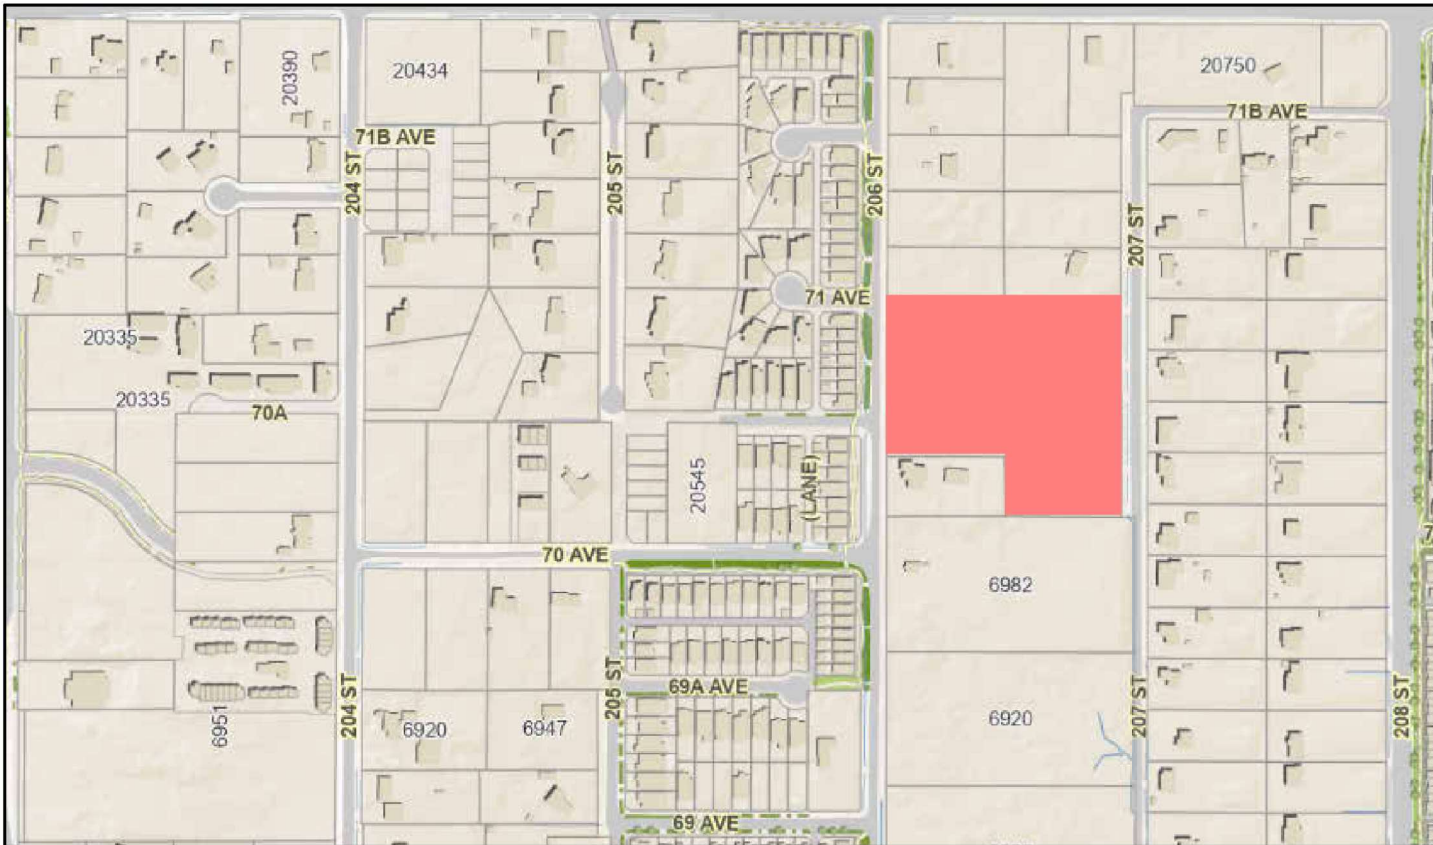

ARCHITECTURE

ARCHITECTURAL DRAWINGS		
Sheet No.	Sheet Name	
A-001	COVER PAGE	
A-002	DEVELOPMENT DATA	
A-003	SURVEY	
A-004	CONTEXT PLAN	
A-005	SITE PHOTOS	
A-006	BASE PLAN	
A-007	COLOUR SCHEME	
A-100	SITE PLAN	
A-101	SITE PLAN PARTIAL	
A-102	SITE PLAN PARTIAL	
A-103	SITE PLAN PARTIAL	
A-104	SITE PLAN PARTIAL	
A-200	BUILDING 1 FLOOR PLANS	
A-201	BUILDING 1 FLOOR PLANS	
A-202	BLDG 4 FLOOR PLAN	
A-203	BLDG 4 FLOOR PLAN	
A-204	BLDG 8 FLOOR PLAN	
A-205	BLDG 8 FLOOR PLAN	
A-206	BLDG 9 FLOOR PLAN	
A-207	BLDG 9 FLOOR PLAN	
A-208	BLDG 12 FLOOR PLAN	
A-209	BLDG 12 FLOOR PLAN	
A-210	BLDG 13 FLOOR PLAN	
A-211	BLDG 13 FLOOR PLAN	

ARCHITECTURAL DRAWINGS		
Sheet No.	Sheet Name	
A-212	BLDG 19 FLOOR PLAN	
A-213	BLDG 19 FLOOR PLAN	
A-214	BLDG 23 FLOOR PLAN	
A-215	BLDG 23 FLOOR PLAN	
A-216	BLDG 25 FLOOR PLAN	
A-217	BLDG 25 FLOOR PLAN	
A-218	BLDG 26 FLOOR PLAN	
A-219	BLDG 26 FLOOR PLAN	
A-220	BLDG 29 FLOOR PLAN	
A-221	BLDG 29 FLOOR PLAN	
A-222	BLDG 30 FLOOR PLAN	
A-223	BLDG 30 FLOOR PLAN	
A-300	BLDG 1 ELEVATIONS	
A-301	BLDG 4 ELEVATIONS	
A-302	BLDG 8 ELEVATIONS	
A-303	BLDG 8 ELEVATIONS	
A-304	BLDG 9 ELEVATIONS	
A-305	BLDG 9 ELEVATIONS	
A-306	BLDG 12 ELEVATIONS	
A-307	BLDG 12 ELEVATIONS	
A-308	BLDG 13 ELEVATIONS	
A-309	BLDG 13 ELEVATIONS	
A-310	BLDG 19 ELEVATIONS	
A-311	BLDG 23 ELEVATIONS	

ARCHITECTURAL DRAWINGS		
Sheet No.	Sheet Name	
A-312	BLDG 23 ELEVATIONS	
A-313	BLDG 25 ELEVATIONS	
A-314	BLDG 25 ELEVATIONS	
A-315	BLDG 26 ELEVATIONS	
A-316	BLDG 26 ELEVATIONS	
A-317	BLDG 29 ELEVATIONS	
A-318	BLDG 29 ELEVATIONS	
A-319	BLDG 30 ELEVATIONS	
A-320	BLDG 30 ELEVATIONS	
A-400	BLDG 4 SECTIONS	
A-401	BLDG 9 SECTIONS	
A-402	BLDG 12 SECTIONS	
A-403	BLDG 13 SECTIONS	
A-404	BLDG 29 SECTIONS	
A-600	3D PERSPECTIVES	
A-601	3D PERSPECTIVES	
A-602	3D PERSPECTIVES	
A-603	3D PERSPECTIVES	
A-604	3D PERSPECTIVES	

NOTES:

REVISION	ISSUE
2024/08/26	A ISSUED FOR DP/ REZONING

DF ARCHITECTURE INC.

350-10851 SHELLBRIDGE WAY, RICHMOND, B.C.
CANADA V6X 2W9
T (604)284-5194 F (604)284-5131
info@dfarchitecture.ca

GROUP 161
DF ARCHITECTURE | ATLAS PACIFIC ARCHITECTURE | SAINETT DENBEX ARCHITECTS

GROUP 161 IS NOT AN ARCHITECTURAL FIRM. ALL
ARCHITECTURAL SERVICES ARE PROVIDED THROUGH
OUR FIRMS THAT HOLD THE CERTIFICATE OF PRACTICE.

PROJECT:

PARKLANE

**7086, 7080 & 7070 206 ST, 7081,
7077, 7045 207 ST LANGLEY, BC**

CLIENT:

ELYX HOMES
#205 2626 CROYDON DR,
SURREY, BC. V3Z 0S8

DRAWN: AA	
CHECKED: JA	
SCALE:	
JOB NO: LAN-039	
DATE: AUG 2024	
SHEET TITLE:	

COVER PAGE

DRAWING No.	A-001	A	
9/26/2024 12:10:07 PM			
COPYRIGHT RESERVED. THIS PLAN AND DESIGN ARE, AND AT ALL TIMES REMAIN THE EXCLUSIVE PROPERTY OF DF ARCHITECTURE INC. AND CANNOT BE USED OR REPRODUCED WITHOUT THE ARCHITECT'S WRITTEN			

2024/08/26 - ISSUED FOR DP/ REZONING

C:\Users\aman\Documents\BUILDING 1_aman\JUYA.rvt

NOTES:

PROJECT DATA			
CIVIC ADDRESS :	7086,7080 &7070 206 STREET 7081, 7077 &7045 207TH ST. LANGLEY, BC		
LEGAL DESCRIPTION :	LT 2, SEC 14, TWP 8, NWD, PL NWP76475 LT 3, SEC 14, TWP 8, NWD, PL NWP76475 LT 1, SEC 14, TWP 8, NWD, PL NWP78769 LT 2, SEC 14, TWP 8, NWD, PL NWP78769 LT 3, SEC 14, TWP 8, NWD, PL NWP78769 LT 3, SEC 14, TWP 8, NWD, PL NWP72850 PART NE1/4		
TOTAL SITE AREA	6.57 Ac	286,350.5 SQFT	26,602.8 SQM
OPEN PARK SPACE	1.254 Ac	54,625.3 SQFT	5,074.9 SQM
OPEN PARK SPACE PERCENTAGE	19.1%		
DEDICATION FOR CUL-DE-SAC	0.05 Ac	2,027.5 SQFT	188.4 SQM
SITE AREA	5.27 Ac	229,697.8 SQFT	21,339.6 SQM
ZONING			
EXISTING	SR-2		
PROPOSED	CD		

SETBACKS		PROPOSED	
NORTH		6.4 Ft	1.94 M
SOUTH(FROM GREENWAY)		14.8 Ft	4.52 M
EAST(FROM 207 STREET)		14.9 Ft	4.55 M
WEST(FROM 206 STREET)		15.0 Ft	4.57 M
HEIGHT			
ALLOWED		3 STOREY	
PROPOSED		3 STOREY	
SITE COVERAGE			
ALLOWED			40.0%
PROPOSED	97,189.7 SQFT	9,029.2 SQM	42.3%

FAR			
PROPOSED	97,189.7 SQFT	9,029.2 SQM	0.42

UPA	ALLOWED	PROPOSED
PROPOSED	22.0 UPA	21.8 UPA

UNIT SCHEDULE								
UNIT TYPE		LVL 1	LVL 2	LVL 3	GARAGE	UNIT(EXCL. GARAGE)	NO. OF UNITS	TOTAL AREA
TYPE A	3BD	184.92 Sq.Ft.	606.13 Sq.Ft.	654.92 Sq.Ft.	407.58 Sq.Ft.	1,445.97 Sq.Ft.	44	63622.68
TYPE A1	3BD	187.46 Sq.Ft.	611.36 Sq.Ft.	661.81 Sq.Ft.	413.16 Sq.Ft.	1,460.63 Sq.Ft.	42	61346.46
TYPE A2	3BD	217.44 Sq.Ft.	701.13 Sq.Ft.	775.29 Sq.Ft.	487.58 Sq.Ft.	1,693.86 Sq.Ft.	1	1693.86
TYPE B	3BD	129.32 Sq.Ft.	620.67 Sq.Ft.	658.00 Sq.Ft.	470.78 Sq.Ft.	1,407.99 Sq.Ft.	7	9855.93
TYPE B1	3BD	129.32 Sq.Ft.	636.46 Sq.Ft.	682.63 Sq.Ft.	471.57 Sq.Ft.	1,448.41 Sq.Ft.	2	2896.82
TYPE B2	3BD	129.28 Sq.Ft.	631.02 Sq.Ft.	681.44 Sq.Ft.	468.08 Sq.Ft.	1,441.74 Sq.Ft.	9	12975.66
TYPE B3	3BD	93.68 Sq.Ft.	584.27 Sq.Ft.	670.49 Sq.Ft.	502.31 Sq.Ft.	1,348.44 Sq.Ft.	6	8090.64
TYPE B4	3BD	93.68 Sq.Ft.	581.56 Sq.Ft.	663.45 Sq.Ft.	500.48 Sq.Ft.	1,338.69 Sq.Ft.	6	8032.14
TYPE C	3BD	305.93 Sq.Ft.	755.50 Sq.Ft.	759.91 Sq.Ft.	449.29 Sq.Ft.	1,821.34 Sq.Ft.	2	3642.68
TYPE C1 (ADAPTABLE)	3BD	385.69 Sq.Ft.	889.57 Sq.Ft.	889.57 Sq.Ft.	507.75 Sq.Ft.	2,164.83 Sq.Ft.	6	12988.98
TYPE D	3BD	56.99 Sq.Ft.	684.42 Sq.Ft.	710.75 Sq.Ft.	597.08 Sq.Ft.	1,452.16 Sq.Ft.	9	13069.44
TYPE D1	3BD	56.99 Sq.Ft.	688.89 Sq.Ft.	715.56 Sq.Ft.	601.28 Sq.Ft.	1,461.44 Sq.Ft.	9	13152.96
TOTAL NUMBER OF UNITS							143	211368.25

UNIT BREAKDOWN				
TOTAL NO. OF UNITS.				143
NO. OF ADAPTABLE UNITS	REQUIRED: 5% of Total units=	7.15	PROPOSED=	7
DENSITY ON SITE AREA				21.8 UPA
OUTDOOR AMENITY				
REQUIRED: 6SQM/UNIT =	858.00 Sq.M.		PROPOSED=	871.63 Sq.M.

OFF STREET PARKING				
LOT LAYOUT	NO. OF UNITS	CARS PER DWELLING	NO. OF CARS	SAY
RESIDENTIAL REQUIRED(STANDARD UNITS)	111	2	222	222
RESIDENTIAL REQUIRED(TANDEM UNITS)	32	2.3	73.6	74
NO. OF VISITOR CAR PARK REQUIRED	143	0.2	28.6	29
TOTAL NO. OF PARKING REQUIRED				325
TOTAL NO. OF PARKING PROPOSED				326

	REVISION / ISSUE	
2024/08/26	A	ISSUED FOR DP/ REZONING

OF ARCHITECTURE INC.

350-10851 SHELLBRIDGE WAY, RICHMOND, B.C.
CANADA V6X 2W9
T (604)284-5194 F (604)284-5131
info@dfarchitecture.ca

GROUP 161

GROUP 161 IS NOT AN ARCHITECTURAL FIRM; ALL ARCHITECTURAL SERVICES ARE PROVIDED THROUGH OUR FIRMS THAT HOLD THE CERTIFICATE OF PRACTICE

PROJECT

PARKLANE

**7086, 7080 & 7070 206 ST, 7081,
7077, 7045 207 ST LANGLEY, BC**

CLIENT:

ELYX HOMES
#205 2626 CROYDON DR,
SURREY, BC. V3Z 0S8

DRAWN: AA	
CHECKED: JA	
SCALE:	
JOB NO.: LAN-039	
DATE: AUG 2024	
SHEET TITLE:	

DEVELOPMENT DATA

DRAWING No. A-002	A	
------------------------------------	----------	---

COPYRIGHT RESERVED. THIS PLAN AND DESIGN ARE,
AND AT ALL TIMES REMAIN THE EXCLUSIVE PROPERTY
OF DF ARCHITECTURE INC. AND CANNOT BE USED OR
REPRODUCED WITHOUT THE ARCHITECT'S WRITTEN
CONSENT.


2024/08/26 - ISSUED FOR DP/ REZONING

ALL DISTANCES ARE IN METRES
SCALE 1:500



Tree Tag #	Description
17014	570mm older
17015	800mm eastern white
17019	500mm cottonwood
17025	740mm spruce
17029	2/1050-1000mm older
17031	430mm older
17035	2/1450-6100mm deciduous
17041	470mm blackhawk
17042	3/1400m fir
17049	800mm cedar
17090	1100mm cedar
17091 dead	1100mm cedar
17092	390mm maple
17099	1630mm cedar
17105	440mm deciduous
17107	470mm cedar
17112	560mm older
17113	4500m fir
17116	3/230-350mm deciduous
17117	2/200-1100mm older
17118	280mm older
17124	330mm cherry
17126	680mm older
17129	700mm fir
17127	550mm older
17138	300mm oak
17139	950mm maple

C:\Users\aman\Documents\BUILDING 1_amanJJYYA.M

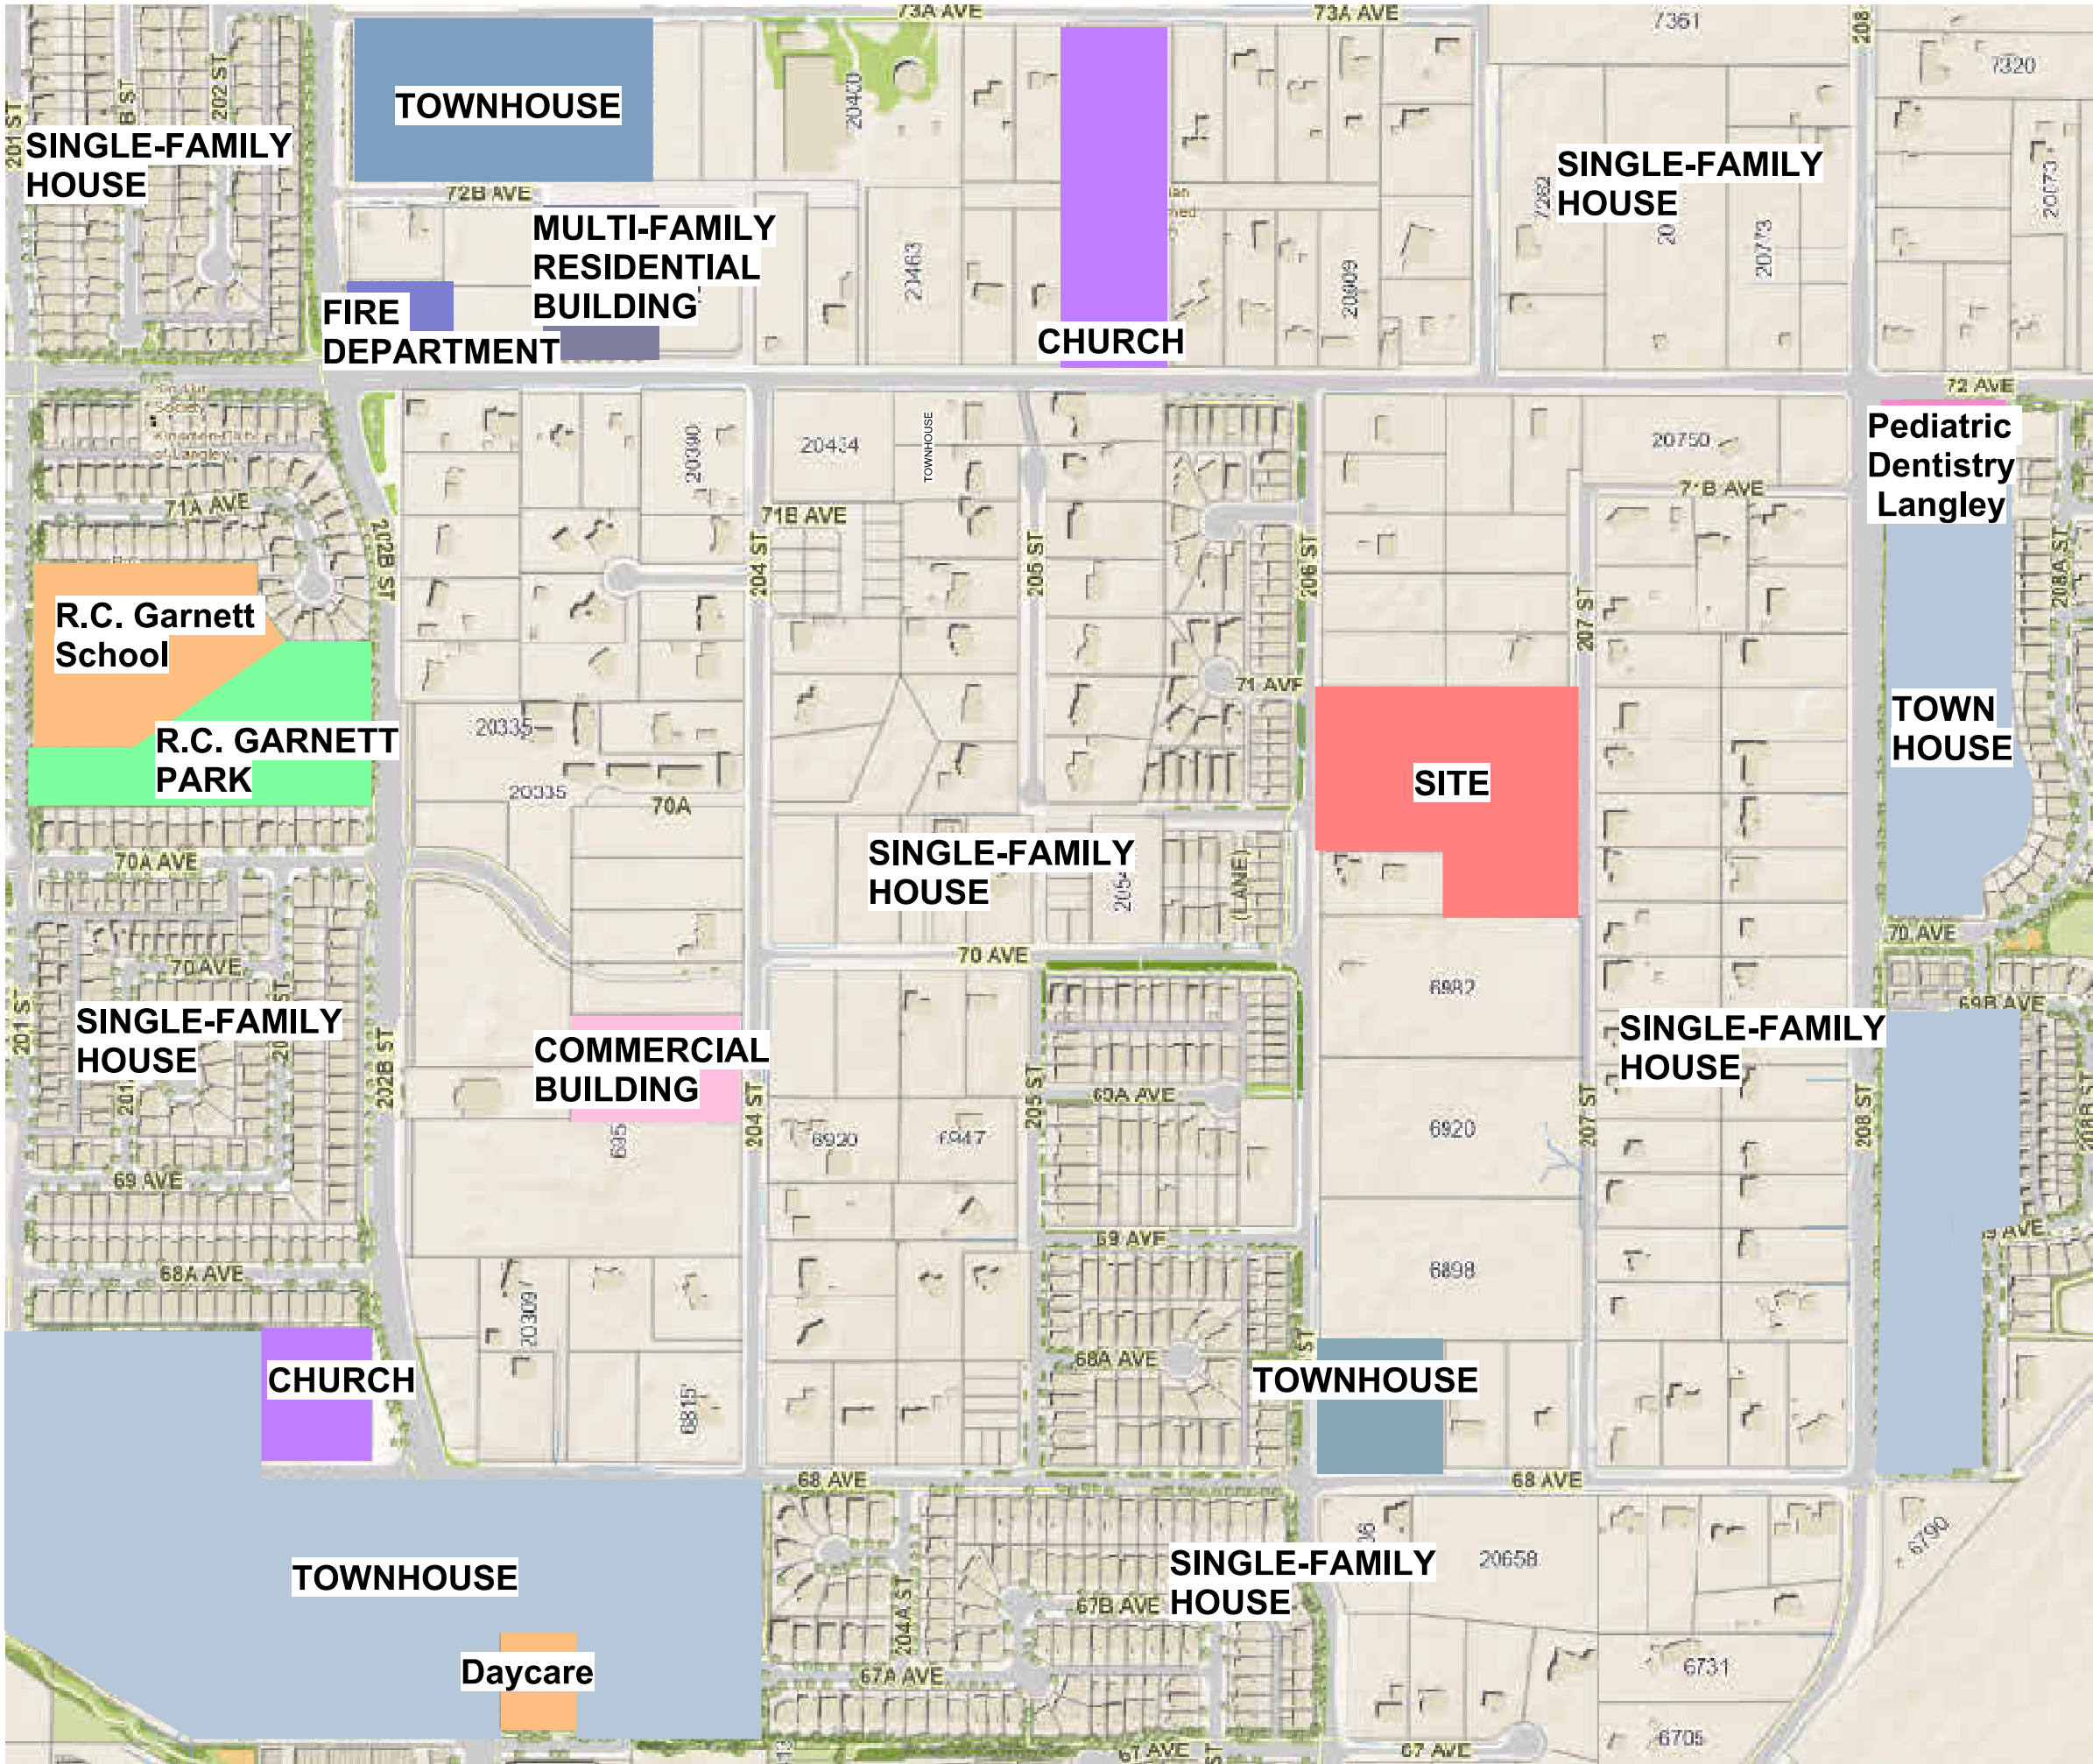

NOTES:

2024/08/26	A	ISSUED FOR DP/ REZONING
------------	---	-------------------------

DF ARCHITECTURE INC.

350-10851 SHELLBRIDGE WAY, RICHMOND, B.C.
CANADA V6X 2W9
T (604) 264-5194 F (604) 264-5131
info@dfarchitecture.ca



GROUP 161 IS NOT AN ARCHITECTURAL FIRM. ALL ARCHITECTURAL SERVICES ARE PROVIDED THROUGH OUR FIRMS THAT HOLD THE CERTIFICATE OF PRACTICE.

PROJECT:

PARKLANE

7086, 7080 & 7070 206 ST, 7081, 7077, 7045 207 ST LANGLEY, BC

CLIENT:

ELYX HOMES
#205 2626 CROYDON DR,
SURREY, BC. V3Z 0S8

DRAWN: AA	
CHECKED: JA	
SCALE:	
JOB NO: LAN-039	
DATE: AUG 2024	
SHEET TITLE:	

CONTEXT PLAN

DRAWING No.	A-004	A	N
-------------	-------	---	---

COPYRIGHT RESERVED. THIS PLAN AND DESIGN ARE AND AT ALL TIMES REMAIN THE EXCLUSIVE PROPERTY OF DF ARCHITECTURE INC. AND CANNOT BE USED OR REPRODUCED WITHOUT THE ARCHITECT'S WRITTEN CONSENT.

	REVISION / ISSUE	
2024/08/26	A	ISSUED FOR DP/ REZONING

350-10851 SHELLBRIDGE WAY, RICHMOND, B.C.
CANADA V6X 2W9
T (604)284-5194 F (604)284-5131
info@dfarchitecture.ca



**7086, 7080 & 7070 206 ST, 7081,
7077, 7045 207 ST LANGLEY, BC**

ELYX HOMES
#205 2626 CROYDON DR,
SURREY, BC. V3Z 0S8

BASE PLAN

COPYRIGHT RESERVED. THIS PLAN AND DESIGN ARE,
AND AT ALL TIMES REMAIN THE EXCLUSIVE PROPERTY
OF DF ARCHITECTURE INC. AND CANNOT BE USED OR
REPRODUCED WITHOUT THE ARCHITECT'S WRITTEN
CONSENT.

C:\Users\aman\Documents\BIII DING 1 aman.IVYA.M

8/26/2024 12:10:09 PM

A geometric diagram showing a square inscribed within a circle. The circle is centered at the origin of a Cartesian coordinate system. A triangle is inscribed within the square, with its base as the bottom side of the square and its apex at the top of the circle. The triangle is shaded orange. Construction lines include the circle's circumference, the square's sides, and the triangle's edges. A vertical line passes through the center of the circle, and a horizontal line passes through the center of the square.

COPYRIGHT RESERVED. THIS PLAN AND DESIGN ARE,
AND AT ALL TIMES REMAIN THE EXCLUSIVE PROPERTY
OF DF ARCHITECTURE INC. AND CANNOT BE USED OR
REPRODUCED WITHOUT THE ARCHITECT'S WRITTEN
CONSENT.

206 ST



NOTES:

2024/08/26	ISSUED FOR DP/REZONING
------------	------------------------

DF ARCHITECTURE INC.

350-10851 SHELLBRIDGE WAY, RICHMOND, B.C.
CANADA V6X 2W9
T (604)284-5194 F (604)284-5131
info@dfarchitecture.ca

GROUP 161

DF ARCHITECTURE | ATLAS PACIFIC ARCHITECTURE | BARNETT DENBER ARCHITECTS
GROUP 161 IS NOT AN ARCHITECTURAL FIRM. ALL
ARCHITECTURAL SERVICES ARE PROVIDED THROUGH
OUR FIRMS THAT HOLD THE CERTIFICATE OF PRACTICE.

PROJECT:
PARKLANE

7086, 7080 & 7070 206 ST, 7081,
7077, 7045 207 ST LANGLEY, BC

CLIENT:

ELYX HOMES
#205 2626 CROYDON DR,
SURREY, BC. V3Z 0S8

COPYRIGHT RESERVED. THIS PLAN AND DESIGN ARE, AND AT ALL
TIMES REMAIN THE EXCLUSIVE PROPERTY OF DF ARCHITECTURE
INC. AND CANNOT BE USED OR REPRODUCED WITHOUT THE
ARCHITECT'S WRITTEN CONSENT.

DRAWN: WA
CHECKED: NF
SCALE: 1/32" = 1'-0"
JOB No.: LAN-039
DATE: JUNE 2024
SHEET TITLE:

SITE PLAN

DRAWING NO.:

A-101 A

COPYRIGHT RESERVED. THIS PLAN AND DESIGN ARE,
AND AT ALL TIMES REMAIN THE EXCLUSIVE PROPERTY
OF DF ARCHITECTURE INC. AND CANNOT BE USED OR
REPRODUCED WITHOUT THE ARCHITECT'S WRITTEN
CONSENT.

2024/08/26 - ISSUED FOR DP/REZONING



NOTES:

	REVISION / ISSUE	
2024/08/26	A	ISSUED FOR DP/ REZONING

F ARCHITECTURE INC.

350-10851 SHELLBRIDGE WAY, RICHMOND, B.C.
CANADA V6X 2W9
T (604)284-5194 F (604)284-5131
info@dfarchitecture.ca

GRUP 161

GROUP 161 IS NOT AN ARCHITECTURAL FIRM; ALL
ARCHITECTURAL SERVICES ARE PROVIDED THROUGH
OUR FIRMS THAT HOLD THE CERTIFICATE OF PRACTICE

ARKLANE

086, 7080 & 7070 206 ST, 7081,
077, 7045 207 ST LANGLEY, BC

ENT:

LYX HOMES
205 2626 CROYDON DR,
SURREY, BC. V3Z 0S8

RIGHT RESERVED. THIS PLAN AND DESIGN ARE, AND AT ALL
S REMAIN THE EXCLUSIVE PROPERTY OF DF ARCHITECTURE
AND CANNOT BE USED OR REPRODUCED WITHOUT THE
HITECT'S WRITTEN CONSENT.

AWN: WA	
ECKED: NF	
SCALE: $1/32" = 1'-0"$	
B No.: LAN-039	
DATE: JUNE 2024	
SHEET TITLE:	

SITE PLAN

DRAWING NO.:

A-102

A



COPYRIGHT RESERVED. THIS PLAN AND DESIGN ARE,
AND AT ALL TIMES REMAIN THE EXCLUSIVE PROPERTY
OF ARCHITECTURE INC. AND CANNOT BE USED OR
REPRODUCED WITHOUT THE ARCHITECT'S WRITTEN
CONSENT.



	REVISION / ISSUE	
2024/08/26	A	ISSUED FOR DP/ REZONING

50-10851 SHELLBRIDGE WAY, RICHMOND, B.C.
CANADA V6X 2W9
T (604)284-5194 F (604)284-5131
info@dfarchitecture.ca

DF ARCHITECTURE | ATELIER PACIFIC ARCHITECTURE | BARNETT DEMBEK ARCHITECTS

GROUP 161 IS NOT AN ARCHITECTURAL FIRM; ALL ARCHITECTURAL SERVICES ARE PROVIDED THROUGH OUR FIRMS THAT HOLD THE CERTIFICATE OF PRACTICE.

086, 7080 & 7070 206 ST, 7081,
077, 7045 207 ST LANGLEY, BC

ENT:

LYX HOMES
205 2626 CROYDON DR,
SURREY, BC. V3Z 0S8

RIGHT RESERVED. THIS PLAN AND DESIGN ARE, AND AT ALL
S REMAIN THE EXCLUSIVE PROPERTY OF DF ARCHITECTURE
AND CANNOT BE USED OR REPRODUCED WITHOUT THE
HITECT'S WRITTEN CONSENT.

SITE PLAN

DRAWING NO.:

A-103

A



ALL RIGHTS RESERVED. THIS PLAN AND DESIGN ARE,
AND AT ALL TIMES REMAIN THE EXCLUSIVE PROPERTY
OF ARCHITECTURE INC. AND CANNOT BE USED OR
REPRODUCED WITHOUT THE ARCHITECT'S WRITTEN
CONSENT.



50-10851 SHELLBRIDGE WAY, RICHMOND, B.C.
CANADA V6X 2W9
T (604)284-5194 F (604)284-5131
info@dfarchitecture.ca

GROUP 161 IS NOT AN ARCHITECTURAL FIRM; ALL ARCHITECTURAL SERVICES ARE PROVIDED THROUGH OUR FIRMS THAT HOLD THE CERTIFICATE OF PRACTICE.


086, 7080 & 7070 206 ST, 7081,
077, 7045 207 ST LANGLEY, BC

LYX HOMES
205 2626 CROYDON DR,
SURREY, BC. V3Z 0S8

RIGHT RESERVED. THIS PLAN AND DESIGN ARE, AND AT ALL
S REMAIN THE EXCLUSIVE PROPERTY OF DF ARCHITECTURE
AND CANNOT BE USED OR REPRODUCED WITHOUT THE
HITECT'S WRITTEN CONSENT.

RAWN: WA	
CHECKED: NF	
SCALE: $1/32" = 1'-0"$	
BY No.: LAN-039	
DATE: JUNE 2024	
SHEET TITLE:	

DRAWING NO.:			
A-104	A		
COPYRIGHT RESERVED. THIS PLAN AND DESIGN ARE, ID AT ALL TIMES REMAIN THE EXCLUSIVE PROPERTY OF ARCHITECTURE INC. AND CANNOT BE USED OR REPRODUCED WITHOUT THE ARCHITECT'S WRITTEN CONSENT.			

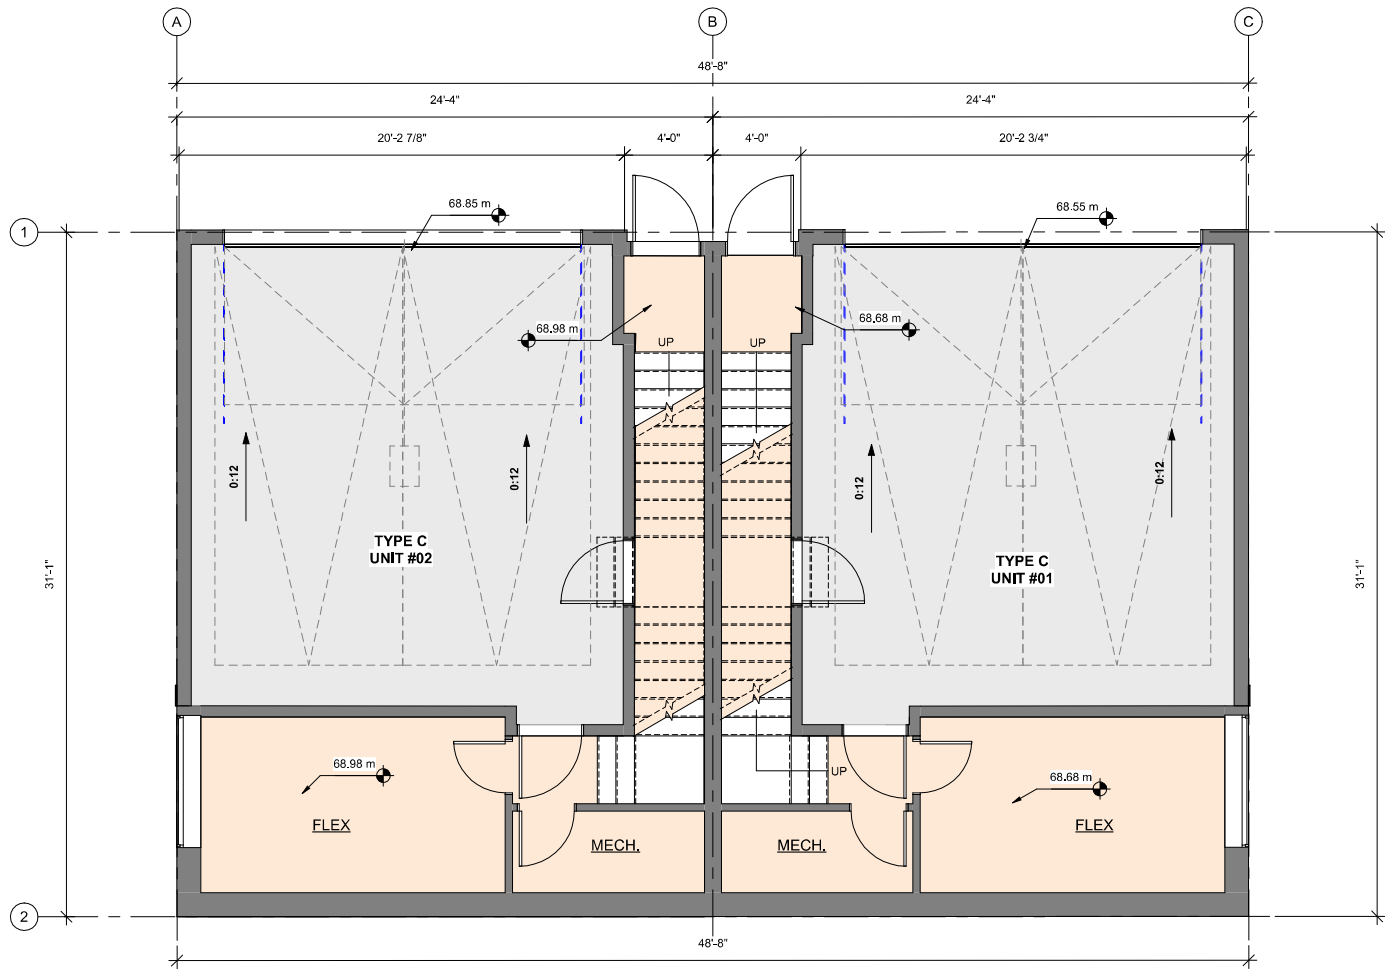

1 MAIN FLOOR
1/4" = 1'-0"



2 2ND FLOOR
1/4" = 1'-0"

NOTES:

REVISION / ISSUE
2024/08/26 A ISSUED FOR DP/ REZONING

DF ARCHITECTURE INC.

350-10851 SHELLBRIDGE WAY, RICHMOND, B.C.
CANADA V6X 2W9
T (604) 264-5194 F (604) 264-5131
info@dfarchitecture.ca

GROUP 161

GROUP 161 IS NOT AN ARCHITECTURAL FIRM. ALL
ARCHITECTURAL SERVICES ARE PROVIDED THROUGH
OUR FIRMS THAT HOLD THE CERTIFICATE OF PRACTICE.

PROJECT:

PARKLANE

7086, 7080 & 7070 206 ST, 7081,
7077, 7045 207 ST LANGLEY, BC :

CLIENT:

ELYX HOMES
#205 2626 CROYDON DR,
SURREY, BC. V3Z 0S8

DRAWN: AA	
CHECKED: JA	
SCALE:	
JOB NO: LAN-039	
DATE: AUG 2024	
SHEET TITLE:	


BUILDING 1 FLOOR
PLANS

DRAWING No.	A-200	A
----------------	-------	---

COPYRIGHT RESERVED. THIS PLAN AND DESIGN ARE
AND AT ALL TIMES REMAIN THE EXCLUSIVE PROPERTY
OF DF ARCHITECTURE INC. AND CANNOT BE USED OR
REPRODUCED WITHOUT THE ARCHITECT'S WRITTEN
CONSENT.

2024/08/26 - ISSUED FOR DP/ REZONING


C:\Users\aman\Documents\BUILDING 1_aman\UYA.rvt 8/19/2024 5:08:06 PM

 


The diagram is a detailed architectural floor plan of a symmetrical building. The overall dimensions are 31'-1" in height and 24'-4" in width. The plan is divided into several rooms and a central corridor. The rooms are labeled with their respective dimensions: 5:12, 9:12, 10'-2 3/4", 11'-7 3/4", 11'-4 1/4", and 1'-5". The central corridor is 5:12 wide. The plan also shows a central vertical axis and a horizontal axis intersecting at the center. The rooms are arranged symmetrically around these axes. The plan includes various lines, such as solid lines for walls and dashed lines for partitions or openings. Arrows indicate the direction of flow or orientation. The plan is labeled with 'A', 'B', and 'C' at the top and '1' and '2' on the left side.

COPYRIGHT RESERVED. THIS PLAN AND DESIGN ARE, AND AT ALL TIMES REMAIN THE EXCLUSIVE PROPERTY OF DF ARCHITECTURE INC. AND CANNOT BE USED OR REPRODUCED WITHOUT THE ARCHITECT'S WRITTEN CONSENT.


2024/08/26 - ISSUED FOR DP/ REZONING

 

COPYRIGHT RESERVED. THIS PLAN AND DESIGN ARE, AND AT ALL TIMES REMAIN THE EXCLUSIVE PROPERTY OF DF ARCHITECTURE INC. AND CANNOT BE USED OR REPRODUCED WITHOUT THE ARCHITECT'S WRITTEN CONSENT.

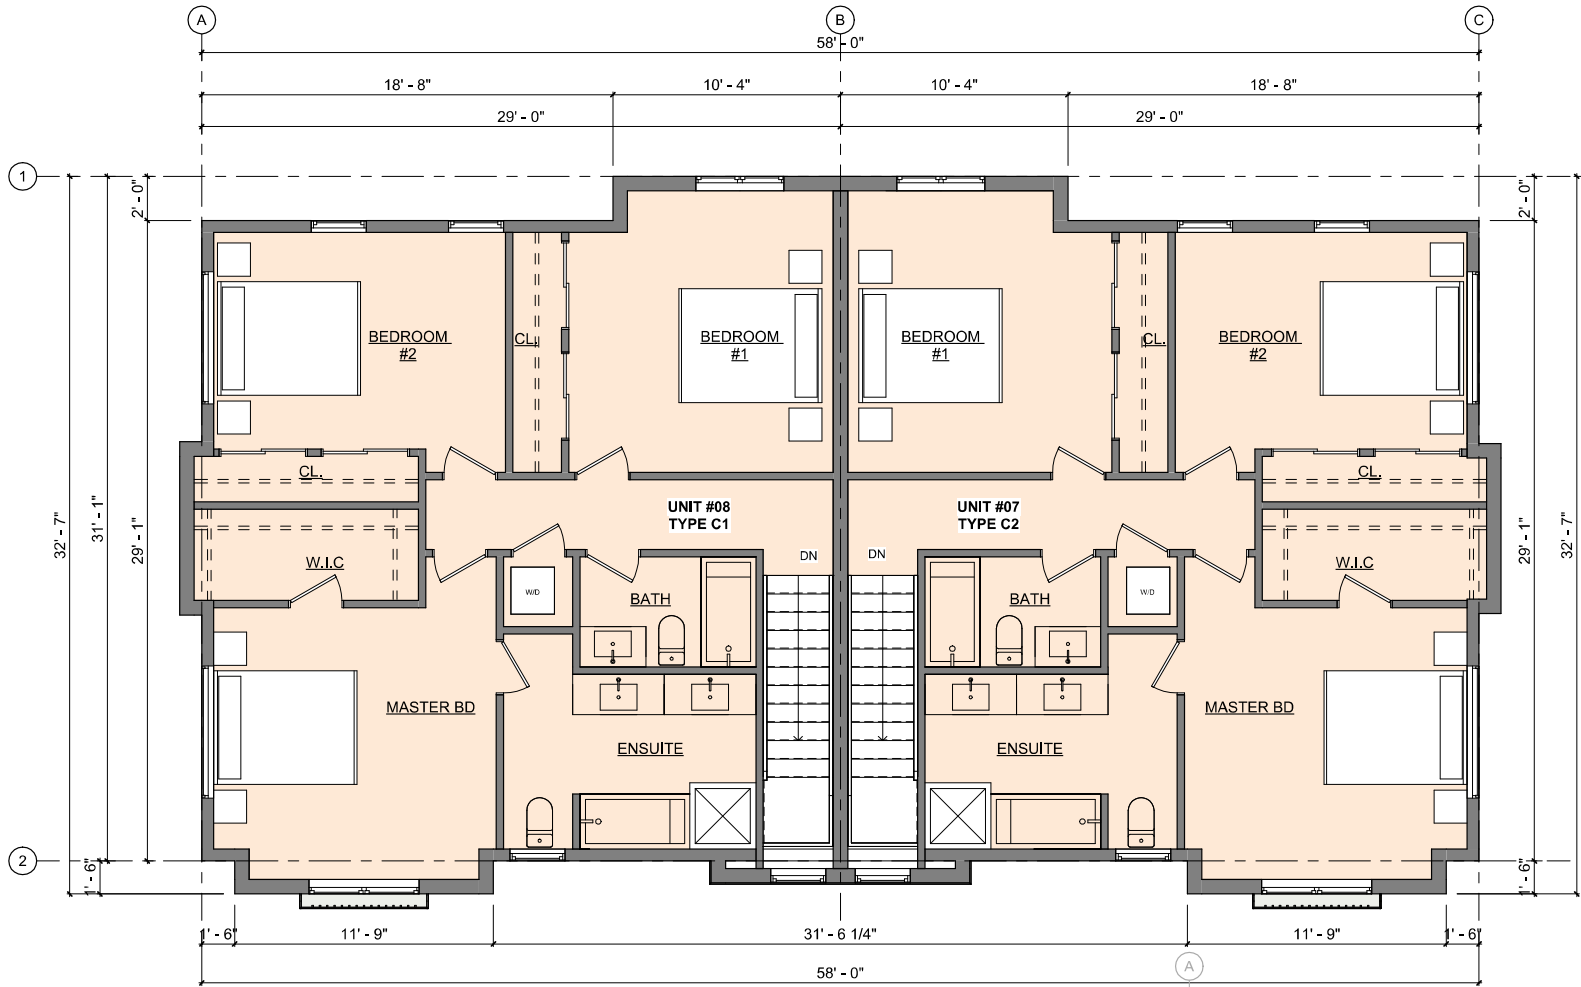

1 3RD FLOOR
1/4" = 1'-0"

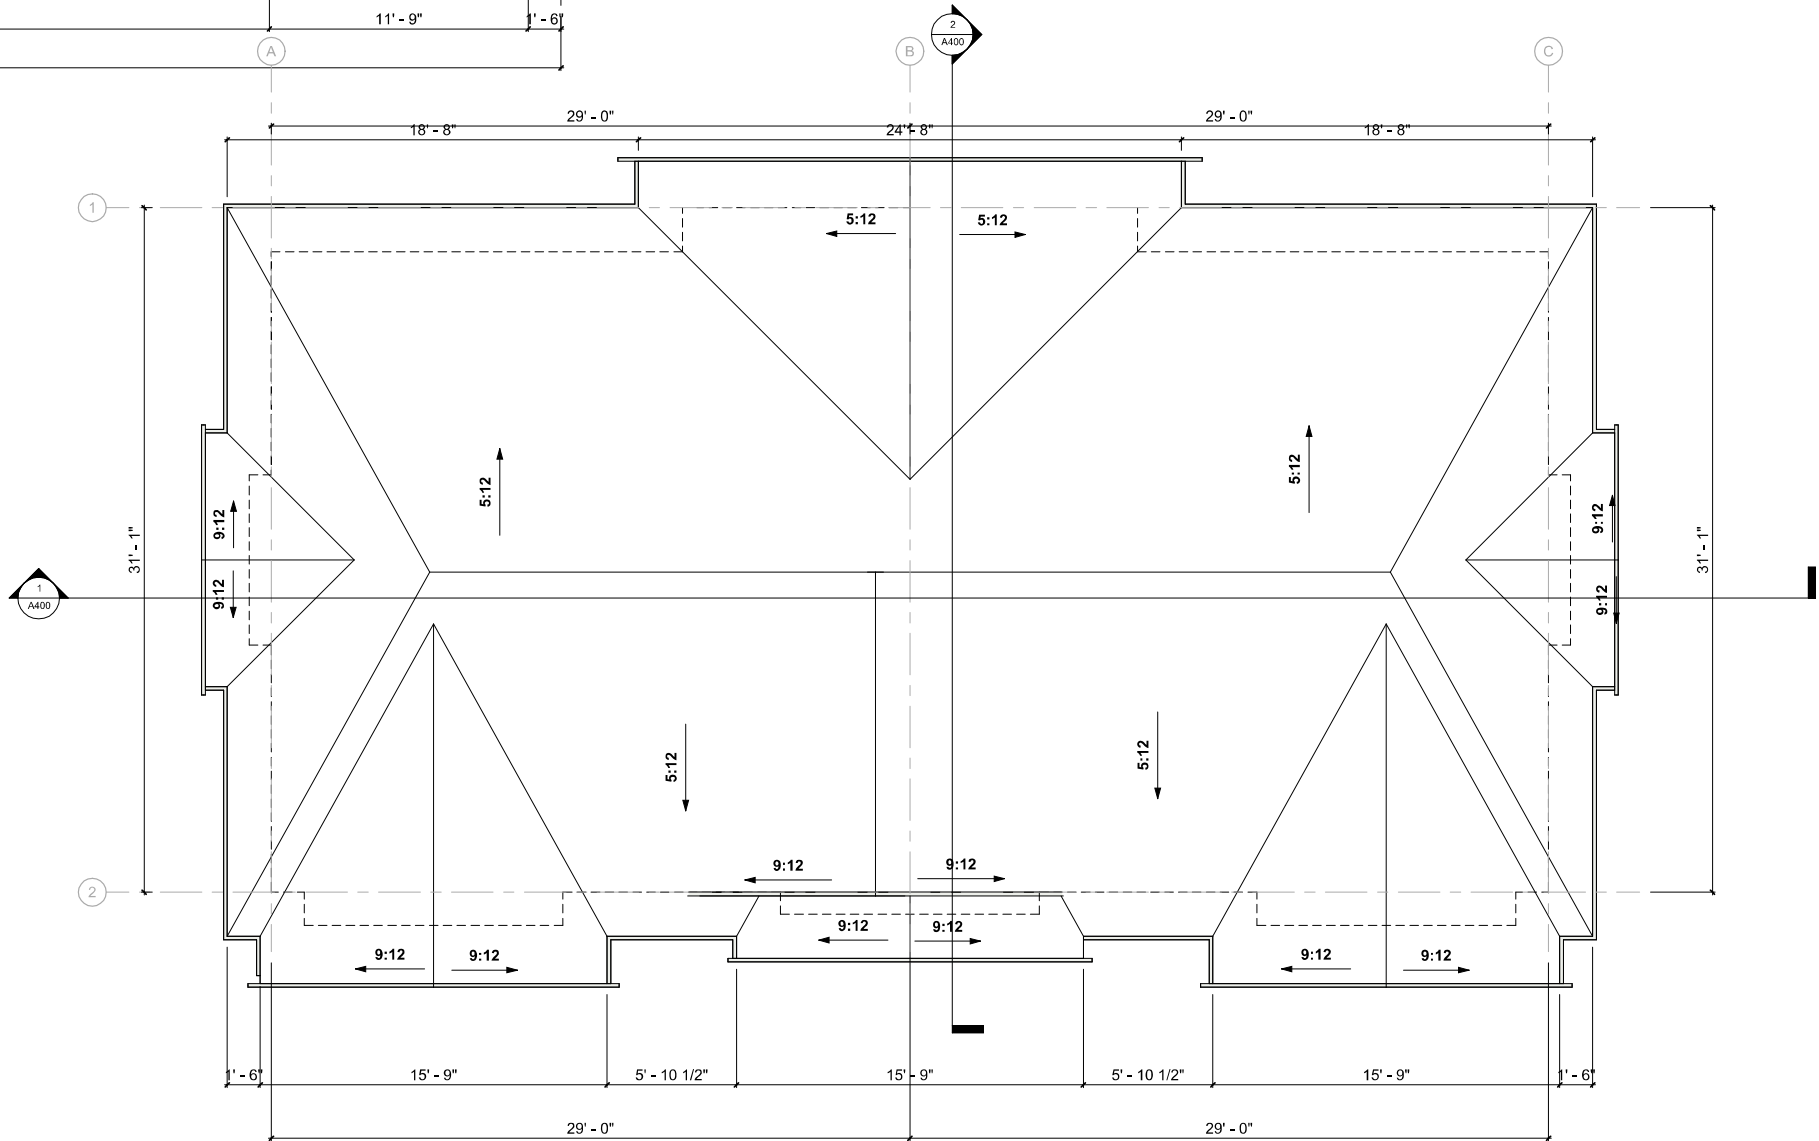

2 ROOF PLAN
1/4" = 1'-0"

NOTES:

REVISION	ISSUE
2024/08/26	A ISSUED FOR DP/ REZONING

DF ARCHITECTURE INC.

350-10851 SHELLBRIDGE WAY, RICHMOND, B.C.
CANADA V6X 2W9
T (604)264-5194 F (604)264-5131
info@dfarchitecture.ca



GROUP 161 IS NOT AN ARCHITECTURAL FIRM. ALL ARCHITECTURAL SERVICES ARE PROVIDED THROUGH OUR FIRMS THAT HOLD THE CERTIFICATE OF PRACTICE.

PROJECT:

PARKLANE

7086, 7080 & 7070 206 ST, 7081,
7077, 7045 207 ST LANGLEY, BC :

CLIENT:


ELYX HOMES
#205 2626 CROYDON DR,
SURREY, BC. V3Z 0S8

DRAWN: AA	
CHECKED: JA	
SCALE:	
JOB NO: LAN-039	
DATE: AUG 2024	
SHEET TITLE:	

BUILDING 4 FLOOR
PLANS


DRAWING No.	A203	A	N
----------------	------	---	---

COPYRIGHT RESERVED. THIS PLAN AND DESIGN ARE
AND AT ALL TIMES REMAIN THE EXCLUSIVE PROPERTY
OF DF ARCHITECTURE INC. AND CANNOT BE USED OR
REPRODUCED WITHOUT THE ARCHITECT'S WRITTEN
CONSENT.

 


COPYRIGHT RESERVED. THIS PLAN AND DESIGN ARE AND AT ALL TIMES REMAIN THE EXCLUSIVE PROPERTY OF DF ARCHITECTURE INC. AND CANNOT BE USED OR REPRODUCED WITHOUT THE ARCHITECT'S WRITTEN CONSENT.

4/22/2024 11:29:20

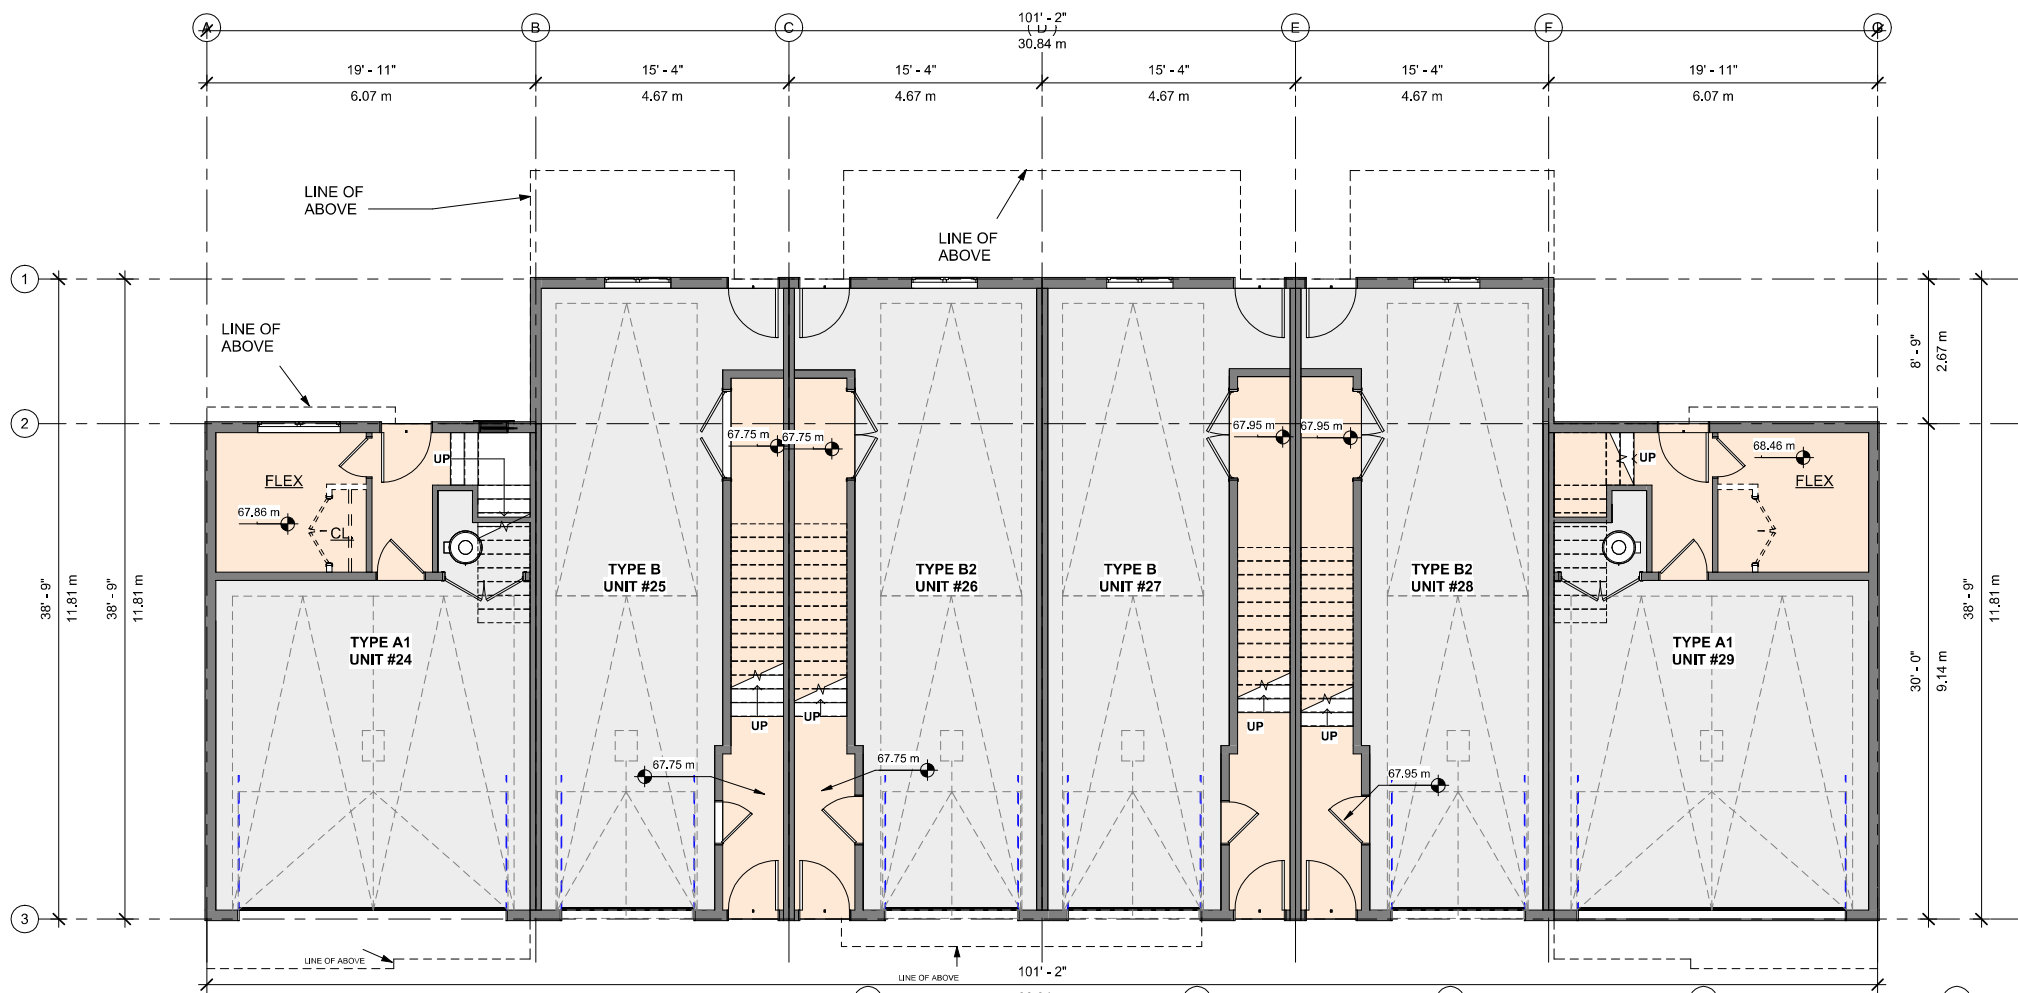

1 MAIN FLOOR
3/16" = 1'-0"

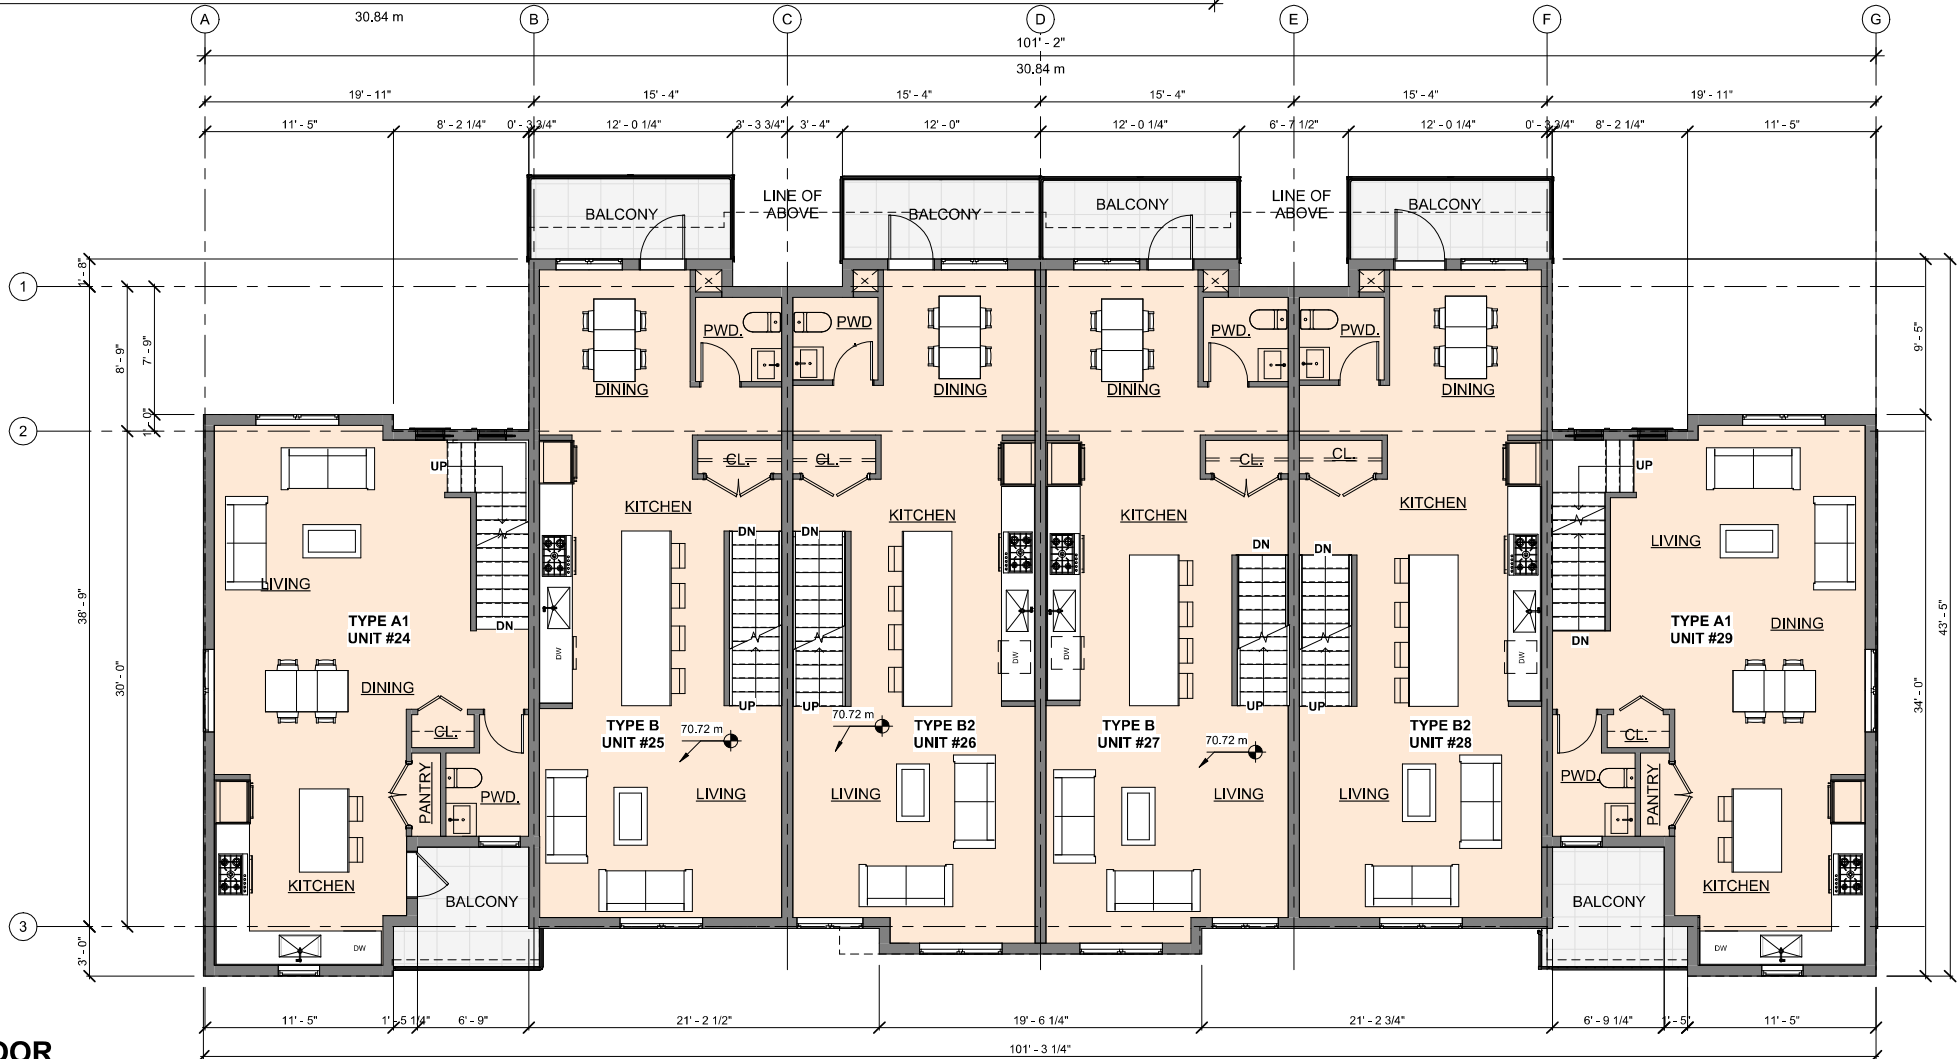

2 2ND FLOOR
3/16" = 1'-0"

NOTES:

REVISION	ISSUE
2024/08/26	A ISSUED FOR DP/ REZONING

DF ARCHITECTURE INC.

350-10851 SHELLBRIDGE WAY, RICHMOND, B.C.
CANADA V6X 2W9
T (604) 264-5194 F (604) 264-5131
info@dfarchitecture.ca



GROUP 161 IS NOT AN ARCHITECTURAL FIRM. ALL ARCHITECTURAL SERVICES ARE PROVIDED THROUGH OUR FIRMS THAT HOLD THE CERTIFICATE OF PRACTICE.

PROJECT:

PARKLANE

**7086, 7080 & 7070 206 ST, 7081,
7077, 7045 207 ST LANGLEY, BC :**

CLIENT:

**ELYX HOMES
#205 2626 CROYDON DR,
SURREY, BC. V3Z 0S8**

DRAWN: AA	
CHECKED: JA	
SCALE:	
JOB NO: LAN-039	
DATE: AUG 2024	
SHEET TITLE:	


**BUILDING 9 FLOOR
PLANS**

DRAWING No.	A 206	A	
----------------	--------------	----------	--

COPYRIGHT RESERVED. THIS PLAN AND DESIGN ARE AND AT ALL TIMES REMAIN THE EXCLUSIVE PROPERTY OF DF ARCHITECTURE INC. AND CANNOT BE USED OR REPRODUCED WITHOUT THE ARCHITECT'S WRITTEN CONSENT.

2024/08/26 - ISSUED FOR DP/ REZONING

C:\Users\Raymond\Documents\BUILDING 9_raymond\SN07.rvt 8/19/2024 1:44:58 PM

 [illegible]

350-10851 SHELLBRIDGE WAY, RICHMOND, B.C.
CANADA V6X 2W9
T (604)284-5194 F (604)284-5131
info@dfarchitecture.ca

GROUP 161 IS NOT AN ARCHITECTURAL FIRM; ALL ARCHITECTURAL SERVICES ARE PROVIDED THROUGH OUR FIRMS THAT HOLD THE CERTIFICATE OF PRACTICE

PROJECT

PARKLANE

7086, 7080 & 7070 206 ST, 7081,
7077, 7045 207 ST LANGLEY, BC ;

CLIENT:

ELYX HOMES
#205 2626 CROYDON DR,
SURREY, BC. V3Z 0S8

DRAWN: AA	
CHECKED: JA	
SCALE:	
JOB NO.: LAN-039	
DATE: AUG 2024	
SHEET TITLE:	


BUILDING 9 FLOOR PLANS

DRAWING No.		
A 207	A	N

COPYRIGHT RESERVED. THIS PLAN AND DESIGN ARE,
AND AT ALL TIMES REMAIN THE EXCLUSIVE PROPERTY
OF DF ARCHITECTURE INC. AND CANNOT BE USED OR
REPRODUCED WITHOUT THE ARCHITECT'S WRITTEN
CONSENT.

2024/08/26 - ISSUED FOR DP/ REZONING

8/18/2024 1:44:59 PM C:\Users\Raymond\Documents\BUILDING 9 raymondSN3J7.mt

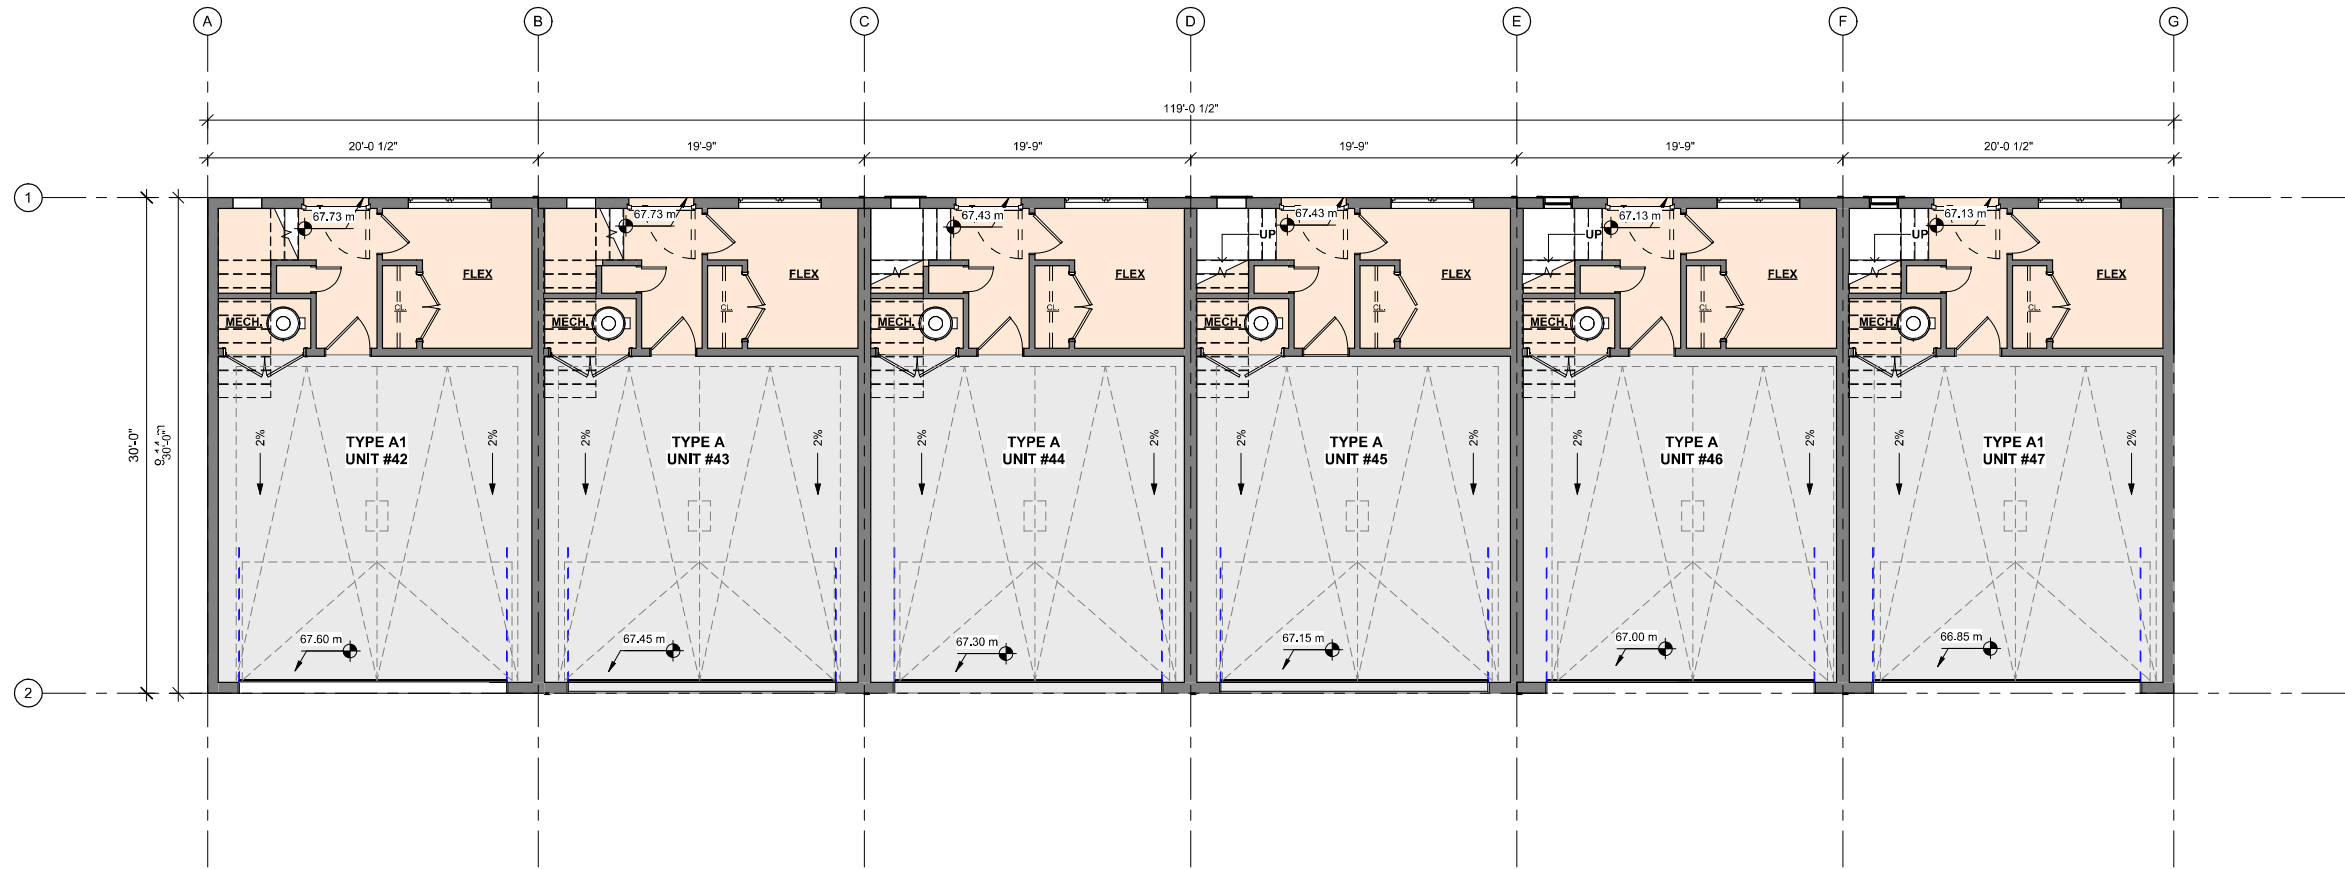

2 MAIN FLOOR
3/16" = 1'-0"



1 2ND FLOOR
3/16" = 1'-0"

NOTES:

2024/08/26 - ISSUED FOR DP/ REZONING

REVISION	DATE	BY	APP
1	2024/08/26	A	ISSUED FOR DP/ REZONING

DF ARCHITECTURE INC.

350-10851 SHELLBRIDGE WAY, RICHMOND, B.C.
CANADA V6X 2W9
T (604) 264-5194 F (604) 264-5131
info@dfarchitecture.ca

GROUP 161

DF ARCHITECTURE / ATURE PACIFIC ARCHITECTURE / SAFETY RESEARCH PROJECTS

GROUP 161 IS NOT AN ARCHITECTURAL FIRM. ALL ARCHITECTURAL SERVICES ARE PROVIDED THROUGH OUR FIRMS THAT HOLD THE CERTIFICATE OF PRACTICE.

PROJECT:

PARKLANE

7086, 7080 & 7070 206 ST, 7081,
7077, 7045 207 ST LANGLEY, BC :

CLIENT:

ELYX HOMES
#205 2626 CROYDON DR,
SURREY, BC. V3Z 0S8



DRAWN: AA	
CHECKED: JA	
SCALE:	
JOB NO: LAN-039	
DATE: AUG 2024	
SHEET TITLE:	

BUILDING 12 FLOOR
PLAN

DRAWING No.	A-208	A
----------------	-------	---


COPYRIGHT RESERVED. THIS PLAN AND DESIGN ARE
AND AT ALL TIMES REMAIN THE EXCLUSIVE PROPERTY
OF DF ARCHITECTURE INC. AND CANNOT BE USED OR
REPRODUCED WITHOUT THE ARCHITECT'S WRITTEN
CONSENT.

C:\Users\aman\Documents\BUILDING 12_aman\JYYA.rvt 8/7/2024 6:01:51 PM

  


COPYRIGHT RESERVED. THIS PLAN AND DESIGN ARE,
AND AT ALL TIMES REMAIN THE EXCLUSIVE PROPERTY
OF DF ARCHITECTURE INC. AND CANNOT BE USED OR
REPRODUCED WITHOUT THE ARCHITECT'S WRITTEN
CONSENT.

NOTES:

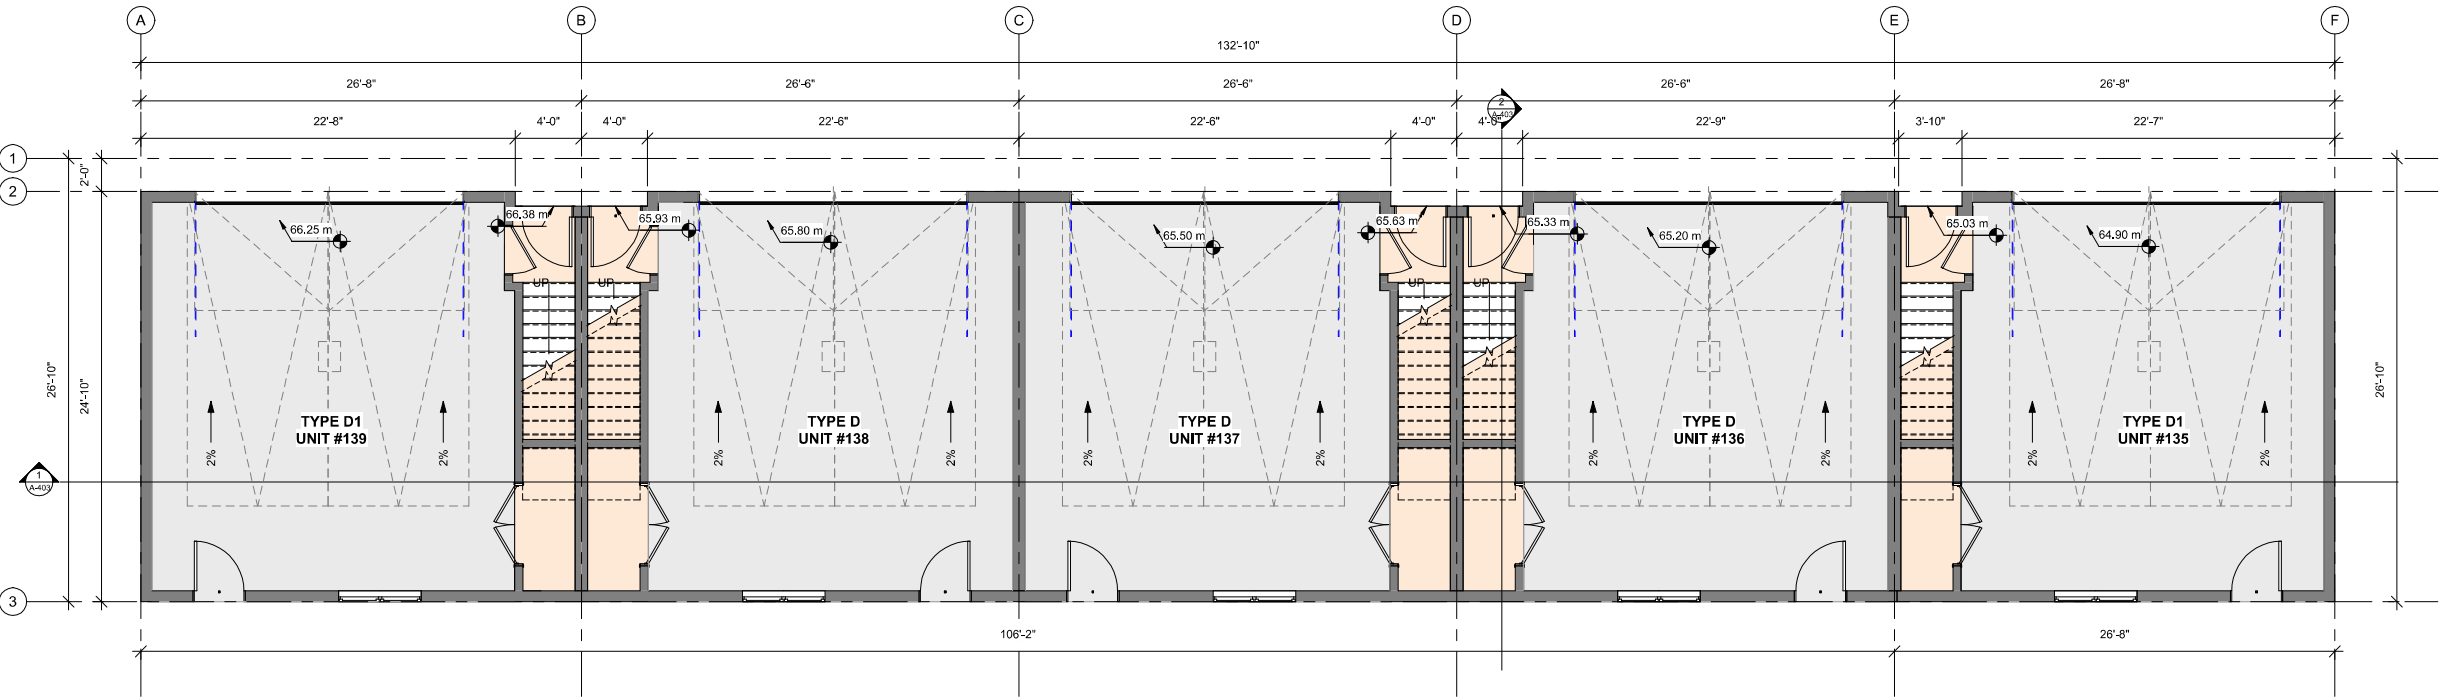

1 MAIN FLOOR
3/16" = 1'-0"

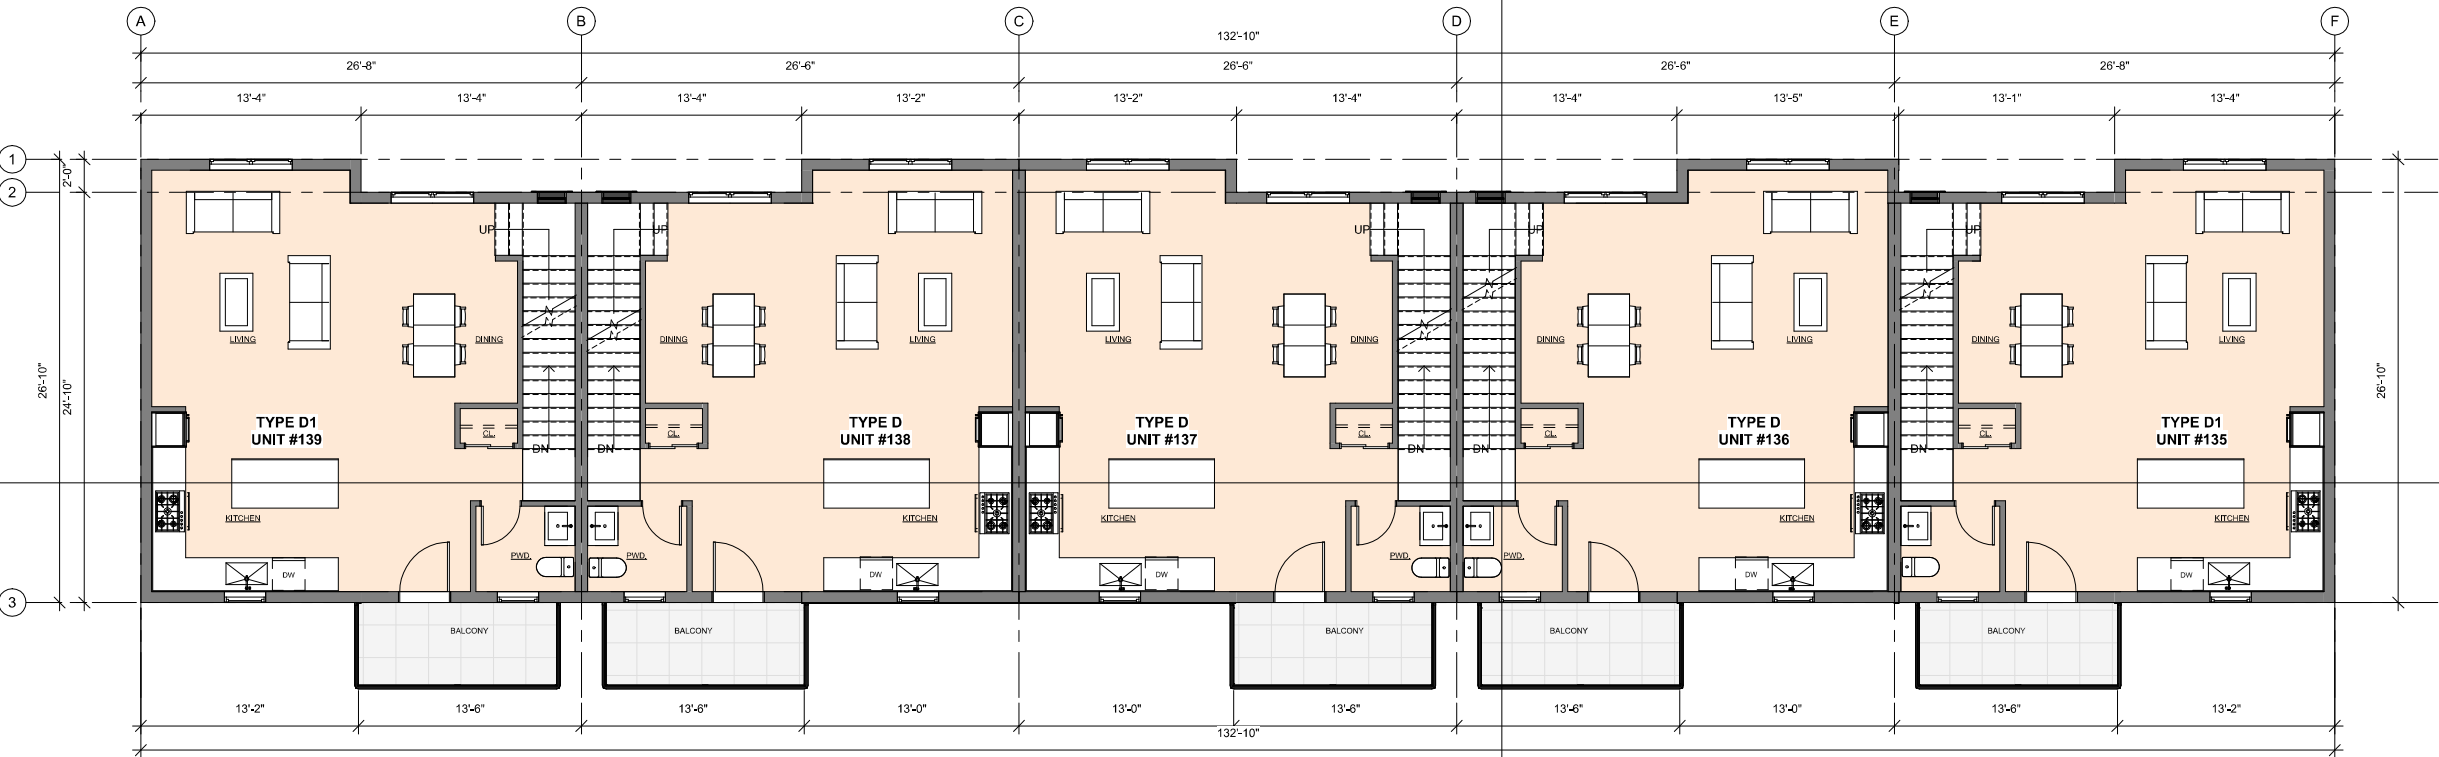

2 2ND FLOOR
3/16" = 1'-0"

REVISION / ISSUE
2024/08/26 A ISSUED FOR DP/ REZONING

DF ARCHITECTURE INC.

350-10851 SHELLBRIDGE WAY, RICHMOND, B.C.
CANADA V6X 2W9
T (604) 264-5194 F (604) 264-5131
info@dfarchitecture.ca



GROUP 161 IS NOT AN ARCHITECTURAL FIRM. ALL ARCHITECTURAL SERVICES ARE PROVIDED THROUGH OUR FIRMS THAT HOLD THE CERTIFICATE OF PRACTICE.

PROJECT:

PARKLANE

7086, 7080 & 7070 206 ST, 7081,
7077, 7045 207 ST LANGLEY, BC :

CLIENT:

ELYX HOMES
#205 2626 CROYDON DR,
SURREY, BC. V3Z 0S8

DRAWN: AA	
CHECKED: JA	
SCALE:	
JOB NO: LAN-039	
DATE: AUG 2024	
SHEET TITLE:	

BUILDING 13 FLOOR
PLANS

DRAWING No.		
A-210	A	N


COPYRIGHT RESERVED. THIS PLAN AND DESIGN ARE
AND AT ALL TIMES REMAIN THE EXCLUSIVE PROPERTY
OF DF ARCHITECTURE INC. AND CANNOT BE USED OR
REPRODUCED WITHOUT THE ARCHITECT'S WRITTEN
CONSENT.

2024/08/26 - ISSUED FOR DP/ REZONING

C:\Users\Raymond\Documents\BUILDING 13 - Raymond\N317.rvt

8/22/2024 11:32:54
AM

NOTES:

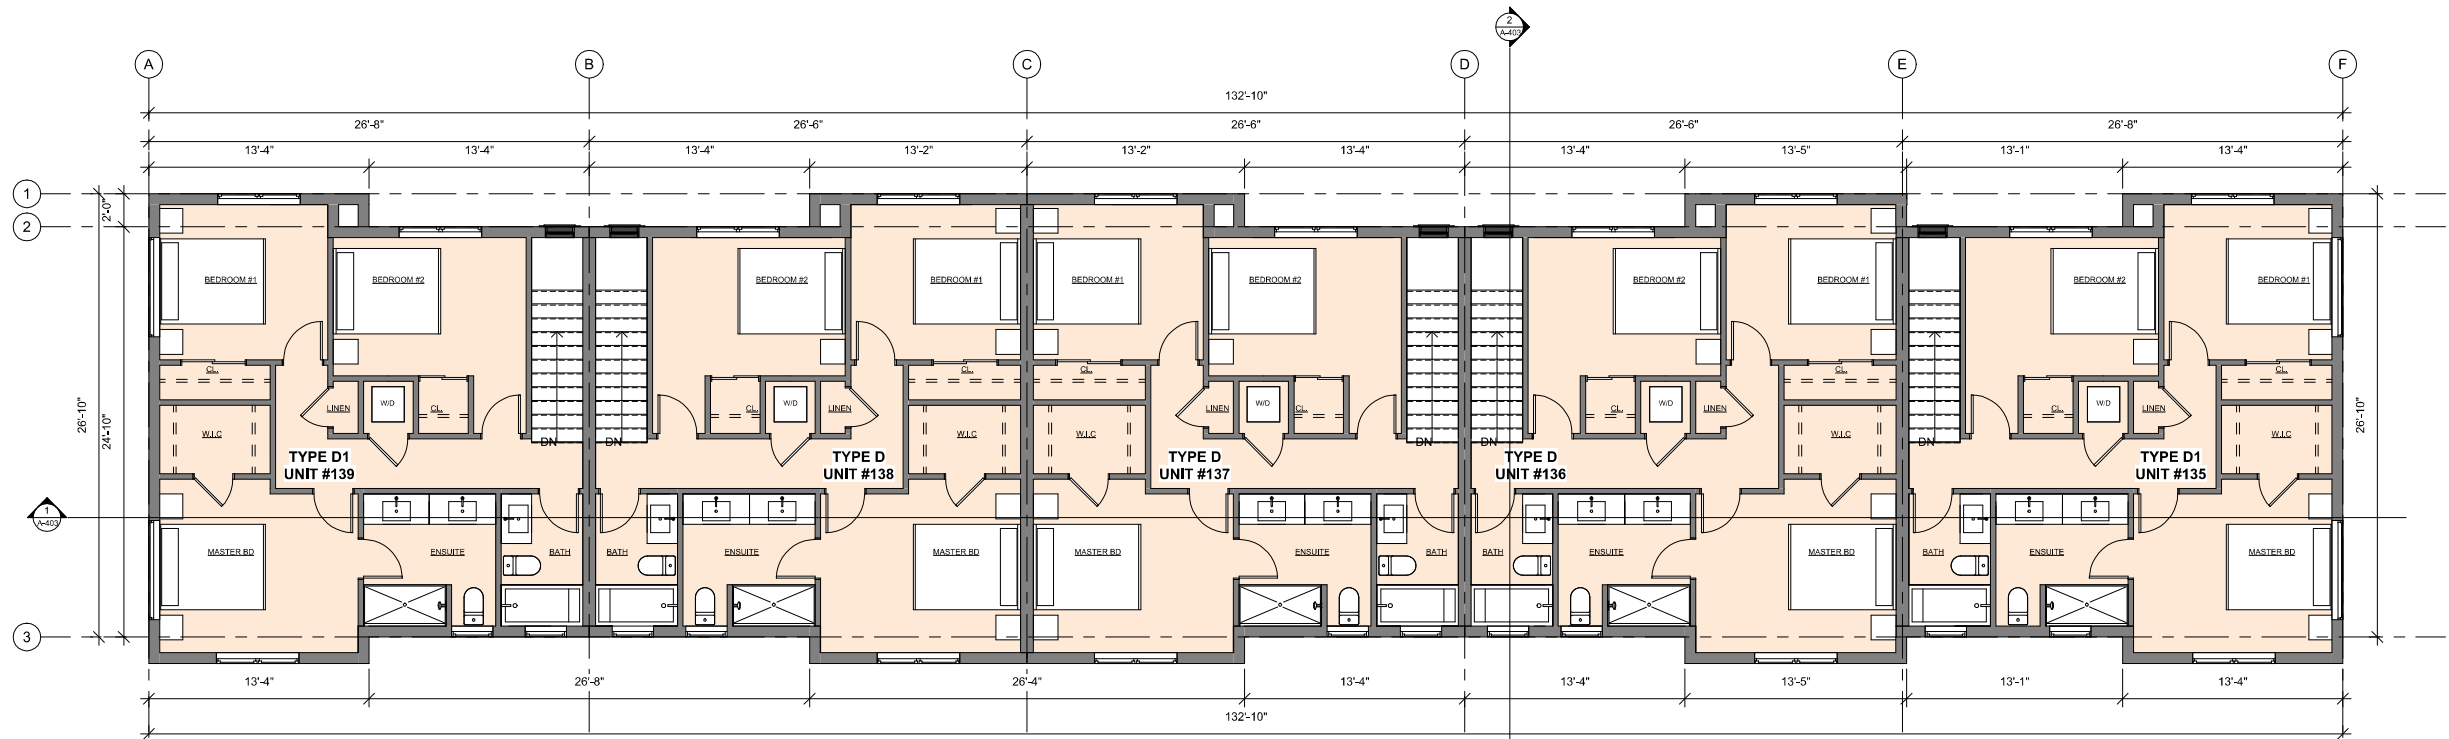

REVISION / ISSUE	DATE	BY	APP
2024/08/26	A	ISSUED FOR DP/ REZONING	

DF ARCHITECTURE INC.

350-10851 SHELLBRIDGE WAY, RICHMOND, B.C.
CANADA V6X 2W9
T (604) 264-5194 F (604) 264-5131
info@dfarchitecture.ca



GROUP 161 IS NOT AN ARCHITECTURAL FIRM. ALL ARCHITECTURAL SERVICES ARE PROVIDED THROUGH OUR FIRMS THAT HOLD THE CERTIFICATE OF PRACTICE.

PROJECT:

PARKLANE

7086, 7080 & 7070 206 ST, 7081,
7077, 7045 207 ST LANGLEY, BC :

CLIENT:

ELYX HOMES
#205 2626 CROYDON DR,
SURREY, BC. V3Z 0S8

DRAWN: AA	
CHECKED: JA	
SCALE:	
JOB NO: LAN-039	
DATE: AUG 2024	
SHEET TITLE:	

BUILDING 13 FLOOR
PLANS


DRAWING No.	A-211	A	N
-------------	-------	---	---

COPYRIGHT RESERVED. THIS PLAN AND DESIGN ARE AND AT ALL TIMES REMAIN THE EXCLUSIVE PROPERTY OF DF ARCHITECTURE INC. AND CANNOT BE USED OR REPRODUCED WITHOUT THE ARCHITECT'S WRITTEN CONSENT.


2024/08/26 - ISSUED FOR DP/ REZONING

C:\Users\Raymond\Documents\BUILDING 13_raymond\B317.rvt

8/22/2024 11:32:55 AM

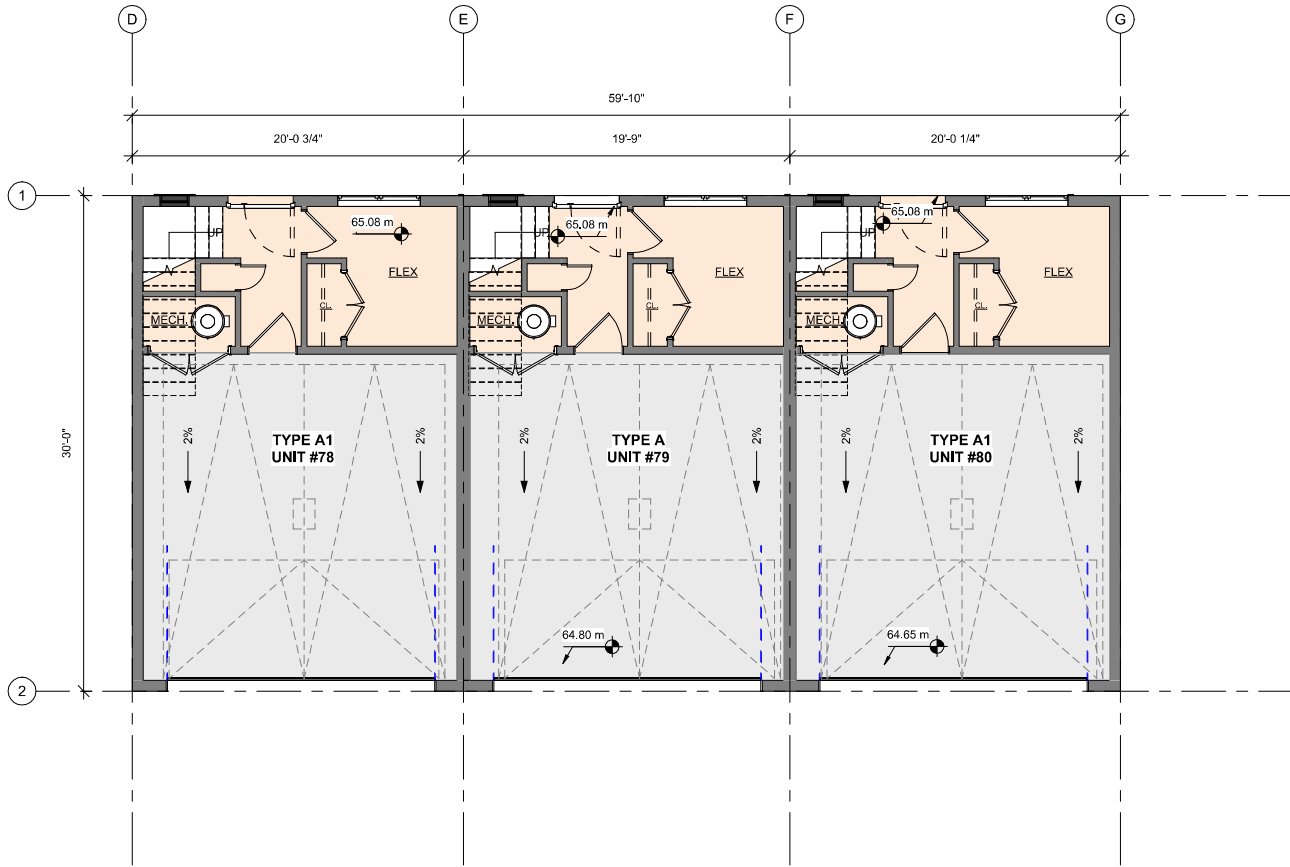


2 MAIN FLOOR
3/16" = 1'-0"

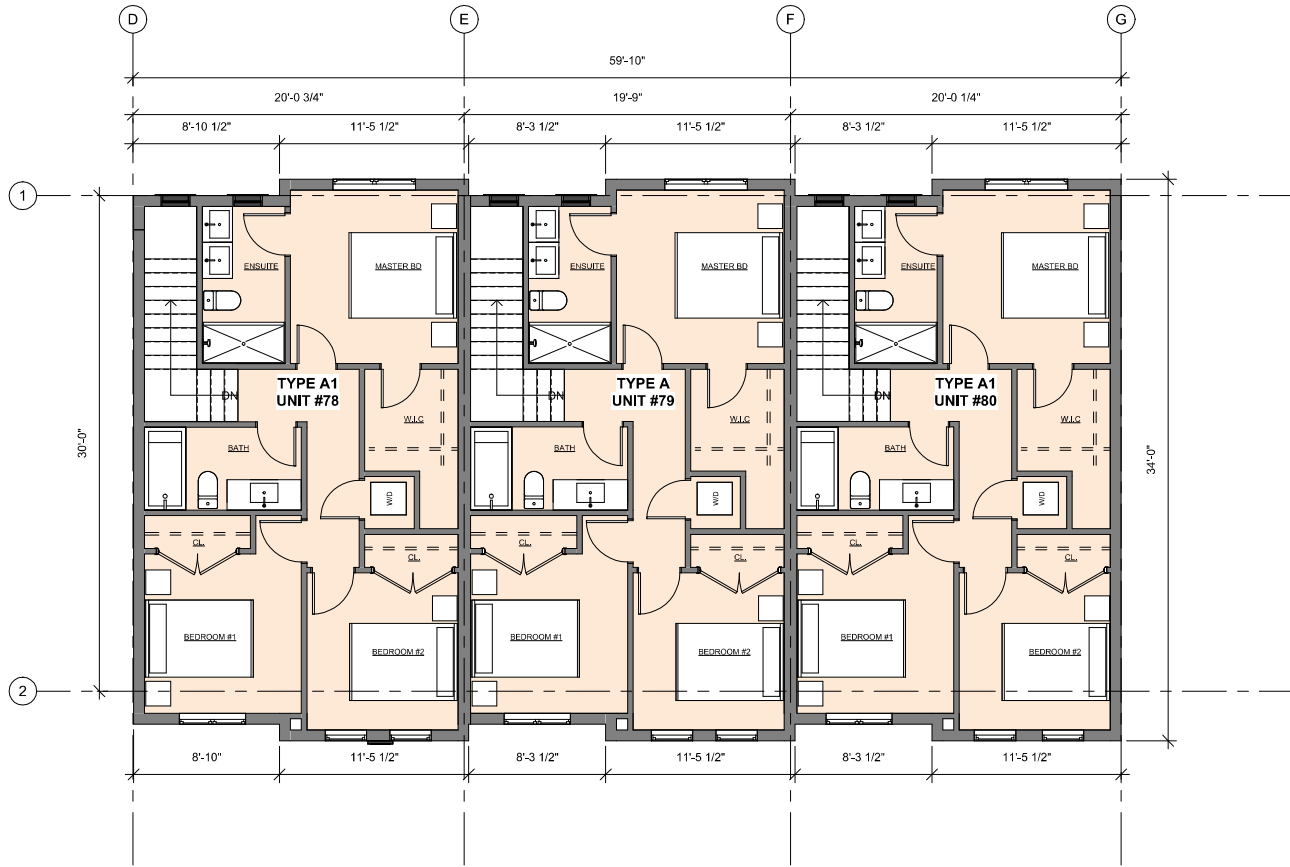

3 3RD FLOOR
3/16" = 1'-0"



1 2ND FLOOR
3/16" = 1'-0"

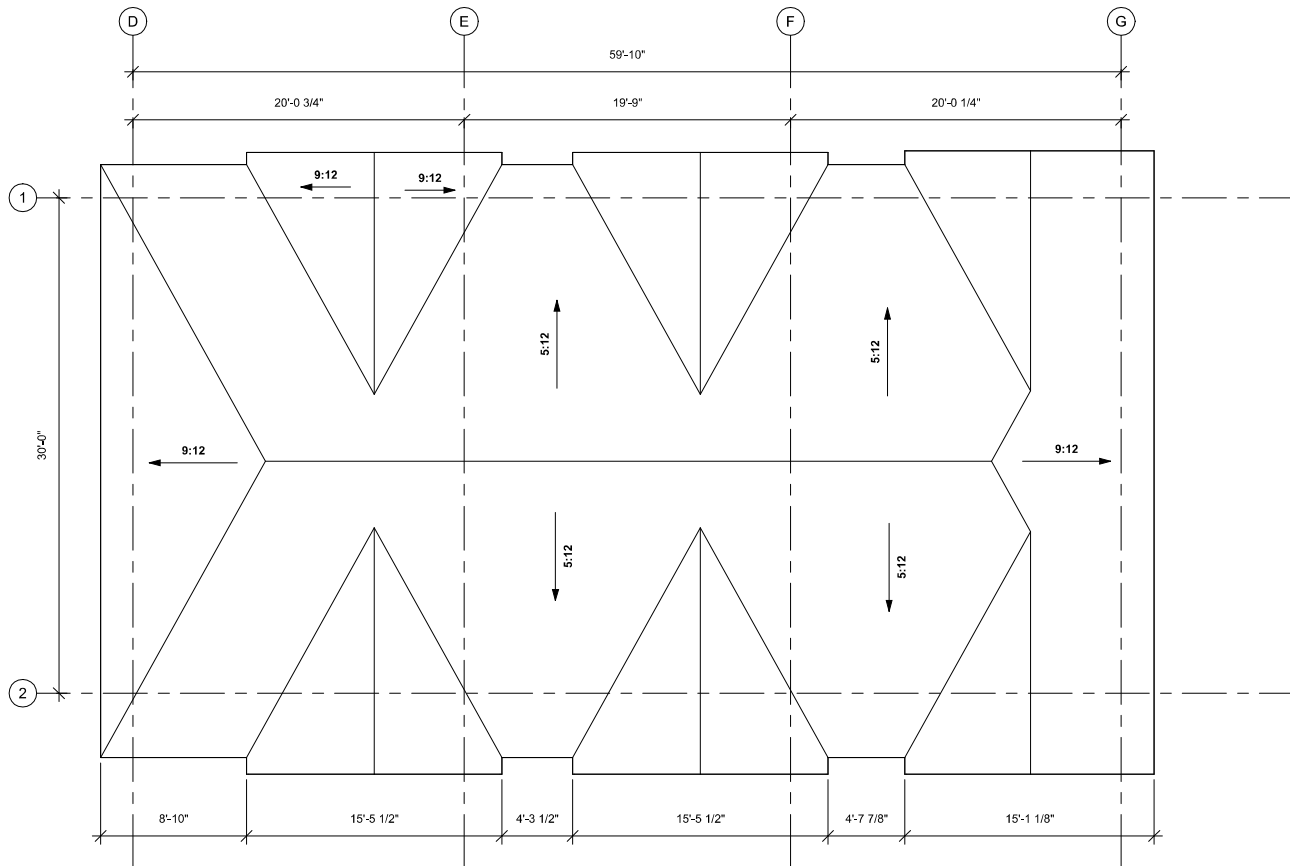

4 TOP OF PLATE
3/16" = 1'-0"

NOTES:

REVISION / ISSUE	
2024/08/26	A

DF ARCHITECTURE INC.

350-10851 SHELLBRIDGE WAY, RICHMOND, B.C.
CANADA V6X 2W9
T (604) 264-5194 F (604) 264-5131
info@dfarchitecture.ca

GROUP 161

GROUP 161 IS NOT AN ARCHITECTURAL FIRM. ALL ARCHITECTURAL SERVICES ARE PROVIDED THROUGH OUR FIRMS THAT HOLD THE CERTIFICATE OF PRACTICE.

PROJECT:

PARKLANE

7086, 7080 & 7070 206 ST, 7081,
7077, 7045 207 ST LANGLEY, BC :

CLIENT:

ELYX HOMES
#205 2626 CROYDON DR,
SURREY, BC. V3Z 0S8

DRAWN: AA	
CHECKED: JA	
SCALE:	
JOB NO: LAN-039	
DATE: AUG 2024	
SHEET TITLE:	

BUIDLING FLOOR PLAN

DRAWING No.	A-212	A
-------------	-------	---


COPYRIGHT RESERVED. THIS PLAN AND DESIGN ARE, AND AT ALL TIMES REMAIN THE EXCLUSIVE PROPERTY OF DF ARCHITECTURE INC. AND CANNOT BE USED OR REPRODUCED WITHOUT THE ARCHITECT'S WRITTEN CONSENT.

2024/08/26 - ISSUED FOR DP/ REZONING

T:\LAN-039_Elyx Homes\DRAWINGS\CURRENT\REV BUILDING BLOCKS\BUILDING 19.dwg

8/9/2024 6:27:39 PM

NOTES:

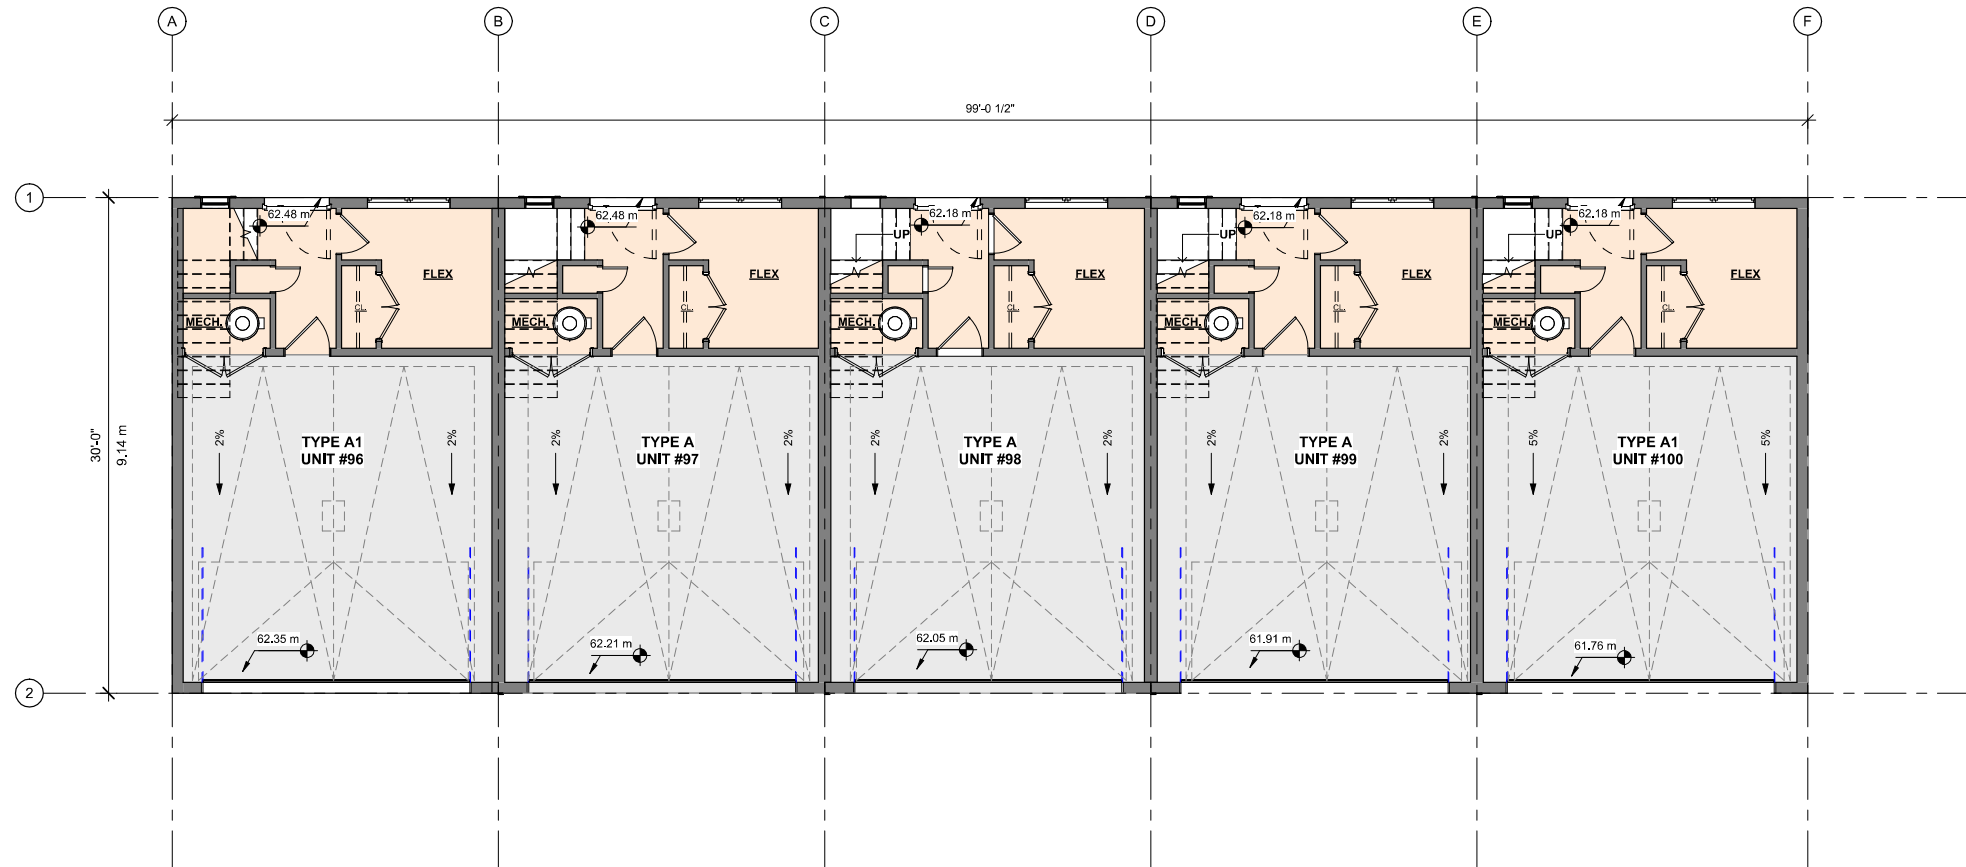

2 MAIN FLOOR #100, 99,98
3/16" = 1'-0"

	REVISION	ISSUE
2024/08/26	A	ISSUED FOR DP/ REZONING

DF ARCHITECTURE INC.

350-10851 SHELLBRIDGE WAY, RICHMOND, B.C.
CANADA V6X 2W9
T (604)284-5194 F (604)284-5131
info@dfarchitecture.ca



GROUP 161 IS NOT AN ARCHITECTURAL FIRM; ALL ARCHITECTURAL SERVICES ARE PROVIDED THROUGH OUR FIRMS THAT HOLD THE CERTIFICATE OF PRACTICE.

PROJECT:

PARKLANE

**7086, 7080 & 7070 206 ST, 7081,
7077, 7045 207 ST LANGLEY, BC ;**

CLIENT:


ELYX HOMES
#205 2626 CROYDON DR,
SURREY, BC. V3Z 0S8

DRAWN: AA	
CHECKED: JA	
SCALE:	
JOB NO.: LAN-039	
DATE: AUG 2024	
SHEET TITLE:	

BUILDING 23 FLOOR
PLAN

DRAWING No.	A-214	A
----------------	--------------	----------

COPYRIGHT RESERVED. THIS PLAN AND DESIGN ARE, AND AT ALL TIMES REMAIN THE EXCLUSIVE PROPERTY OF DF ARCHITECTURE INC. AND CANNOT BE USED OR REPRODUCED WITHOUT THE ARCHITECT'S WRITTEN CONSENT.

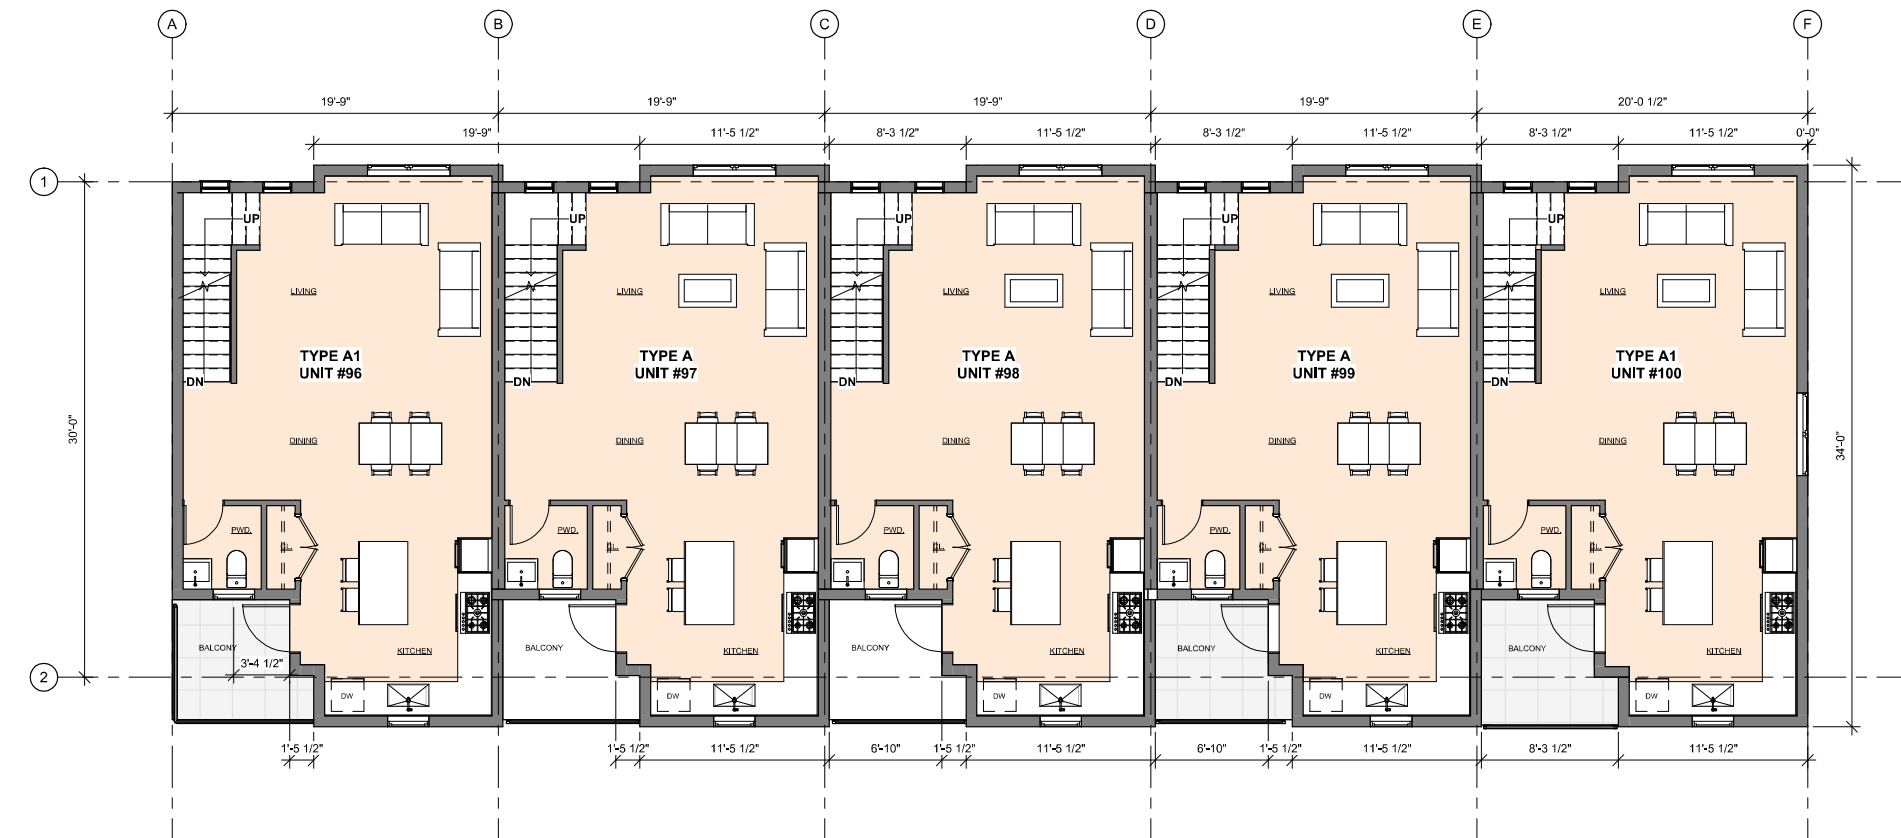

1 **2ND FLOOR** unit 100 99 98
3/16" = 1'-0"

2024/08/26 - ISSUED FOR DP/ REZONING

8/17/2024 6:11:27 PM T:\LAN-039_Elyx Homes\DRAWINGS\CURRENT\REVIT\BUILDING BLOCKS\BUILDING 23.rvt

**DF ARCHITECTURE INC.**

GROUP 161
OF ARCHITECTURE | ABBOTT PARK ARCHITECTURE | HENRI BARNETT DESIGN ARCHITECTS

GROUP 161 IS NOT AN ARCHITECTURAL FIRM. ALL ARCHITECTURAL SERVICES ARE PROVIDED THROUGH OUR FIRMS THAT HOLD THE CERTIFICATE OF PRACTICE.

PROJECT

PARKLANE

**7086, 7080 & 7070 206 ST, 7081,
7077, 7045 207 ST LANGLEY, BC :**

CLIENT:


ELYX HOMES
#205 2626 CROYDON DR,
SURREY, BC. V3Z 0S8

BUILDING 23 FLOOR
PLAN


DRAWING No.		
A-215	A	

COPYRIGHT RESERVED. THIS PLAN AND DESIGN ARE, AND AT ALL TIMES REMAIN THE EXCLUSIVE PROPERTY OF DF ARCHITECTURE INC. AND CANNOT BE USED OR REPRODUCED WITHOUT THE ARCHITECT'S WRITTEN CONSENT.



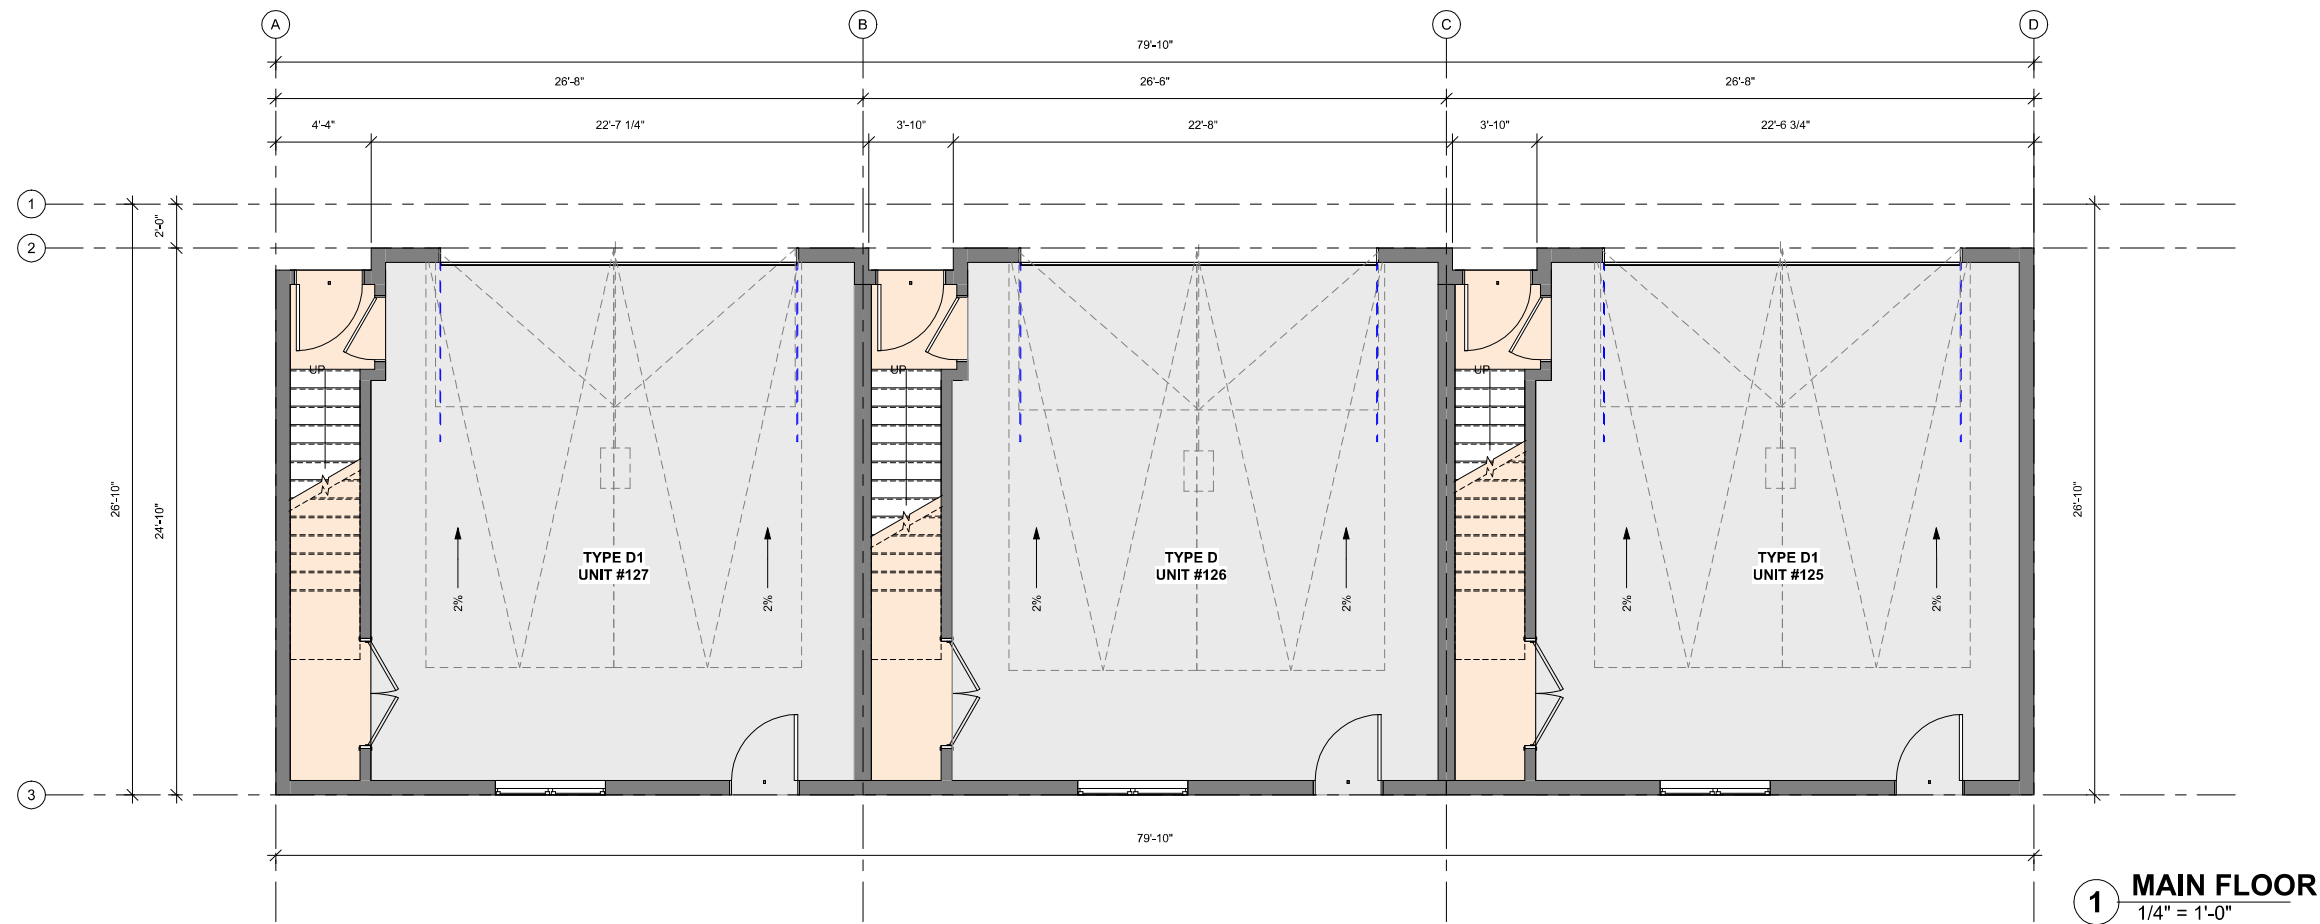

1 MAIN FLOOR
1/4" = 1'-0"

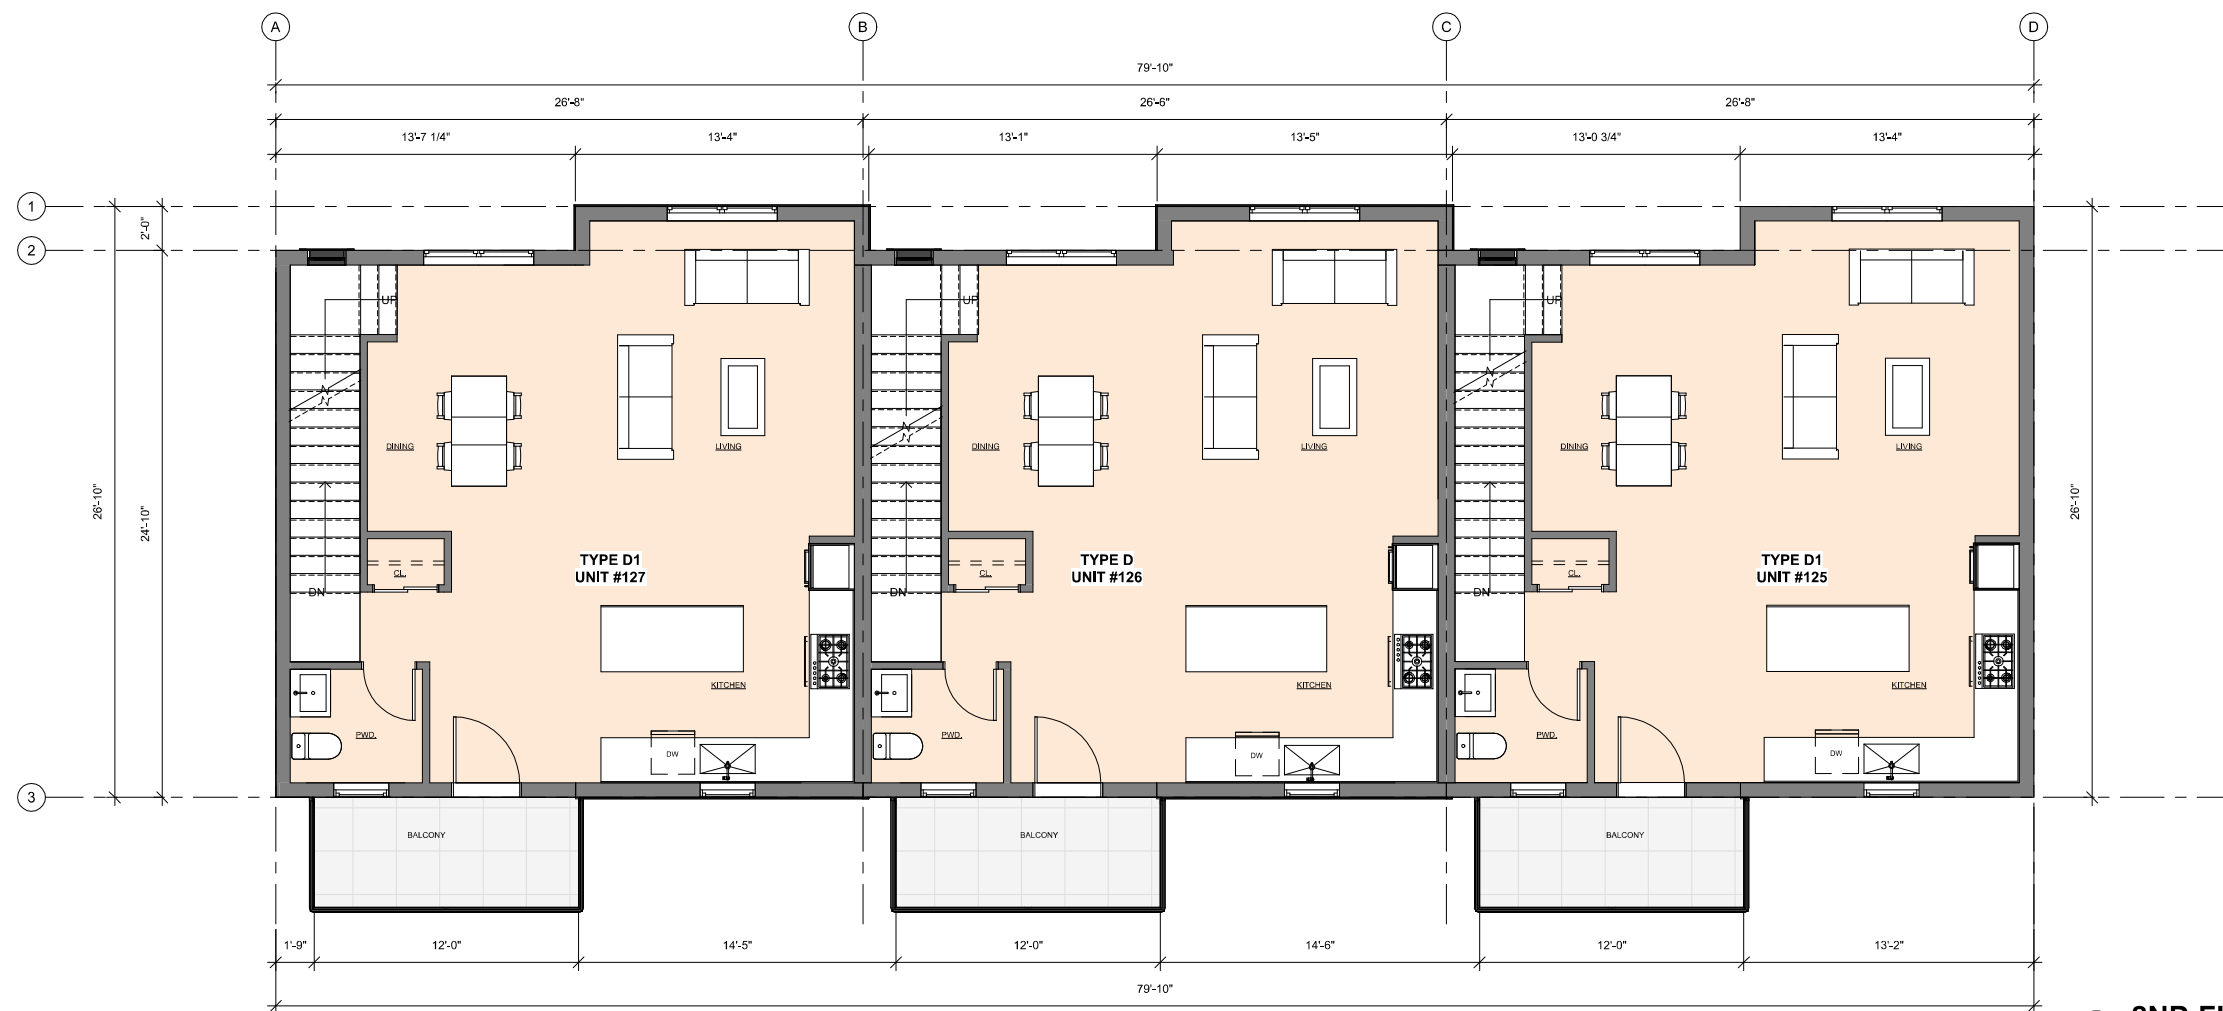

2 2ND FLOOR
1/4" = 1'-0"

NOTES:

REVISION	DATE	BY	APP
2024/08/26	A	ISSUED FOR DP/ REZONING	

DF ARCHITECTURE INC.

350-10851 SHELLBRIDGE WAY, RICHMOND, B.C.
CANADA V6X 2W9
T (604) 264-5194 F (604) 264-5131
info@dfarchitecture.ca

GROUP 161
OF ARCHITECTURE / ARCHITECTURE / ARCHITECTURE / ARCHITECTURE

GROUP 161 IS NOT AN ARCHITECTURAL FIRM. ALL
ARCHITECTURAL SERVICES ARE PROVIDED THROUGH
OUR FIRMS THAT HOLD THE CERTIFICATE OF PRACTICE.

PROJECT:

PARKLANE

**7086, 7080 & 7070 206 ST, 7081,
7077, 7045 207 ST LANGLEY, BC :**

CLIENT:

ELYX HOMES
**#205 2626 CROYDON DR,
SURREY, BC. V3Z 0S8**

DRAWN: AA	
CHECKED: JA	
SCALE:	
JOB NO: LAN-039	
DATE: AUG 2024	
SHEET TITLE:	


**BUILDING 25 FLOOR
PLANS**

DRAWING No.	A-216	A	
----------------	--------------	----------	--


COPYRIGHT RESERVED. THIS PLAN AND DESIGN ARE
AND AT ALL TIMES REMAIN THE EXCLUSIVE PROPERTY
OF DF ARCHITECTURE INC. AND CANNOT BE USED OR
REPRODUCED WITHOUT THE ARCHITECT'S WRITTEN
CONSENT.

2024/08/26 - ISSUED FOR DP/ REZONING

C:\Users\Raymond\Documents\BUILDING 25_raymond\N317.rvt 8/19/2024 4:16:00 PM

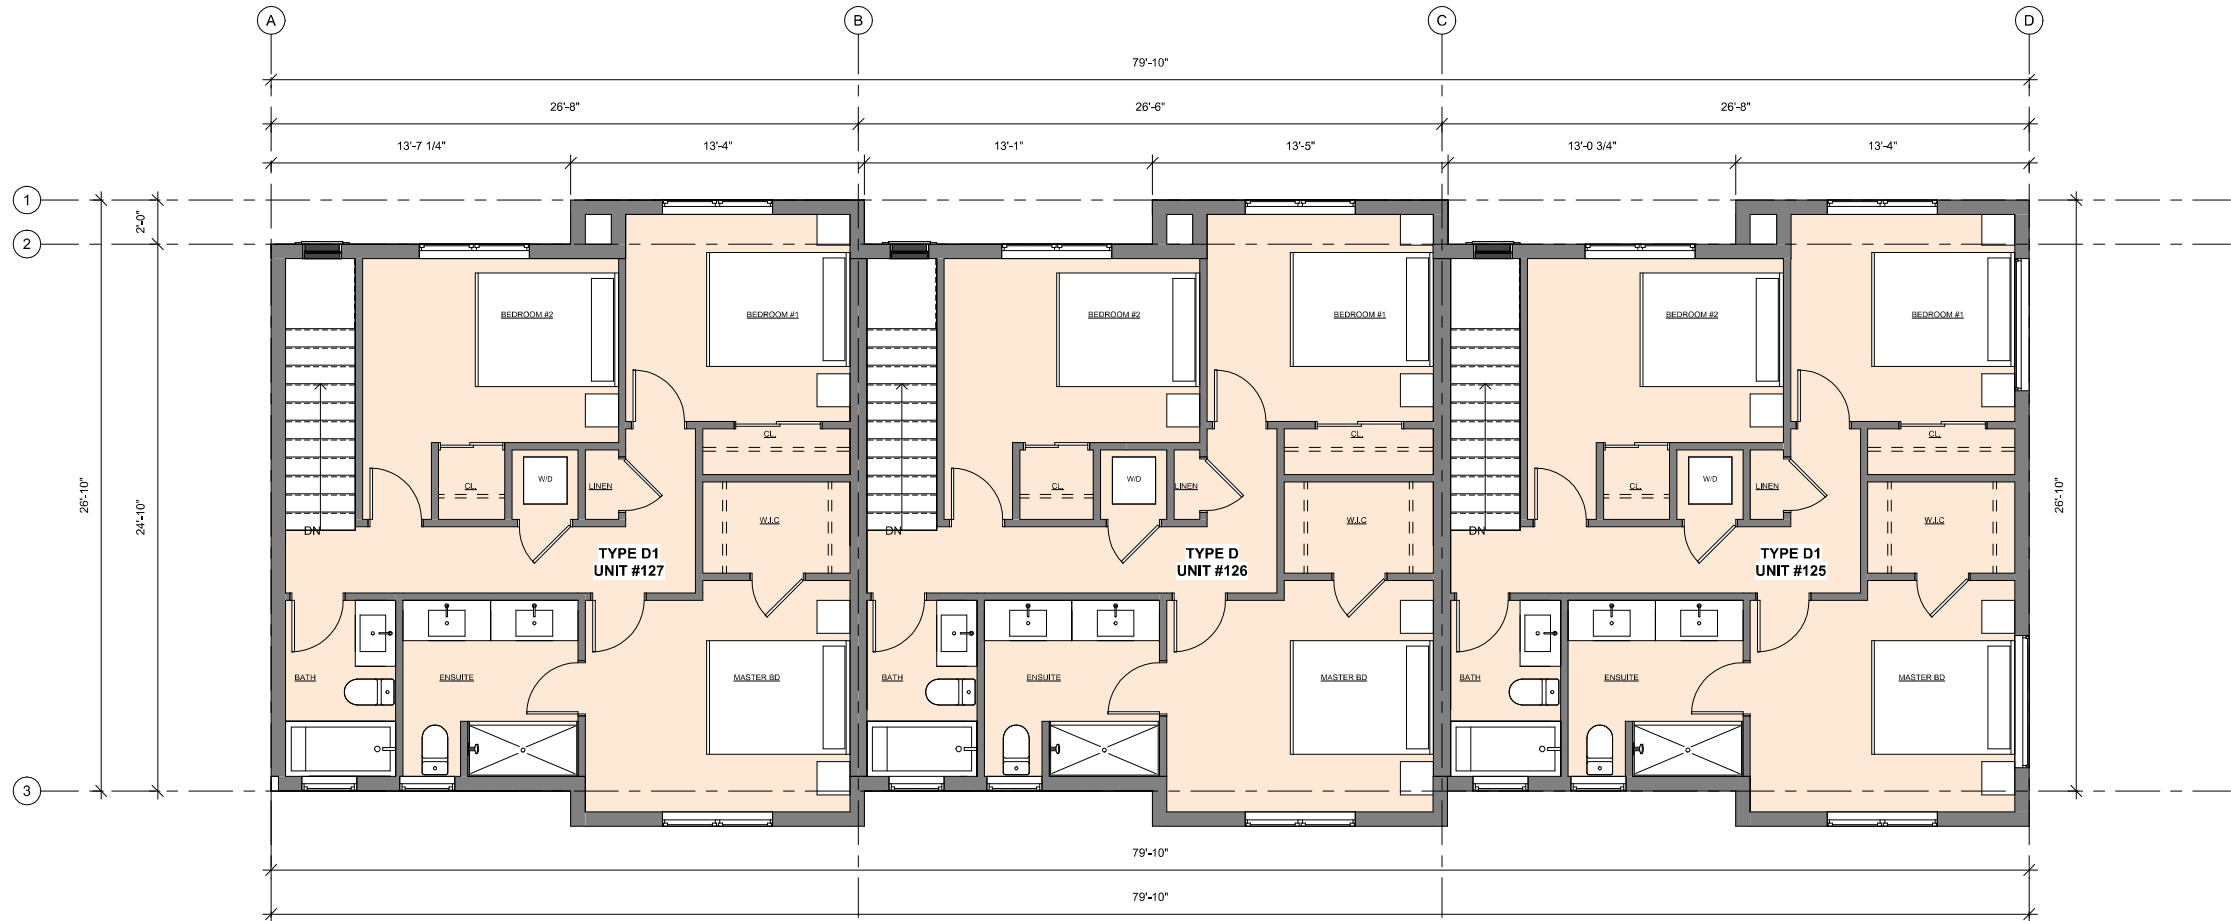

1 3RD FLOOR
1/4" = 1'-0"

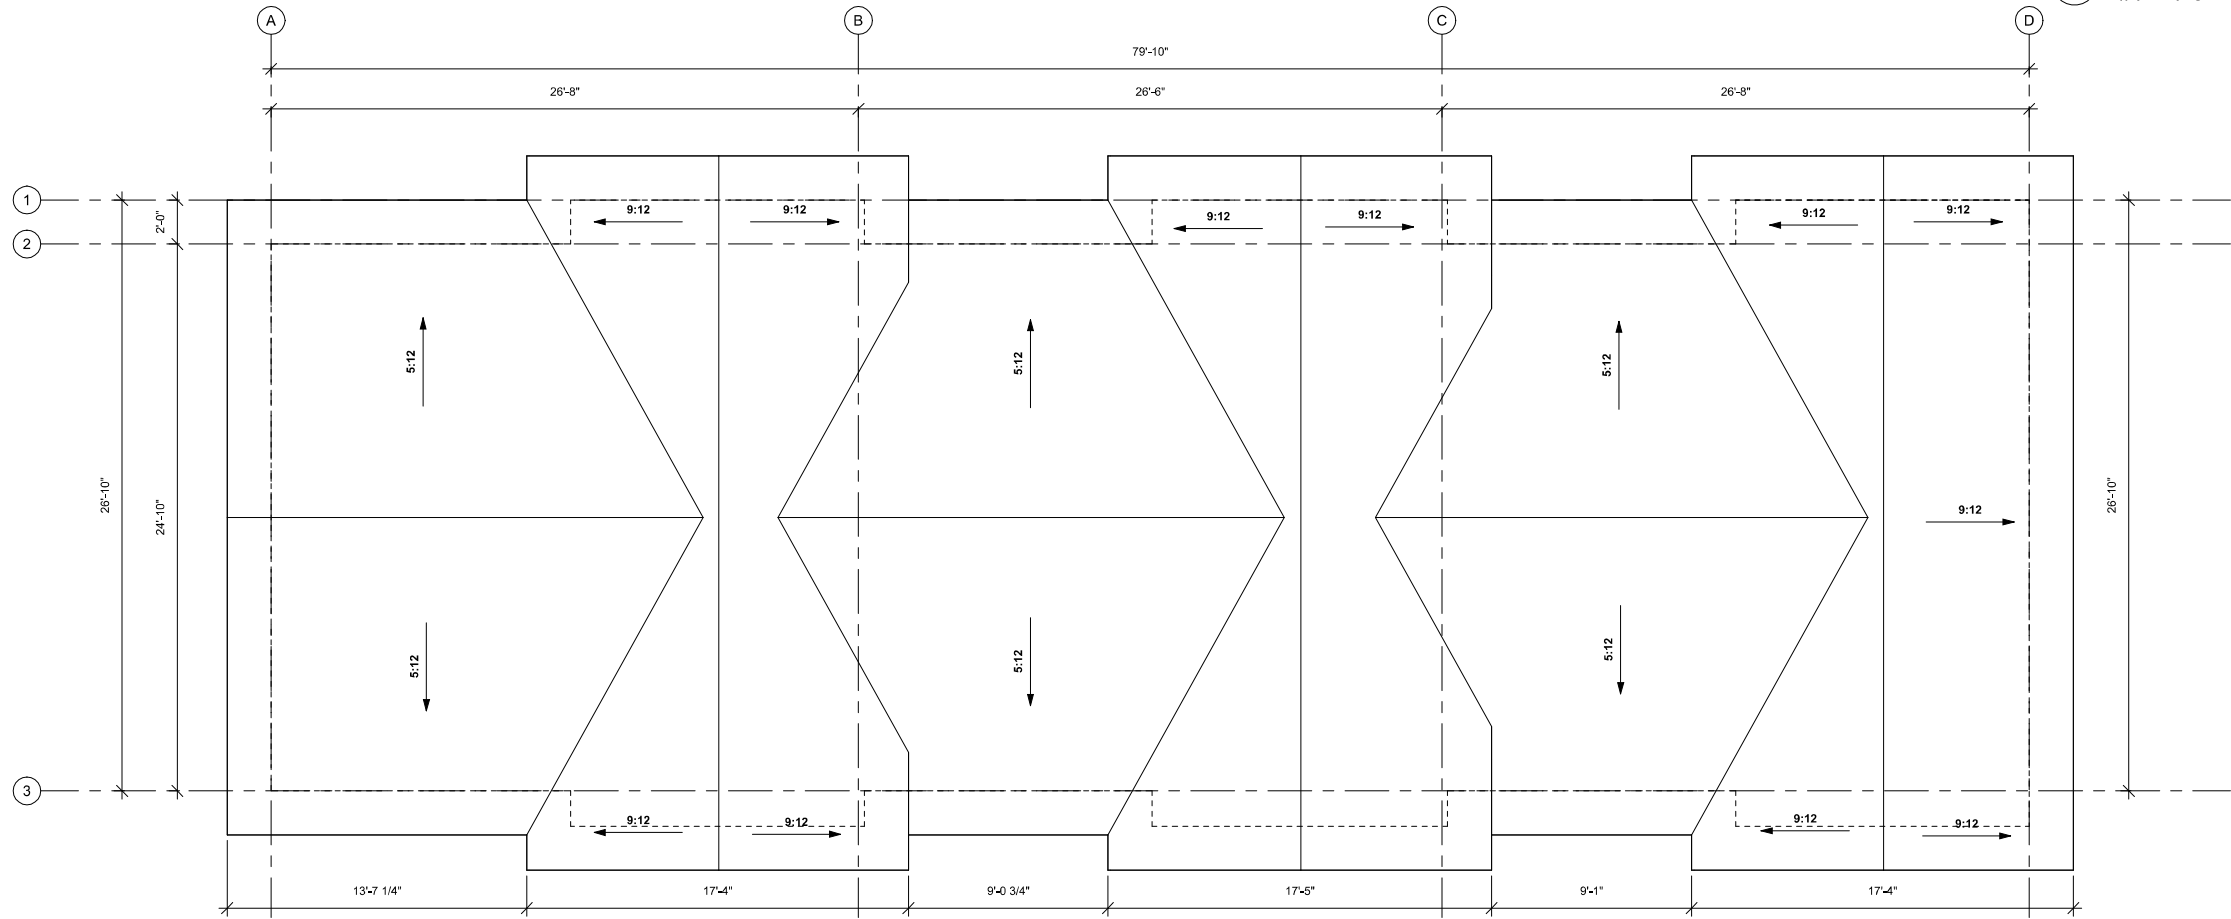

2 ROOF TOP OF PLATE
1/4" = 1'-0"

NOTES:

REVISION / ISSUE	
2024/08/26	A ISSUED FOR DP/ REZONING

DF ARCHITECTURE INC.

350-10851 SHELLBRIDGE WAY, RICHMOND, B.C.
CANADA V6X 2W9
T (604)284-5194 F (604)284-5131
info@dfarchitecture.ca



GROUP 161 IS NOT AN ARCHITECTURAL FIRM. ALL ARCHITECTURAL SERVICES ARE PROVIDED THROUGH OUR FIRMS THAT HOLD THE CERTIFICATE OF PRACTICE.

PROJECT:

PARKLANE

**7086, 7080 & 7070 206 ST, 7081,
7077, 7045 207 ST LANGLEY, BC :**

CLIENT:

**ELYX HOMES
#205 2626 CROYDON DR,
SURREY, BC. V3Z 0S8**

DRAWN: AA	
CHECKED: JA	
SCALE:	
JOB NO.: LAN-039	
DATE: AUG 2024	
SHEET TITLE:	

**BUILDING 25 FLOOR
PLANS**

DRAWING No.	A-217	A	
----------------	--------------	----------	--

COPYRIGHT RESERVED. THIS PLAN AND DESIGN ARE, AND AT ALL TIMES REMAIN THE EXCLUSIVE PROPERTY OF DF ARCHITECTURE INC. AND CANNOT BE USED OR REPRODUCED WITHOUT THE ARCHITECT'S WRITTEN CONSENT.

C:\Users\Raymond\Documents\BUILDING 25_raymond\N3J7.rvt 8/19/2024 4:18:01 PM

2024/08/26 - ISSUED FOR DP/ REZONING

2024/08/26	A	ISSUED FOR DP/ REZONING
------------	---	-------------------------

350-10851 SHELLBRIDGE WAY, RICHMOND, B.C.
CANADA V6X 2W9
T (604)284-5194 F (604)284-5131
info@dfarchitecture.ca

GROUP 161 IS NOT AN ARCHITECTURAL FIRM; ALL ARCHITECTURAL SERVICES ARE PROVIDED THROUGH OUR FIRMS THAT HOLD THE CERTIFICATE OF PRACTICE

PROJECT:

PARKLANE

**7086, 7080 & 7070 206 ST, 7081,
7077, 7045 207 ST LANGLEY, BC ;**

CLIENT:

ELYX HOMES
#205 2626 CROYDON DR,
SURREY, BC. V3Z 0S8



DRAWN: AA	
CHECKED: JA	
SCALE:	
JOB NO.: LAN-039	
DATE: AUG 2024	
SHEET TITLE:	

BUILDING 26 FLOOR
PLANS

DRAWING No. A-218	A	
------------------------------------	----------	---

COPYRIGHT RESERVED. THIS PLAN AND DESIGN ARE, AND AT ALL TIMES REMAIN THE EXCLUSIVE PROPERTY OF DF ARCHITECTURE INC. AND CANNOT BE USED OR REPRODUCED WITHOUT THE ARCHITECT'S WRITTEN CONSENT.

2024/08/26 - ISSUED FOR DP/ REZONING

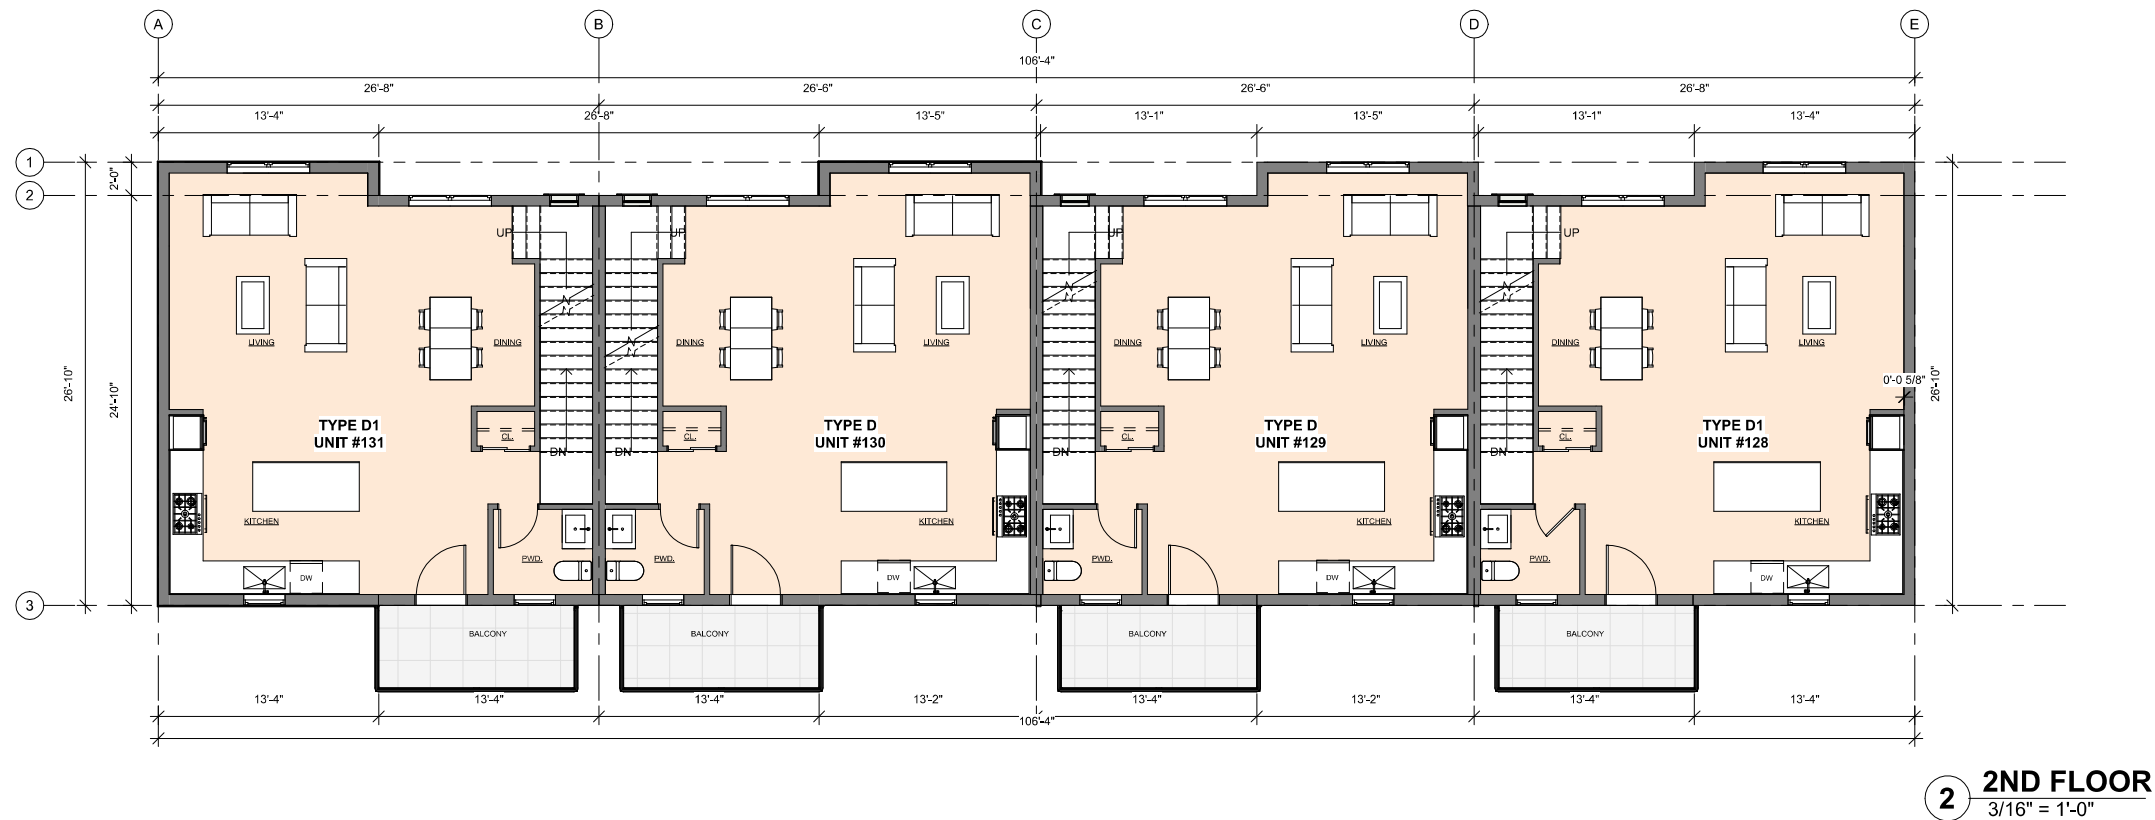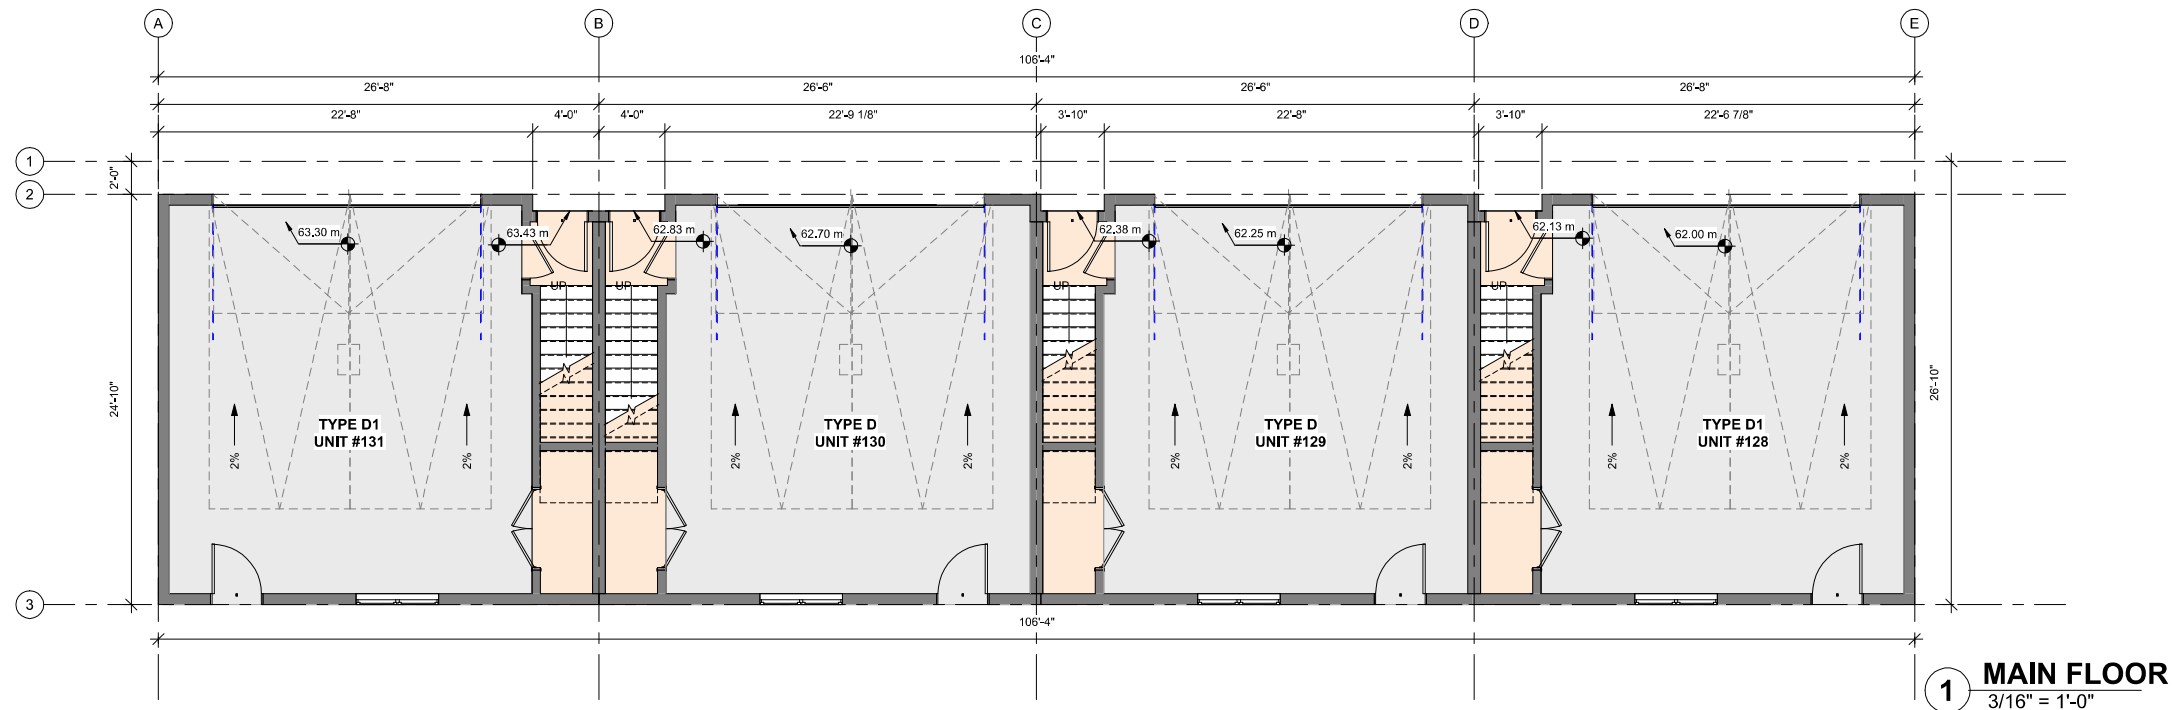

C:\Users\Raymond\Documents\BUILDING 26_raymond\SN3J7.rvt

2024/08/26	A	ISSUED FOR DP/ REZONING
------------	---	-------------------------

350-10851 SHELLBRIDGE WAY, RICHMOND, B.C.
CANADA V6X 2W9
T (604)284-5194 F (604)284-5131
info@dfarchitecture.ca

GROUP 161 IS NOT AN ARCHITECTURAL FIRM; ALL ARCHITECTURAL SERVICES ARE PROVIDED THROUGH OUR FIRMS THAT HOLD THE CERTIFICATE OF PRACTICE

PROJECT

PARKLANE

**7086, 7080 & 7070 206 ST, 7081,
7077, 7045 207 ST LANGLEY, BC :**

CLIENT:

ELYX HOMES
#205 2626 CROYDON DR,
SURREY, BC. V3Z 0S8

DRAWN: AA	
CHECKED: JA	
SCALE:	
JOB NO.: LAN-039	
DATE: AUG 2024	
SHEET TITLE:	

BUILDING 26 FLOOR
PLANS


DRAWING No. A-219	A	
------------------------------------	----------	---

COPYRIGHT RESERVED. THIS PLAN AND DESIGN ARE,
AND AT ALL TIMES REMAIN THE EXCLUSIVE PROPERTY
OF DF ARCHITECTURE INC. AND CANNOT BE USED OR
REPRODUCED WITHOUT THE ARCHITECT'S WRITTEN
CONSENT.


2024/08/26 - ISSUED FOR DP/ REZONING



C:\Users\Raymond\Documents\BUILDING 26_raymondSN3J7.rvt

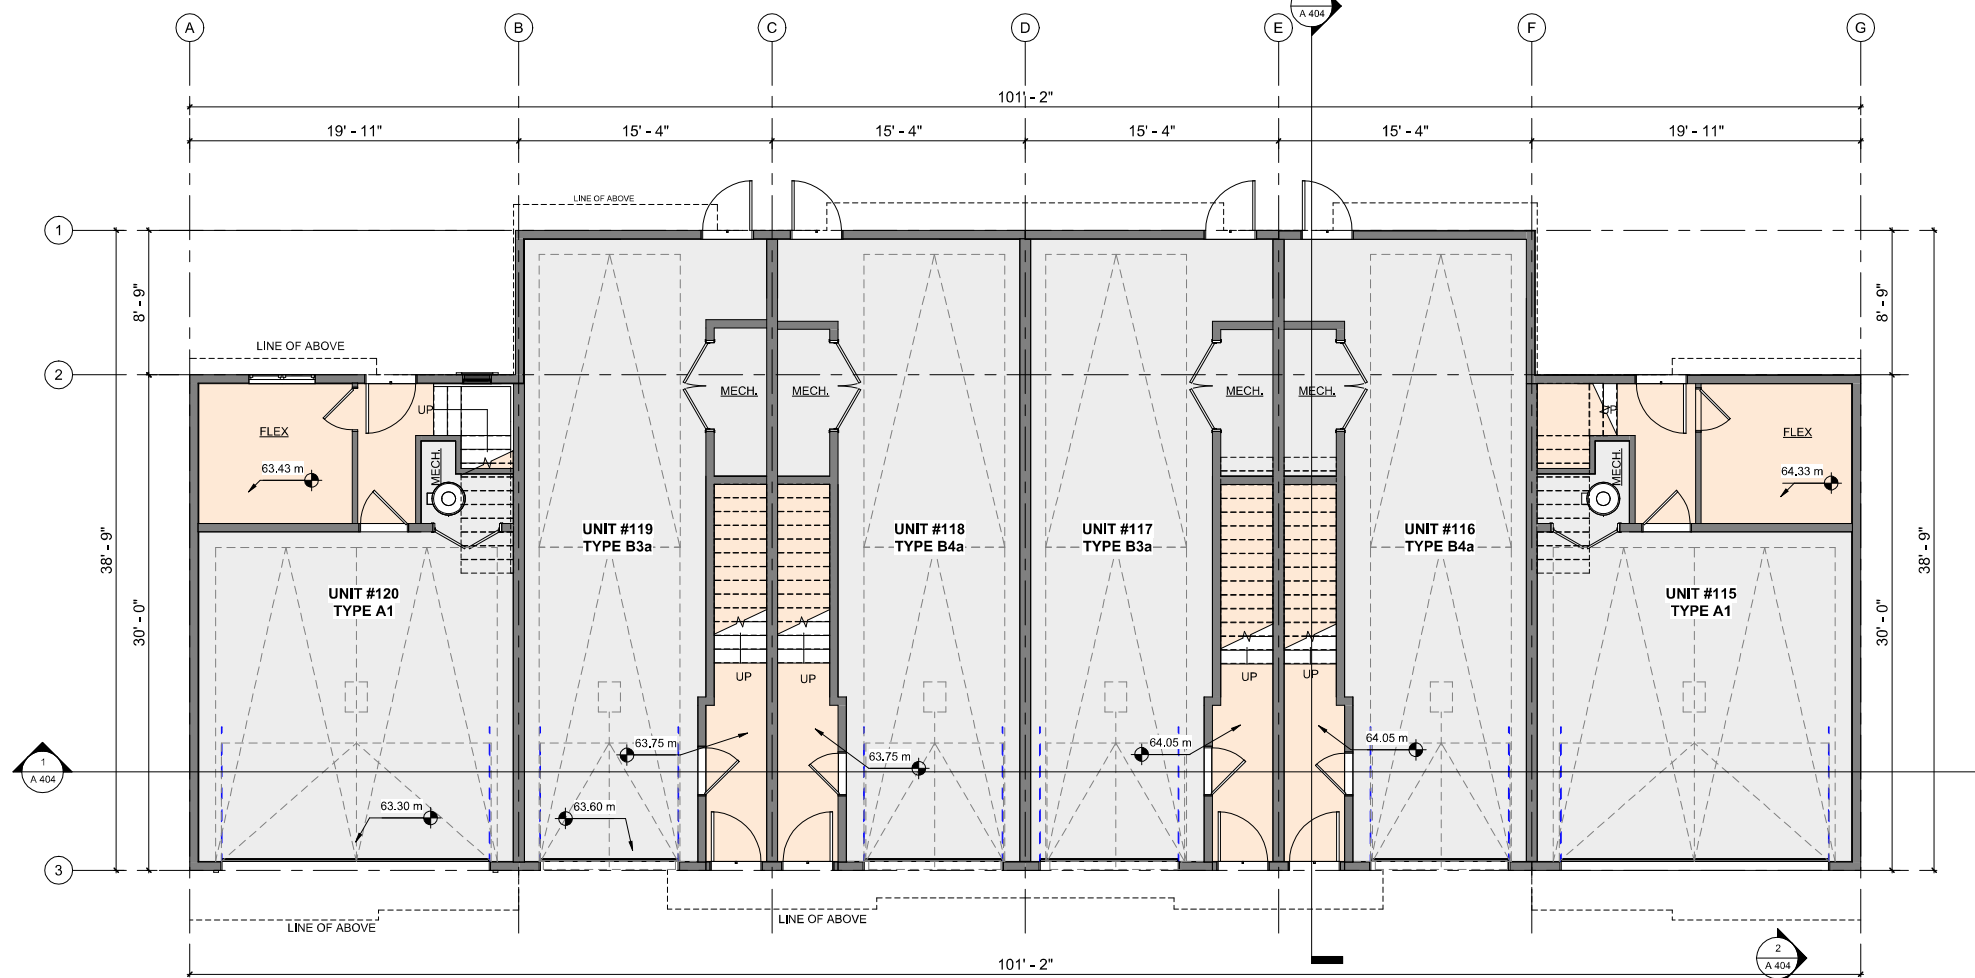

1 LEVEL 1
3/16" = 1'-0"

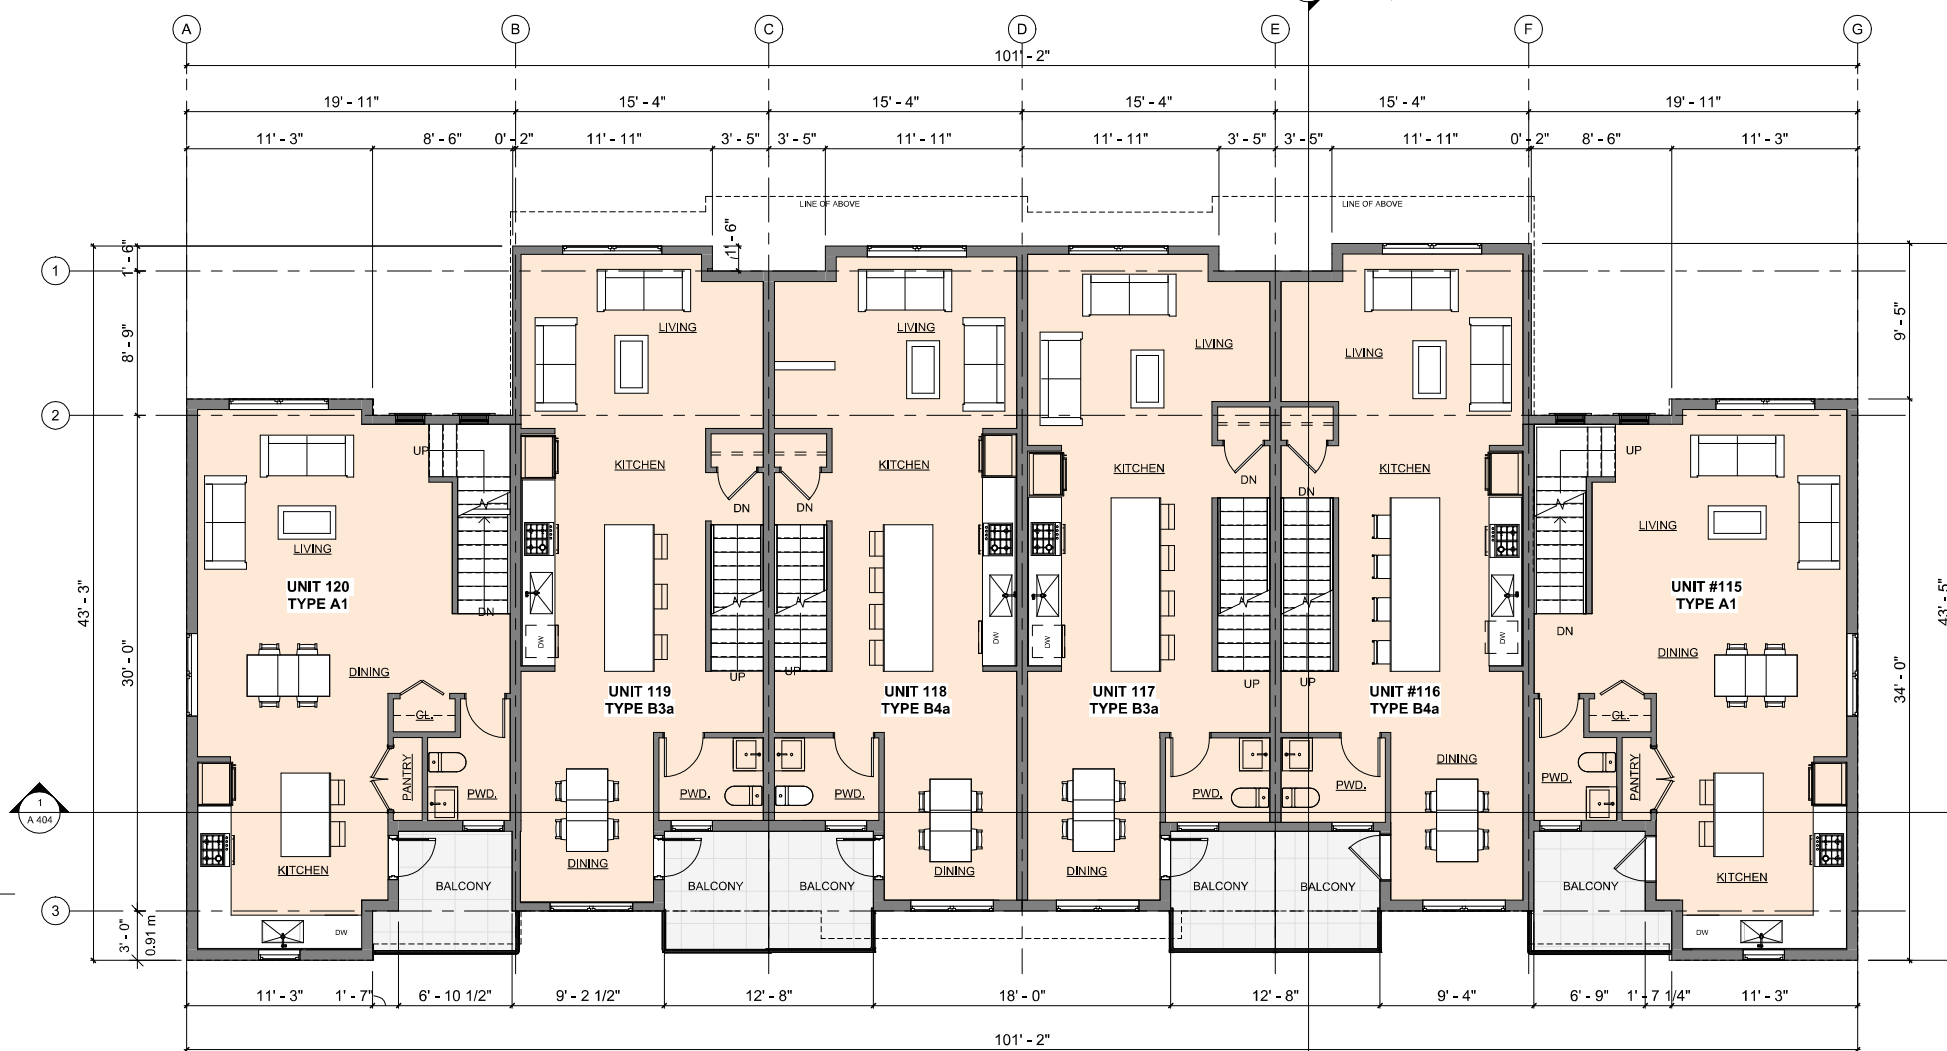

2 LEVEL 2
3/16" = 1'-0"

NOTES:

REVISION	ISSUE
2024/08/26	A ISSUED FOR DP/ REZONING

DF ARCHITECTURE INC.

350-10851 SHELLBRIDGE WAY, RICHMOND, B.C.
CANADA V6X 2W9
T (604) 264-5194 F (604) 264-5131
info@dfarchitecture.ca

GROUP 161

DF ARCHITECTURE / ATURE PACIFIC ARCHITECTURE / LABRITY DESIGN ARCHITECTS

GROUP 161 IS NOT AN ARCHITECTURAL FIRM. ALL ARCHITECTURAL SERVICES ARE PROVIDED THROUGH OUR FIRMS THAT HOLD THE CERTIFICATE OF PRACTICE.

PROJECT:

PARKLANE

7086, 7080 & 7070 206 ST, 7081,
7077, 7045 207 ST LANGLEY, BC :

CLIENT:

ELYX HOMES
#205 2626 CROYDON DR,
SURREY, BC. V3Z 0S8

DRAWN: AA	
CHECKED: JA	
SCALE:	
JOB NO: LAN-039	
DATE: AUG 2024	
SHEET TITLE:	


BUILDING 29 FLOOR
PLANS

DRAWING No.	A 220	A	N
----------------	-------	---	---


COPYRIGHT RESERVED. THIS PLAN AND DESIGN ARE
AND AT ALL TIMES REMAIN THE EXCLUSIVE PROPERTY
OF DF ARCHITECTURE INC. AND CANNOT BE USED OR
REPRODUCED WITHOUT THE ARCHITECT'S WRITTEN
CONSENT.

C:\Users\amant\Documents\BUILDING 29_ama\JYYA\404
8/19/2024 5:56:33 PM

2024/08/26 - ISSUED FOR DP/ REZONING

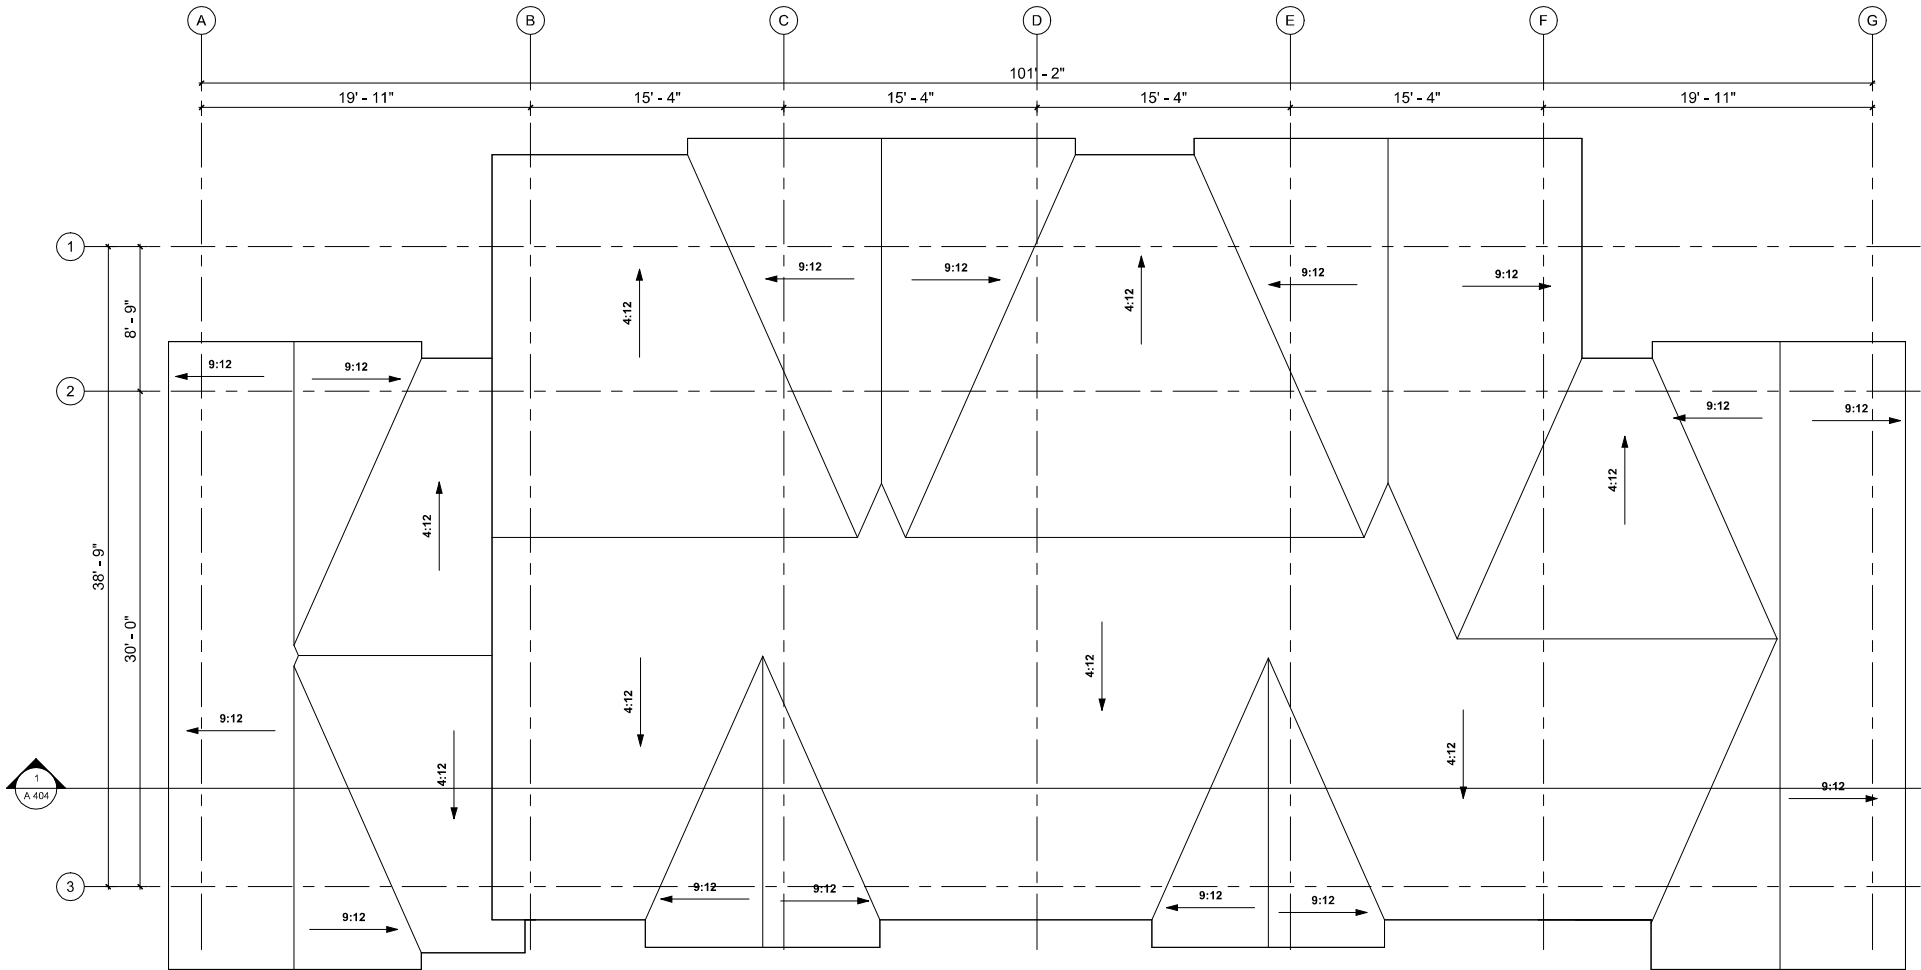

2 ROOF PLAN
3/16" = 1'-0"

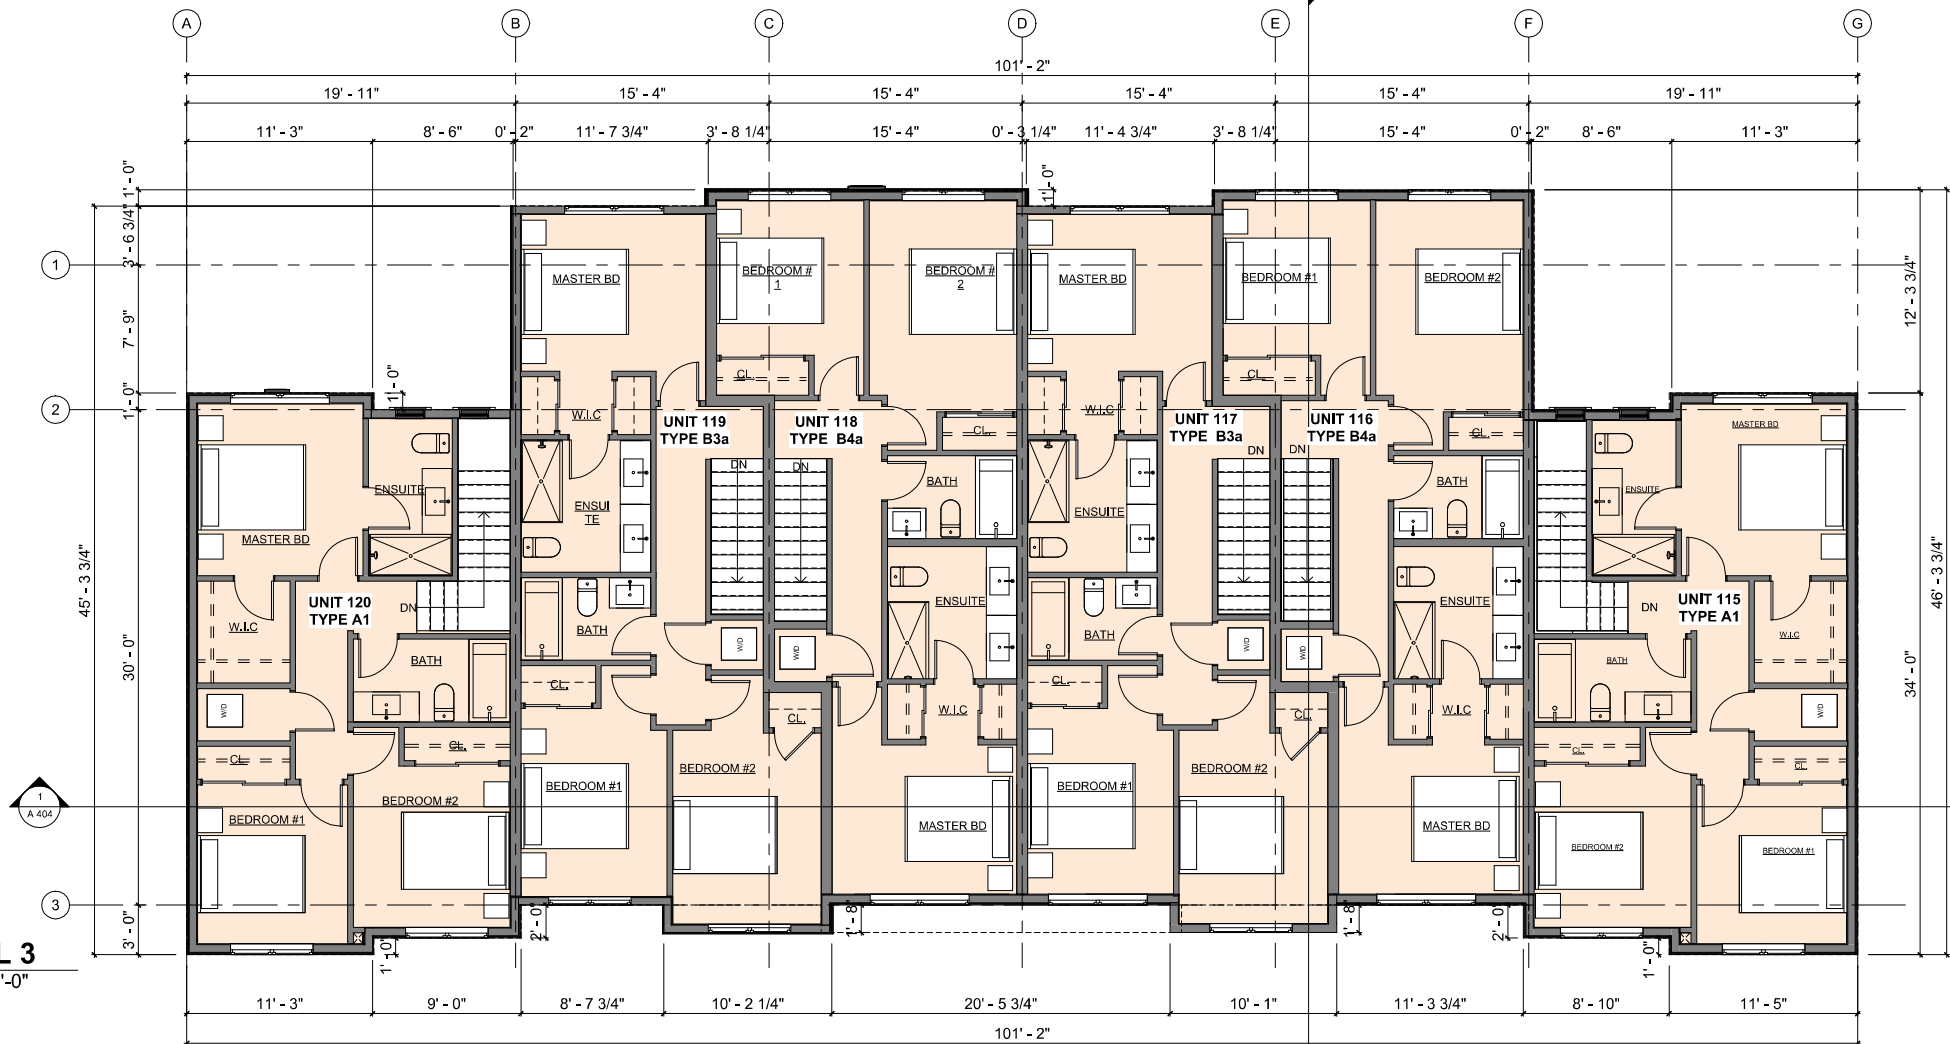

1 LEVEL 3
3/16" = 1'-0"

NOTES:

REVISION / ISSUE
2024/08/26 A ISSUED FOR DP/ REZONING

DF ARCHITECTURE INC.

350-10851 SHELLBRIDGE WAY, RICHMOND, B.C.
CANADA V6X 2W9
T (604) 264-5194 F (604) 264-5131
info@dfarchitecture.ca

GROUP 161

DF ARCHITECTURE / ATURE PACIFIC ARCHITECTURE / HABITAT 67 RESEARCH PROJECTS

GROUP 161 IS NOT AN ARCHITECTURAL FIRM. ALL ARCHITECTURAL SERVICES ARE PROVIDED THROUGH OUR FIRMS THAT HOLD THE CERTIFICATE OF PRACTICE.

PROJECT:

PARKLANE

7086, 7080 & 7070 206 ST, 7081,
7077, 7045 207 ST LANGLEY, BC :

CLIENT:

ELYX HOMES
#205 2626 CROYDON DR,
SURREY, BC. V3Z 0S8

DRAWN: AA	
CHECKED: JA	
SCALE:	
JOB NO: LAN-039	
DATE: AUG 2024	
SHEET TITLE:	



BUILDING 29 FLOOR
PLANS

DRAWING No.	A 221	A	N
----------------	-------	---	---

COPYRIGHT RESERVED. THIS PLAN AND DESIGN ARE
AND AT ALL TIMES REMAIN THE EXCLUSIVE PROPERTY
OF DF ARCHITECTURE INC. AND CANNOT BE USED OR
REPRODUCED WITHOUT THE ARCHITECT'S WRITTEN
CONSENT.

C:\Users\aman\Documents\BUILDING 29_aman\JYYA.rvt 8/19/2024 5:55:34 PM

2024/08/26 - ISSUED FOR DP/ REZONING

  

	REVISION / ISSUE	
2024/08/26	A	ISSUED FOR DP/ REZONING

350-10851 SHELLBRIDGE WAY, RICHMOND, B.C.
CANADA V6X 2W9
T (604)284-5194 F (604)284-5131
info@dfarchitecture.ca

GROUP 161

GROUP 161 IS NOT AN ARCHITECTURAL FIRM; ALL ARCHITECTURAL SERVICES ARE PROVIDED THROUGH OUR FIRMS THAT HOLD THE CERTIFICATE OF PRACTICE.

PROJECT

PARKLANE

7086, 7080 & 7070 206 ST, 7081,
7077, 7045 207 ST LANGLEY, BC ;

CLIENT:

ELYX HOMES
#205 2626 CROYDON DR,
SURREY, BC. V3Z 0S8

DRAWN: AA	
CHECKED: JA	
SCALE:	
JOB NO.: LAN-039	
DATE: AUG 2024	
SHEET TITLE:	

BUILDING 30 FLOOR PLANS

DRAWING No.		
A 222	A	

COPYRIGHT RESERVED. THIS PLAN AND DESIGN ARE
AND AT ALL TIMES REMAIN THE EXCLUSIVE PROPERTY
OF DF ARCHITECTURE INC. AND CANNOT BE USED OR
REPRODUCED WITHOUT THE ARCHITECT'S WRITTEN
CONSENT.

C:\Users\Raymond\Documents\B III DING 30 raymond\SN3.17.M

**DF ARCHITECTURE INC.**

350-10851 SHELLBRIDGE WAY, RICHMOND, B.C.
CANADA V6X 2W9
T (604)284-5194 F (604)284-5131
info@dfarchitecture.ca



PROJECT: _____

PARKLANE

**7086, 7080 & 7070 206 ST, 7081,
7077, 7045 207 ST LANGLEY, BC :**

CLIENT:

ELYX HOMES
#205 2626 CROYDON DR,
SURREY, BC. V3Z 0S8

BUILDING 30 FLOOR PLANS

DRAWING No.			
A 223	A		

COPYRIGHT RESERVED. THIS PLAN AND DESIGN ARE,
AND AT ALL TIMES REMAIN THE EXCLUSIVE PROPERTY
OF DF ARCHITECTURE INC. AND CANNOT BE USED OR
REPRODUCED WITHOUT THE ARCHITECT'S WRITTEN
CONSENT.