



ARCHITECTURE PANEL INC.

ARCHITECTURE | LANDSCAPE ARCHITECTURE | URBAN DESIGN

Unit 103, 15505 Marine Drive, WhiteRock, BC | 6047831450 |
ruchir@architecturepanel.com

These Drawings and the design are and at all times remain the exclusive property of Architecture Panel Inc. and cannot be used without the Landscape Architects's written consent. Contractor is responsible for verification of all dimensions, elevations and other datum on drawings. Any discrepancies to be reported immediately to the Landscape Architect. Any changes made without the Landscape Architect's written consent shall be the contractor's sole responsibility. Do not scale drawings. Dimensions govern.
© Architecture Panel Inc. All rights reserved.

Project
**7588 198B ST, 19886 76 AVE
LANGLEY BC**

Owner
**VICTORIA WANG/ 7588
198B INVESTMENT LTD.**

Sheet Title
LEVEL 2 PLAN

Total Sheets
33

Drawn By
SD

Reviewed By
RD

Sheet No.
A2.02

Checked By
RD

Status
DP Application


Contractors

AHJ
**TOWNSHIP OF
LANGLEY**

Consultants
Architecture Panel Inc.

Documents

No	Date	Issue Notes
A	2022-06-09	DP Submission
B	2023-03-17	DP Resubmission

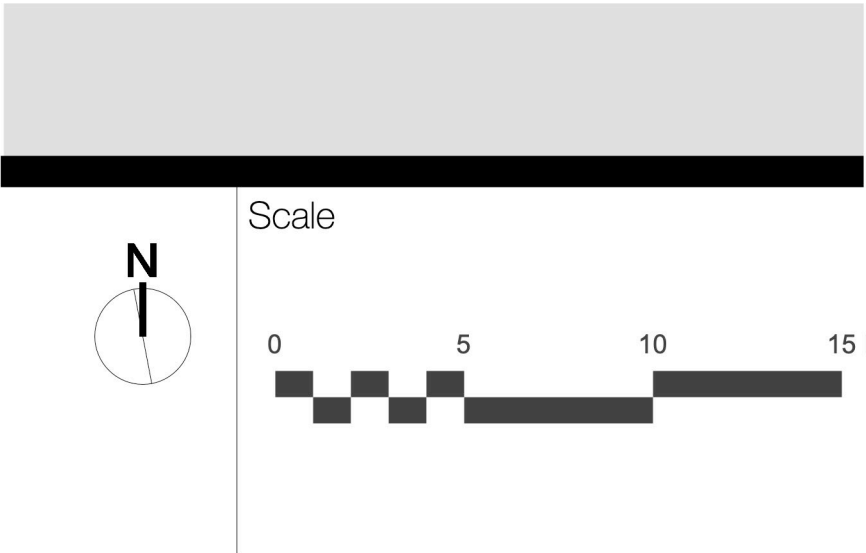



ARCHITECTURE PANEL INC.

ARCHITECTURE | LANDSCAPE ARCHITECTURE | URBAN DESIGN

Unit 103, 15505 Marine Drive, White Rock, BC | 6047831450 |
ruchir@architecturepanel.com

These Drawings and the design are and at all times remain the exclusive property of Architecture Panel Inc. and cannot be used without the Landscape Architects's written consent. Contractor is responsible for verification of all dimensions, elevations and other datum on drawings. Any discrepancies to be reported immediately to the Landscape Architect. Any changes made without the Landscape Architect's written consent shall be the contractor's sole responsibility. Do not scale drawings. Dimensions govern.
© Architecture Panel Inc. All rights reserved.

Project
**7588 198B ST, 19886 76 AVE
LANGLEY BC**

Owner
**VICTORIA WANG/ 7588
198B INVESTMENT LTD.**

Sheet Title
LEVEL 3 PLAN

Total Sheets
33

Drawn By
SD

Reviewed By
RD

Sheet No.
A2.03

Checked By
RD

Status
DP Application


Contractors

AHJ
**TOWNSHIP OF
LANGLEY**

Consultants
Architecture Panel Inc.

Documents

No	Date	Issue Notes
A	2022-06-09	DP Submission
B	2023-03-17	DP Resubmission

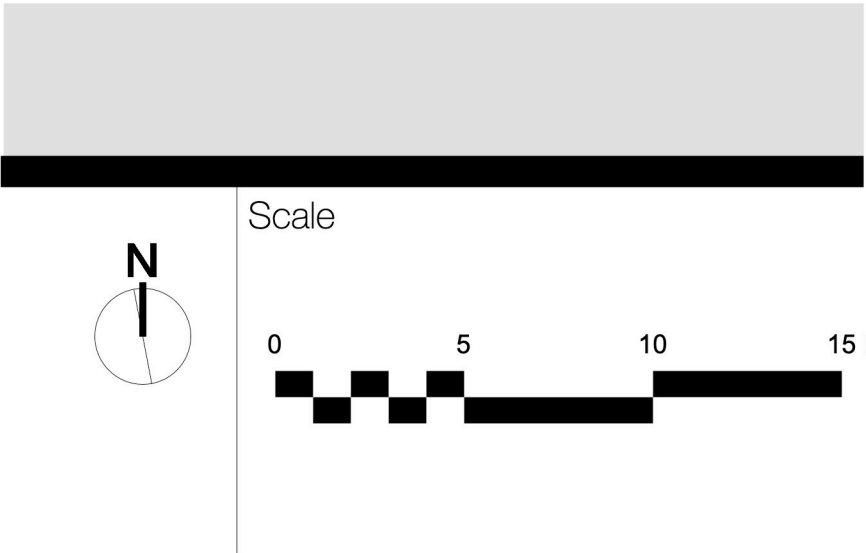



ARCHITECTURE PANEL INC.

ARCHITECTURE | LANDSCAPE ARCHITECTURE | URBAN DESIGN

Unit 103, 15505 Marine Drive, White Rock, BC | 6047831450 |
ruchir@architecturepanel.com

These Drawings and the design are and at all times remain the exclusive property of Architecture Panel Inc. and cannot be used without the Landscape Architects's written consent. Contractor is responsible for verification of all dimensions, elevations and other datum on drawings. Any discrepancies to be reported immediately to the Landscape Architect. Any changes made without the Landscape Architect's written consent shall be the contractor's sole responsibility. Do not scale drawings. Dimensions govern.
© Architecture Panel Inc. All rights reserved.

Project
**7588 198B ST, 19886 76 AVE
LANGLEY BC**

Owner
**VICTORIA WANG/ 7588
198B INVESTMENT LTD.**

Sheet Title
LEVEL 4 PLAN

Total Sheets
33

Drawn By
SD

Reviewed By
RD

Sheet No.
A2.04

Checked By
RD

Status
DP Application


Contractors

AHJ
**TOWNSHIP OF
LANGLEY**

Consultants
Architecture Panel Inc.

Documents

No	Date	Issue Notes
A	2022-06-09	DP Submission
B	2023-03-17	DP Resubmission

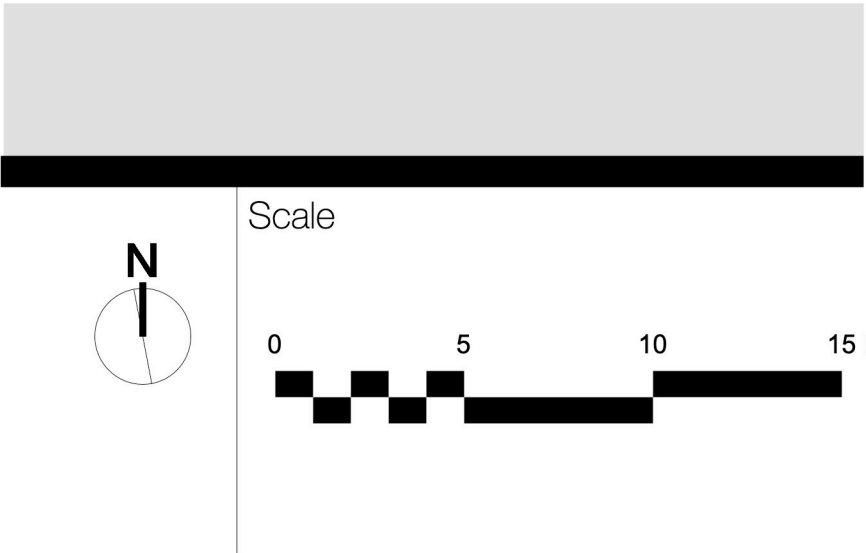



ARCHITECTURE PANEL INC.

ARCHITECTURE | LANDSCAPE ARCHITECTURE | URBAN DESIGN

Unit 103, 15505 Marine Drive, White Rock, BC | 6047831450 |
ruchir@architecturepanel.com

These Drawings and the design are and at all times remain the exclusive property of Architecture Panel Inc. and cannot be used without the Landscape Architects's written consent. Contractor is responsible for verification of all dimensions, elevations and other datum on drawings. Any discrepancies to be reported immediately to the Landscape Architect. Any changes made without the Landscape Architect's written consent shall be the contractor's sole responsibility. Do not scale drawings. Dimensions govern.
© Architecture Panel Inc. All rights reserved.

Project
**7588 198B ST, 19886 76 AVE
LANGLEY BC**

Owner
**VICTORIA WANG/ 7588
198B INVESTMENT LTD.**

Sheet Title
LEVEL 5 PLAN

Total Sheets
33

Drawn By
SD

Reviewed By
RD

Sheet No.
A2.05

Checked By
RD

Status
DP Application


Contractors

AHJ
**TOWNSHIP OF
LANGLEY**

Consultants
Architecture Panel Inc.

Documents

No	Date	Issue Notes
A	2022-06-09	DP Submission
B	2023-03-17	DP Resubmission

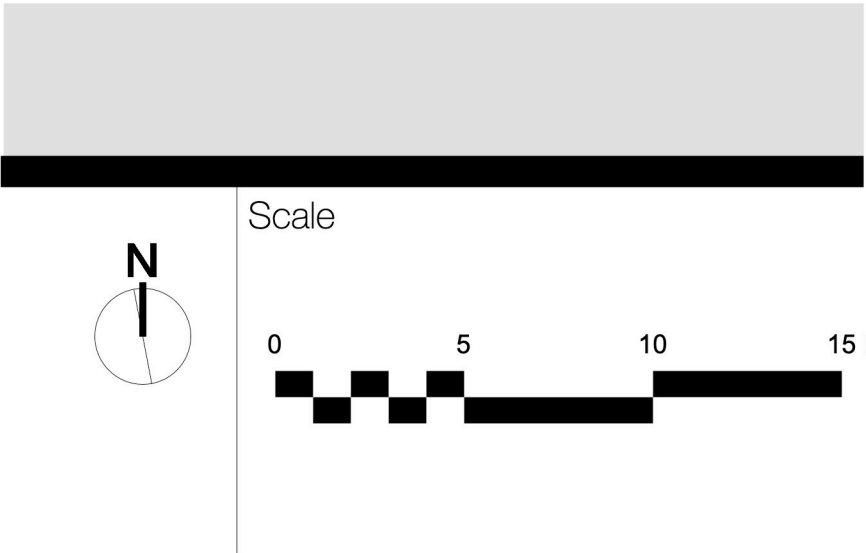



ARCHITECTURE PANEL INC.

ARCHITECTURE | LANDSCAPE ARCHITECTURE | URBAN DESIGN

Unit 103, 15505 Marine Drive, White Rock, BC | 6047831450 |
ruchir@architecturepanel.com

These Drawings and the design are and at all times remain the exclusive property of Architecture Panel Inc. and cannot be used without the Landscape Architects's written consent. Contractor is responsible for verification of all dimensions, elevations and other datum on drawings. Any discrepancies to be reported immediately to the Landscape Architect. Any changes made without the Landscape Architect's written consent shall be the contractor's sole responsibility. Do not scale drawings. Dimensions govern.
© Architecture Panel Inc. All rights reserved.

Project
**7588 198B ST, 19886 76 AVE
LANGLEY BC**

Owner
**VICTORIA WANG/ 7588
198B INVESTMENT LTD.**

Sheet Title
LEVEL 6 PLAN

Total Sheets
33

Drawn By
SD

Reviewed By
RD

Sheet No.
A2.06

Checked By
RD

Status
DP Application


Contractors


AHJ
**TOWNSHIP OF
LANGLEY**

Consultants
Architecture Panel Inc.

Documents

No	Date	Issue Notes
A	2022-06-09	DP Submission
B	2023-03-17	DP Resubmission

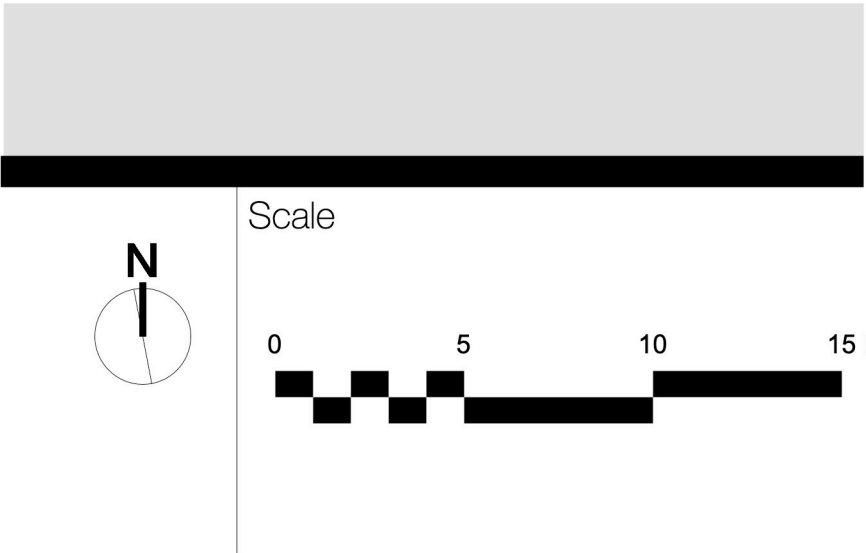

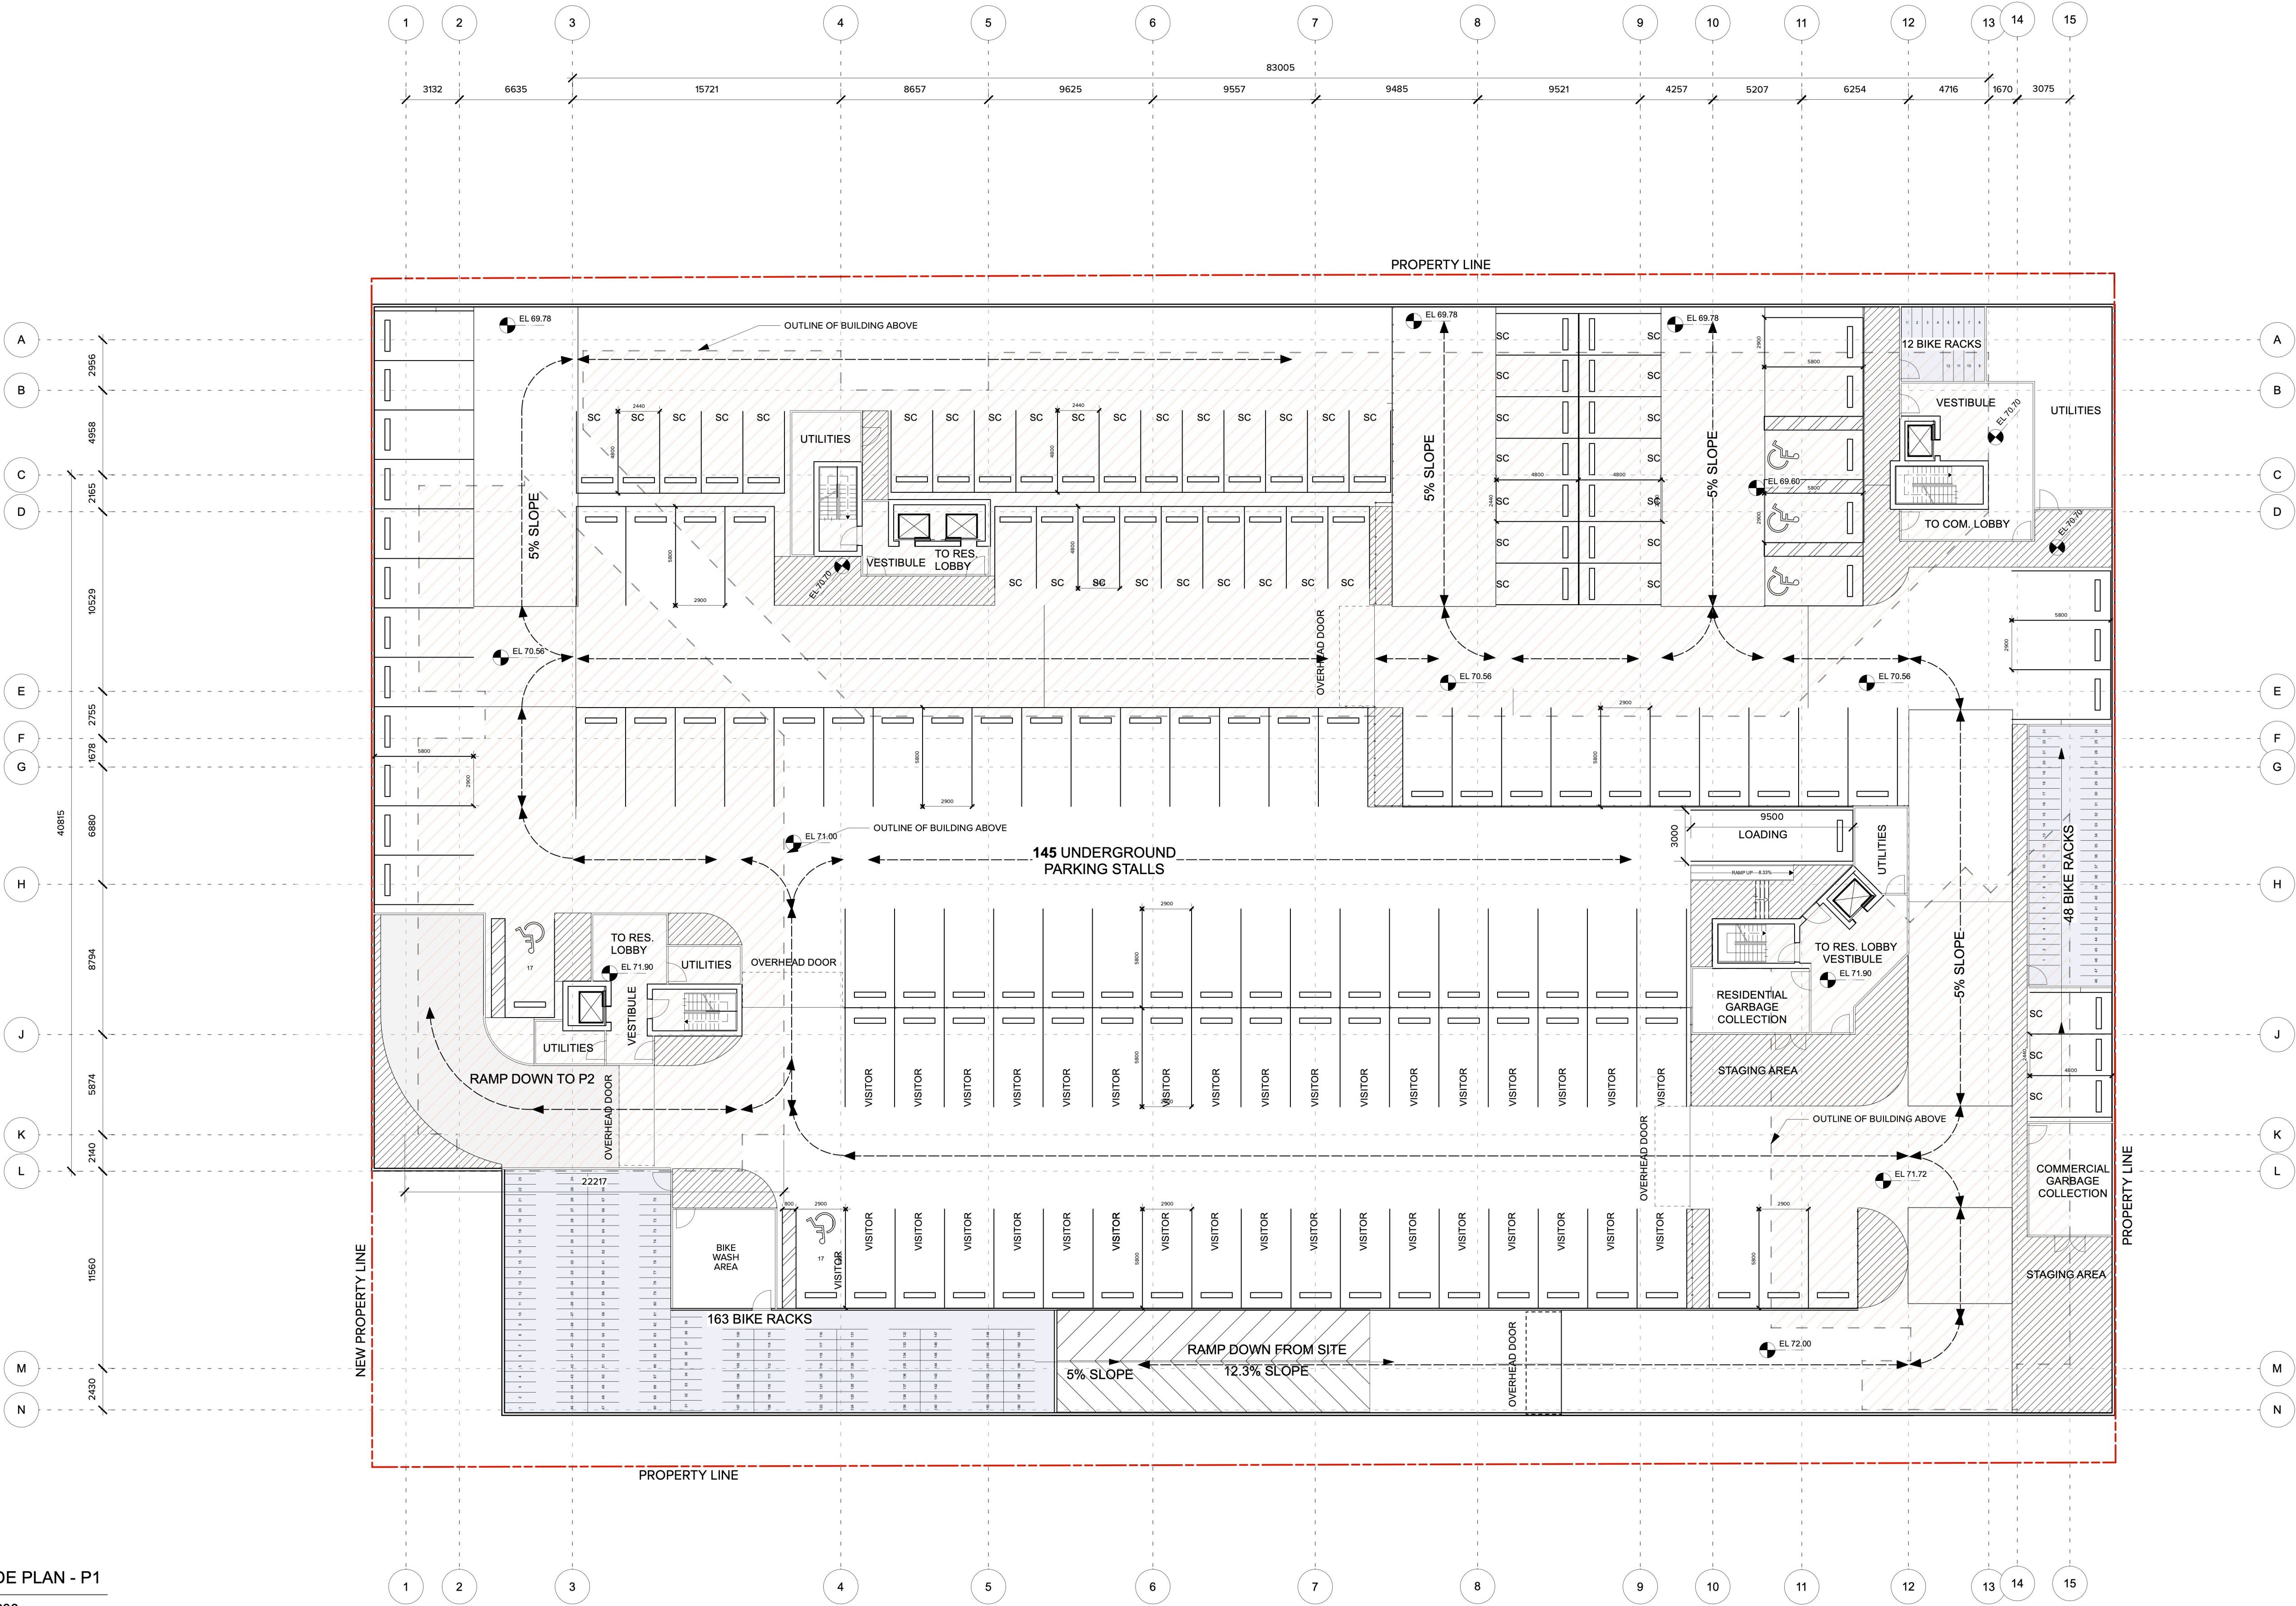

1 PARKADE PLAN - P1
Scale: 1:200



ARCHITECTURE **PANEL** INC.

ARCHITECTURE | LANDSCAPE ARCHITECTURE | URBAN DESIGN

Unit 103, 15505 Marine Drive, White Rock, BC | 6047831450 |
ruchir@architecturepanel.com

These Drawings and the design are and at all times remain the exclusive property of Architecture Panel Inc. and cannot be used without the Landscape Architects' written consent. Contractor is responsible for verification of all dimensions, elevations and other datum on drawings. Any discrepancies to be reported immediately to the Landscape Architect. Any changes made without the Landscape Architect's written consent shall be the contractor's sole responsibility. Do not scale drawings. Dimensions govern.
© Architecture Panel Inc. All rights reserved.

Project
**7588 198B ST, 19886 76 AVE
LANGLEY BC**

Owner
**VICTORIA WANG/ 7588
198B INVESTMENT LTD.**

Sheet Title
PARKADE L1

Total Sheets
33

Drawn By
SD

Reviewed By
RD

Sheet No.
A2.07

Checked By
RD

Status
DP Application


Contractors


AHJ
**TOWNSHIP OF
LANGLEY**

Consultants
Architecture Panel Inc.

Documents

No	Date	Issue Notes
A	2022-06-09	DP Submission
B	2023-03-17	DP Resubmission

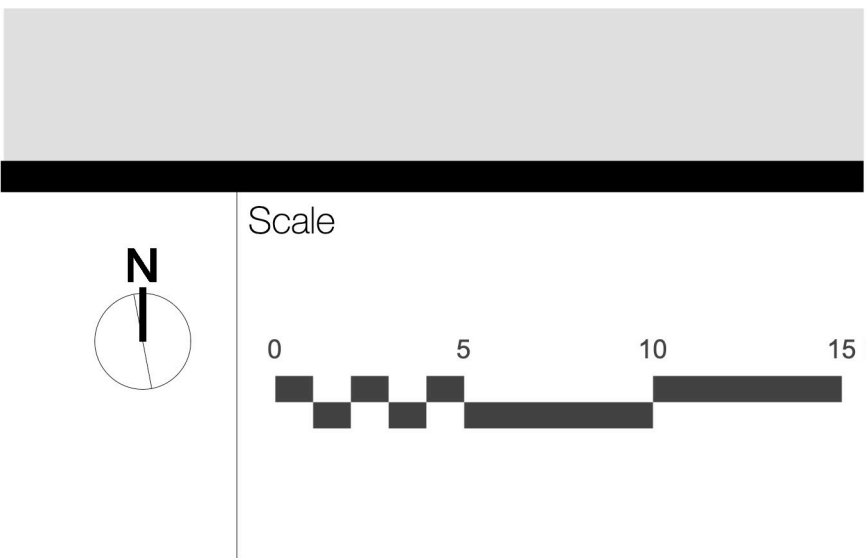

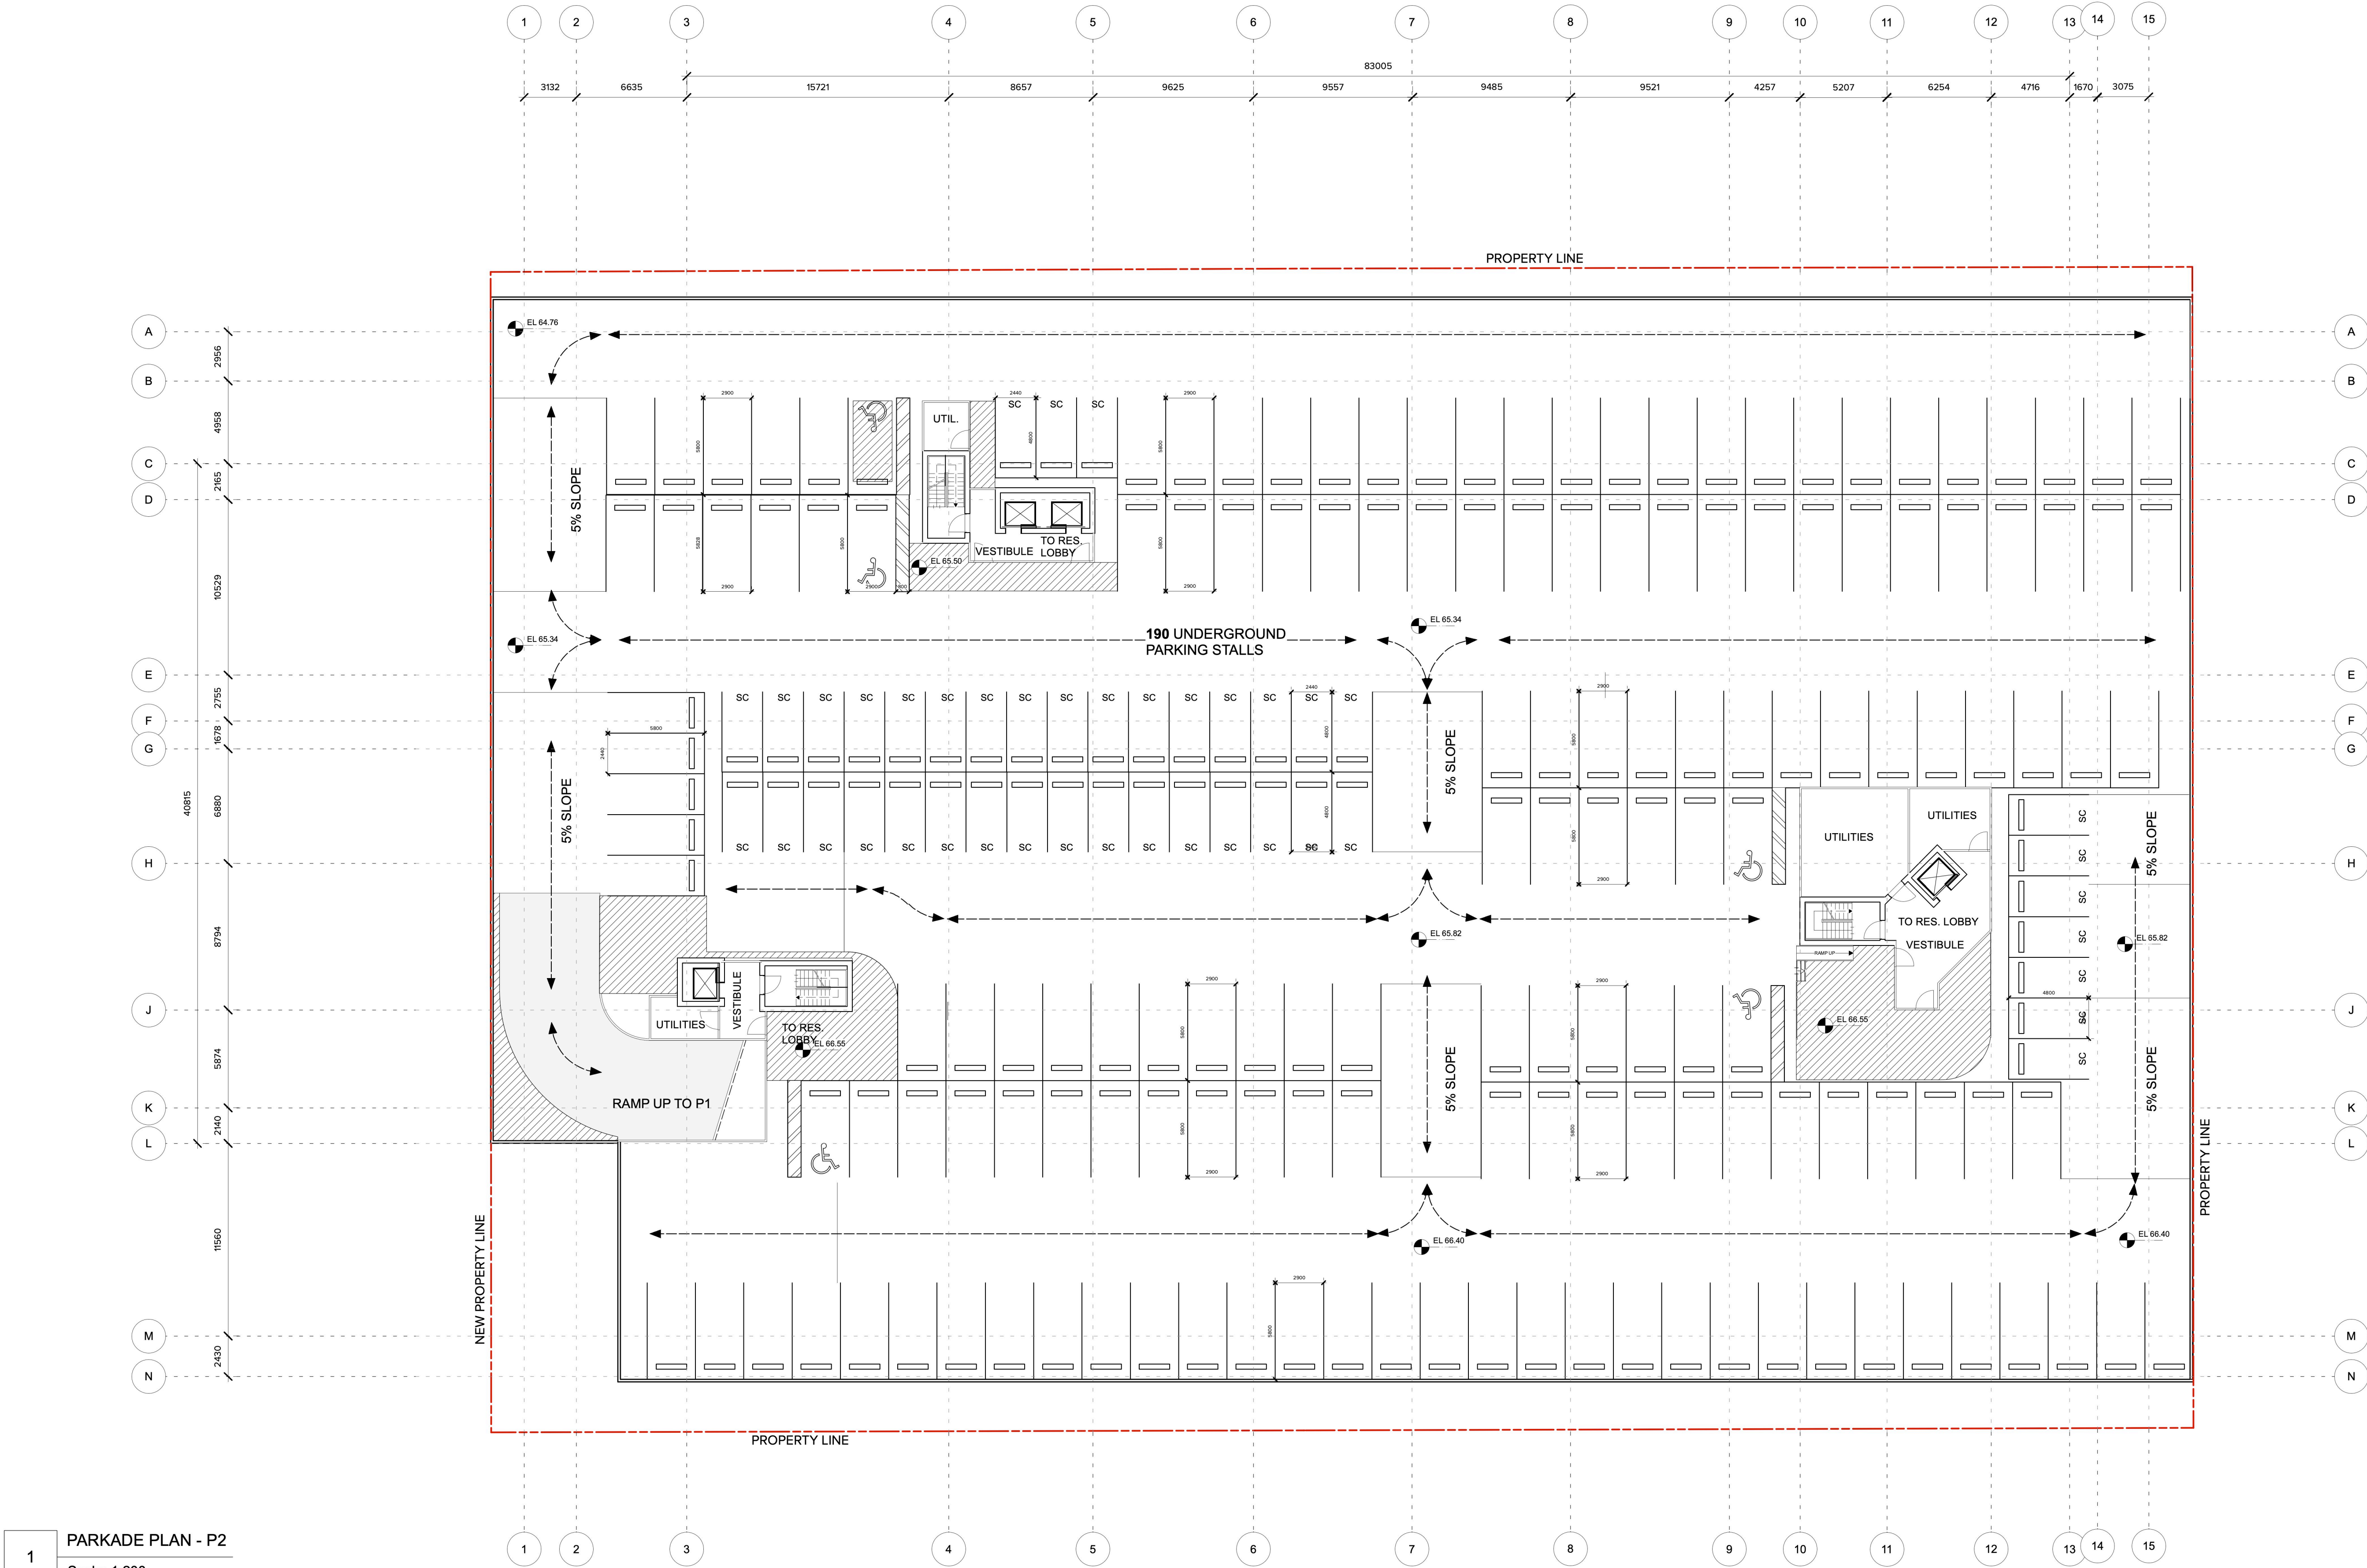

1 PARKADE PLAN - P2
Scale: 1:200



ARCHITECTURE **PANEL** INC.

ARCHITECTURE | LANDSCAPE ARCHITECTURE | URBAN DESIGN

Unit 103, 15505 Marine Drive, White Rock, BC | 6047831450 |
ruchir@architecturepanel.com

These Drawings and the design are and at all times remain the exclusive property of Architecture Panel Inc. and cannot be used without the Landscape Architects' written consent. Contractor is responsible for verification of all dimensions, elevations and other datum on drawings. Any discrepancies to be reported immediately to the Landscape Architect. Any changes made without the Landscape Architect's written consent shall be the contractor's sole responsibility. Do not scale drawings. Dimensions govern.
© Architecture Panel Inc. All rights reserved.

Project
**7588 198B ST, 19886 76 AVE
LANGLEY BC**

Owner
**VICTORIA WANG/ 7588
198B INVESTMENT LTD.**

Sheet Title
PARKADE L2

Total Sheets
33

Drawn By
SD

Reviewed By
RD

Sheet No.
A2.08

Checked By
RD

Status
DP Application


Contractors


AHJ
**TOWNSHIP OF
LANGLEY**

Consultants
Architecture Panel Inc.

Documents

No	Date	Issue Notes
A	2022-06-09	DP Submission
B	2023-03-17	DP Resubmission

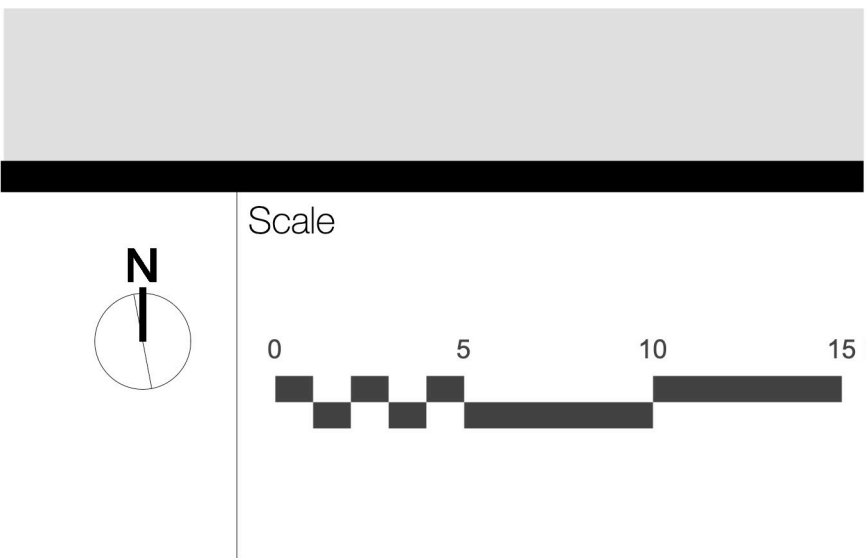

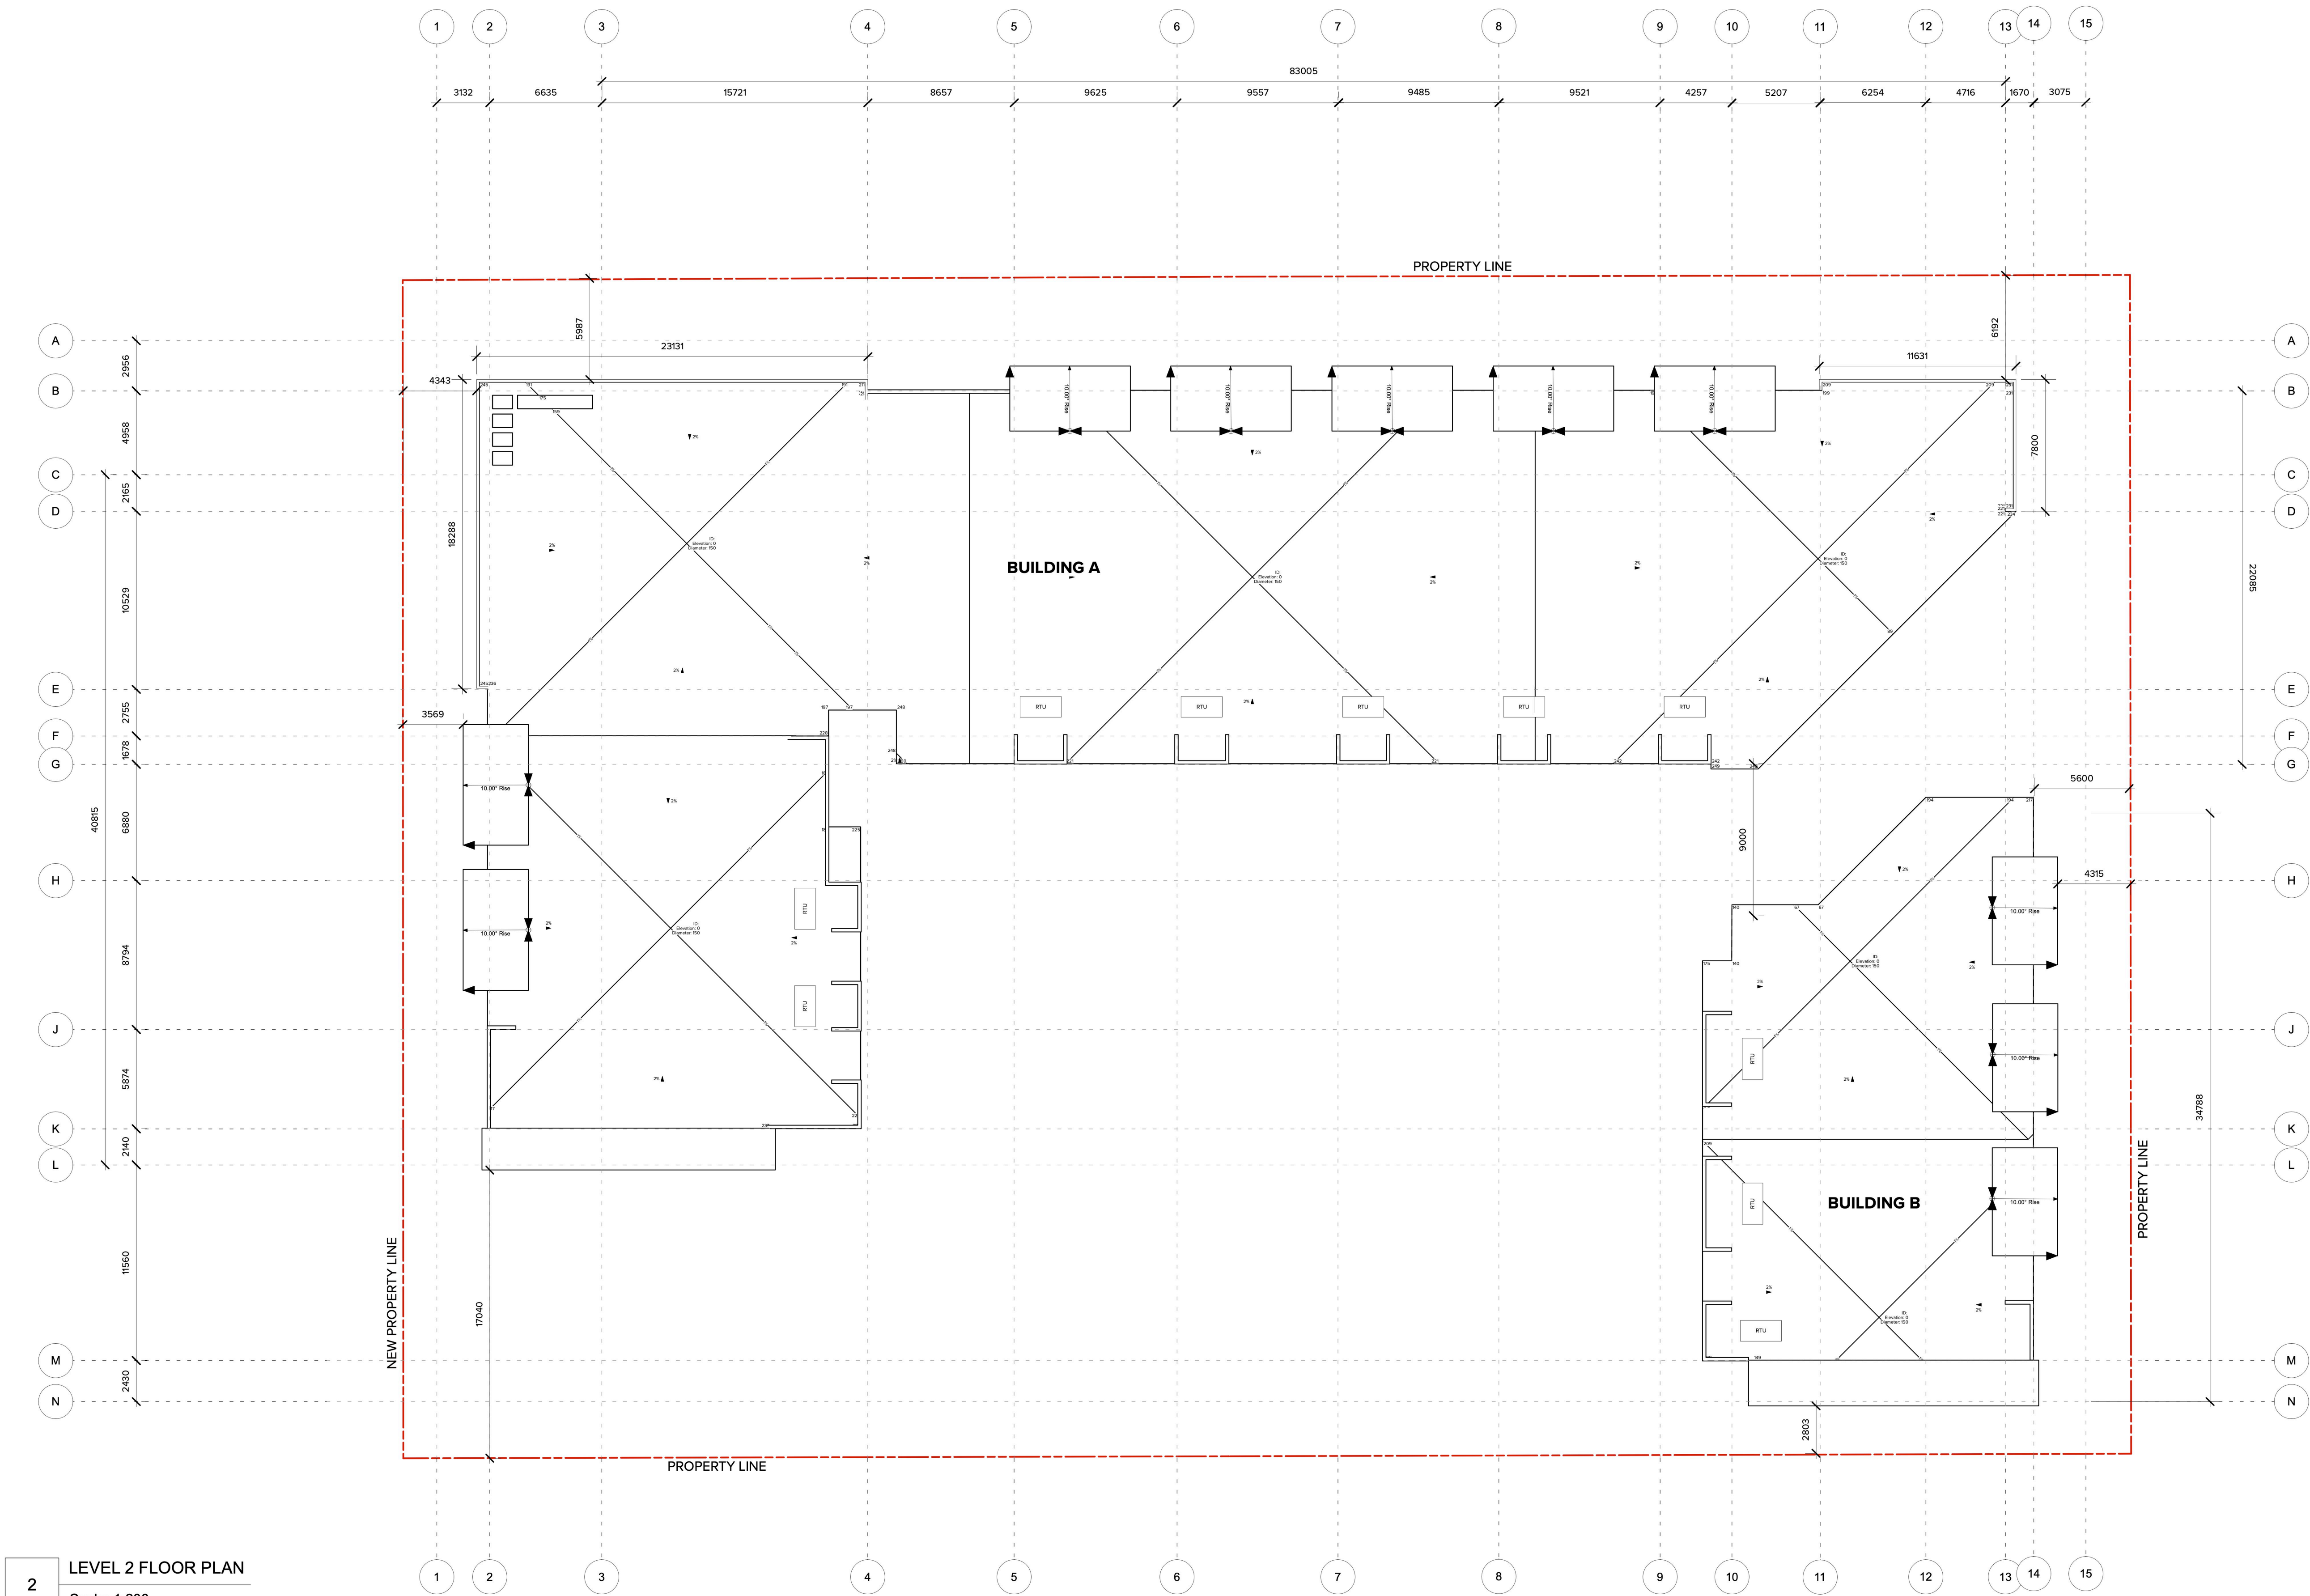

ARCHITECTURE PANEL INC.

ARCHITECTURE | LANDSCAPE ARCHITECTURE | URBAN DESIGN

Unit 103, 15505 Marine Drive, WhiteRock, BC | 6047831450 |
ruchir@architecturepanel.com

These Drawings and the design are and at all times remain the exclusive property of Architecture Panel Inc. and cannot be used without the Landscape Architects's written consent. Contractor is responsible for verification of all dimensions, elevations and other datum on drawings. Any discrepancies to be reported immediately to the Landscape Architect. Any changes made without the Landscape Architect's written consent shall be the contractor's sole responsibility. Do not scale drawings. Dimensions govern.
© Architecture Panel Inc. All rights reserved.

Project
**7588 198B ST, 19886 76 AVE
LANGLEY BC**

Owner
**VICTORIA WANG/ 7588
198B INVESTMENT LTD.**

Sheet Title
ROOF PLAN

Total Sheets
33

Drawn By
SD

Reviewed By
RD

Sheet No.
A2.09

Checked By
RD

Status
DP Application


Contractors


AHJ
**TOWNSHIP OF
LANGLEY**

Consultants
Architecture Panel Inc.


Documents

No	Date	Issue Notes
A	2022-06-09	DP Submission
B	2023-03-17	DP Resubmission

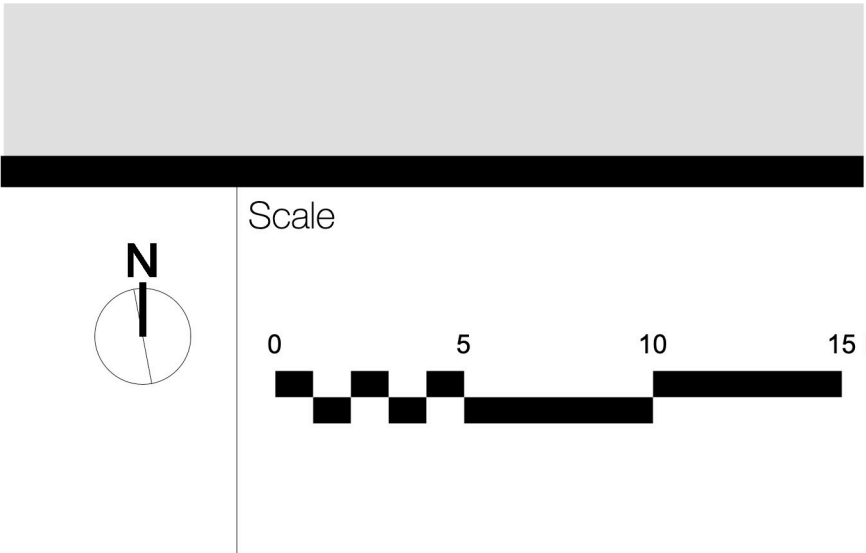

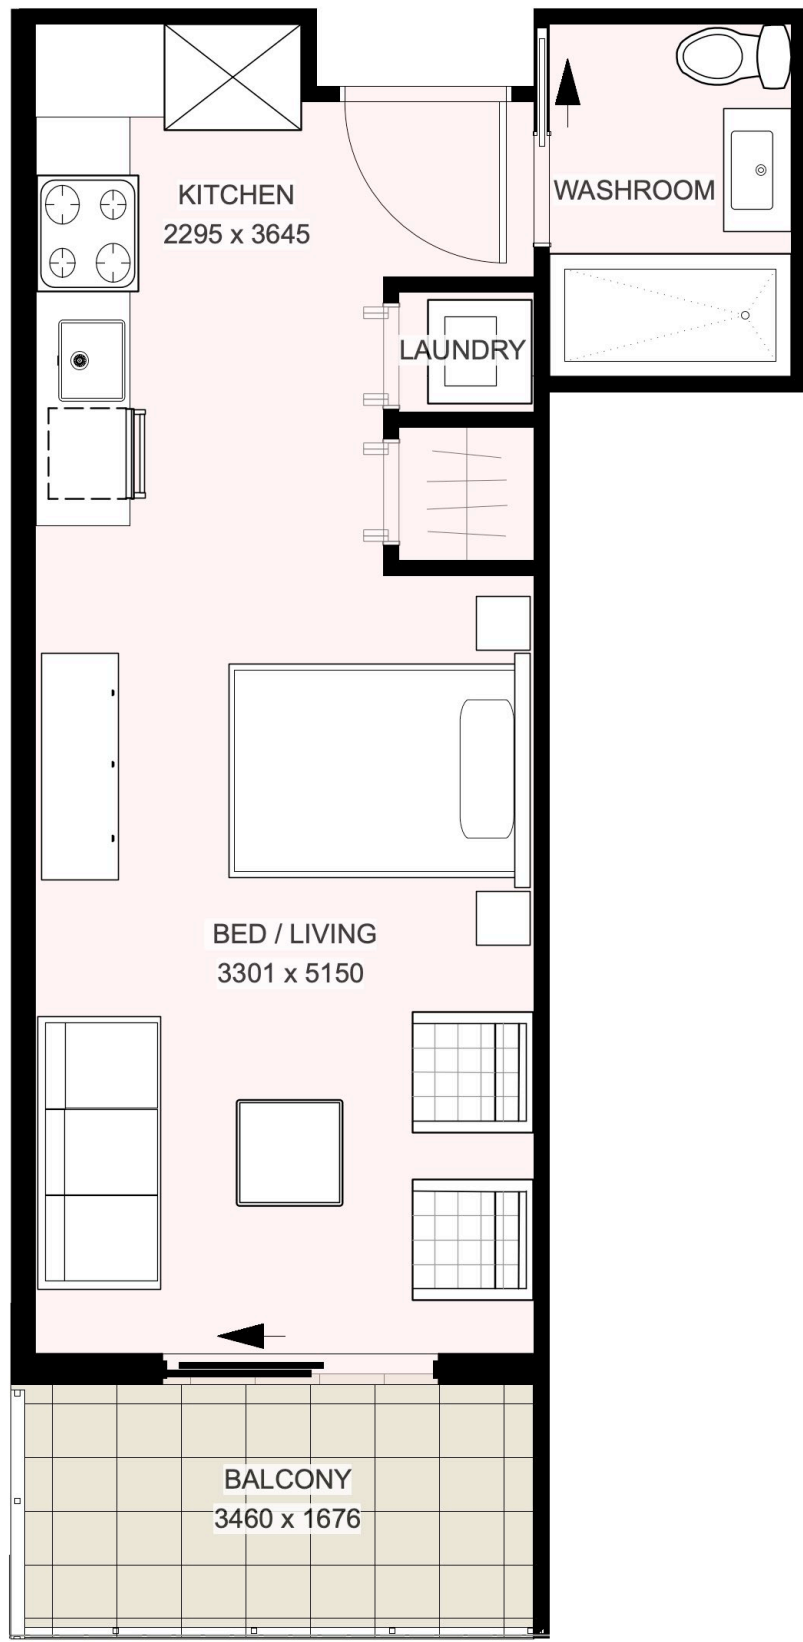


1 BA TYPICAL UNITS 211,213,215,217,219 - LEVEL 2-6
Scale: 1:50

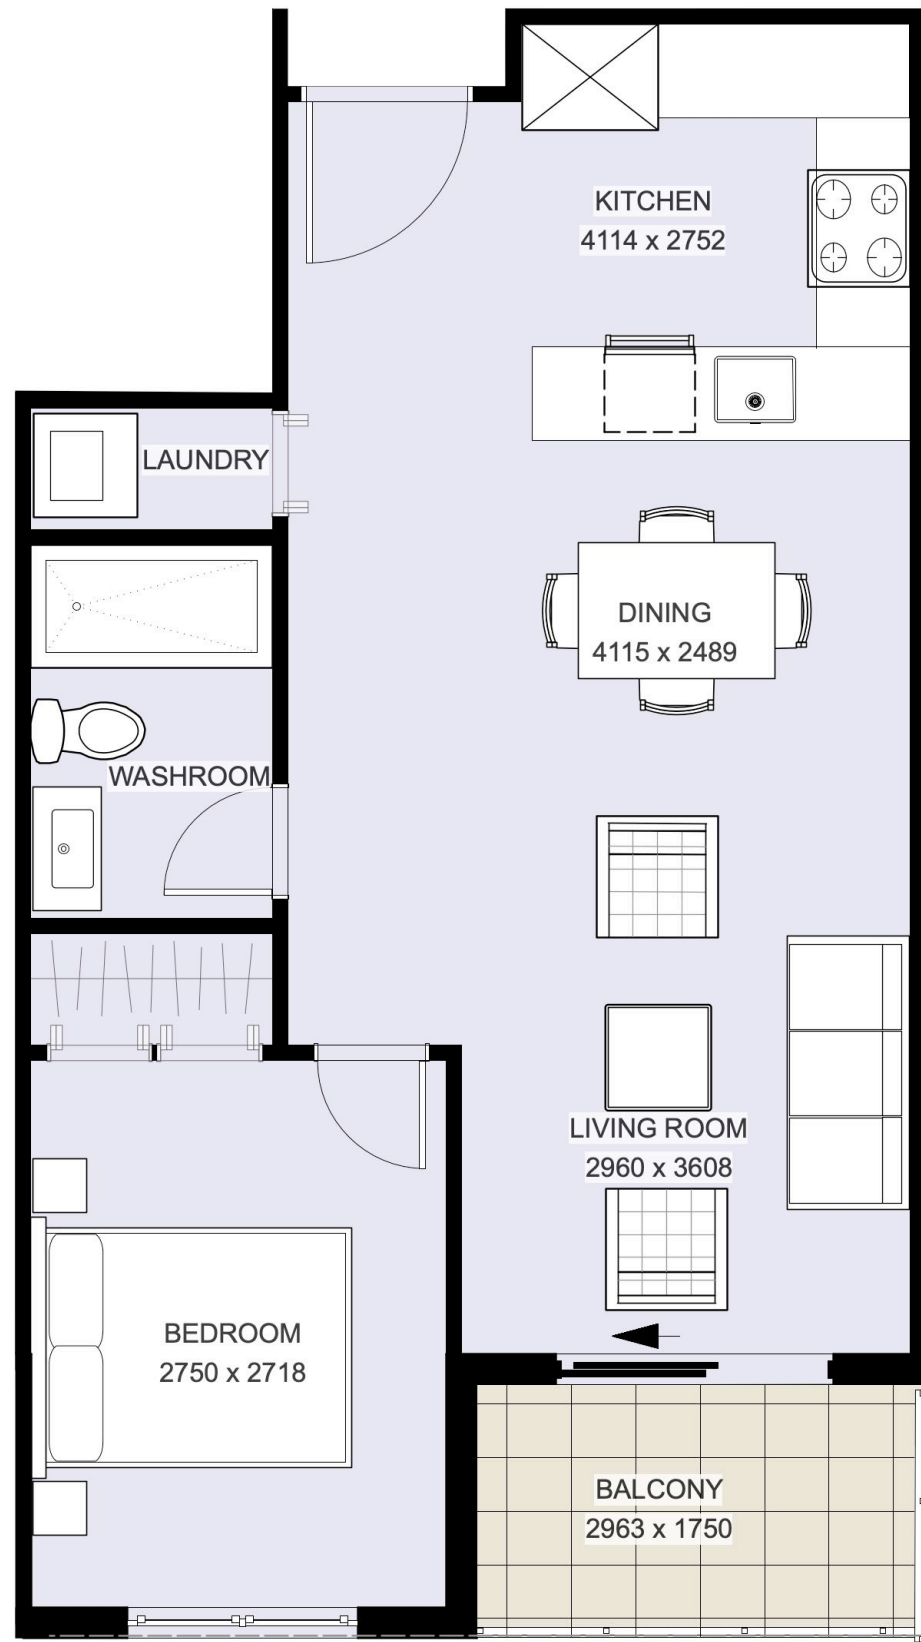


2 BA TYPICAL UNITS 212,214,216,218 - LEVEL 2-6
Scale: 1:50




3 BA TYPICAL UNITS 210,310,410,510,610
Scale: 1:50

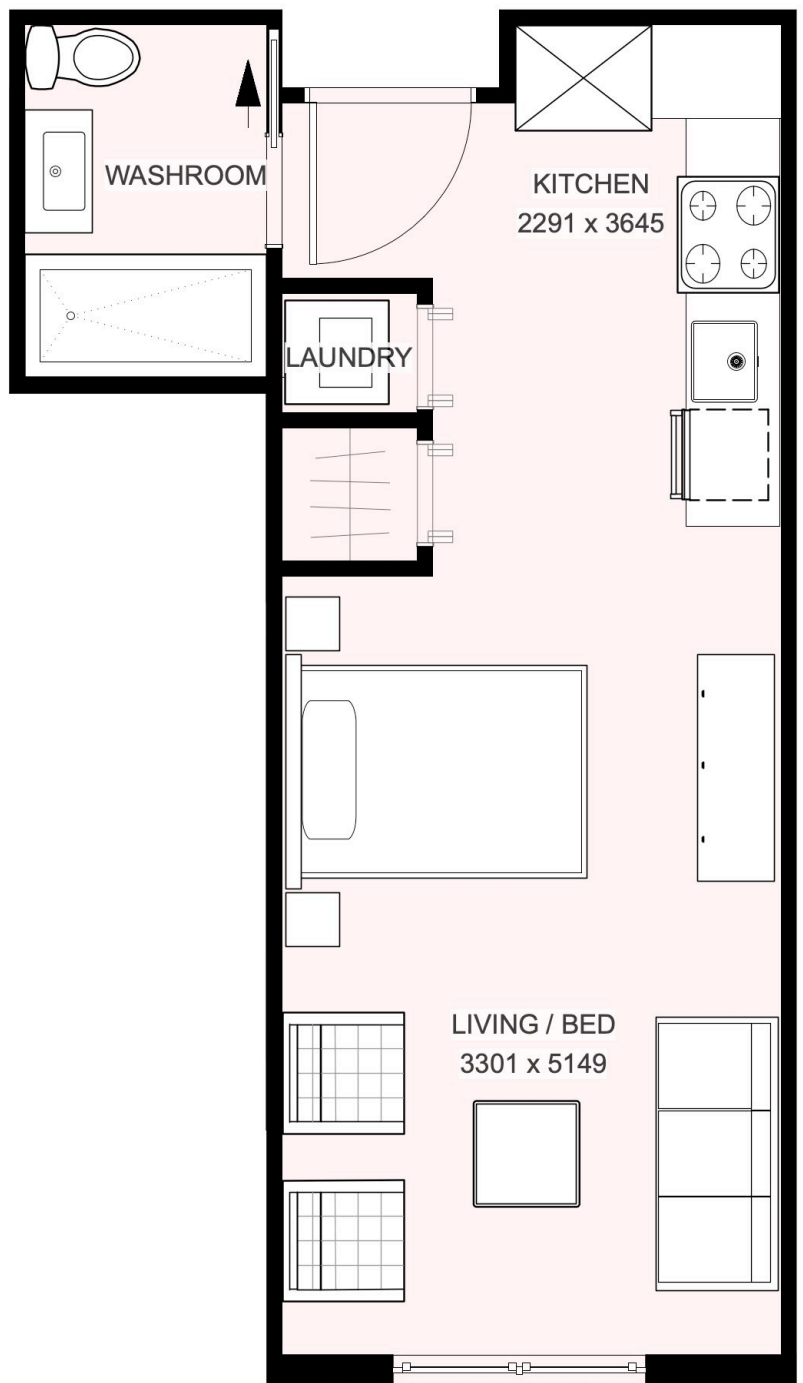

4 BA TYPICAL UNITS 220,320,420,520,620
Scale: 1:50

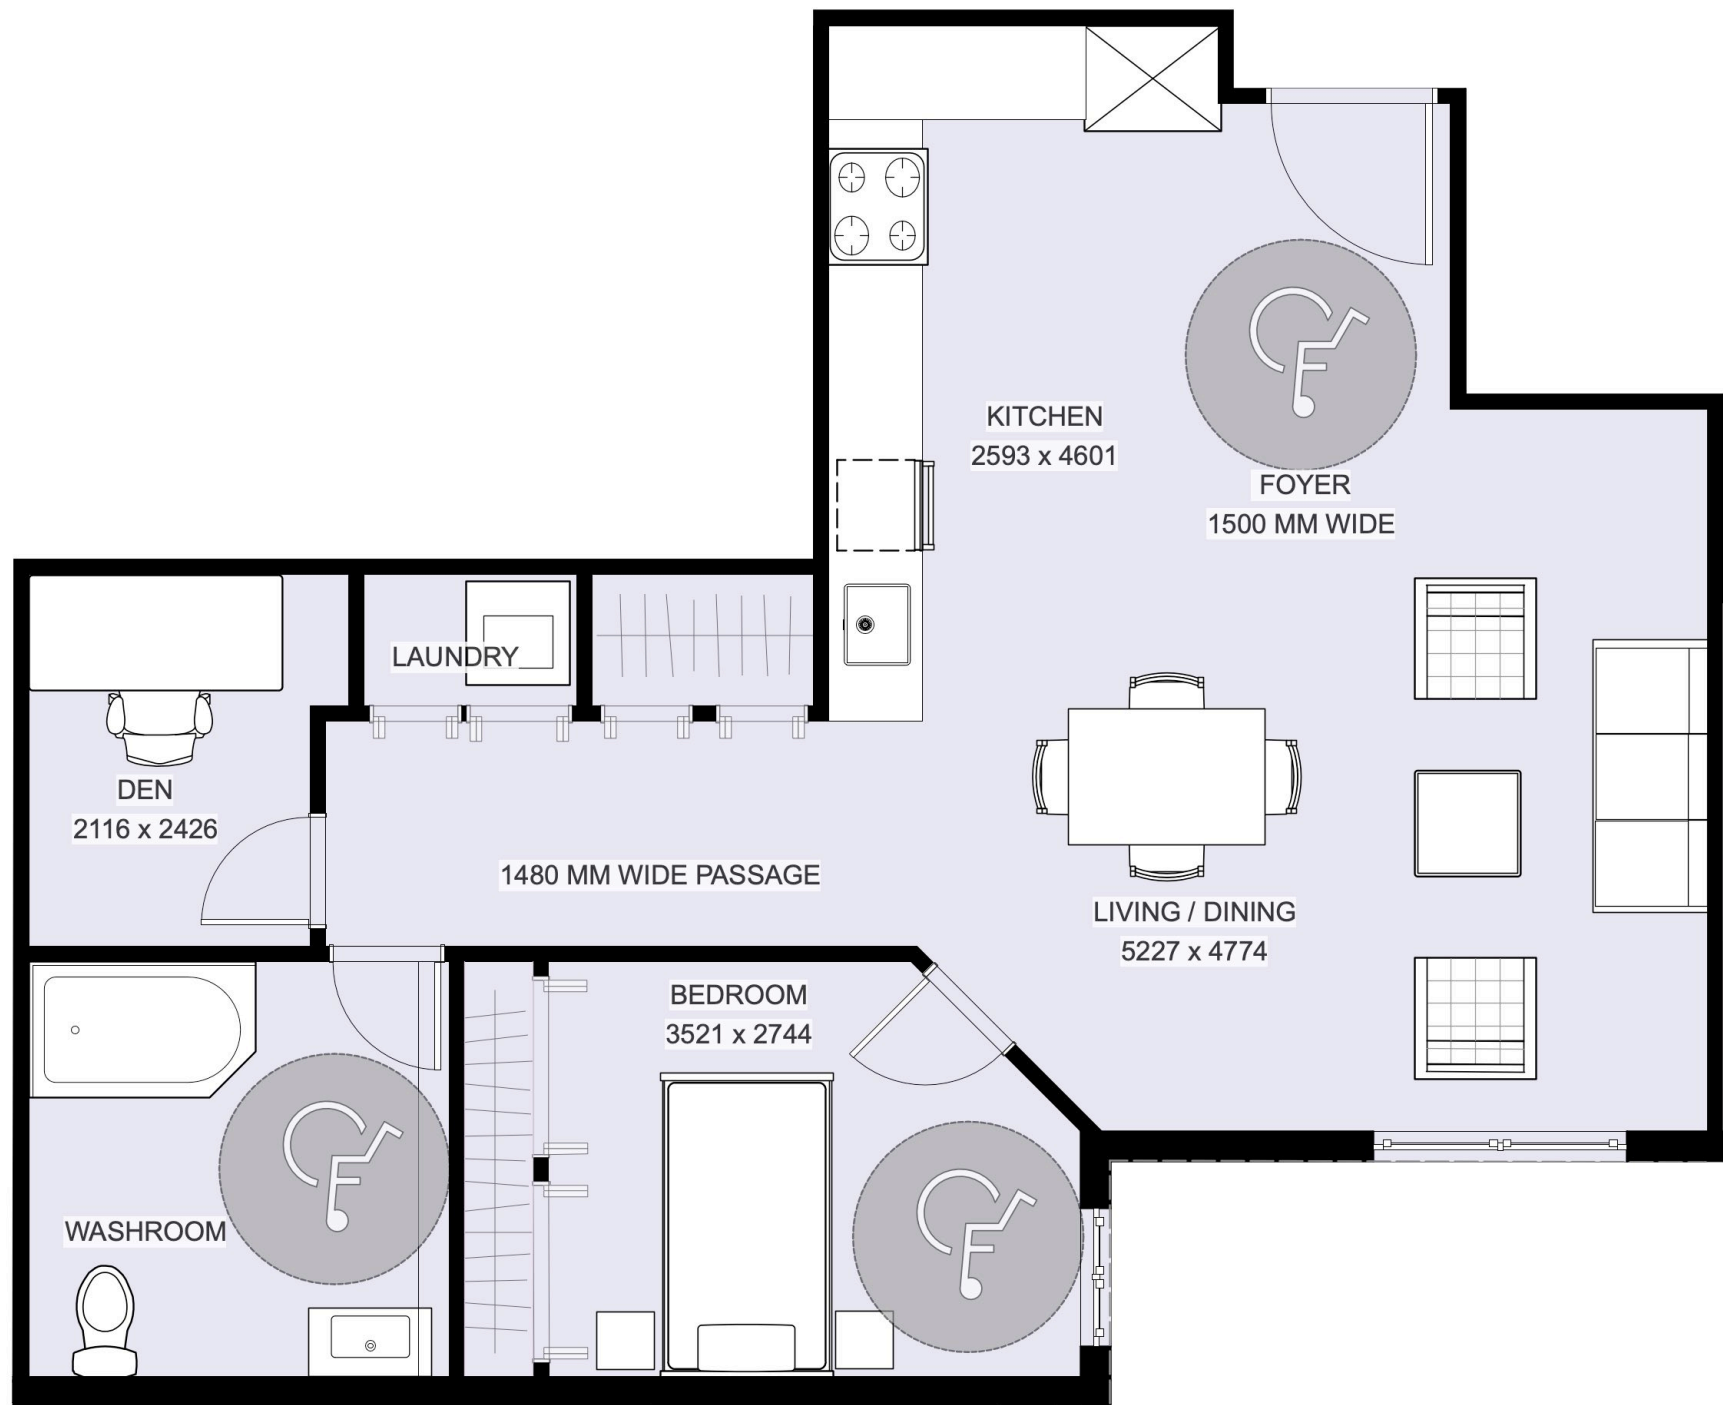

5 BA ADAPTABLE UNITS 221,321,421,521,621
Scale: 1:50

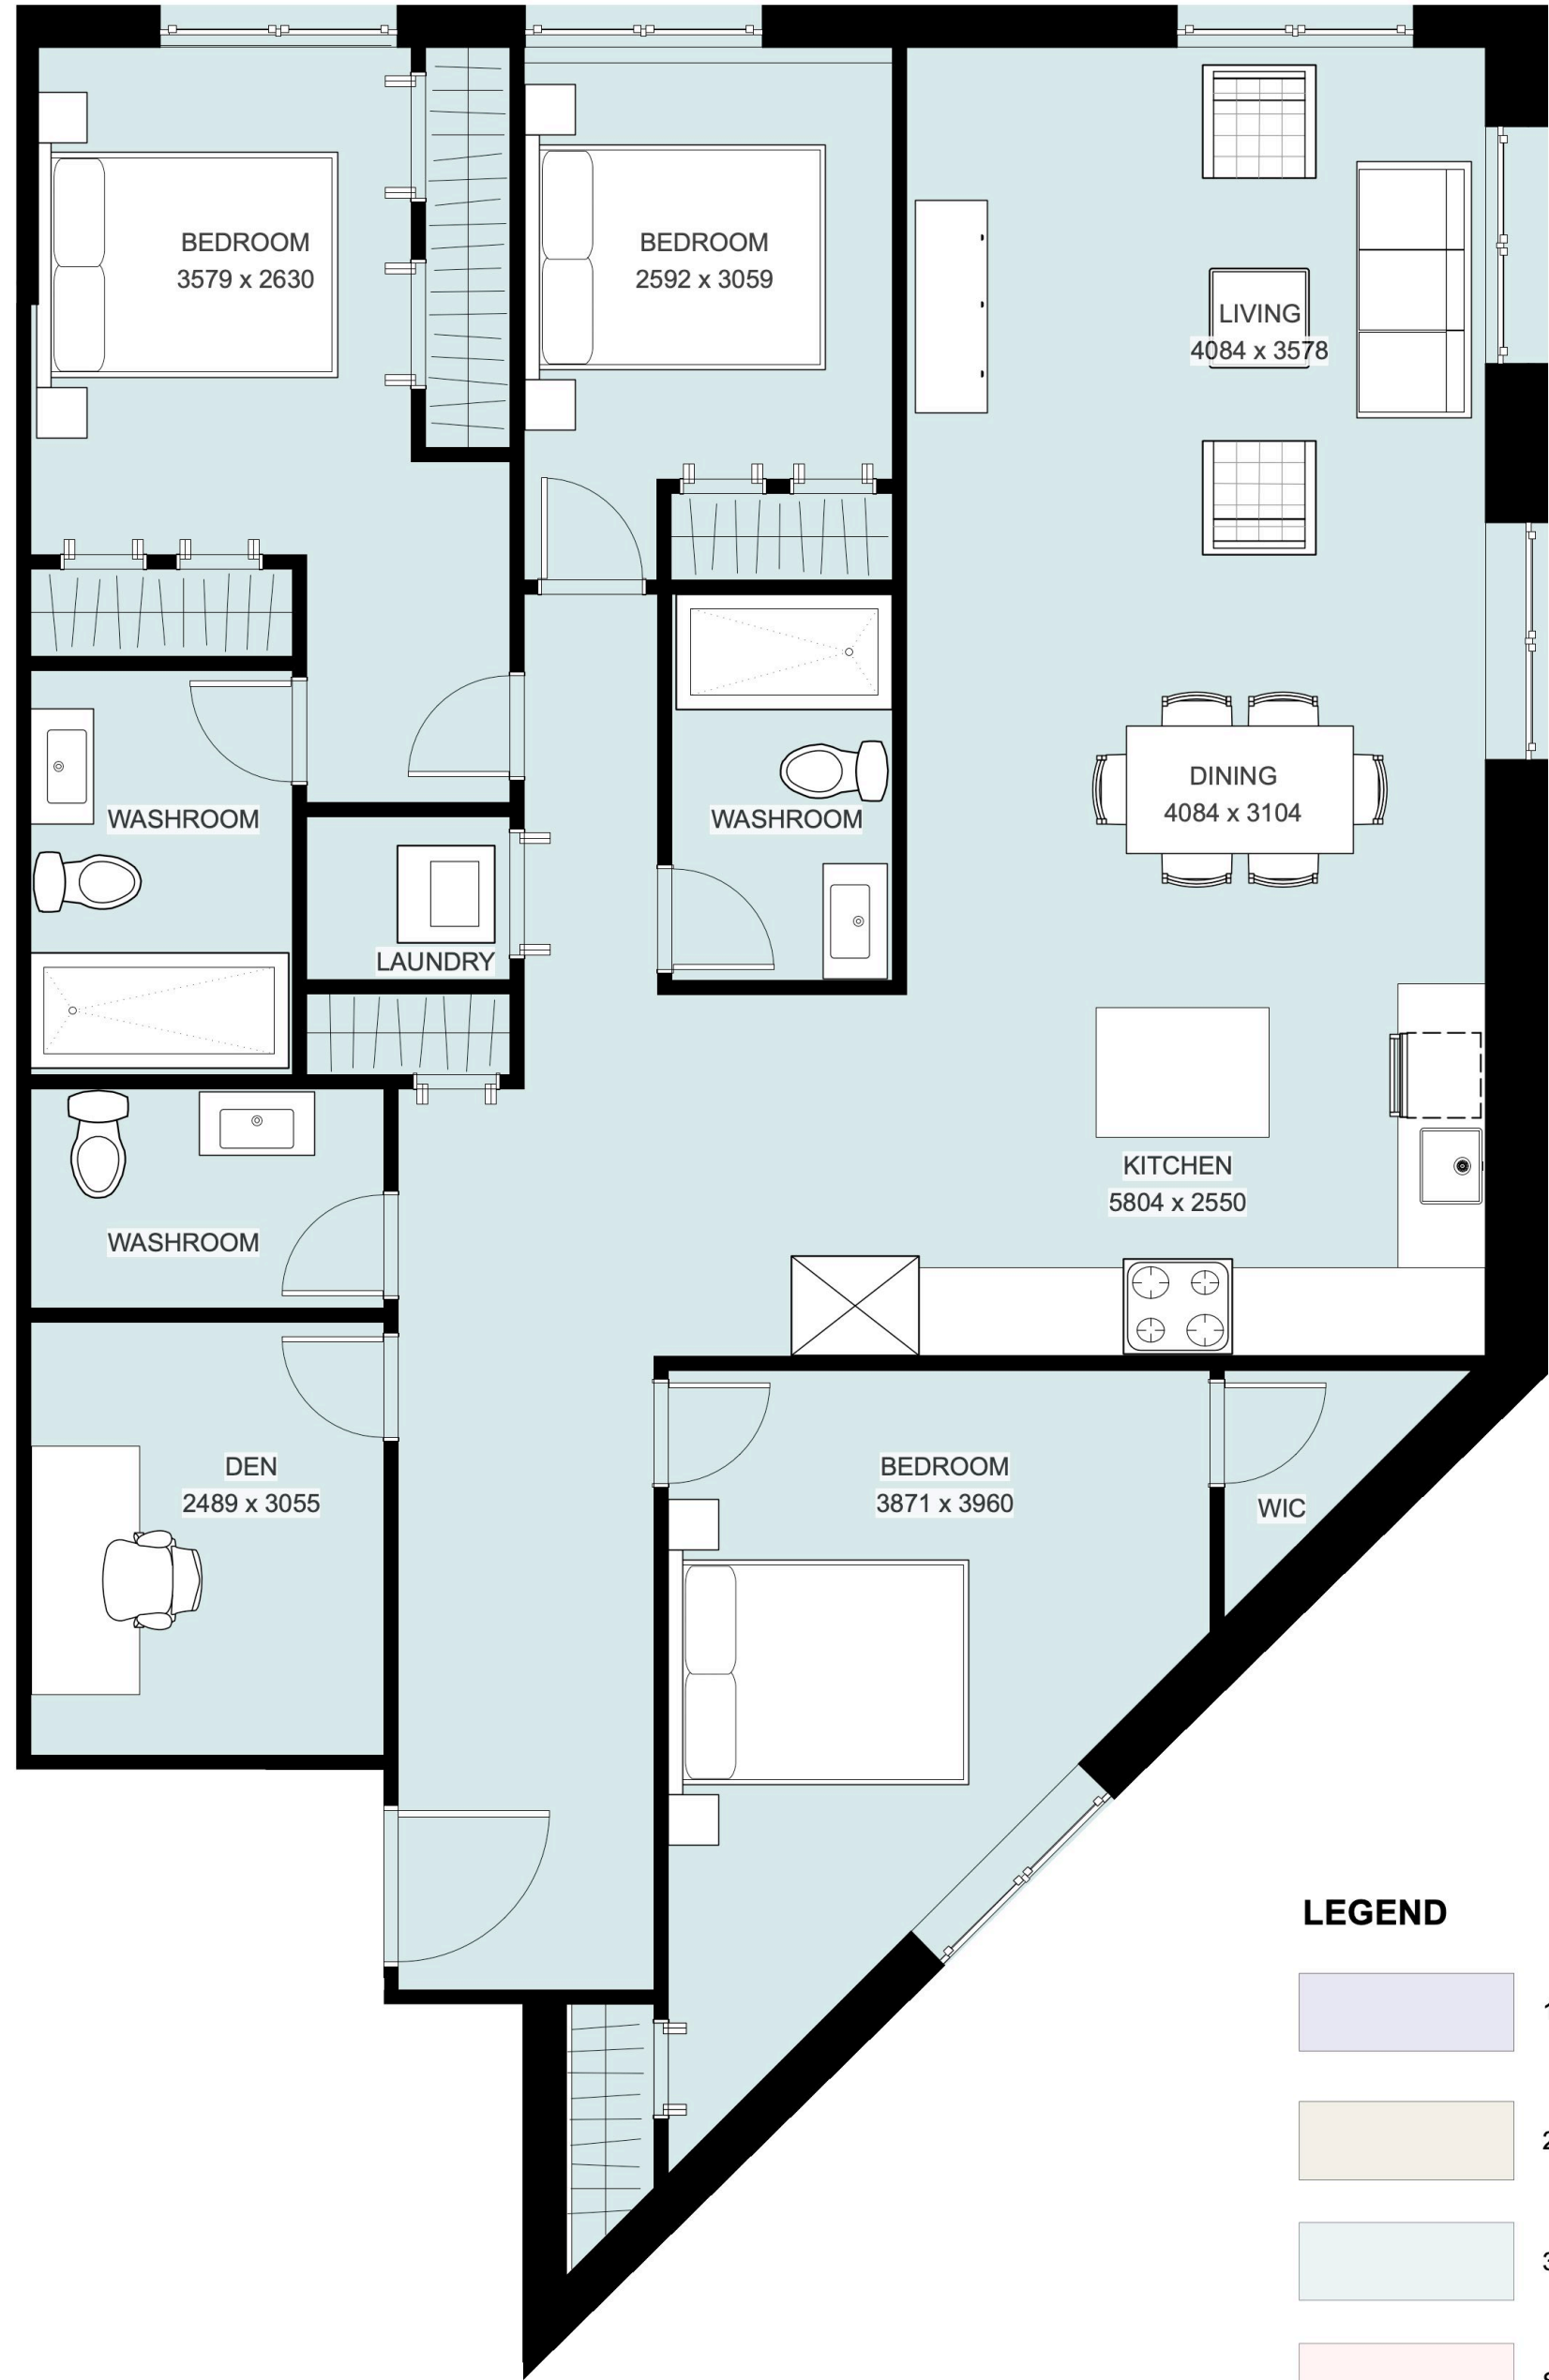

6 BA UNIT 209 - LEVEL 2
Scale: 1:50

LEGEND

- 1 BEDROOM UNITS
- 2 BEDROOM UNITS
- 3 BEDROOM UNITS
- STUDIO UNITS
- BALCONY

BA - BUILDING A
BB - BUILDING B



ARCHITECTURE PANEL INC.

ARCHITECTURE | LANDSCAPE ARCHITECTURE | URBAN DESIGN

Unit 103, 1505 Marine Drive, WhiteRock, BC | 6047831450 |
ruchir@architecturepanel.com

These Drawings and the design are and at all times remain the exclusive property of Architecture Panel Inc. and cannot be used without the Landscape Architect's written consent. Contractor is responsible for verification of all dimensions, elevations and other datum on drawings. Any discrepancies to be reported immediately to the Landscape Architect. Any changes made without the Landscape Architect's written consent shall be the contractor's sole responsibility. Do not scale drawings. Dimensions govern.
© Architecture Panel Inc. All rights reserved.

Project
**7588 198B ST, 19886 76 AVE
LANGLEY BC**

Owner
**VICTORIA WANG/7588 198B
INVESTMENT Ltd.**

Sheet Title
UNIT FLOOR PLANS 01

Total Sheets
9

Drawn By
SD

Reviewed By
RD

Sheet No.
A3.01

Checked By
RD

Status
DP Application

Contractors

AHJ
**TOWNSHIP OF
LANGLEY**

Consultants
Architecture Panel Inc.


Documents

No	Date	Issue Notes
A	2022-06-09	DP Submission
B	2023-03-17	DP Resubmission


N

Scale

0 1 2 3 M

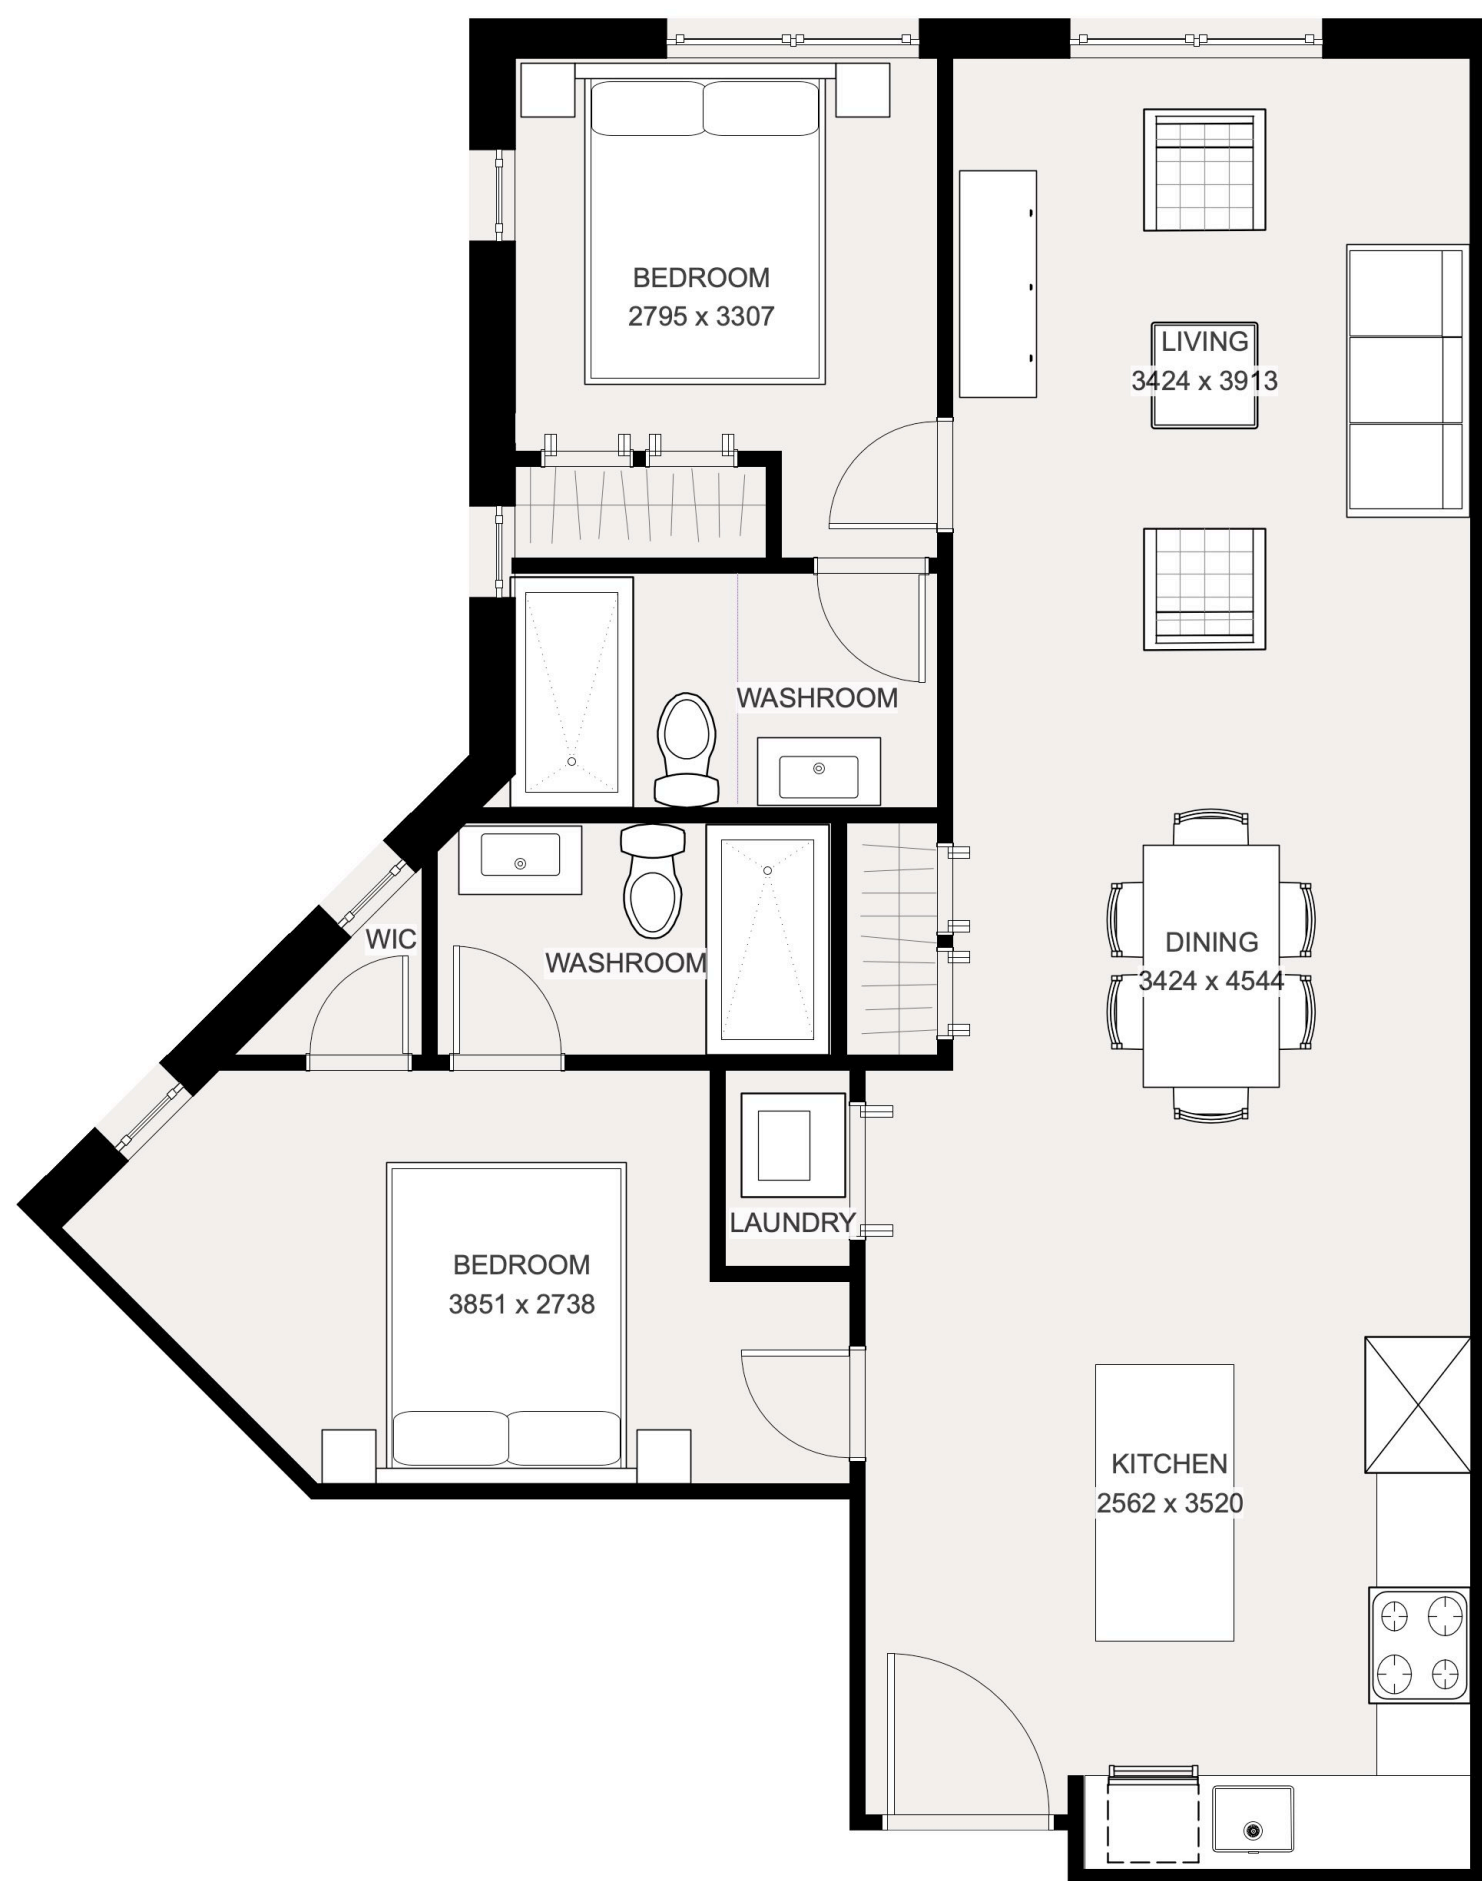

1 BA UNIT 201 - LEVEL 2
Scale: 1:50

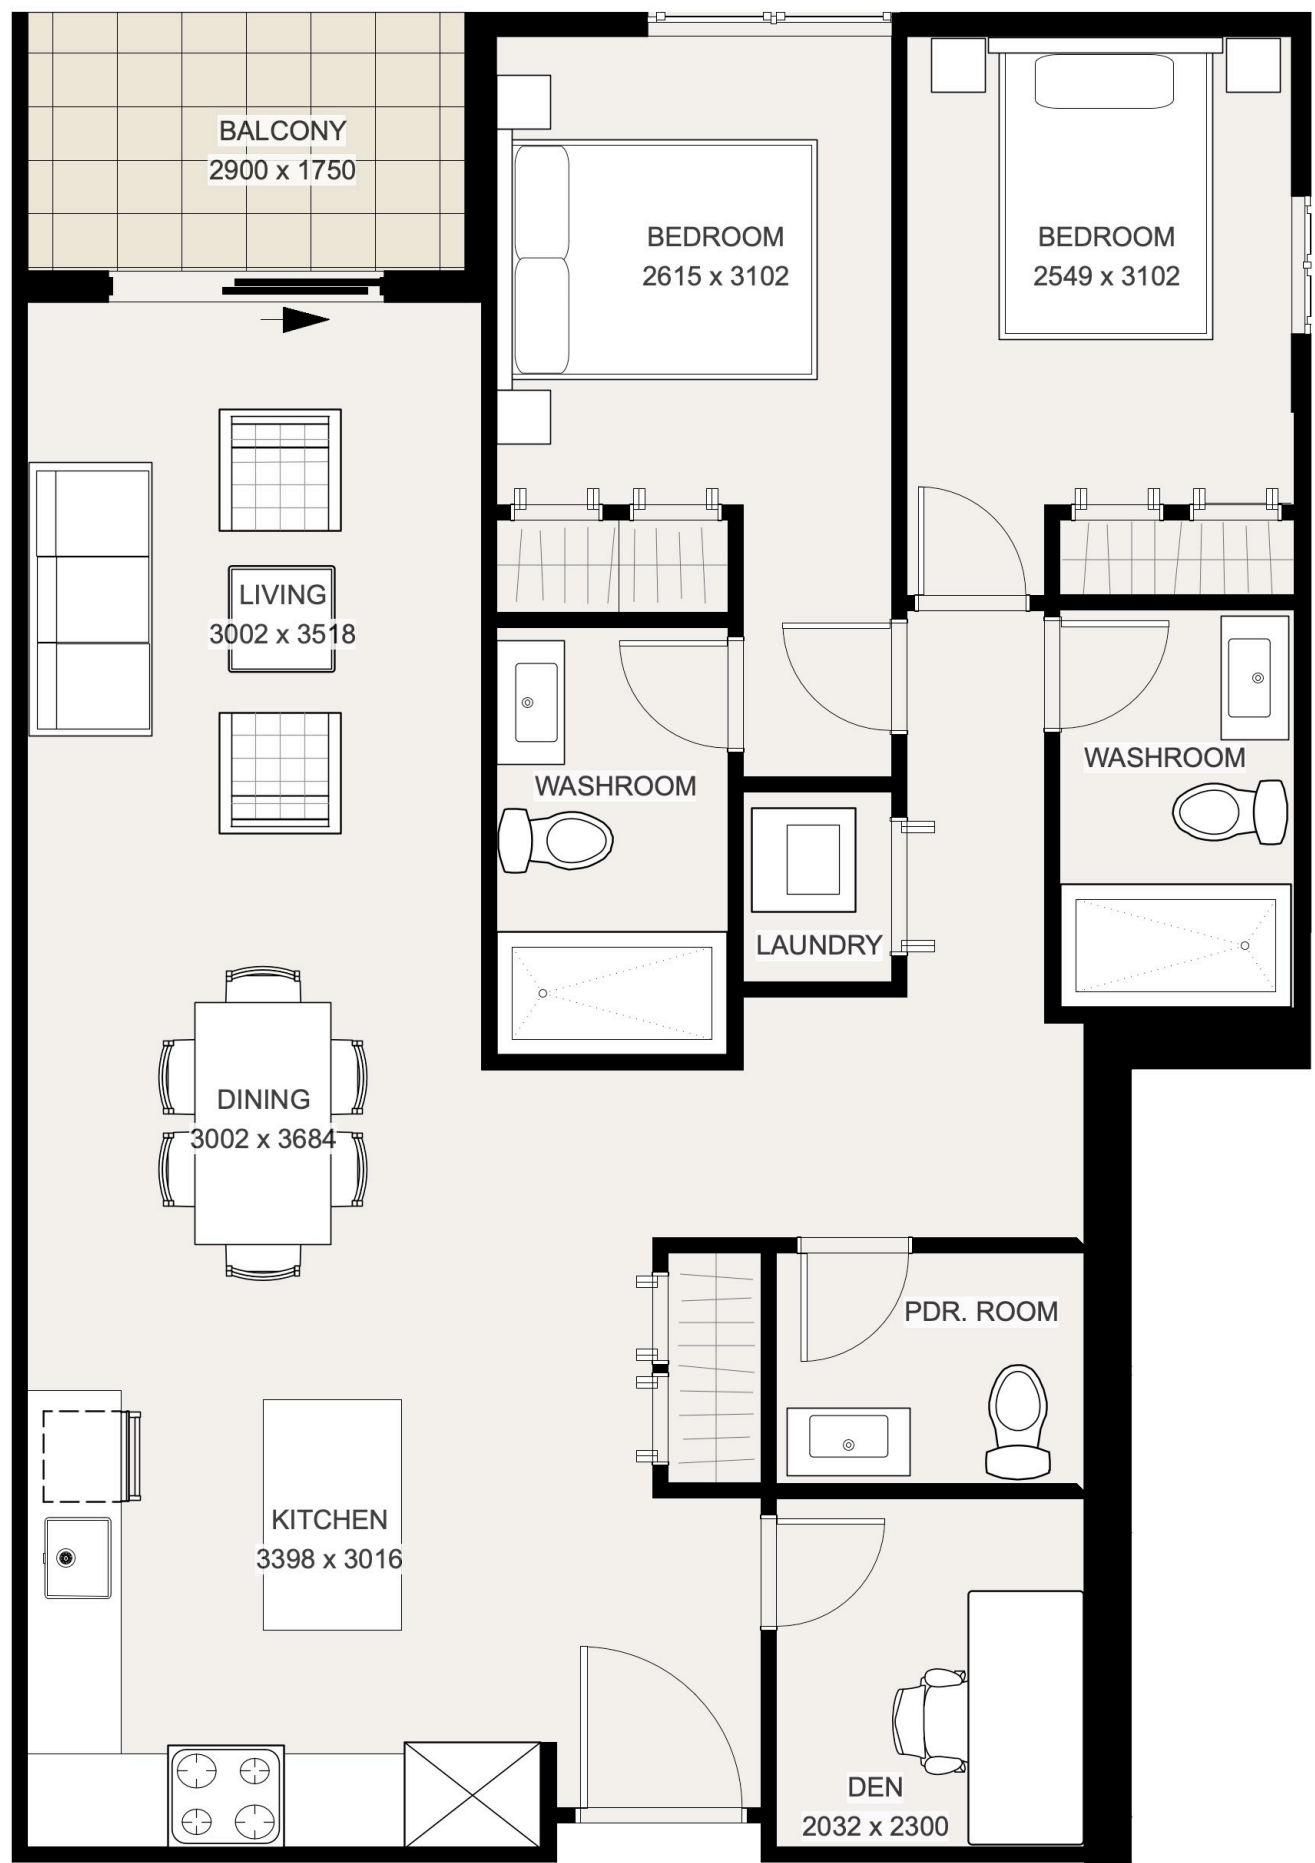


2 BA UNIT 202 - LEVEL 2
Scale: 1:50




3 BA TYPICAL UNIT 204,205,206,207,208- LEVEL 2
Scale: 1:50



4 BA UNIT 230 - LEVEL 2
Scale: 1:50

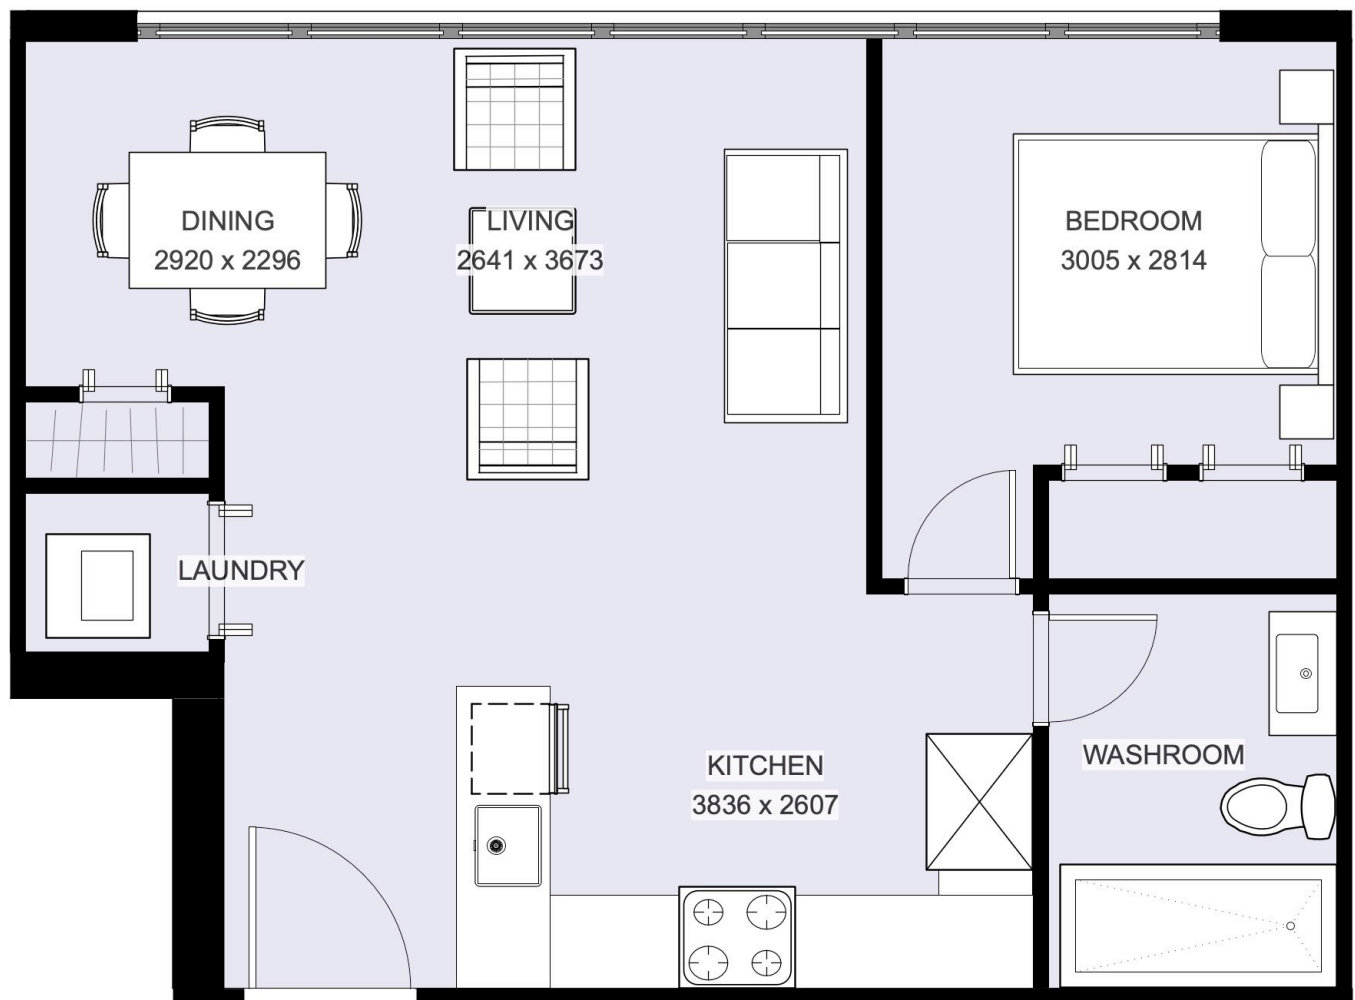

5 BA UNIT 203 - LEVEL 2
Scale: 1:50

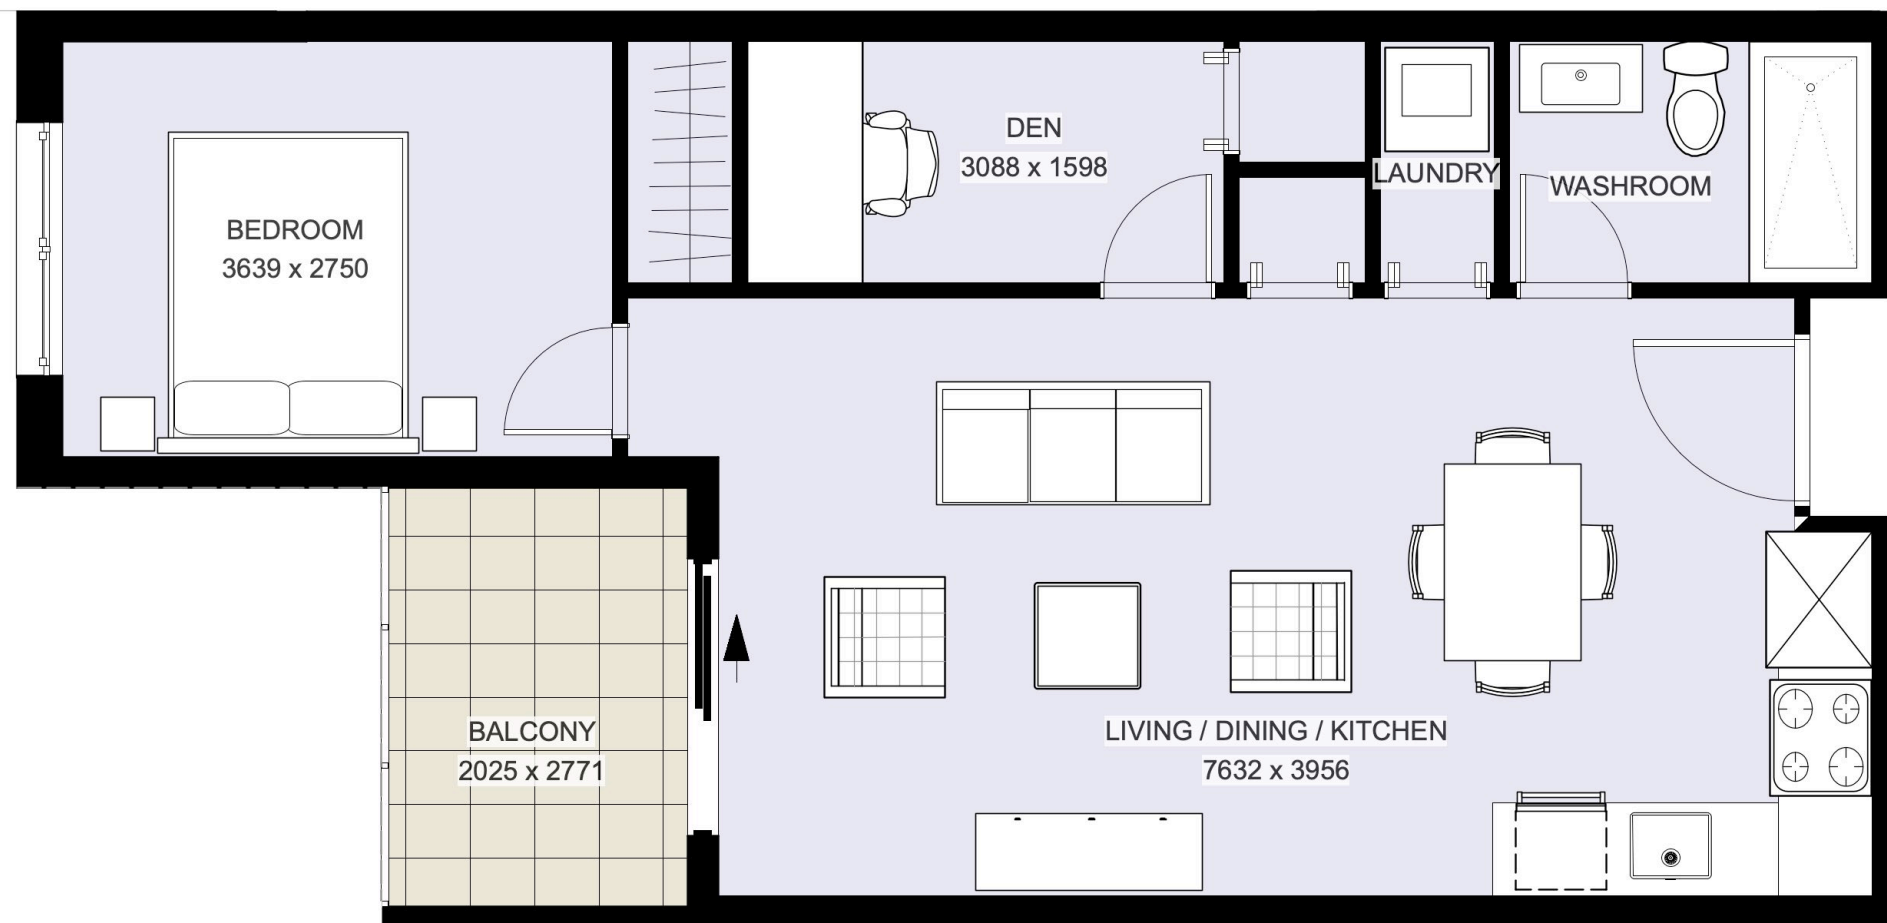

6 BA UNIT 229 - LEVEL 2
Scale: 1:50

LEGEND

- 1 BEDROOM UNITS
- 2 BEDROOM UNITS
- 3 BEDROOM UNITS
- STUDIO UNITS
- BALCONY
- BA - BUILDING A
- BB - BUILDING B



ARCHITECTURE PANEL INC.

ARCHITECTURE | LANDSCAPE ARCHITECTURE | URBAN DESIGN

Unit 103, 1505 Marine Drive, White Rock, BC | 6047831450 |
ruchir@architecturepanel.com

These Drawings and the design are and at all times remain the exclusive property of Architecture Panel Inc. and cannot be used without the Landscape Architect's written consent. Contractor is responsible for verification of all dimensions, elevations and other datum on drawings. Any discrepancies to be reported immediately to the Landscape Architect. Any changes made without the Landscape Architect's written consent shall be the contractor's sole responsibility. Do not scale drawings. Dimensions govern.
© Architecture Panel Inc. All rights reserved.

Project
**7588 198B ST, 19886 76 AVE
LANGLEY BC**

Owner
**VICTORIA WANG/7588 198B
INVESTMENT Ltd.**

Sheet Title
UNIT FLOOR PLANS 02

Total Sheets
9

Drawn By
SD

Reviewed By
RD

Sheet No.
A3.02

Checked By
RD

Status
DP Application


Contractors


AHJ
**TOWNSHIP OF
LANGLEY**

Consultants
Architecture Panel Inc.


Documents

No	Date	Issue Notes
A	2022-06-09	DP Submission
B	2023-03-17	DP Resubmission

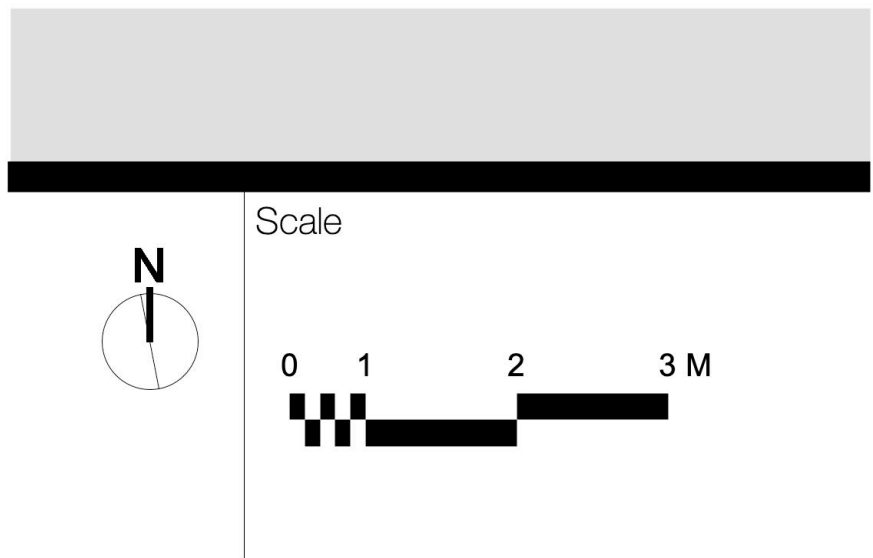


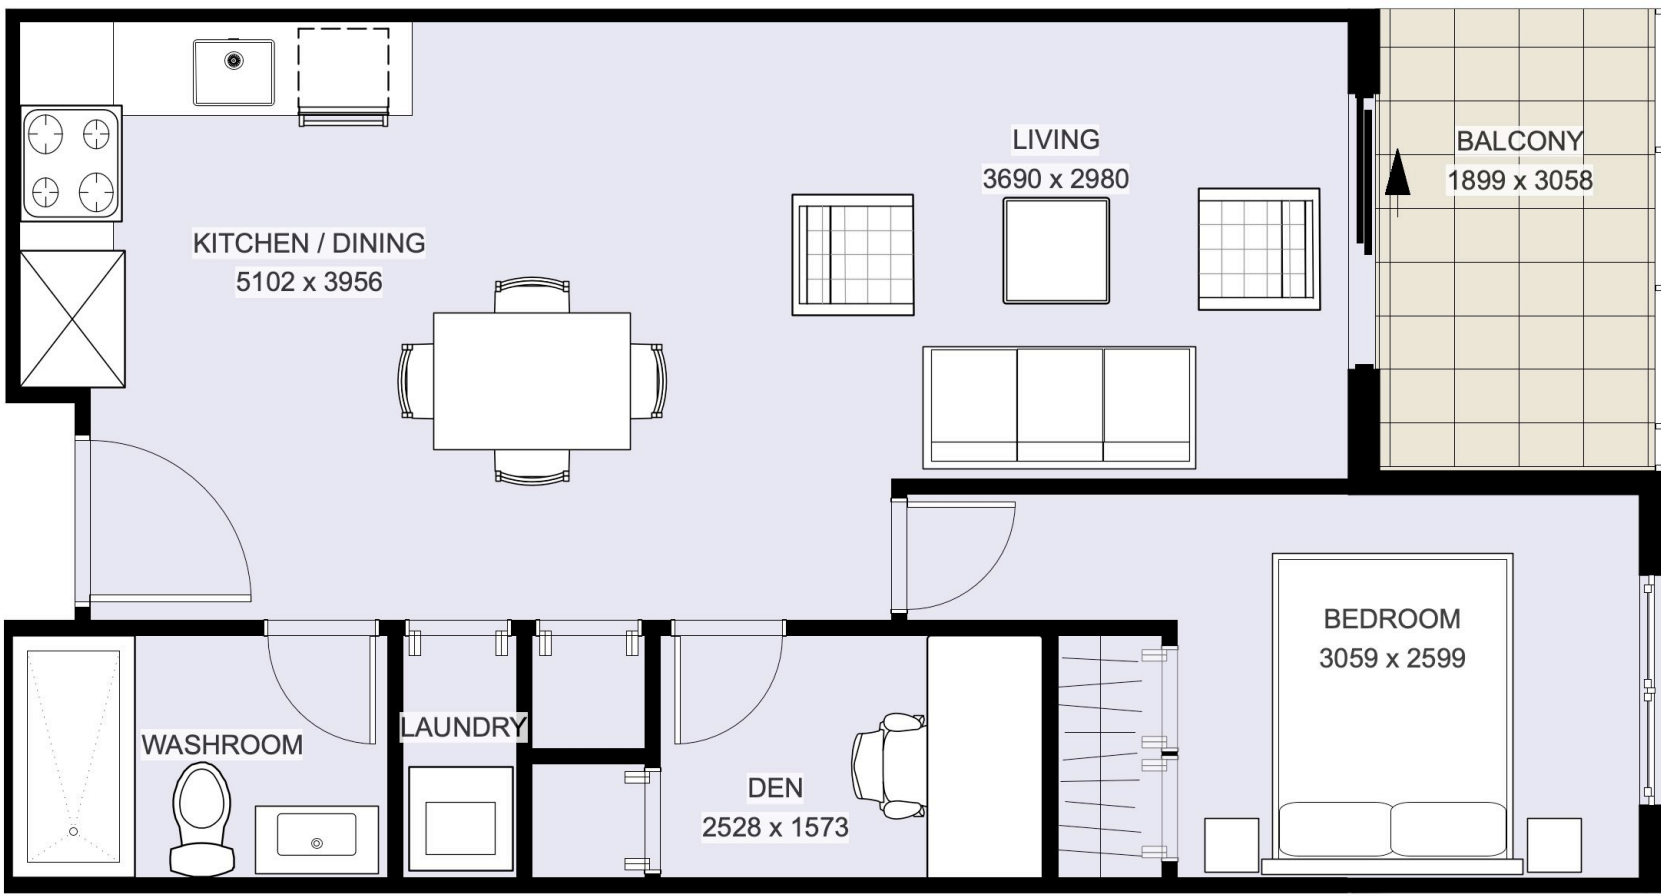


1 BA TYPICAL UNITS 223,323,423,523,623
Scale: 1:50

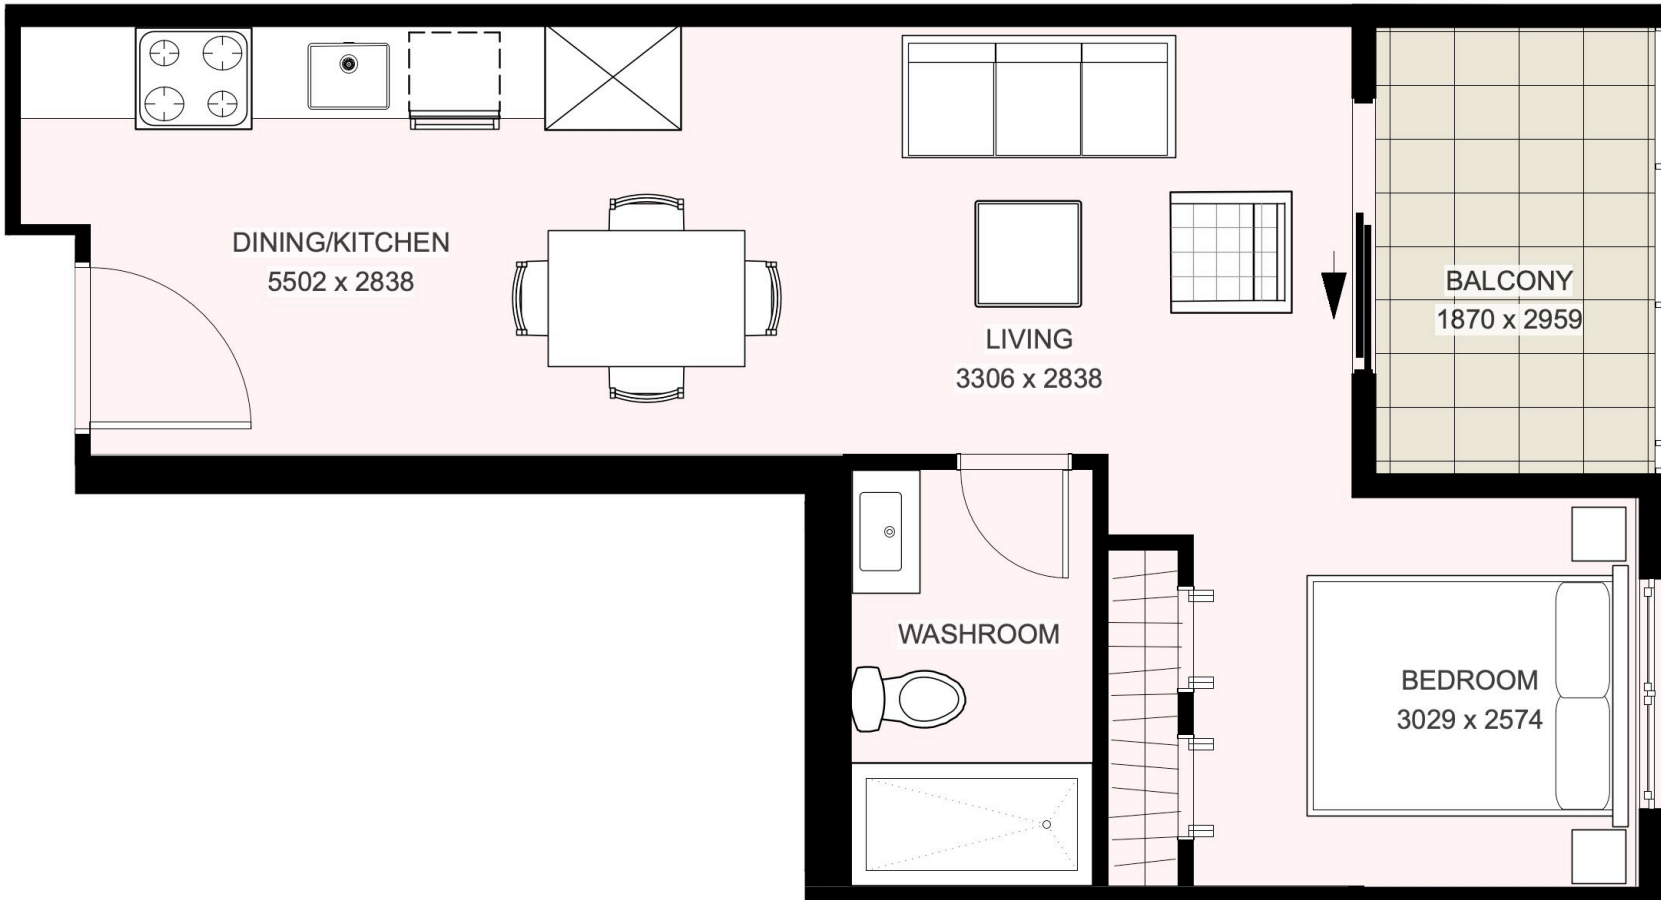

2 BA TYPICAL UNITS 224,324,424,524,624
Scale: 1:50

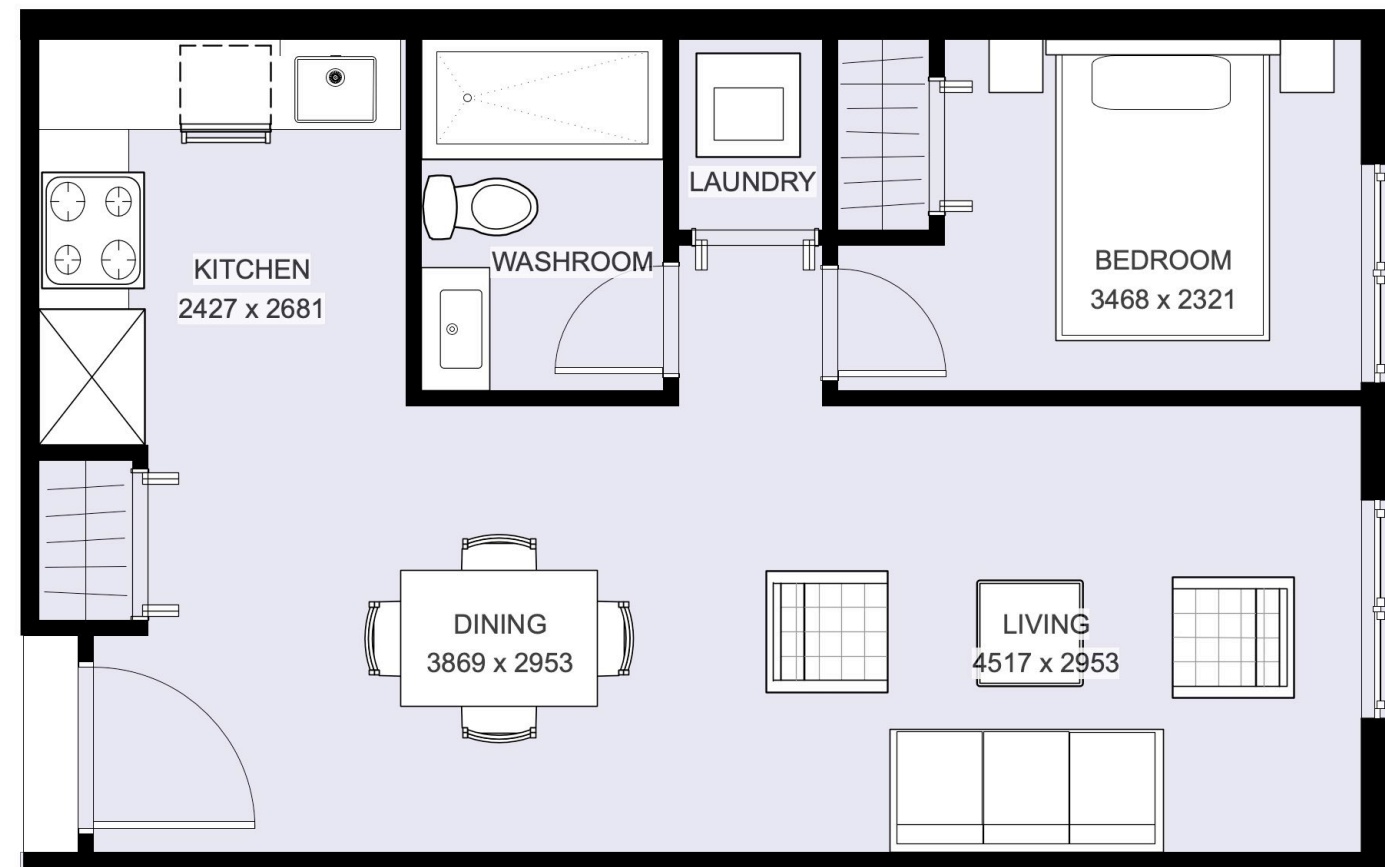


3 BA TYPICAL UNITS 222,322,422,522,622
Scale: 1:50

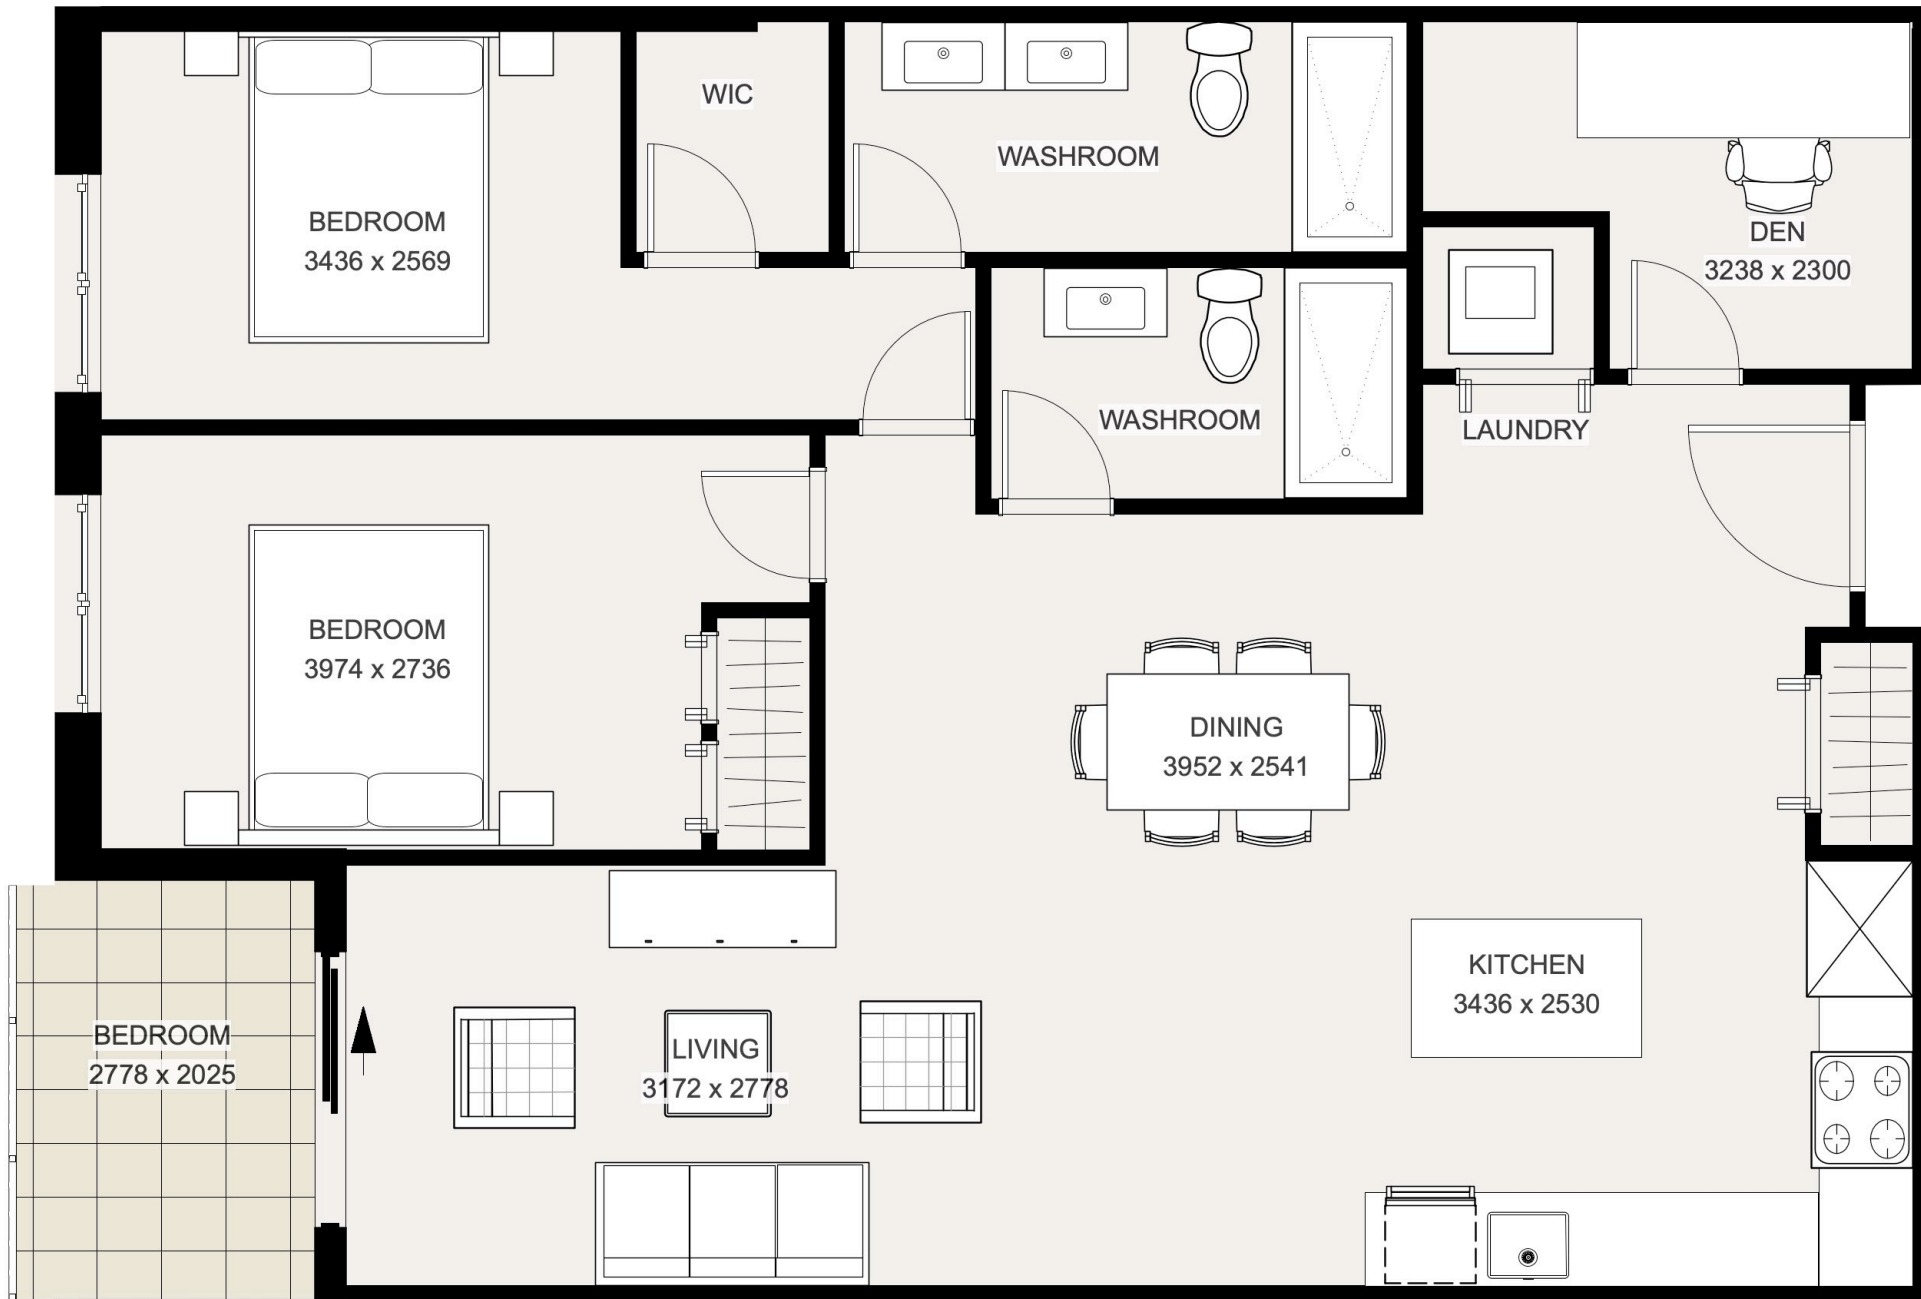


4 BA UNIT 228 - LEVEL 2
Scale: 1:50



6 BA UNIT 227 - LEVEL 2
Scale: 1:50

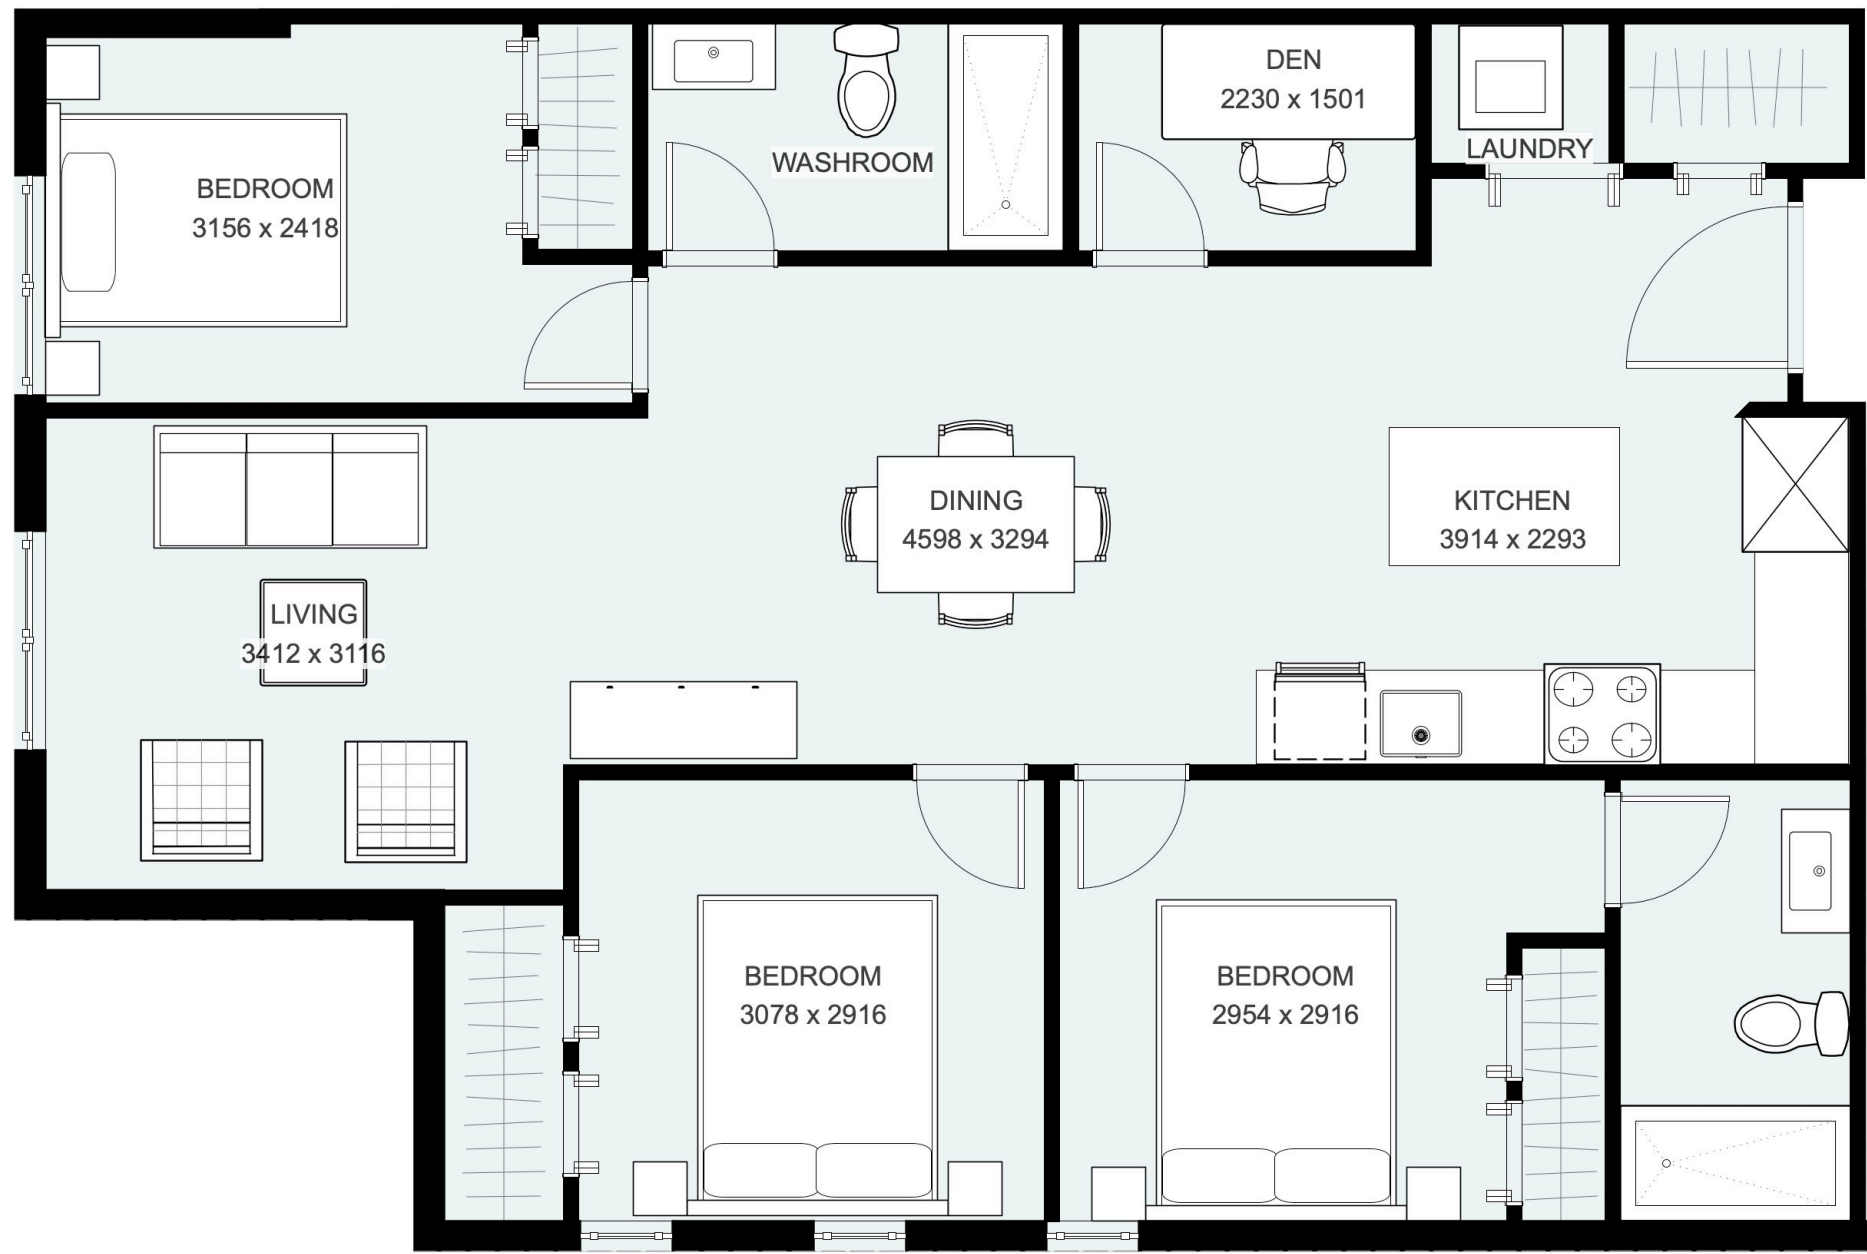

5 BA UNIT 226- LEVEL 2
Scale: 1:50

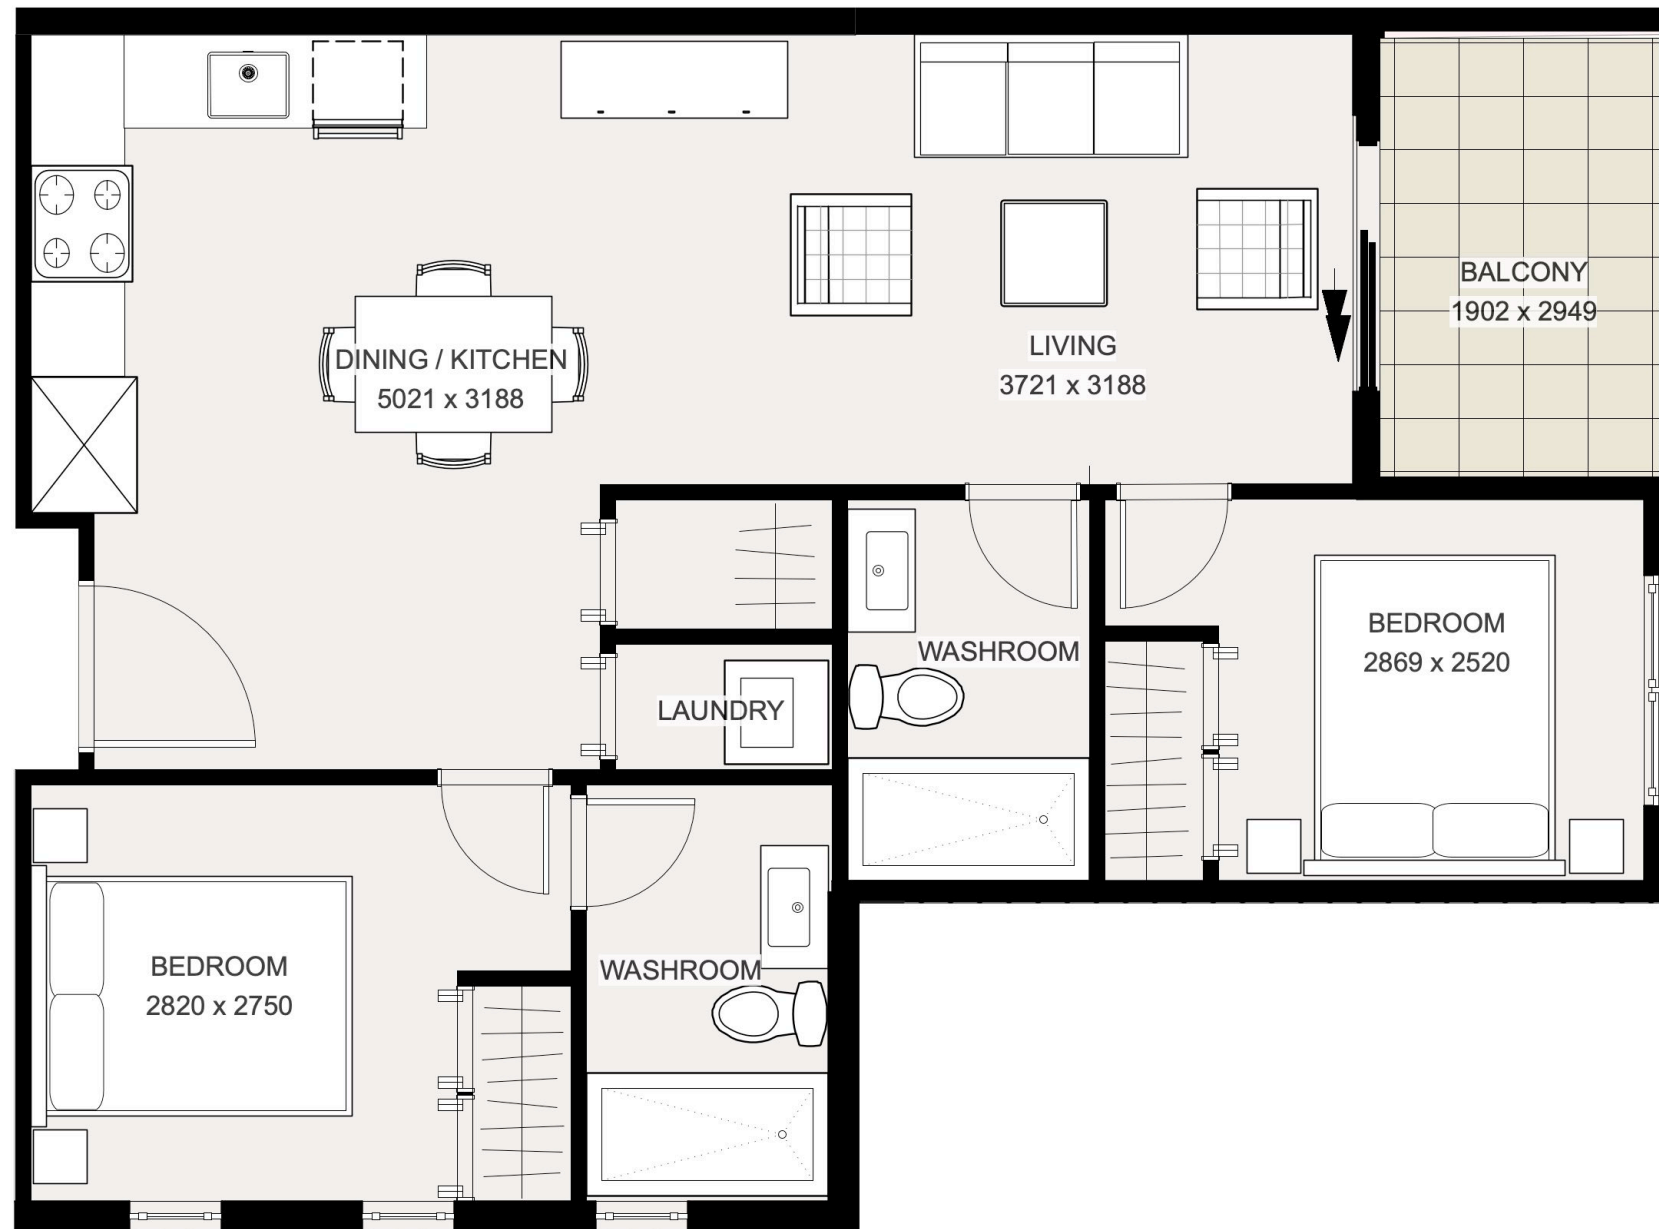

7 BA TYPICAL UNIT 225,325,425,525,625
Scale: 1:50

LEGEND

- 1 BEDROOM UNITS
- 2 BEDROOM UNITS
- 3 BEDROOM UNITS
- STUDIO UNITS
- BALCONY

BA - BUILDING A
BB - BUILDING B



ARCHITECTURE PANEL INC.

ARCHITECTURE | LANDSCAPE ARCHITECTURE | URBAN DESIGN

Unit 103, 1505 Marine Drive, WhiteRock, BC | 6047831450 |
ruchir@architecturepanel.com

These Drawings and the design are and at all times remain the exclusive property of Architecture Panel Inc. and cannot be used without the Landscape Architects's written consent. Contractor is responsible for verification of all dimensions, elevations and other datum on drawings. Any discrepancies to be reported immediately to the Landscape Architect. Any changes made without the Landscape Architect's written consent shall be the contractor's sole responsibility. Do not scale drawings. Dimensions govern.
© Architecture Panel Inc. All rights reserved.

Project
**7588 198B ST, 19886 76 AVE
LANGLEY BC**

Owner
**VICTORIA WANG/7588 198B
INVESTMENT Ltd.**

Sheet Title
UNIT FLOOR PLANS 03

Total Sheets
9

Drawn By
SD

Reviewed By
RD

Sheet No.
A3.03

Checked By
RD

Status
DP Application


Contractors

AHJ
**TOWNSHIP OF
LANGLEY**

Consultants
Architecture Panel Inc.


Documents

No	Date	Issue Notes
A	2022-06-09	DP Submission
B	2023-03-17	DP Resubmission

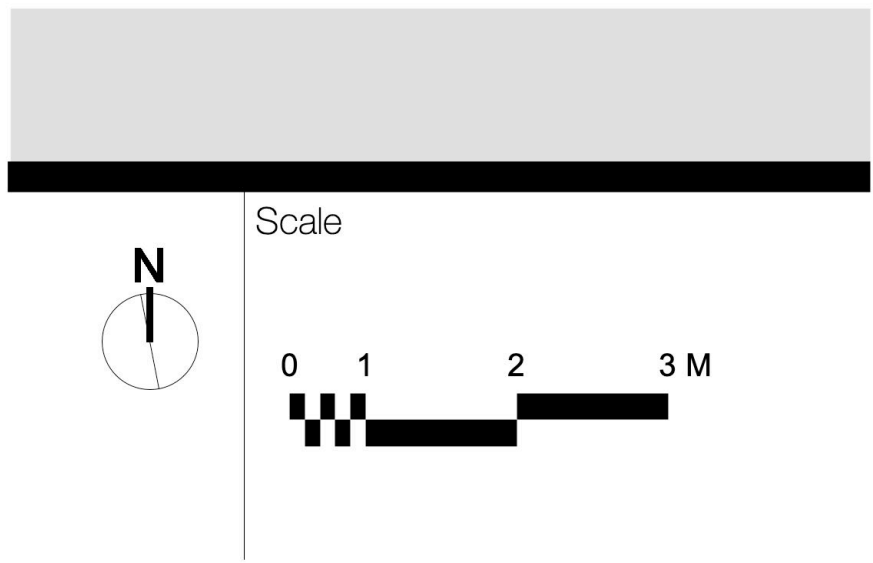




1 BB UNIT 231 - LEVEL 2
Scale: 1:50

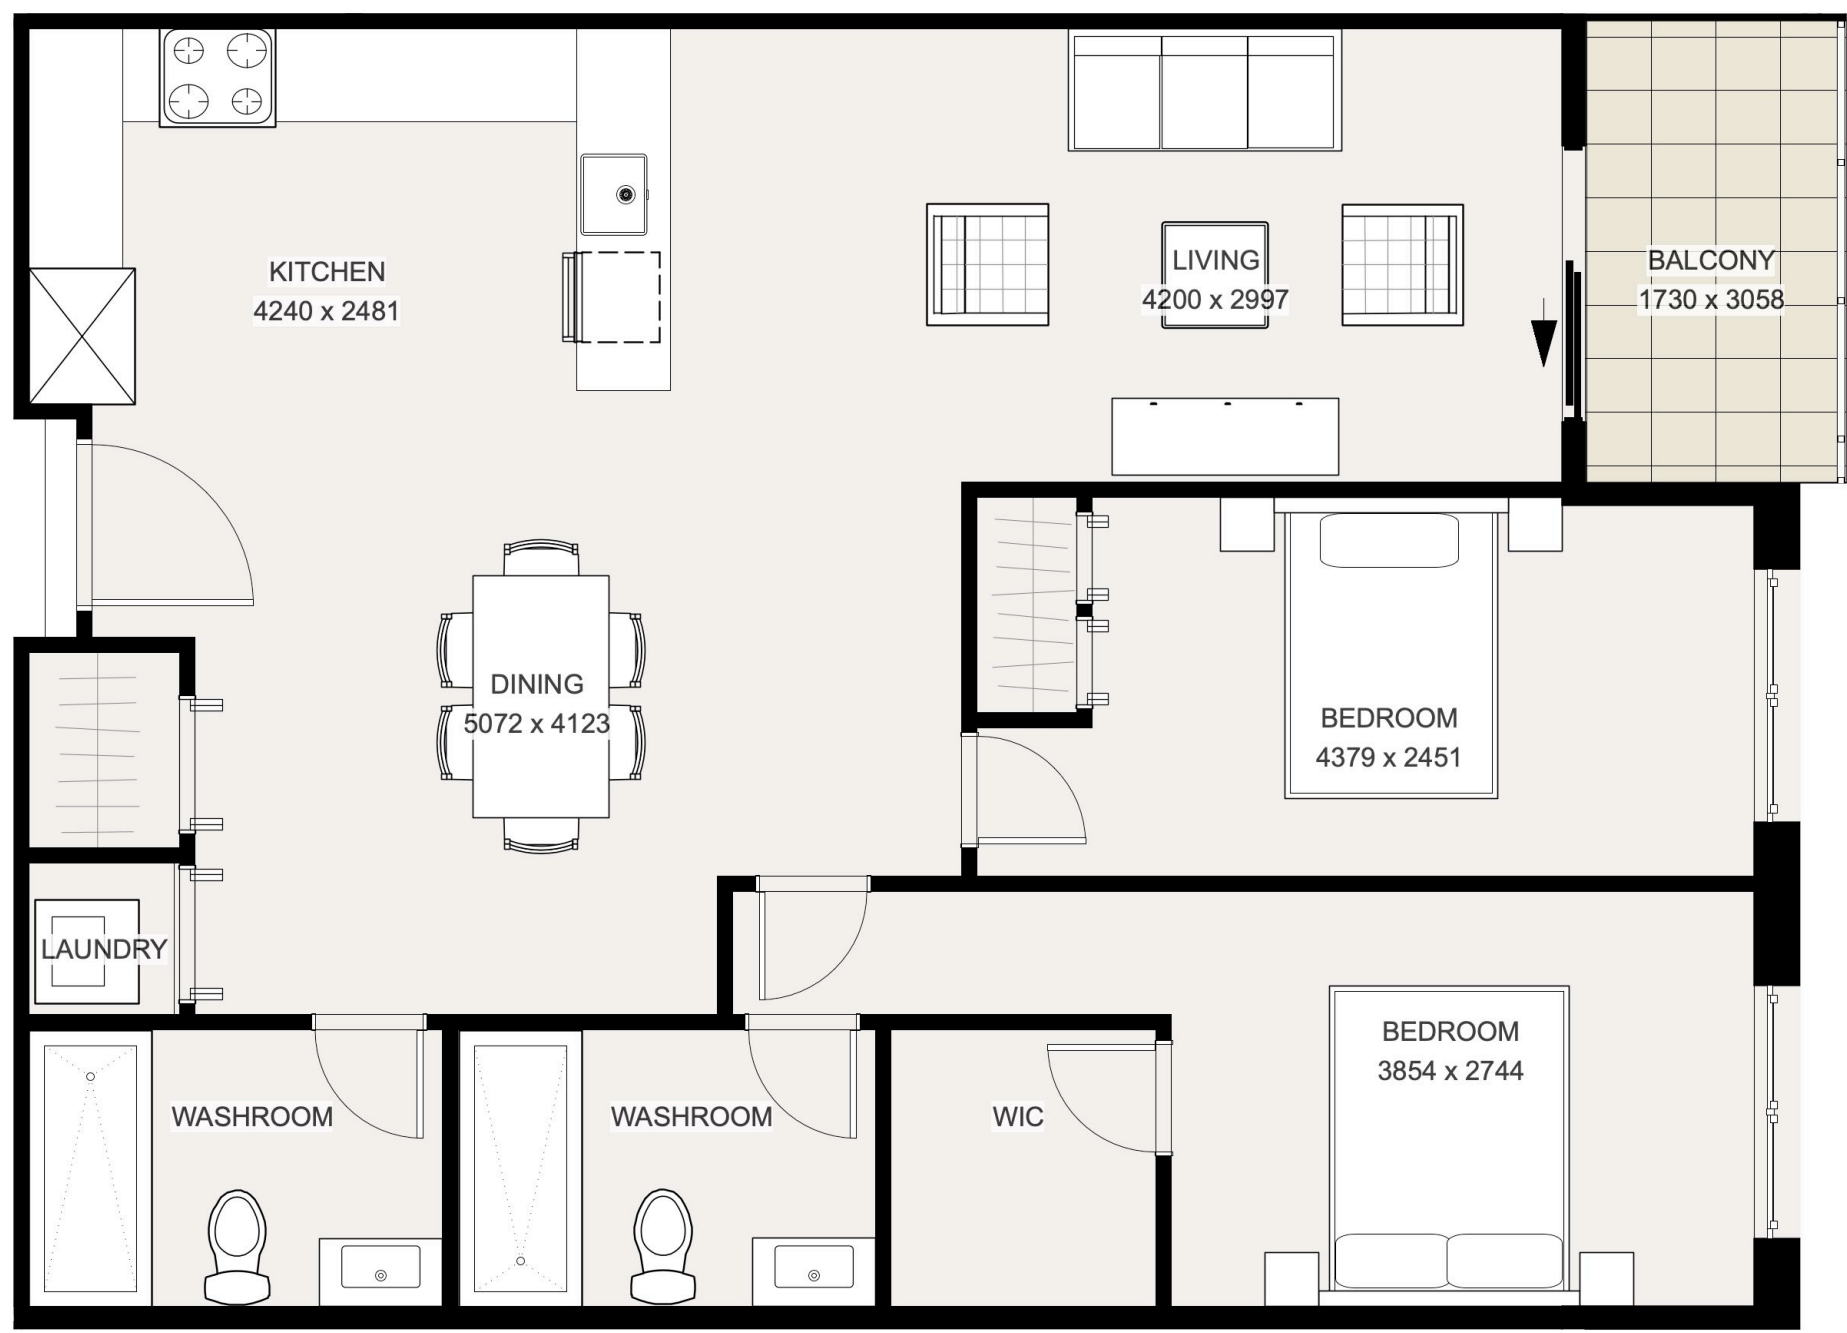


2 BB TYPICAL UNITS 232,233 - LEVEL 2
Scale: 1:50

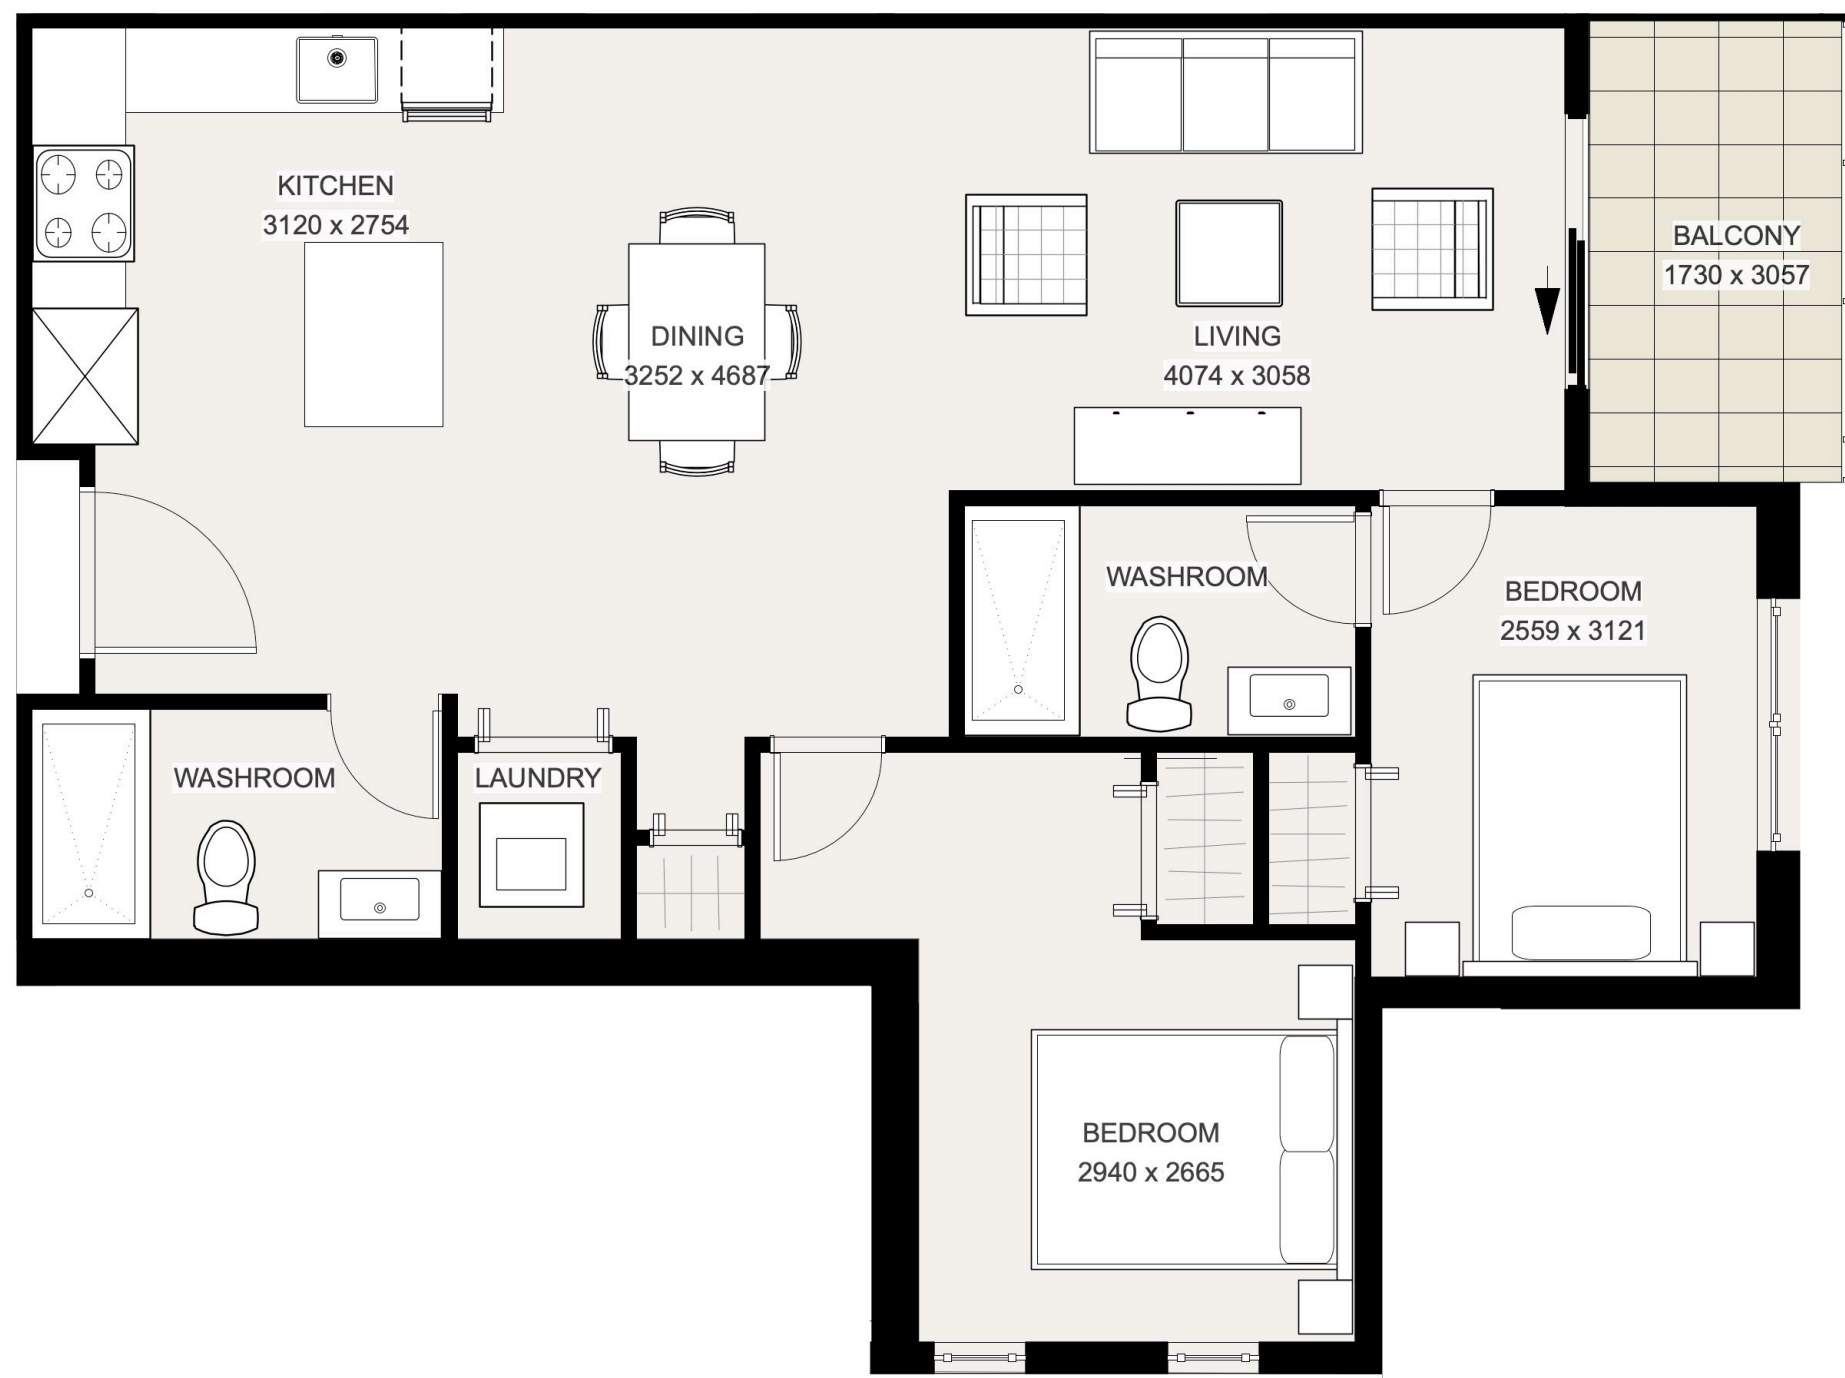

3 BB UNIT 234 - LEVEL 2
Scale: 1:50



4 BB UNIT 235,335,435,535,635 - LEVEL 2-6
Scale: 1:50

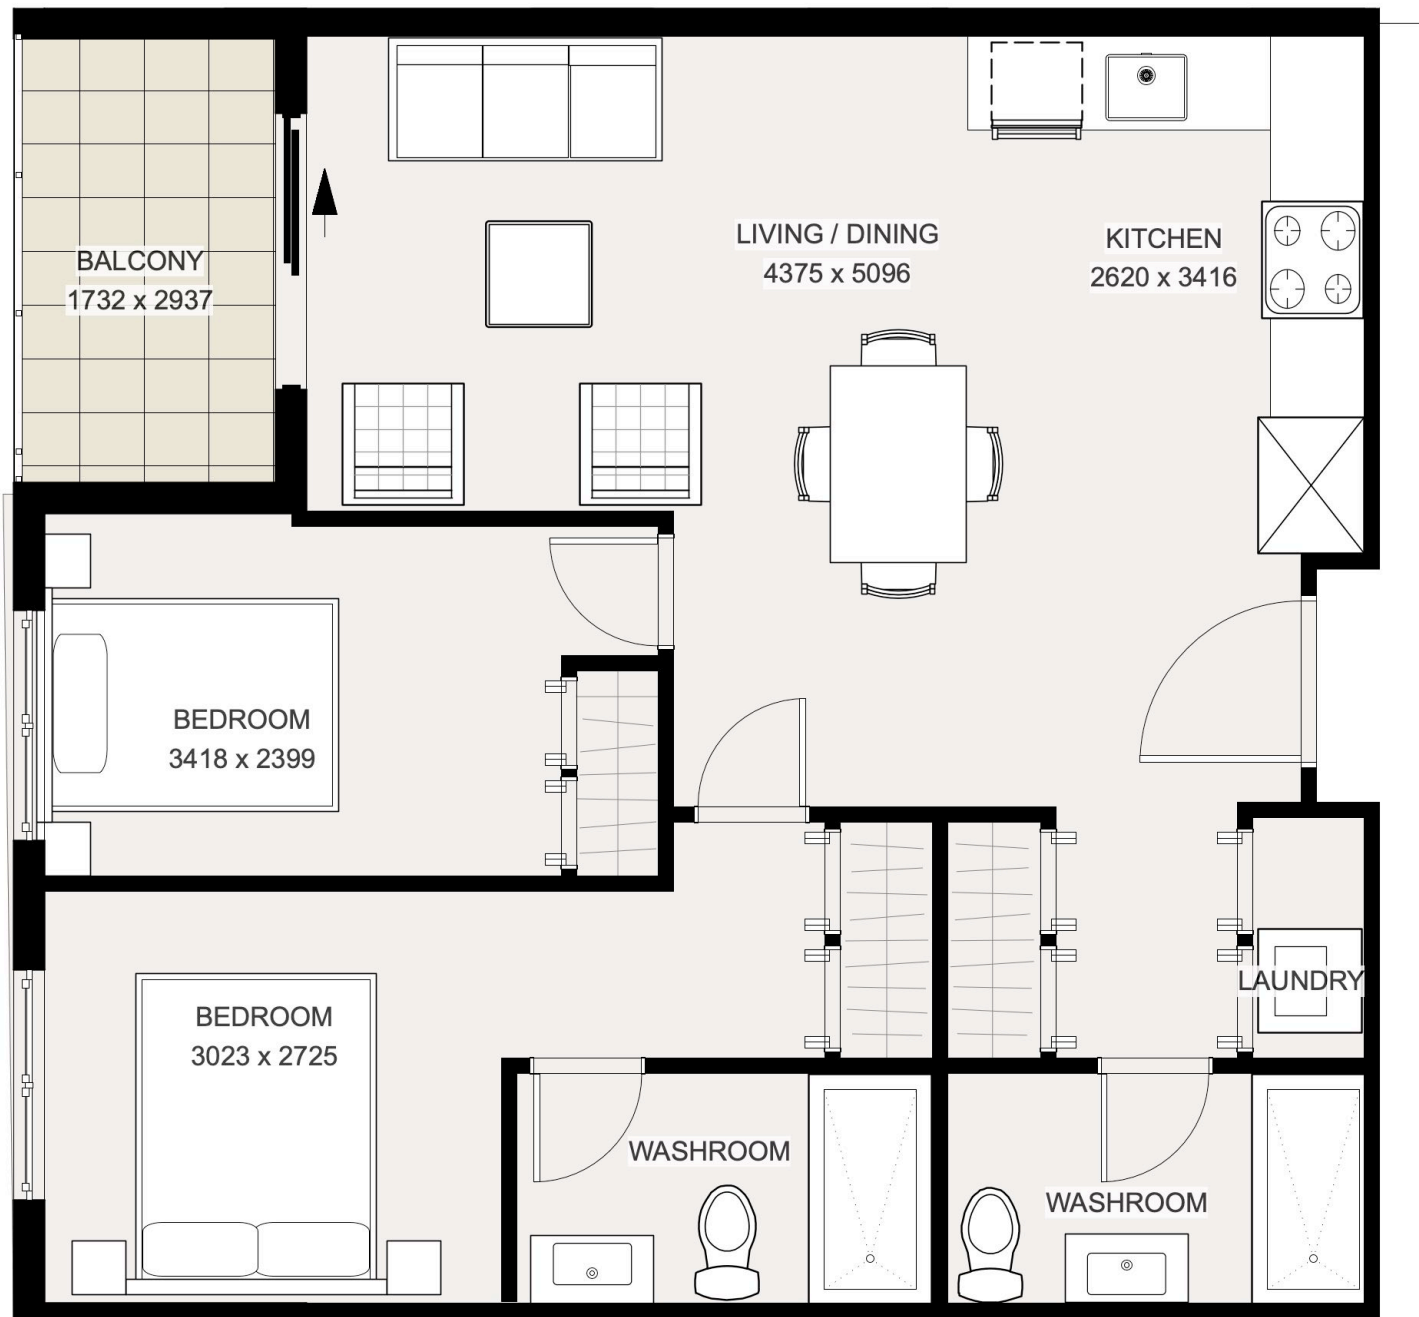

5 BB TYPICAL UNIT 236,237 - LEVEL 2-6
Scale: 1:50

LEGEND

- 1 BEDROOM UNITS
- 2 BEDROOM UNITS
- 3 BEDROOM UNITS
- STUDIO UNITS
- BALCONY
- BA - BUILDING A
- BB - BUILDING B



ARCHITECTURE PANEL INC.

ARCHITECTURE | LANDSCAPE ARCHITECTURE | URBAN DESIGN

Unit 103, 1505 Marine Drive, WhiteRock, BC | 6047831450 |
ruchir@architecturepanel.com

These Drawings and the design are and at times remain the exclusive property of Architecture Panel Inc. and cannot be used without the Landscape Architect's written consent. Contractor is responsible for verification of all dimensions, elevations and other datum on drawings. Any discrepancies to be reported immediately to the Landscape Architect. Any changes made without the Landscape Architect's written consent shall be the contractor's sole responsibility. Do not scale drawings. Dimensions govern.
© Architecture Panel Inc. All rights reserved.

Project
7588 198B ST, 19886 76 AVE
LANGLEY BC

Owner
VICTORIA WANG/7588 198B
INVESTMENT Ltd.

Sheet Title
UNIT FLOOR PLANS 04

Total Sheets
9

Drawn By
SD

Reviewed By
RD

Sheet No.
A3.04

Checked By
RD

Status
DP Application


Contractors


AHJ
TOWNSHIP OF
LANGLEY

Consultants
Architecture Panel Inc.


Documents

No	Date	Issue Notes
A	2022-06-09	DP Submission
B	2023-03-17	DP Resubmission

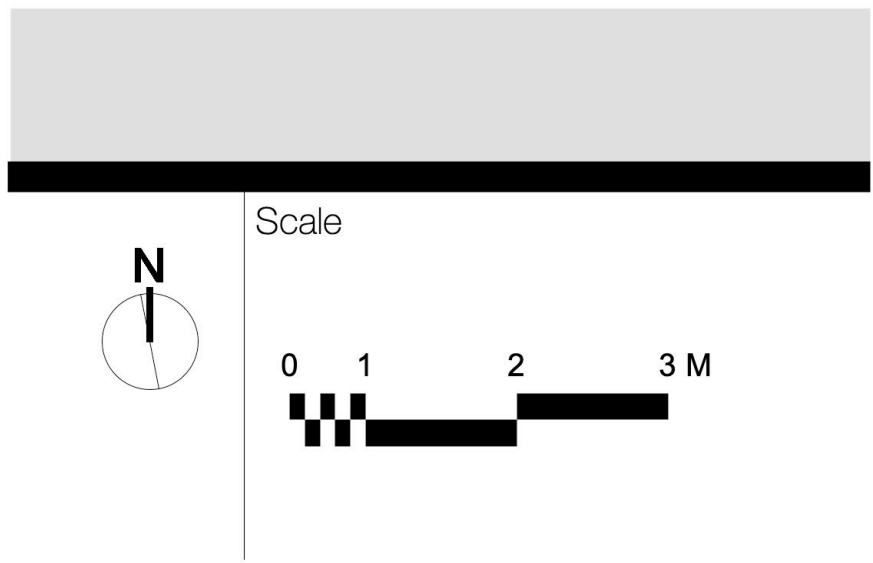


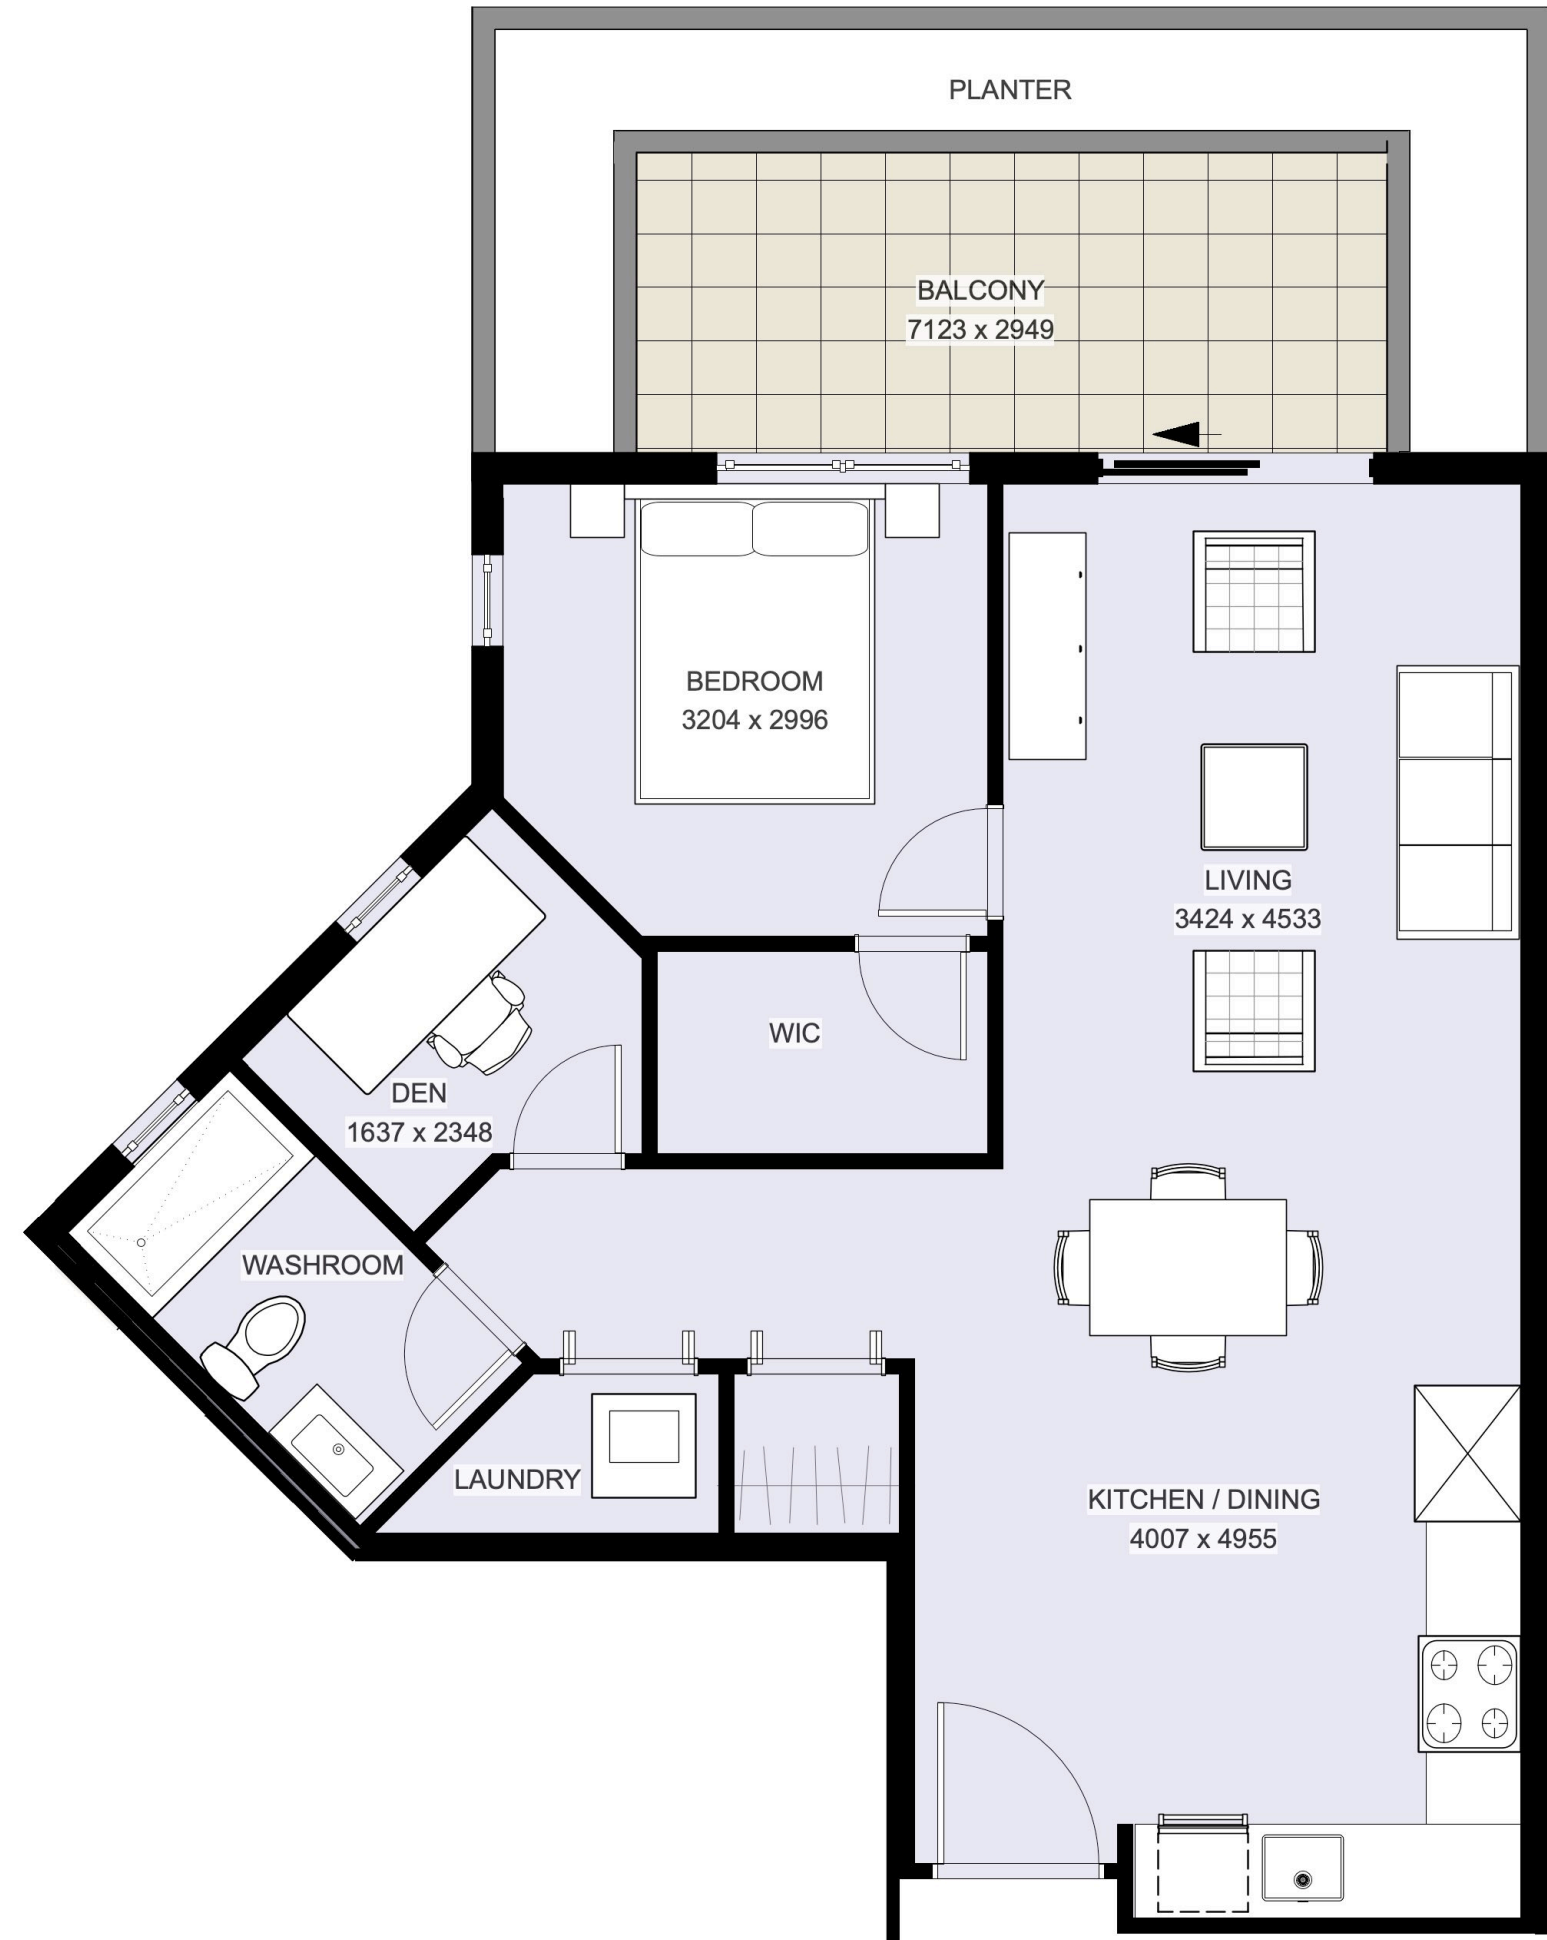


1 BA UNIT 301 - LEVEL 2
Scale: 1:50

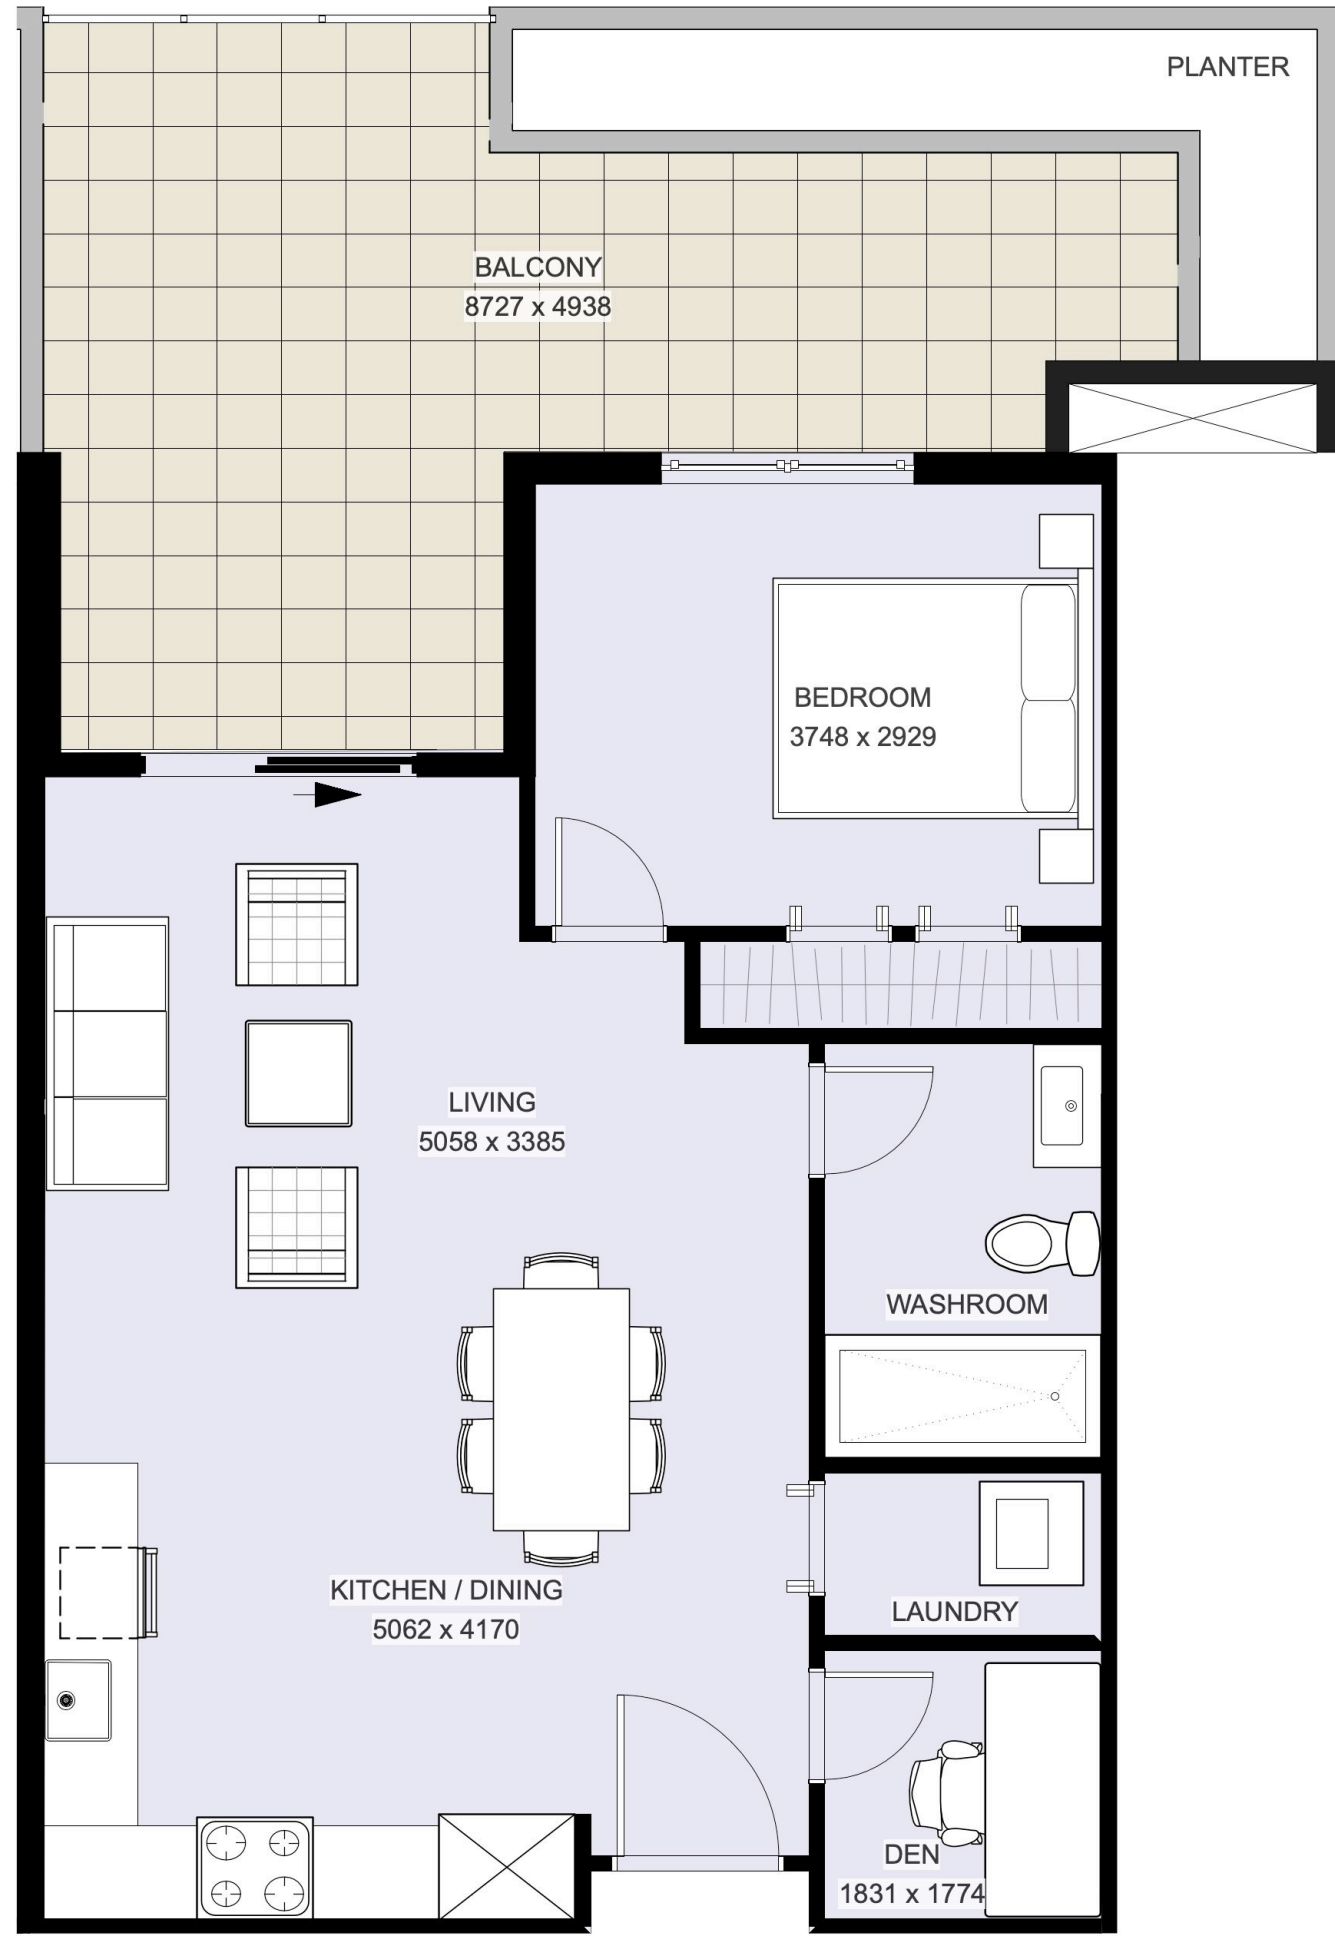

2 BA UNIT 302 - LEVEL 3
Scale: 1:50

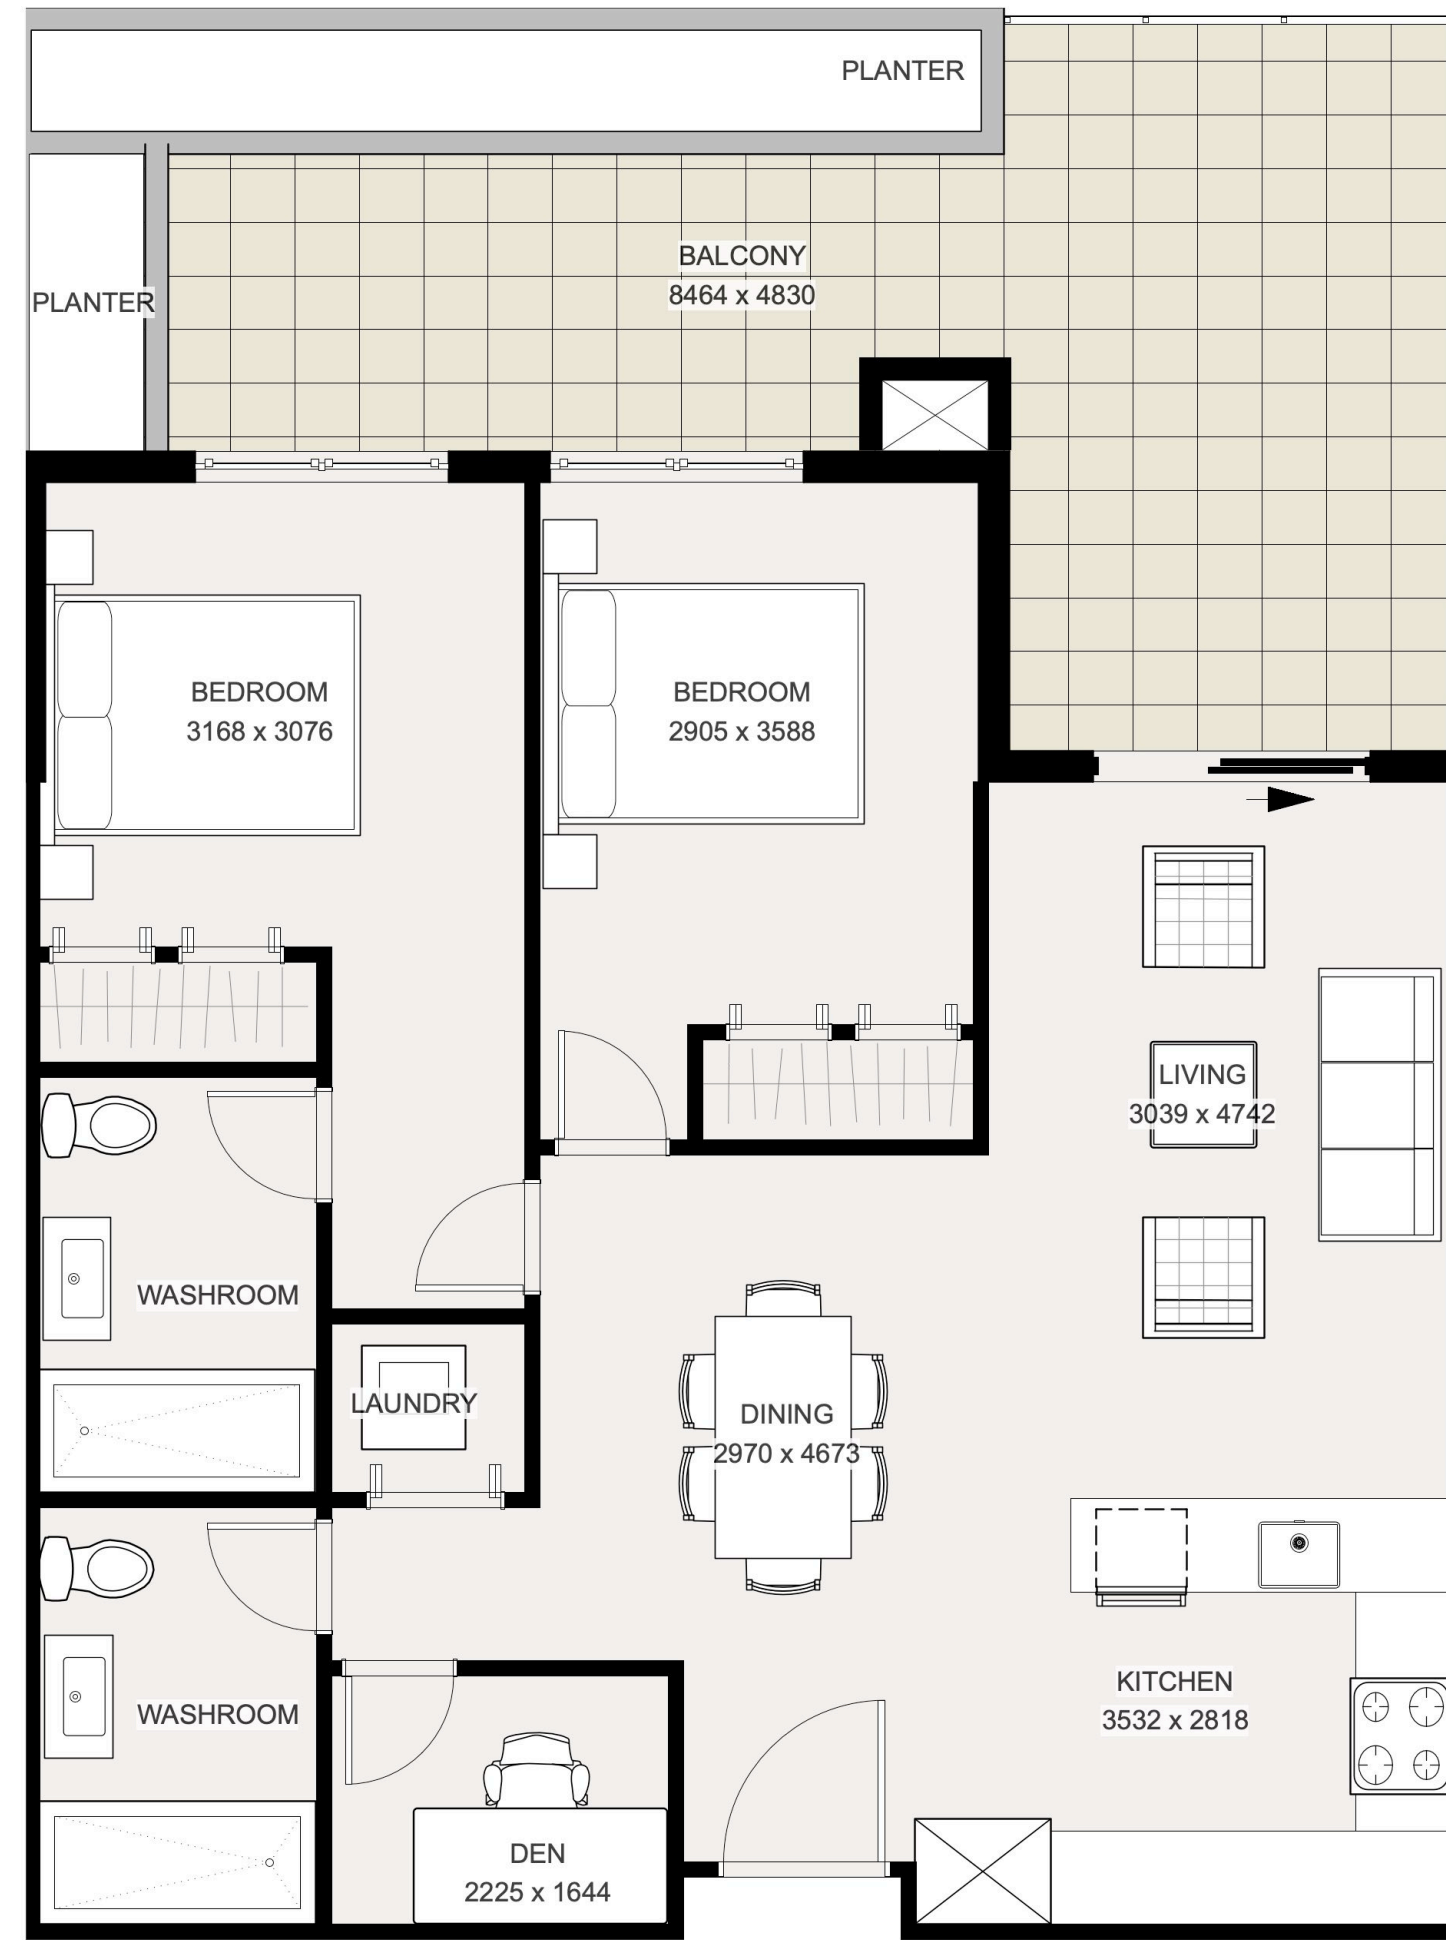

3 BA TYPICAL UNITS 304,305,306,307,308 - LEVEL 3
Scale: 1:50

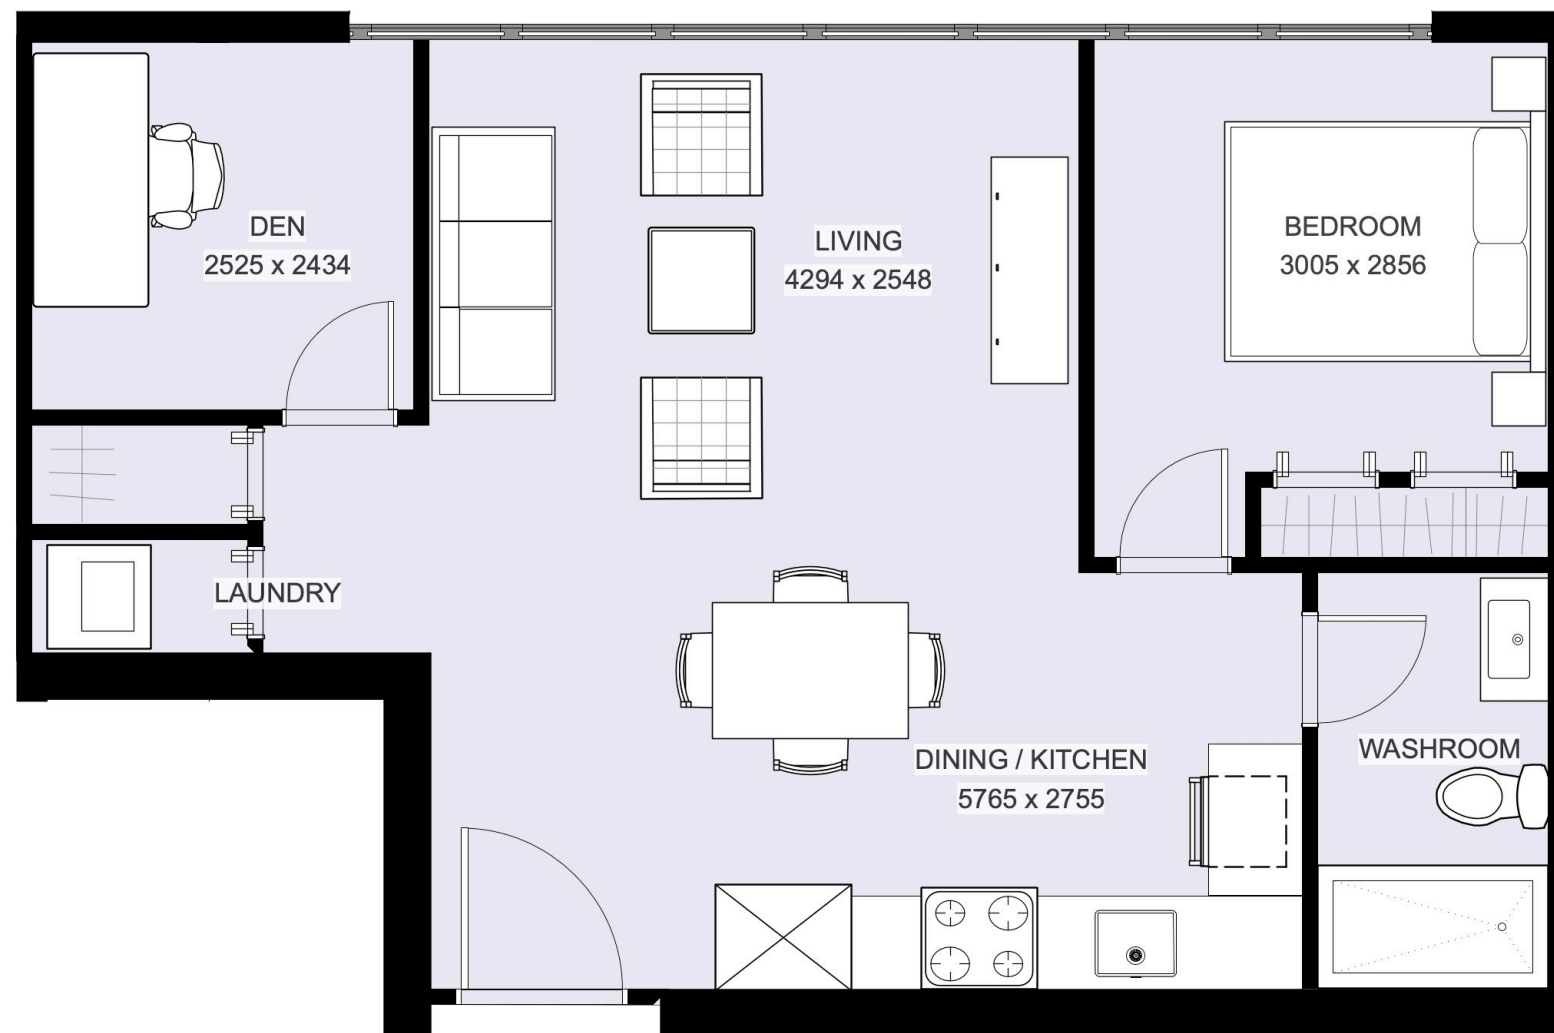

4 BA TYPICAL UNITS 303,403,503,603
Scale: 1:50



5 BA UNIT 309 - LEVEL 3
Scale: 1:50

LEGEND

- 1 BEDROOM UNITS
- 2 BEDROOM UNITS
- 3 BEDROOM UNITS
- STUDIO UNITS
- BALCONY

BA - BUILDING A
BB - BUILDING B



ARCHITECTURE PANEL INC.

ARCHITECTURE | LANDSCAPE ARCHITECTURE | URBAN DESIGN

Unit 103, 1505 Marine Drive, WhiteRock, BC | 6047831450 |
ruchir@architecturepanel.com

These Drawings and the design are and at all times remain the exclusive property of Architecture Panel Inc. and cannot be used without the Landscape Architect's written consent. Contractor is responsible for verification of all dimensions, elevations and other datum on drawings. Any discrepancies to be reported immediately to the Landscape Architect. Any changes made without the Landscape Architect's written consent shall be the contractor's sole responsibility. Do not scale drawings. Dimensions govern.
© Architecture Panel Inc. All rights reserved.

Project
**7588 198B ST, 19886 76 AVE
LANGLEY BC**

Owner
**VICTORIA WANG/7588 198B
INVESTMENT Ltd.**

Sheet Title
UNIT FLOOR PLANS 05

Total Sheets
9

Drawn By
SD

Reviewed By
RD

Sheet No.
A3.05

Checked By
RD

Status
DP Application

Contractors

AHJ
**TOWNSHIP OF
LANGLEY**

Consultants
Architecture Panel Inc.

Documents

No	Date	Issue Notes
A	2022-06-09	DP Submission
B	2023-03-17	DP Resubmission

