

ALDERGROVE TOWN CENTRE

PHASE 3 - RESIDENTIAL DEVELOPMENT

LANGLEY, BRITISH COLUMBIA



PROJECT CONTACT LIST

OWNER

JANDA GROUP
CONTACT: SONNY JANDA
4770 72 STREET
SURREY, BC V4K 3N3
T: (604) 592 6881
EMAIL: SONNY@JANDAGROUP.CA

ARCHITECTURAL

FOCUS ARCHITECTURE INCORPORATED
CONTACT: COLIN HOGAN
#310 - 1848 MCCALLUM ROAD
ABBOTSFORD, BC V2S 0H9
T: (604) 853 5222
F: (604) 853 5442
EMAIL: CHOGAN@FOCUSAI.CA

LANDSCAPE

PMG LANDSCAPE ARCHITECTS
CONTACT: REBECCA KREBS
SUITE C100 - 4185 STILL CREEK DRIVE
BURNABY, BC V5C 6G9
T: (604) 294 0011
F: (604) 294 0022
EMAIL: REBECCA@PMGLANDSCAPE.COM

CIVIL / SURVEY

MCELHANNEY CONSULTING
CONTACT: RAYMOND SULL
13450 102 AVENUE #2300
SURREY, BC V3T 5X3
T: (604) 596 0391
F: (855) 407 3895
EMAIL: RSULL@MCELHANNEY.COM

ARCHITECTURAL DRAWING INDEX: BUILDING F

FOCUS ARCHITECTURE INCORPORATED			
SHEET	DRAWING TITLE	SHEET	DRAWING TITLE
DP-0.00	COVER PAGE	DP-2.09	FLOOR PLAN LEVEL 5
		DP-2.10	FLOOR PLAN LEVEL 6
DP-1.01	SITE PLAN - OVERALL	DP-2.11	ROOF PLAN
DP-1.02	SITE PLAN - ENLARGED		
DP-2.01	OVERALL U/G PARKADE LEVEL P2	DP-3.01	COLOURED ELEVATIONS
DP-2.02	OVERALL U/G PARKADE LEVEL P1	DP-3.02	COLOURED ELEVATIONS
DP-2.03	FLOOR PLAN LEVEL P2	DP-3.03	3D IMAGES
DP-2.04	FLOOR PLAN LEVEL P1	DP-3.04	3D IMAGES
DP-2.05	FLOOR PLAN LEVEL 1	DP-3.05	3D IMAGES
DP-2.06	FLOOR PLAN LEVEL 2	DP-3.06	3D IMAGES
DP-2.07	FLOOR PLAN LEVEL 3	DP-3.07	COLOUR SCHEME
DP-2.08	FLOOR PLAN LEVEL 4		

BUILDING F

DP-0.00

©Copyright reserved. This drawing is the property of Focus Architecture Incorporated and may not be duplicated in any way without their express written permission.

FOCUS

ARCHITECTURE
INCORPORATED

Suite 310 - 1848 McCallum Road
Abbotsford, British Columbia V2S 0H9
T: 604.853.5222 F: 604.853.5442
E: info@focusai.ca

2024-06-26
OWNER REVISIONS

2024-05-02
DP REVISIONS

2023-10-13
ISSUED FOR DP

REVISIONS

Tot. file number: 13-20-0152
CONSULTANT

CLIENT

jandagroup


PROJECT
**ALDERGROVE TOWN
CENTRE**

3100 - 272 STREET, ALDERGROVE

DRAWING TITLE

COVER PAGE

DATE: 2023.07.20 FILE NO.
DWN. AL
CHK. CH **1503**

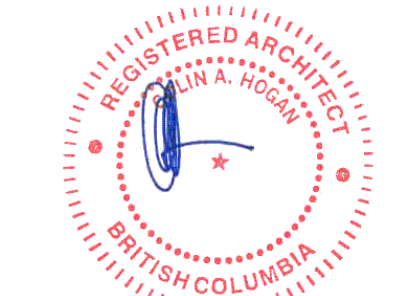

2024-08-27
SEAL
SHEET NO.



LEGEND

- COMMERCIAL PARKING
- VISITOR PARKING
- BUILDING A RESIDENT PARKING
- BUILDING B RESIDENT PARKING
- BUILDING D RESIDENT PARKING
- BUILDING E RESIDENT PARKING
- BUILDING F RESIDENT PARKING

PARKING CALCULATION OVERALL SITE			
RESIDENTIAL	# OF UNITS	REQUIRED (1.35 STALLS / UNIT)	PROVIDED
BLDG A	71	95.9	96
BLDG B	59	79.7	80
BLDG D	64	86.4	87
BLDG E	66	89.1	89
BLDG F	158	213.3	213
TOTAL	418	564.3	565
VISITORS	# OF UNITS	REQUIRED (0.15 STALLS / UNIT) ED (SURFACE)	
ALL PHASES	418	62.7	63
COMMERCIAL	AREA (m²)	REQUIRED (1 stall/35m²)	PROVIDED
ALL PHASES	3,586	102	62
SURFACE			42
U/G			104
TOTAL		102	
BICYCLE STORAGE (U/G PARKADE)	# OF UNITS	REQUIRED (1 SPACE / UNIT)	PROVIDED
RESIDENTIAL	418	418	780
BICYCLE SPACE (SURFACE)	# OF BUILDINGS	REQUIRED (6 SPACES / BLDG.)	PROVIDED
VISITOR	6	36	36

SITE CALCULATION (BUILDING F)	
LEGAL DESCRIPTION:	LOT 1 SECTION 20 TOWNSHIP 13 NWDP EPP97382
CIVIC ADDRESS:	3100 - 272 STREET, LANGLEY
ZONE:	CD-31
NET SITE AREA:	279,718 sq. ft. (25,987m² / 6.42 ac / 2.60 ha)
DENSITY:	PERMITTED: 70 UPA x 6.42ac = 449 RESIDENTIAL UNITS PROPOSED: 158 UNITS IN BUILDING F PROPOSED: 418 UNITS (TOTAL)
	BUILDING A 71 (PHASE 1) BUILDING B 59 (PHASE 1) BUILDING C 0 (PHASE 1) BUILDING D 64 (PHASE 1) BUILDING E 66 (PHASE 2) BUILDING F 158 (PHASE 3) TOTAL 418 UNITS
LOT COVERAGE (OVERALL):	PERMITTED: 75% MAXIMUM PROPOSED (TOTAL SITE): 123,115 sq. ft. / 279,718 sq. ft. = 44.0%
HEIGHT:	PERMITTED: 12 STOREYS PROPOSED: 6 STOREYS (BUILDING F)
ADAPTABLE HOUSING:	REQUIRED: 158 UNITS x 10% = 16 UNITS PROVIDED: 17 UNITS
AGE FRIENDLY AMENITY AREA (AFAA):	REFER TO AFAA DATA SHEET




ENLARGED SITE PLAN
SCALE: 1/16" = 1'-0"

BUILDING F: UNIT BREAKDOWN					
UNIT TYPE		UNIT AREA	# OF UNITS	TOTAL	%
A1	JR. 1 BED 1 BATH	450 sq.ft.	18	8,100 sq.ft.	11.4
B1	1 BED 1 BATH	538 sq.ft.	11	5,918 sq.ft.	7.0
B2a	1 BED 1 BATH	584 sq.ft.	6	3,504 sq.ft.	3.8
B2a	1 BED 1 BATH	576 sq.ft.	6	3,456 sq.ft.	3.8
B3 - ADAPT	1 BED 1 BATH	528 sq.ft.	5	2,640 sq.ft.	3.2
B4	1 BED 1 BATH	531 sq.ft.	12	6,372 sq.ft.	7.6
C1 - ADAPT	1 BED + DEN	640 sq.ft.	12	7,680 sq.ft.	7.6
C2	1 BED + DEN	616 sq.ft.	2	1,232 sq.ft.	1.3
D1	JR. 2 BED 2 BATH	715 sq.ft.	12	8,580 sq.ft.	7.6
D2	JR. 2 BED 2 BATH	791 sq.ft.	1	791 sq.ft.	0.6
E1a	2 BED 2 BATH	768 sq.ft.	6	4,608 sq.ft.	3.8
E1a	2 BED 2 BATH	761 sq.ft.	6	4,566 sq.ft.	3.8
E1b	2 BED 2 BATH	745 sq.ft.	6	4,470 sq.ft.	3.8
E2	2 BED 2 BATH	746 sq.ft.	6	4,476 sq.ft.	3.8
E3	2 BED 2 BATH	743 sq.ft.	5	3,715 sq.ft.	3.2
E4	2 BED 2 BATH	742 sq.ft.	5	3,710 sq.ft.	3.2
E5	2 BED 2 BATH	801 sq.ft.	6	4,806 sq.ft.	3.8
E5a	2 BED 2 BATH	830 sq.ft.	5	4,150 sq.ft.	3.2
E6	2 BED 2 BATH	796 sq.ft.	6	4,776 sq.ft.	3.8
E7	2 BED 2 BATH	828 sq.ft.	5	4,140 sq.ft.	3.2
E8	2 BED 2 BATH	690 sq.ft.	6	4,140 sq.ft.	3.8
F1	2 BED+DEN 2 BATH	918 sq.ft.	4	3,672 sq.ft.	2.5
F2	2 BED+DEN 2 BATH	882 sq.ft.	5	4,410 sq.ft.	3.2
PH1	2 BED+DEN 2 BATH	992 sq.ft.	1	992 sq.ft.	0.6
PH2	2 BED+DEN 2 BATH	955 sq.ft.	1	955 sq.ft.	0.6
TOTAL			158	103,912 sq.ft.	100.0



SEAL	2024-08-27
SHEET NO	

DP-1.02

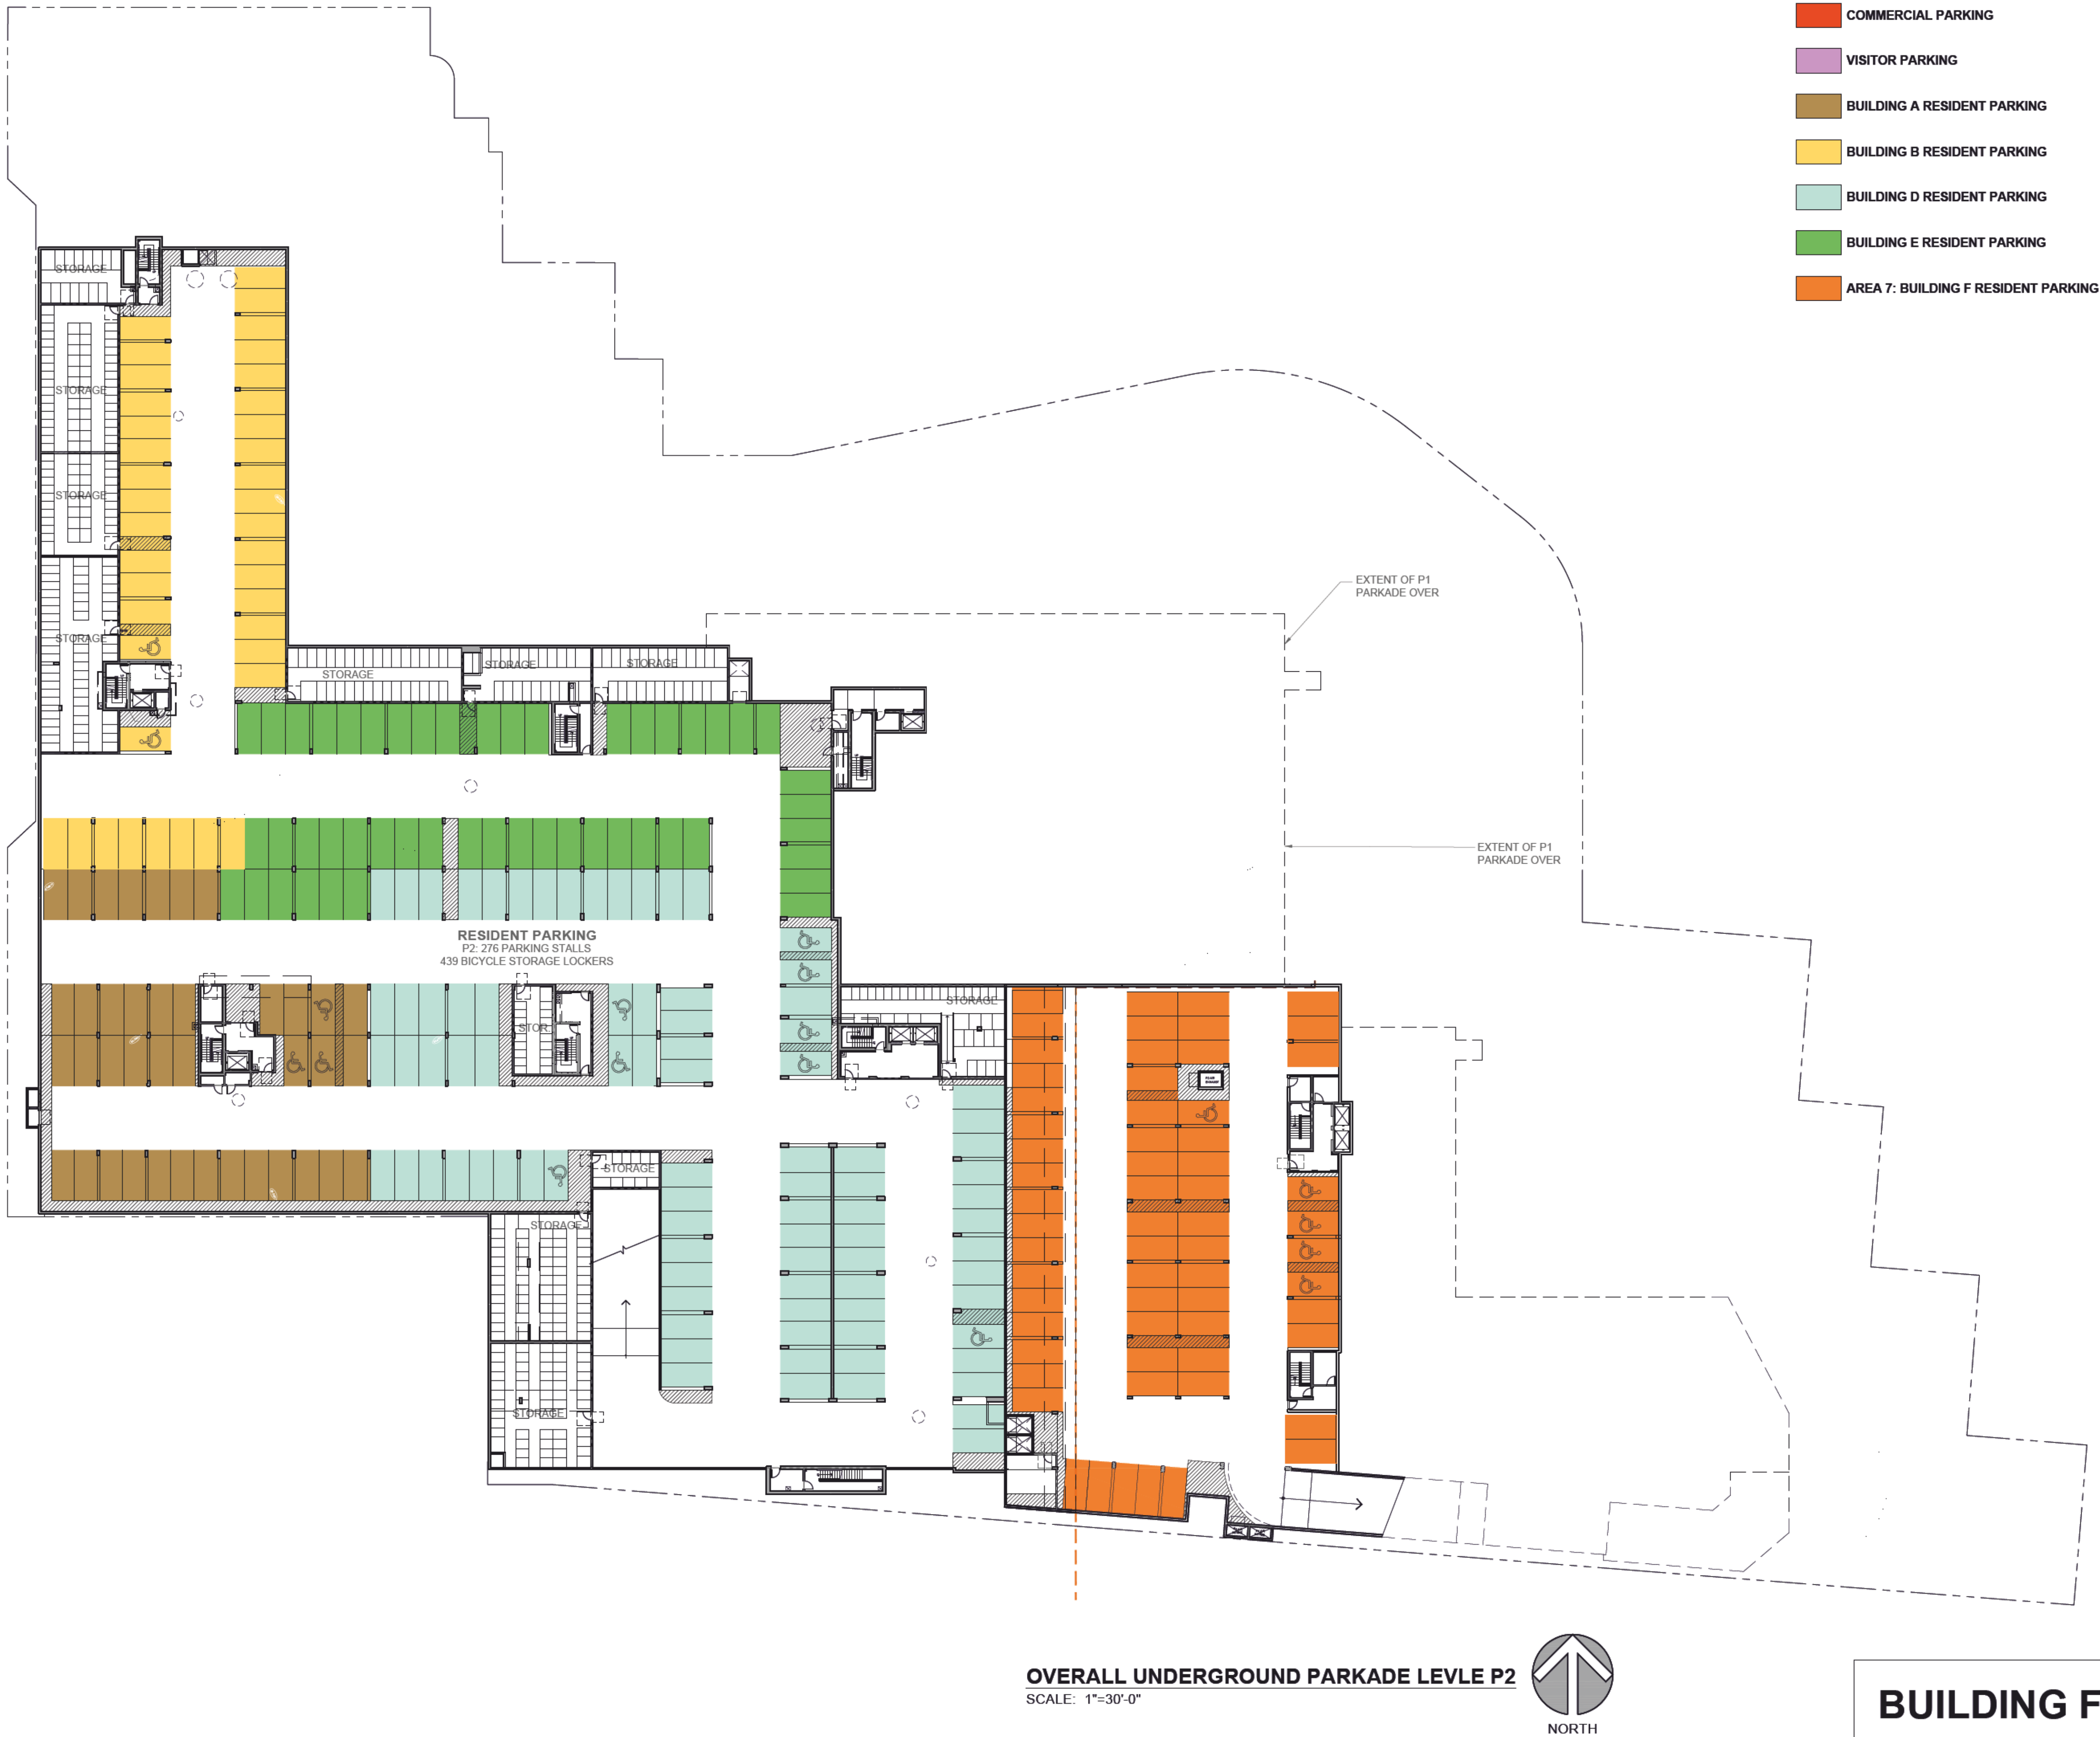

- LEGEND
- COMMERCIAL PARKING
 - VISITOR PARKING
 - BUILDING A RESIDENT PARKING
 - BUILDING B RESIDENT PARKING
 - BUILDING D RESIDENT PARKING
 - BUILDING E RESIDENT PARKING
 - AREA 7: BUILDING F RESIDENT PARKING

©Copyright reserved. This drawing is the property of Focus Architecture Incorporated and may not be duplicated in any way without their express written permission.

FOCUS
ARCHITECTURE
INCORPORATED
Suite 310 - 1848 McCallum Road
Abbotsford, British Columbia V2S 0H9
t 604.853.5222 f 604.853.5442
e info@focus.ca

2024-08-26
OWNER REVISIONS

2024-05-02
DP REVISIONS

2023-10-13
ISSUED FOR DP
REVISIONS

ToL file number: 13-20-0152
CONSULTANT

CLIENT

jandagroup

PROJECT

**ALDERGROVE TOWN
CENTRE**


3100 - 272 STREET, ALDERGROVE

DRAWING TITLE

**OVERALL
U/G PARKADE
LEVEL P2**

DATE 2023.07.20 FILE NO.

DWN. AL
CHK. CH **1503**

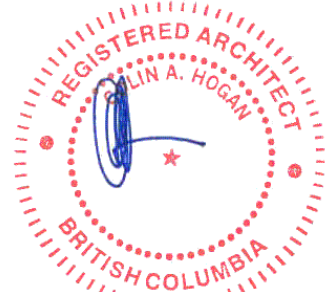

2024-08-27

SEAL
SHEET NO.

BUILDING F

DP-2.01



- LEGEND
- COMMERCIAL PARKING
 - VISITOR PARKING
 - BUILDING A RESIDENT PARKING
 - BUILDING B RESIDENT PARKING
 - BUILDING D RESIDENT PARKING
 - BUILDING E RESIDENT PARKING
 - AREA 7: BUILDING F RESIDENT PARKING

©Copyright reserved. This drawing is the property of Focus Architecture Incorporated and may not be duplicated in any way without their express written permission.

FOCUS
ARCHITECTURE
INCORPORATED
Suite 310 - 1848 McCallum Road
Abbotsford, British Columbia V2S 0H9
t 604.853.5222 f 604.853.5442
e info@focus.ca

2024-08-26	OWNER REVISIONS
2024-05-02	DP REVISIONS
2023-10-13	ISSUED FOR DP
REVISIONS	
Tot. file number: 13-20-0152	
CONSULTANT	


CLIENT
jandagroup

PROJECT
ALDERGROVE TOWN CENTRE

3100 - 272 STREET, ALDERGROVE


DRAWING TITLE
OVERALL U/G PARKADE LEVEL P1

DATE	2023.07.20	FILE NO.
DWN.	AL	1503
CHK.	CH	

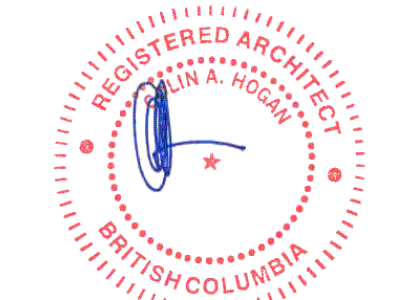

2024-08-27
SEAL
SHEET NO.

BUILDING F
DP-2.02

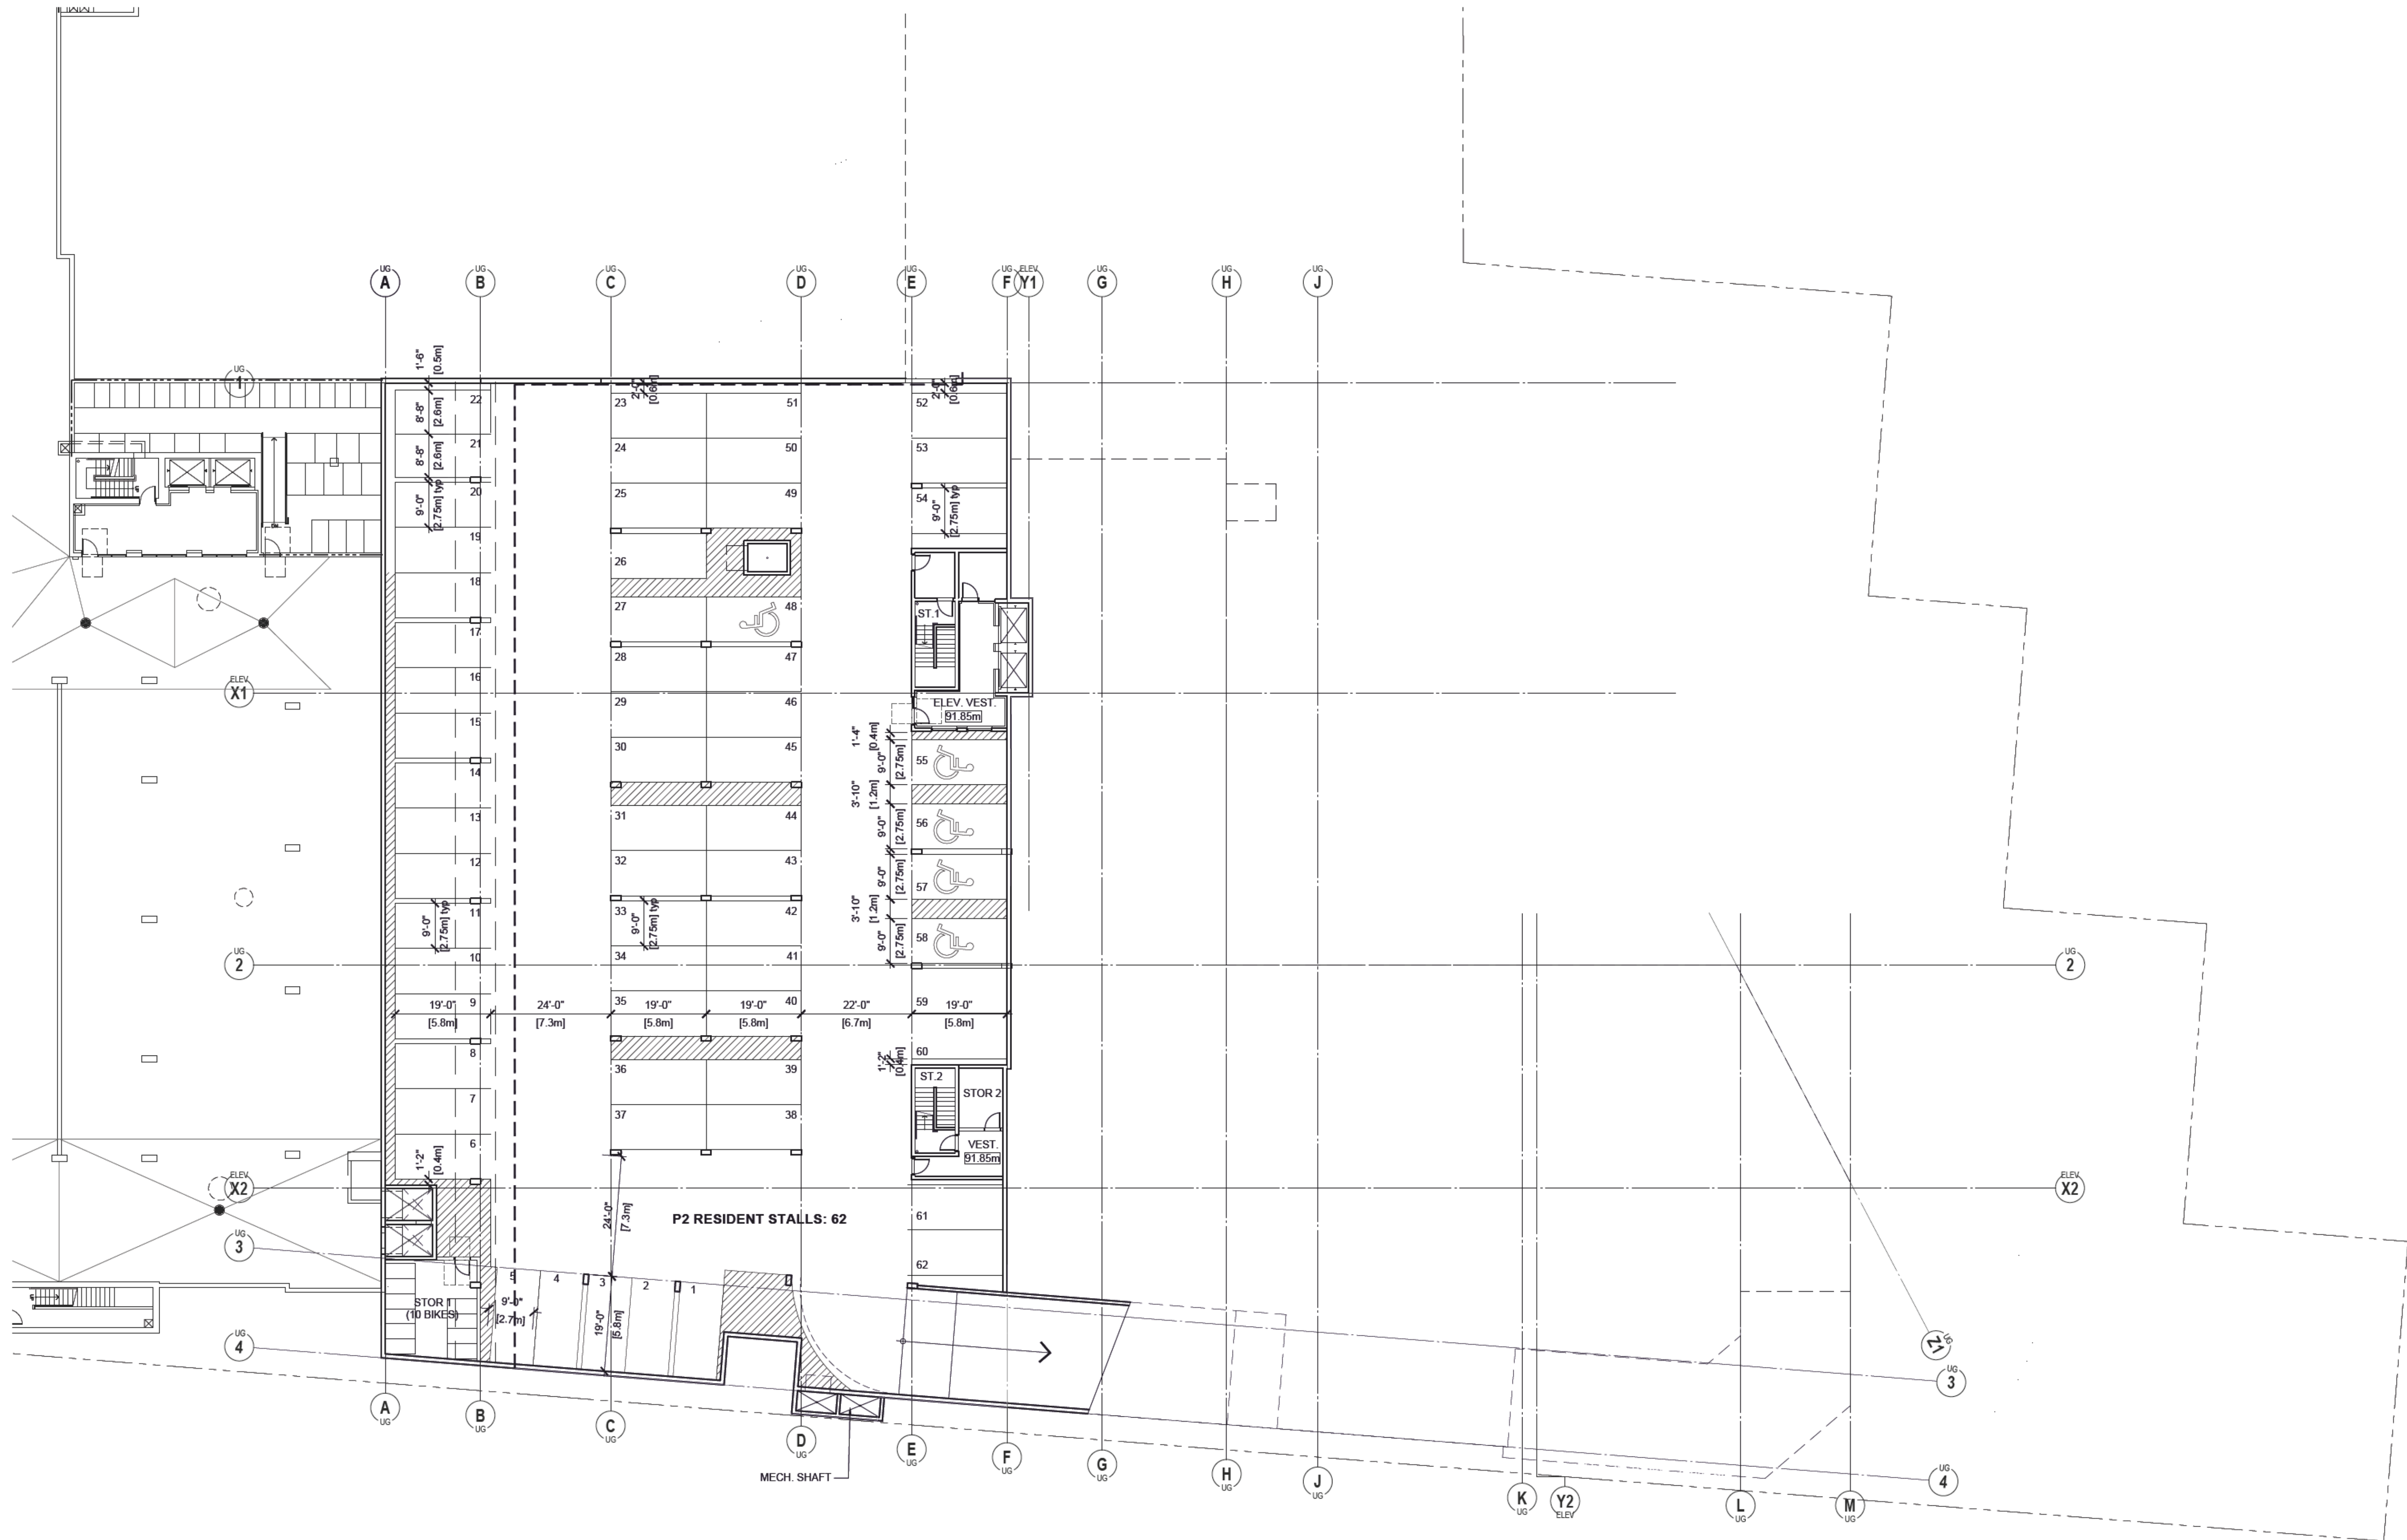

LEVEL P2 (AREA: 25,199 SQ. FT.)
SCALE: 1/16" = 1'-0"

BUILDING F

©Copyright reserved. This drawing is the property of Focus Architecture Incorporated and may not be duplicated in any way without their express written permission.



Suite 310 - 1848 McCallum Road
Abbotsford, British Columbia V2S 0H9
t 604.853.5222 f 604.853.5442
e info@focus.ca

2024-08-26
OWNER REVISIONS
2024-05-02
DP REVISIONS
2023-10-13
ISSUED FOR DP
REVISIONS
Tot. file number: 13-20-0152
CONSULTANT

CLIENT
jandagroup
PROJECT
ALDERGROVE TOWN
CENTRE
3100 - 272 STREET, ALDERGROVE

DRAWING TITLE
BUILDING F
LEVEL P2 PLAN

DATE 2023.07.20 FILE NO.
DWN. AL
CHK. CH 1503



SEAL
SHEET NO.

2024-08-27
DP-2.03



BUILDING F

FOCUS
ARCHITECTURE
INCORPORATED

Suite 310 - 1848 McCallum Road
Abbotsford, British Columbia V2S 0H9
t 604.853.5222 f 604.853.5442
e info@focusal.ca

	2024-08-26 OWNER REVISIONS
	2024-05-02 DP REVISIONS
2023-10-13 ISSUED FOR DP	
REVISIONS	
ToL file number: 13-20-0152	
CONSULTANT	

CLIENT

jandagroup


PROJECT
**ALDERGROVE TOWN
CENTRE**

3100 - 272 STREET, ALDERGROVE

DRAWING TITLE

**BUILDING F
LEVEL P1 PLAN**

DATE	2023.07.20	FILE NO.
DWN.	AL	1503
CHK.	CH	

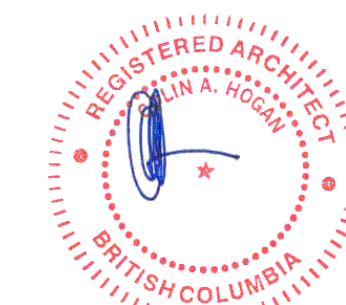

SEAL
SHEET NO.

DP-2.04



LEVEL 1 (FLOOR AREA: 20,577 SQ. FT.)
SCALE: 3/32" = 1'-0"

BUILDING F

2024-06-26	OWNER REVISIONS
2024-05-02	DP REVISIONS
2023-10-13	ISSUED FOR DP
REVISIONS	
Tot. file number: 13-20-0152	
CONSULTANT	

CLIENT

jandagroup

PROJECT


ALDERGROVE TOWN CENTRE

3100 - 272 STREET, ALDERGROVE

DRAWING TITLE

**BUILDING F
LEVEL 1 PLAN**


DATE	2023.07.20	FILE NO.
DWN.	AL	1503
CHK.	CH	

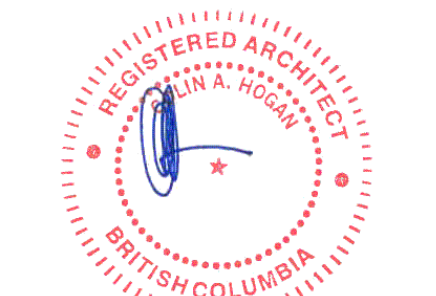

2024-08-27

SEAL
SHEET NO.

DP-2.05

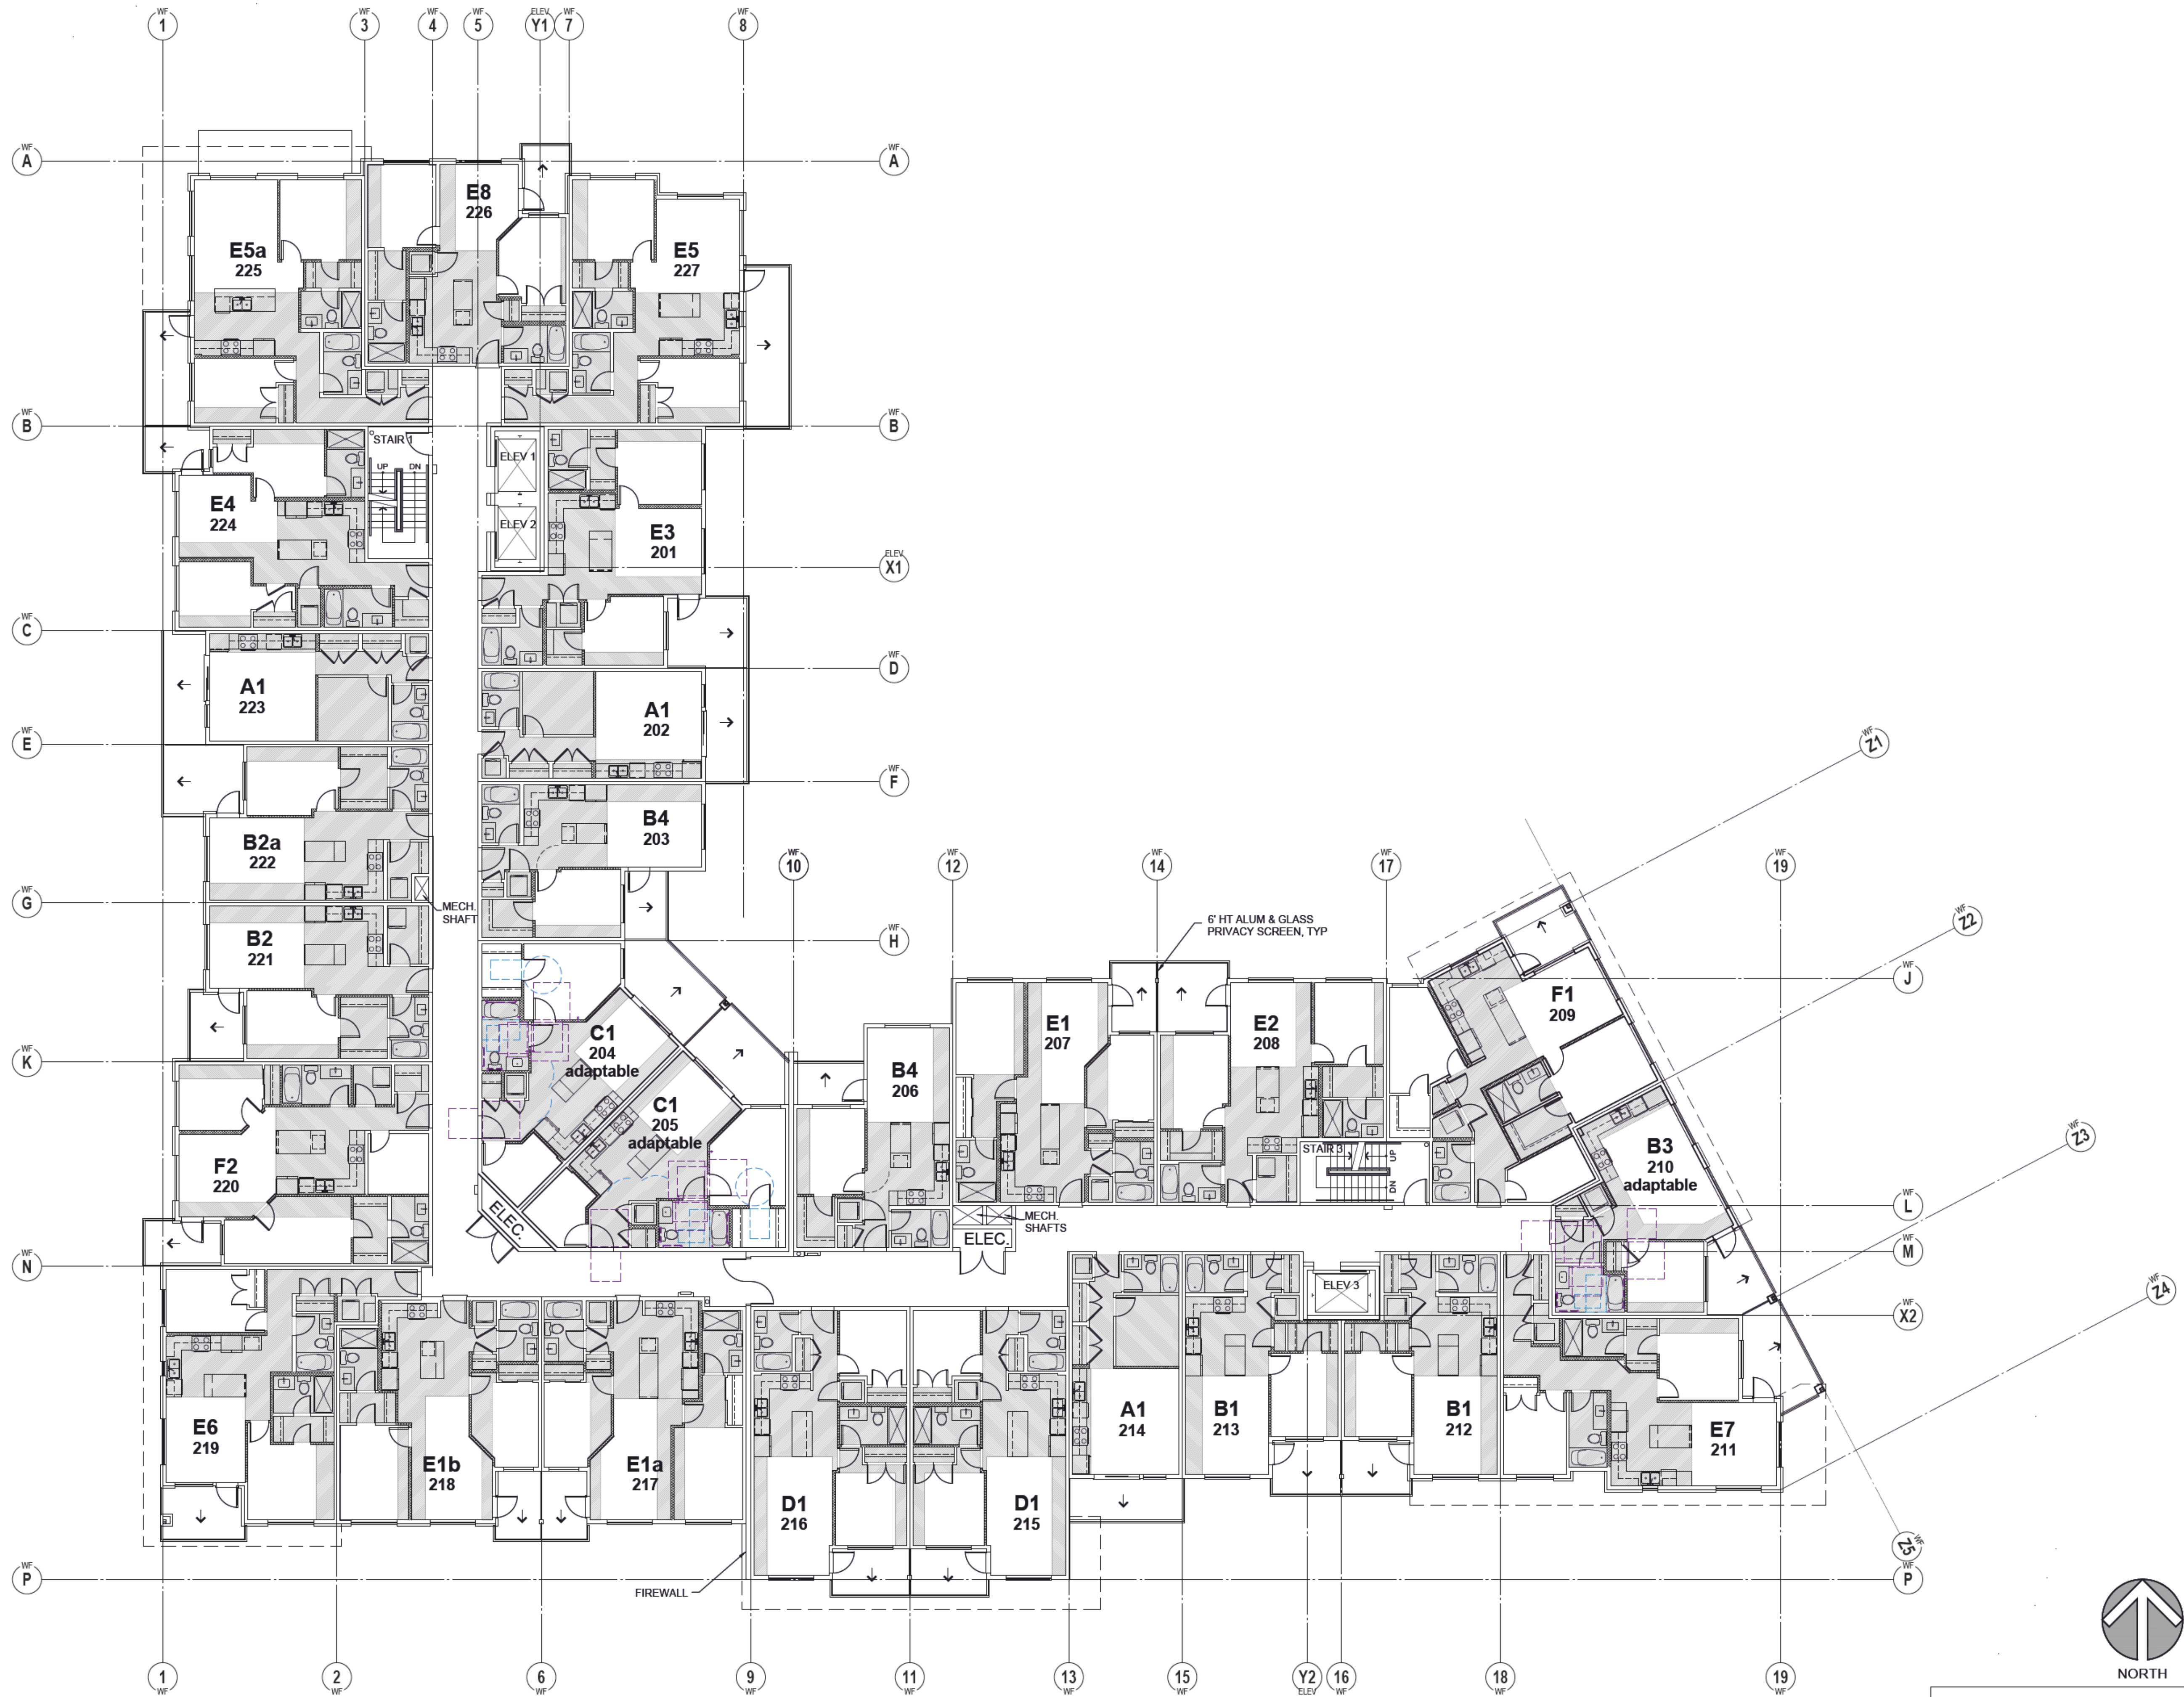

LEVEL 2 (FLOOR AREA: 20,577 SQ. FT.)
SCALE: 3/32" = 1'-0"

BUILDING F

©Copyright reserved. This drawing is the property of Focus Architecture Incorporated and may not be duplicated in any way without their express written permission.


FOCUS
ARCHITECTURE
INCORPORATED
Suite 310 - 1848 McCallum Road
Abbotsford, British Columbia V2S 0H9
t 604.853.5222 f 604.853.5442
e info@focus.ca

2024-06-26	OWNER REVISIONS
2024-05-02	DP REVISIONS
2023-10-13	ISSUED FOR DP
REVISIONS	
ToI file number: 13-20-0152	
CONSULTANT	

CLIENT
jandagroup
PROJECT
ALDERGROVE TOWN CENTRE
3100 - 272 STREET, ALDERGROVE

DRAWING TITLE
**BUILDING F
LEVEL 2 PLAN**

DATE	2023.07.20	FILE NO.
DWN.	AL	1503
CHK.	CH	

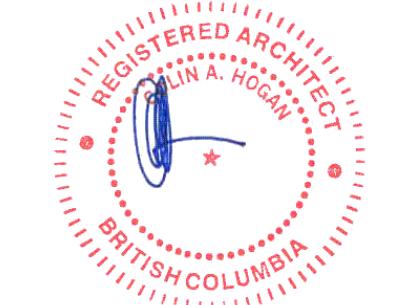

SEAL
SHEET NO.

DP-2.06



LEVEL 3 (FLOOR AREA: 20,577 SQ. FT.)
SCALE: 3/32" = 1'-0"

BUILDING F

©Copyright reserved. This drawing is the property of Focus Architecture Incorporated and may not be duplicated in any way without their express written permission.



**ARCHITECTURE
INCORPORATED**
Suite 310 - 1848 McCallum Road
Abbotsford, British Columbia V2S 0H9
t 604.853.5222 f 604.853.5442
e info@focusa.ca

	2024-08-26 OWNER REVISIONS
	2024-05-02 DP REVISIONS
2023-10-13 ISSUED FOR DP	
REVISIONS	
ToL file number: 13-20-0152	
CONSULTANT	

CLIENT

jandagroup

PROJECT
**ALDERGROVE TOWN
CENTRE**

3100 - 272 STREET, ALDERGROVE

DRAWING TITLE

**BUILDING F
LEVEL 3 PLAN**


DATE	2023.07.20	FILE NO.
DWN.	AL	1503
CHK.	CH	



2024-08-27

SEAL
SHEET NO.

DP-2.07

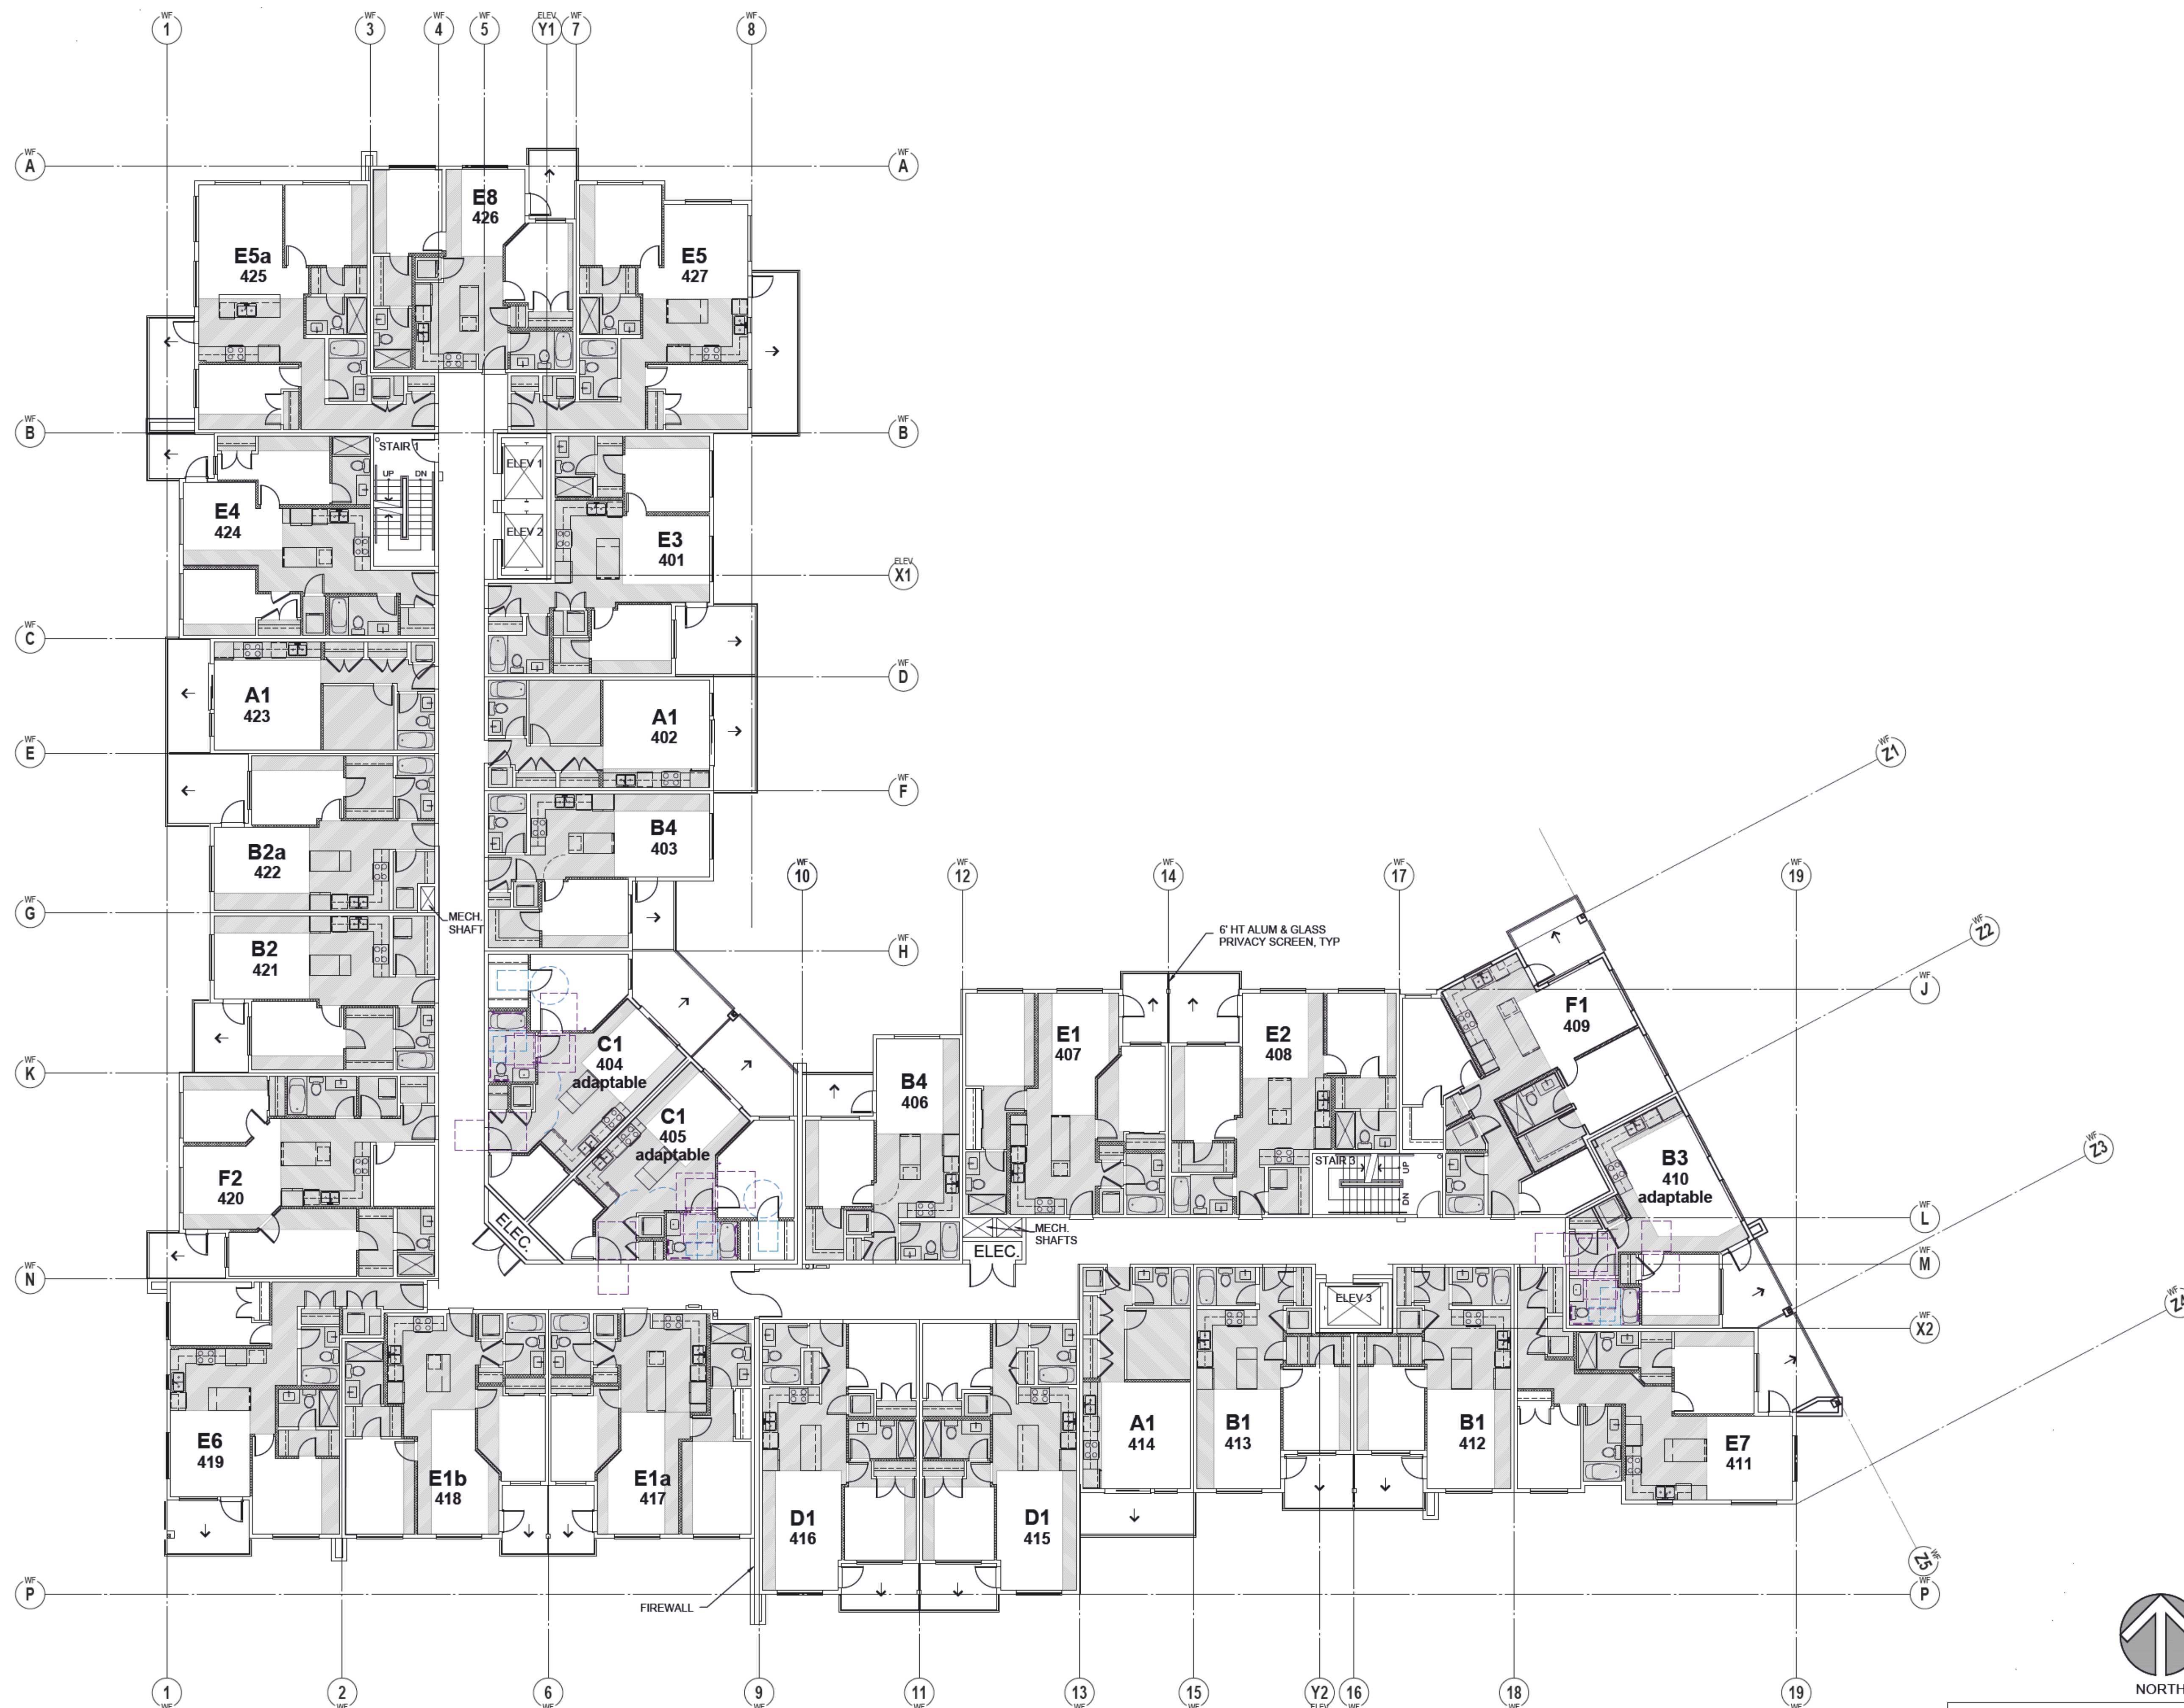

LEVEL 4 (FLOOR AREA: 20,577 SQ. FT.)
SCALE: 3/32" = 1'-0"

BUILDING F

©Copyright reserved. This drawing is the property of Focus Architecture Incorporated and may not be duplicated in any way without their express written permission.

FOCUS

ARCHITECTURE
INCORPORATED

Suite 310 - 1848 McCallum Road
Abbotsford, British Columbia V2S 0H9
t 604.853.5222 f 604.853.5442
e info@focusai.ca

2024-08-26
OWNER REVISIONS

2024-05-02
DP REVISIONS

2023-10-13
ISSUED FOR DISCUSSION

REVISIONS

ToL file number: 13-20-0152

CONSULTANT

CLIENT

jandagroup

PROJECT
**ALDERGROVE TOWN
CENTRE**


3100 - 272 STREET, ALDERGROVE

DRAWING TITLE

**BUILDING F
LEVEL 4 PLAN**

DATE	2023.07.20	FILE NO.
------	------------	----------


DWN.	AL	1503
CHK.	CH	

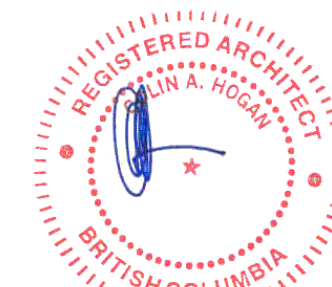

2024-08-27

SEAL
SHEET NO.

DP-2.08

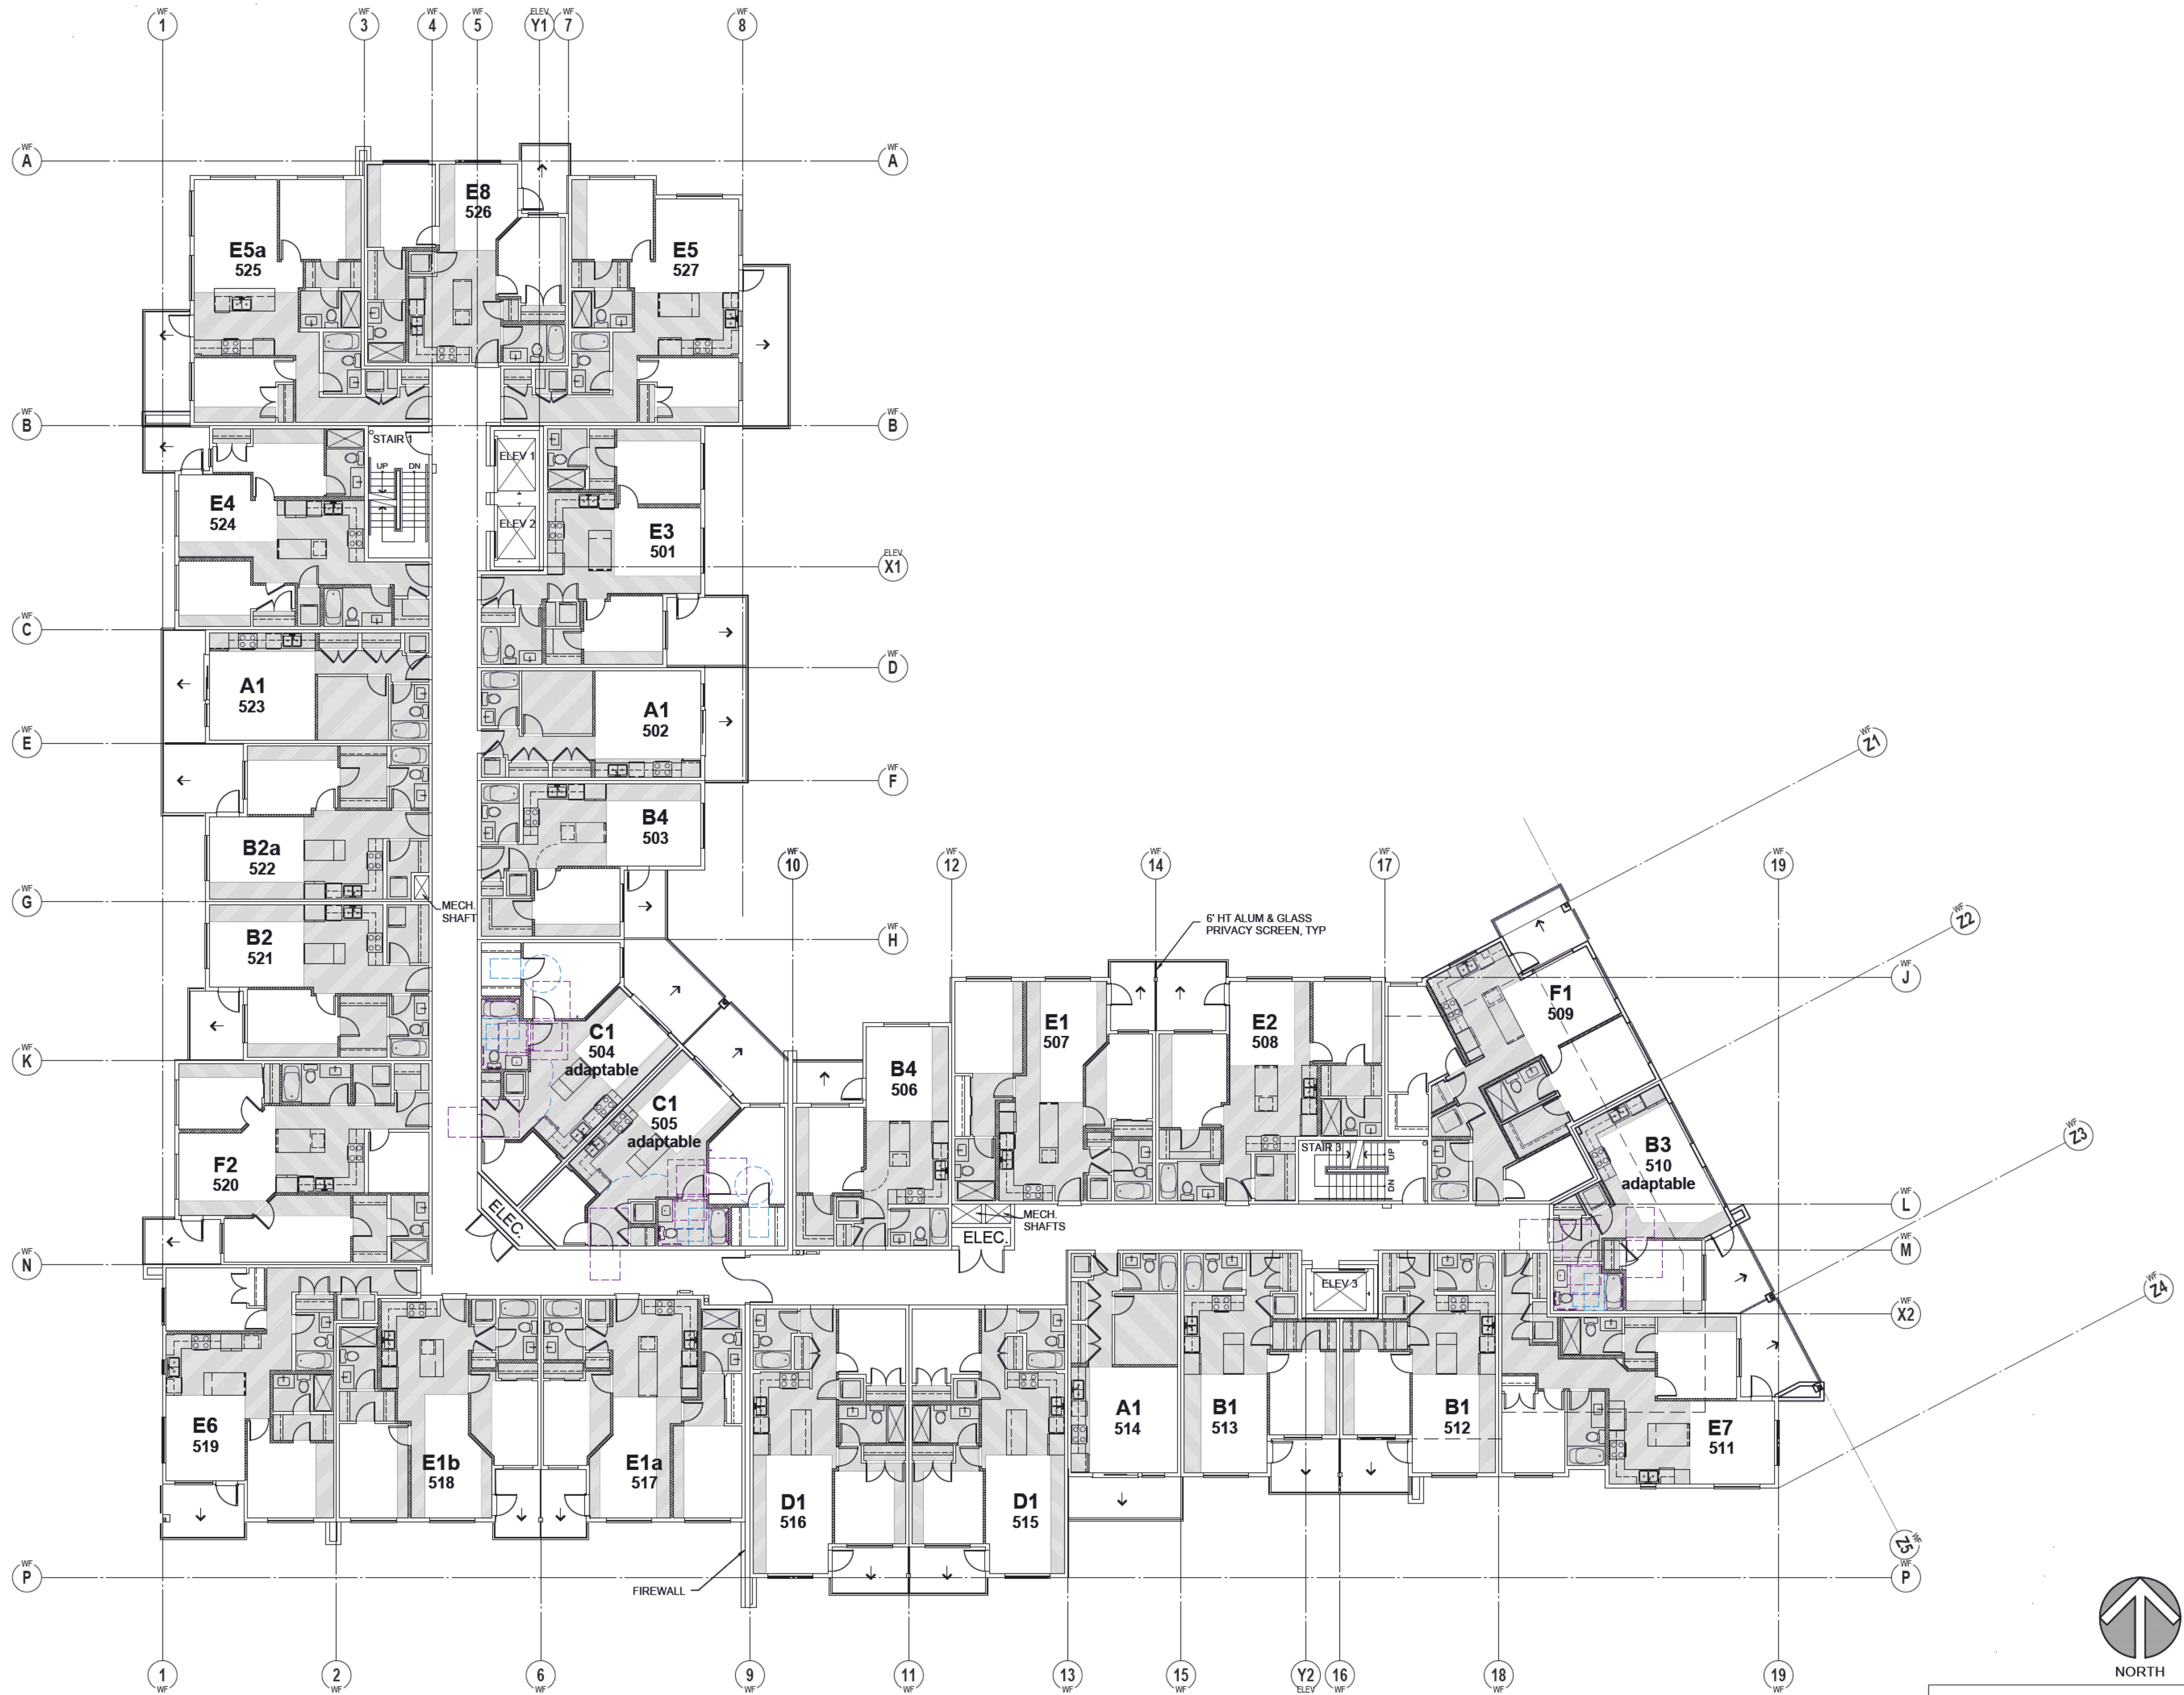

LEVEL 5 (FLOOR AREA: 20,577 SQ. FT.)
SCALE: 3/32" = 1'-0"

BUILDING F

©Copyright reserved. This drawing is the property of Focus Architecture Incorporated and may not be duplicated in any way without their express written permission.



Suite 310 - 1848 McCallum Road
Abbotsford, British Columbia V2S 0H9
t 604.853.5222 f 604.853.5442
e info@focus.ca


2024-08-26	OWNER REVISIONS
2024-05-02	DP REVISIONS
2023-10-13	ISSUED FOR DP
REVISIONS	
Tot. file number: 13-20-0152	
CONSULTANT	

CLIENT
jandagroup

PROJECT
ALDERGROVE TOWN CENTRE
3100 - 272 STREET, ALDERGROVE


DRAWING TITLE
**BUILDING F
LEVEL 5 PLAN**

DATE	2023.07.20	FILE NO.
DWN.	AL	1503
CHK.	CH	

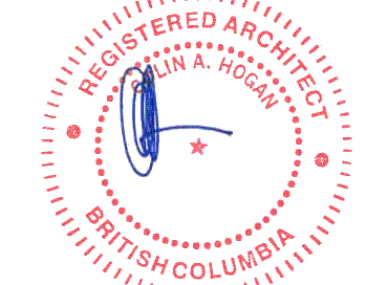

2024-08-27
SEAL
SHEET NO.

DP-2.09

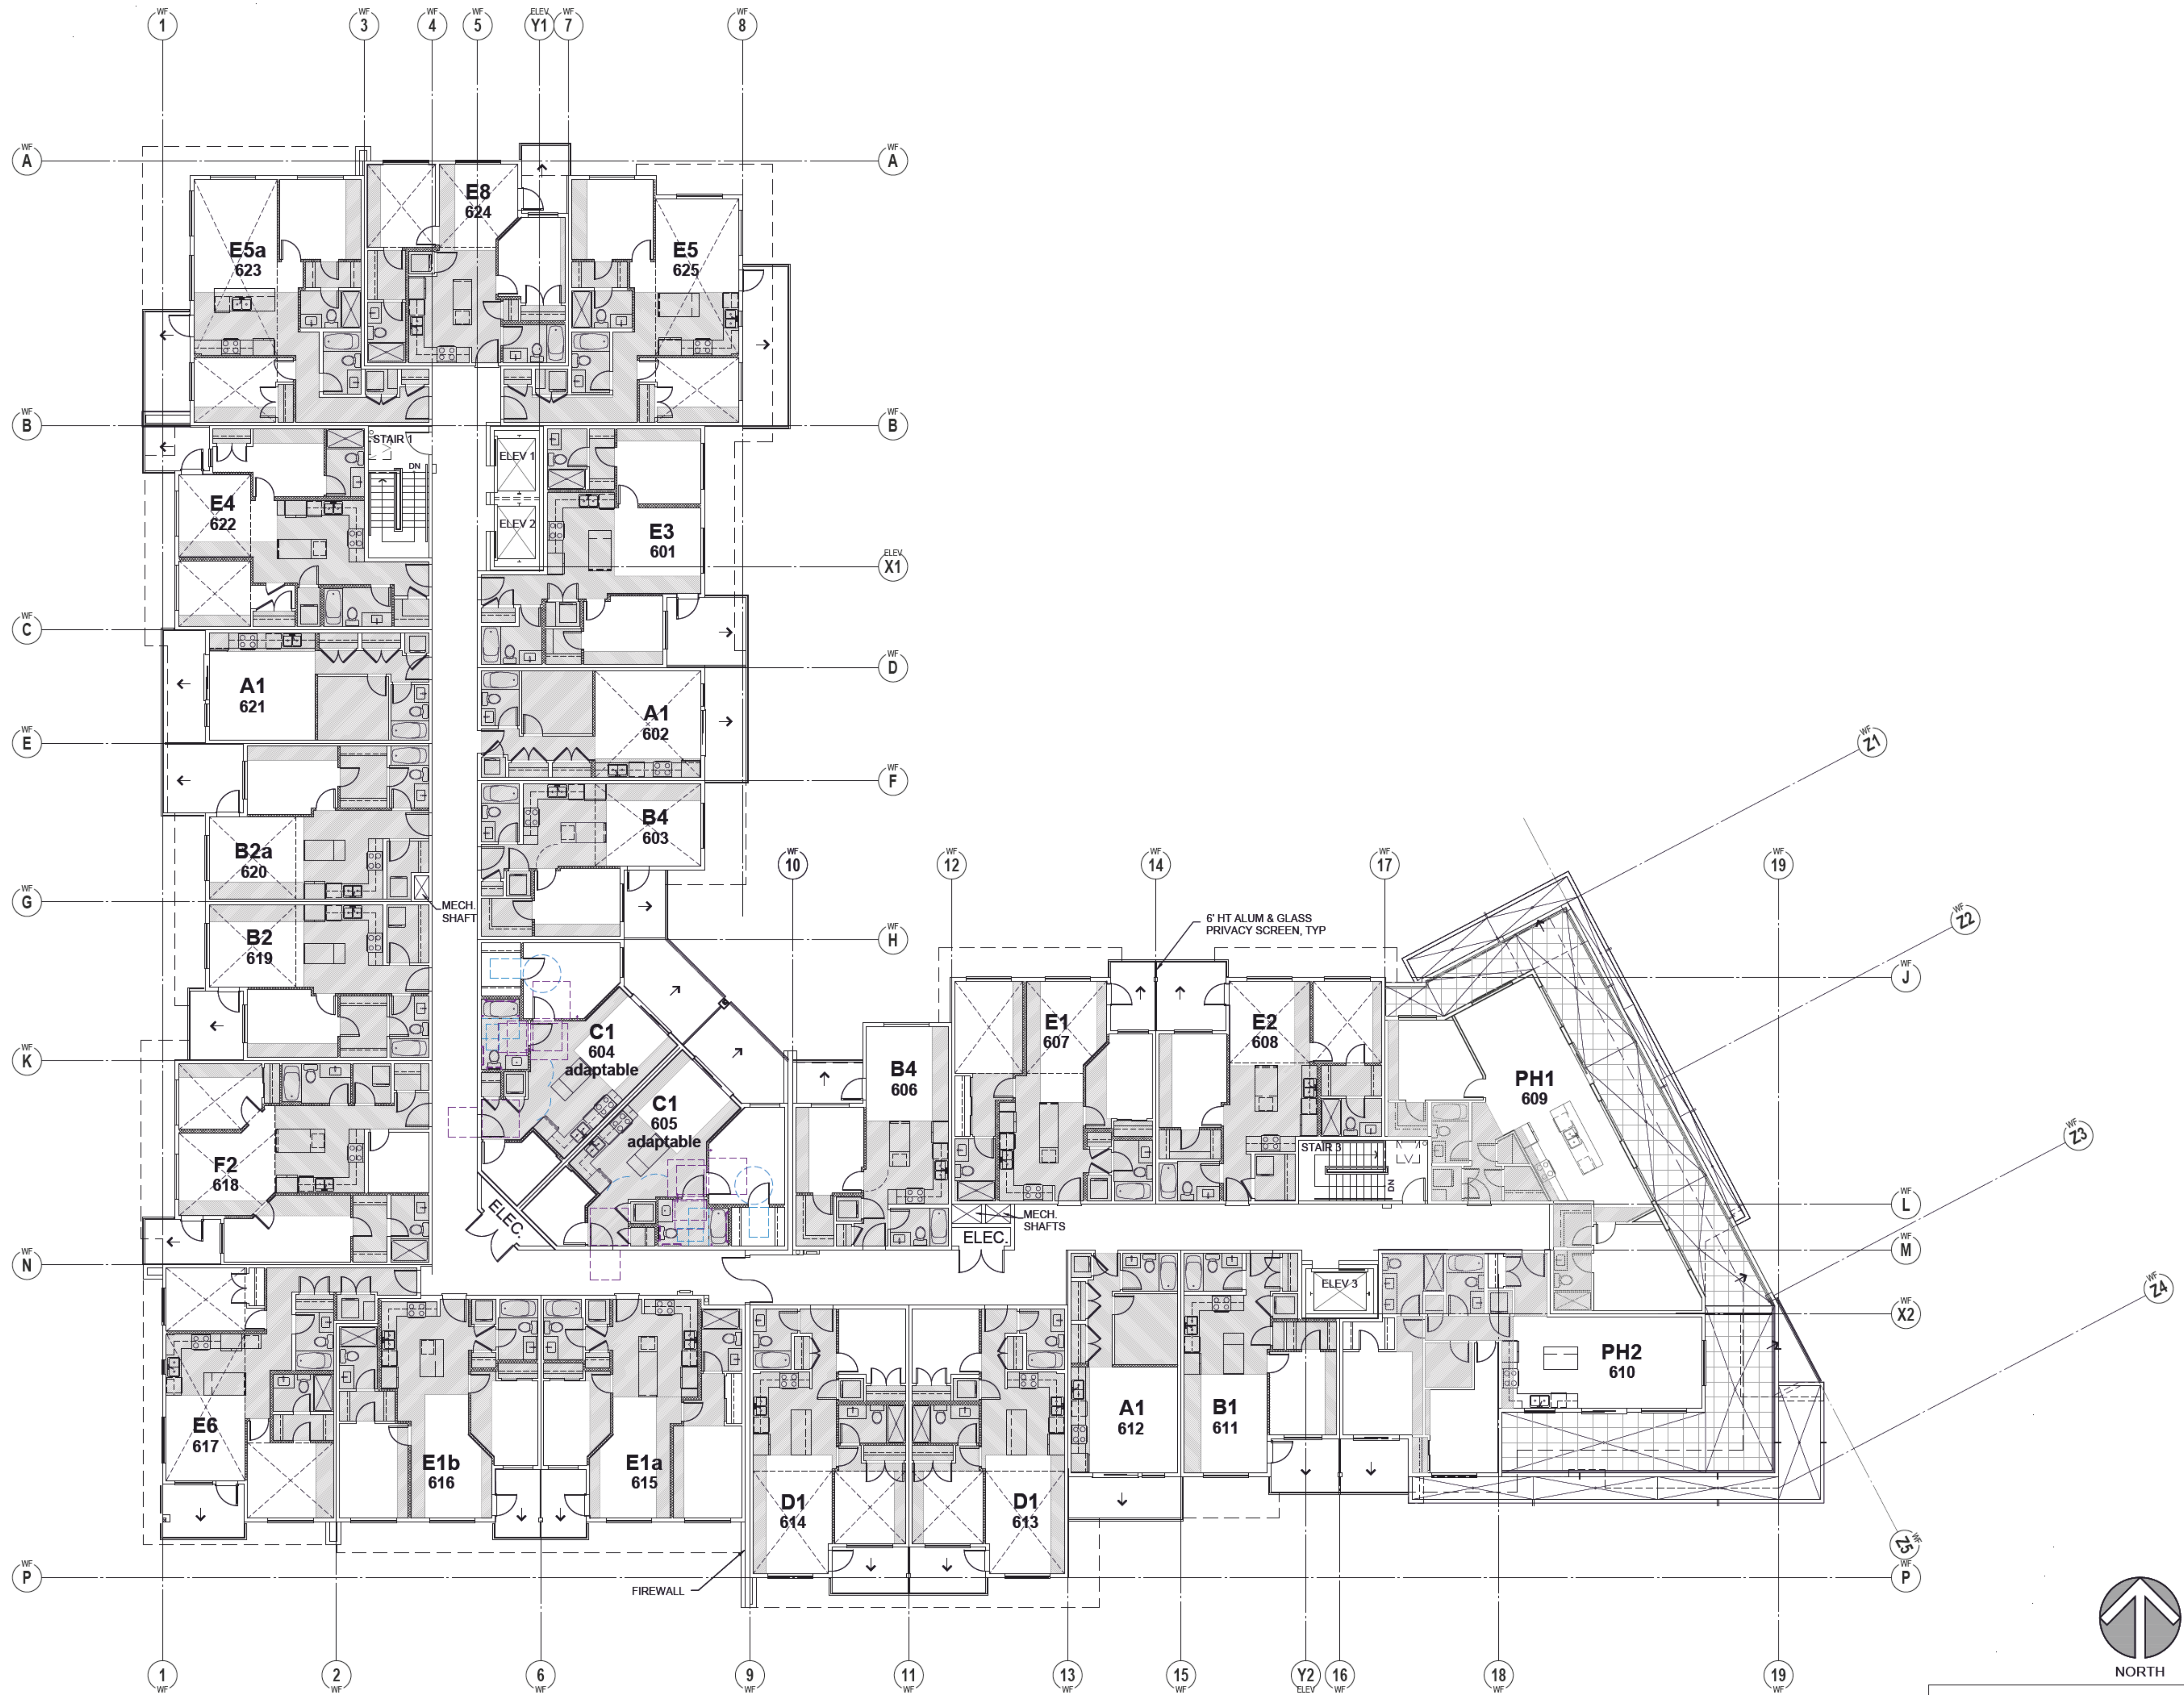

LEVEL 6 (FLOOR AREA: 19,714 SQ. FT.)
SCALE: 3/32" = 1'-0"

BUILDING F

©Copyright reserved. This drawing is the property of Focus Architecture Incorporated and may not be duplicated in any way without their express written permission.


FOCUS
ARCHITECTURE
INCORPORATED
Suite 310 - 1848 McCallum Road
Abbotsford, British Columbia V2S 0H9
t 604.853.5222 f 604.853.5442
e info@focus.ca

2024-08-26	OWNER REVISIONS
2024-05-02	DP REVISIONS
2023-10-13	ISSUED FOR DP
REVISIONS	
Tot. file number: 13-20-0152	
CONSULTANT	

CLIENT
jandagroup
PROJECT
ALDERGROVE TOWN CENTRE
3100 - 272 STREET, ALDERGROVE


DRAWING TITLE
**BUILDING F
LEVEL 6 PLAN**

DATE	2023.07.20	FILE NO.
DWN.	AL	1503
CHK.	CH	

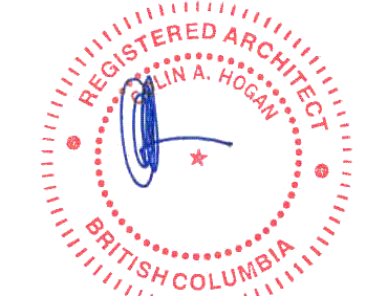

SEAL
SHEET NO.

2024-08-27
DP-2.10

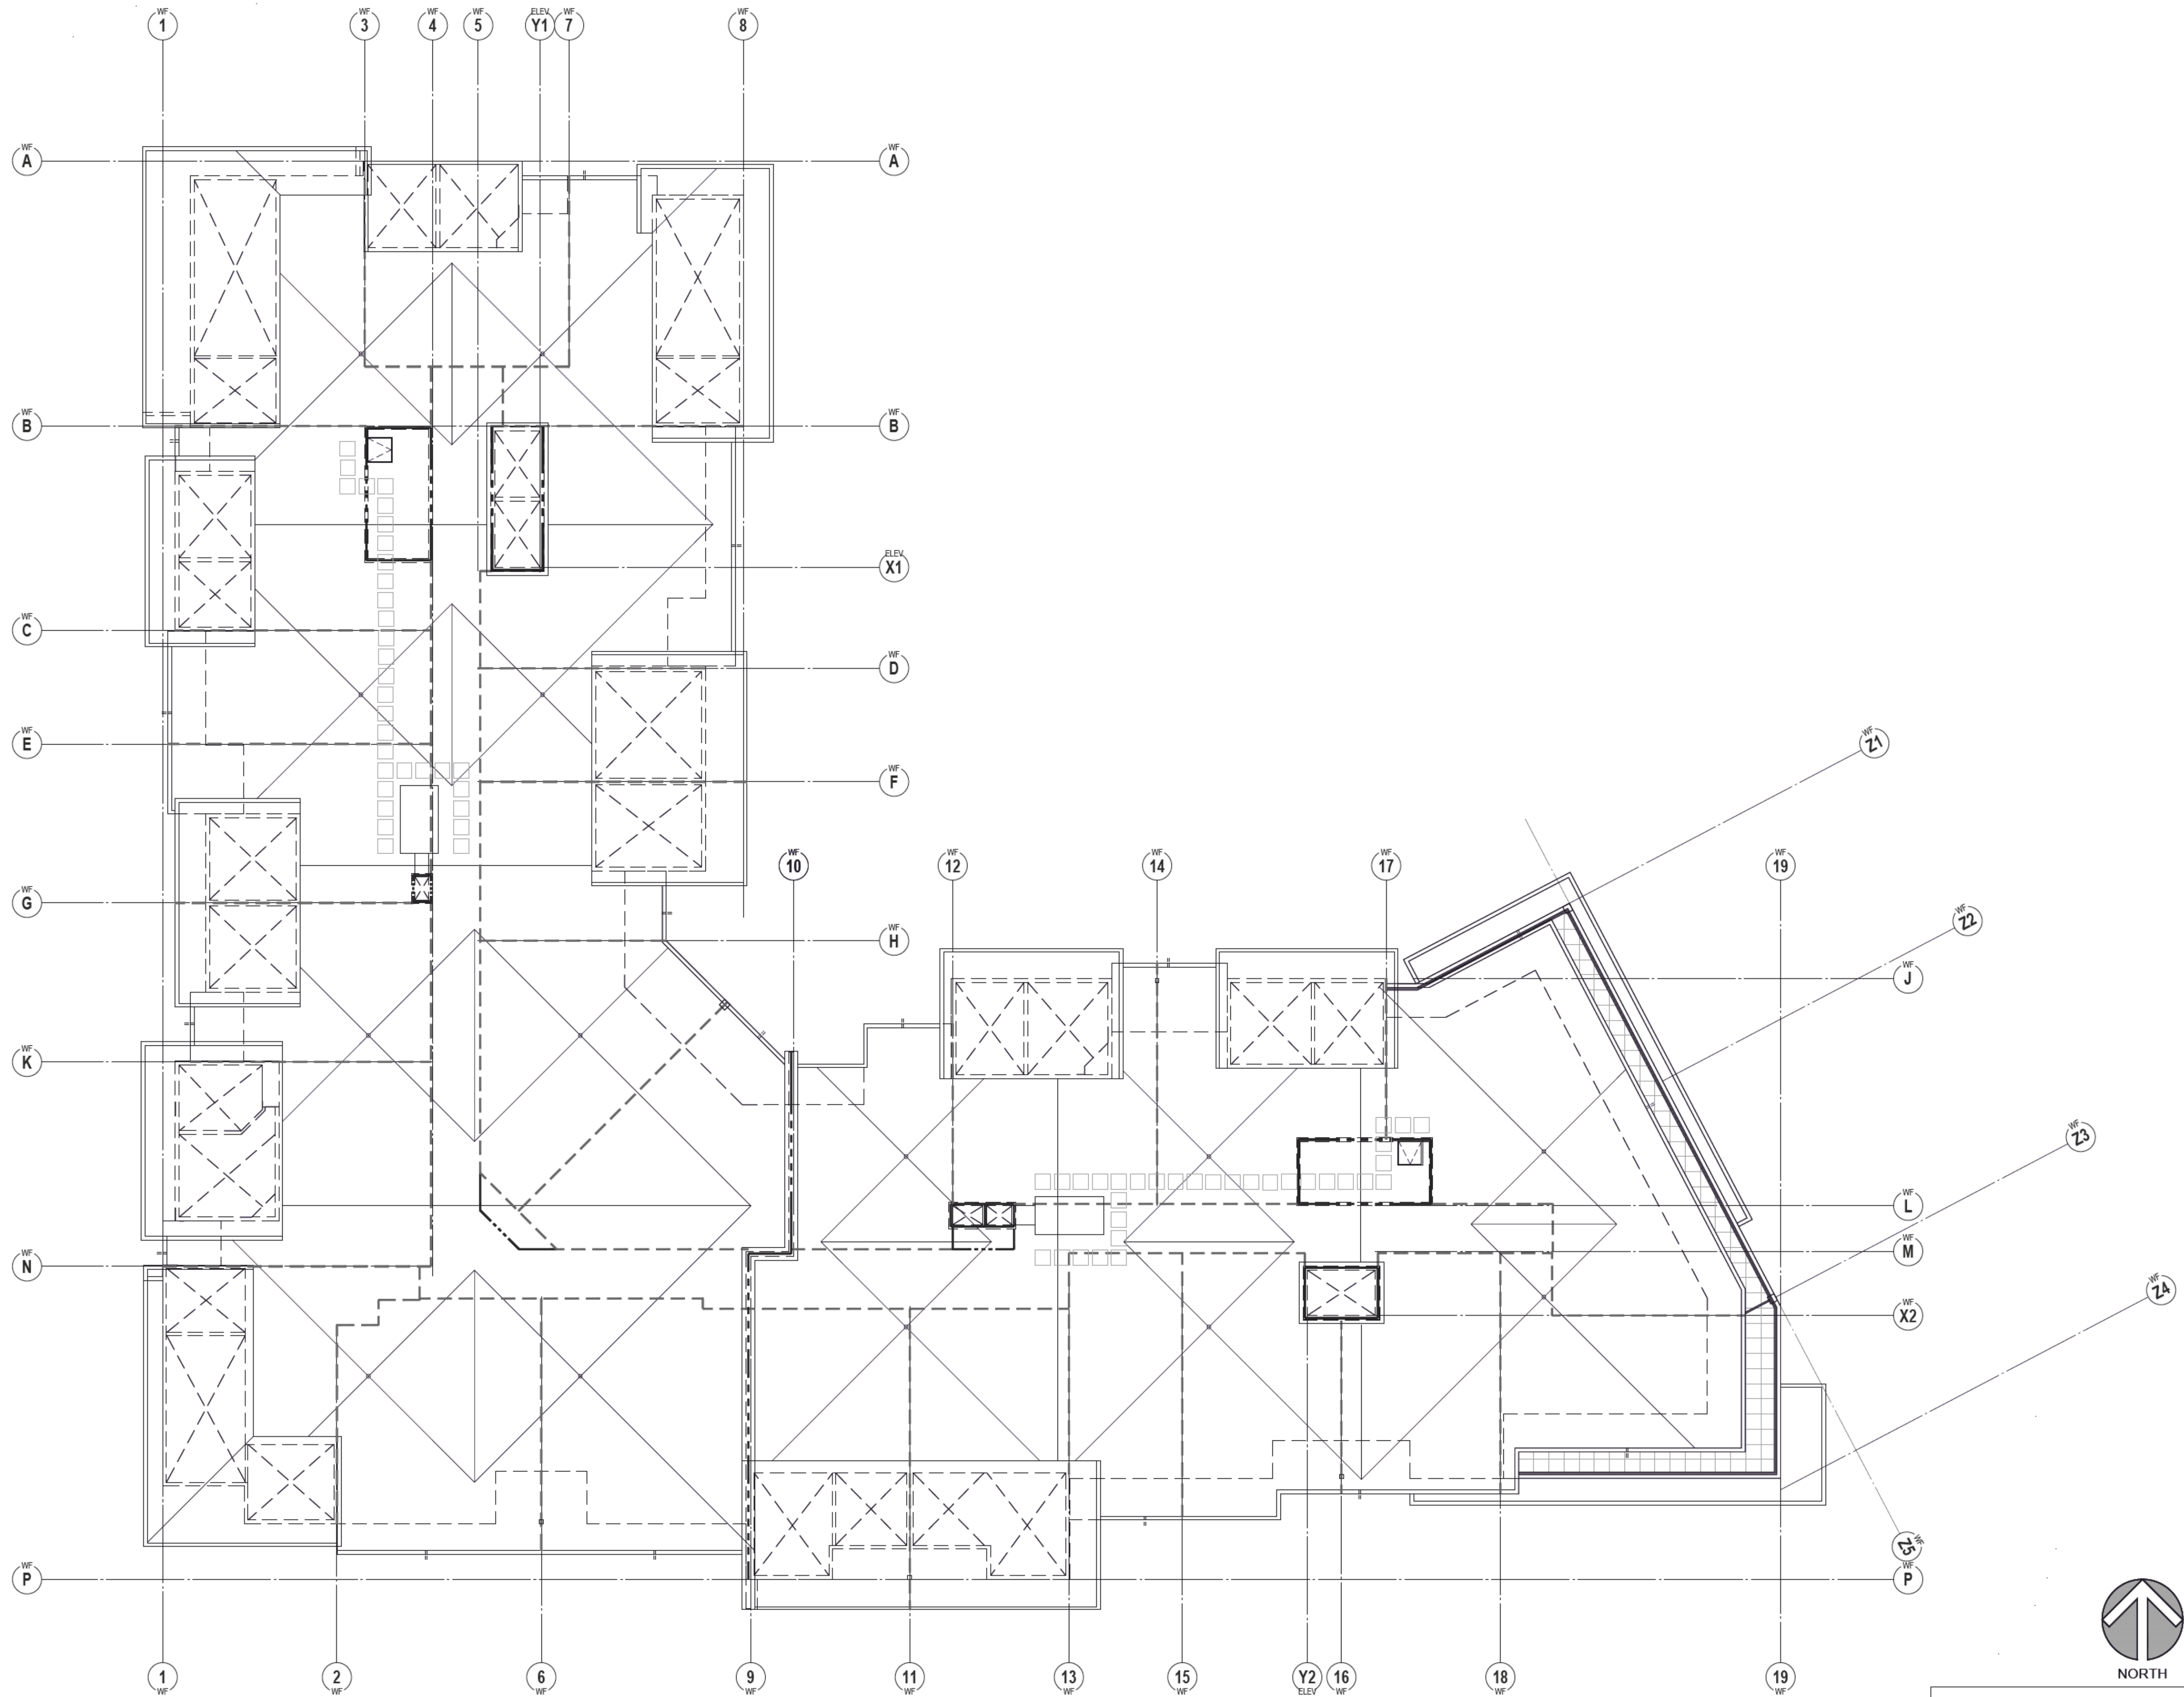

ROOF PLAN
SCALE: 3/32" = 1'-0"



BUILDING F

©Copyright reserved. This drawing is the property of Focus Architecture Incorporated and may not be duplicated in any way without their express written permission.


FOCUS
ARCHITECTURE
INCORPORATED
Suite 310 - 1848 McCallum Road
Abbotsford, British Columbia V2S 0H9
t 604.853.5222 f 604.853.5442
e info@focus.ca

2024-08-26	OWNER REVISIONS
2024-05-02	DP REVISIONS
2023-10-13	ISSUED FOR DP
REVISIONS	
ToL file number: 13-20-0152	
CONSULTANT	

CLIENT
jandagroup
PROJECT
ALDERGROVE TOWN CENTRE
3100 - 272 STREET, ALDERGROVE

DRAWING TITLE
**BUILDING F
ROOF PLAN**

DATE	2023.07.20	FILE NO.
DWN.	AL	1503
CHK.	CH	

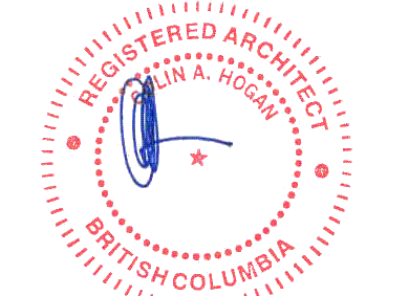

SEAL
SHEET NO.

DP-2.11



NORTH ELEVATION
SCALE: 3/32" = 1'-0"



WEST ELEVATION
SCALE: 3/32" = 1'-0"

MATERIAL LEGEND

- 1 CEMENT BOARD PANEL SYSTEM c/w COLOUR MATCHED 'EASY TRIM' OR EQUIVALENT ALUMINUM REVEALS.
- 2 CEMENT BOARD HORIZONTAL SIDING
- 3 CORRUGATED METAL CLADDING
- 4 BRICK VENEER
- 5 CEMENT BOARD PANEL c/w BUTT JOINTS
- 6 COLUMN/BEAM c/w CEMENT BOARD PANEL
- 7 1x6 WINDOW CEMENT BOARD TRIM
- 8 1x4 WINDOW CEMENT BOARD TRIM
- 9 CEMENT BOARD TRIM c/w METAL FLASHING
- 10 THROUGH WALL FLASHING PAINTED TO MATCH SIDING
- 11 42" HT. ALUMINUM & GLASS RAILING
- 12 6' HIGH ALUMINUM FRAME PRIVACY SCREEN w/ TEMPERED FROSTED GLASS
- 13 ALUMINUM STOREFRONT SYSTEM
- 14 DOUBLE GLAZED P.V.C. WINDOW
- 15 DOUBLE GLAZED P.V.C. SLIDING DOOR
- 16 DOUBLE GLAZED SWING DOOR
- 17 EXTERIOR STEEL DOOR, PAINTED
- 18 VINYL VENTED SOFFIT
- 19 GLASS AND STEEL CANOPY
- 20 CONCRETE CAP
- 21 WOOD ACCENT METAL SIDING

2024-06-26
OWNER REVISIONS

2024-05-02
DP REVISIONS

2023-10-13
ISSUED FOR DP

REVISIONS

Tot. file number: 13-20-0152

CONSULTANT

CLIENT

jandagroup

PROJECT

**ALDERGROVE TOWN
CENTRE**

3100 - 272 STREET, ALDERGROVE

DRAWING TITLE

**COLOURED
ELEVATIONS**

DATE 2023.07.20 FILE NO.

DWN.

AL

CHK.

CH

1503





2024-08-27

SEAL

SHEET NO.

BUILDING F

DP-3.01

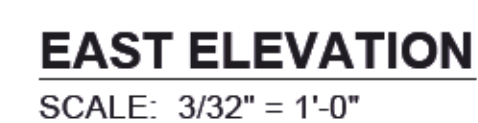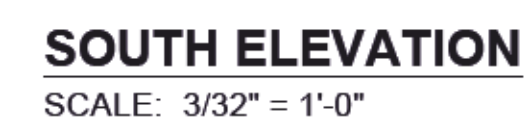

- ① CEMENT BOARD PANEL SYSTEM *clw* COLOUR MATCHED 'EASY TRIM' OR EQUIVALENT ALUMINIUM REVEALS.
- ② CEMENT BOARD HORIZONTAL SIDING
- ③ CORRUGATED METAL CLADDING
- ④ BRICK VENEER
- ⑤ CEMENT BOARD PANEL *clw* BUTT JOINTS
- ⑥ COLUMN/BEAM *clw* CEMENT BOARD PANEL
- ⑦ 1x6 WINDOW CEMENT BOARD TRIM
- ⑧ 1x4 WINDOW CEMENT BOARD TRIM
- ⑨ CEMENT BOARD TRIM *clw* METAL FLASHING
- ⑩ THROUGH WALL FLASHING PAINTED TO MATCH SIDING
- ⑪ 42" HT. ALUMINIUM & GLASS RAILING
- ⑫ 6' HIGH ALUMINIUM FRAME PRIVACY SCREEN w/ TEMPERED FROSTED GLASS
- ⑬ ALUMINIUM STOREFRONT SYSTEM
- ⑭ DOUBLE GLAZED P.V.C. WINDOW
- ⑮ DOUBLE GLAZED P.V.C. SLIDING DOOR
- ⑯ DOUBLE GLAZED SWING DOOR
- ⑰ EXTERIOR STEEL DOOR, PAINTED
- ⑱ VINYL VENTED SOFFIT
- ⑲ GLASS AND STEEL CANOPY
- ⑳ CONCRETE CAP
- ㉑ WOOD ACCENT METAL SIDING

FOCUS
ARCHITECTURE
INCORPORATED

Suite 310 - 1848 McCallum Road
Abbotsford, British Columbia V2S 0H9
t 604.853.5222 e info@focus.ca


ToL file number: 13-20-0152
CONSULTANT

jandagroup

3100 - 272 STREET, ALDERGROVE

COLOURED ELEVATIONS

DWN.	AL	1503
CHK.	CH	

 

BUILDING F


DP-3.02




NORTHWEST VIEW ATC DRIVE
BLDG F ENTRY



NORTHEAST VIEW ATC DRIVE

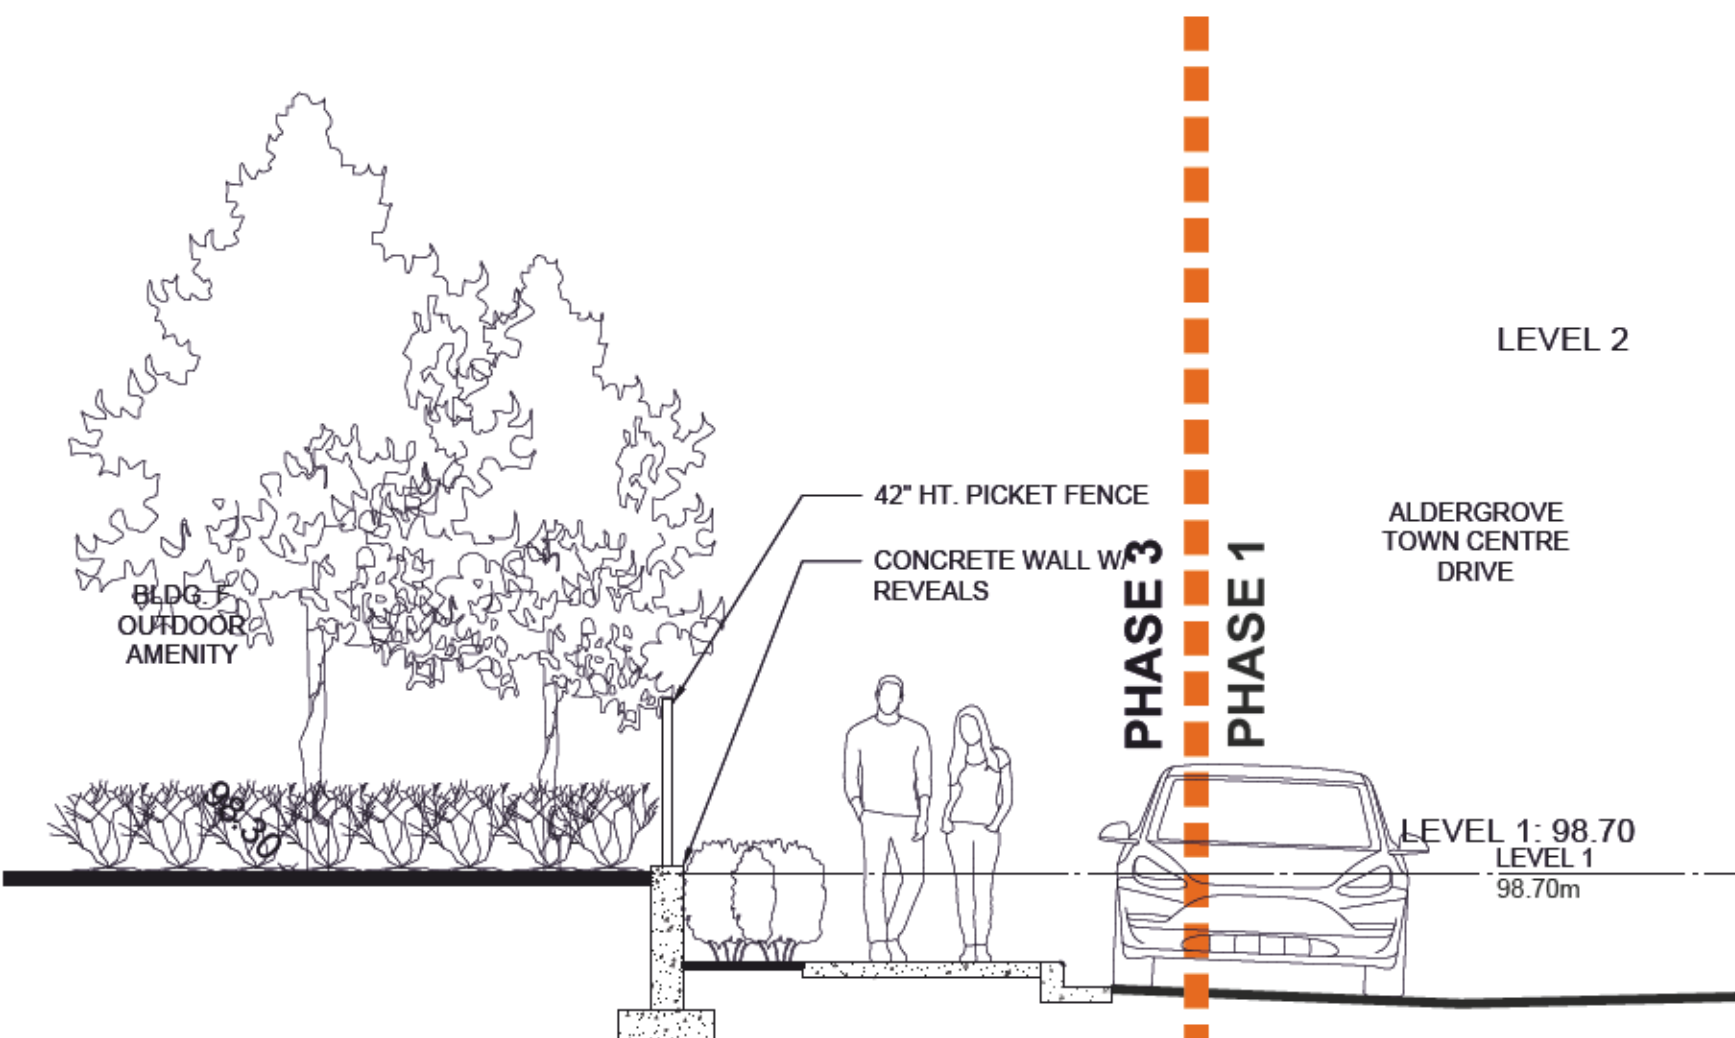

SIDEWALK ALONG ATC DRIVE - CONDITION 1 (TYPICAL)
SCALE: 1/4"=1'-0"

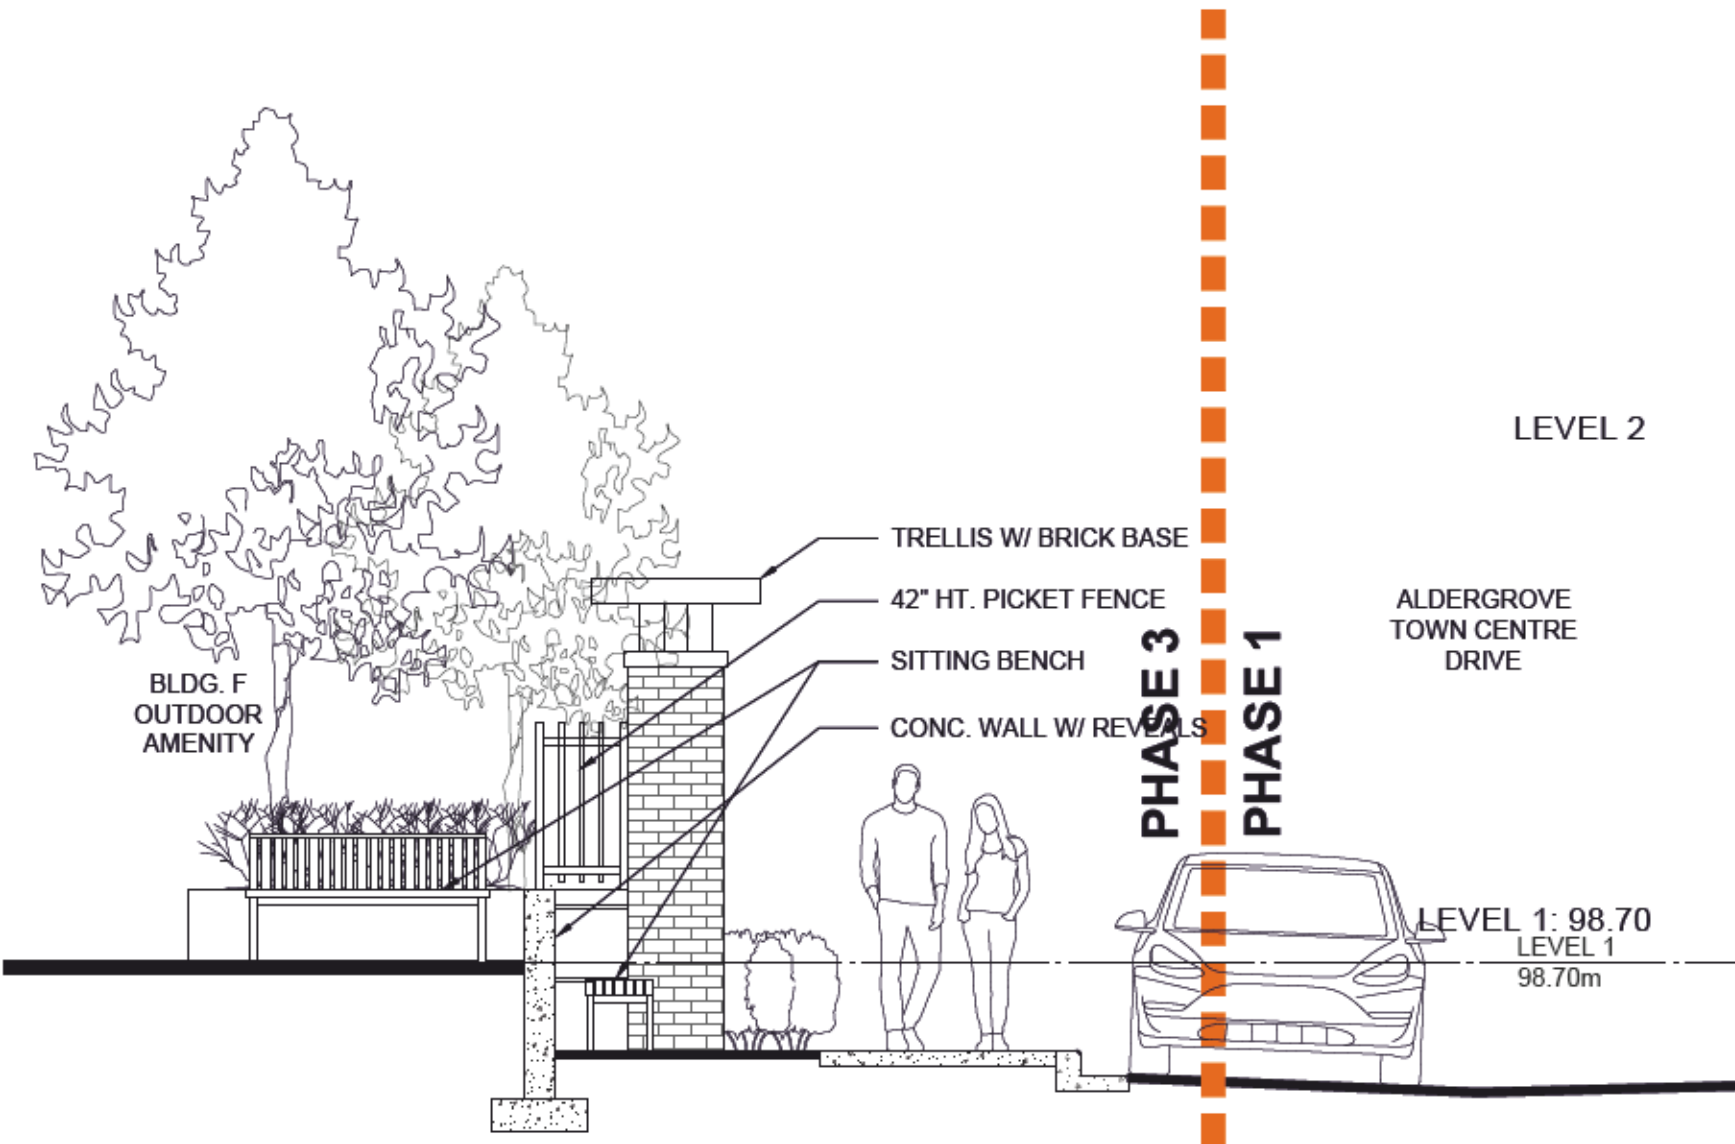

SIDEWALK ALONG ATC DRIVE - CONDITION 2
SCALE: 1/4"=1'-0"



Suite 310 - 1848 McCallum Road
Abbotsford, British Columbia V2S 0H9
t 604.853.5222 f 604.853.5442
e info@focus.ca

2024-08-26	OWNER REVISIONS
2024-05-02	DP REVISIONS
2023-10-13	ISSUED FOR DP
REVISIONS	
ToI file number: 13-20-0152	CONSULTANT

CLIENT

jandagroup


PROJECT
ALDERGROVE TOWN CENTRE

3100 - 272 STREET, ALDERGROVE

DRAWING TITLE

3D IMAGES

DATE	2023.07.20	FILE NO.
DWN.	AL	1503
CHK.	CH	

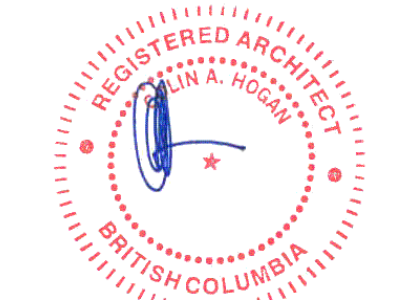

2024-08-27
SEAL
SHEET NO.

BUILDING F

DP-3.03



SOUTHEAST VIEW
ATC DRIVE SOUTH ENTRY



SOUTHWEST VIEW
LANE

BUILDING F

©Copyright reserved. This drawing is the property of Focus Architecture Incorporated and may not be duplicated in any way without their express written permission.

FOCUS

ARCHITECTURE
INCORPORATED

Suite 310 - 1848 McCallum Road
Abbotsford, British Columbia V2S 0H9
t 604.853.5222 f 604.853.5442
e info@focus.ca

2024-08-26
OWNER REVISIONS

2024-05-02
DP REVISIONS

2023-10-13
ISSUED FOR DP

REVISIONS

Tot. file number: 13-20-0152
CONSULTANT

CLIENT

jandagroup

PROJECT

ALDERGROVE TOWN
CENTRE

3100 - 272 STREET, ALDERGROVE

DRAWING TITLE

3D IMAGES

DATE 2023.07.20 FILE NO.

DWN. AL

CHK. CH

1503



SEAL 2024-08-27

SHEET NO.

DP-3.04



SOUTHEAST
BIRD-EYE VIEW



NORTHEAST
BIRD-EYE VIEW

BUILDING F

©Copyright reserved. This drawing is the property of Focus Architecture Incorporated and may not be duplicated in any way without their express written permission.

FOCUS

ARCHITECTURE
INCORPORATED

Suite 310 - 1848 McCallum Road
Abbotsford, British Columbia V2S 0H9
t 604.853.5222 f 604.853.5442
e info@focus.ca

2024-08-26
OWNER REVISIONS

2024-05-02
DP REVISIONS

2023-10-13
ISSUED FOR DP

REVISIONS

ToL file number: 13-20-0152

CONSULTANT

CLIENT

jandagroup

PROJECT

ALDERGROVE TOWN
CENTRE

3100 - 272 STREET, ALDERGROVE

DRAWING TITLE

3D IMAGES

DATE 2023.07.20 FILE NO.

DWN. AL

CHK. CH 1503



2024-08-27

SEAL

SHEET NO.

DP-3.05



SOUTHEAST VIEW
LANE

©Copyright reserved. This drawing is the property of Focus Architecture Incorporated and may not be duplicated in any way without their express written permission.

FOCUS

ARCHITECTURE
INCORPORATED

Suite 310 - 1848 McCallum Road
Abbotsford, British Columbia V2S 0H9
t 604.853.5222 f 604.853.5442
e info@focus.ca

2024-06-26
OWNER REVISIONS

2024-05-02
DP REVISIONS

2023-10-13
ISSUED FOR DP

REVISIONS

Tot. file number: 13-20-0152
CONSULTANT

CLIENT

jandagroup

PROJECT

ALDERGROVE TOWN
CENTRE

3100 - 272 STREET, ALDERGROVE

DRAWING TITLE

3D IMAGES

DATE 2023.07.20 FILE NO.

DWN. AL

CHK. CH

1503



SEAL 2024-08-27

SHEET NO.

BUILDING F

DP-3.06



COLOUR SCHEME



A **CORRUGATED METAL SIDING:**
Charcoal



B **Brick Veneer:**
IXL Interstate Brick
'Platinum Matte'



C **Cement Board Panel Siding 1:**
James Hardie Panel, smooth
'Arctic White'
c/w easy trim to match panel




D **Cement Board Panel Siding 2:**
James Hardie Panel, smooth
BM 2104-30 'Harvest Brown'
c/w easy trim to match panel




E **Cement Board Panel Siding 3:**
James Hardie Panel, smooth
'Gray Slate'
c/w easy trim to match panel



F **Cement Board Panel Siding 4:**
James Hardie Panel, smooth
'Iron Gray'
c/w easy trim to match panel

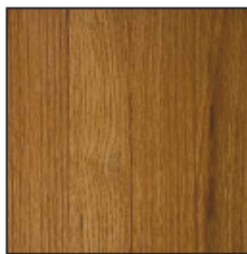

G **Metal Siding:**
Klassen Building Supplies
Wood Grain finish 'Acorn'

 

H **Cement Board Horizontal Siding 1:**
James Hardie Plank, Cedar Mill texture
'Monterey Taupe'



I **Cement Board Horizontal Siding 2:**
James Hardie Plank, Cedar Mill texture
'Night Gray'



J **Trims 1, Window Trims 1, Deck Fascias, & Posts:**
James Hardie
'Gray Slate'



K **Trims 2, Window Trims 2:**
James Hardie
'Iron Gray'



L **Window Frames:**
Vinyl
Black



M **Aluminum Storefront Frame:**
Black



N **Railing & Canopy:**
Black



O **Soffit 1:**
White



P **Soffit 2:**
to match James Hardie 'Gray Slate'



Q **Concrete Cap:**
to match James Hardie 'Iron Gray'

2024-06-26
OWNER REVISIONS

2024-05-02
DP REVISIONS

2023-10-13
ISSUED FOR DP
REVISIONS

Tot. file number: 13-20-0152
CONSULTANT

CLIENT

jandagroup

PROJECT
**ALDERGROVE TOWN
CENTRE**


3100 - 272 STREET, ALDERGROVE

DRAWING TITLE

**COLOUR
SCHEME**

DATE 2023.07.20 FILE NO.

DWN. AL
CHK. CH **1503**

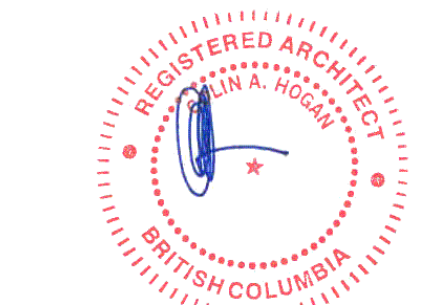

2024-08-27

SEAL
SHEET NO.

BUILDING F

DP-3.07