


BASE PLAN
SCALE : 1/32" = 1'-0"

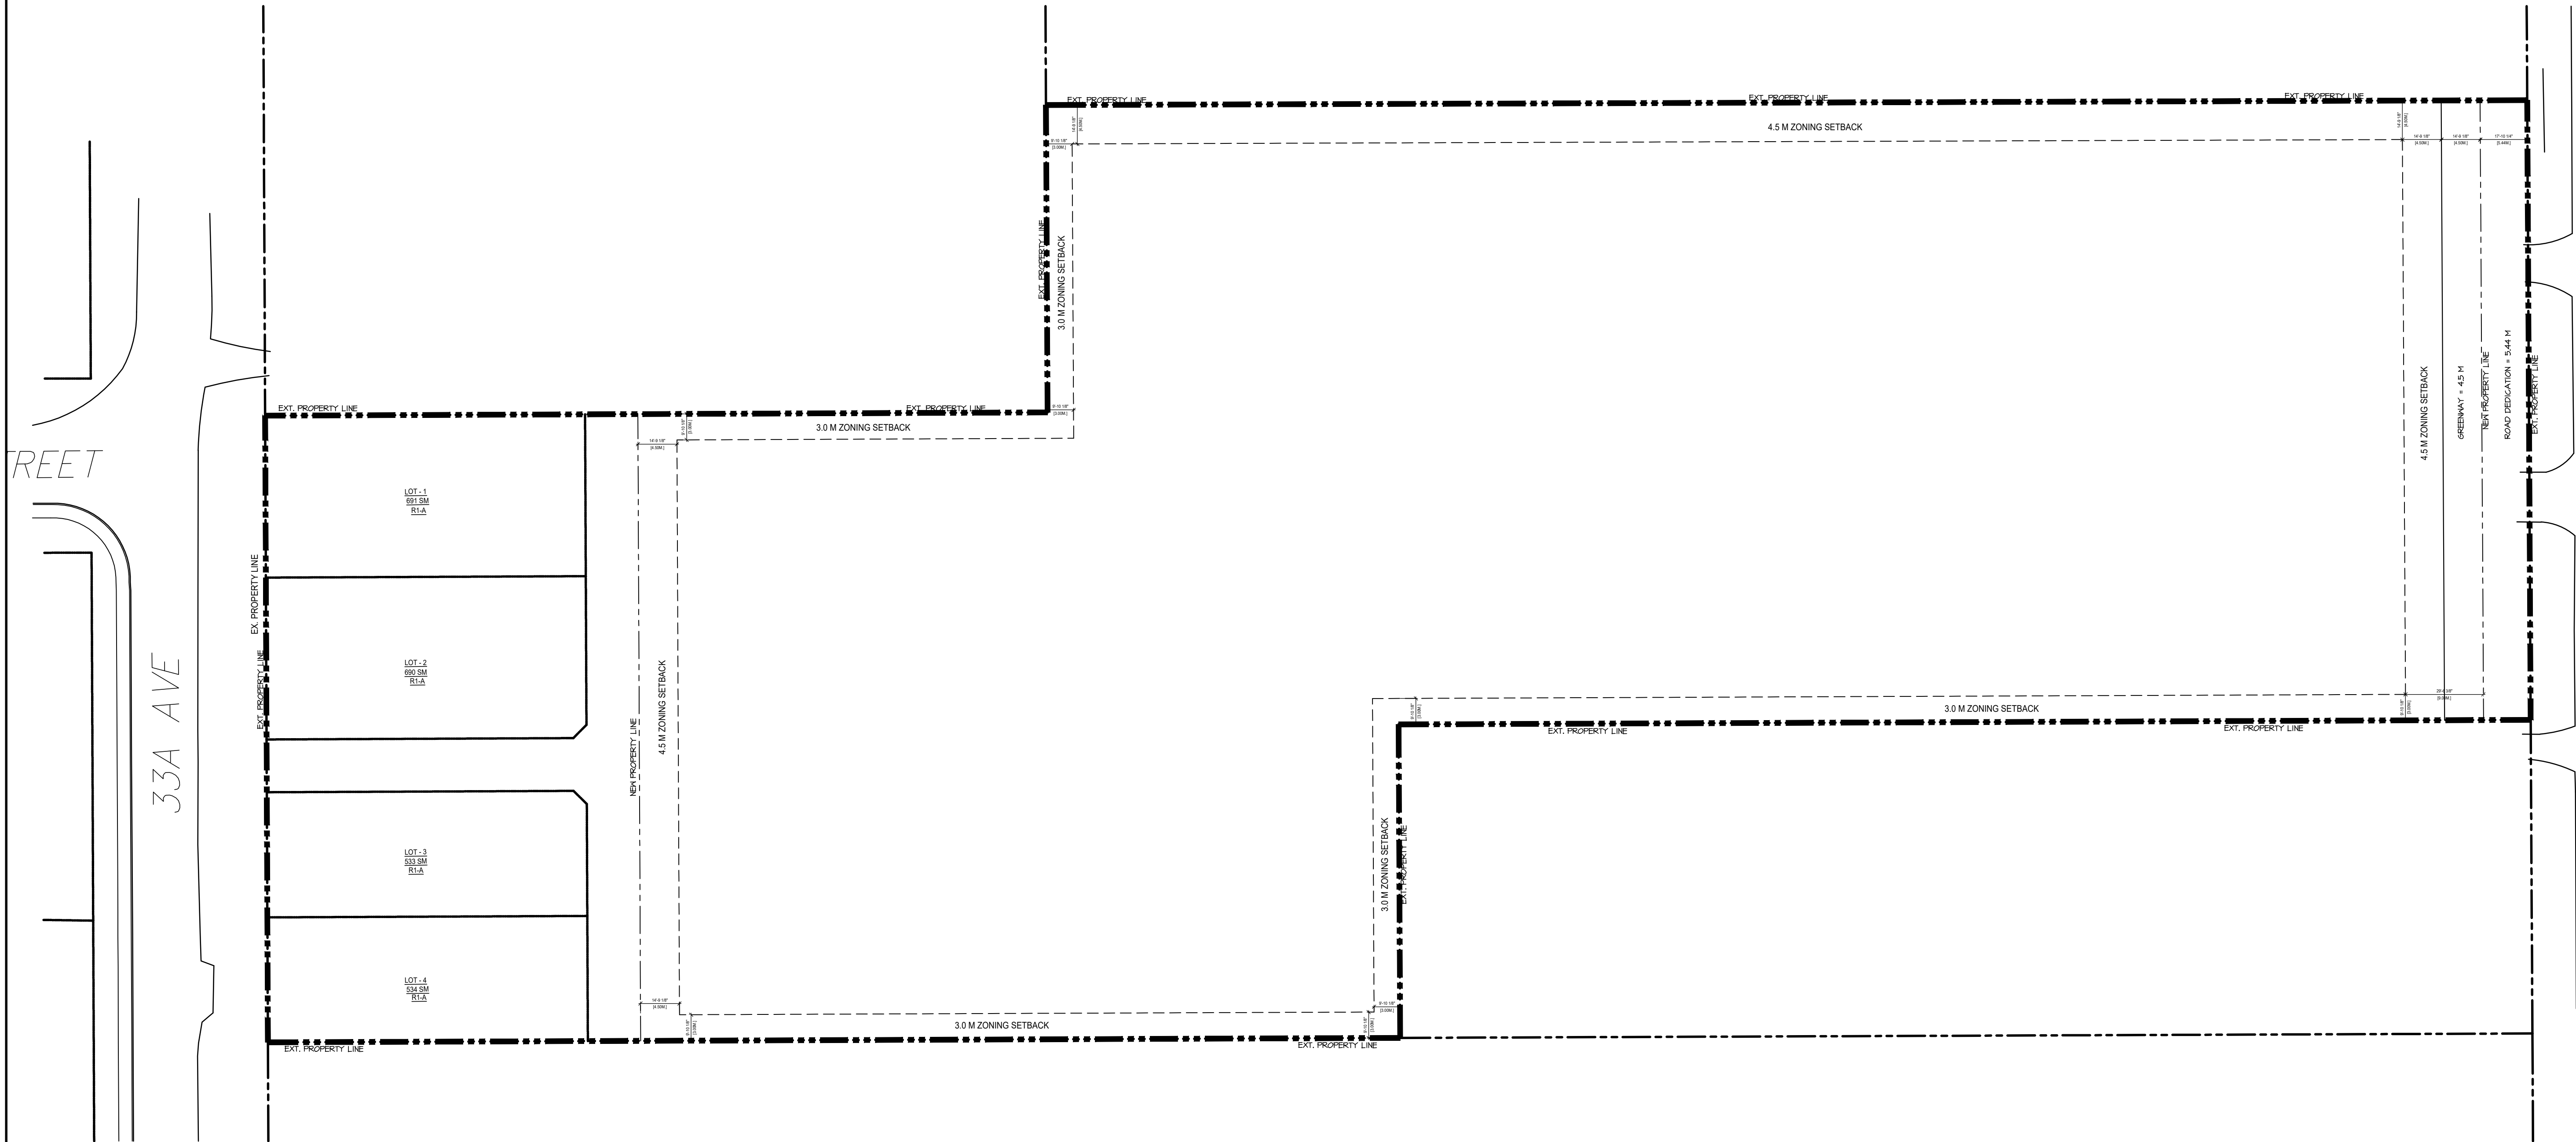


5589 Byrne Road, Unit-230
BURNABY, B.C. V5J 3J1

PHONE: (604) 933 9004
EMAIL: hchopra@perceptarch.ca

© COPYRIGHT. ALL DESIGNS AND THE MODIFIED LIKENESSES THEREOF ARE THE SOLE PROPERTY OF PERCEPT ARCHITECTURE INC. AND MAY NOT BE USED WHOLLY OR IN PART WITHOUT LICENCE BEING PURCHASED. COPYRIGHT INFRINGEMENT INCLUDES IDEAS GAINED AND CONVERSION THEREOF INTO ANY MATERIAL FORM CANADA COPYRIGHT ACT R.S.C. 1985

REV#	DATE	NOTE	DRN	CKD	ISSUE	ISSUED FOR

CLIENT : COMMON GROUND CONSULTING	DRAWN: H.P.
	CHECKED: Y.P.
	DATE : 5/12/2026
PROJECT : 19905 - 19889 32 AVE & 19866 33A AVE	
SHEET CONTENTS : BASE PLAN	
SCALE : 1/32" = 1'-0"	

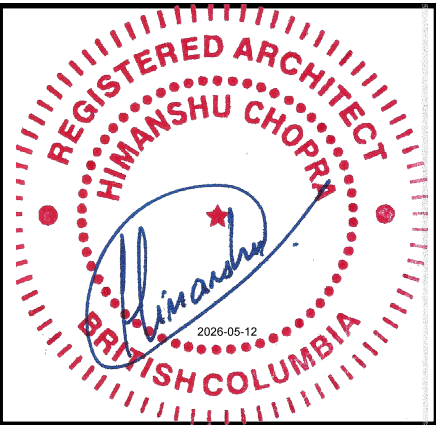

PROJECT NO. 225029	
SHEET NO. A-201	REV. NO.




589 Byrne Road, Unit-230
SURREY, B.C. V5J 3J1

PHONE: (604) 933 9004
MAIL: hchopra@perceptarch.ca


COPYRIGHT. ALL DESIGNS AND THE
MODIFIED LIKENESSES THEREOF ARE
THE SOLE PROPERTY OF PERCEPT
ARCHITECTURE INC. AND MAY NOT
BE USED WHOLLY OR IN PART
WITHOUT LICENCE BEING PURCHASED.
COPYRIGHT INFRINGEMENT INCLUDES
REAS GAINED AND CONVERSION
THEREOF INTO ANY MATERIAL FORM
CANADA COPYRIGHT ACT R.S.C. 1985

[illegible]

CLIENT : COMMON GROUND CONSULTING	CHECKED: H.P.
PROJECT : 19005 - 19889 32 AVE & 19866 33A AVE	DATE : 5/12/2026
SHEET CONTENTS : SITE AND FIRE ACCESS PLAN	SCALE : 1/32"=1'-0"

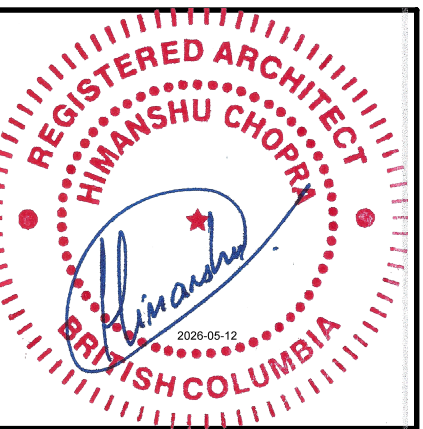

PROJECT NO. 225029	
SHEET NO. A-202	REV. NO.

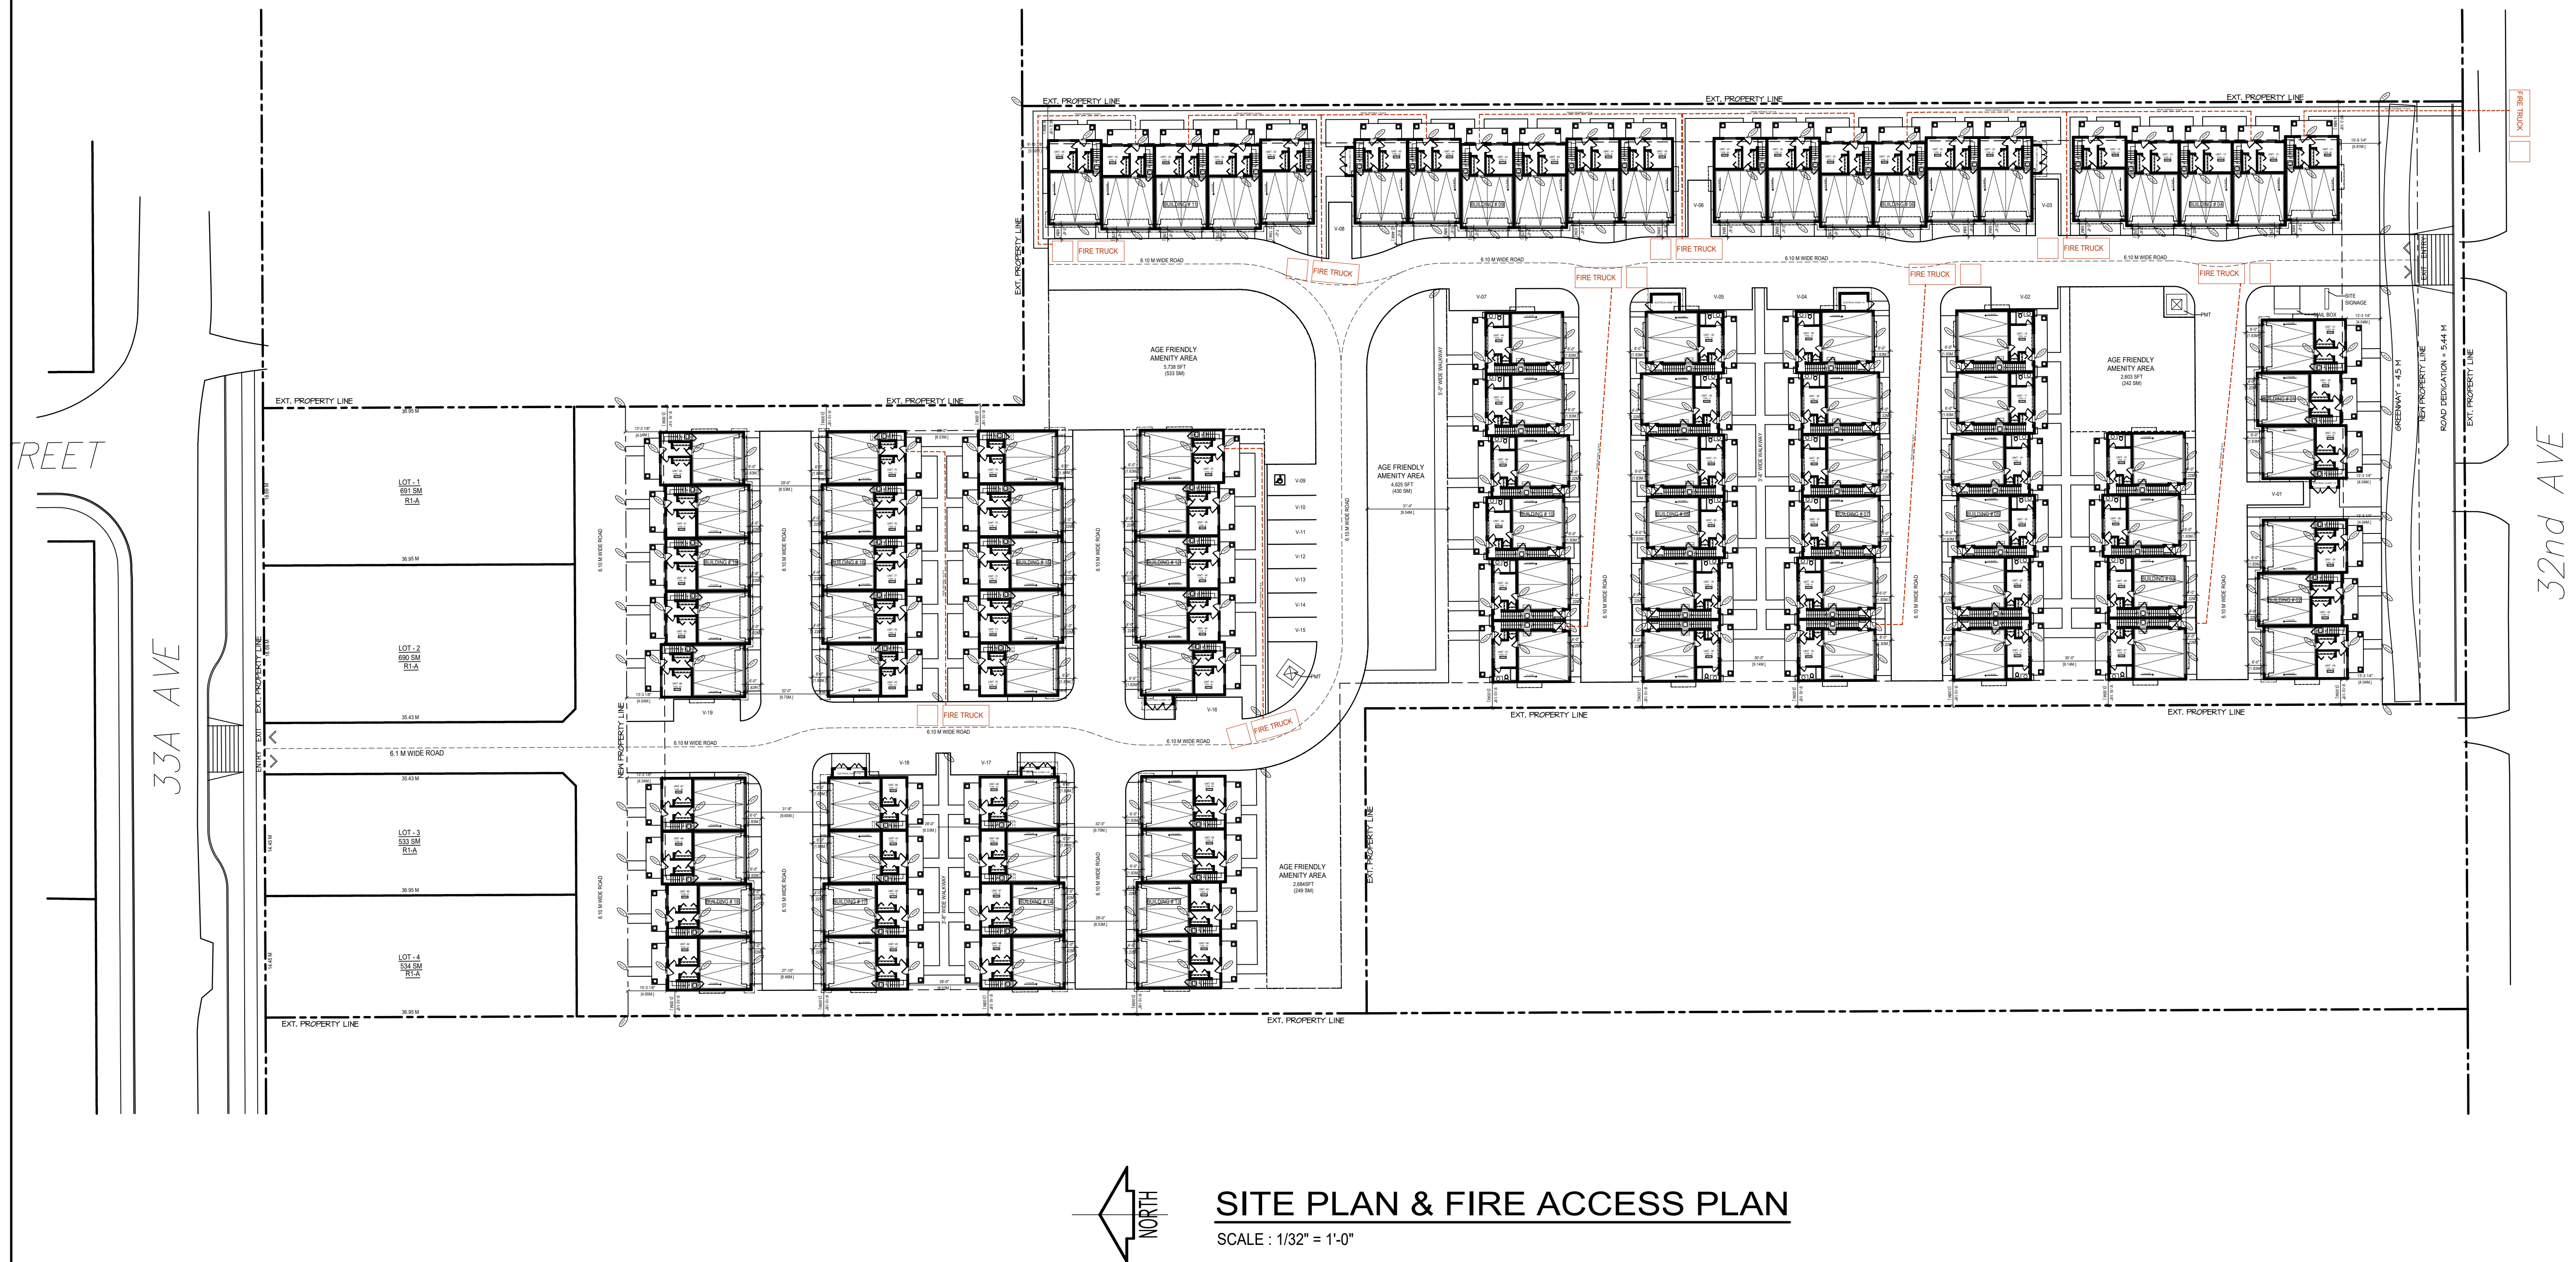



PHONE: (604) 933 9004
MAIL: hchopra@perceptarch.ca

© COPYRIGHT. ALL DESIGNS AND THE MODIFIED LIKENESSES THEREOF ARE THE SOLE PROPERTY OF PERCEPT ARCHITECTURE INC. AND MAY NOT BE USED WHOLLY OR IN PART WITHOUT LICENCE BEING PURCHASED. COPYRIGHT INFRINGEMENT INCLUDES IDEAS GAINED AND CONVERSION THEREOF INTO ANY MATERIAL FORM CANADA COPYRIGHT ACT R.S.C. 1985

[illegible]

CLIENT : COMMON GROUND CONSULTING PROJECT : 19905 - 19889 32 AVE & 19866 33A AVE	DRAWING : Y.P. CHECKED : H.P.
	DATE : 5/12/2026 SCALE : 1/16"=1'-0"
SHEET CONTENTS : SITE PLAN - SOUTH	



PROJECT NO. 225029	
SHEET NO. A-203	REV. NO.





589 Byrne Road, Unit-230
SURREY, B.C. V5J 3J1

PHONE: (604) 933 9004
MAIL: hchopra@perceptarch.ca

© COPYRIGHT. ALL DESIGNS AND THE MODIFIED LIKENESSES THEREOF ARE THE SOLE PROPERTY OF PERCEPT ARCHITECTURE INC. AND MAY NOT BE USED WHOLLY OR IN PART WITHOUT LICENCE BEING PURCHASED. COPYRIGHT INFRINGEMENT INCLUDES IDEAS GAINED AND CONVERSION THEREOF INTO ANY MATERIAL FORM CANADA COPYRIGHT ACT R.S.C. 1985

[illegible]

DRAWN: Y.P.	
CHECK: H.P.	
DATE : 5/12/2026	
SCALE : 1/16"=1'-0"	

CLIENT : COMMON GROUND CONSULTING


PROJECT : 19905 - 19889 32 AVE & 19866 33A AVE

SHEET CONTENTS :

SITE PLAN - NORTH




PROJECT NO. 225029	
SHEET NO. A-204	REV. NO.

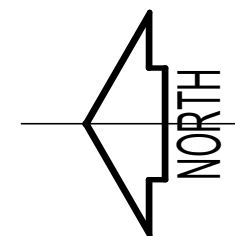

SITE PLAN - NORTH

SCALE : 1/16" = 1'-0"

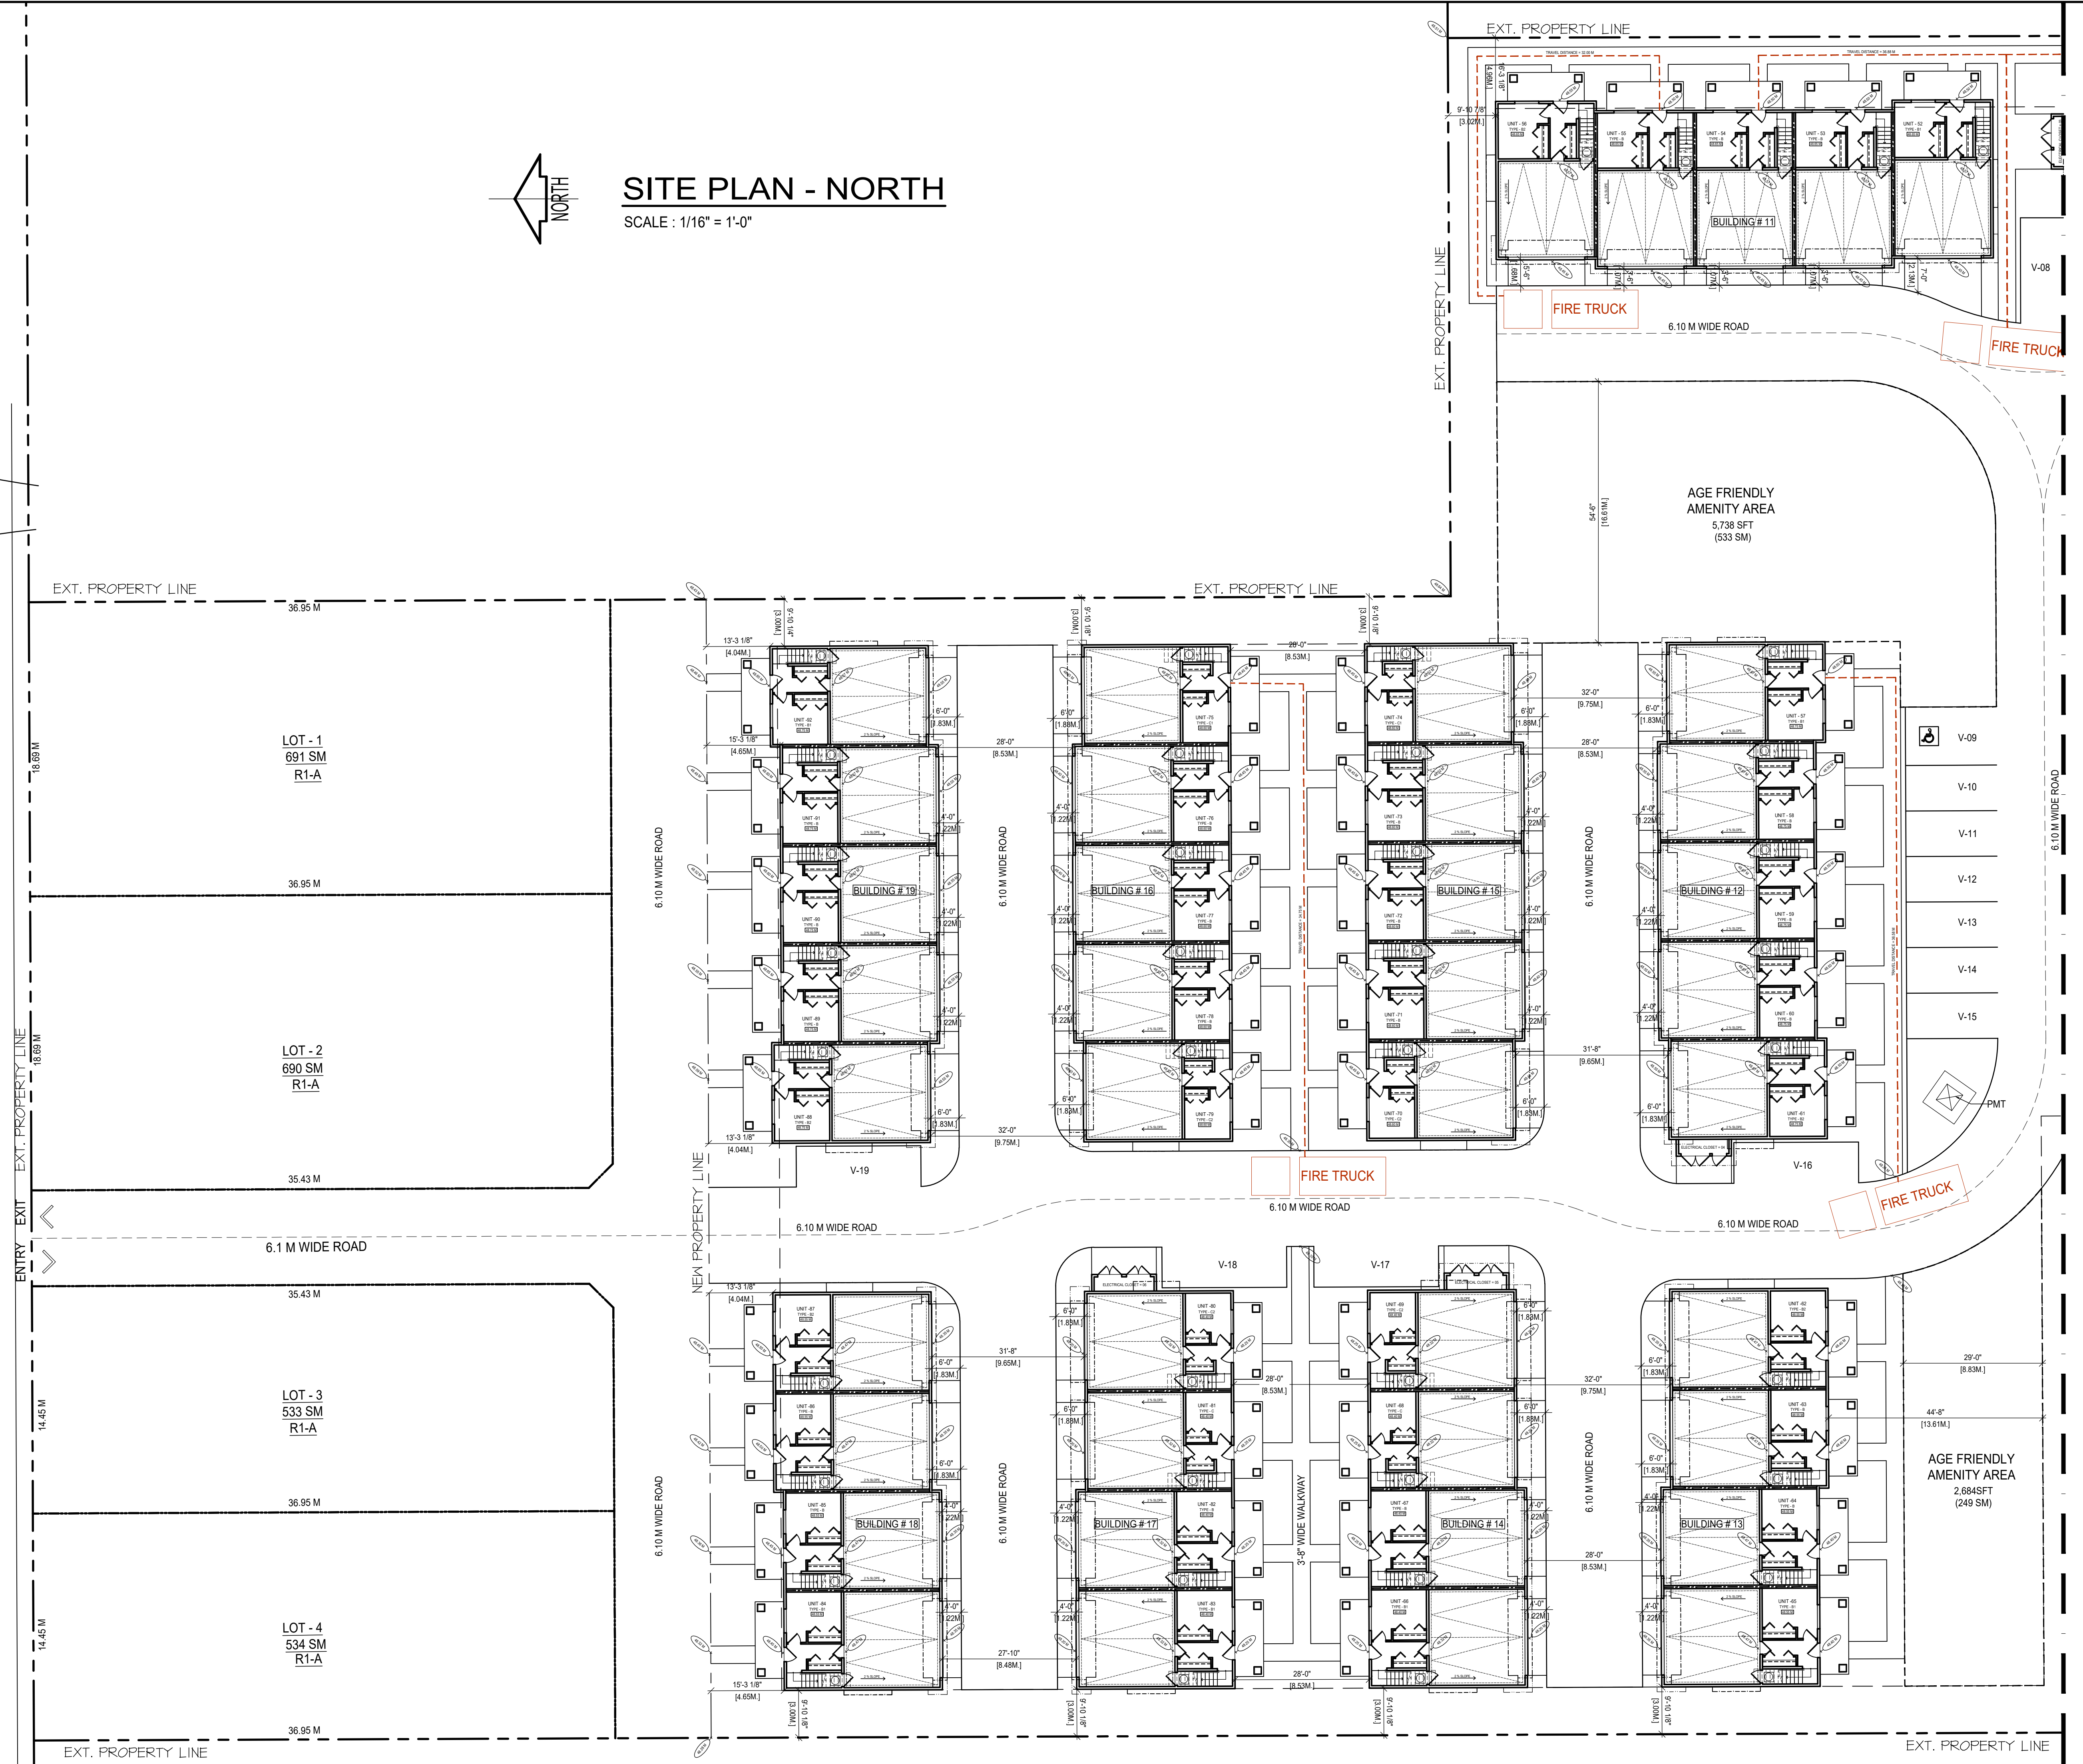



5589 Byrne Road, Unit-230
BURNABY, B.C. V5J 3J1

PHONE: (604) 933 9004
EMAIL: hchopra@perceptarch.ca

© COPYRIGHT. ALL DESIGNS AND THE MODIFIED LIKENESSES THEREOF ARE THE SOLE PROPERTY OF PERCEPT ARCHITECTURE INC. AND MAY NOT BE USED WHOLLY OR IN PART WITHOUT LICENCE BEING PURCHASED. COPYRIGHT INFRINGEMENT INCLUDES IDEAS GAINED AND CONVERSION THEREOF INTO ANY MATERIAL FORM CANADA COPYRIGHT ACT R.S.C. 1985



[illegible]

CLIENT : COMMON GROUND CONSULTING	DRAWN: Y.P.
PROJECT : 19905 - 19889 32 AVE & 19866 33A AVE	CHECKED: H.P.
SHEET CONTENTS : SITE PLAN WITH CIVIL PLAN UNDERLAY -NORTH	DATE : 5/12/2026
	SCALE : 1/16"=1'-0"



PROJECT NO. 225029	
SHEET NO. A-205	REV. NO.



 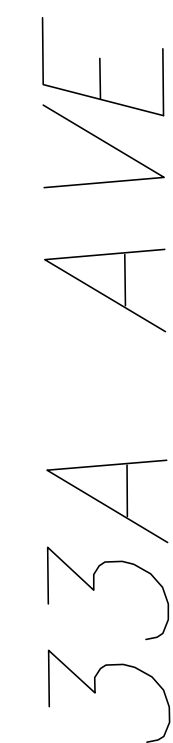

PHONE: (604) 933 9004
EMAIL: hchopra@perceptarch.ca

© COPYRIGHT. ALL DESIGNS AND THE MODIFIED LIKENESSES THEREOF ARE THE SOLE PROPERTY OF PERCEPT ARCHITECTURE INC. AND MAY NOT BE USED WHOLLY OR IN PART WITHOUT LICENCE BEING PURCHASED. COPYRIGHT INFRINGEMENT INCLUDES IDEAS GAINED AND CONVERSION THEREOF INTO ANY MATERIAL FORM CANADA COPYRIGHT ACT R.S.C. 1985

[illegible]

CLIENT : COMMON GROUND CONSULTING	DRAWN: V.P.
PROJECT : 19905 - 19889 32 AVE & 19866 33A AVE	CHECKED: H.P.
	DATE : 5/12/2026
SHEET CONTENTS : SITE PLAN WITH LANDSCAPE PLAN UNDERLAY - NORTH	SCALE : 1/16"=1'-0"



PROJECT NO. 225029	
SHEET NO. A-207	REV. NO.


589 Byrne Road, Unit-230
SURREY, B.C. V5J 3J1

PHONE: (604) 933 9004
MAIL: hchopra@perceptarch.ca


© COPYRIGHT. ALL DESIGNS AND THE MODIFIED LIKENESSES THEREOF ARE THE SOLE PROPERTY OF PERCEPT ARCHITECTURE INC. AND MAY NOT BE USED WHOLLY OR IN PART WITHOUT LICENCE BEING PURCHASED. COPYRIGHT INFRINGEMENT INCLUDES IDEAS GAINED AND CONVERSION THEREOF INTO ANY MATERIAL FORM CANADA COPYRIGHT ACT R.S.C. 1985

[illegible]


CLIENT : COMMON GROUND CONSULTING	CHECKED: H.P.
PROJECT : 19905 - 19889 32 AVE & 19866 33A AVE	DATE : 5/12/2026
SHEET CONTENTS : SITE PLAN WITH LANDSCAPE PLAN UNDERLAY -SOUTH	SCALE : 1/16"=1'-0"

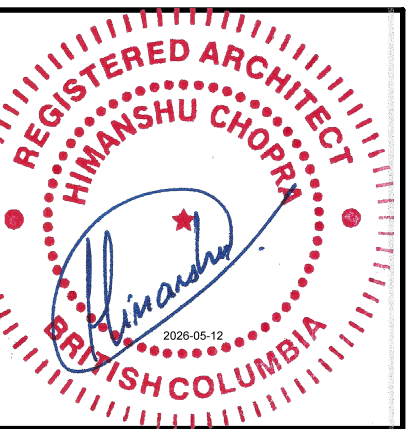

PROJECT NO. 225029	
SHEET NO. A-207	REV. NO.

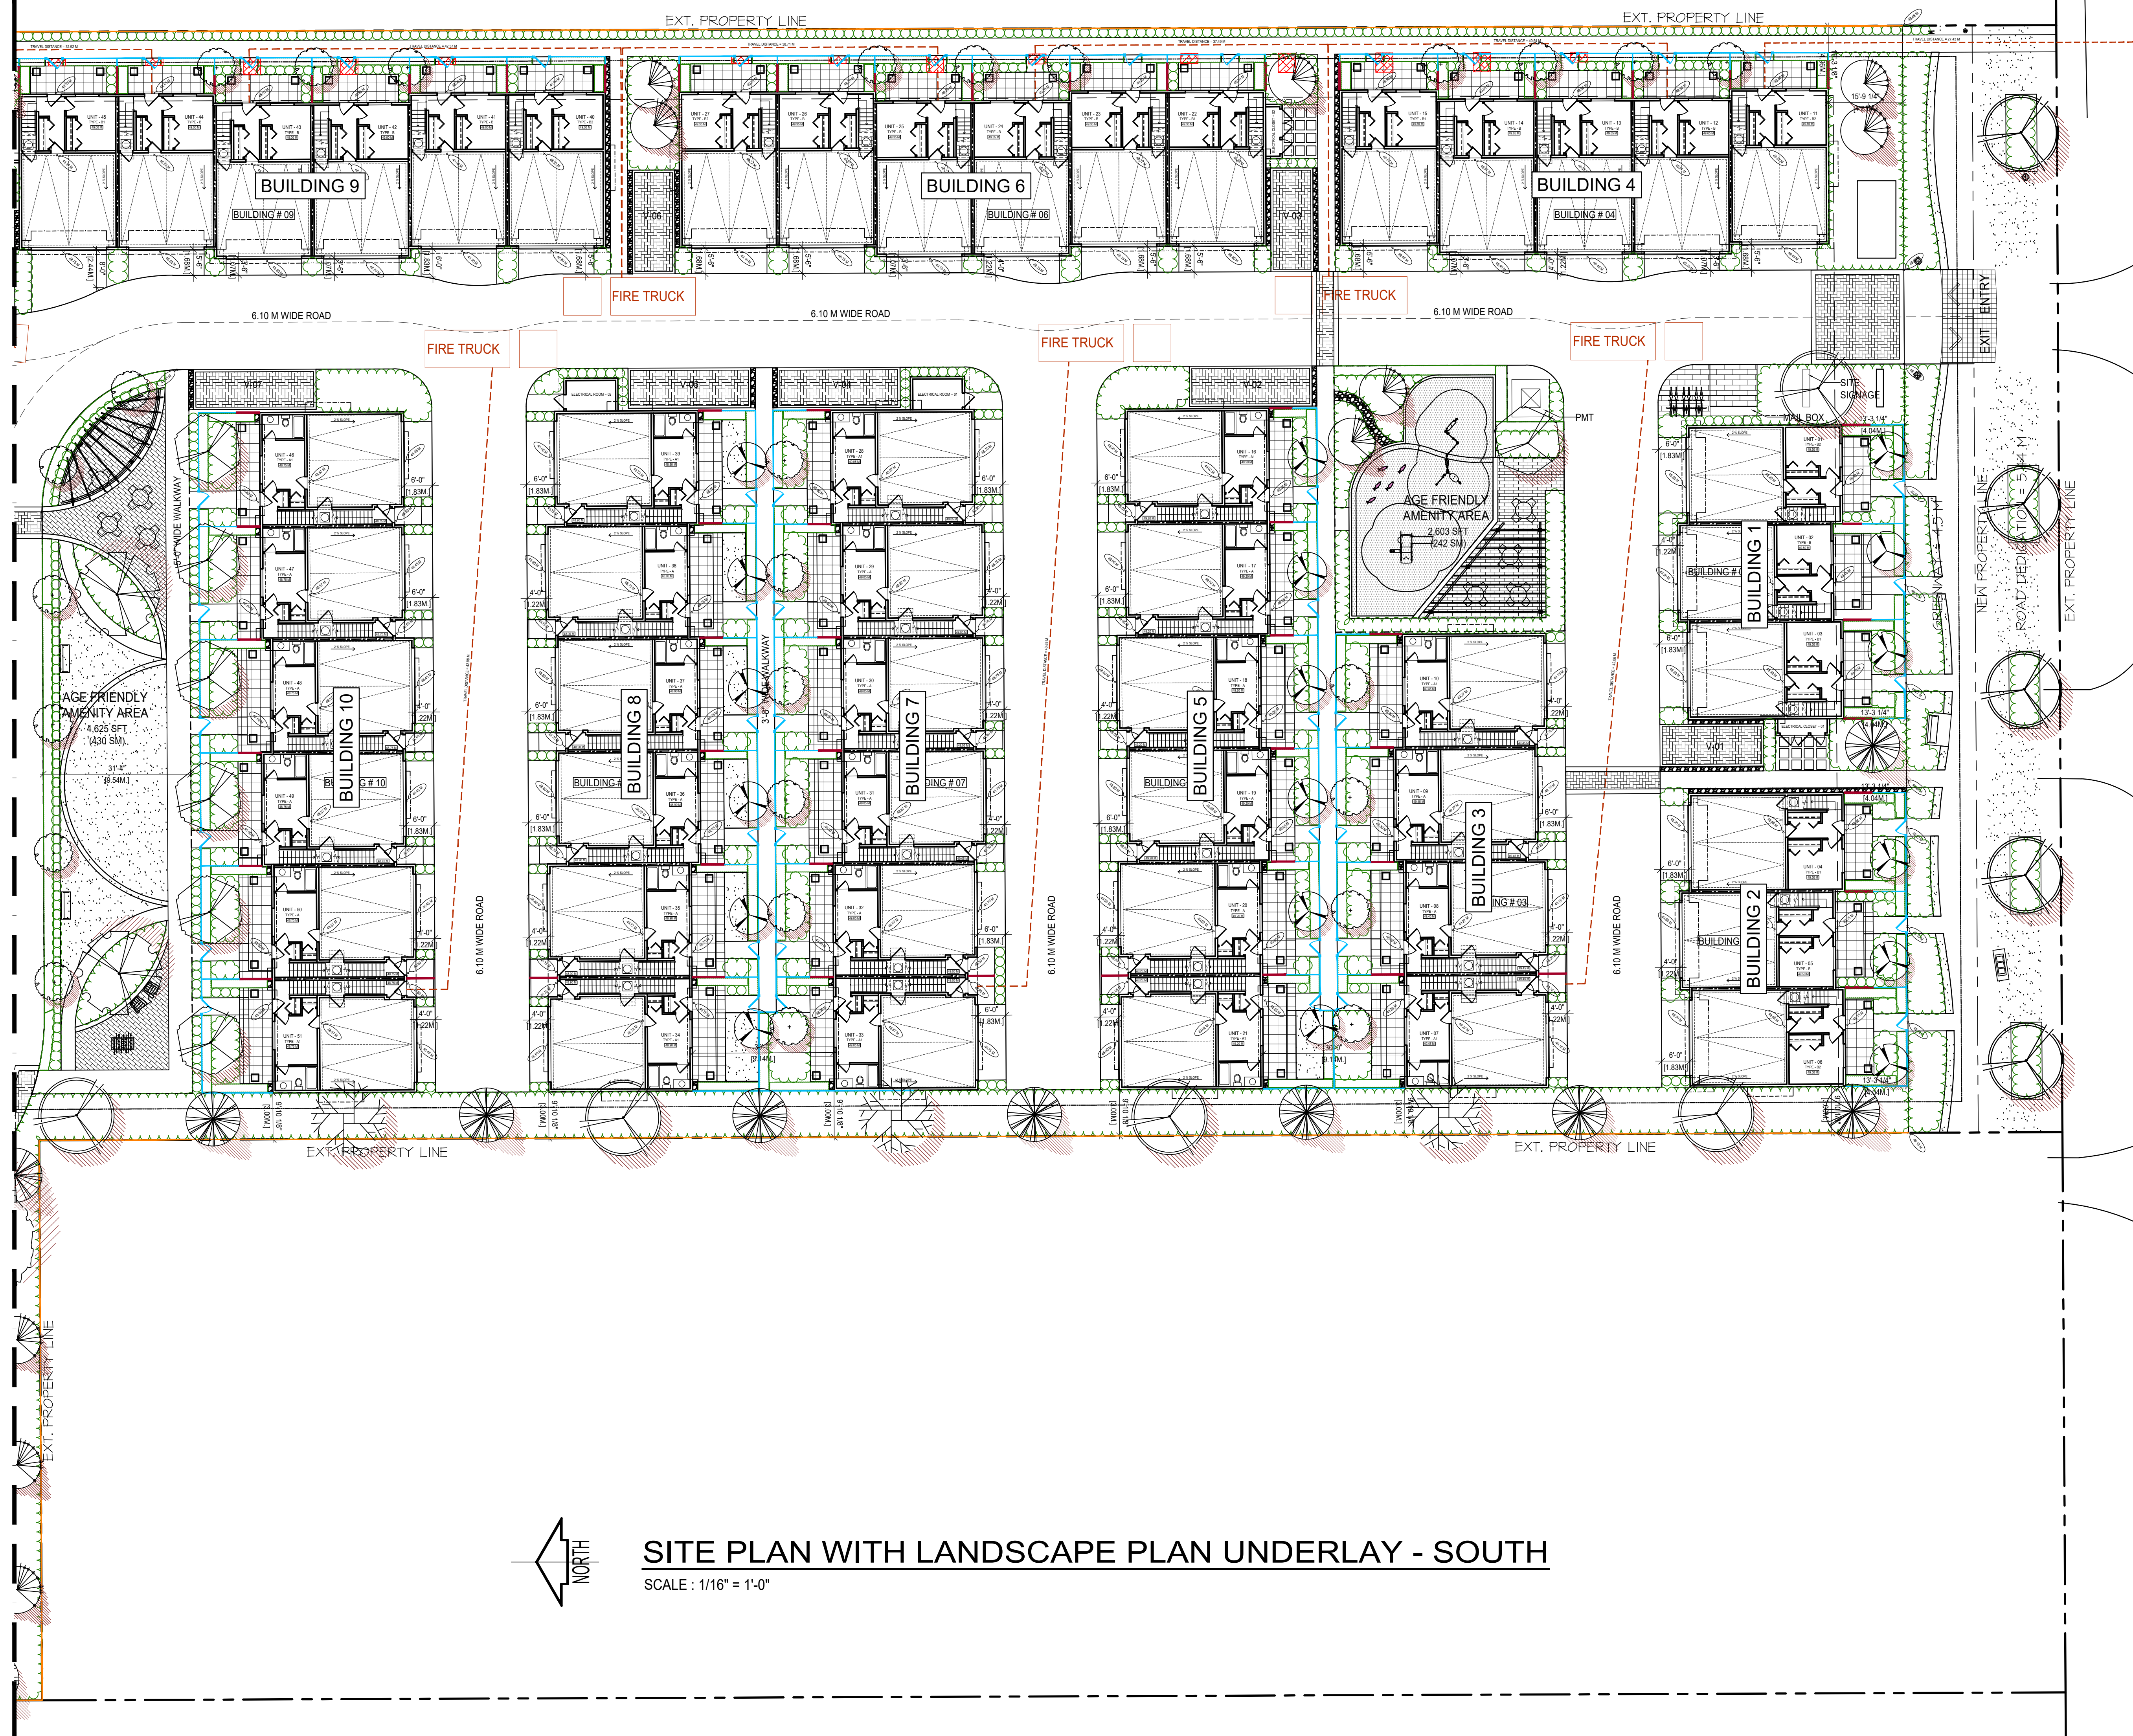

32nd AVE

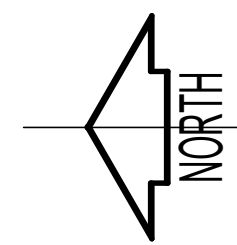

SITE PLAN WITH LANDSCAPE PLAN UNDERLAY - SOUTH

SCALE : 1/16" = 1'-0"