


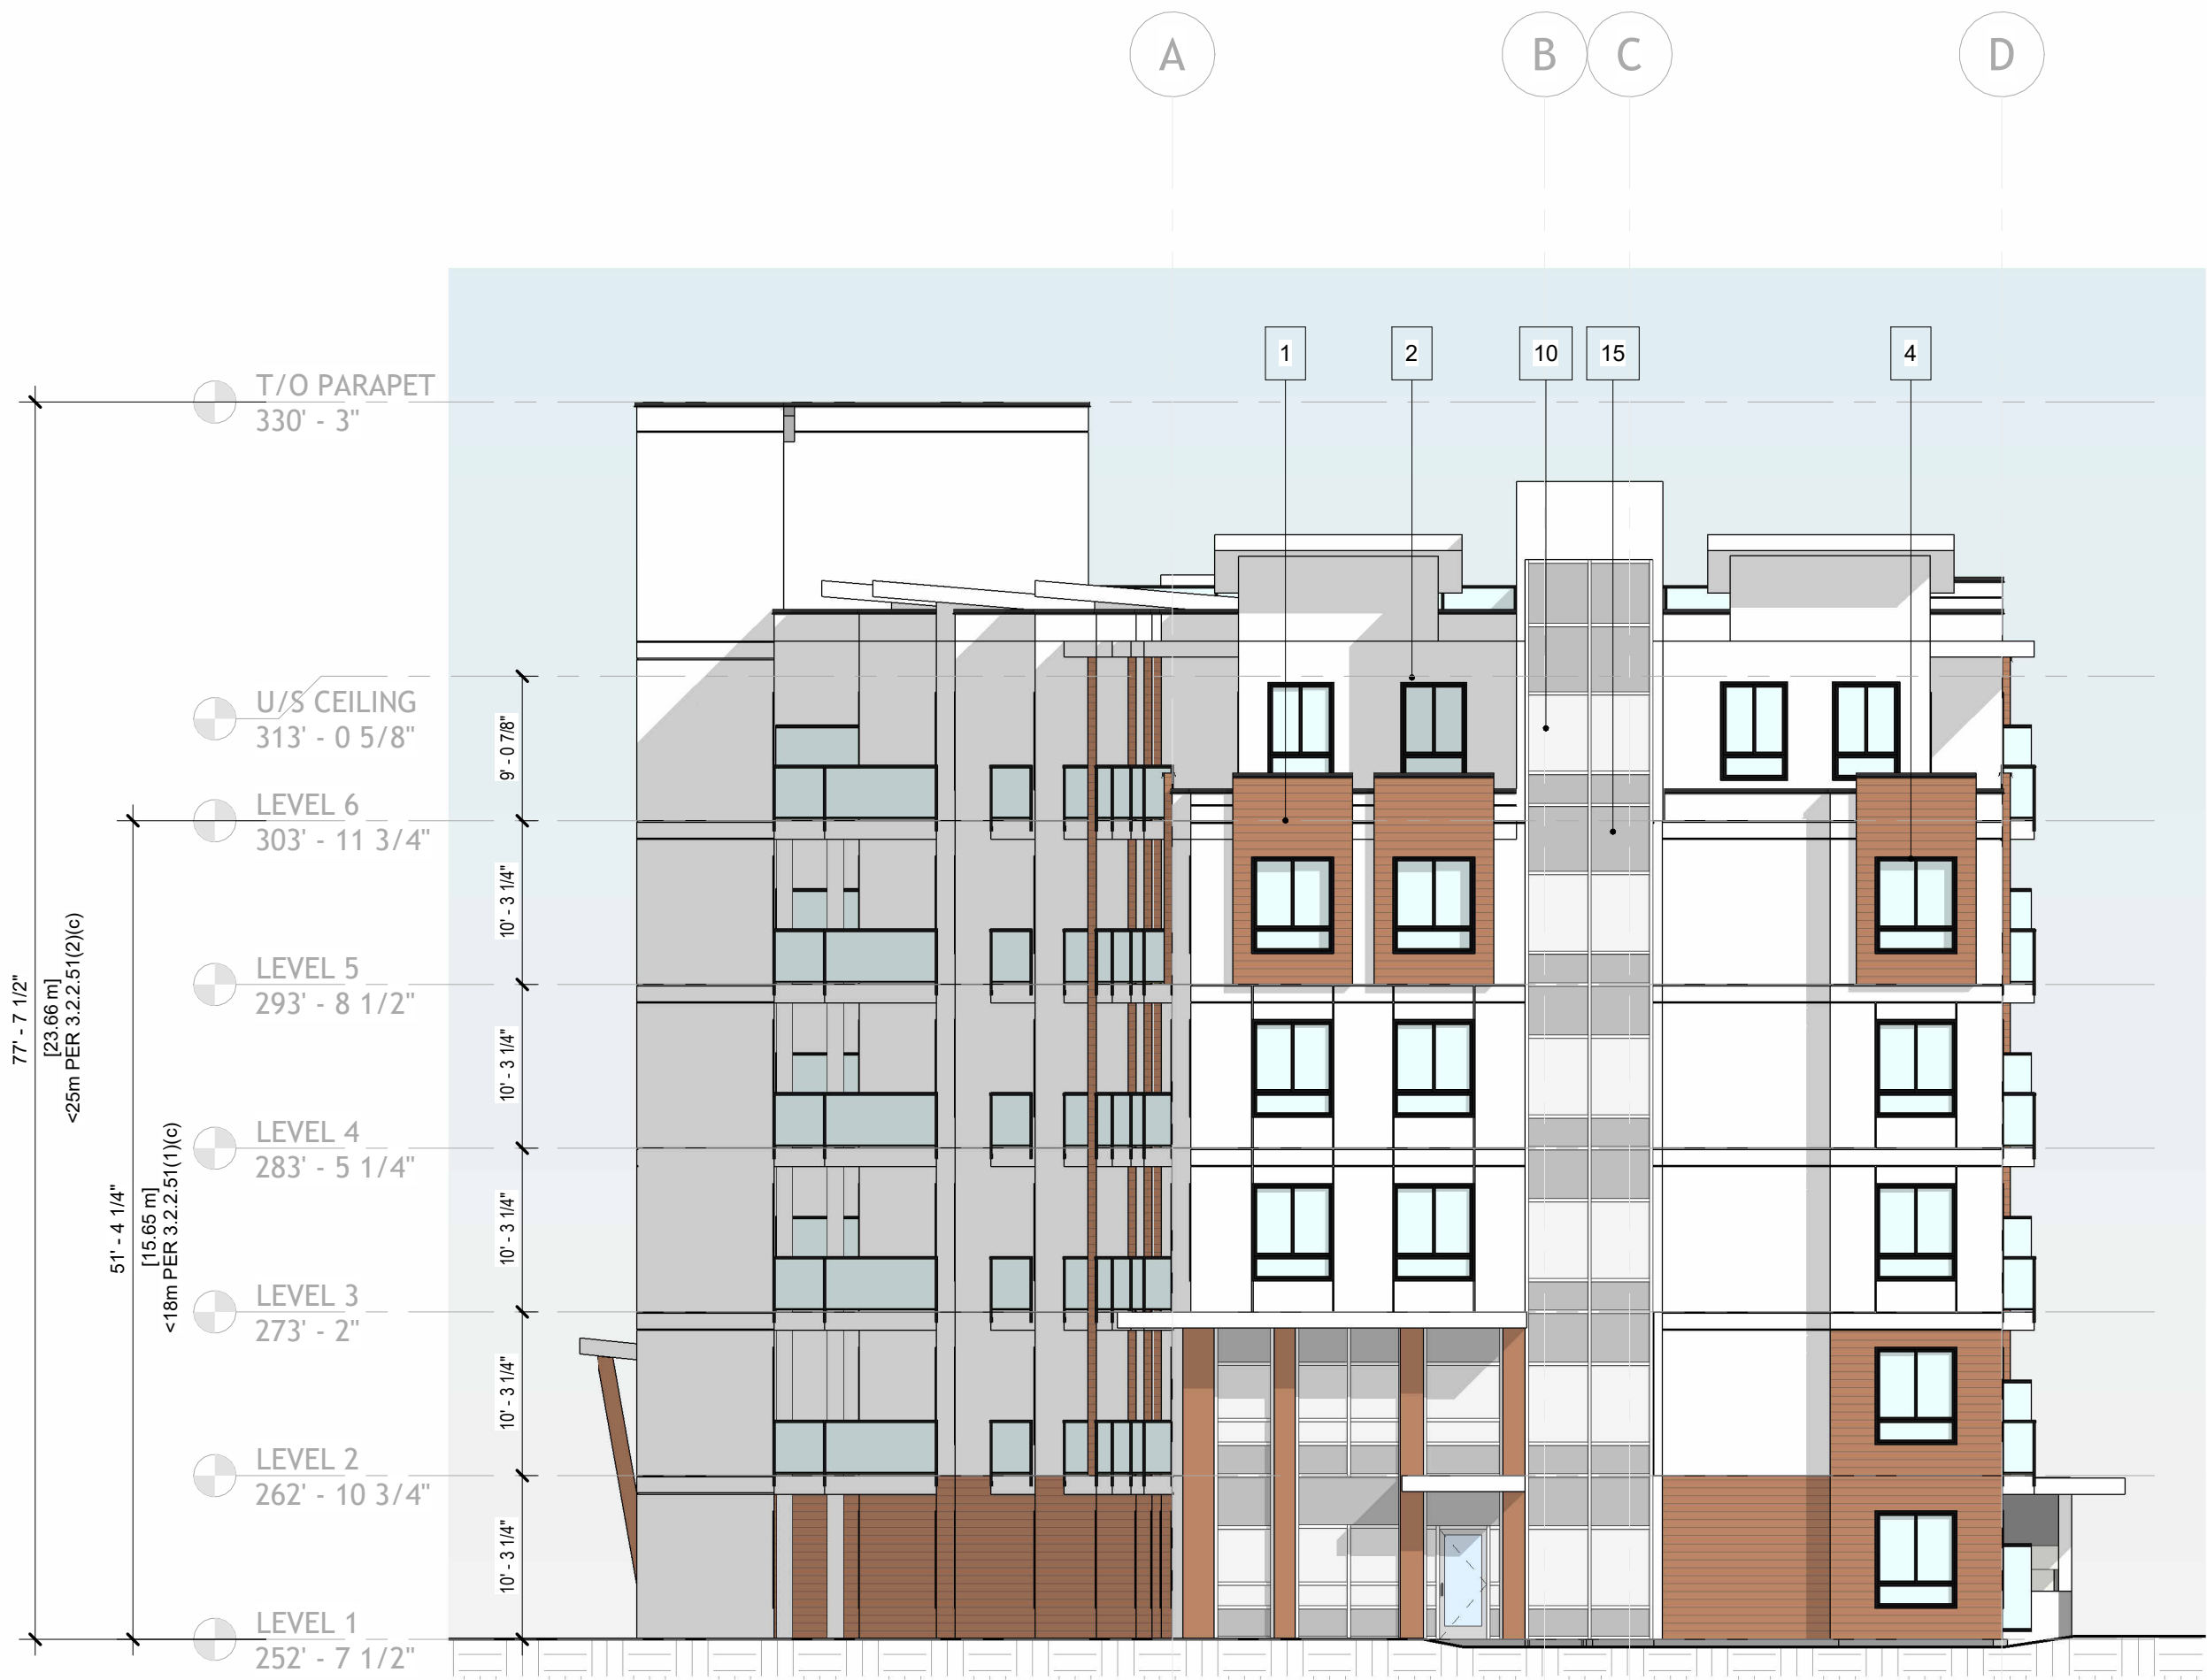

1 NORTH ELEVATION
3/32" = 1'-0"




2 WEST ELEVATION
3/32" = 1'-0"

MATERIAL LEGEND

- | | |
|--|--|
| 1. HORIZONTAL FIBRE CEMENT SIDING
COLOUR: MEDIUM BROWN | 12. 8X8 WOOD POST AND CROSS BEAMS
COLOUR: NATURAL CEDAR STAIN |
| 2. FIBRE CEMENT PANEL SIDING
WITH CLEAR ANODIZED TRIMS
COLOUR: ARCTIC WHITE | 13. ENTRY DOOR WITH GLAZING
COLOUR: DARK GRAY |
| 3. METAL FLASHING
COLOUR: DARK GRAY | 14. WOOD CANTILEVERED BEAM
COLOUR: NATURAL CEDAR STAIN |
| 4. VINYL WINDOW
COLOUR: DARK GRAY | 15. SPANDREL GLAZING & PANEL
COLOUR: DARK GRAY |
| 5. FIBRE CEMENT FASCIA PANEL
COLOUR: ARCTIC WHITE | 16. SLIDING PATIO DOOR
COLOUR: DARK GRAY |
| 6. SANDBLASTED GLASS IN ALUMINUM
BALCONY GUARDRAIL SYSTEM
COLOUR: DARK GRAY | 17. PATIO DOOR
COLOUR: DARK GRAY |
| 7. 2X6 WINDOW TRIM BOARD - PAINTED
COLOUR: DARK GRAY | 18. HOLLOW METAL DOOR & PSF - PAINTED
COLOUR: DARK GRAY |
| 8. CONCRETE
COLOUR: LIGHT GRAY | 19. METAL OVERHEAD DOOR - PAINTED
COLOUR: DARK GRAY |
| 9. WOOD TRIM/FASCIA - PAINTED
COLOUR: LIGHT GRAY | 20. WOOD LATTICE - STAINED |
| 10. DOUBLE GLAZING SEALED UNITS
IN THERMALLY BROKEN CLEAR
ANODIZED ALUMINUM FRAMES | 21. 1X8 CEDAR BOARD SOFFIT
STAINED. TYPICAL |
| 11. RTU - SCREEN EQUIPMENT
MOUNTED. TYPICAL | 22. WOOD PLANTERS |
| | 23. METAL GRILLEWORK ENCLOSE
WALL/GATE |

NOTES:

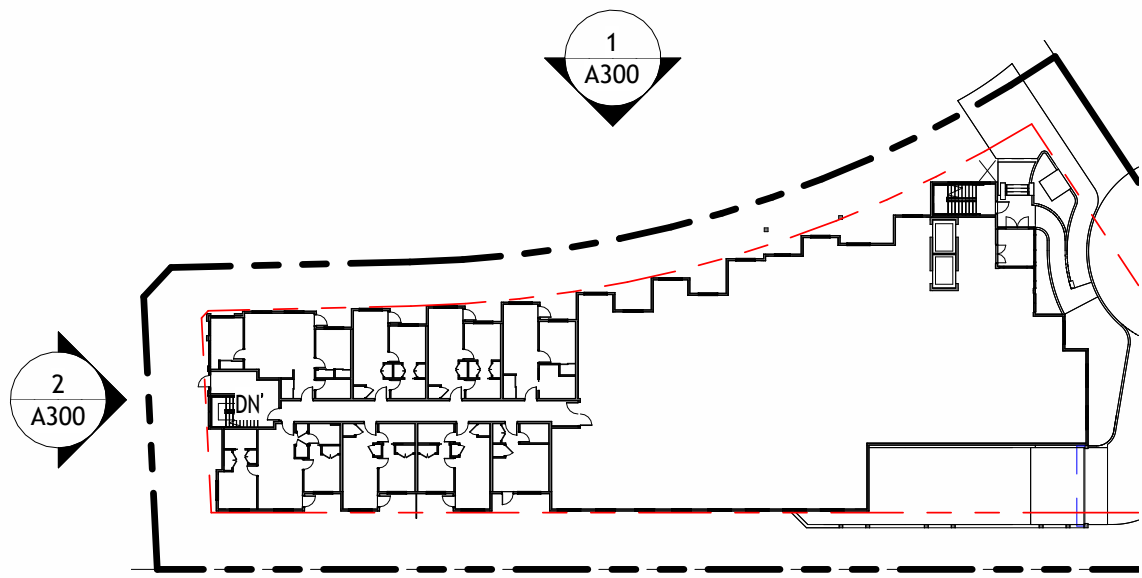

2026-06-04	L	ISSUED FOR REZONING
2026-03-20	K	FOR DISCUSSION ONLY
2026-03-16	J	FOR DISCUSSION ONLY
2026-03-11	I	FOR DISCUSSION ONLY
2026-03-10	H	FOR DISCUSSION ONLY
2026-02-13	G	FOR DISCUSSION ONLY
2026-02-06	F	FOR DISCUSSION ONLY
2026-02-04	E	FOR DISCUSSION ONLY
2026-01-28	D	FOR DISCUSSION ONLY
2026-01-28	C	FOR DISCUSSION ONLY
2026-01-23	B	FOR DISCUSSION ONLY

DF ARCHITECTURE INC.

350-10851 SHELLBRIDGE WAY, RICHMOND, B.C.
CANADA V6X 2W8
T (604)284-5194 F (604)284-5131
info@dfarchitecture.ca

GROUP 161

DF ARCHITECTURE | ATELIER PACIFIC ARCHITECTURE | BARNETT DEMBEK ARCHITECTS

GROUP 161 IS NOT AN ARCHITECTURAL FIRM; ALL
ARCHITECTURAL SERVICES ARE PROVIDED THROUGH
OUR FIRMS THAT HOLD THE CERTIFICATE OF PRACTICE.

PROJECT:

UNISON

**20882 - 82 AVENUE, TOWNSHIP OF
LANGLEY, BC**

CLIENT:

**ISLE OF MANN PROPERTY
GROUP**

DRAWN: SS/JL/CM

CHECKED: DS

SCALE: As indicated

JOB NO.: -

DATE: 11 / 2025

SHEET TITLE:


2026-06-04

**BUILDING 1 -
ELEVATIONS**

DRAWING
No.

A300


L

 

COPYRIGHT RESERVED. THIS PLAN AND DESIGN ARE
AND AT ALL TIMES REMAIN THE EXCLUSIVE PROPERTY
OF: DF ARCHITECTURE INC. AND CANNOT BE USED OR
REPRODUCED WITHOUT THE ARCHITECT'S WRITTEN
CONSENT.



① SOUTH ELEVATION
3/32" = 1'-0"

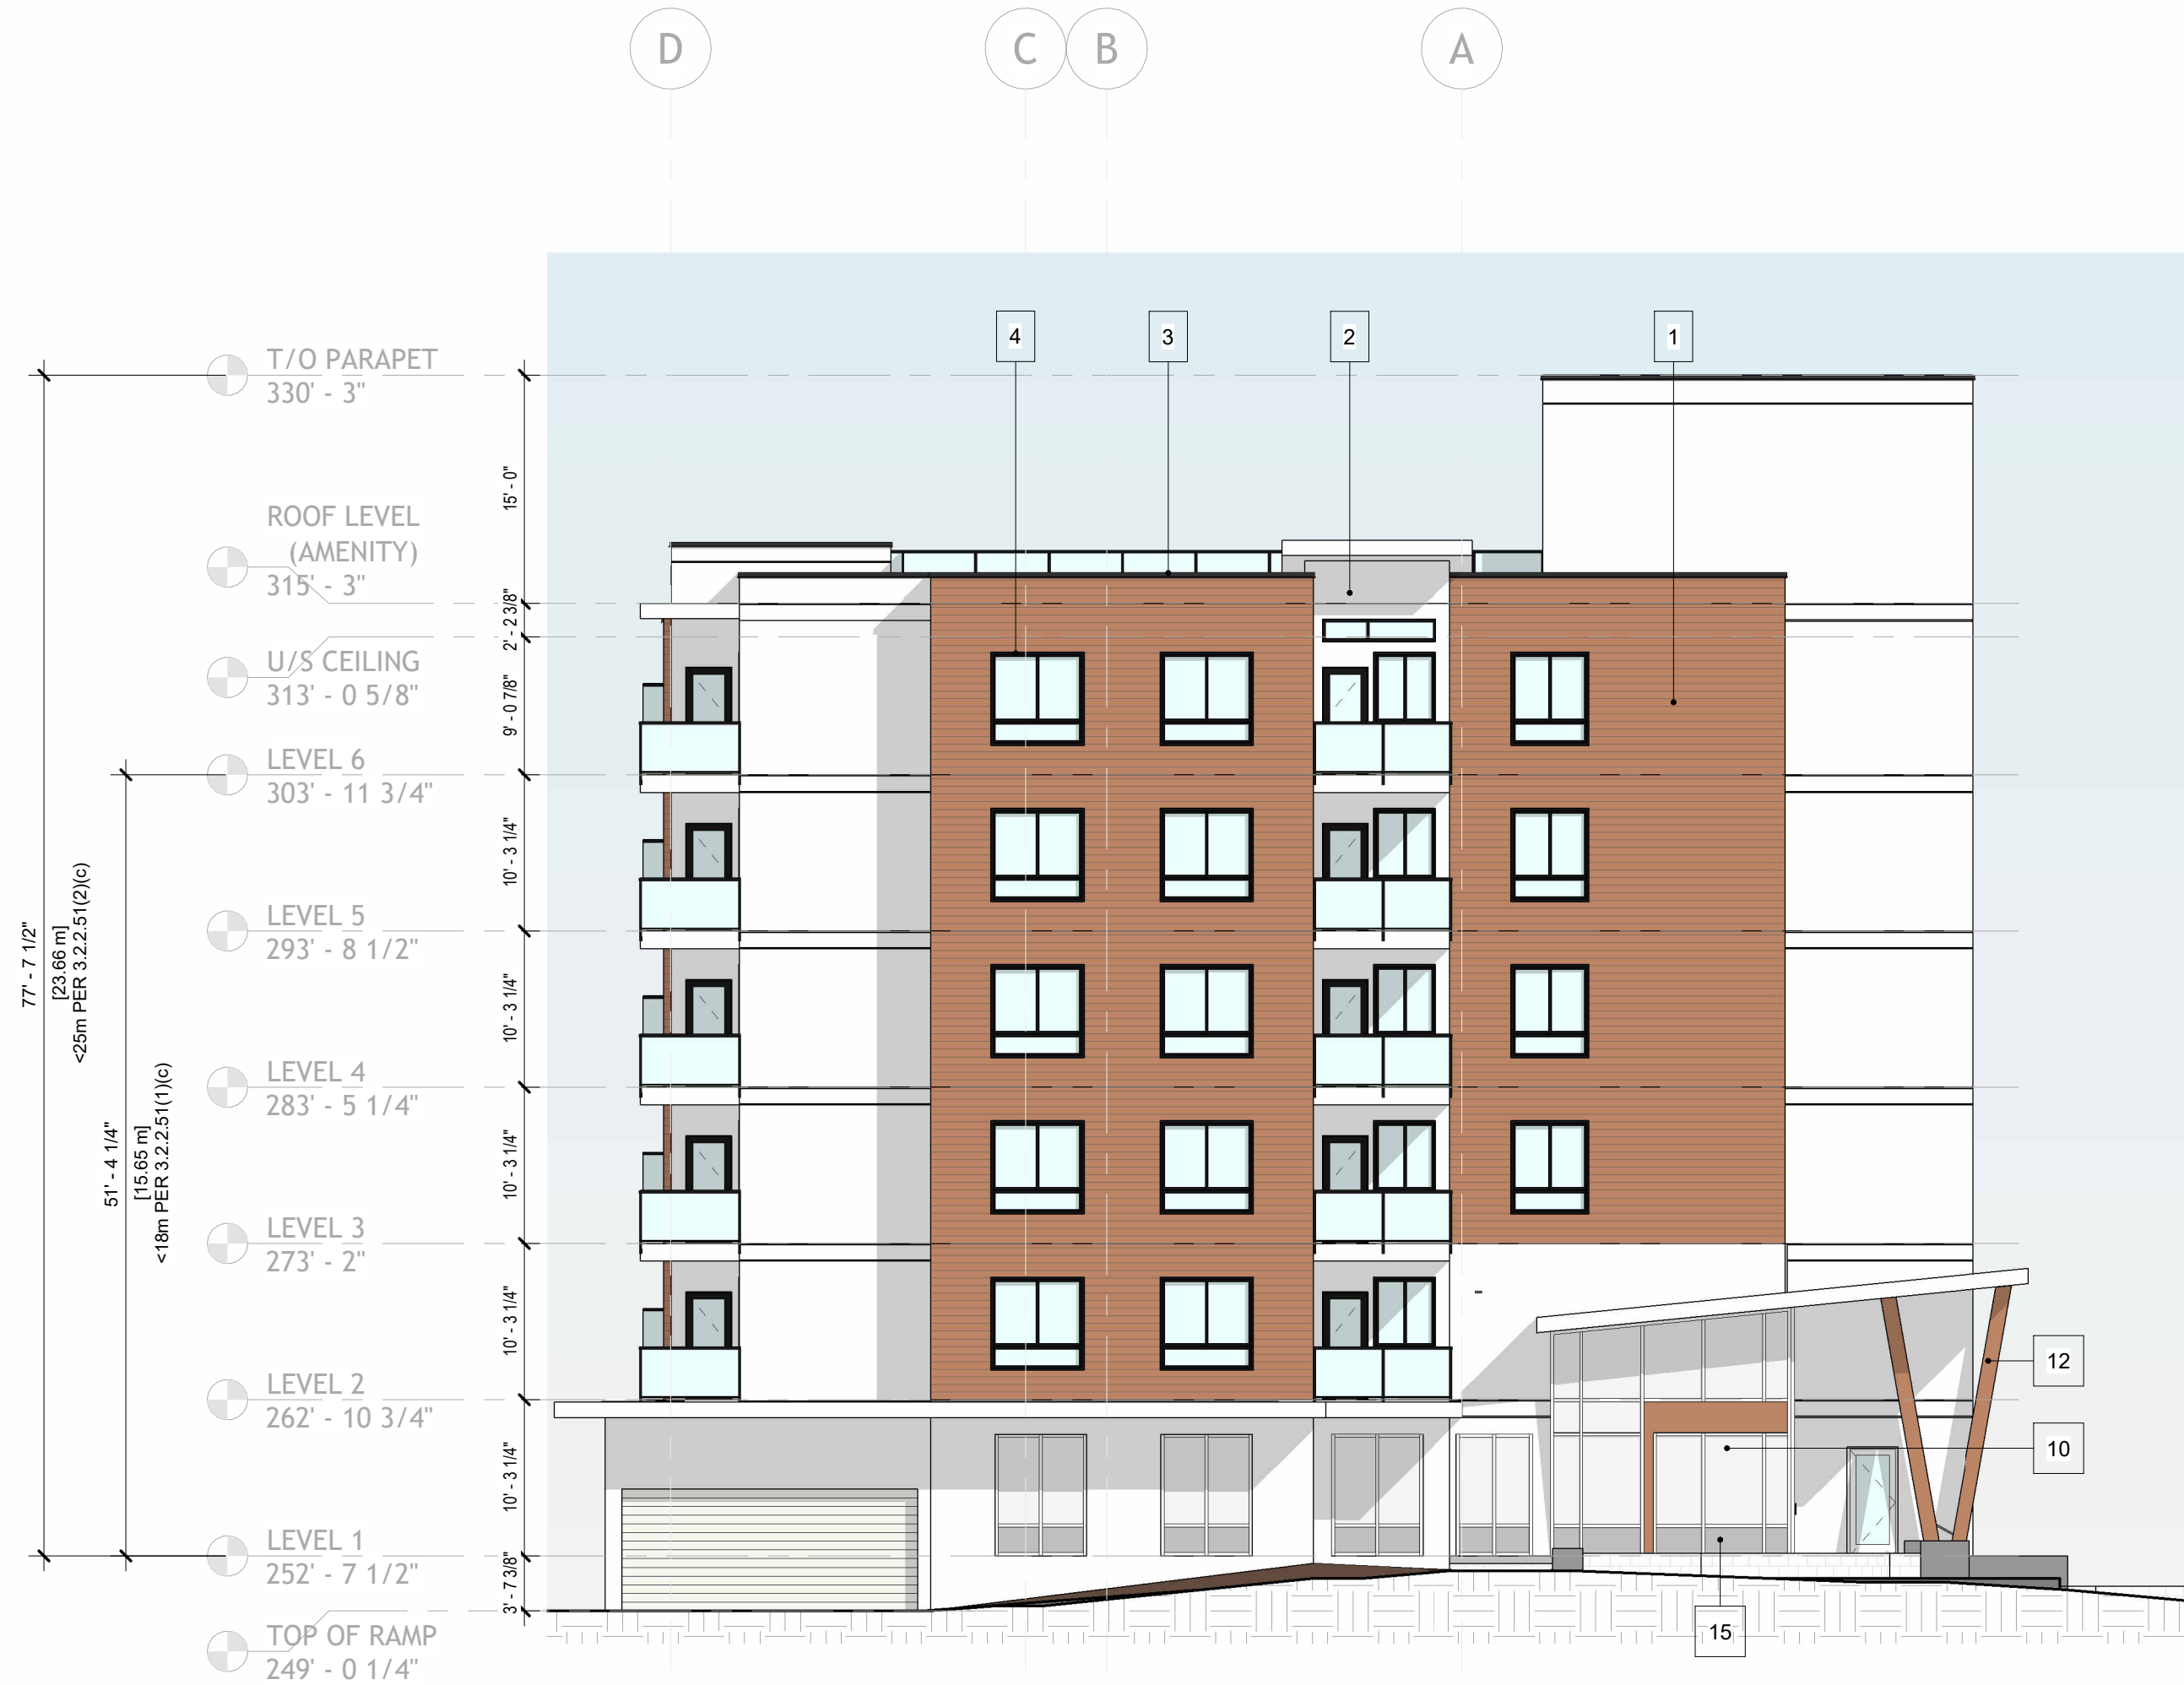


② EAST ELEVATION
3/32" = 1'-0"

MATERIAL LEGEND

- | | |
|--|--|
| 1. HORIZONTAL FIBRE CEMENT SIDING
COLOUR: MEDIUM BROWN | 12. 8X8 WOOD POST AND CROSS BEAMS
COLOUR: NATURAL CEDAR STAIN |
| 2. FIBRE CEMENT PANEL SIDING
WITH CLEAR ANODIZED TRIMS
COLOUR: ARCTIC WHITE | 13. ENTRY DOOR WITH GLAZING
COLOUR: DARK GRAY |
| 3. METAL FLASHING
COLOUR: DARK GRAY | 14. WOOD CANTILEVERED BEAM
COLOUR: NATURAL CEDAR STAIN |
| 4. VINYL WINDOW
COLOUR: DARK GRAY | 15. SPANDREL GLAZING & PANEL
COLOUR: DARK GRAY |
| 5. FIBRE CEMENT FASCIA PANEL
COLOUR: ARCTIC WHITE | 16. SLIDING PATIO DOOR
COLOUR: DARK GRAY |
| 6. SANDBLASTED GLASS IN ALUMINUM
BALCONY GUARDRAIL SYSTEM
COLOUR: DARK GRAY | 17. PATIO DOOR
COLOUR: DARK GRAY |
| 7. 2X6 WINDOW TRIM BOARD - PAINTED
COLOUR: DARK GRAY | 18. HOLLOW METAL DOOR & PSF - PAINTED
COLOUR: DARK GRAY |
| 8. CONCRETE
COLOUR: LIGHT GRAY | 19. METAL OVERHEAD DOOR - PAINTED
COLOUR: DARK GRAY |
| 9. WOOD TRIM/FASCIA - PAINTED
COLOUR: LIGHT GRAY | 20. WOOD LATTICE - STAINED |
| 10. DOUBLE GLAZING SEALED UNITS
IN THERMALLY BROKEN CLEAR
ANODIZED ALUMINUM FRAMES | 21. 1X8 CEDAR BOARD SOFFIT
STAINED. TYPICAL |
| 11. RTU - SCREEN EQUIPMENT
MOUNTED. TYPICAL | 22. WOOD PLANTERS |
| | 23. METAL GRILLEWORK ENCLOSE
WALL/GATE |

NOTES:

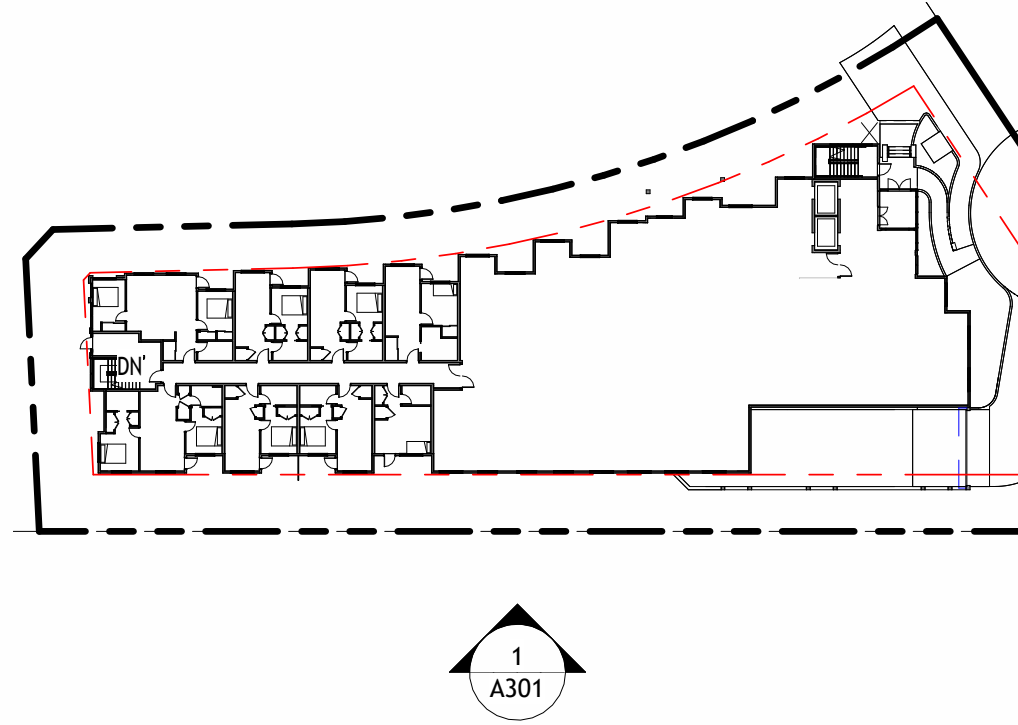

DATE	BY	REVISION
2026-06-04	L	ISSUED FOR REZONING
2026-03-20	K	FOR DISCUSSION ONLY
2026-03-16	J	FOR DISCUSSION ONLY
2026-03-11	T	FOR DISCUSSION ONLY
2026-03-10	H	FOR DISCUSSION ONLY
2026-02-13	G	FOR DISCUSSION ONLY
2026-02-06	F	FOR DISCUSSION ONLY
2026-02-04	E	FOR DISCUSSION ONLY
2026-01-28	D	FOR DISCUSSION ONLY
2026-01-28	C	FOR DISCUSSION ONLY
2026-01-23	B	FOR DISCUSSION ONLY

DF ARCHITECTURE INC.

350-10851 SHELLBRIDGE WAY, RICHMOND, B.C.
CANADA V6X 2W8
T (604)284-5194 F (604)284-5131
info@dfarchitecture.ca



DF ARCHITECTURE | ATLEPACIFIC ARCHITECTURE | BARNETT DEMBEK ARCHITECTS
GROUP 161 IS NOT AN ARCHITECTURAL FIRM; ALL
ARCHITECTURAL SERVICES ARE PROVIDED THROUGH
OUR FIRMS THAT HOLD THE CERTIFICATE OF PRACTICE.

PROJECT:

UNISON

20882 - 82 AVENUE, TOWNSHIP OF
LANGLEY, BC

CLIENT:

ISLE OF MANN PROPERTY
GROUP

DRAWN: SS/JL/CM

CHECKED: DS

SCALE: As indicated

JOB NO.: -

DATE: 11 / 2025

SHEET TITLE:


2026-06-04

BUILDING 1 -
ELEVATIONS


DRAWING
No.

A301

L

 


COPYRIGHT RESERVED. THIS PLAN AND DESIGN ARE
AND AT ALL TIMES REMAIN THE EXCLUSIVE PROPERTY
OF: DF ARCHITECTURE INC. AND CANNOT BE USED OR
REPRODUCED WITHOUT THE ARCHITECT'S WRITTEN
CONSENT.

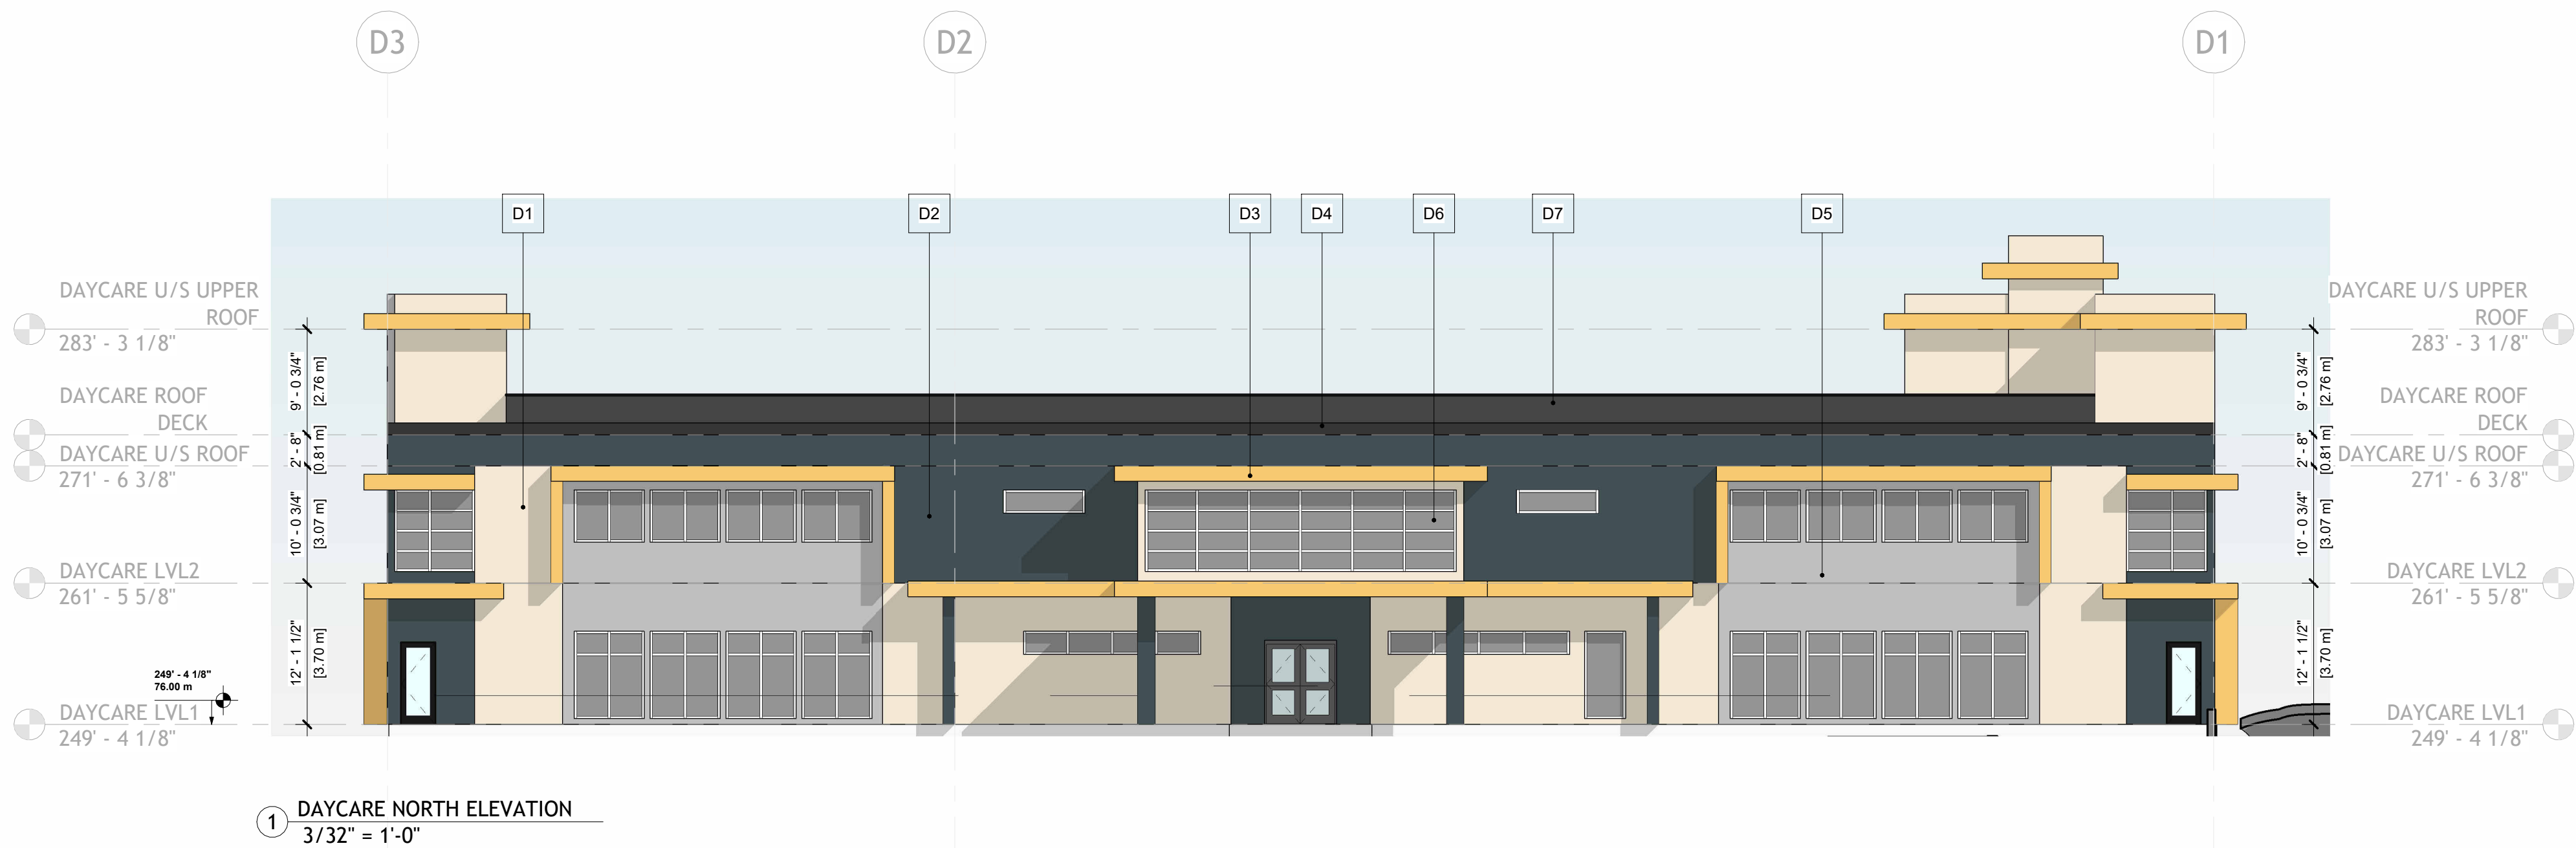


1 DAYCARE NORTH ELEVATION
3/32" = 1'-0"




2 DAYCARE WEST ELEVATION
3/32" = 1'-0"

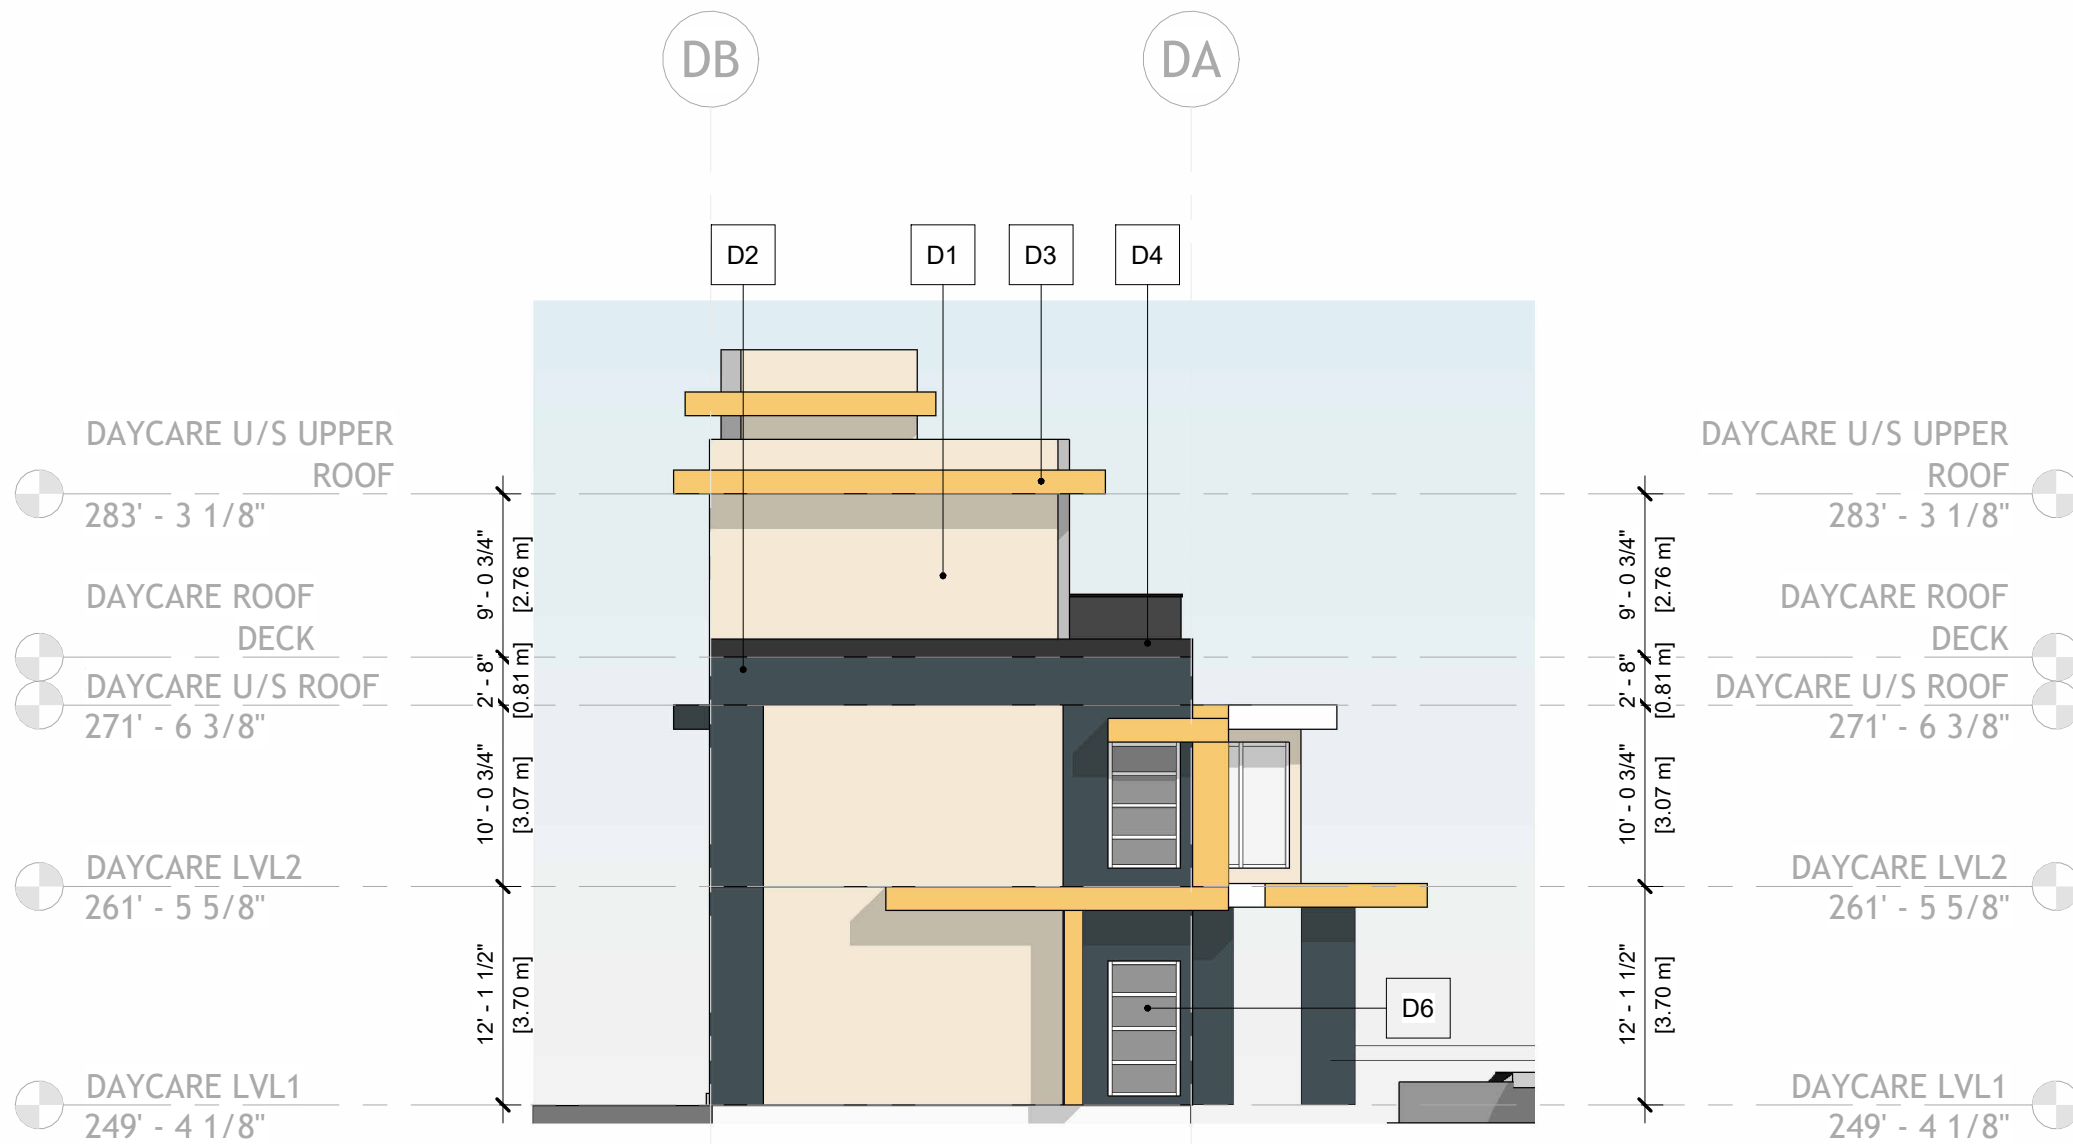

3 DAYCARE EAST ELEVATION
3/32" = 1'-0"

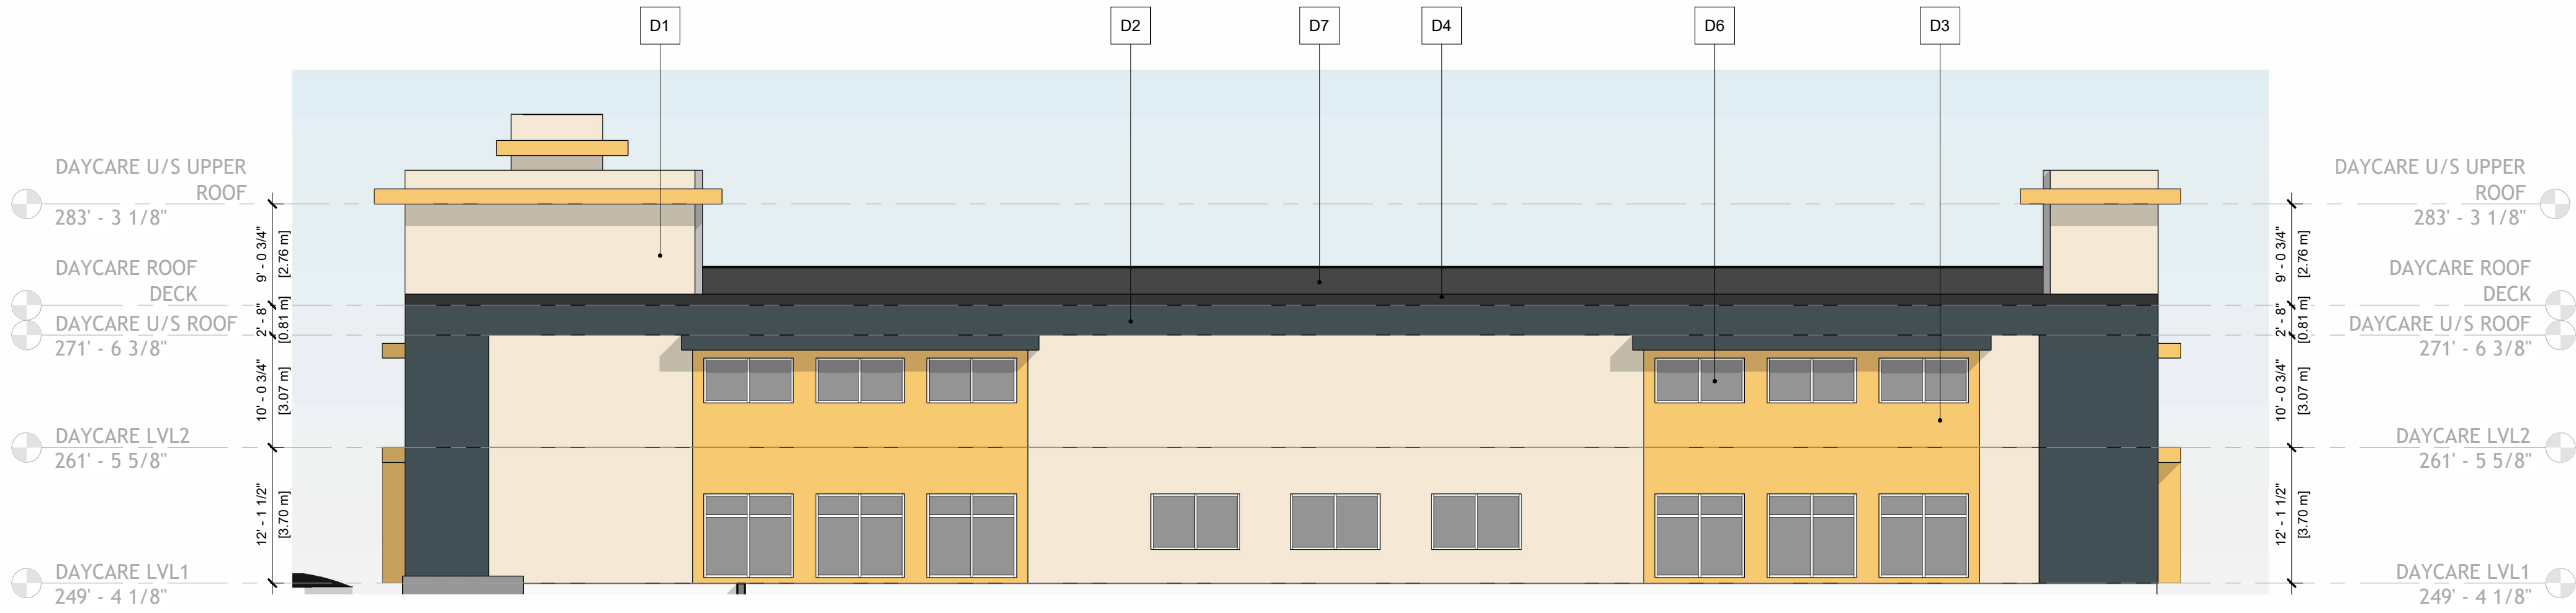

4 DAYCARE SOUTH ELEVATION
3/32" = 1'-0"

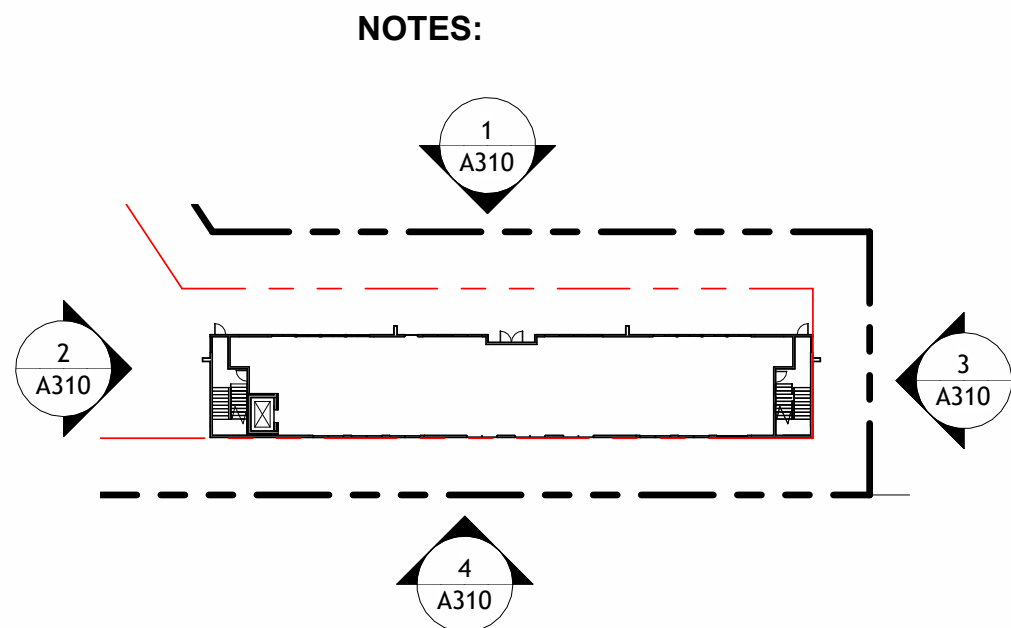

MATERIAL LEGEND - DAYCARE

- D1. HARDIE PANEL - BM-267 (CANVAS)
- D2. HARDIE PANEL - BM-1652 (NAVY MASTERPIECE)
- D3. HARDIE PANEL - BM-172 (SUNNY DAYS)
- D4. HARDIE PANEL - BM-1603 (GRAPHITE)
- D5. HARDIE PANEL - BM-OC-52 (GRAY OWL)
- D6. STOREFRONT WINDOWS & DOORS (ANODIZED ALUMINUM)
- D7. METAL & SAFETY GLASS GUARDRAIL (SIMILAR TO GRAPHITE - METAL)

2026-06-04	L	ISSUED FOR REZONING
2026-03-20	K	FOR DISCUSSION ONLY
2026-03-16	J	FOR DISCUSSION ONLY
2026-03-11	I	FOR DISCUSSION ONLY
2026-03-10	H	FOR DISCUSSION ONLY
2026-02-13	G	FOR DISCUSSION ONLY
2026-02-06	F	FOR DISCUSSION ONLY
2026-02-04	E	FOR DISCUSSION ONLY
2026-01-28	D	FOR DISCUSSION ONLY
2026-01-28	C	FOR DISCUSSION ONLY
2026-01-23	B	FOR DISCUSSION ONLY

DF ARCHITECTURE INC.

350-10851 SHELLBRIDGE WAY, RICHMOND, B.C.
CANADA V6X 2W6
T (604)284-5194 F (604)284-5131
info@dfarchitecture.ca



DF ARCHITECTURE | ATELIERPACIFICARCHITECTURE | BARNETT DENEK ARCHITECTS

GROUP 161 IS NOT AN ARCHITECTURAL FIRM; ALL ARCHITECTURAL SERVICES ARE PROVIDED THROUGH OUR FIRMS THAT HOLD THE CERTIFICATE OF PRACTICE.

PROJECT:

UNISON

20882 - 82 AVENUE, TOWNSHIP OF
LANGLEY, BC

CLIENT:

ISLE OF MANN PROPERTY
GROUP

DRAWN: SS/JL/CM

CHECKED: DS

SCALE: As indicated

JOB NO.: -

DATE: 11 / 2025

SHEET TITLE:


2026-06-04

DAYCARE -
ELEVATIONS

DRAWING
No.

A310

L

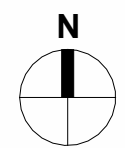

COPYRIGHT RESERVED. THIS PLAN AND DESIGN ARE
AND AT ALL TIMES REMAIN THE EXCLUSIVE PROPERTY
OF DF ARCHITECTURE INC. AND CANNOT BE USED OR
REPRODUCED WITHOUT THE ARCHITECT'S WRITTEN
CONSENT.

2026-06-04 - ISSUED FOR REZONING

C:\Users\samira\Documents\BUILDING_1_samira\WW7A6.rvt

2026-06-04 12:42:01
PM



1 NORTH ELEVATION
3/32" = 1'-0"




2 WEST ELEVATION
3/32" = 1'-0"

MATERIAL LEGEND

- | | |
|--|--|
| 1. HORIZONTAL FIBRE CEMENT SIDING
COLOUR: MEDIUM BROWN | 12. 8X8 WOOD POST AND CROSS BEAMS
COLOUR: NATURAL CEDAR STAIN |
| 2. FIBRE CEMENT PANEL SIDING
WITH CLEAR ANODIZED TRIMS
COLOUR: ARCTIC WHITE | 13. ENTRY DOOR WITH GLAZING
COLOUR: DARK GRAY |
| 3. METAL FLASHING
COLOUR: DARK GRAY | 14. WOOD CANTILEVERED BEAM
COLOUR: NATURAL CEDAR STAIN |
| 4. VINYL WINDOW
COLOUR: DARK GRAY | 15. SPANDREL GLAZING & PANEL
COLOUR: DARK GRAY |
| 5. FIBRE CEMENT FASCIA PANEL
COLOUR: ARCTIC WHITE | 16. SLIDING PATIO DOOR
COLOUR: DARK GRAY |
| 6. SANDBLASTED GLASS IN ALUMINUM
BALCONY GUARDRAIL SYSTEM
COLOUR: DARK GRAY | 17. PATIO DOOR
COLOUR: DARK GRAY |
| 7. 2X6 WINDOW TRIM BOARD - PAINTED
COLOUR: DARK GRAY | 18. HOLLOW METAL DOOR & PSF - PAINTED
COLOUR: DARK GRAY |
| 8. CONCRETE
COLOUR: LIGHT GRAY | 19. METAL OVERHEAD DOOR - PAINTED
COLOUR: DARK GRAY |
| 9. WOOD TRIM/FASCIA - PAINTED
COLOUR: LIGHT GRAY | 20. WOOD LATTICE - STAINED |
| 10. DOUBLE GLAZING SEALED UNITS
IN THERMALLY BROKEN CLEAR
ANODIZED ALUMINUM FRAMES | 21. 1X6 CEDAR BOARD SOFFIT
STAINED. TYPICAL |
| 11. RTU - SCREEN EQUIPMENT
MOUNTED. TYPICAL | 22. WOOD PLANTERS |
| | 23. METAL GRILLEWORK ENCLOURE
WALL/GATE |

NOTES:

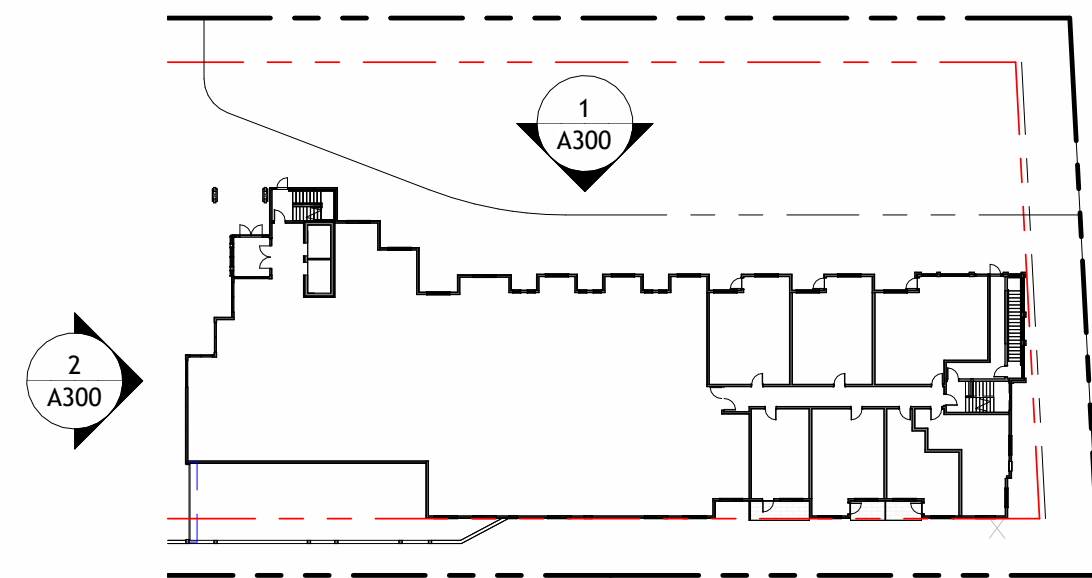

2026-06-04	J	ISSUED FOR REZONING
2026-04-13	H	FOR COORDINATION ONLY
2026-03-20	S	FOR COORDINATION ONLY
2026-03-10	Z	FOR COORDINATION ONLY
2026-02-13	E	FOR COORDINATION ONLY
2026-01-28	D	FOR COORDINATION ONLY
2026-01-14	C	FOR COORDINATION ONLY
2026-01-10	B	FOR COORDINATION ONLY
2025-11-26	A	DP SUBMISSION

DF ARCHITECTURE INC.

350-10851 SHELLBRIDGE WAY, RICHMOND, B.C.
CANADA V6X 2W8
T (604)284-5194 F (604)284-5131
info@dfarchitecture.ca

GROUP 161

DF ARCHITECTURE | ATELIERPACIFIC ARCHITECTURE | BARNETT DENBEK ARCHITECTS

GROUP 161 IS NOT AN ARCHITECTURAL FIRM; ALL
ARCHITECTURAL SERVICES ARE PROVIDED THROUGH
OUR FIRMS THAT HOLD THE CERTIFICATE OF PRACTICE.

PROJECT:

UNISON

20882 - 82 AVENUE, LANGLEY, BC

CLIENT:

ISLE OF MANN PROPERTY GROUP

DRAWN: SS/JL	
CHECKED: DS	
SCALE: As indicated	
JOB NO.: -	
DATE: 11 / 2025	
SHEET TITLE:	2026-06-04


BUILDING 2 - ELEVATIONS

DRAWING No.	A300	J	N I
----------------	------	---	--------

COPYRIGHT RESERVED. THIS PLAN AND DESIGN ARE
AND AT ALL TIMES REMAIN THE EXCLUSIVE PROPERTY
OF DF ARCHITECTURE INC. AND CANNOT BE USED OR
REPRODUCED WITHOUT THE ARCHITECT'S WRITTEN
CONSENT.



1 SOUTH ELEVATION
3/32" = 1'-0"

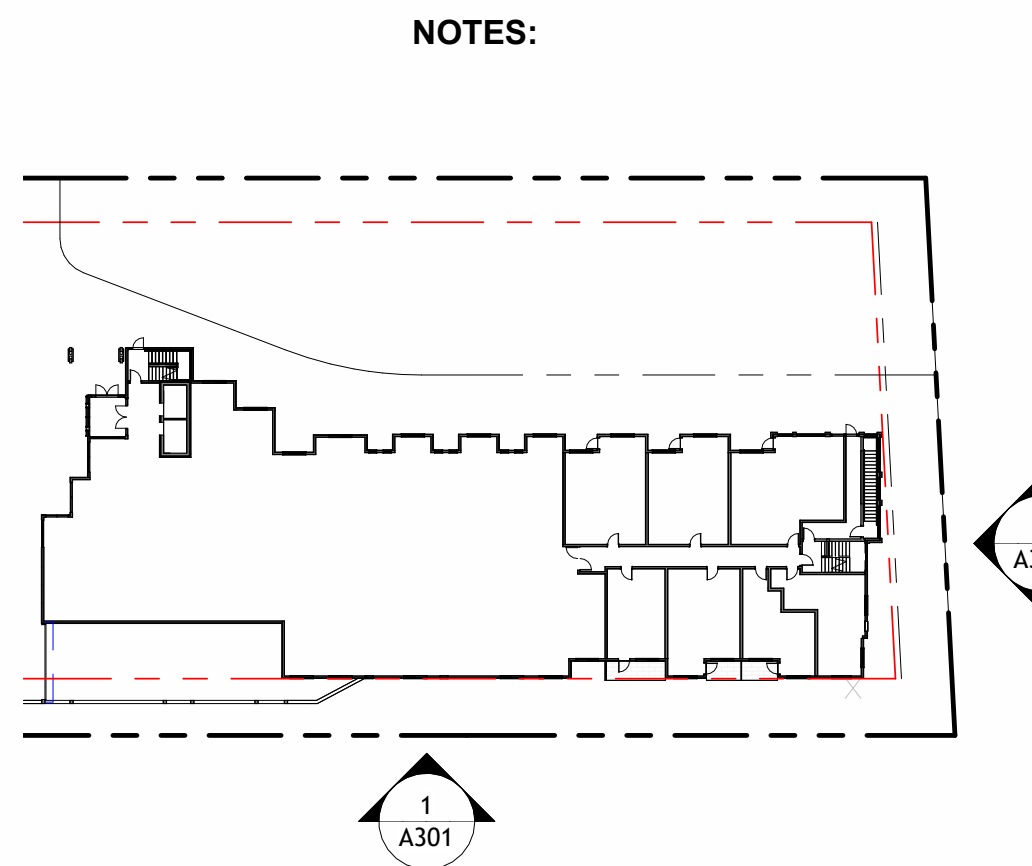

2026-06-04	J	ISSUED FOR REZONING
2026-04-13	H	FOR COORDINATION ONLY
2026-03-20	S	FOR COORDINATION ONLY
2026-03-10	Z	FOR COORDINATION ONLY
2026-02-13	O	FOR COORDINATION ONLY
2026-01-28	D	FOR COORDINATION ONLY
2026-01-18	C	FOR COORDINATION ONLY
2026-01-10	B	FOR COORDINATION ONLY
2025-11-26	A	DP SUBMISSION

DF ARCHITECTURE INC.

350-10851 SHELLBRIDGE WAY, RICHMOND, B.C.
CANADA V6X 2W8
T (604)284-5194 F (604)284-5131
info@dfarchitecture.ca



DF ARCHITECTURE | ATELIER PACIFIC ARCHITECTURE | BARNETT DENBEK ARCHITECTS

GROUP 161 IS NOT AN ARCHITECTURAL FIRM; ALL ARCHITECTURAL SERVICES ARE PROVIDED THROUGH OUR FIRMS THAT HOLD THE CERTIFICATE OF PRACTICE.

PROJECT:

UNISON

20882 - 82 AVENUE, LANGLEY, BC

CLIENT:

ISLE OF MANN PROPERTY
GROUP

DRAWN: SS/JL	
CHECKED: DS	
SCALE: As indicated	
JOB NO.: -	
DATE: 11 / 2025	
SHEET TITLE:	2026-06-04

BUILDING 2 - ELEVATIONS

DRAWING No.	A301	J	N ↑
----------------	------	---	--------

COPYRIGHT RESERVED. THIS PLAN AND DESIGN ARE
AND AT ALL TIMES REMAIN THE EXCLUSIVE PROPERTY
OF DF ARCHITECTURE INC. AND CANNOT BE USED OR
REPRODUCED WITHOUT THE ARCHITECT'S WRITTEN
CONSENT.

MATERIAL LEGEND

- | | |
|--|--|
| 1. HORIZONTAL FIBRE CEMENT SIDING
COLOUR: MEDIUM BROWN | 12. 8X8 WOOD POST AND CROSS BEAMS
COLOUR: NATURAL CEDAR STAIN |
| 2. FIBRE CEMENT PANEL SIDING
WITH CLEAR ANODIZED TRIMS
COLOUR: ARCTIC WHITE | 13. ENTRY DOOR WITH GLAZING
COLOUR: DARK GRAY |
| 3. METAL FLASHING
COLOUR: DARK GRAY | 14. WOOD CANTILEVERED BEAM
COLOUR: NATURAL CEDAR STAIN |
| 4. VINYL WINDOW
COLOUR: DARK GRAY | 15. SPANDREL GLAZING & PANEL
COLOUR: DARK GRAY |
| 5. FIBRE CEMENT FASCIA PANEL
COLOUR: ARCTIC WHITE | 16. SLIDING PATIO DOOR
COLOUR: DARK GRAY |
| 6. SANDBLASTED GLASS IN ALUMINUM
BALCONY GUARDRAIL SYSTEM
COLOUR: DARK GRAY | 17. PATIO DOOR
COLOUR: DARK GRAY |
| 7. 2X6 WINDOW TRIM BOARD - PAINTED
COLOUR: DARK GRAY | 18. HOLLOW METAL DOOR & PSF - PAINTED
COLOUR: DARK GRAY |
| 8. CONCRETE
COLOUR: LIGHT GRAY | 19. METAL OVERHEAD DOOR - PAINTED
COLOUR: DARK GRAY |
| 9. WOOD TRIM/FASCIA - PAINTED
COLOUR: LIGHT GRAY | 20. WOOD LATTICE - STAINED |
| 10. DOUBLE GLAZING SEALED UNITS
IN THERMALLY BROKEN CLEAR
ANODIZED ALUMINUM FRAMES | 21. 1X6 CEDAR BOARD SOFFIT
STAINED. TYPICAL |
| 11. RTU - SCREEN EQUIPMENT
MOUNTED. TYPICAL | 22. WOOD PLANTERS |
| | 23. METAL GRILLEWORK ENCLOURE
WALL/GATE |



2 EAST ELEVATION
3/32" = 1'-0"