

NOTES:

2026-06-04 - ISSUED FOR REZONING

2026-06-04	L	ISSUED FOR REZONING
2026-03-20	K	FOR DISCUSSION ONLY
2026-03-18	J	FOR DISCUSSION ONLY
2026-03-16	I	FOR DISCUSSION ONLY
2026-03-14	H	FOR DISCUSSION ONLY
2026-03-12	G	FOR DISCUSSION ONLY
2026-02-13	F	FOR DISCUSSION ONLY
2026-02-08	E	FOR DISCUSSION ONLY
2026-02-04	D	FOR DISCUSSION ONLY
2026-01-28	C	FOR DISCUSSION ONLY
2026-01-23	B	FOR DISCUSSION ONLY

DF ARCHITECTURE INC.

350-10851 SHELLBRIDGE WAY, RICHMOND, B.C.
CANADA V6X 2W8
T (604)284-5194 F (604)284-5131
info@dfarchitecture.ca



DF ARCHITECTURE | ATELIER PACIFIC ARCHITECTURE | BARNETT DENEK ARCHITECTS

GROUP 161 IS NOT AN ARCHITECTURAL FIRM. ALL ARCHITECTURAL SERVICES ARE PROVIDED THROUGH OUR FIRMS THAT HOLD THE CERTIFICATE OF PRACTICE.

PROJECT:

UNISON

20882 - 82 AVENUE, TOWNSHIP OF LANGLEY, BC

CLIENT:

ISLE OF MANN PROPERTY GROUP

DRAWING: SS/JL/CM

CHECKED: DS

SCALE: 1/16" = 1'-0"

JOB NO.: -

DATE: 11 / 2025

SHEET TITLE:


2026-06-04

SITE PLAN

DRAWING No.

A110


L

 

COPYRIGHT RESERVED. THIS PLAN AND DESIGN ARE, AND AT ALL TIMES REMAIN THE EXCLUSIVE PROPERTY OF: DF ARCHITECTURE INC. AND CANNOT BE USED OR REPRODUCED WITHOUT THE ARCHITECT'S WRITTEN CONSENT.

C:\Users\samira\Documents\BUILDING_1_samira\WW7A6.rvt

2026-06-04 12:41:00 PM

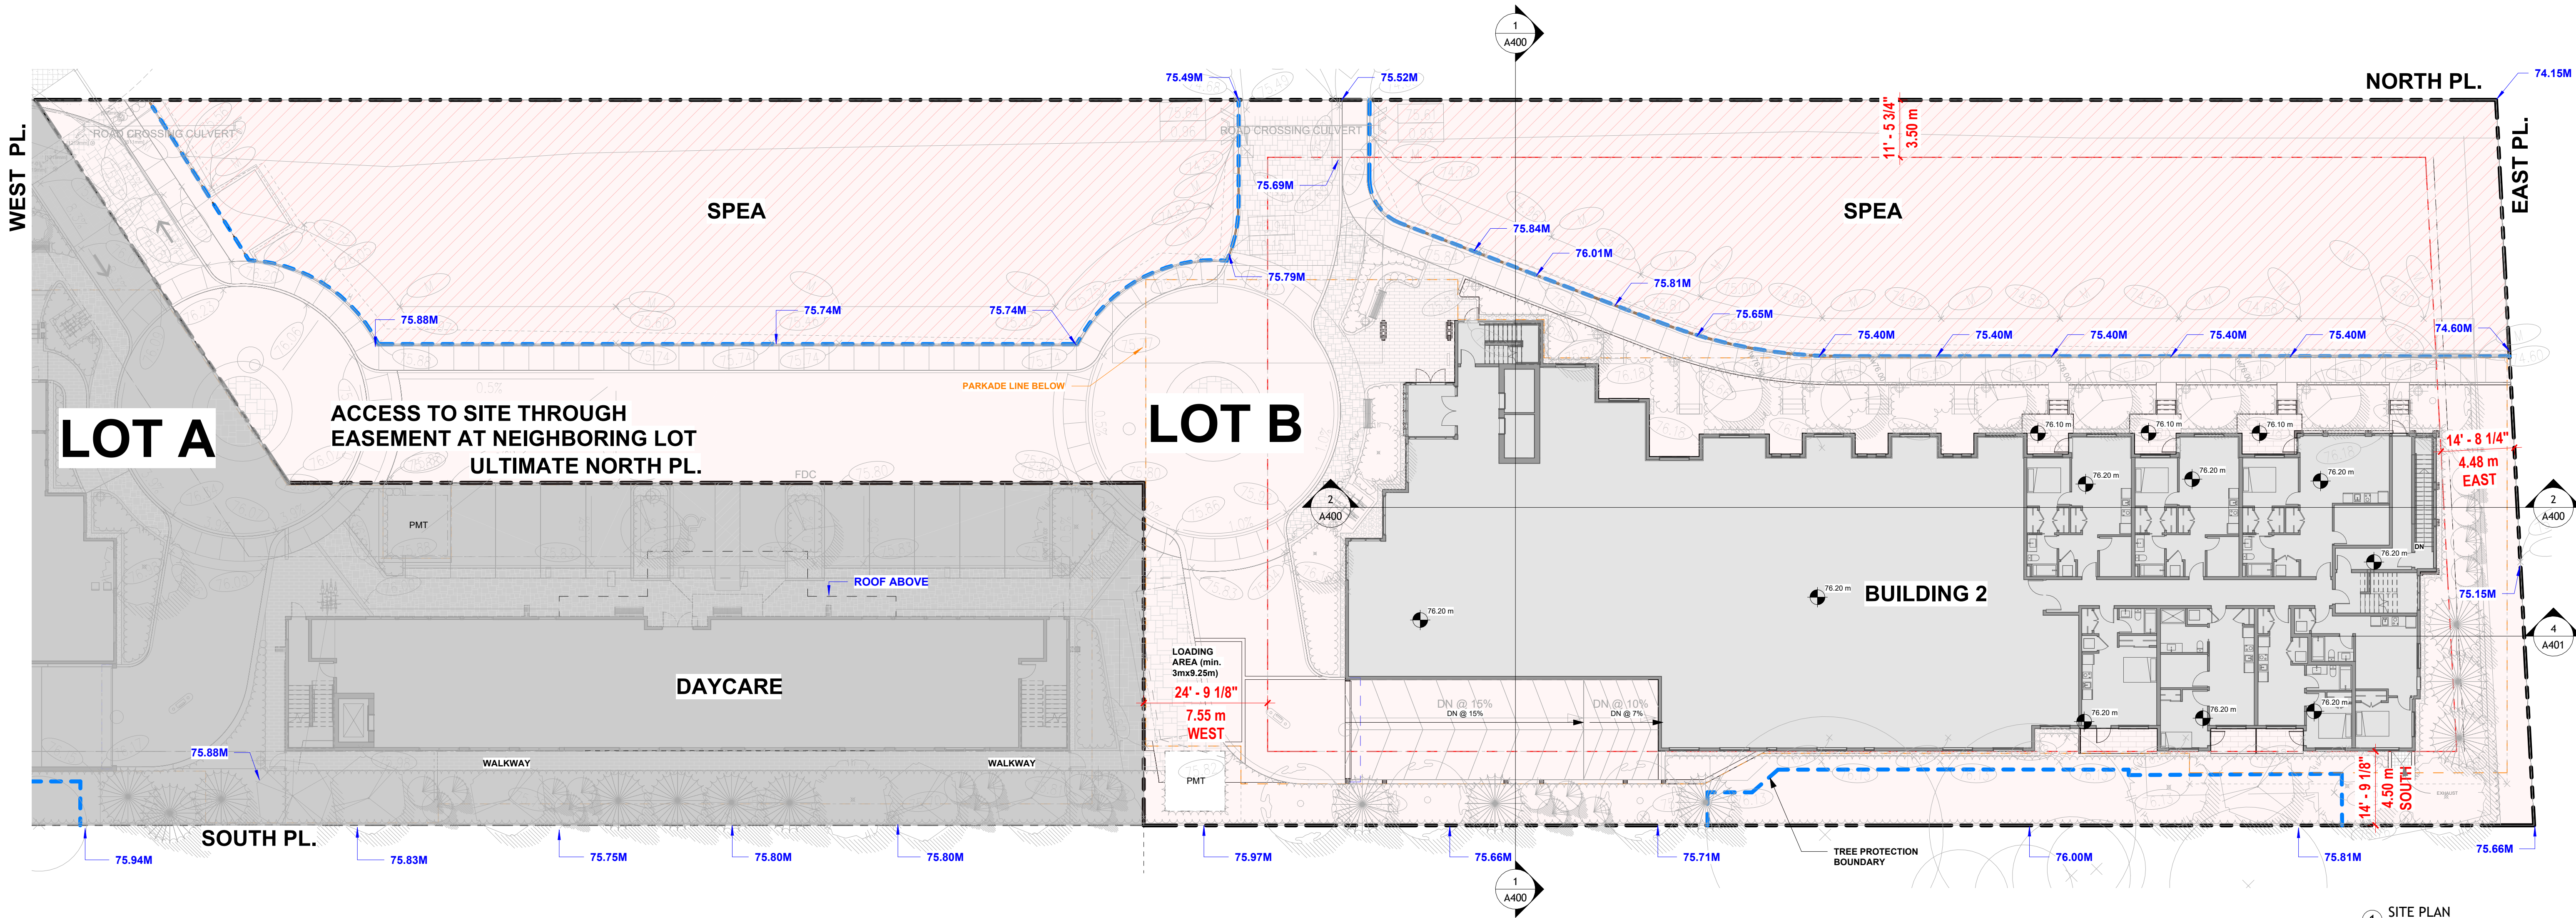

NOTES:

2026-06-04	J	ISSUED FOR REZONING
2026-04-20	U	FOR COORDINATION ONLY
2026-04-13	TH	FOR COORDINATION ONLY
2026-03-20	S	FOR COORDINATION ONLY
2026-03-10	F	FOR COORDINATION ONLY
2026-02-13	E	FOR COORDINATION ONLY
2026-01-29	D	FOR COORDINATION ONLY
2026-01-18	C	FOR COORDINATION ONLY
2026-01-18	B	FOR COORDINATION ONLY
2025-11-26	A	DP SUBMISSION

DF ARCHITECTURE INC.

350-10851 SHELLBRIDGE WAY, RICHMOND, B.C.
CANADA V6X 2W9
T (604)284-5194 F (604)284-5131
info@dfarchitecture.ca

GROUP 161

DF ARCHITECTURE | ATELIER PACIFIC ARCHITECTURE | BARNETT DEMBEK ARCHITECTS

GROUP 161 IS NOT AN ARCHITECTURAL FIRM. ALL ARCHITECTURAL SERVICES ARE PROVIDED THROUGH OUR FIRMS THAT HOLD THE CERTIFICATE OF PRACTICE.

PROJECT:

UNISON

20882 - 82 AVENUE, LANGLEY, BC

CLIENT:

ISLE OF MANN PROPERTY GROUP

1 SITE PLAN
1/16" = 1'-0"

DRAWN: SS/JL	
CHECKED: DS	
SCALE: 1/16" = 1'-0"	
JOB NO.: -	
DATE: 11 / 2025	
SHEET TITLE:	2026-06-04

SITE PLAN

DRAWING No.	A100	J	N
-------------	------	---	---

COPYRIGHT RESERVED. THIS PLAN AND DESIGN ARE AND AT ALL TIMES REMAIN THE EXCLUSIVE PROPERTY OF DF ARCHITECTURE INC. AND CANNOT BE USED OR REPRODUCED WITHOUT THE ARCHITECT'S WRITTEN CONSENT.

2026-06-04 - ISSUED FOR REZONING

C:\Users\samila\Documents\UNISON_DP BUILDING 2_samila\WVA& n.r

2026-06-04 12:39:01 PM