

Drawing List

DWG. NO.	DRAWING TITLE
Architectural	
0.0	COVER
0.2	SURVEY PLAN
0.3	CONTEXT PLAN
A1.1	SITE PLAN
A1.2	FIRST FLOOR PLAN
A1.3	SECOND FLOOR / ROOF PLAN
A2.1	ELEVATIONS
A2.2	ELEVATIONS
A3.1	SECTION

DWG. NO.	DRAWING TITLE
Landscape	
L1	LANDSCAPE PLAN
L2	LANDSCAPE DETAILS
L3	LANDSCAPE SPECIFICATIONS



STREET



LANE

SPARKLING STARS LEARNING CENTER

3136 271 ST
LANGLEY TWP. B.C.

Owner:
Cicelia Lahnin


TEL: 778-706-9133
EMAIL: stnawly@gmail.com

Architectural:
GERRY BLONSKI ARCHITECT
SUITE 1A - 12468 - 82 AVE.,
SURREY, B.C. V3W 3E9

TEL: (604) 572 3608
FAX: (604) 572 3760
EMAIL: gerry@gerryblonskiarchitect.com
CONTACT: Gerry Blonski, a.i.b.c.

Landscape:
M2 LANDSCAPE ARCHITECTURE
SUITE 220 - 26 LORNE MEWS
NEW WESTMINSTER, B.C. V2M 3L7

TEL: (604) 533 0044
EMAIL: office@m2la.com
CONTACT:

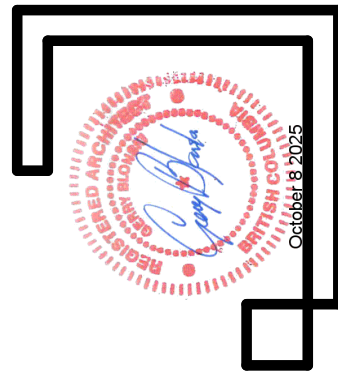


Gerry Blonski
architect a.i.b.c.

Ph: (604) 572-3608
Email: gerry@gerryblonskiarchitect.com
Suite 1A - 12468 - 82nd Ave., Surrey, B.C. V3W 3E9



1 WEST ELEVATION (FRONT)
1/4" = 1'-0"

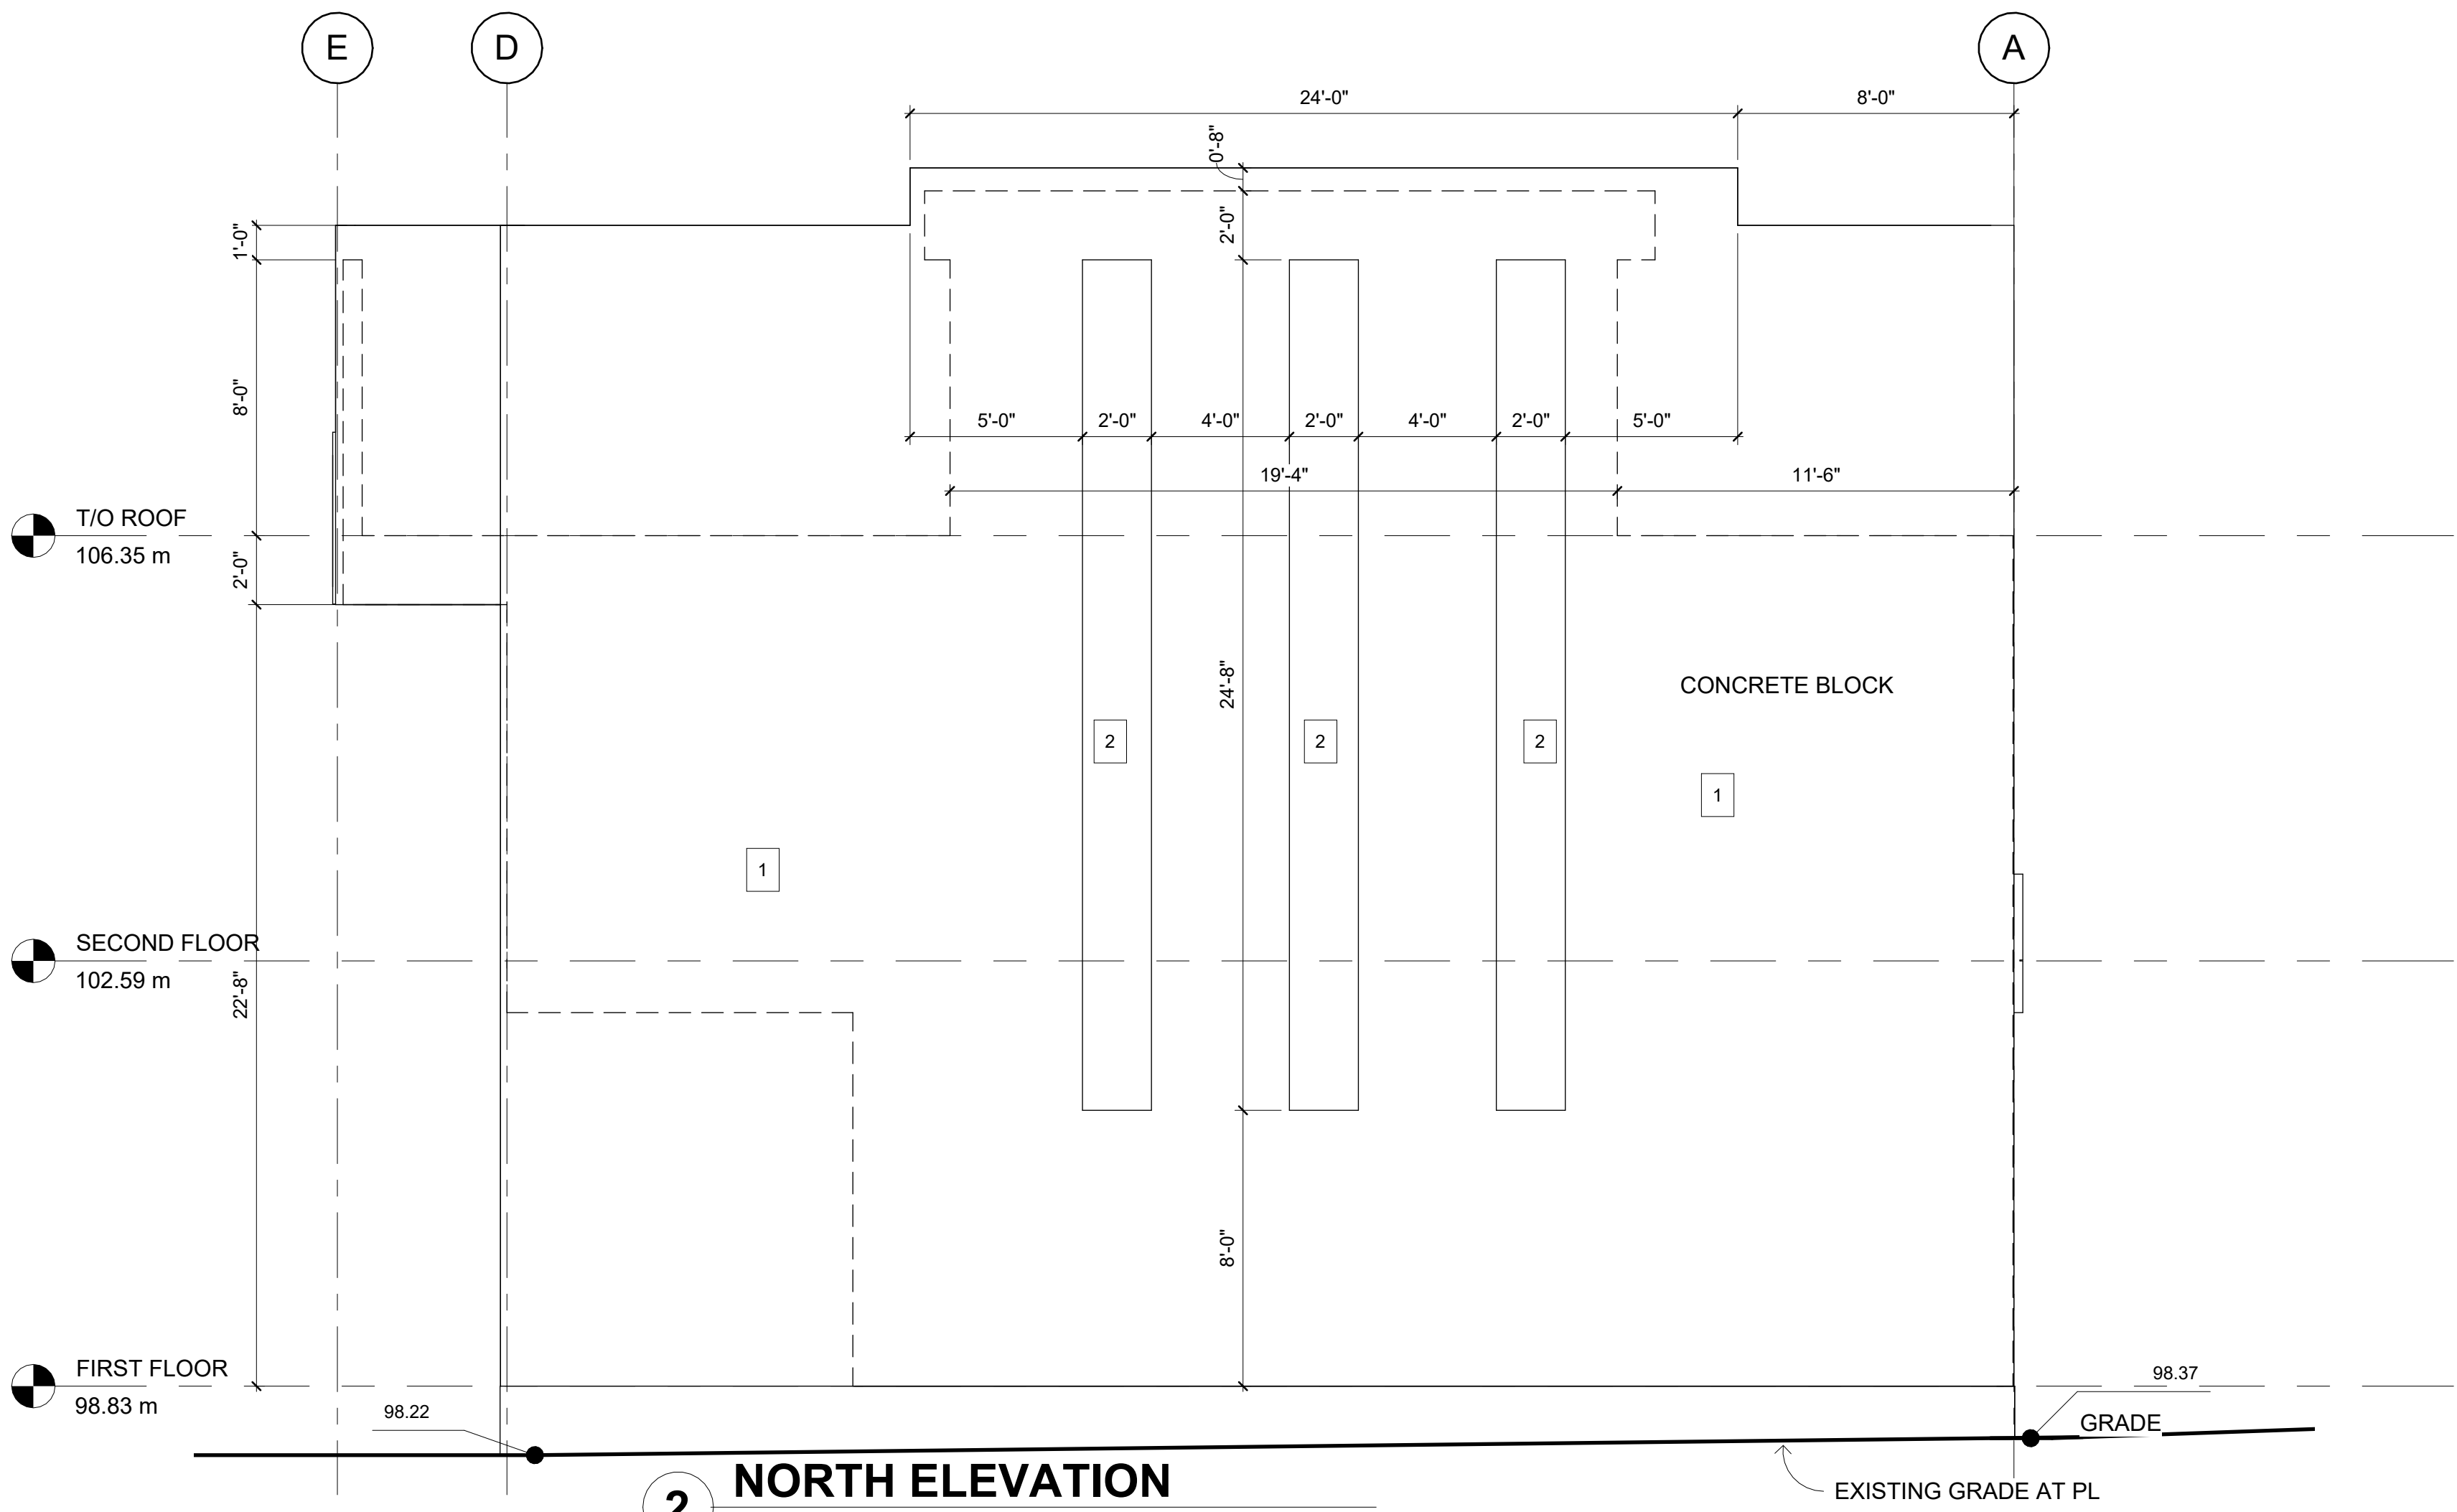

2 NORTH ELEVATION
1/4" = 1'-0"


TAG	MATERIAL	FINISH	COLOUR
1	CONCRETE BLOCK (BASIC)	PAINT	CC-336: WILD MUSHROOM
2	CONCRETE BLOCK (VERTICAL PATTERN)	PAINT	WHITE
3	STUCCO	PAINT	CC-336: WILD MUSHROOM
4	FASCIA (SECOND FLOOR MULLIONS)	HARDI	WHITE
5	SPANDREL PANEL	HARDI BASE PANEL PAINT BM 161: BRILLIANT AMBER HARDI SQUARES PAINT BM 553: RICHMOND GREEN	
6	SIGN BOARD	HARDI	PAINT BM 161: BRILLIANT AMBER
7	MULLION (FIRST FLOOR)	HARDI	BLACK
8	FIRST FLOOR COLUMN	PAINT	BM CC510: BUCKHORN
9	DOOR/ FRAMES (METAL, FIRST FLOOR)	PAINT	BM CC510: BUCKHORN
10	FIRST FLOOR GLAZING	CLEAR	
11	SECOND FLOOR GLAZING	BLUE TINT	
12	ROOF GUARD GLAZING	BLUE TINIT	
13	SECOND FLOOR SPANDREL GLASS	BLUE TINT	
14	ALUMINUM (DOORS/FRAMES)	WHITE	

Oct. 1, 2025 REVISED FOR
FRASER HEALTH

ELEVATIONS

SPARKLING STARS
LEARNING CENTER
3136 271 ST
LANGLEY TWP. B.C.

Gerry Blonski
architect a.i.b.c.

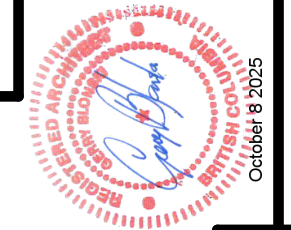

Ph : 604-572-3608
Email: gerry@blonskiarchitect.com


Suite 1A - 12488 - 82nd Ave. - Surrey, B.C. V3W 3E9

Checked: -


Drawn: NM

Job No. 25-05

A2.1

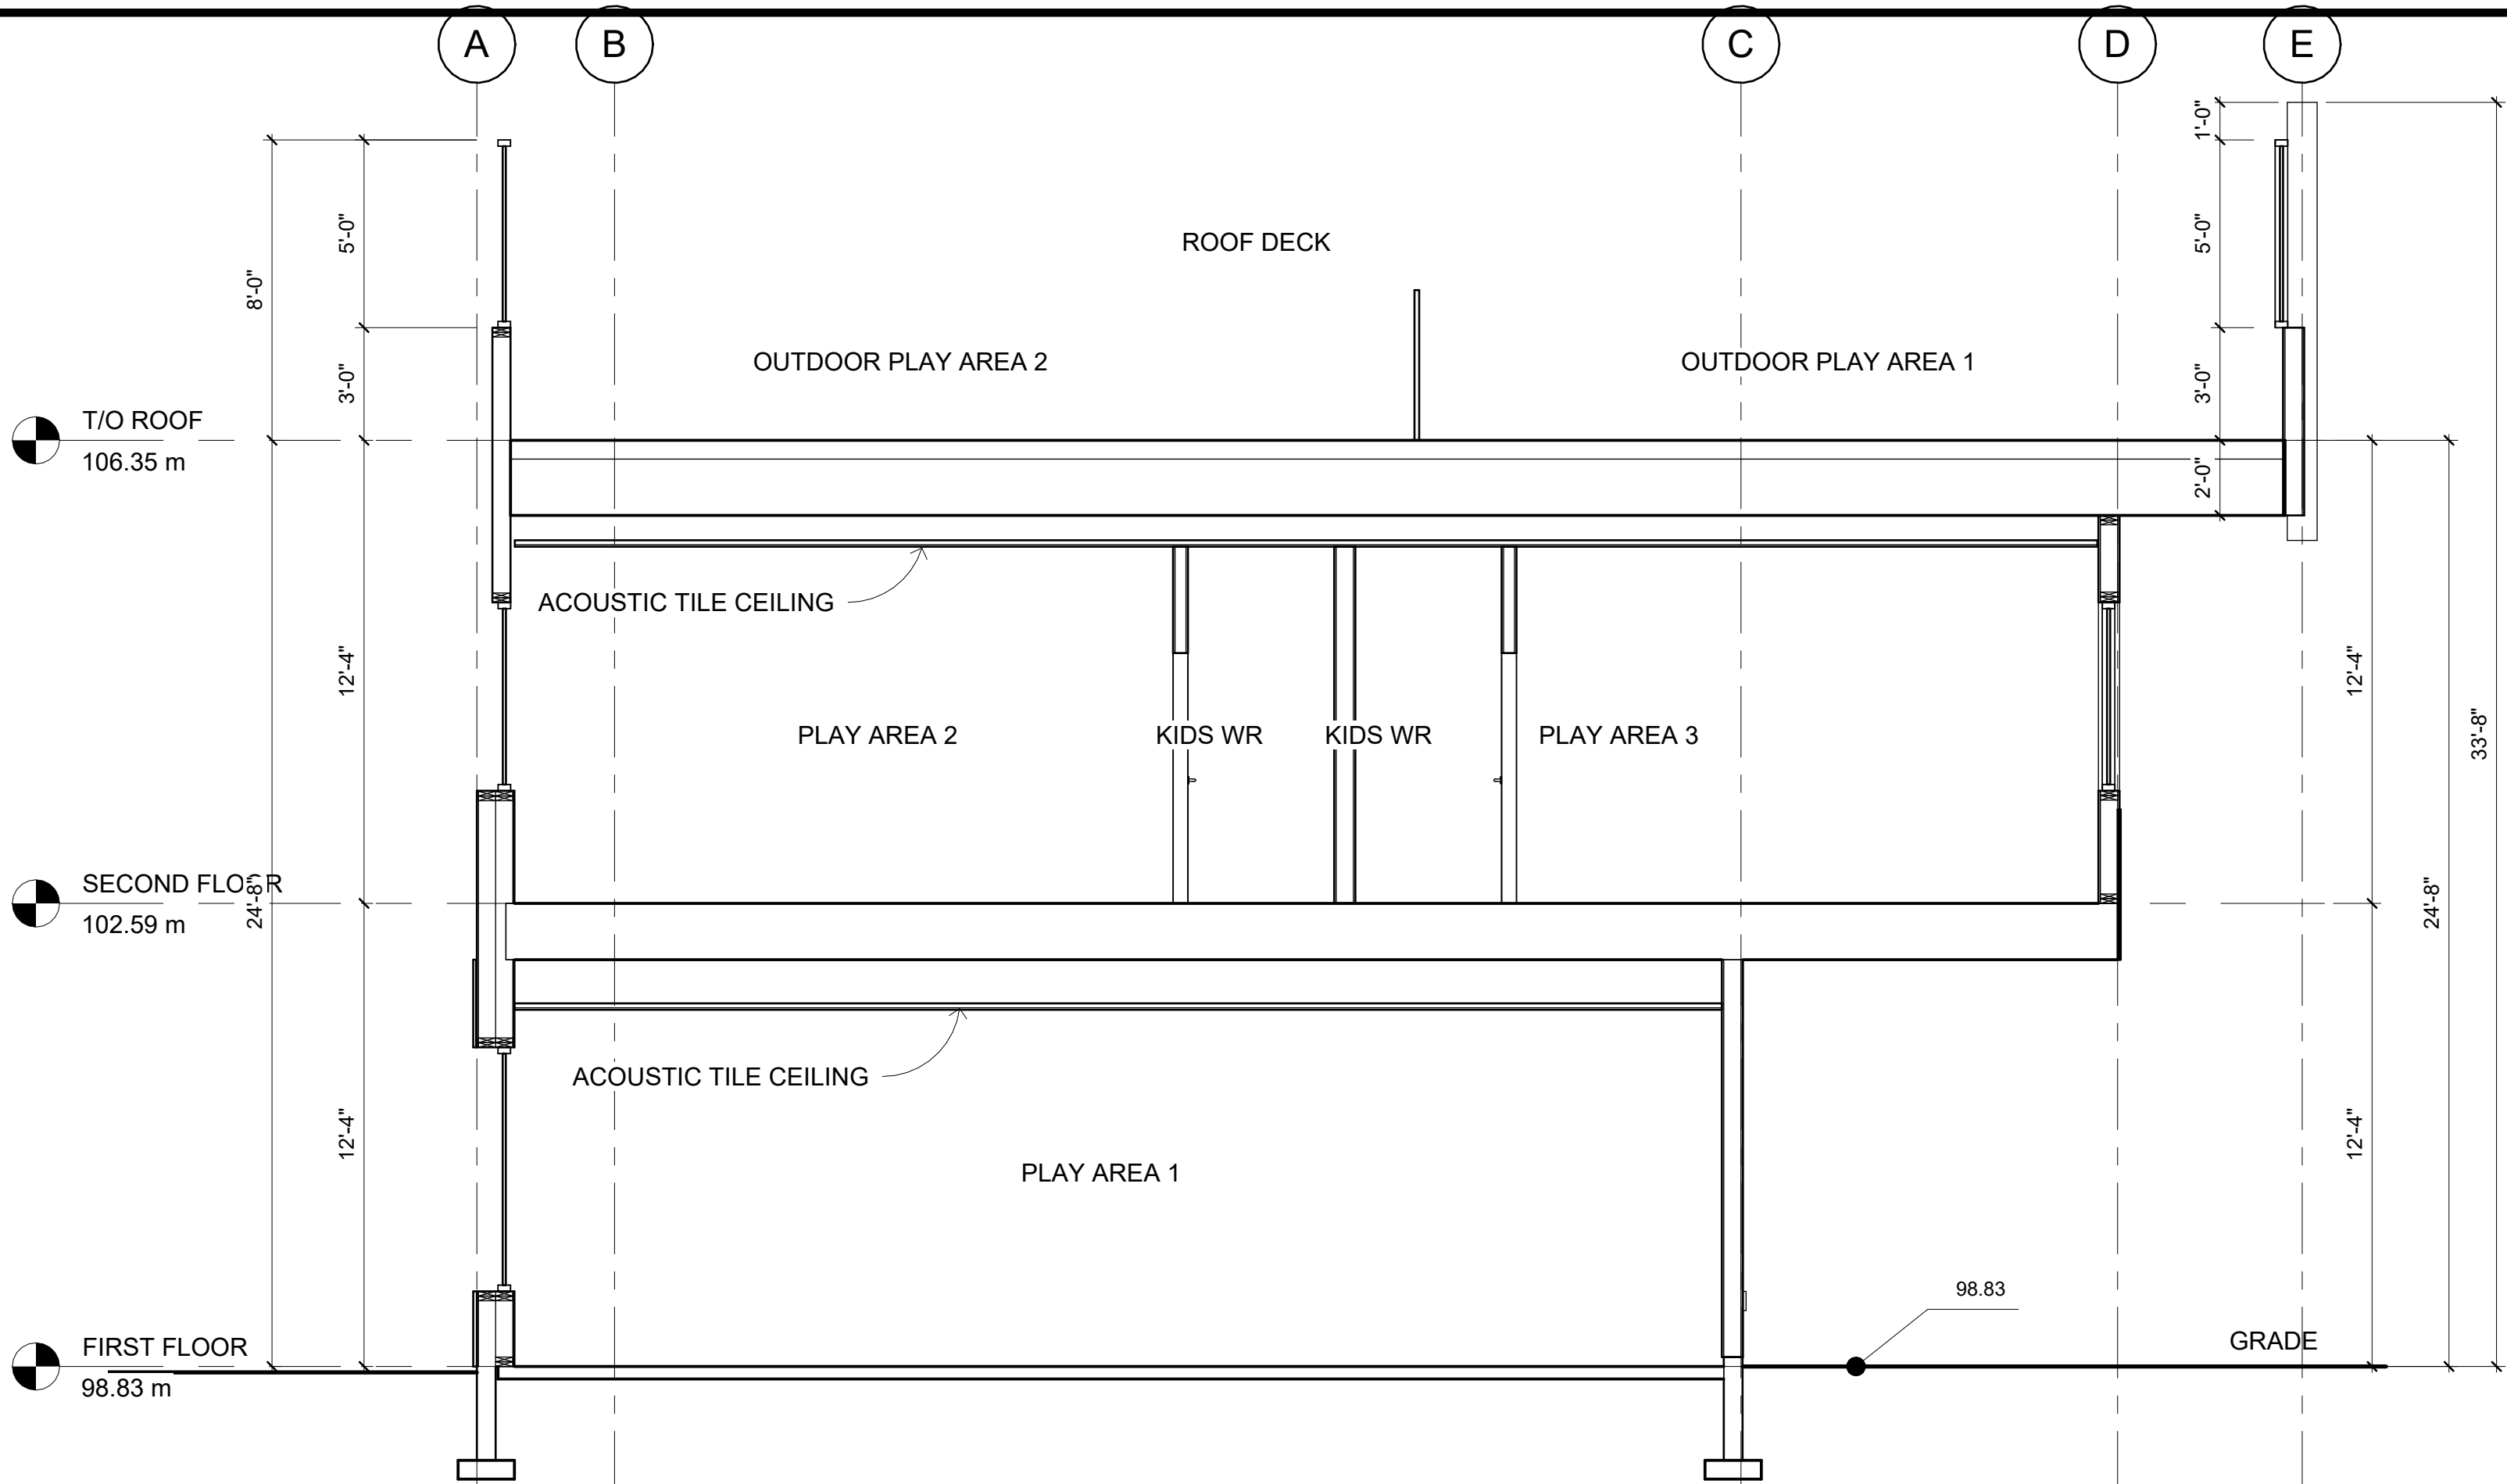

1 SECTION
1/4" = 1'-0"

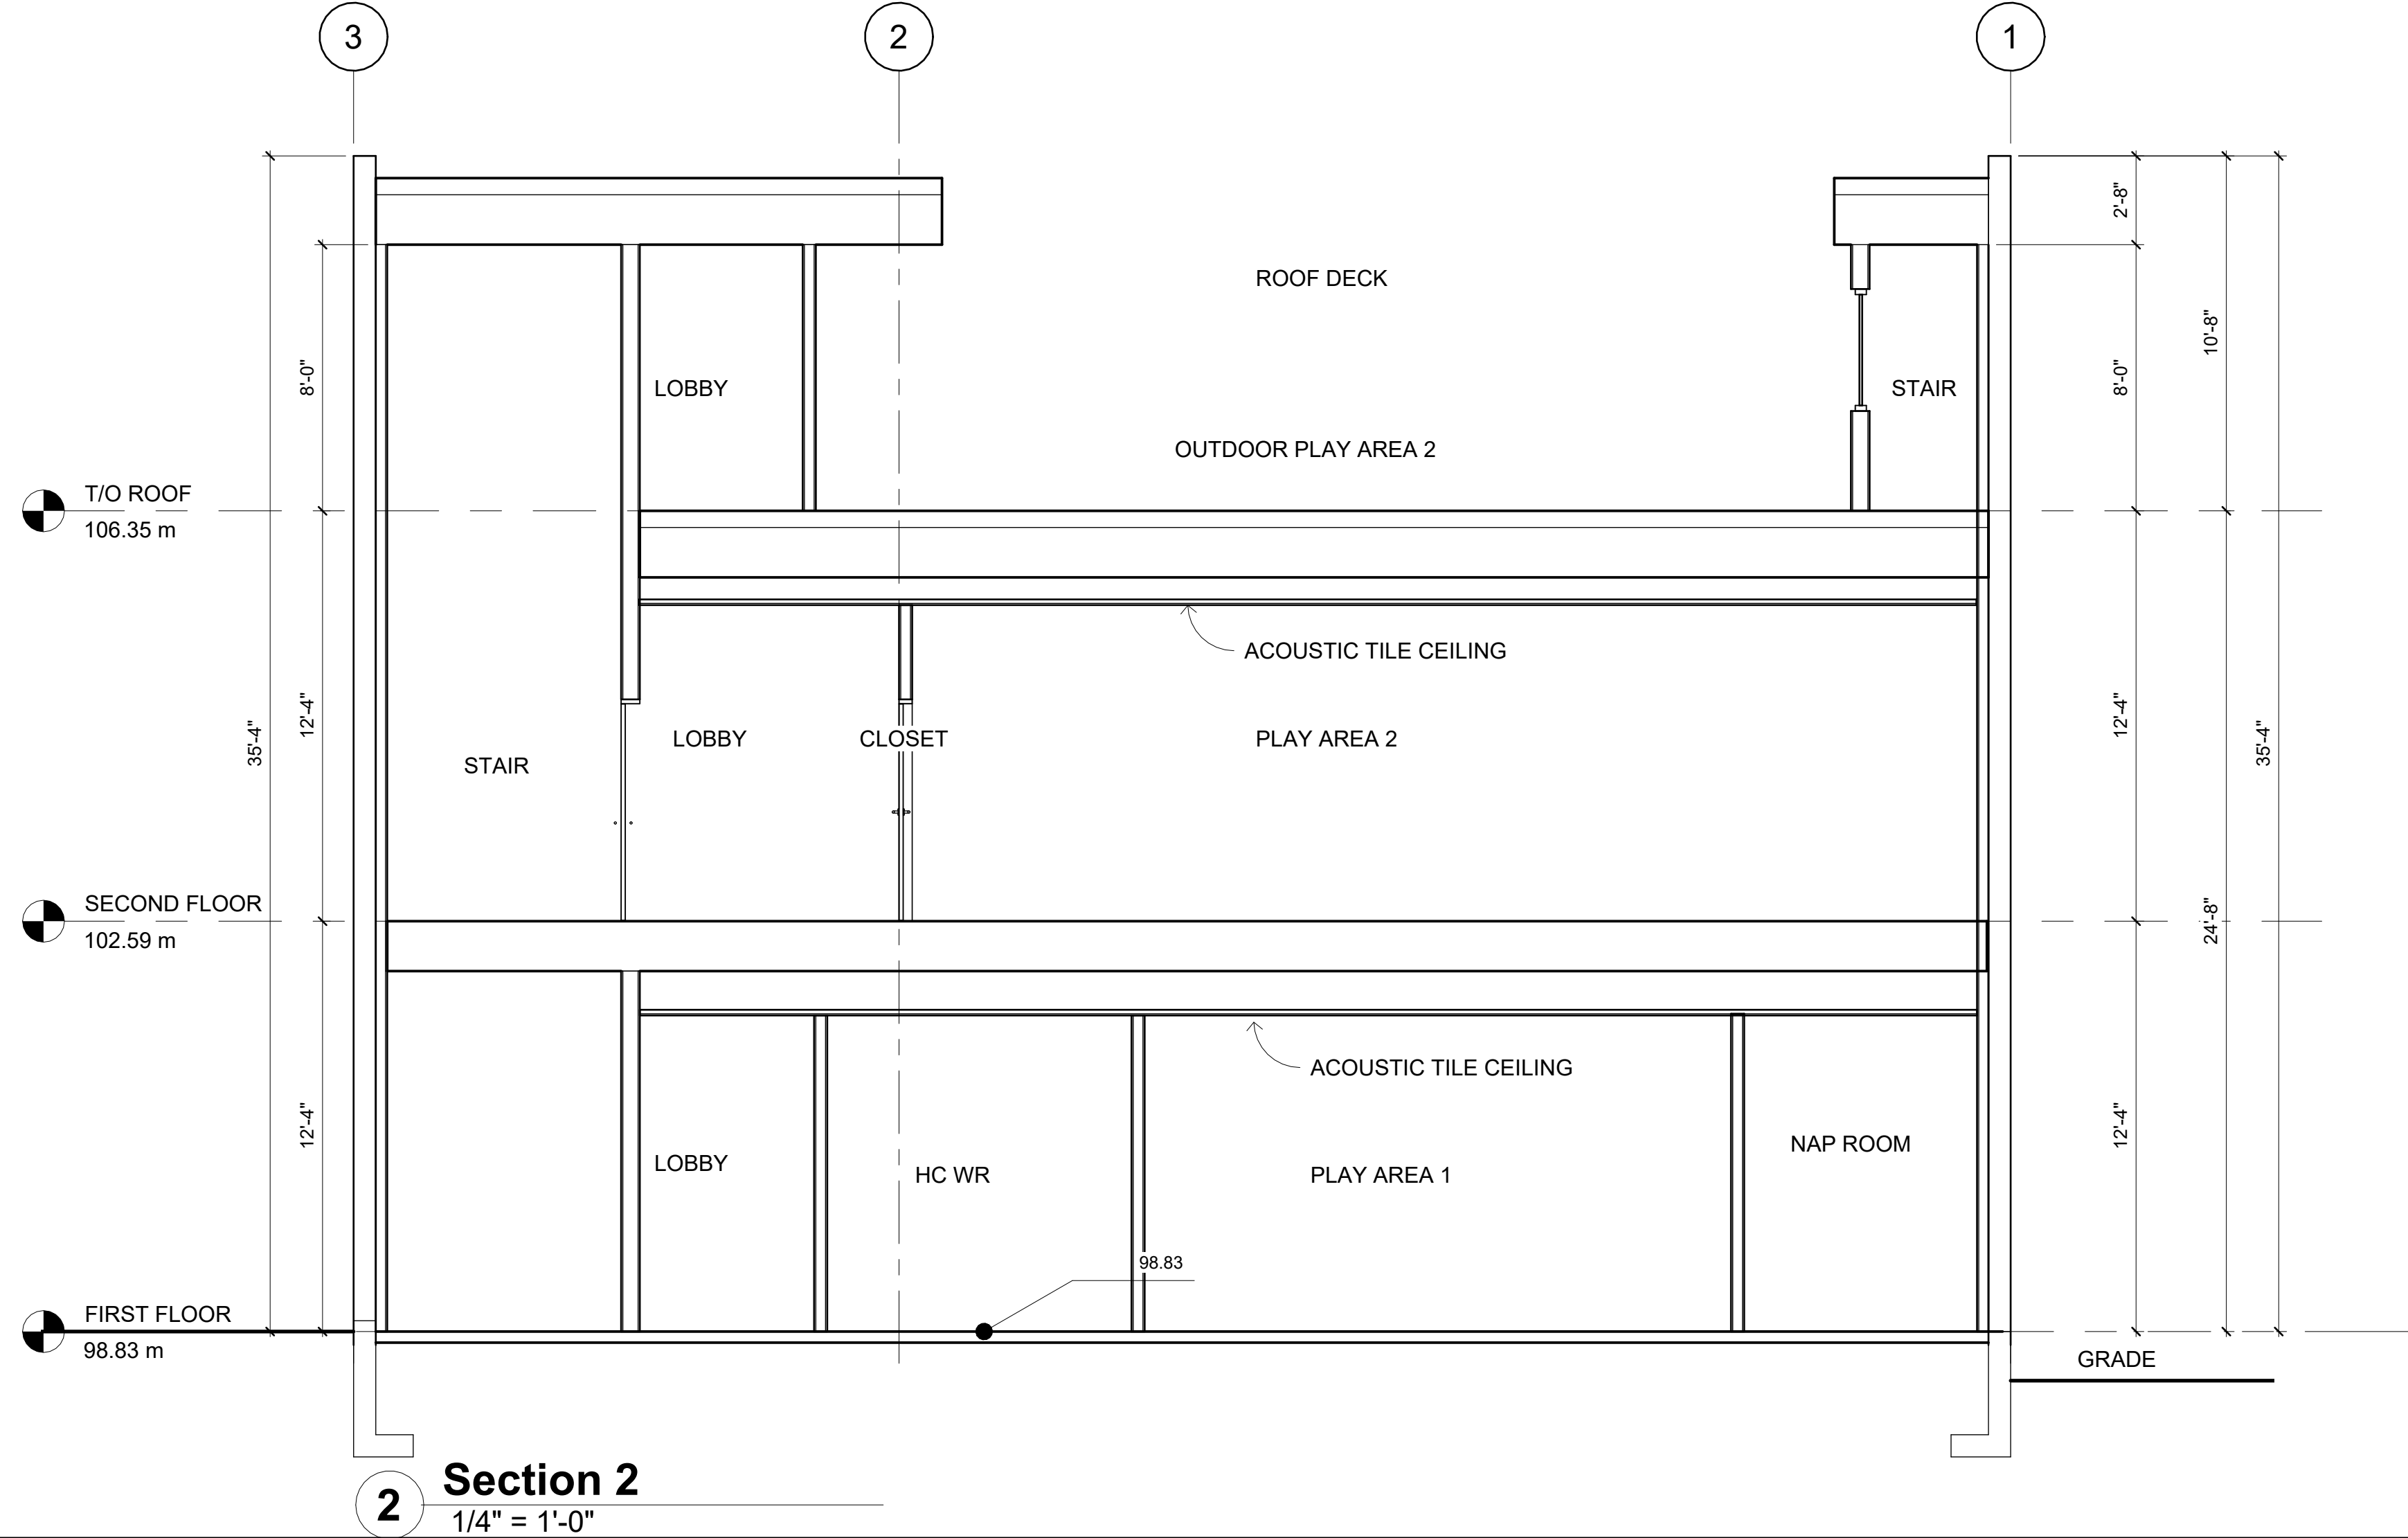

2 Section 2
1/4" = 1'-0"

Oct. 1, 2025 REVISED FOR
FRASER HEALTH

SECTION

A3.1

SPARKLING STARS
LEARNING CENTER

3136 271 ST
LANGLEY TWP . B.C.

Gerry Blonski
architect a.i.b.c.

Suite 1A - 12468 - 82nd Ave. - Surrey, B.C. V3W 3E9

Ph : 604-572-3608
Email: gerry@gerryblonskiarchitect.com

