




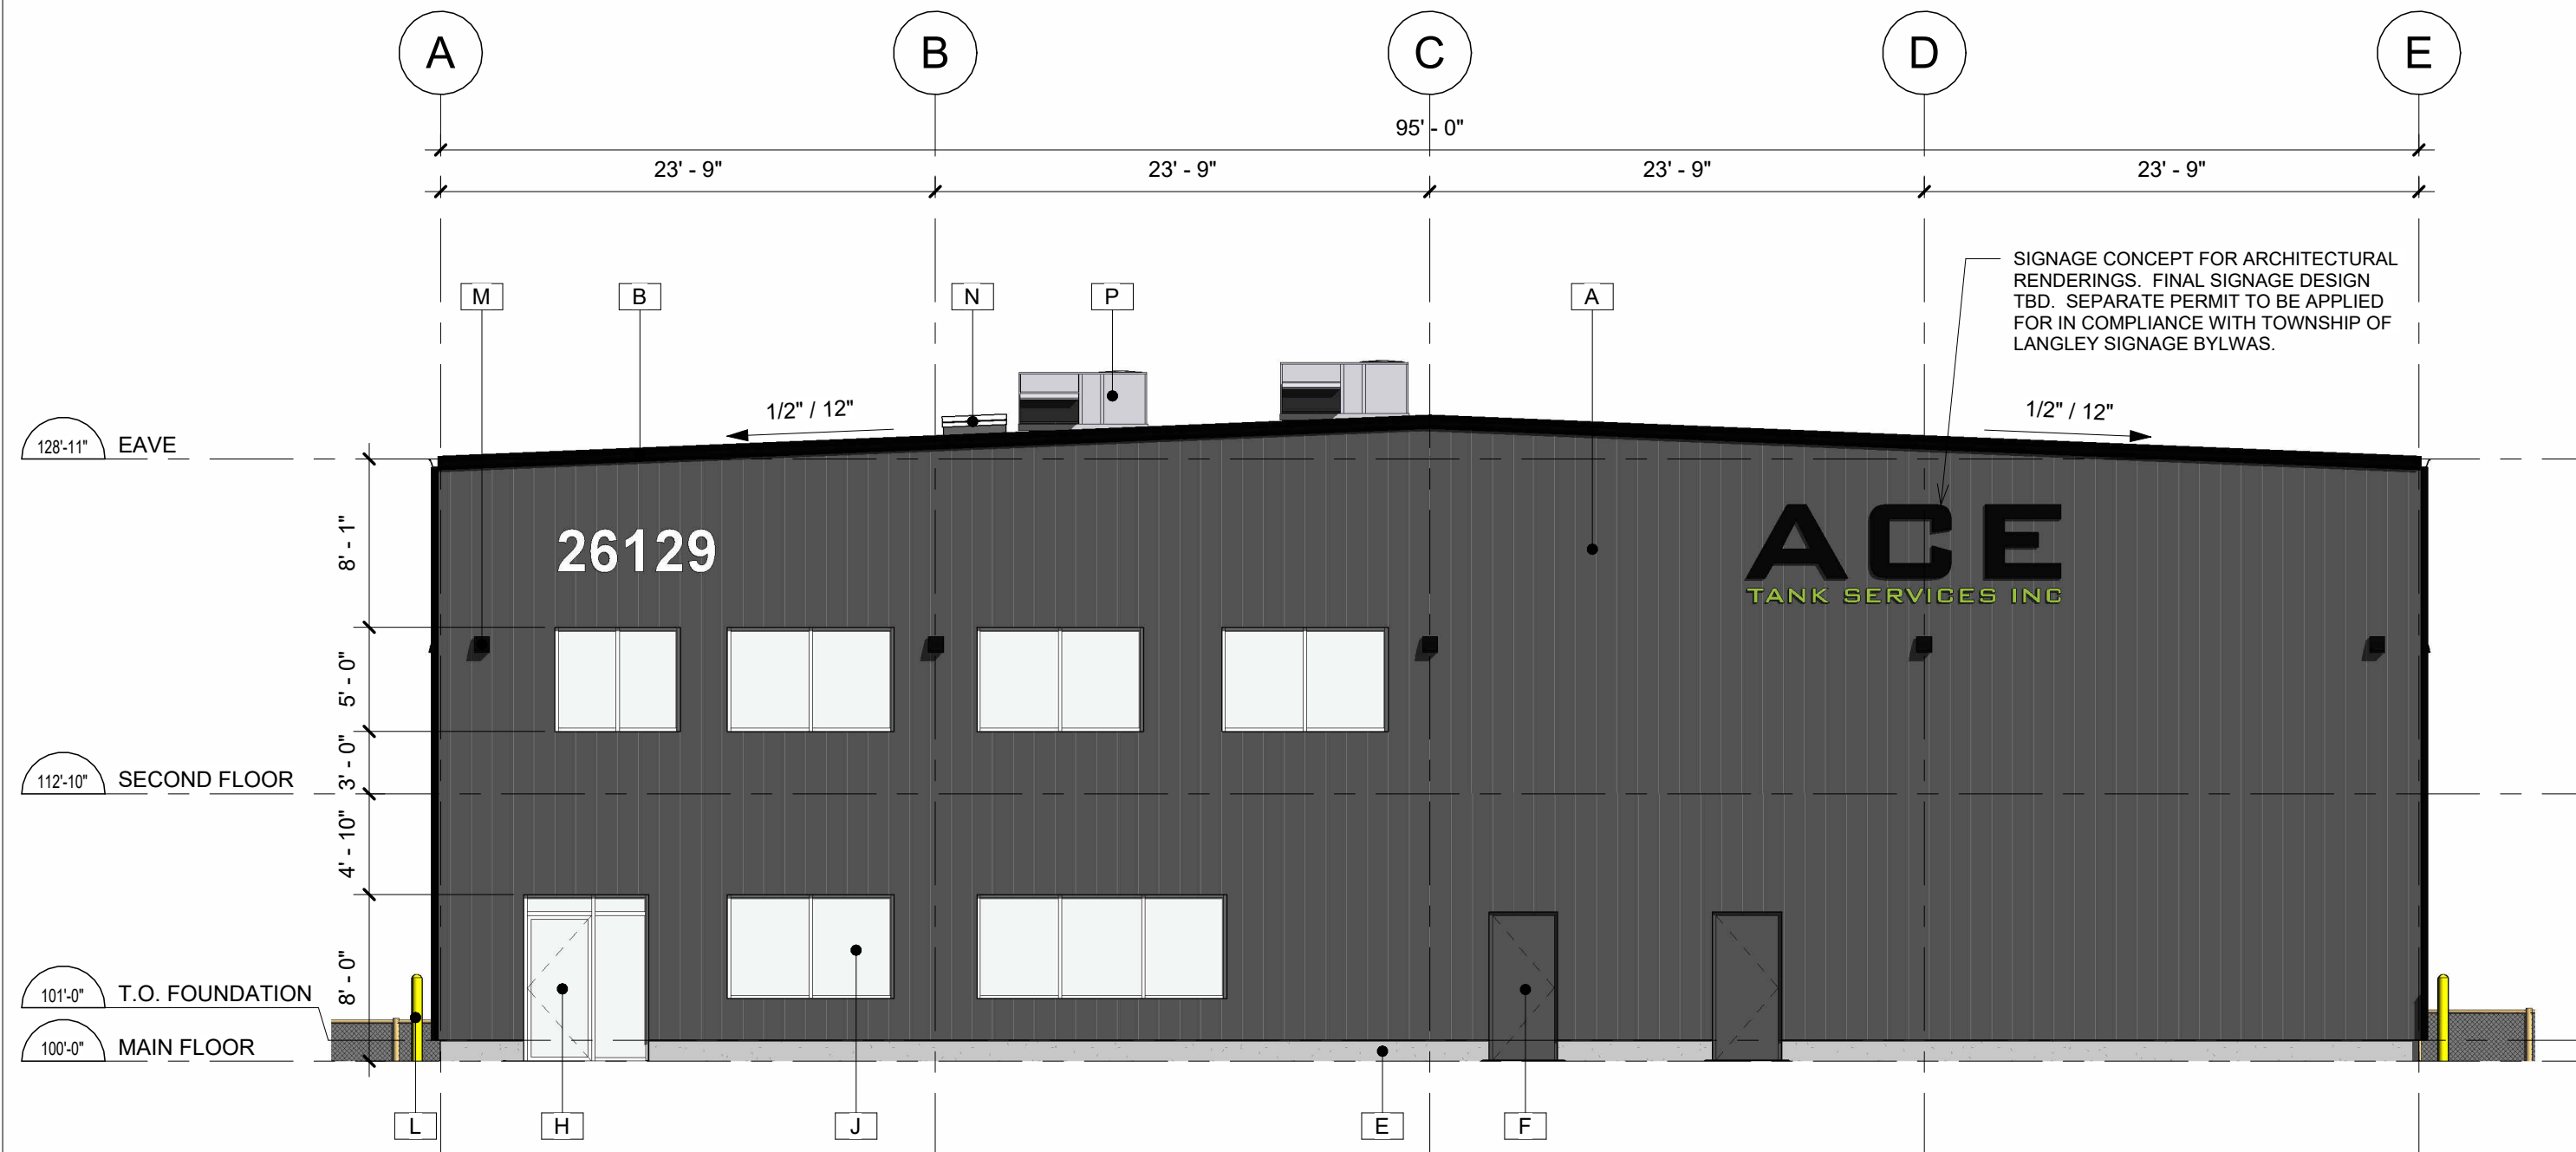

1 SOUTH ELEVATION
1/8" = 1'-0"

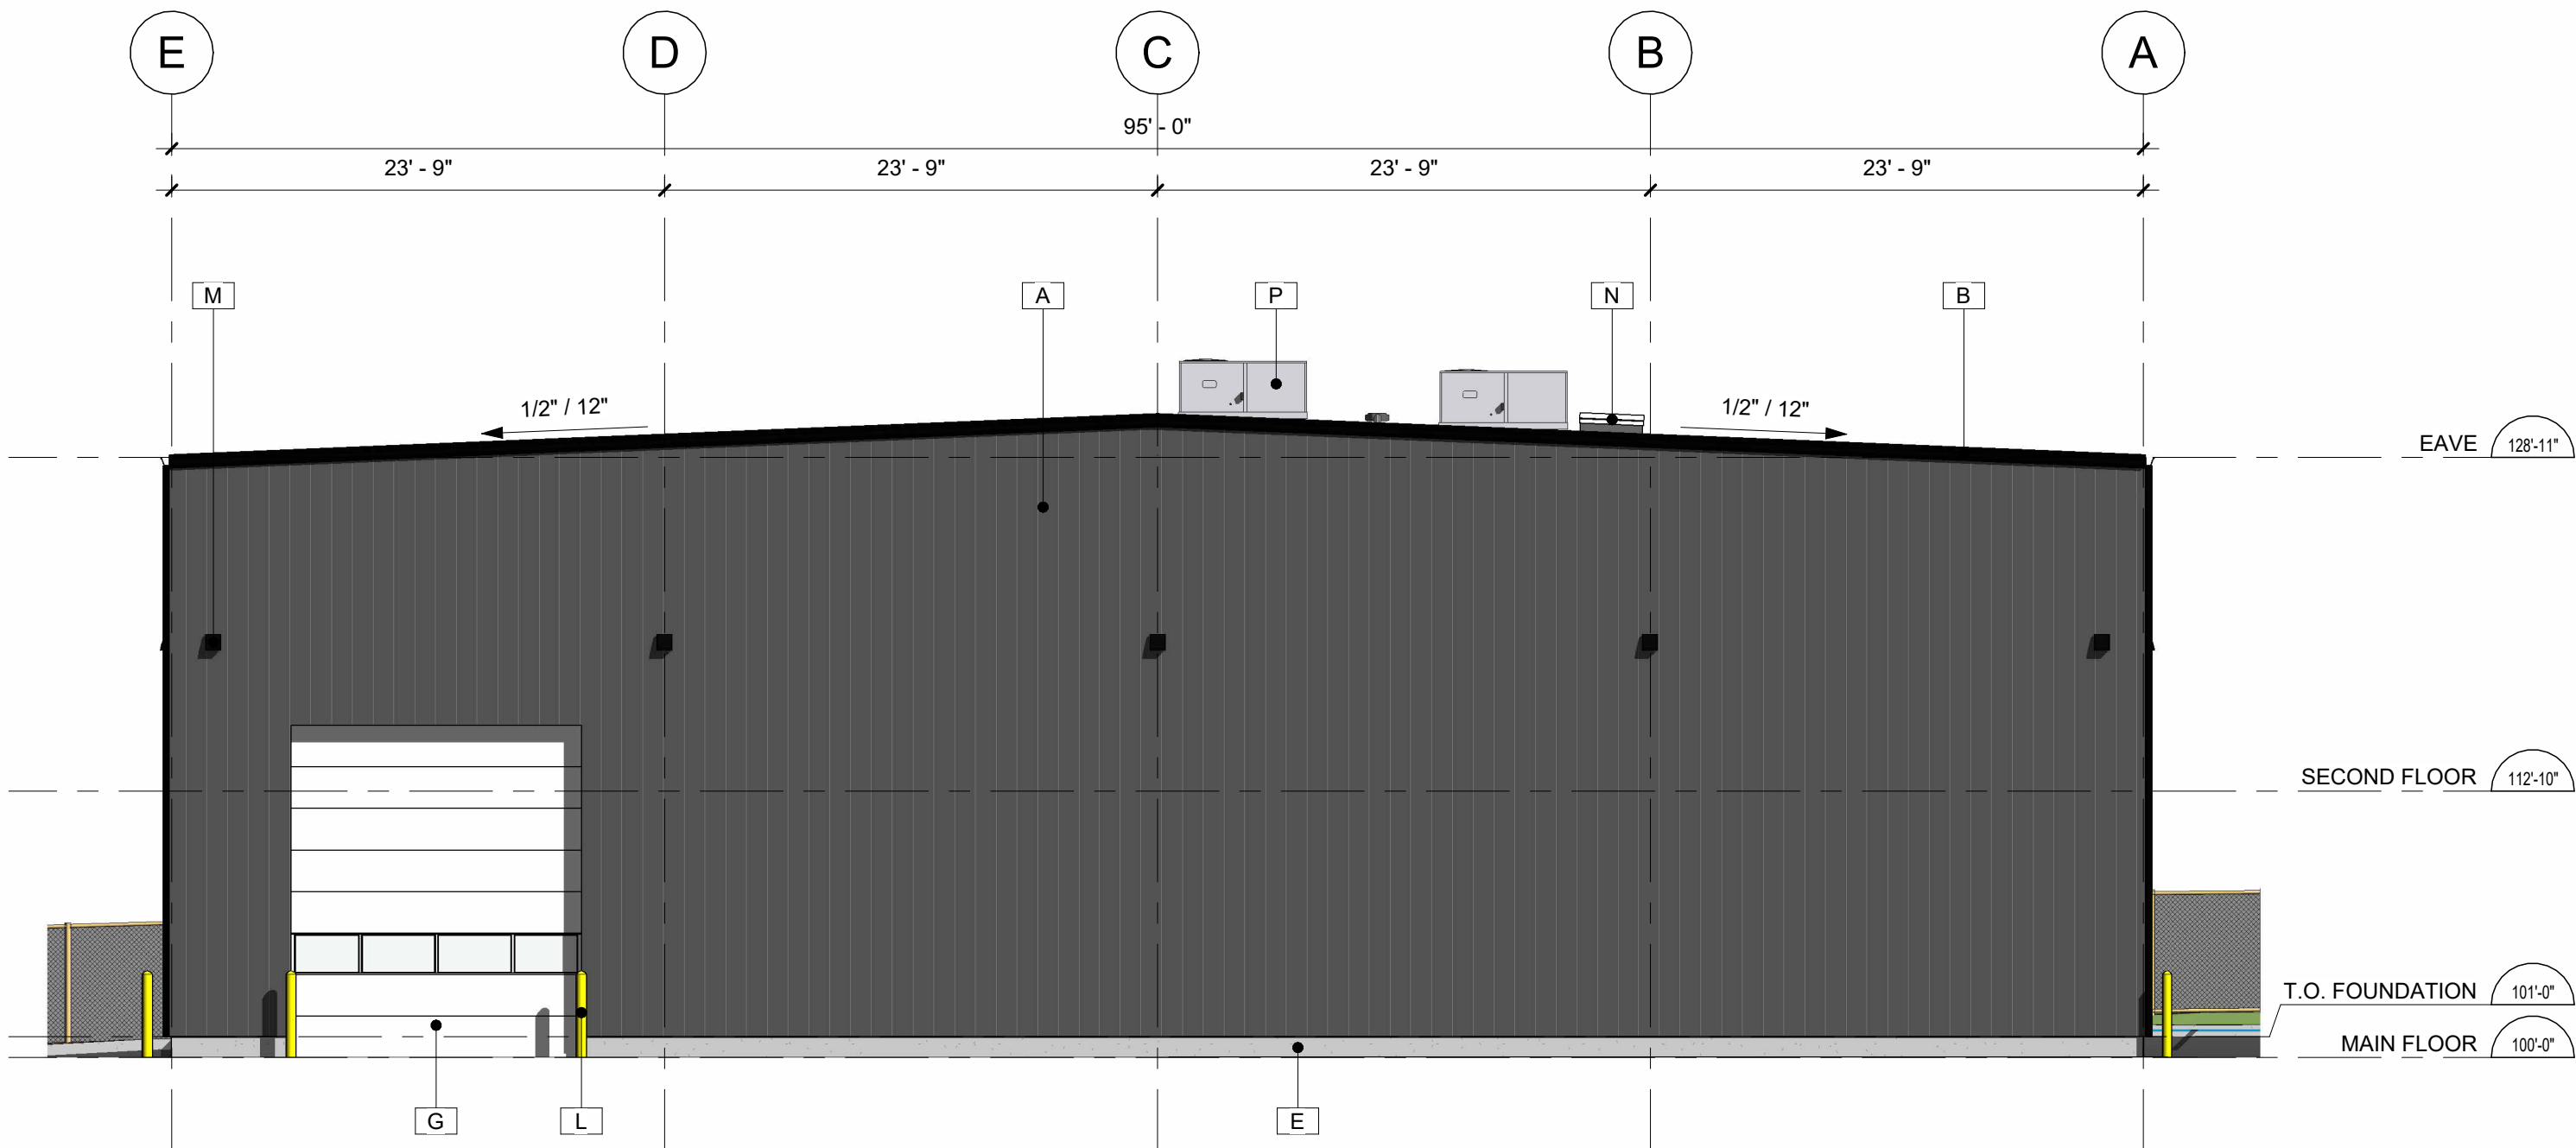

2 NORTH ELEVATION
1/8" = 1'-0"

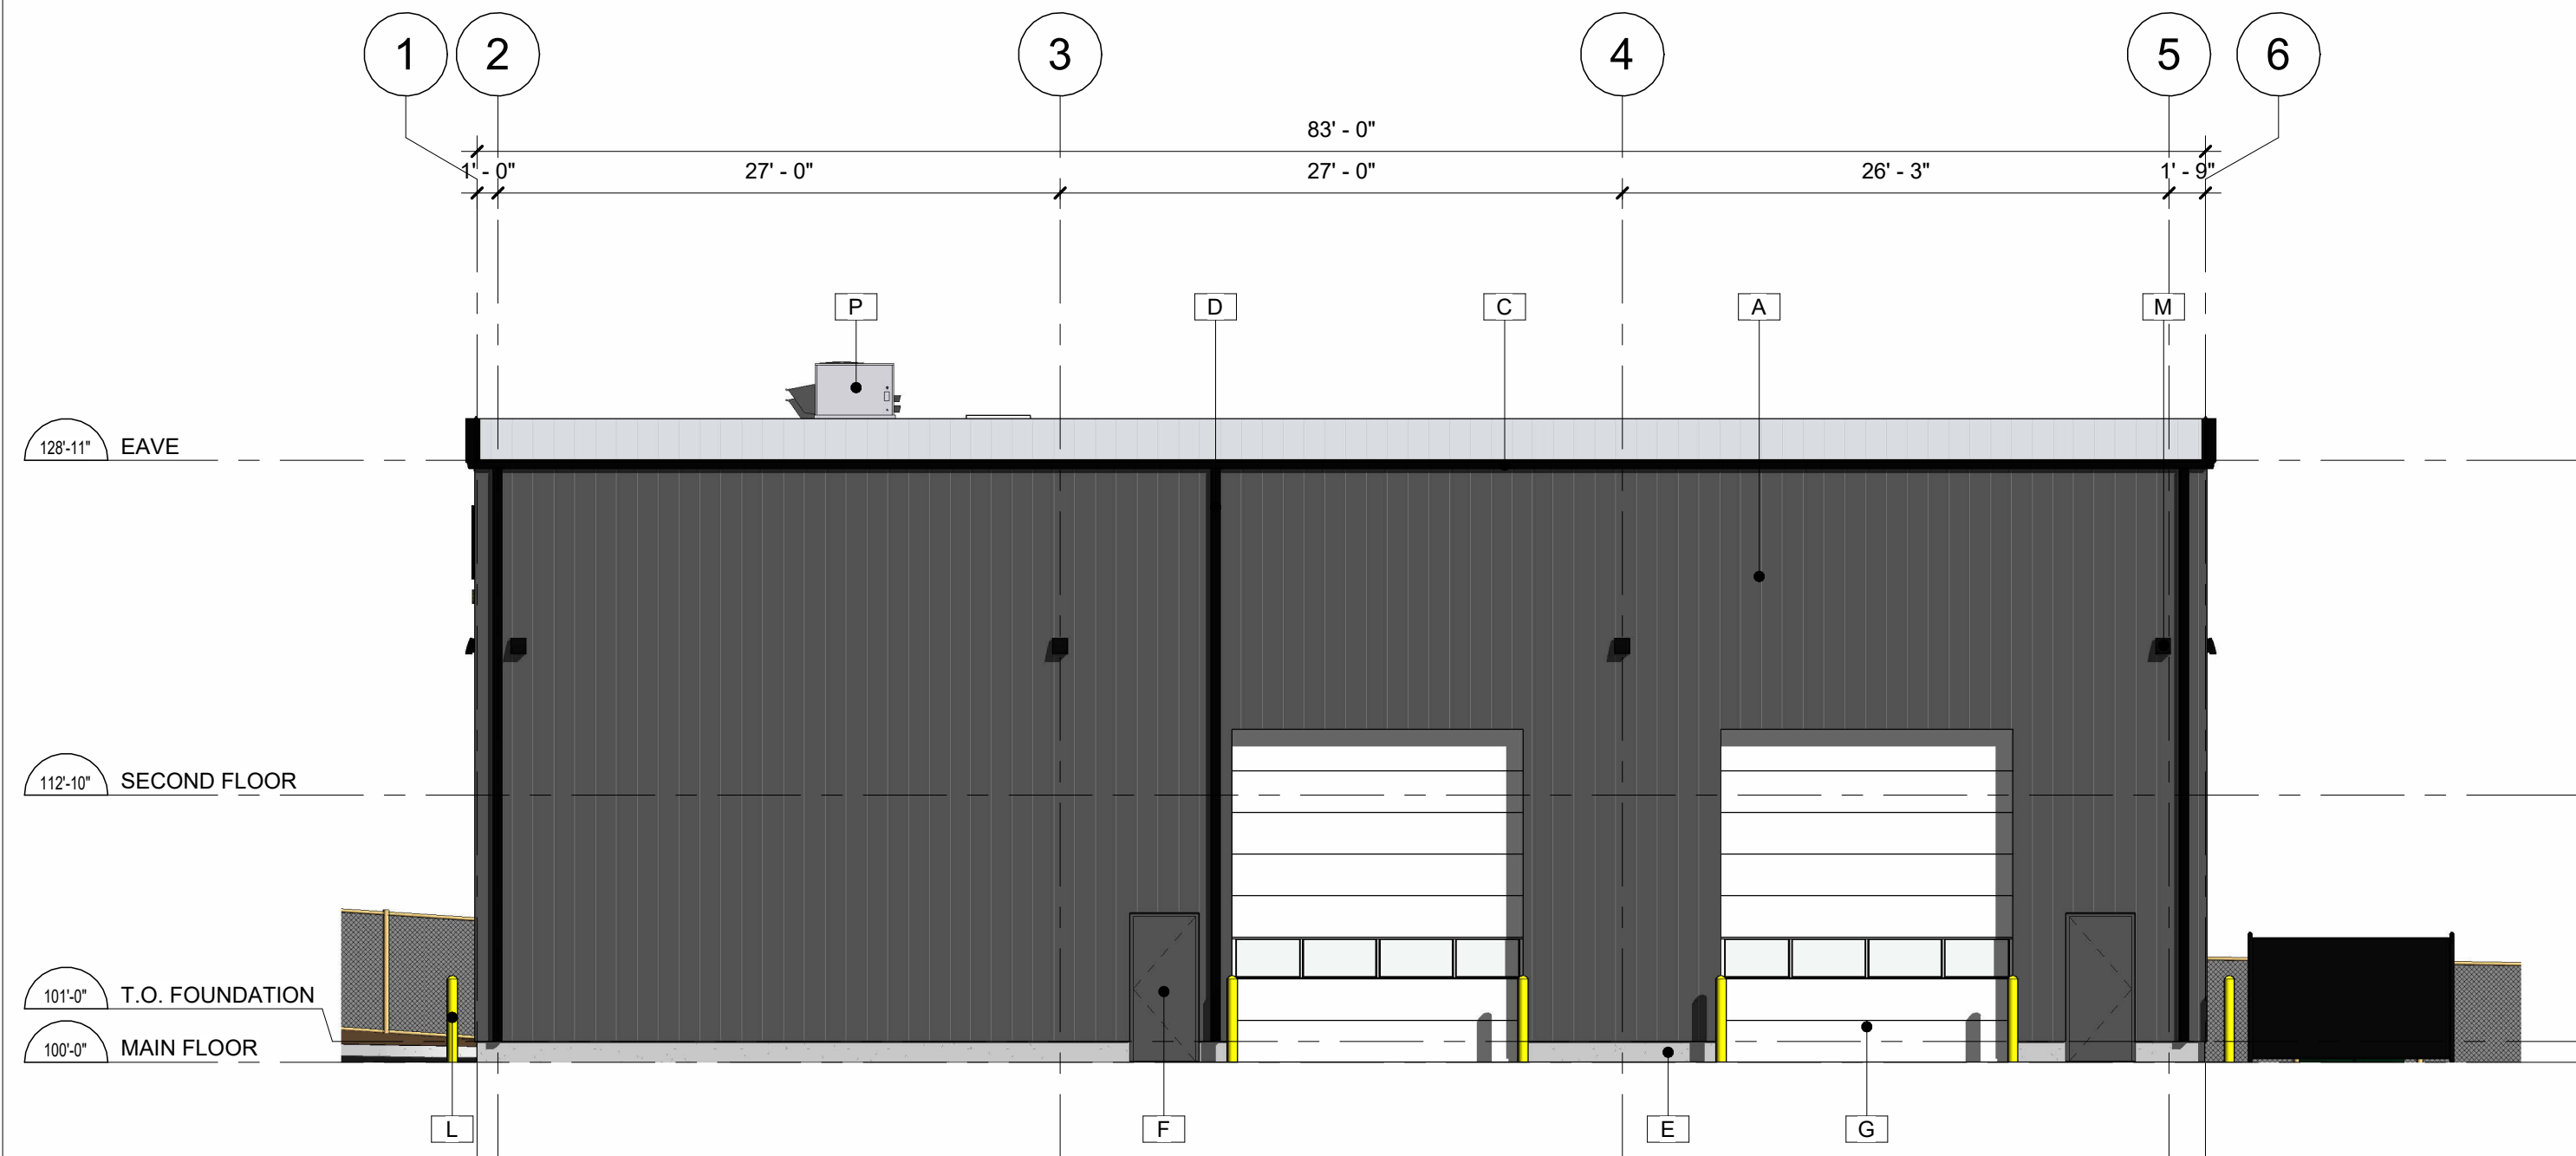

3 EAST ELEVATION
1/8" = 1'-0"



4 WEST ELEVATION
1/8" = 1'-0"

ELEVATION MATERIAL LEGEND	
KEY	DESCRIPTION
A	PRE-FINISHED METAL CLADDING (BY PRE-ENG SUPPLIER)
B	PRE-FINISHED METAL TRIM (BY PRE-ENG SUPPLIER)
C	PRE-FINISHED METAL GUTTER (BY PRE-ENG SUPPLIER)
D	PRE-FINISHED RAIN WATER LEADER (BY PRE-ENG SUPPLIER)
E	CONCRETE FOUNDATION WALL
F	INSULATED HOLLOW METAL DOOR IN PRESSED STEEL FRAME, PAINTED TO MATCH CLADDING
G	PRE-FINISHED OVERHEAD SECTIONAL DOOR WITH GLAZING PANEL
H	ALUMINUM STOREFRONT ENTRANCE DOOR
J	STOREFRONT GLAZING
K	PRE-FINISHED ALUMINUM ADDRESS SIGN PIN MOUNTED
L	4" - 0" H x 6" DIA. STEEL BOLLARD PAINTED SAFETY YELLOW
M	LED WALL PACK EXTERIOR LIGHT (REFER TO ELECTRICAL)
N	ROOF HATCH
P	ROOF TOP UNIT (REFER TO MECHANICAL)



NO.	DATE	DESCRIPTION
DP1	2026-06-23	ISSUED FOR DEVELOPMENT PERMIT

COPYRIGHT RESERVED

This drawing and design are, and at all times remain, the exclusive property of Humphrey Construction Ltd. and may not be reproduced or altered without written consent from Humphrey Construction (2015) Ltd.

Written dimensions shall take precedence over scaled dimensions. The contractor shall verify all dimensions, datum, and levels prior to the commencement of work. Any errors or omissions shall be reported immediately to Humphrey Construction (2015) Ltd. Do not proceed with any work until in possession of "ISSUED FOR CONSTRUCTION" drawings.

NORTH	SEAL
-------	------

CLIENT



PROJECT

ACE TANK SERVICES

PROJECT ADDRESS

**26129 31B AVE,
LANGLEY, BC V4W 2Z6**

DRAWING TITLE

ELEVATIONS

SCALE		1/8" = 1'-0"		
DRAWN BY		BJ	DATE	2026-06-23
CHECKED BY		SC	JOB #	202527
DRAWING NUMBER			VERSION	
A3.01			DP1	