

PROPOSED INDUSTRIAL BUILDINGS FOR:
PANNU MULTI-TENANT
27112 56TH AVE, TOWNSHIP OF LANGLEY, BC

ARCHITECTURE PANEL INC.
ARCHITECTURE | LANDSCAPE ARCHITECTURE | URBAN DESIGN
205 - 1453 FOSTER STREET, WHITE ROCK, BC, V4B 0C4
604 385 3600 | RUCHIR@ARCHITECTUREPANEL.COM

IN ASSOCIATION WITH

D.FORCE

DESIGN INC.

2629A ALLIANCE STREET, ABSETERFORD, B.C., V3B 3A9
TEL: (604) 607-5655 EMAIL: DARE@DFFORCE.CA

THESE DRAWINGS AND THE DESIGN ARE AND AT ALL TIMES REMAIN THE EXCLUSIVE PROPERTY OF ARCHITECTURE PANEL INC. AND CANNOT BE USED WITHOUT THE ARCHITECT'S WRITTEN CONSENT. CONTRACTOR IS RESPONSIBLE FOR VERIFICATION OF ALL DIMENSIONS, ELEVATIONS, AND OTHER DATA ON DRAWINGS. ANY DISCREPANCIES TO BE REPORTED IMMEDIATELY TO THE ARCHITECT. ANY CHANGES MADE WITHOUT THE ARCHITECT'S WRITTEN CONSENT SHALL BE THE CONTRACTOR'S SOLE RESPONSIBILITY. DO NOT SCALE DRAWINGS. DIMENSIONS GOVERN.



ARCHITECTURAL DRAWING LIST

COVER SHEET	A-0.0
OVERALL SITE PLAN	A-1.0
SITE DETAILS	A-1.1
BUILDING A MAIN FLOOR PLAN	A-2.0
BUILDING A UPPER FLOOR PLAN	A-2.1
BUILDING A ROOF PLAN	A-3.0
BUILDING A COLOURED ELEVATIONS	A-4.0
BUILDING B MAIN FLOOR PLAN	A-2.0
BUILDING B UPPER FLOOR PLAN	A-2.1
BUILDING B ROOF PLAN	A-3.0
BUILDING B COLOURED ELEVATIONS	A-4.0



25		
24		
23		
22		
21		
20		
19		
18		
17		
16		
15		
14		
13		
12		
11		
10		
9		
8		
7		
6		
5		
4	MAR 31.23	RE-ISSUED FOR DP
3	MAR 17.23	ISSUED FOR CLIENT REVIEW
2	AUG 25.22	ISSUED FOR DP
1	AUG 15.22	DP REVIEW
NO	DATE	DESCRIPTION

PROJECT MANAGERS / CONTRACTORS:

ORION
CONSTRUCTION

ORION CONSTRUCTION
UNIT 105 19923 80A AVE
LANGLEY, BC V2Y 0E2
PHONE: (604) 362-2994

PROJECT:
PROPOSED INDUSTRIAL BUILDINGS FOR:

**PANNU
MULTI-TENANT**



ADDRESS: 27112 56TH AVE, TOWNSHIP OF LANGLEY
DRAWING

COVER SHEET

SEAL	JOB NO. 21-071	DRAWN SB
	DESIGNED	
	CHECKED	R.D.
	PLOT DATE	MAR 31 23

PROJECT - DRAWING NUMBER	REV.
A-0.0	4

THESE DRAWINGS AND THE DESIGN ARE AND AT ALL TIMES
REMAIN THE EXCLUSIVE PROPERTY OF ARCHITECTURE PANEL
INC. AND CANNOT BE USED WITHOUT THE ARCHITECT'S
WRITTEN CONSENT. CONTRACTOR'S RESPONSIBILITY OF
VERIFICATION OF ALL DIMENSIONS, ELEVATIONS, AND OTHER
DATA ON DRAWINGS, ANY DISCREPANCIES TO BE REPORTED
IMMEDIATELY TO THE ARCHITECT. ANY CHANGES MADE
WITHOUT THE ARCHITECT'S WRITTEN CONSENT SHALL BE THE
CONTRACTOR'S SOLE RESPONSIBILITY. DO NOT SCALE.
DRAWINGS, DIMENSIONS GOVERN.

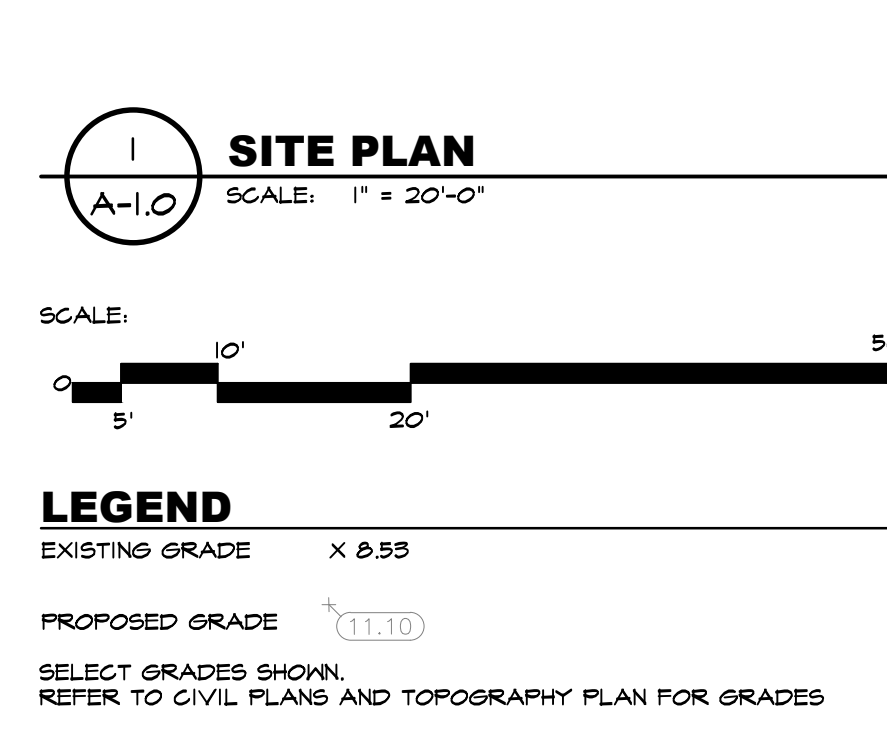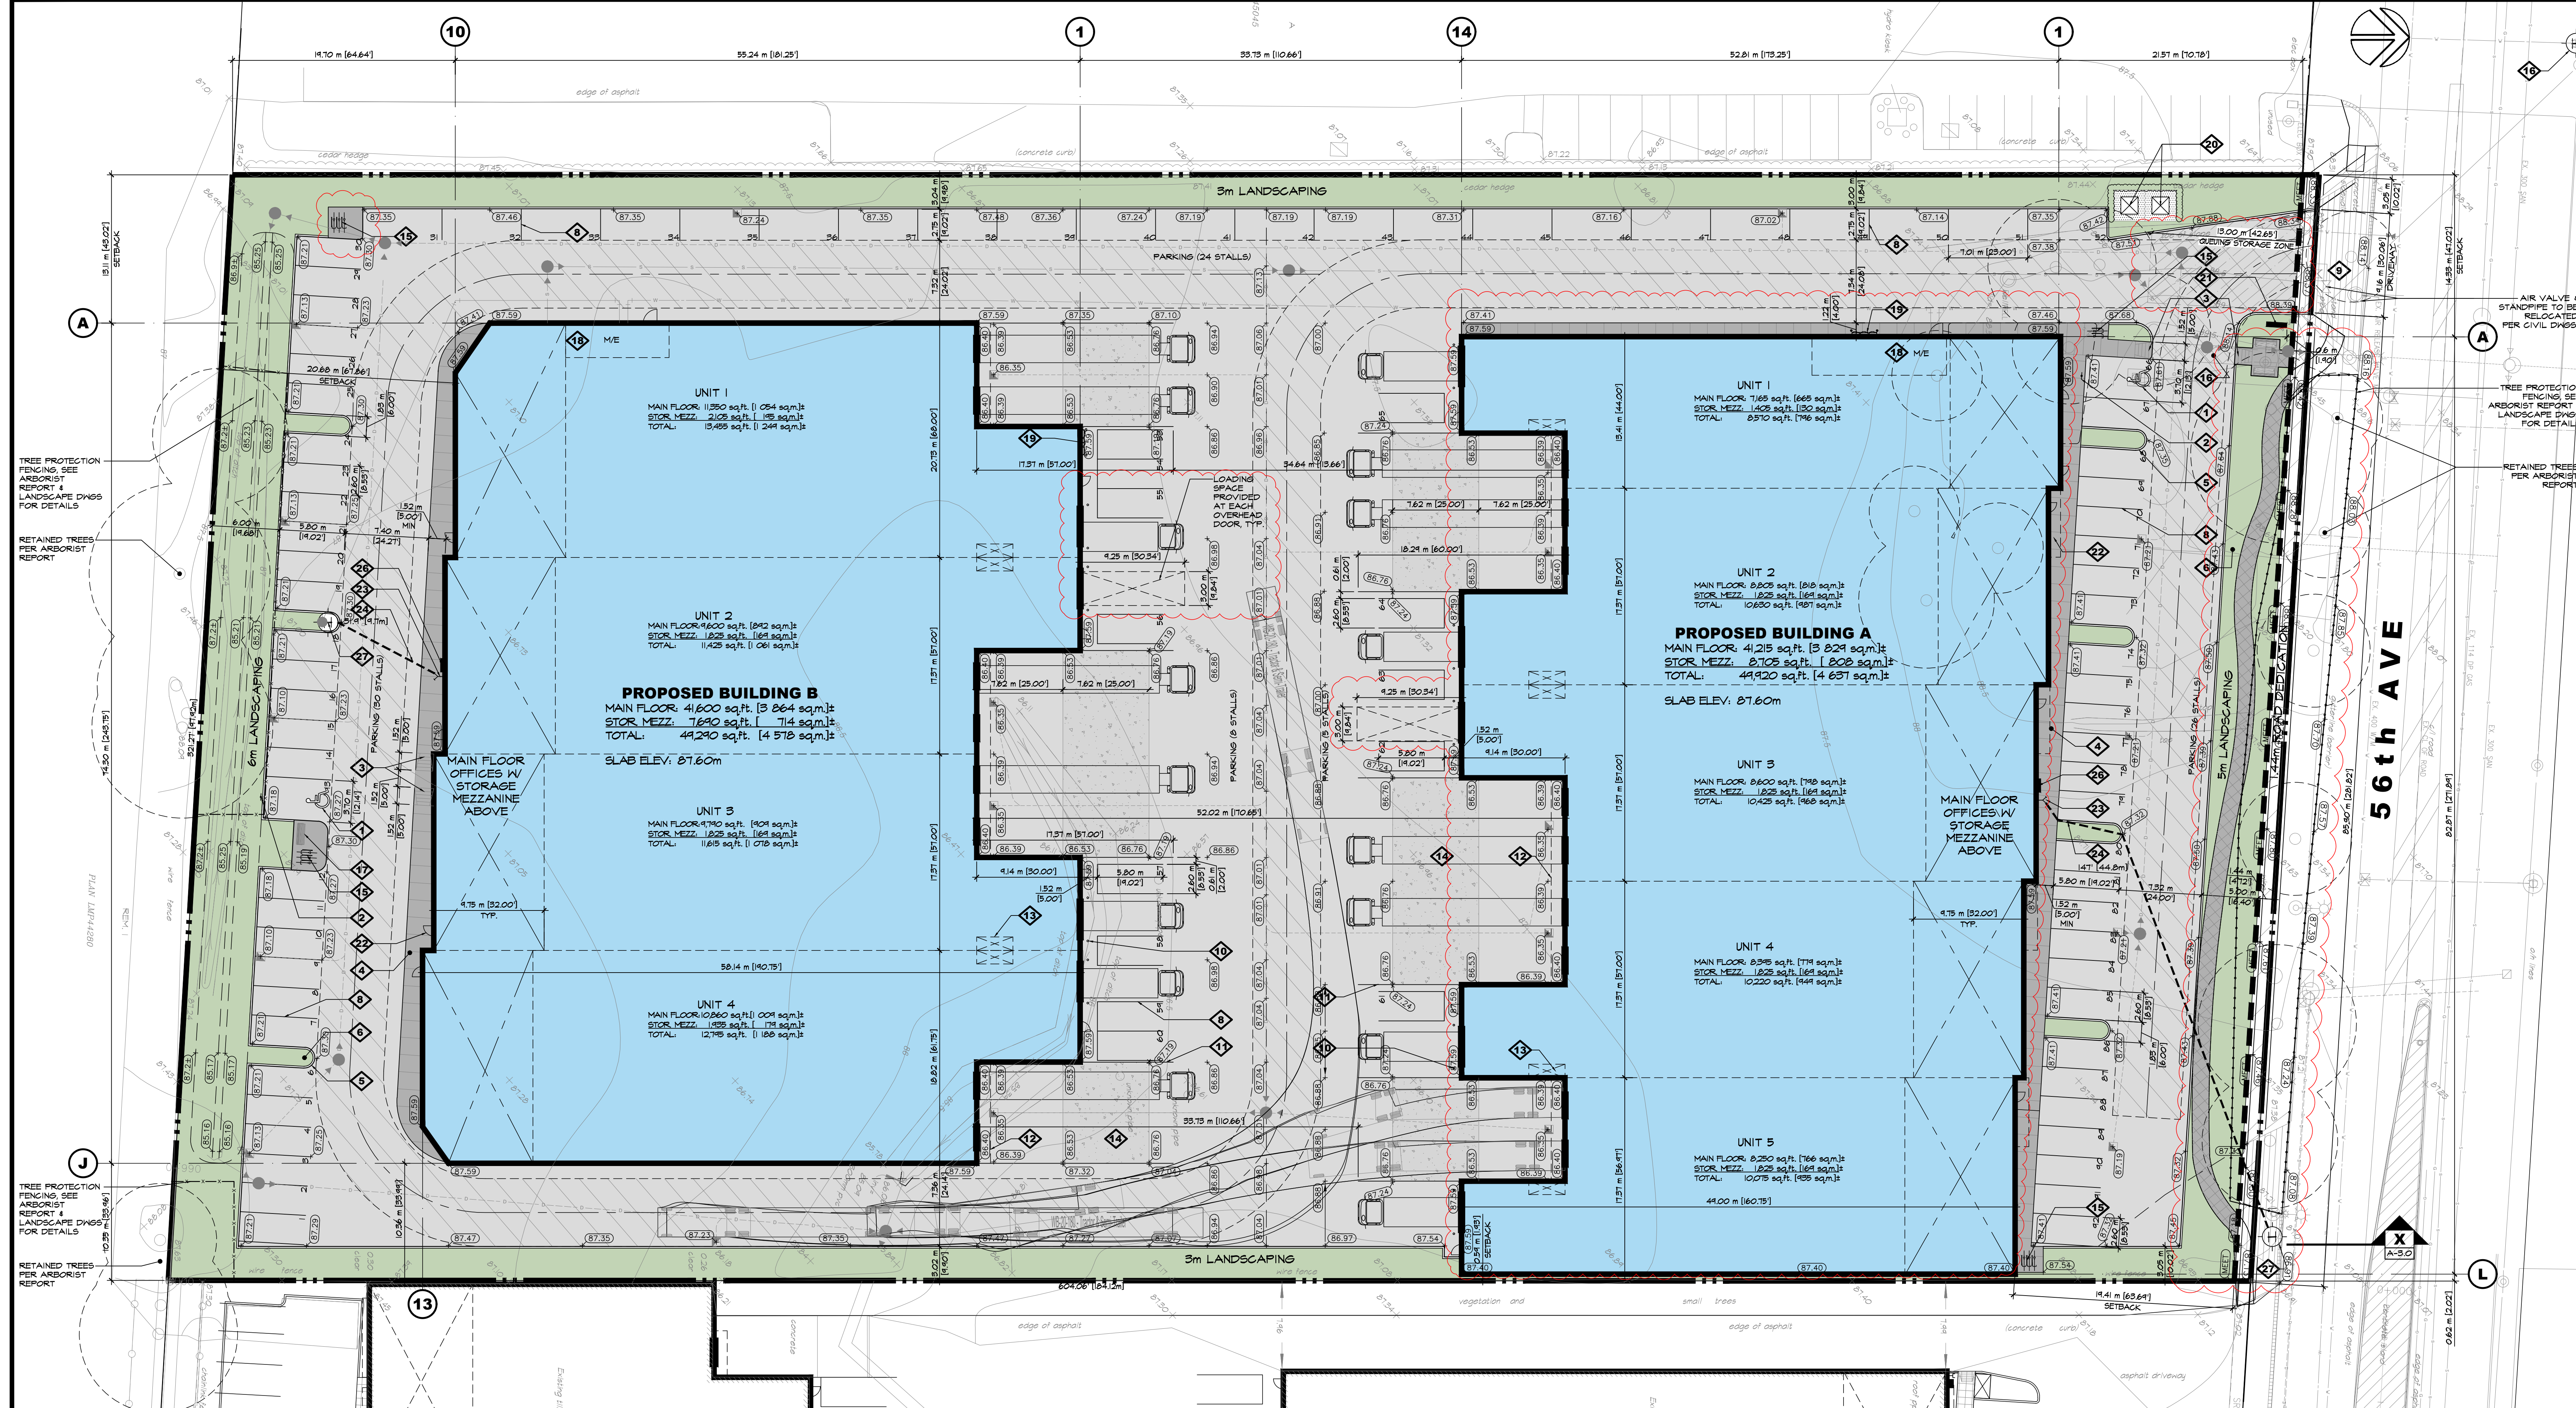

SITE DATA

CIVIC ADDRESS: 27112 56 AVE, TOWNSHIP OF LANGLEY, B.C.
LEGAL DESCRIPTION: LOT 2, SECTION 6, TOWNSHIP 14, NE 1/4 WEST DISTRICT, PLAN N99W95225 ENG PART DEDICATED ROAD ON REF FL 82576.

EXISTING ZONING: RU-1
PROPOSED ZONING: M-2
GROSS LOT AREA: 18 025 m² / 1.8 ha [14 008 sq.ft. / 4.45 Ac.]
NET LOT AREA: 17 882 m² / 1.78 ha [14 248 sq.ft. / 4.42 Ac.]

PROPOSED BUILDING AREA (FOOTPRINT):
BUILDING A 3 824 m² [41 215 sq.ft.]
BUILDING B 3 864 m² [41 600 sq.ft.]
TOTAL 7 645 m² [82 815 sq.ft.]

SITE COVERAGE: 60% MAX. 82 815 / 142 485 = 45.0 %
F.A.R.: 44 920 + 44 240 / 142 485 = 0.51

SETBACKS: MIN. PROPOSED
FRONT (NORTH): 10m [32.8'] 19.41 m [63.69']
SIDE (EAST): 0m [0'] 0.54 m [1.75']
SIDE (WEST): 0m [0'] 14.59 m [47.87']
REAR (SOUTH): 5.0m [16.4'] 20.68 m [67.86']

HEIGHT: 12.0M [39'-4"] MAX. 11.7 m [38'-8"]
BUILDING A 11.7 m [38'-8"]
BUILDING B 11.7 m [38'-8"]

PARKING REQUIRED:
INDUSTRIAL: 1 STALLS PER 2002 sq.ft. [86 sq.m.]
OFFICE: 1 STALLS PER 316 sq.ft. [98 sq.m.]

BUILDING A:
1st FLOOR INDUSTRIAL: 52 510 / 2002 = 16.2
1st FLOOR OFFICE: 8 108 / 316 = 25.7
MEZZANINE STORAGE: 8 108 / 2002 = 4.1
TOTAL: 43.6

BUILDING B:
1st FLOOR INDUSTRIAL: 39 910 / 2002 = 19.9
1st FLOOR OFFICE: 7 640 / 316 = 24.2
MEZZANINE STORAGE: 7 640 / 2002 = 3.8
TOTAL: 47.9

TOTAL REQUIRED: 85 (84.7)
PARKING PROVIDED: 82
SMALL CAR STALLS ALLOWED: 5 SPACES PROVIDED
SMALL CAR PARKING PROVIDED: 20% OR 17 STALLS

INDUSTRIAL BICYCLE PARKING: BUILDING A: 44 920 / 10764 = 4.6
BICYCLE SPACE PER 10764 sq.ft. [1000 sq.m.]
BUILDING B: 44 240 / 10764 = 4.6
BICYCLE SPACE PER 10764 sq.ft. [1000 sq.m.]
TOTAL: 9.2 BICYCLE SPACES PROVIDED





OFFICE BICYCLE PARKING: BUILDING A: 8 MAX. PUBLIC ENTRANCES: 9
BUILDING B: 8 MAX. PUBLIC ENTRANCES: 4
FINAL NUMBER TO BE DETERMINED AT TENANT IMPROVEMENTS

KEYED SITE PLAN NOTES


1	INTERNATIONAL SYMBOL OF ACCESS PAINTED ON ASPHALT PER DETAIL 9/A-1.1
2	POST-MOUNTED H.C. SIGN PER DETAIL 5/A-1.1
3	5'X5' SIDEWALK LETDOWN PROVIDE MINIMUM 5'X5' CLEAR AT TOP OF LETDOWN, SEE DETAIL 1/A-1.1
4	CONCRETE SIDEWALK 6" ABOVE ADJACENT ASPHALT - LIGHT BROOM FINISH
5	6x6 EXTRUDED CONCRETE CURB TYPICAL AT EDGE OF LANDSCAPING, PER DETAIL 11/A-1.14
6	LANDSCAPING PER LANDSCAPE ARCHITECTS DRAWINGS
7	PAINT ON ASPHALT
8	4" PAINT STRIPE, TYPICAL
9	ASPHALT CROSSING TO MUNICIPAL SPECS
10	6"X 1/4" THICK CONCRETE FILLED STEEL BOLLARD PAINTED "BRIGHT YELLOW" OR EQUIVALENT AT EACH SIDE OF GRADE LEVEL DOOR TYPICAL AT ALL GRADE DOORS.
11	RETAINING WALL UNPAINTED 24" 42" PIPE GUARDRAIL GUARDRAIL REQUIRED UNTIL THE GRADE DIFFERENCE IS LESS THAN 2'-0" (600mm)
12	LINE OF CANOPY ABOVE, SEE PLANS AND DETAILS FOR MORE INFORMATION
13	(GARBAGE ENCLOSURE OR GARBAGE LOCATION INSIDE BUILDING), TYPICAL PER DETAIL 4/A-1.1
14	CONCRETE DOLLY PAD

15	BICYCLE PARKING SEE DETAIL 8/A-1.1
16	SAFETY CONCRETE
17	BENCH
18	ELECTRICAL & MECHANICAL ROOMS / EQUIPMENT
19	GAS METERS PER MECHANICAL DRAWINGS WITH FENCE AND PROTECTION AS REQUIRED BY BC HYDRO AND MUNICIPALITY SEE DETAIL 6/A-1.1
20	ELECTRICAL KIOSK, SEE ELECTRICAL DRAWINGS SEE DETAIL 7/A-1.1
21	FREE STANDING SIGNAGE, SEE DETAIL 10/A-1.1
22	TYPICAL ACCESSIBLE ENTRANCE
23	FIRE DEPARTMENT CONNECTION, SEE MECHANICAL DRAWINGS
24	TRAVEL DISTANCE HYDRANT TO FDG (141' (43m) MAX CONFIRM ON SITE)
25	HATCHED AREA INDICATES FIRE TRUCK ACCESS ROUTE DESIGN REQUIREMENTS PER BELOW: - HAVE A CLEAR WIDTH NOT LESS THAN 6m - HAVE A CENTER-LINE RADIUS NOT LESS THAN 12m - HAVE AN OVERHEAD CLEARANCE NOT LESS THAN 5m - HAVE A CHANGE OF GRADE NOT MORE THAN 1 IN 12.5 OVER A MINIMUM DISTANCE OF 5m - ASPHALT MUST BE DESIGNED TO CARRY FIRETRUCK LOADING OF 14 000 LBS GROSS - HAVE TURNAROUND FACILITIES FOR ANY DEAD-END PORTION OF THE ACCESS ROUTE MORE THAN 40m LONG - BE CONNECTED WITH A PUBLIC THOROUGHFARE
26	ANNUNCIATOR PANEL, SEE ELECTRICAL DRAWINGS

25	
24	
23	
22	
21	
20	
19	
18	
17	
16	
15	
14	
13	
12	
11	MAR 31 23 RE-ISSUED FOR DP
10	MAR 17 23 ISSUED FOR CLIENT REVIEW
9	FEB 23 23 CONSULTANT COORDINATION
8	JAN 06 23 CONSULTANT COORDINATION
7	AUG 25 22 ISSUED FOR DP
6	AUG 15 22 DP REVIEW
5	AUG 10 22 CONSULTANT USE
4	JUL 18 22 CONSULTANT USE
3	MAY 30 22 CONSULTANT USE
2	MAY 28 22 CONSULTANT USE
1	MAY 28 22 CONSULTANT USE
NO	DATE DESCRIPTION
PROJECT MANAGERS / CONTRACTORS:	
ORION CONSTRUCTION	
ORION CONSTRUCTION UNIT 105 19923 80A AVE LANGLEY, BC V2Y 0E2 PHONE: (604) 362-2994	
PROJECT: PROPOSED INDUSTRIAL BUILDINGS FOR:	
PANNU MULTI-TENANT	
ADDRESS: 27112 56TH AVE, TOWNSHIP OF LANGLEY	
DRAWING	
SITE PLAN	
SEAL	JOB NO. 21-071 DESIGNED
	CHECKED R.D.
	PLOT DATE MAR 31 23
PROJECT - DRAWING NUMBER	REV.
A-1.0	10

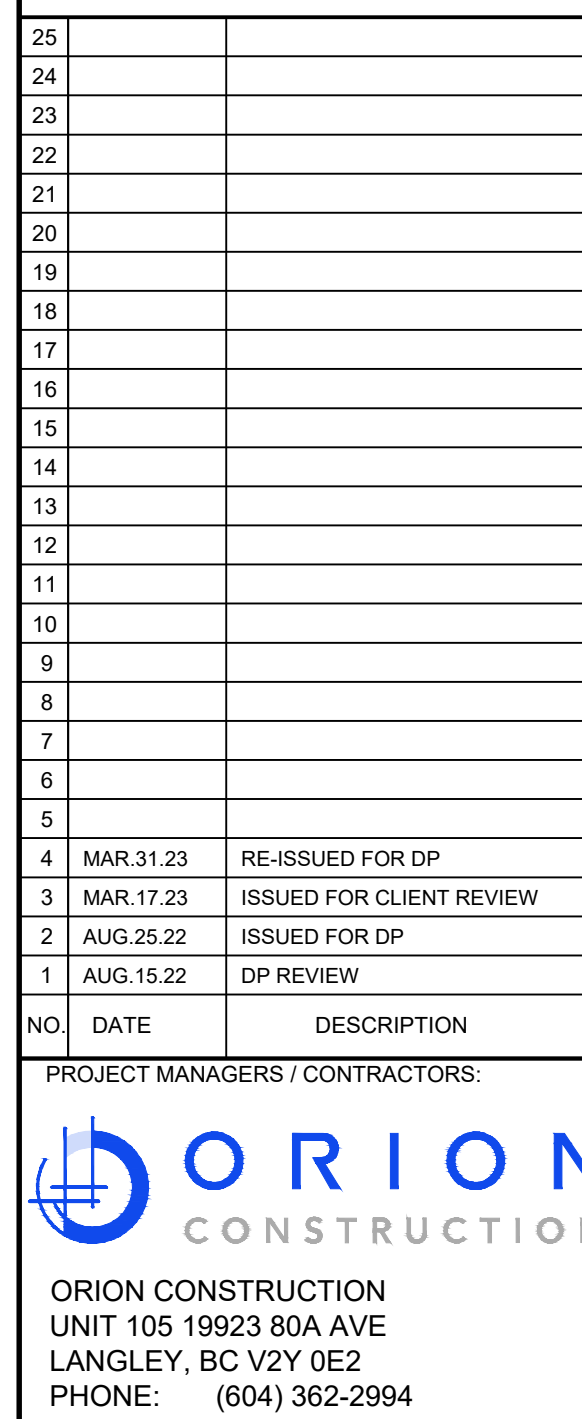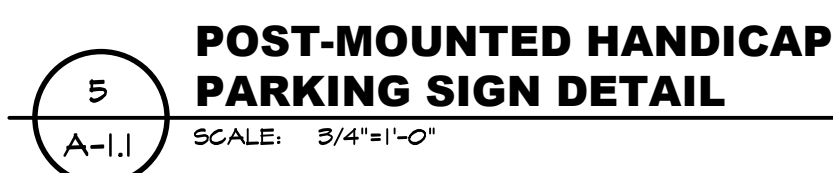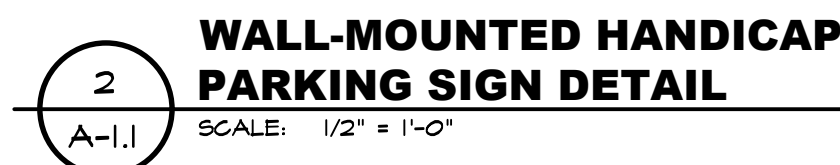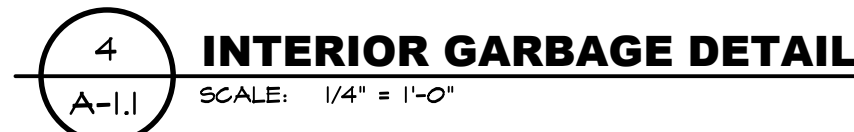

PROJECT: PROPOSED INDUSTRIAL BUILDINGS FOR:			
PANNU MULTI-TENANT			
ADDRESS: 15122 56TH AVE., TOWNSHIP OF LAMBERT			
DRAWING			
SITE DETAILS			
SEAL	JOB NO. 24-071	DRAWN SB	
	SIGNED		
	CHECKED	R.D.	
	PLOT DATE	MAR 31 23	
PROJECT - DRAWING NUMBER			REV 4

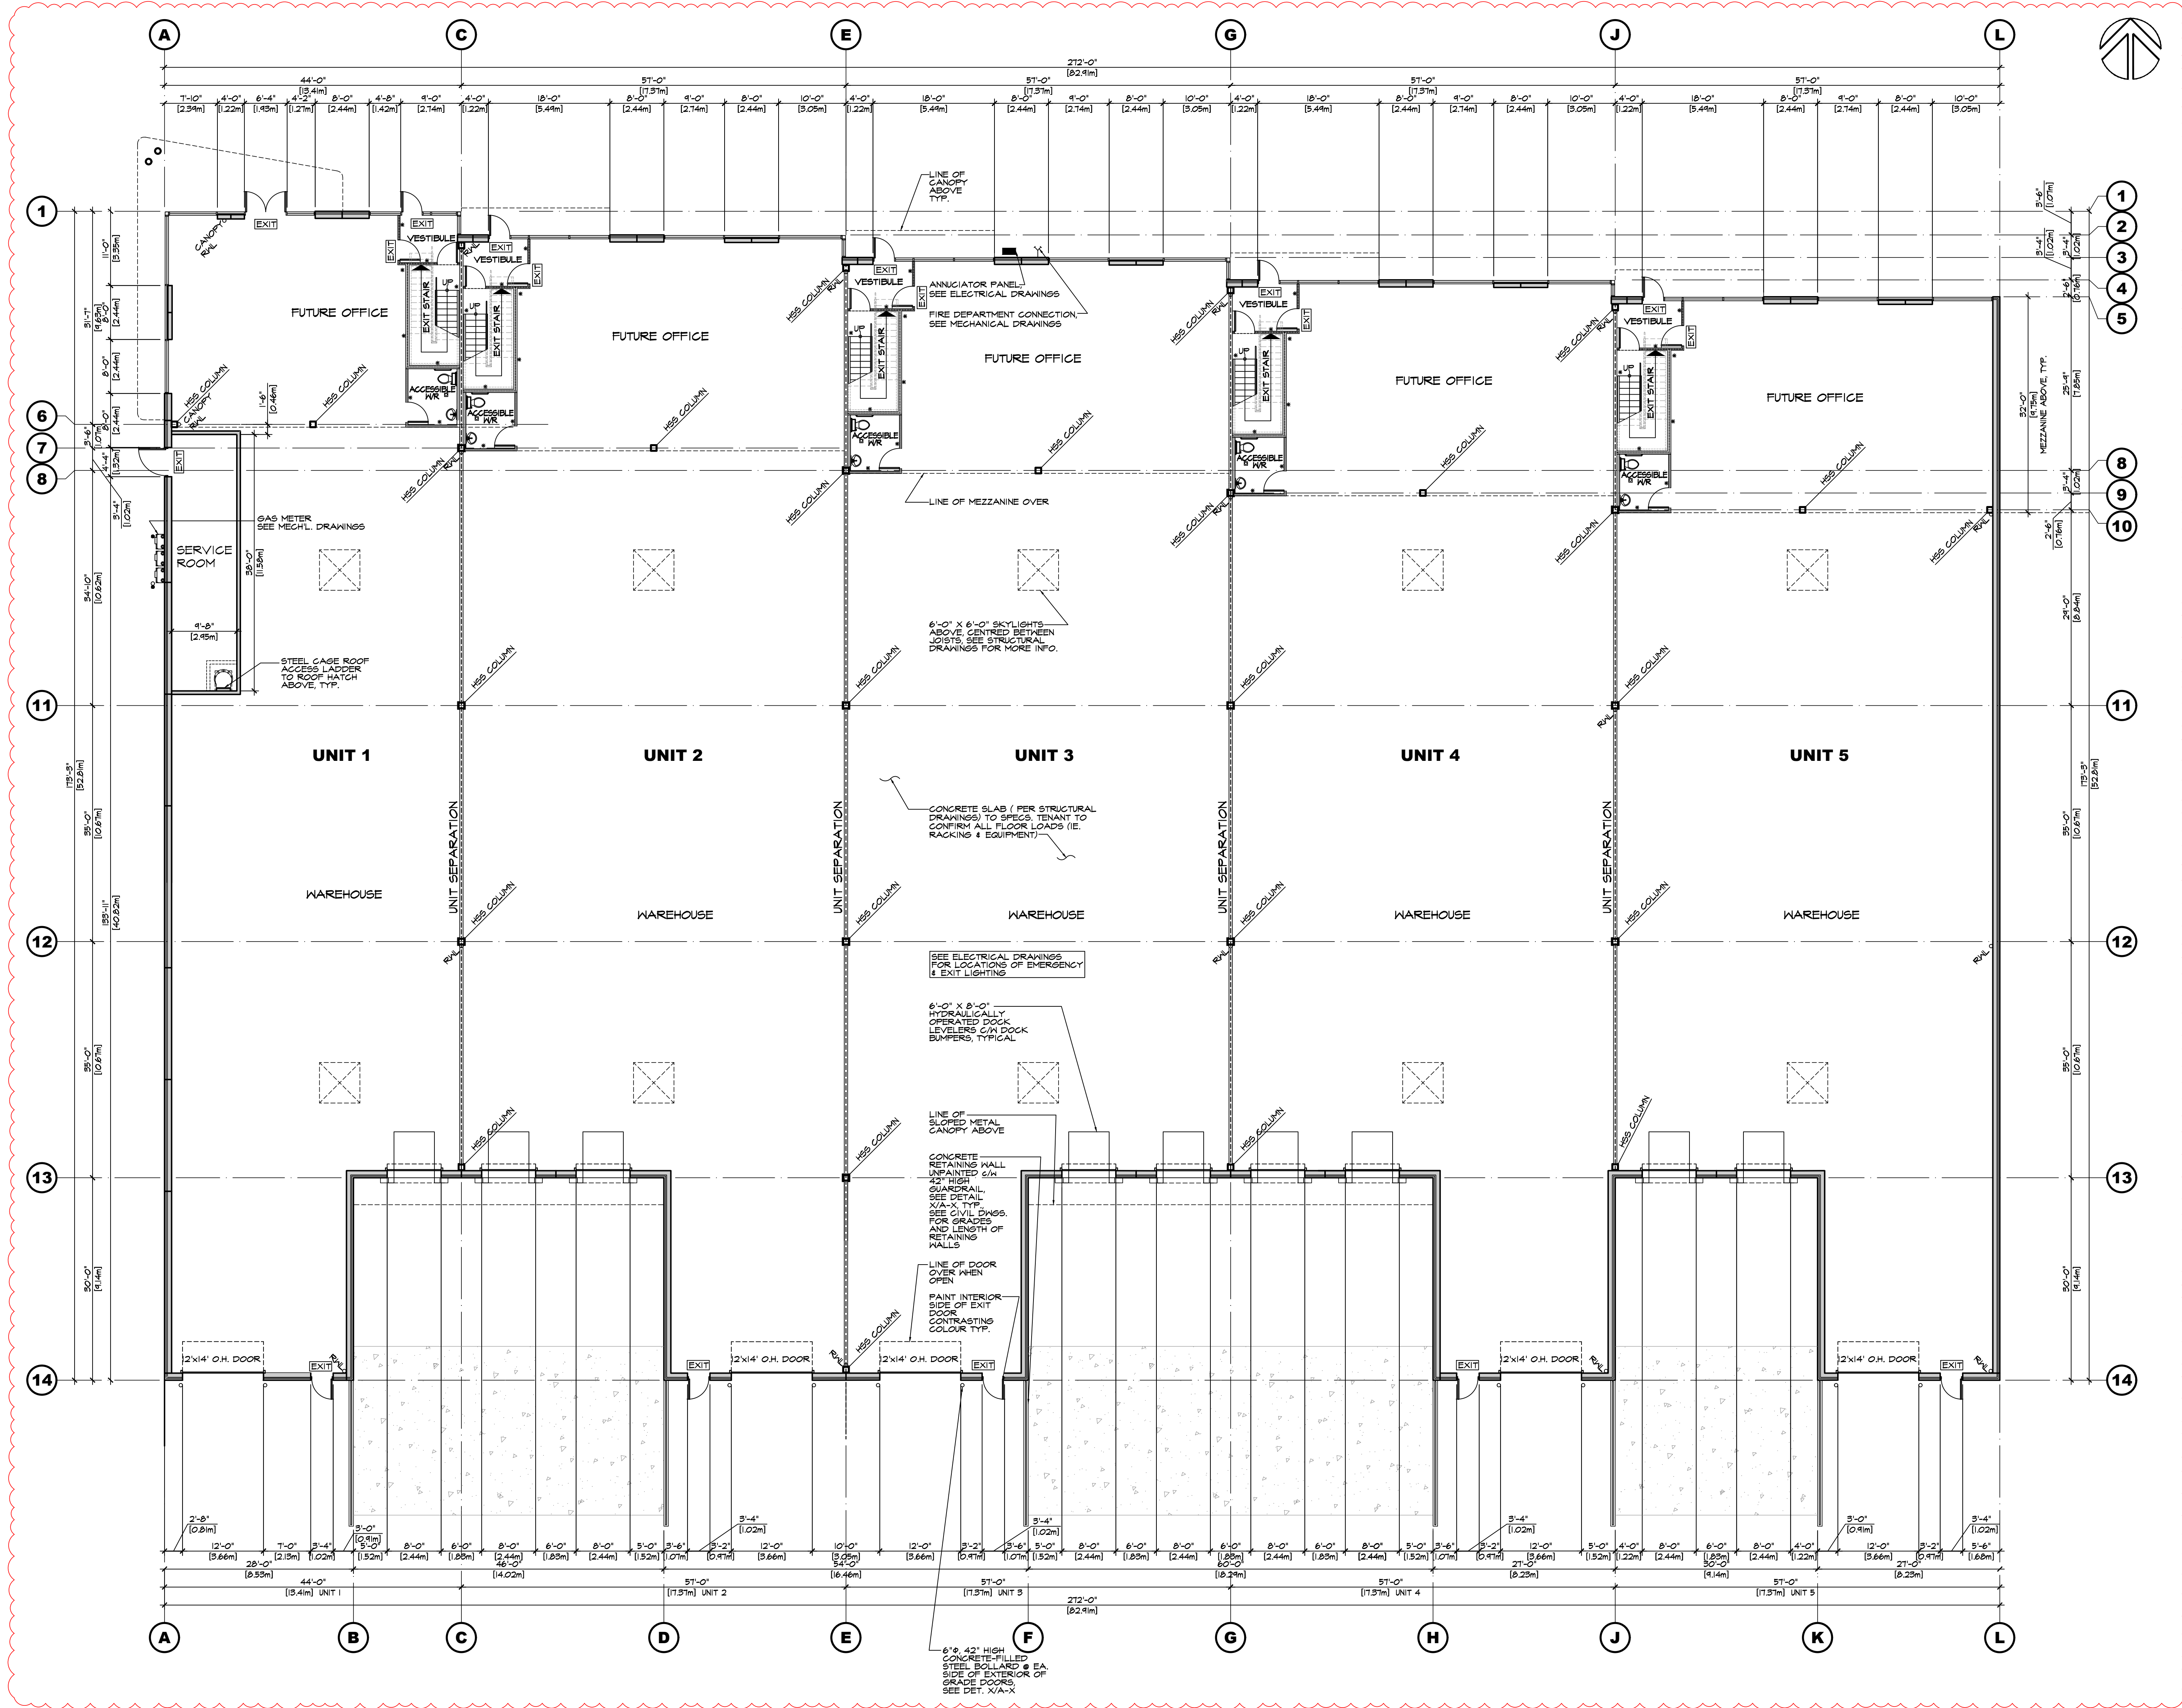

1
A-2.0
MAIN FLOOR PLAN
SCALE: 3/32"=1'-0"

ARCHITECTURE PANEL INC.

ARCHITECTURE | LANDSCAPE ARCHITECTURE | URBAN DESIGN
205 - 1455 FOSTER STREET, WHITE ROCK, BC V4B 0C4
604 385 3600 | RUCHIR@ARCHITECTUREPANEL.COM

IN ASSOCIATION WITH


D.FORCE DESIGN INC.

2625A ALLIANCE STREET, ARBUTHNOT, B.C. V5B 3U9
TEL: (604) 607-5655 EMAIL: DARE@DFFORCE.DA

THESE DRAWINGS AND THE DESIGN ARE AND AT ALL TIMES REMAIN THE EXCLUSIVE PROPERTY OF ARCHITECTURE PANEL INC. AND CANNOT BE USED WITHOUT THE ARCHITECT'S WRITTEN CONSENT. CONTRACTOR IS RESPONSIBLE FOR VERIFICATION OF ALL DIMENSIONS, ELEVATIONS, AND OTHER DATA ON DRAWINGS. ANY DIMENSIONS TO BE REQUIRED PREPARED TO THE ARCHITECT'S WRITTEN CONSENT. SHALL BE THE CONTRACTOR'S SOLE RESPONSIBILITY. DO NOT SCALE DRAWINGS. DIMENSIONS GOVERN.

25		
24		
23		
22		
21		
20		
19		
18		
17		
16		
15		
14		
13		
12		
11		
10		
9		
8		
7		
6		
5		
4	MAR 31.23	RE-ISSUED FOR DP
3	MAR 17.23	ISSUED FOR CLIENT REVIEW
2	AUG 25.22	ISSUED FOR DP
1	AUG 15.22	DP REVIEW

NO.	DATE	DESCRIPTION
PROJECT MANAGERS / CONTRACTORS:		
ORION CONSTRUCTION ORION CONSTRUCTION UNIT 105 19923 80A AVE LANGLEY, BC V2Y 0E2 PHONE: (604) 362-2994		
PROJECT: PROPOSED INDUSTRIAL BUILDINGS FOR:		
PANNU MULTI-TENANT BUILDING A		
ADDRESS: 27112 56TH AVE, TOWNSHIP OF LANGLEY		
DRAWING		
MAIN FLOOR PLAN		
SEAL	JOB NO. 21-071	DRAWN JA & SB
	DESIGNED	
	CHECKED	R.D.
	PLOT DATE	MAR 31.23
PROJECT - DRAWING NUMBER		REV.
A-2.0		4

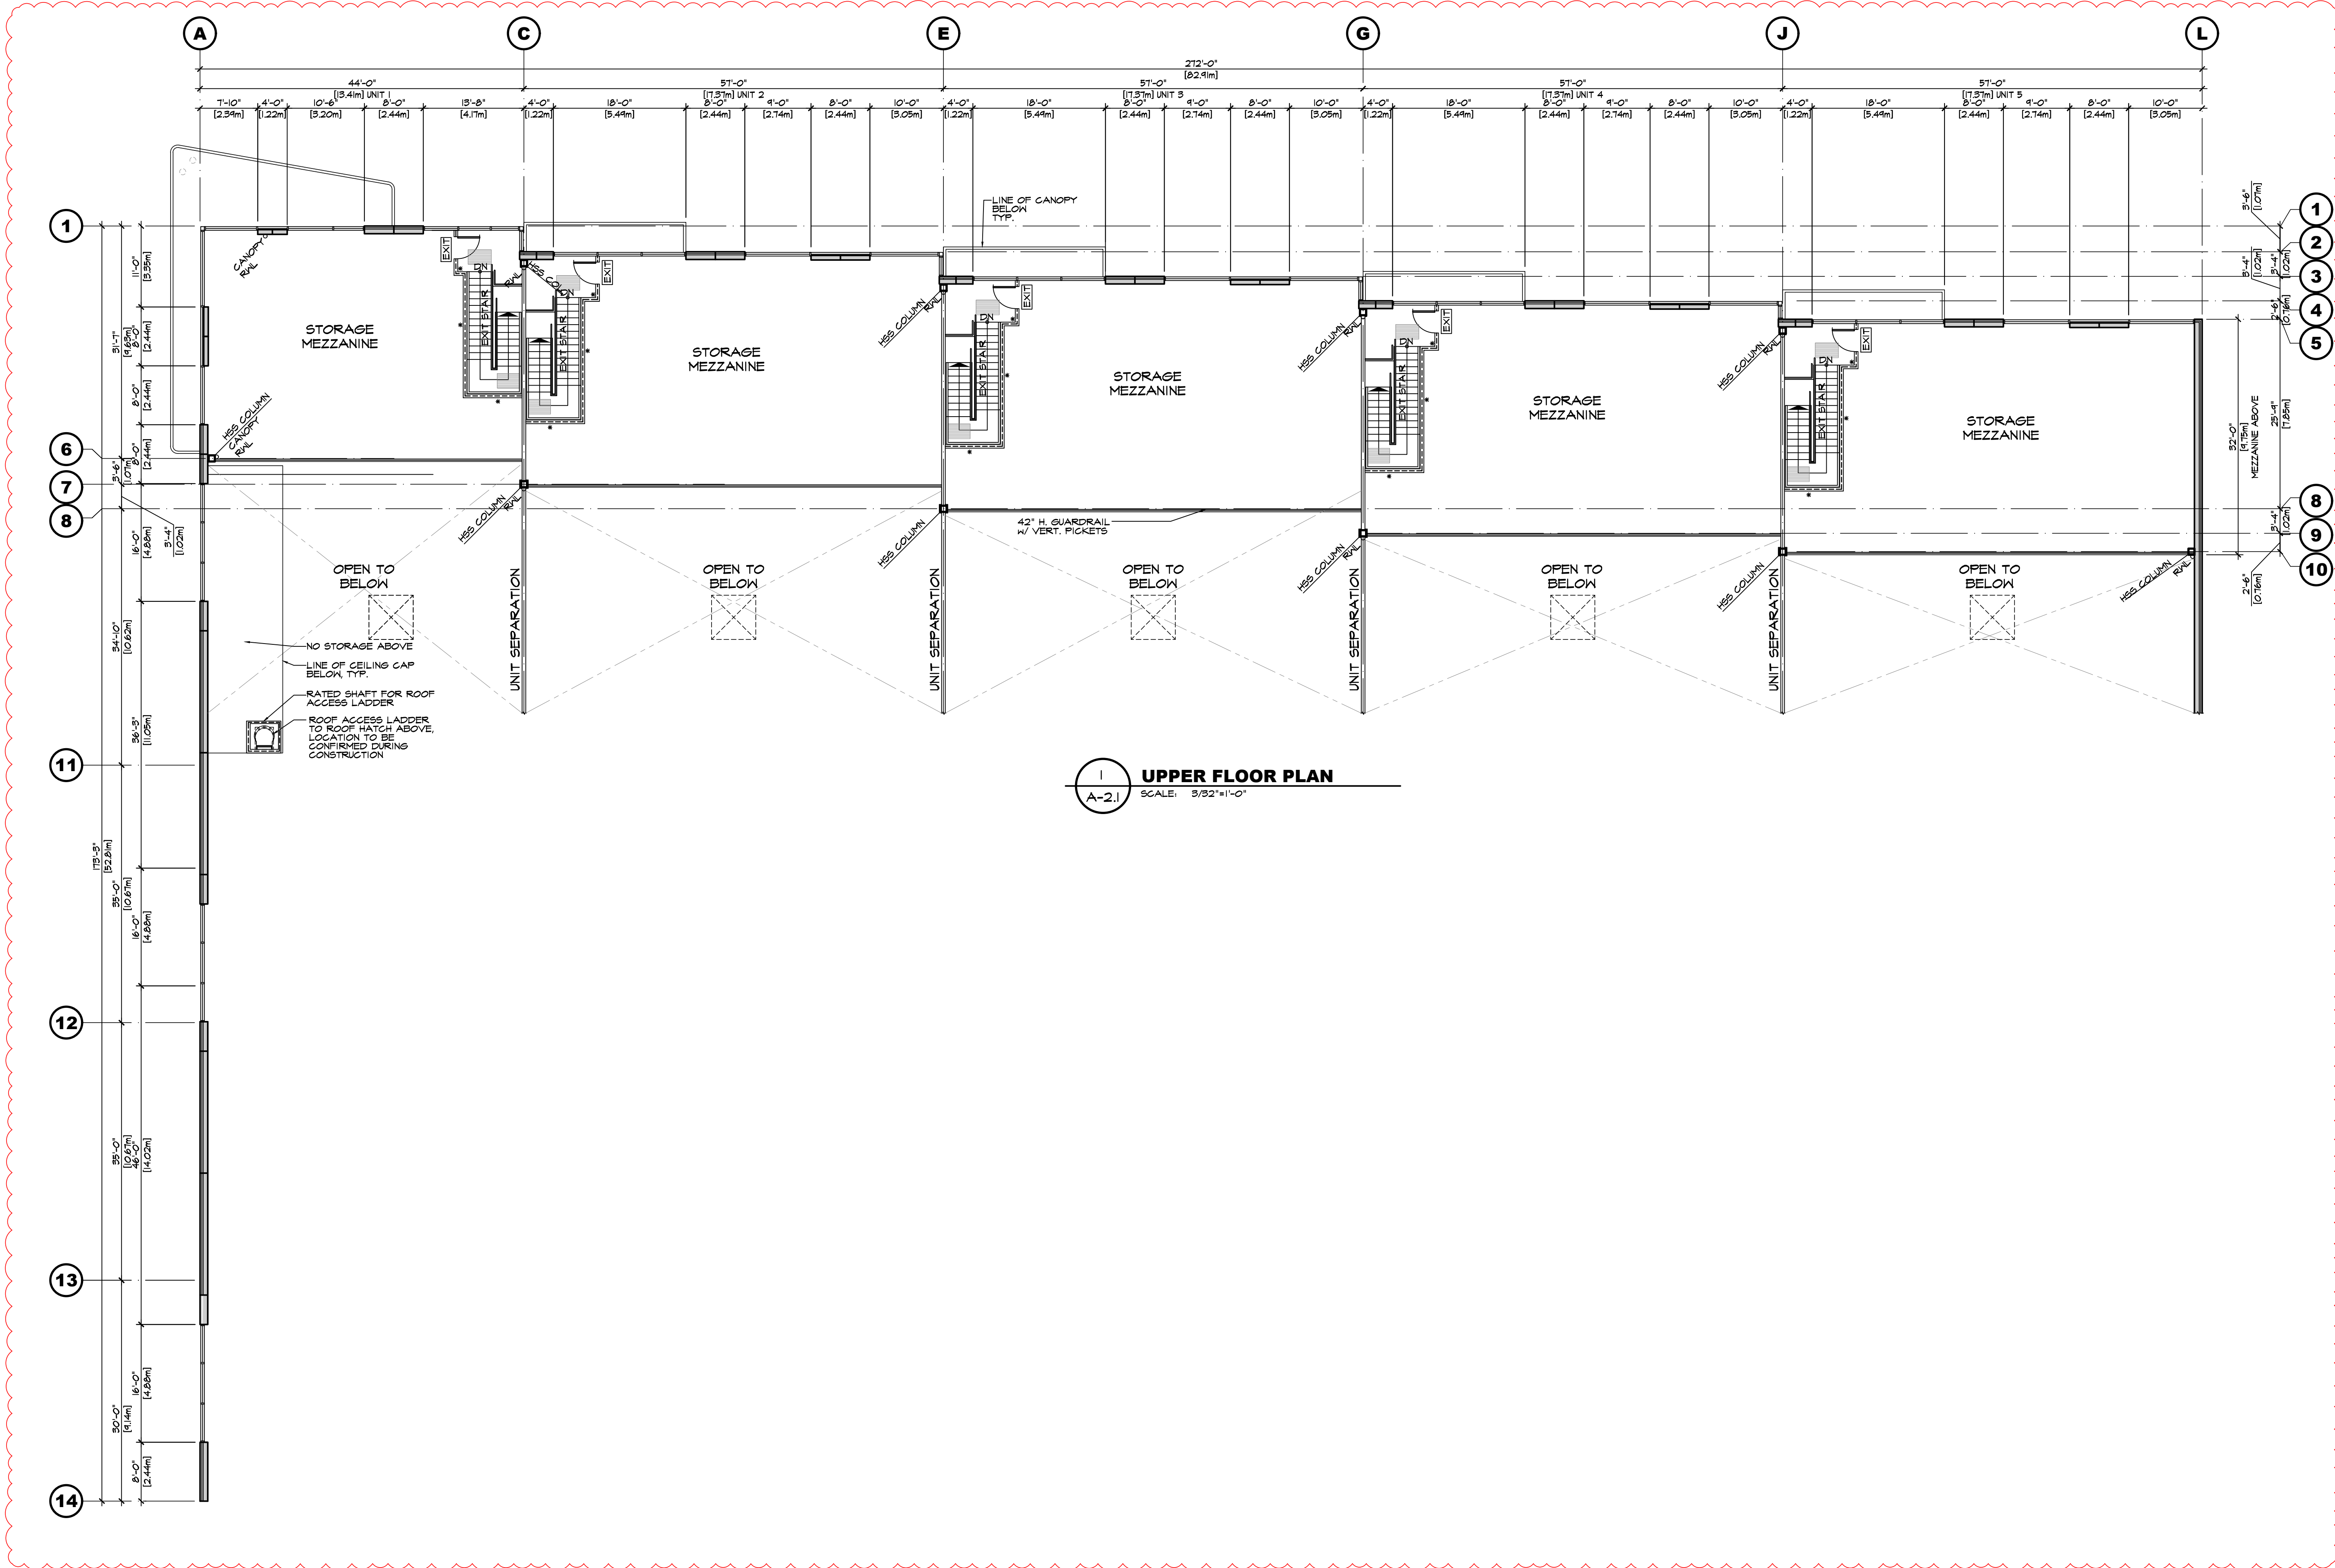

1 UPPER FLOOR PLAN
A-2.1 SCALE: 3/32"=1'-0"

ARCHITECTURE PANEL INC.
ARCHITECTURE | LANDSCAPE ARCHITECTURE | URBAN DESIGN
206 - 1453 FOSTER STREET, WHITE ROCK, BC V4B 0C4
604 385 3600 | RUCHR@ARCHITECTUREPANEL.COM

IN ASSOCIATION WITH

D.FORCE DESIGN INC.
2628A ALLIANCE STREET, ARBUTHNOTH B.C. V5B 3U9
TEL: (604) 607-5655 EMAIL: DARE@DFFORCE.CA

THESE DRAWINGS AND THE DESIGN ARE AND AT ALL TIMES REMAIN THE EXCLUSIVE PROPERTY OF ARCHITECTURE PANEL INC. AND CANNOT BE USED WITHOUT THE ARCHITECT'S WRITTEN CONSENT. CONTRACTOR IS RESPONSIBLE FOR VERIFICATION OF ALL DIMENSIONS, ELEVATIONS, AND OTHER DATA ON DRAWINGS. ANY DISCREPANCIES TO BE REPORTED IMMEDIATELY TO THE ARCHITECT. ANY CHANGES MADE WITHOUT THE ARCHITECT'S WRITTEN CONSENT SHALL BE THE CONTRACTOR'S SOLE RESPONSIBILITY. DO NOT SCALE DRAWINGS. DIMENSIONS GOVERN.

25		
24		
23		
22		
21		
20		
19		
18		
17		
16		
15		
14		
13		
12		
11		
10		
9		
8		
7		
6		
5		
4	MAR 31 23	RE-ISSUED FOR DP
3	MAR 17 23	ISSUED FOR CLIENT REVIEW
2	AUG 25 22	ISSUED FOR DP
1	AUG 15 22	DP REVIEW
NO.	DATE	DESCRIPTION

ORION
CONSTRUCTION

ORION CONSTRUCTION
UNIT 105 19923 80A AVE
LANGLEY, BC V2Y 0E2
PHONE: (604) 362-2994

PROJECT:
PROPOSED INDUSTRIAL BUILDINGS FOR:


**PANNU
MULTI-TENANT
BUILDING A**

ADDRESS: 27112 56TH AVE, TOWNSHIP OF LANGLEY

DRAWING

**UPPER FLOOR
PLAN**

SEAL	JOB NO. 21-071	DRAWN JA & SB
	DESIGNED	
	CHECKED	R.D.
	PLOT DATE	MAR 31 23
PROJECT - DRAWING NUMBER A-2.1		REV. 4

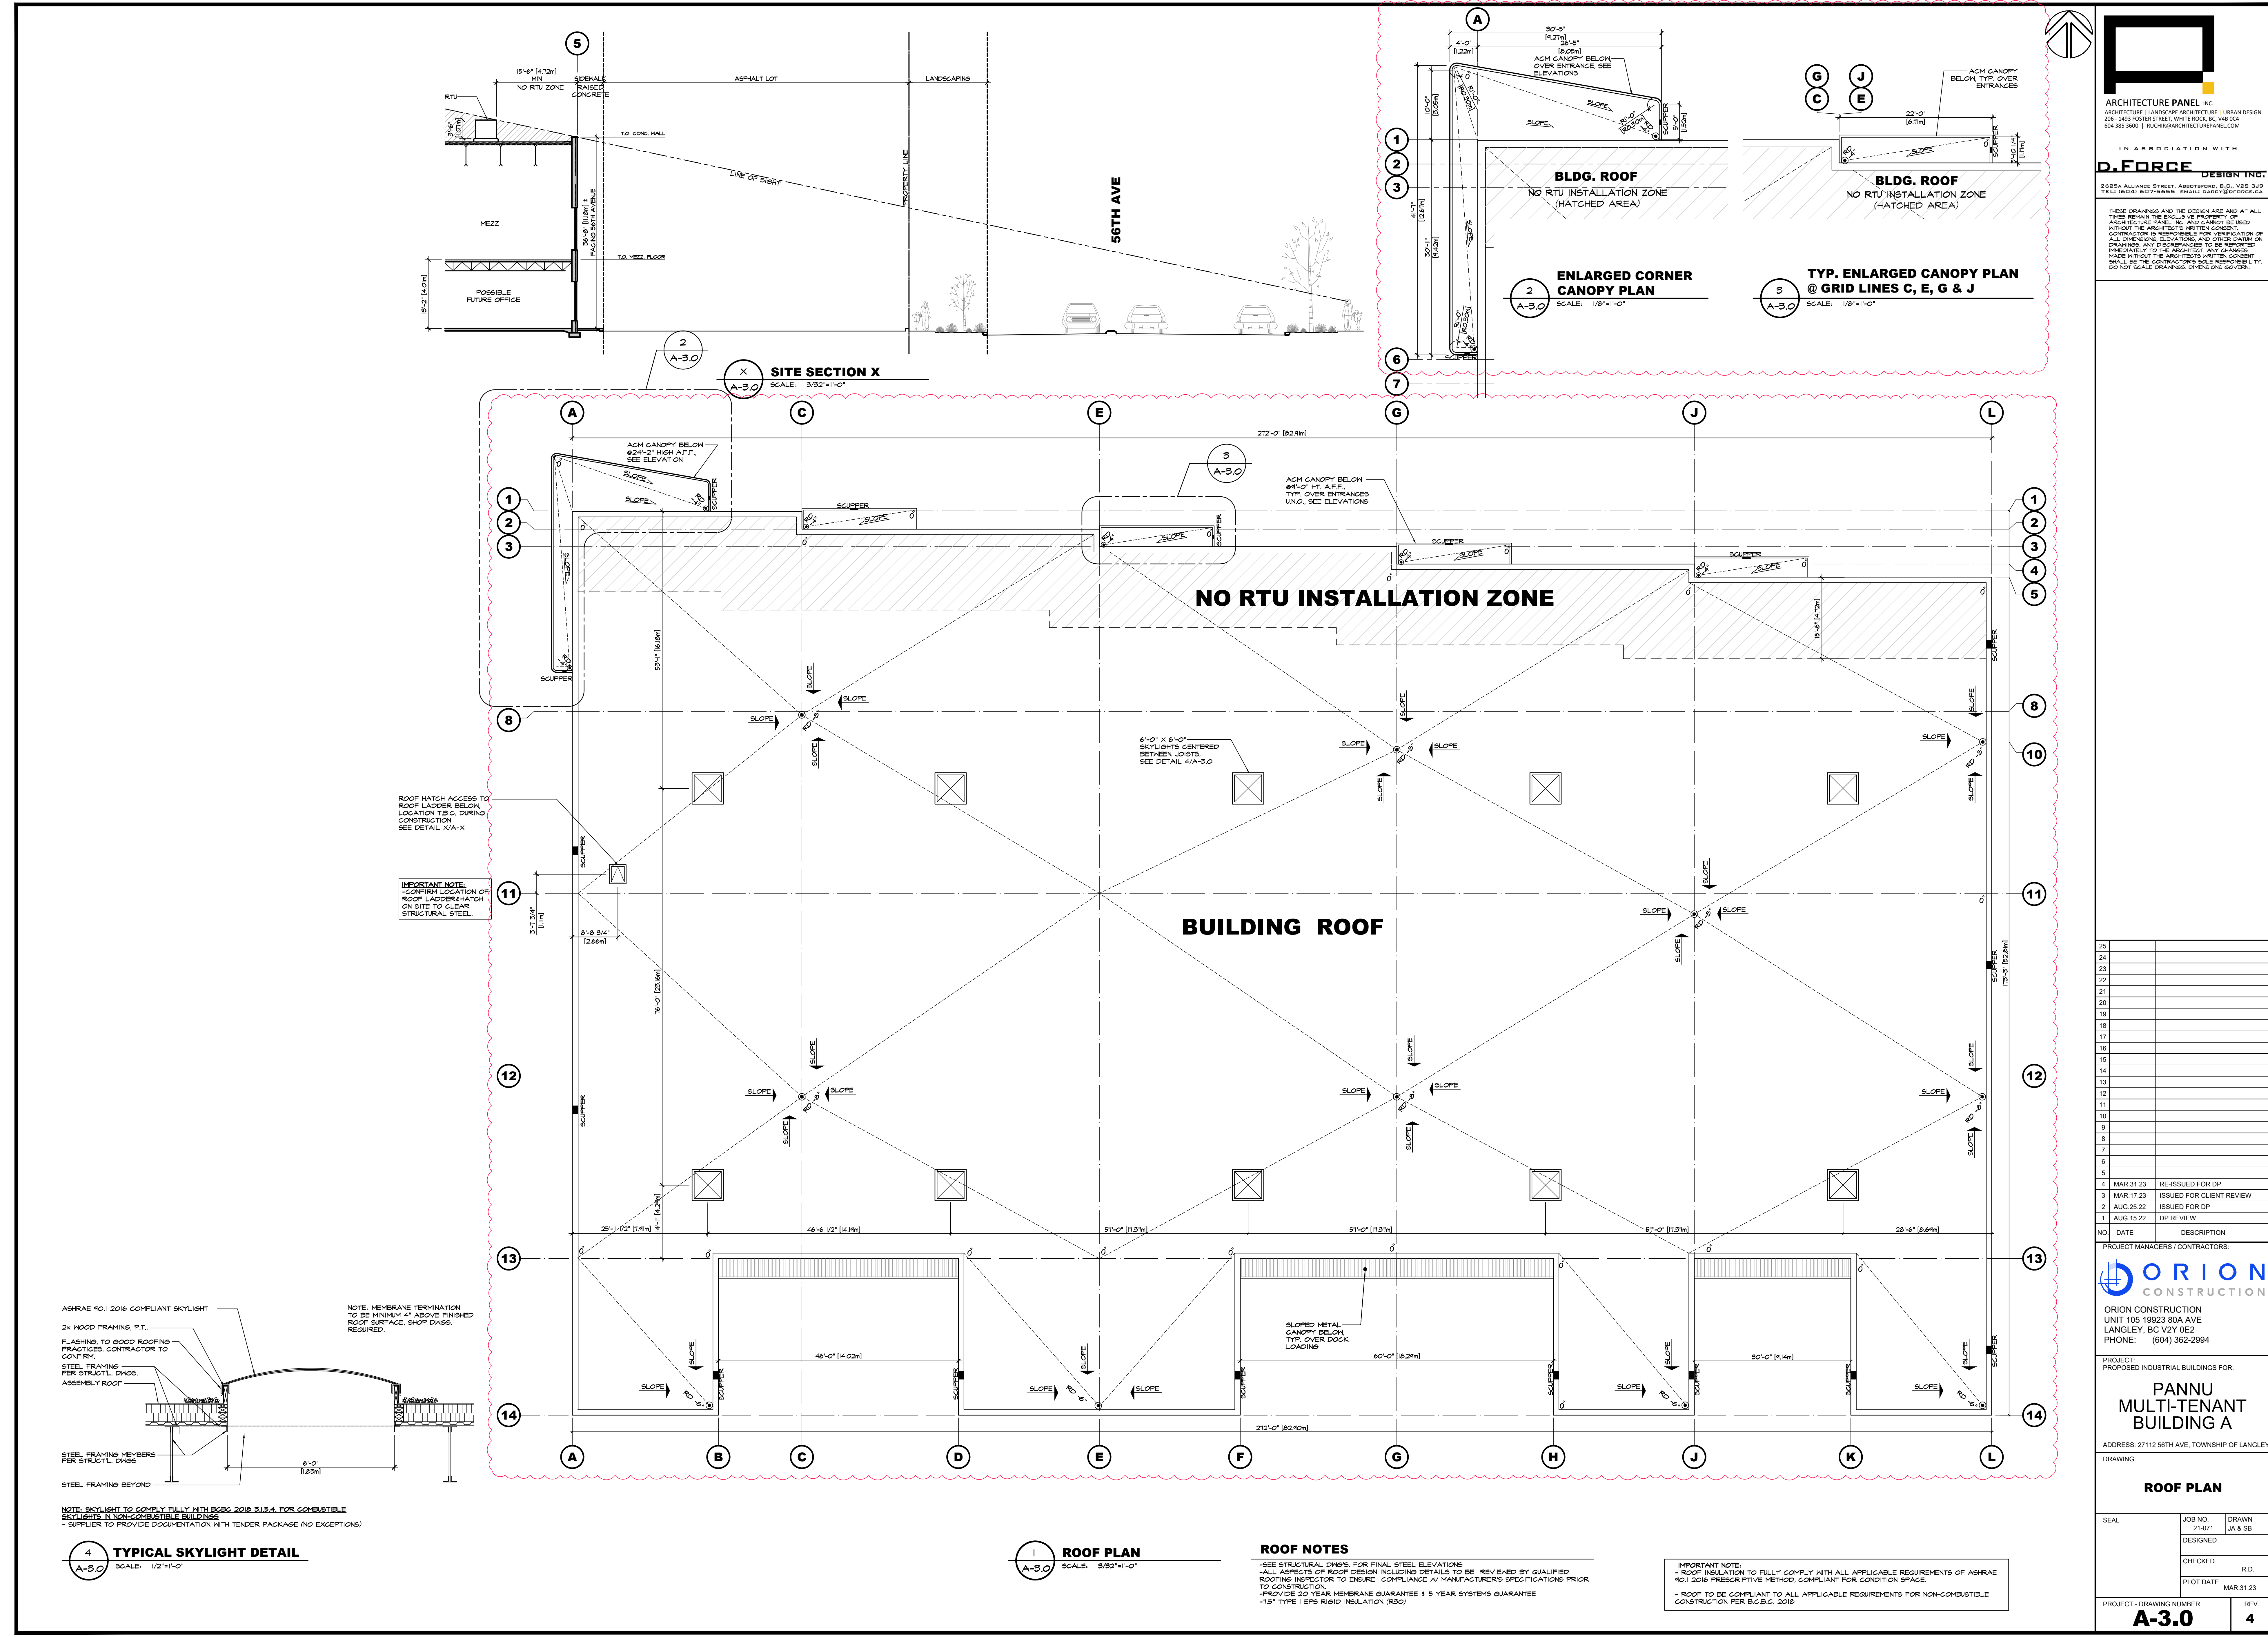

ARCHITECTURE PANEL INC.

ARCHITECTURE | LANDSCAPE ARCHITECTURE | URBAN DESIGN

205 - 1453 FOSTER STREET, WHITE ROCK, BC V4B 0C4

604 385 3600 | RUCHR@ARCHITECTUREPANEL.COM

IN ASSOCIATION WITH

D.FORCE DESIGN INC.

2625A ALLIANCE STREET, ARBUSTOFTON, B.C. V5B 5W9

TEL: (604) 607-5655 EMAIL: DARG@DFFORCE.CA

THESE DRAWINGS AND THE DESIGN ARE AND AT ALL TIMES REMAIN THE EXCLUSIVE PROPERTY OF ARCHITECTURE PANEL INC. AND CANNOT BE USED WITHOUT THE ARCHITECT'S WRITTEN CONSENT. CONTRACTOR IS RESPONSIBLE FOR VERIFICATION OF ALL DIMENSIONS, ELEVATIONS, AND OTHER DATA ON DRAWINGS. ANY DISCREPANCIES TO BE REPORTED IMMEDIATELY TO THE ARCHITECT. ANY CHANGES MADE WITHOUT THE ARCHITECT'S WRITTEN CONSENT SHALL BE THE CONTRACTOR'S SOLE RESPONSIBILITY. DO NOT SCALE DRAWINGS. DIMENSIONS GOVERN.

25		
24		
23		
22		
21		
20		
19		
18		
17		
16		
15		
14		
13		
12		
11		
10		
9		
8		
7		
6		
5		
4	MAR 31.23	RE-ISSUED FOR DP
3	MAR 17.23	ISSUED FOR CLIENT REVIEW
2	AUG 25.22	ISSUED FOR DP
1	AUG 15.22	DP REVIEW

NO. DATE DESCRIPTION

PROJECT MANAGERS / CONTRACTORS

ORION CONSTRUCTION

ORION CONSTRUCTION

UNIT 105 19923 80A AVE

LANGLEY, BC V2Y 0E2

PHONE: (604) 362-2994

PROJECT: PROPOSED INDUSTRIAL BUILDINGS FOR:

PANNU MULTI-TENANT BUILDING A

ADDRESS: 27112 56TH AVE, TOWNSHIP OF LANGLEY

DRAWING

ROOF PLAN

SEAL

JOB NO. 21-071

DRAWN JA & SB

DESIGNED

CHECKED R.D.

PLOT DATE MAR 31.23

PROJECT - DRAWING NUMBER

A-3.0

REV. 4

MATERIAL LEGEND

- CONCRETE TILT-UP WALL TYP. - PAINTED
- REVEAL IN CONCRETE - PAINTED
- PANEL JOINT
- PRE-FINISHED METAL CAP FLASHING
- STOREFRONT FRAMES - CLEAR ANODIZED ALUMINUM
- STOREFRONT GLASS - CLEAR
- STEEL MANDOOKS - PAINTED
- STEEL SECTIONAL OVERHEAD DOORS - PAINTED
- STEEL GUARDRAILS - PAINTED
- CONCRETE RETAINING WALLS - NATURAL FINISH UNPAINTED TYP.
- LIGHT FIXTURE - SEE ELECTRICAL DWG'S
- SPANDREL GLAZING (OBSCURE, TO MATCH VISION GLASS)
- SCUPPER
- STEEL BOLLARD - PAINTED
- CONCRETE CURB UNDER - PAINTED
- ACM CANOPY
- CURTAIN WALL FRAMES - CLEAR ANODIZED ALUMINUM
- CURTAIN WALL GLASS - CLEAR
- METAL GLAD CANOPY


NOTE:
- NOT ALL MATERIALS ARE APPLICABLE
- SPANDREL GLAZING

PROJECT COLOURS

ALL COLOURS TO BE SHERWIN WILLIAMS:


- MAIN FIELD COLOUR 1: ARGADIE WHITE (SW 1100)
- FIELD ACCENT COLOUR 1: TRICORN BLACK (SW 6258)
- FIELD ACCENT COLOUR 2: NIGHT OIL (SW 1061)
- FIELD ACCENT COLOUR 4: EARL GREY (SW 7660)
- ALUMINUM STOREFRONT MULLIONS: BLACK ALUMINUM GREY ALUMINUM TO MATCH C4
- ALUMINUM STOREFRONT DOORS: GREY ALUMINUM TO MATCH C4
- TYPICAL GLAZING: (LOW E AND / OR ASHRAE 90.1 2016 COMPLIANT) DARK GREY REFLECTIVE
- TYPICAL SPANDREL GLAZING COLOUR: DARK GREY
- TYPICAL METAL CAP FLASHING: WHITE
- METAL CAP FLASHING @ C2 PANELS: BLACK
- EXTERIOR GUARDRAILS: NIGHT OIL (SW 1061)

LEGEND

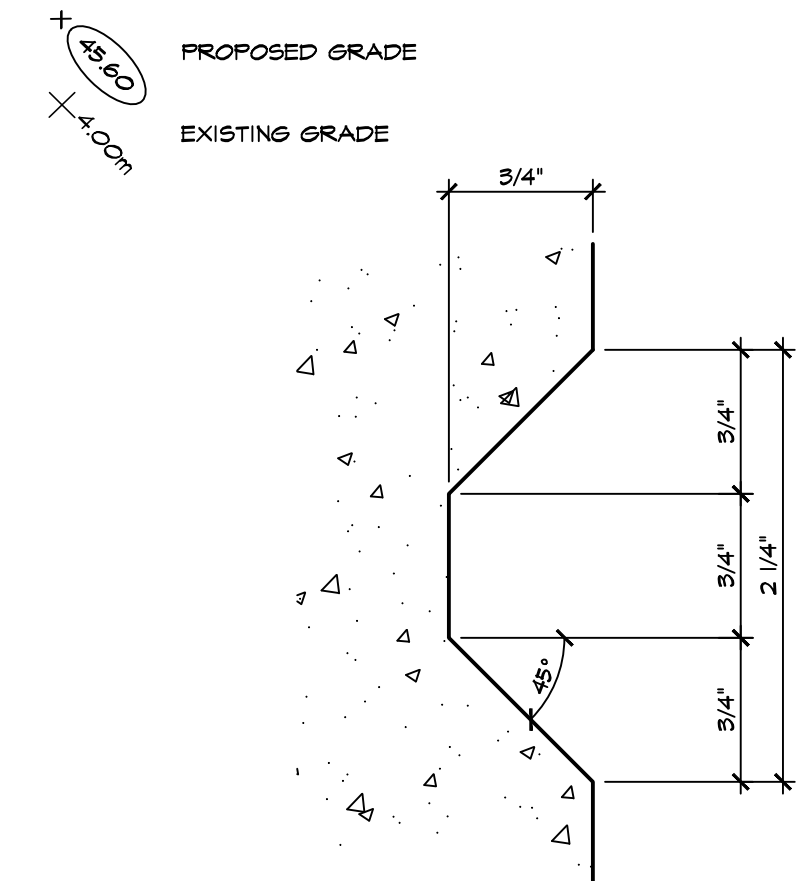


5 TYPICAL REVEAL

A-4.0 FULL SCALE

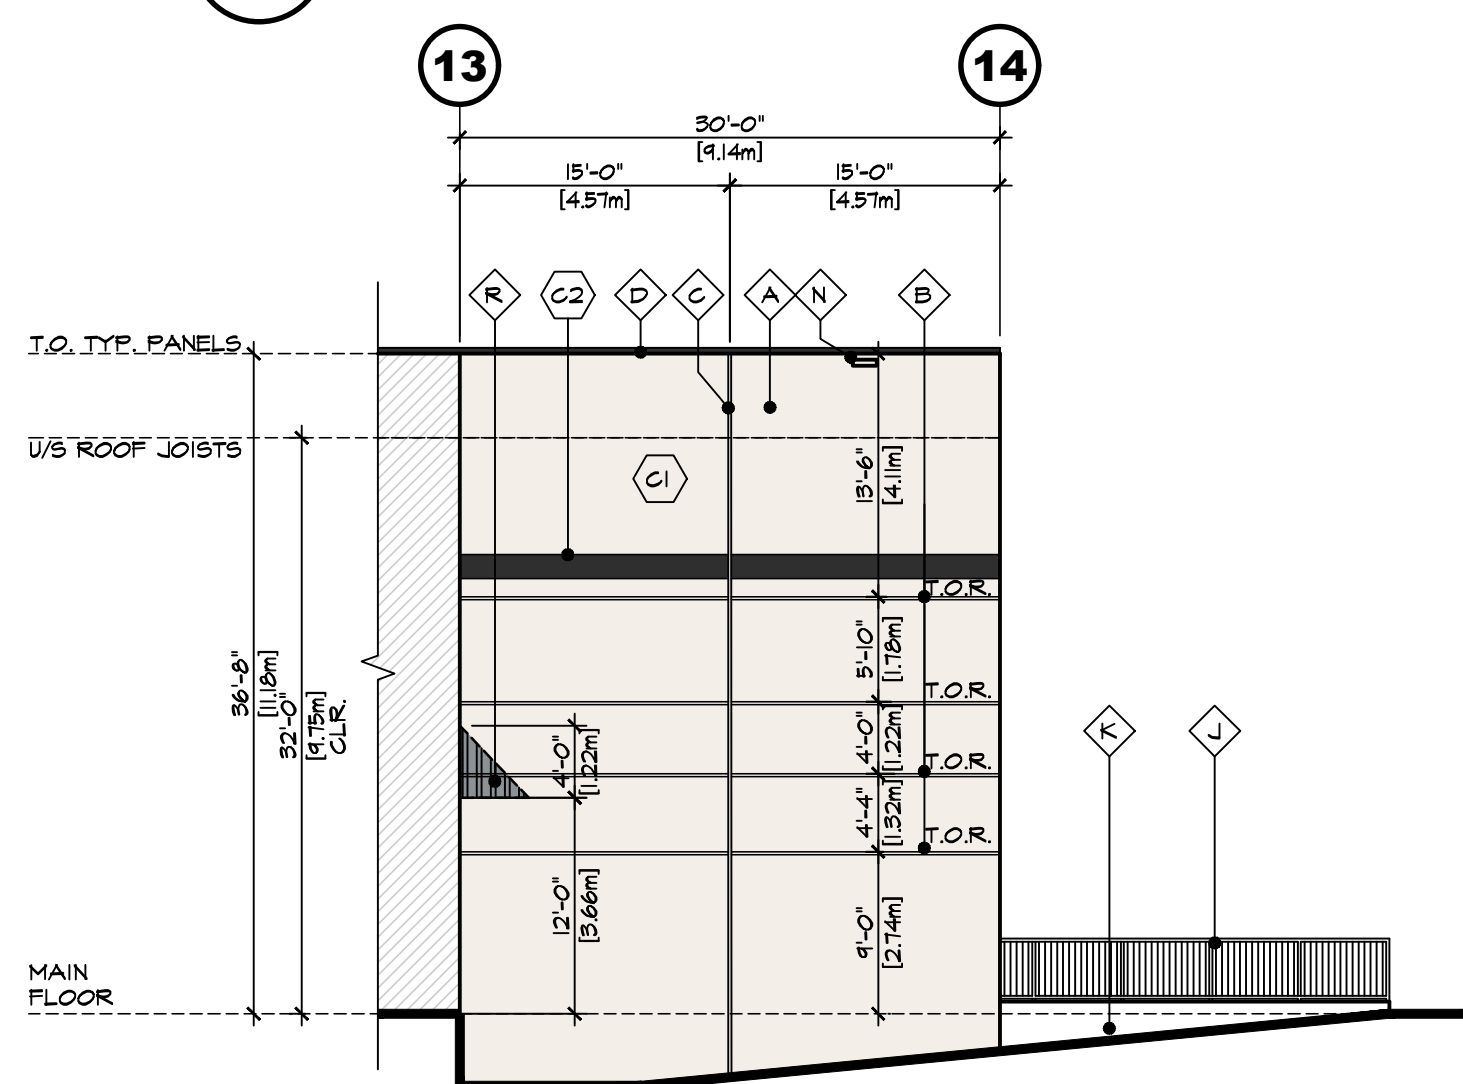


6 TYP. ELEVATION @ GRID LINES D, H, K

A-4.0 SCALE: 3/32"=1'-0"

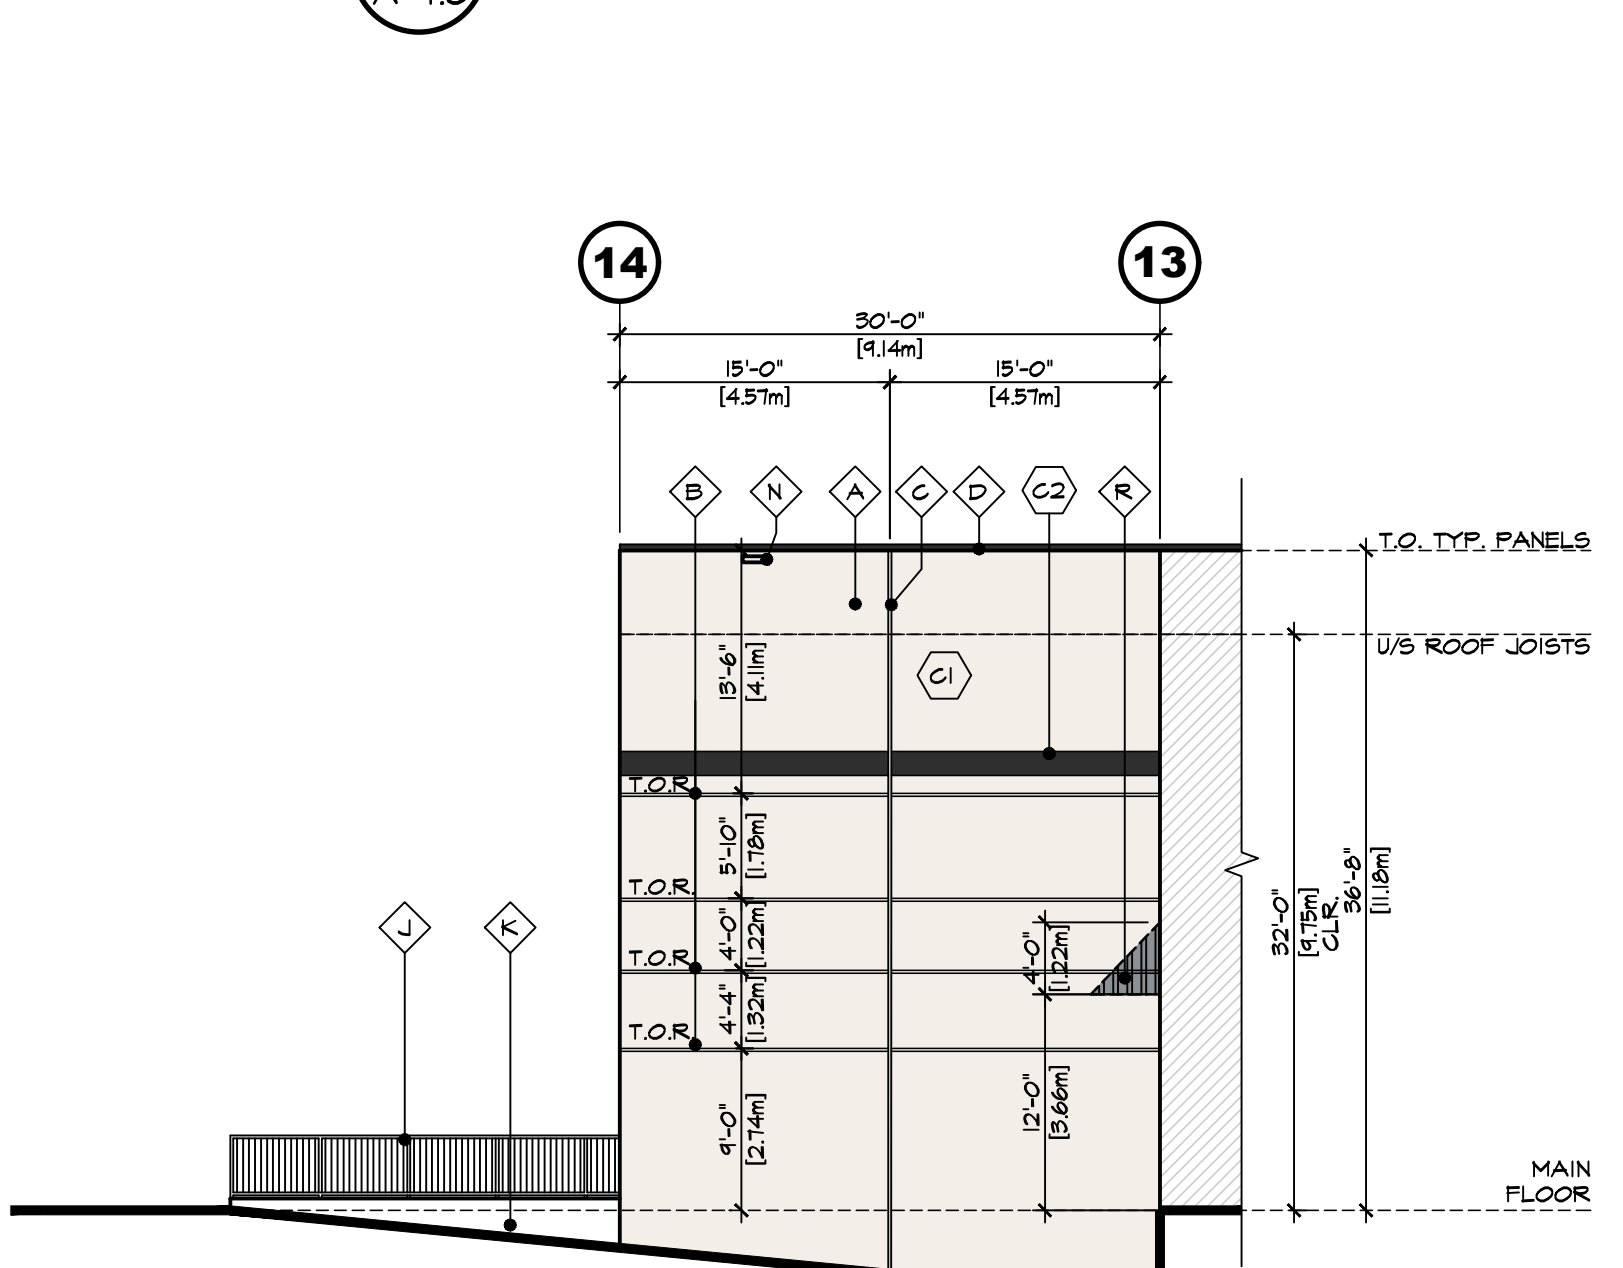


7 TYP. ELEVATION @ GRID LINES B, F, J

A-4.0 SCALE: 3/32"=1'-0"

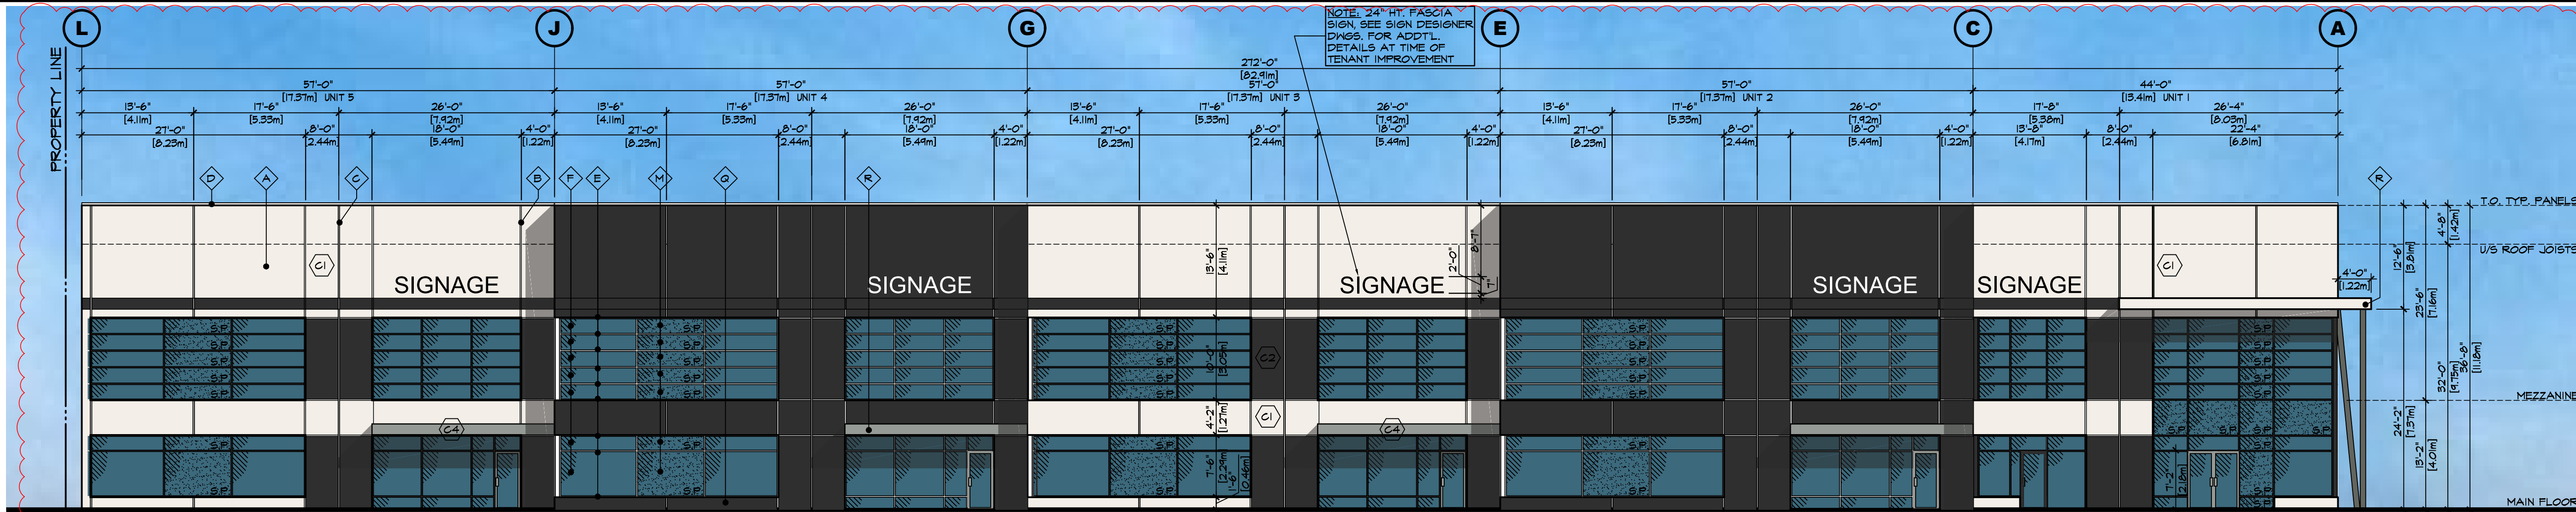


1 NORTH ELEVATION

A-4.0 SCALE: 3/32"=1'-0"

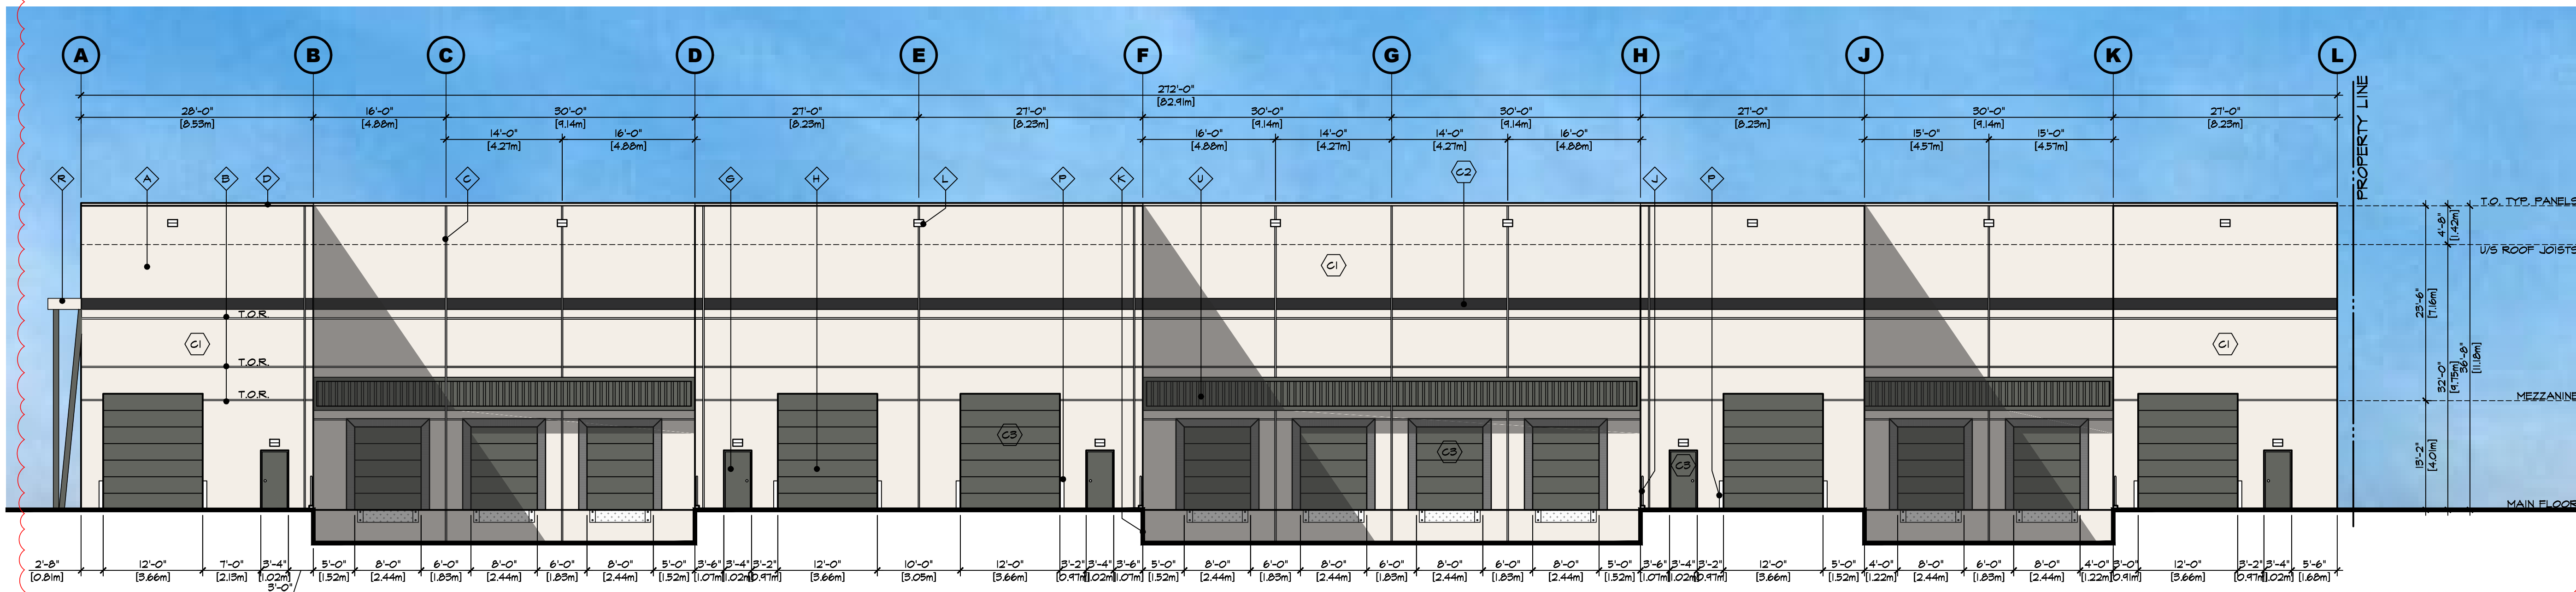


2 SOUTH ELEVATION

A-4.0 SCALE: 3/32"=1'-0"

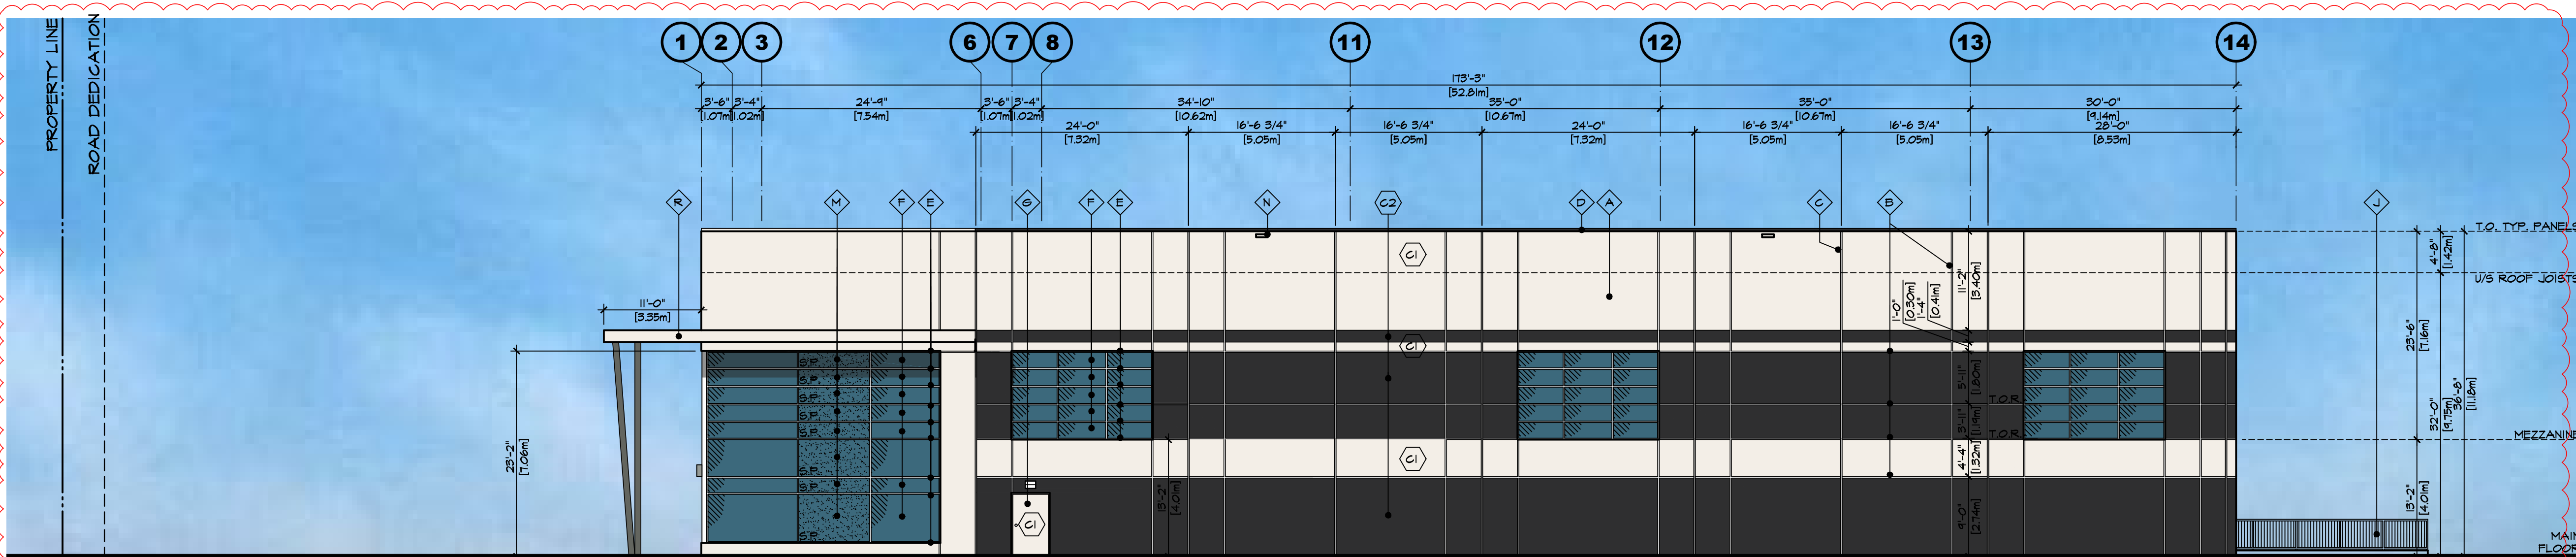

3 WEST ELEVATION

A-4.0 SCALE: 3/32"=1'-0"

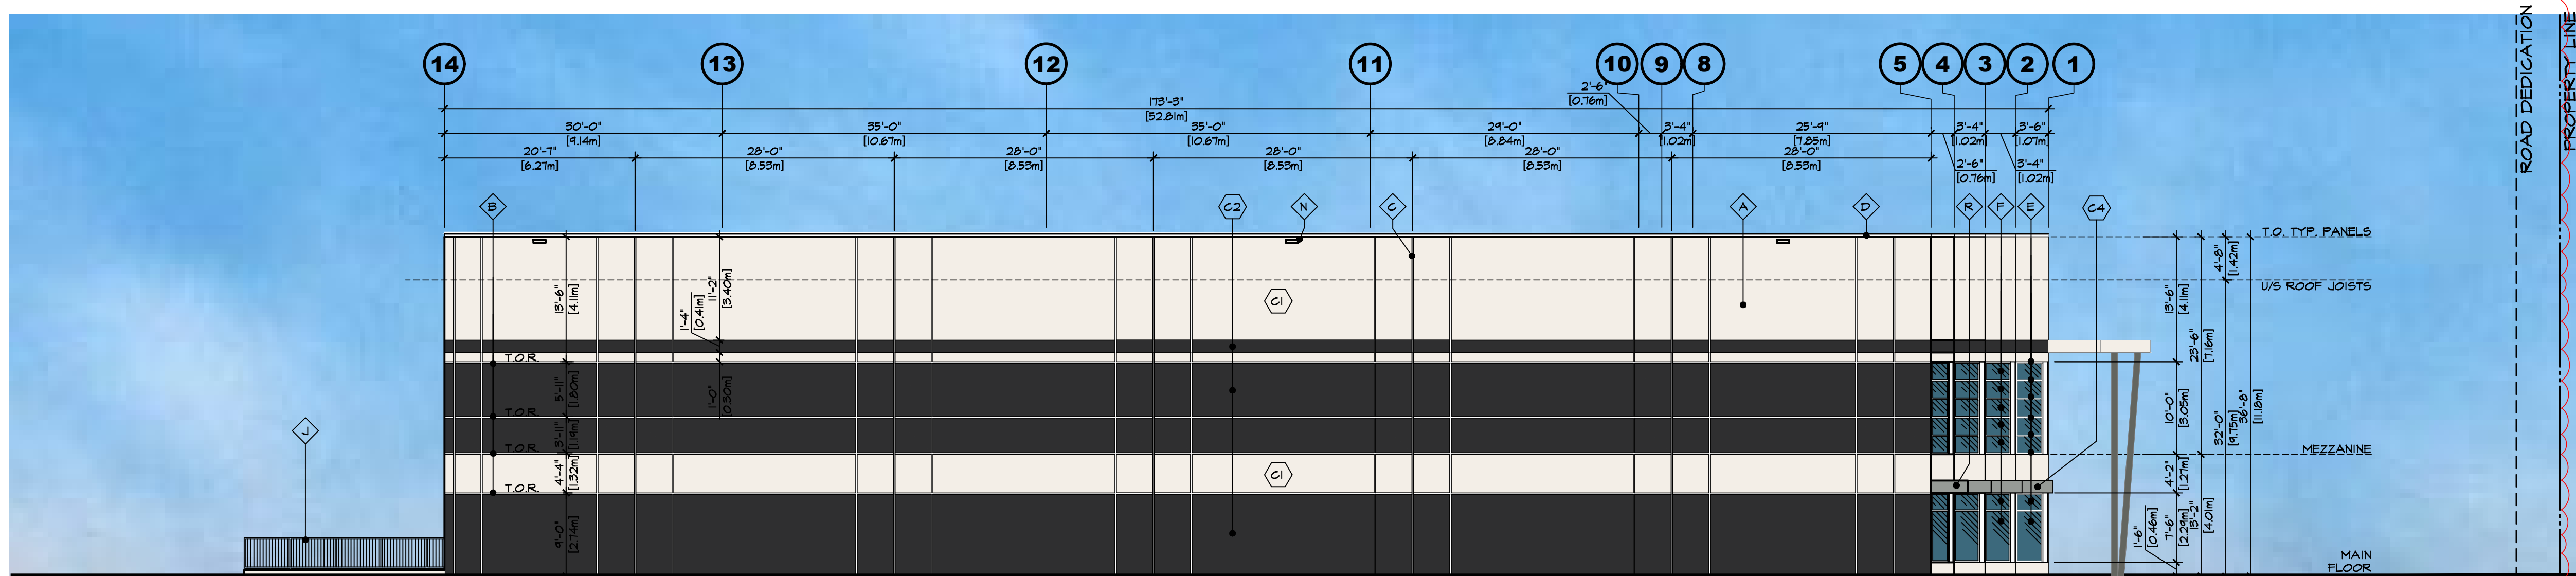

4 EAST ELEVATION


A-4.0 SCALE: 3/32"=1'-0"

ARCHITECTURE PANEL INC.
ARCHITECTURE | LANDSCAPE ARCHITECTURE | URBAN DESIGN
205 - 455 FOSTER STREET, WHITE ROCK, BC V4B 0C4
604 385 3600 | RUCH@ARCHITECTUREPANEL.COM

IN ASSOCIATION WITH
D.FORCE DESIGN INC.
2625A ALLIANCE STREET, ARRESTEDFOOT B.C. VAN SWP
TELL: (604) 607-5655 EMAIL: DARE@DFORCE.DA

THESE DRAWINGS AND THE DESIGN ARE AND AT ALL TIMES REMAIN THE EXCLUSIVE PROPERTY OF ARCHITECTURE PANEL INC. AND CANNOT BE USED WITHOUT THE ARCHITECT'S WRITTEN CONSENT. CONTRACTOR IS RESPONSIBLE FOR VERIFICATION OF ALL DIMENSIONS, ELEVATIONS, AND OTHER DATA ON DRAWINGS. ANY DISCREPANCIES TO BE REPORTED IMMEDIATELY TO THE ARCHITECT. ANY CHANGES MADE WITHOUT THE ARCHITECT'S WRITTEN CONSENT SHALL BE THE CONTRACTOR'S SOLE RESPONSIBILITY. DO NOT SCALE DRAWINGS. DIMENSIONS GOVERN.

25		
24		
23		
22		
21		
20		
19		
18		
17		
16		
15		
14		
13		
12		
11		
10		
9		
8		
7		
6		
5		
4	MAR 31.23	RE-ISSUED FOR DP
3	MAR 17.22	ISSUED FOR CLIENT REVIEW
2	AUG 25.22	ISSUED FOR DP
1	AUG 15.22	DP REVIEW
NO.	DATE	DESCRIPTION
PROJECT MANAGERS / CONTRACTORS:		
ORION CONSTRUCTION		
ORION CONSTRUCTION UNIT 105 19923 80A AVE LANGLEY, BC V2Y 0E2 PHONE: (604) 362-2994		
PROJECT: PROPOSED INDUSTRIAL BUILDINGS FOR:		
PANNU MULTI-TENANT BUILDING A		
ADDRESS: 27112 56TH AVE, TOWNSHIP OF LANGLEY		
DRAWING		
COLORED ELEVATIONS		
SEAL	JOB NO. 21-071	DRAWN JA
	DESIGNED	
	CHECKED	R.D.
	PLOT DATE	MAR 31.23
PROJECT - DRAWING NUMBER		REV.
A-4.0		4

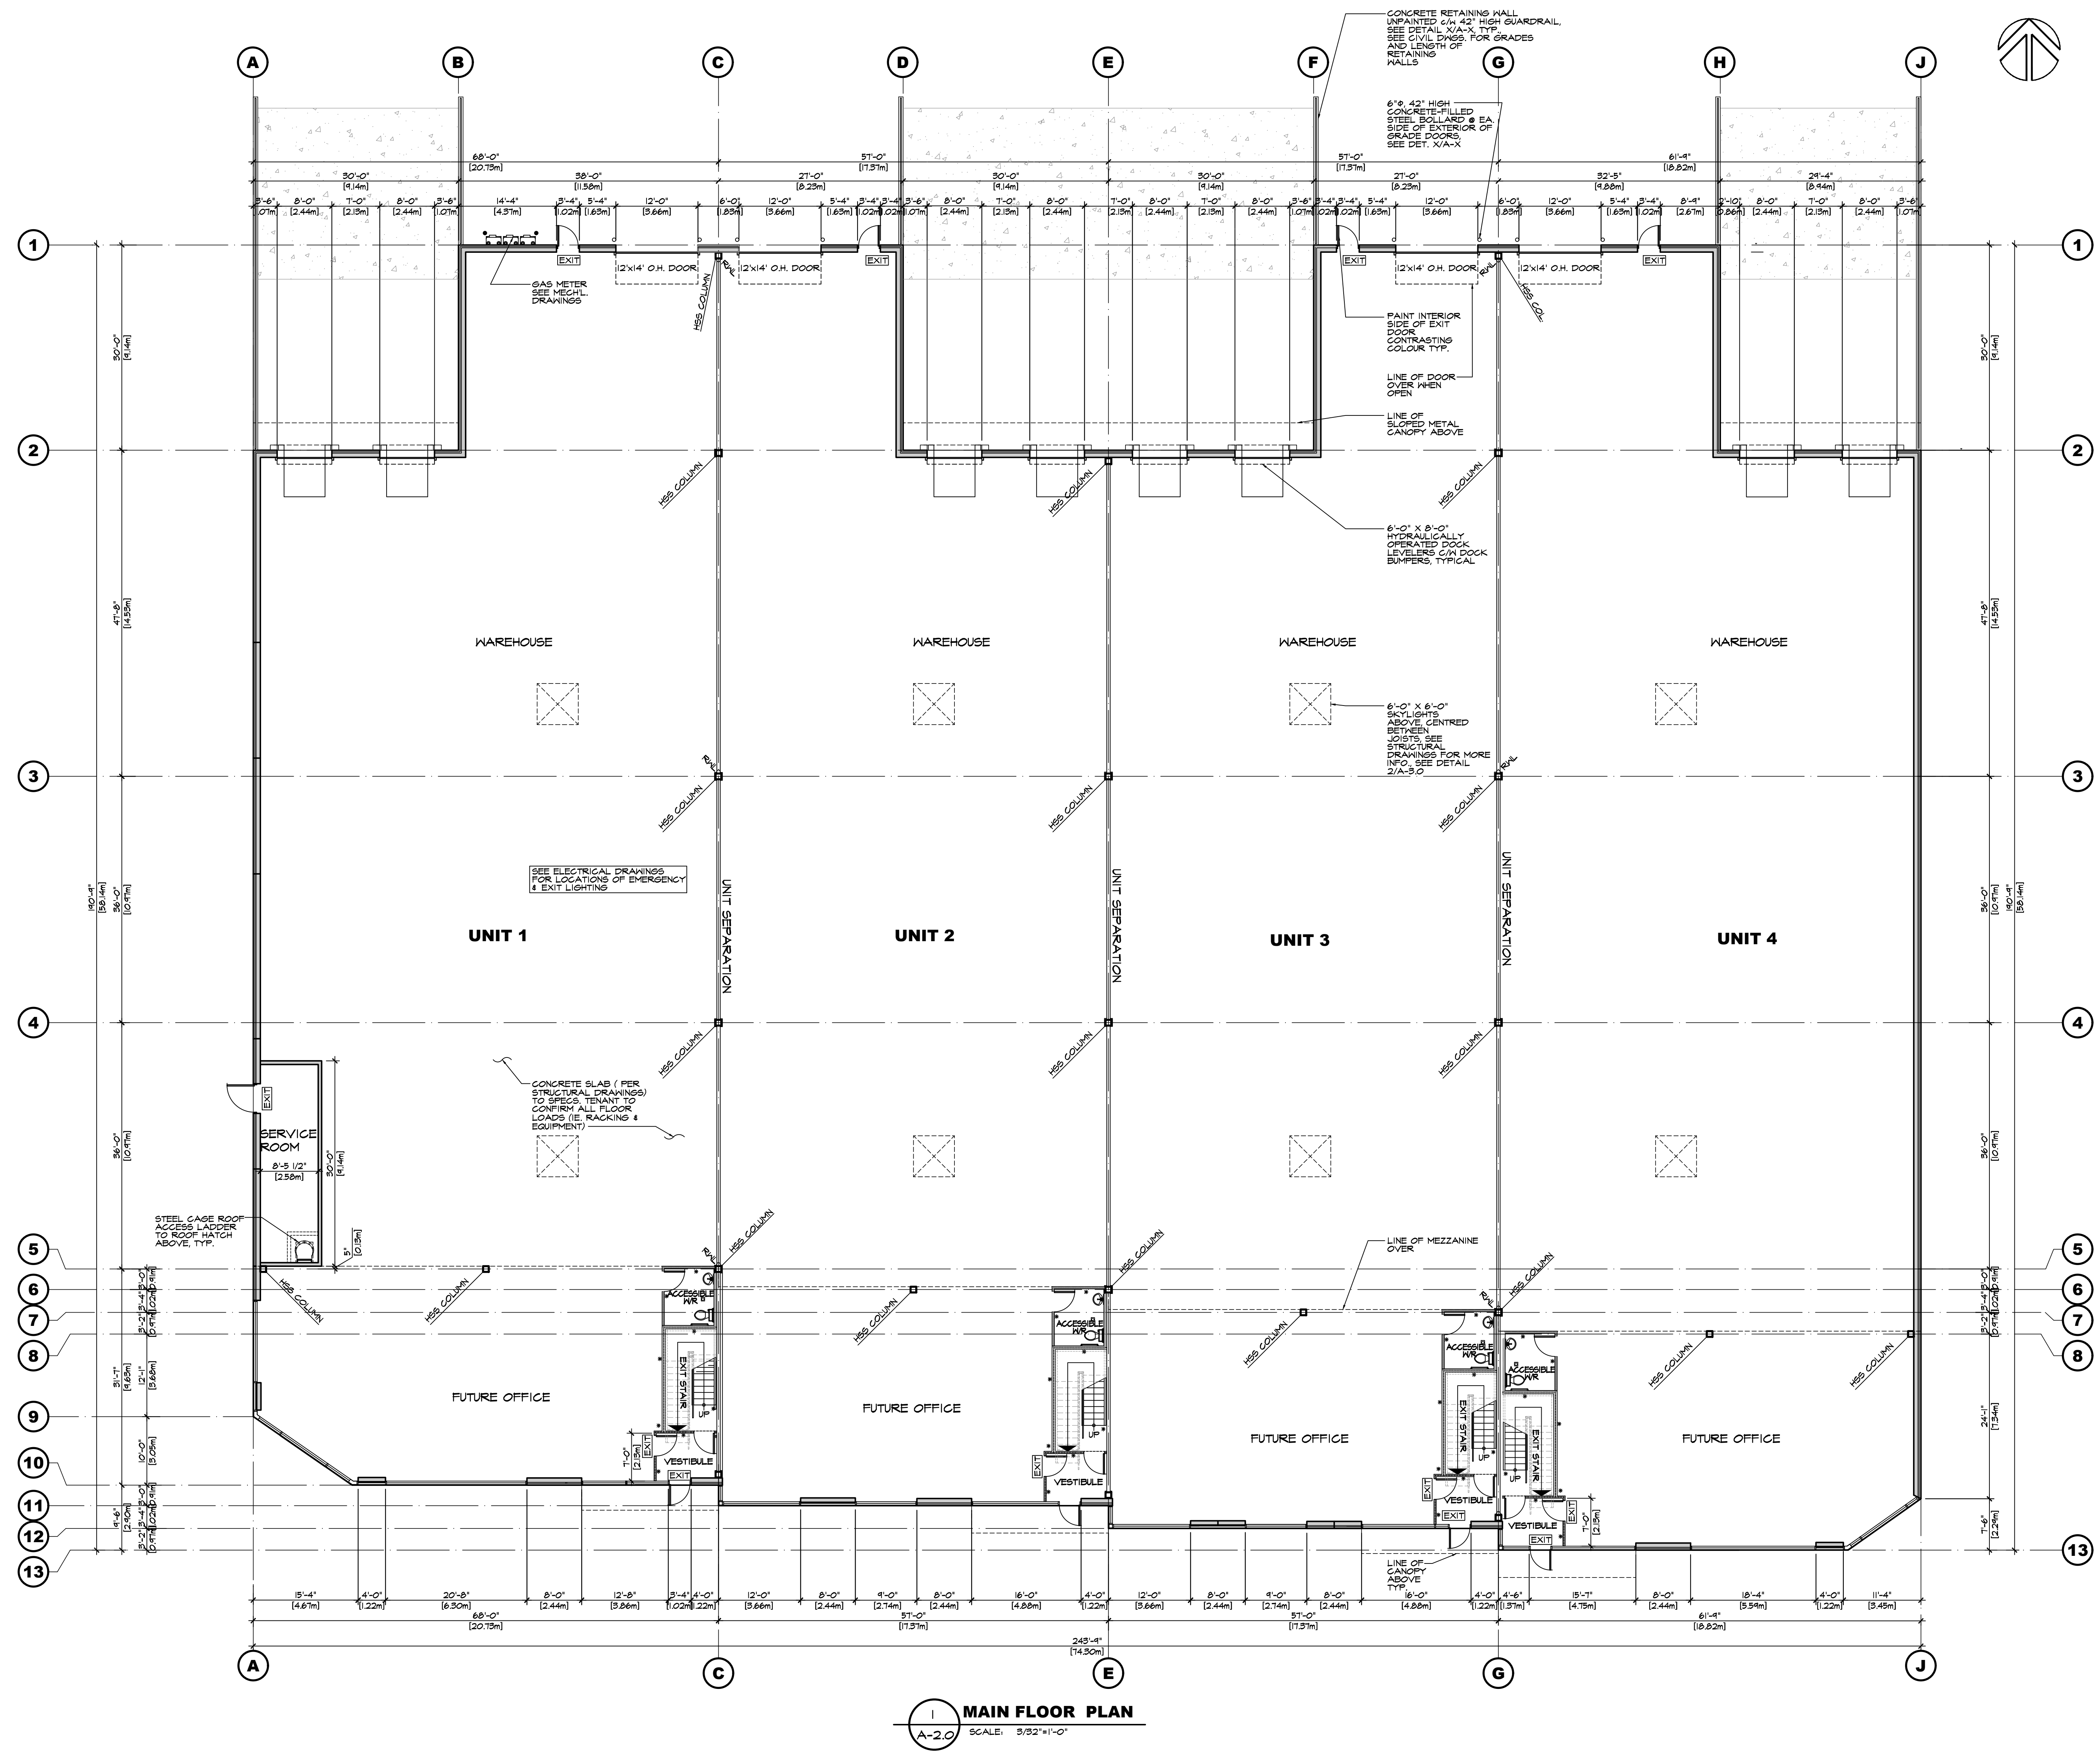

I MAIN FLOOR PLAN
A-2.0 SCALE: 3/32\"/>



ARCHITECTURE PANEL INC.
ARCHITECTURE | LANDSCAPE ARCHITECTURE | URBAN DESIGN
206 - 1453 FOSTER STREET, WHITE ROCK, BC V8B 0C4
604 385 3600 | RUCH@ARCHITECTUREPANEL.COM

IN ASSOCIATION WITH

D.FORCE DESIGN INC.
2628A ALLIANCE STREET, ARRESTED FIRE, WICAC, V8B 3A9
TEL: (604) 607-5655 EMAIL: DARE@DFORCE.DA

THESE DRAWINGS AND THE DESIGN ARE AND AT ALL TIMES REMAIN THE EXCLUSIVE PROPERTY OF ARCHITECTURE PANEL INC. AND CANNOT BE USED WITHOUT THE ARCHITECT'S WRITTEN CONSENT. CONTRACTOR IS RESPONSIBLE FOR VERIFICATION OF ALL DIMENSIONS, ELEVATIONS, AND OTHER DATA ON DRAWINGS. ANY DIMENSIONS TO BE REQUESTED IMMEDIATELY TO THE ARCHITECT. ANY CHANGES MADE WITHOUT THE ARCHITECT'S WRITTEN CONSENT SHALL BE THE CONTRACTOR'S SOLE RESPONSIBILITY. DO NOT SCALE DRAWINGS. DIMENSIONS GOVERN.

25		
24		
23		
22		
21		
20		
19		
18		
17		
16		
15		
14		
13		
12		
11		
10		
9		
8		
7		
6		
5		
4		
3	MAR.31.23	RE-ISSUED FOR DP
2	MAR.17.22	ISSUED FOR CLIENT REVIEW
1	AUG.25.22	ISSUED FOR DP

NO. DATE DESCRIPTION

PROJECT MANAGERS / CONTRACTORS:



ORION CONSTRUCTION
UNIT 105 19923 80A AVE
LANGLEY, BC V2Y 0E2
PHONE: (604) 362-2994

PROJECT:
PROPOSED INDUSTRIAL BUILDINGS FOR:


PANNU MULTI-TENANT BUILDING B

ADDRESS: 27112 56TH AVE, TOWNSHIP OF LANGLEY

DRAWING

MAIN FLOOR PLAN

SEAL	JOB NO. 21-071	DRAWN
	DESIGNED	
	CHECKED	R.D.
	PLOT DATE	MAR.31.23
PROJECT - DRAWING NUMBER		REV.
A-2.0		3

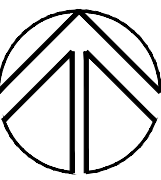


ARCHITECTURE PANEL INC.
ARCHITECTURE | LANDSCAPE ARCHITECTURE | URBAN DESIGN
206-1493 FOSTER STREET, WHITE ROCK, BC V4B 8C4
604 985 3600 | RICHIE@ARCHITECTUREPANEL.COM

IN ASSOCIATION WITH

D.FORCE DESIGN INC.
2625A ALLIANCE STREET, ABBOTSFORD, B.C., V3B 3U9
TELE: (604) 827-9559 | EMAIL: DAVE@DFFORCE.CA

THESE DRAWINGS AND THE DESIGN ARE AT ALL TIMES REMAIN THE EXCLUSIVE PROPERTY OF ARCHITECTURE PANEL INC. AND CANNOT BE USED WITHOUT THE ARCHITECT'S WRITTEN CONSENT. CONTRACTOR IS RESPONSIBLE FOR VERIFICATION OF ALL DIMENSIONS, ELEVATIONS AND OTHER DATA ON DRAWINGS. ANY DISCREPANCIES TO BE REPORTED IMMEDIATELY TO THE ARCHITECT. ANY CHANGES MADE WITHOUT THE ARCHITECT'S WRITTEN CONSENT SHALL BE THE CONTRACTOR'S SOLE RESPONSIBILITY. DO NOT SCALE DRAWINGS. DIMENSIONS GOVERN.

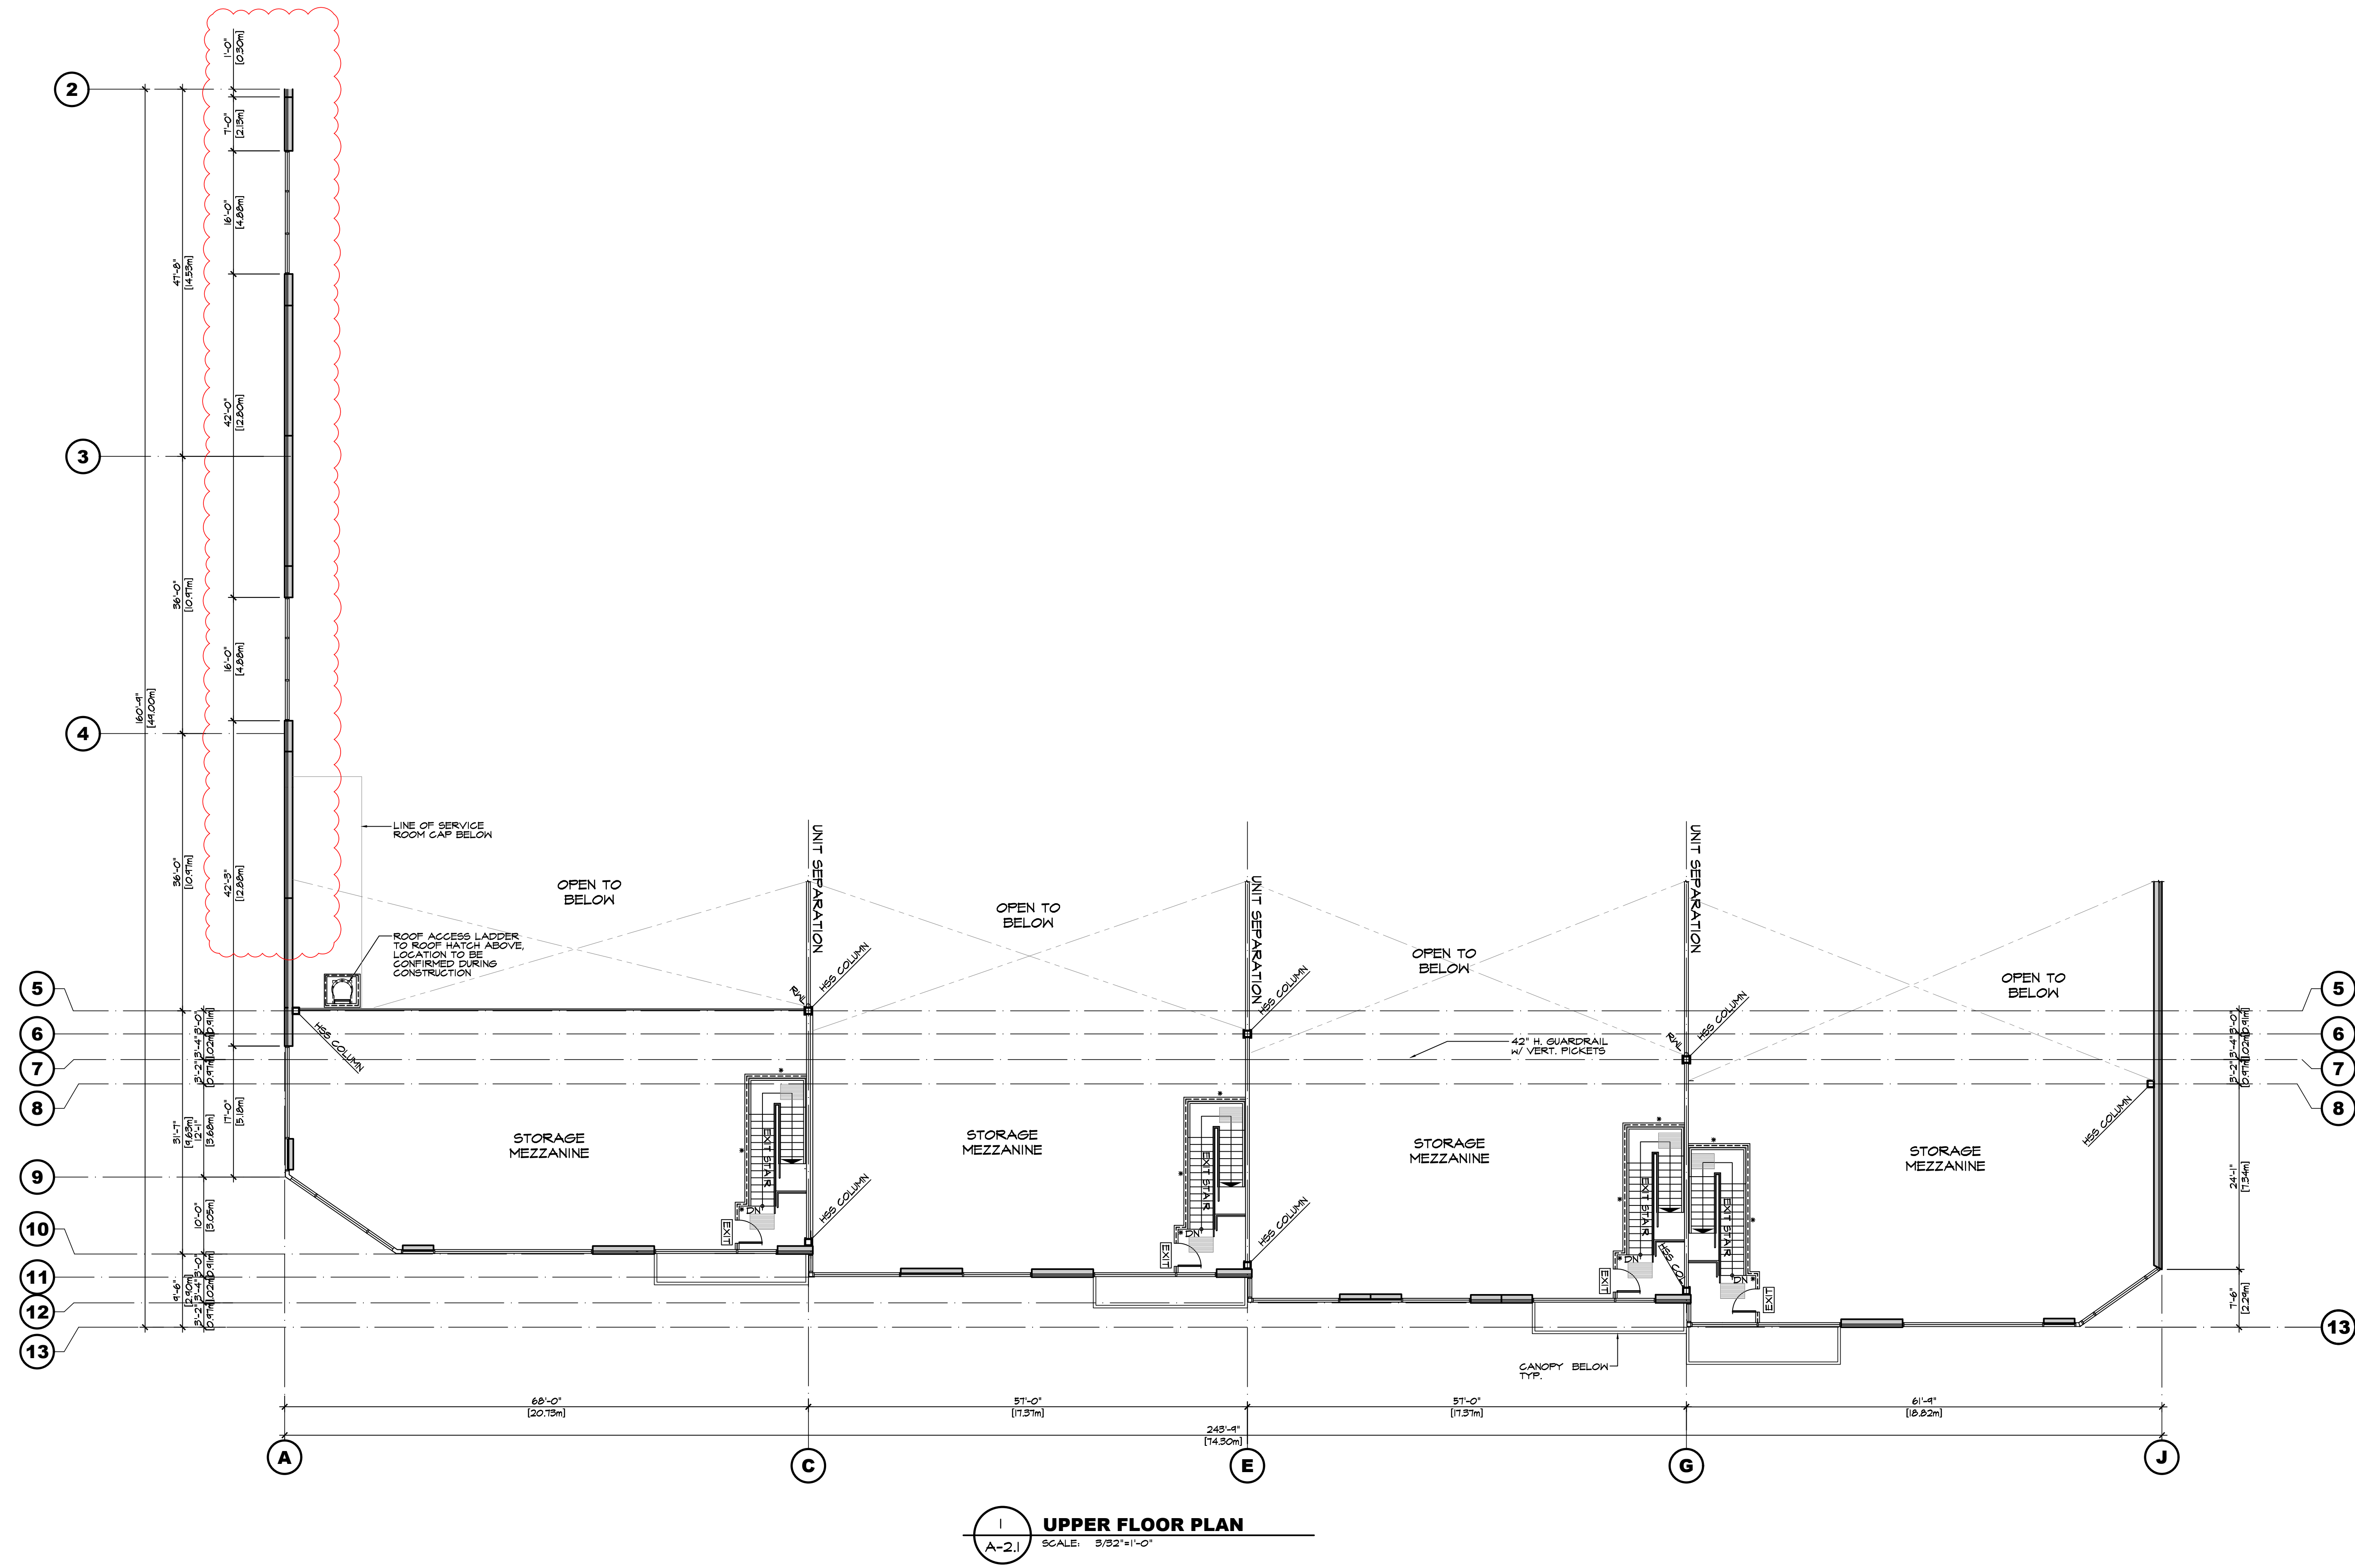

25		
24		
23		
22		
21		
20		
19		
18		
17		
16		
15		
14		
13		
12		
11		
10		
9		
8		
7		
6		
5		
4		
3	MAR.31.23	RE-ISSUED FOR DP
2	MAR.17.22	ISSUED FOR CLIENT REVIEW
1	AUG.25.22	ISSUED FOR DP
NO.	DATE	DESCRIPTION

PROJECT MANAGERS / CONTRACTORS:
ORION CONSTRUCTION

ORION CONSTRUCTION
UNIT 105 19923 80A AVE
LANGLEY, BC V2Y 0E2
PHONE: (604) 362-2994

PROJECT:
PROPOSED INDUSTRIAL BUILDINGS FOR:

PANNU MULTI-TENANT BUILDING B
ADDRESS: 27112 56TH AVE, TOWNSHIP OF LANGLEY



DRAWING

UPPER FLOOR PLAN

SEAL	JOB NO. 21-071	DRAWN
	DESIGNED	
	CHECKED	R.D.
	PLOT DATE	MAR.31.23


PROJECT - DRAWING NUMBER
A-2.1

REV.
3

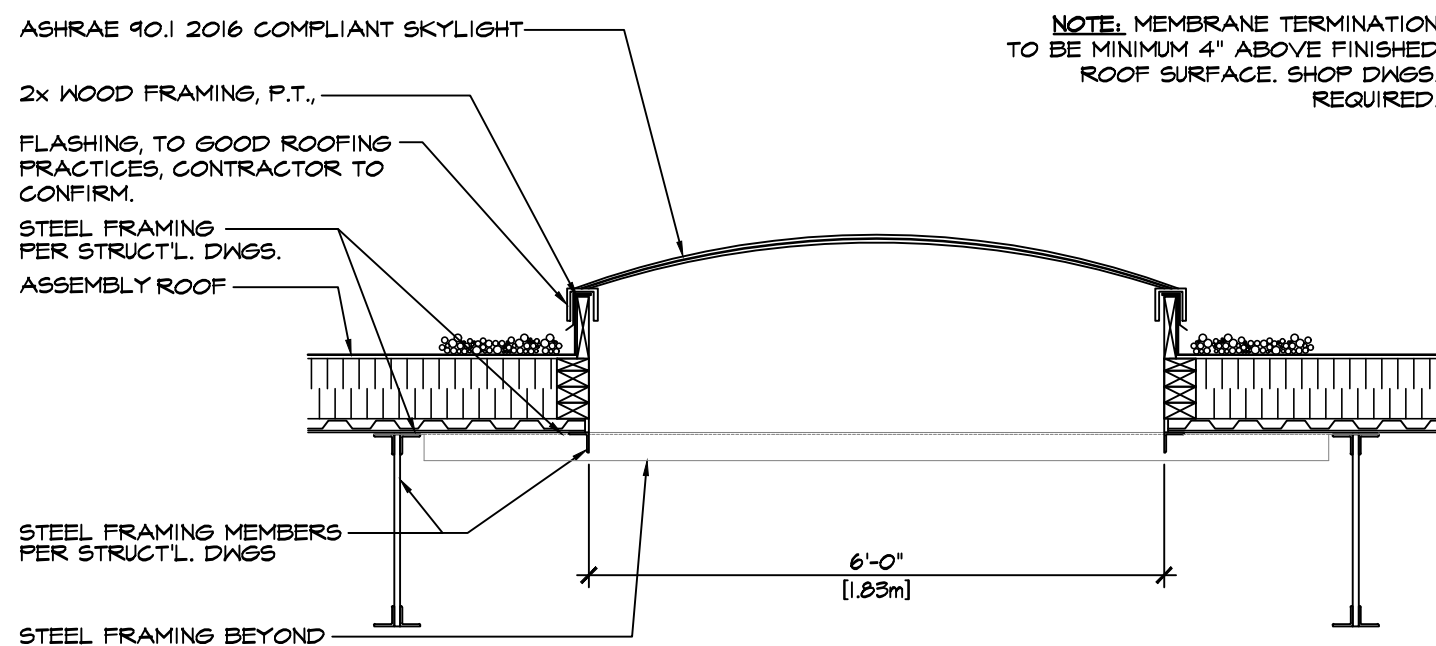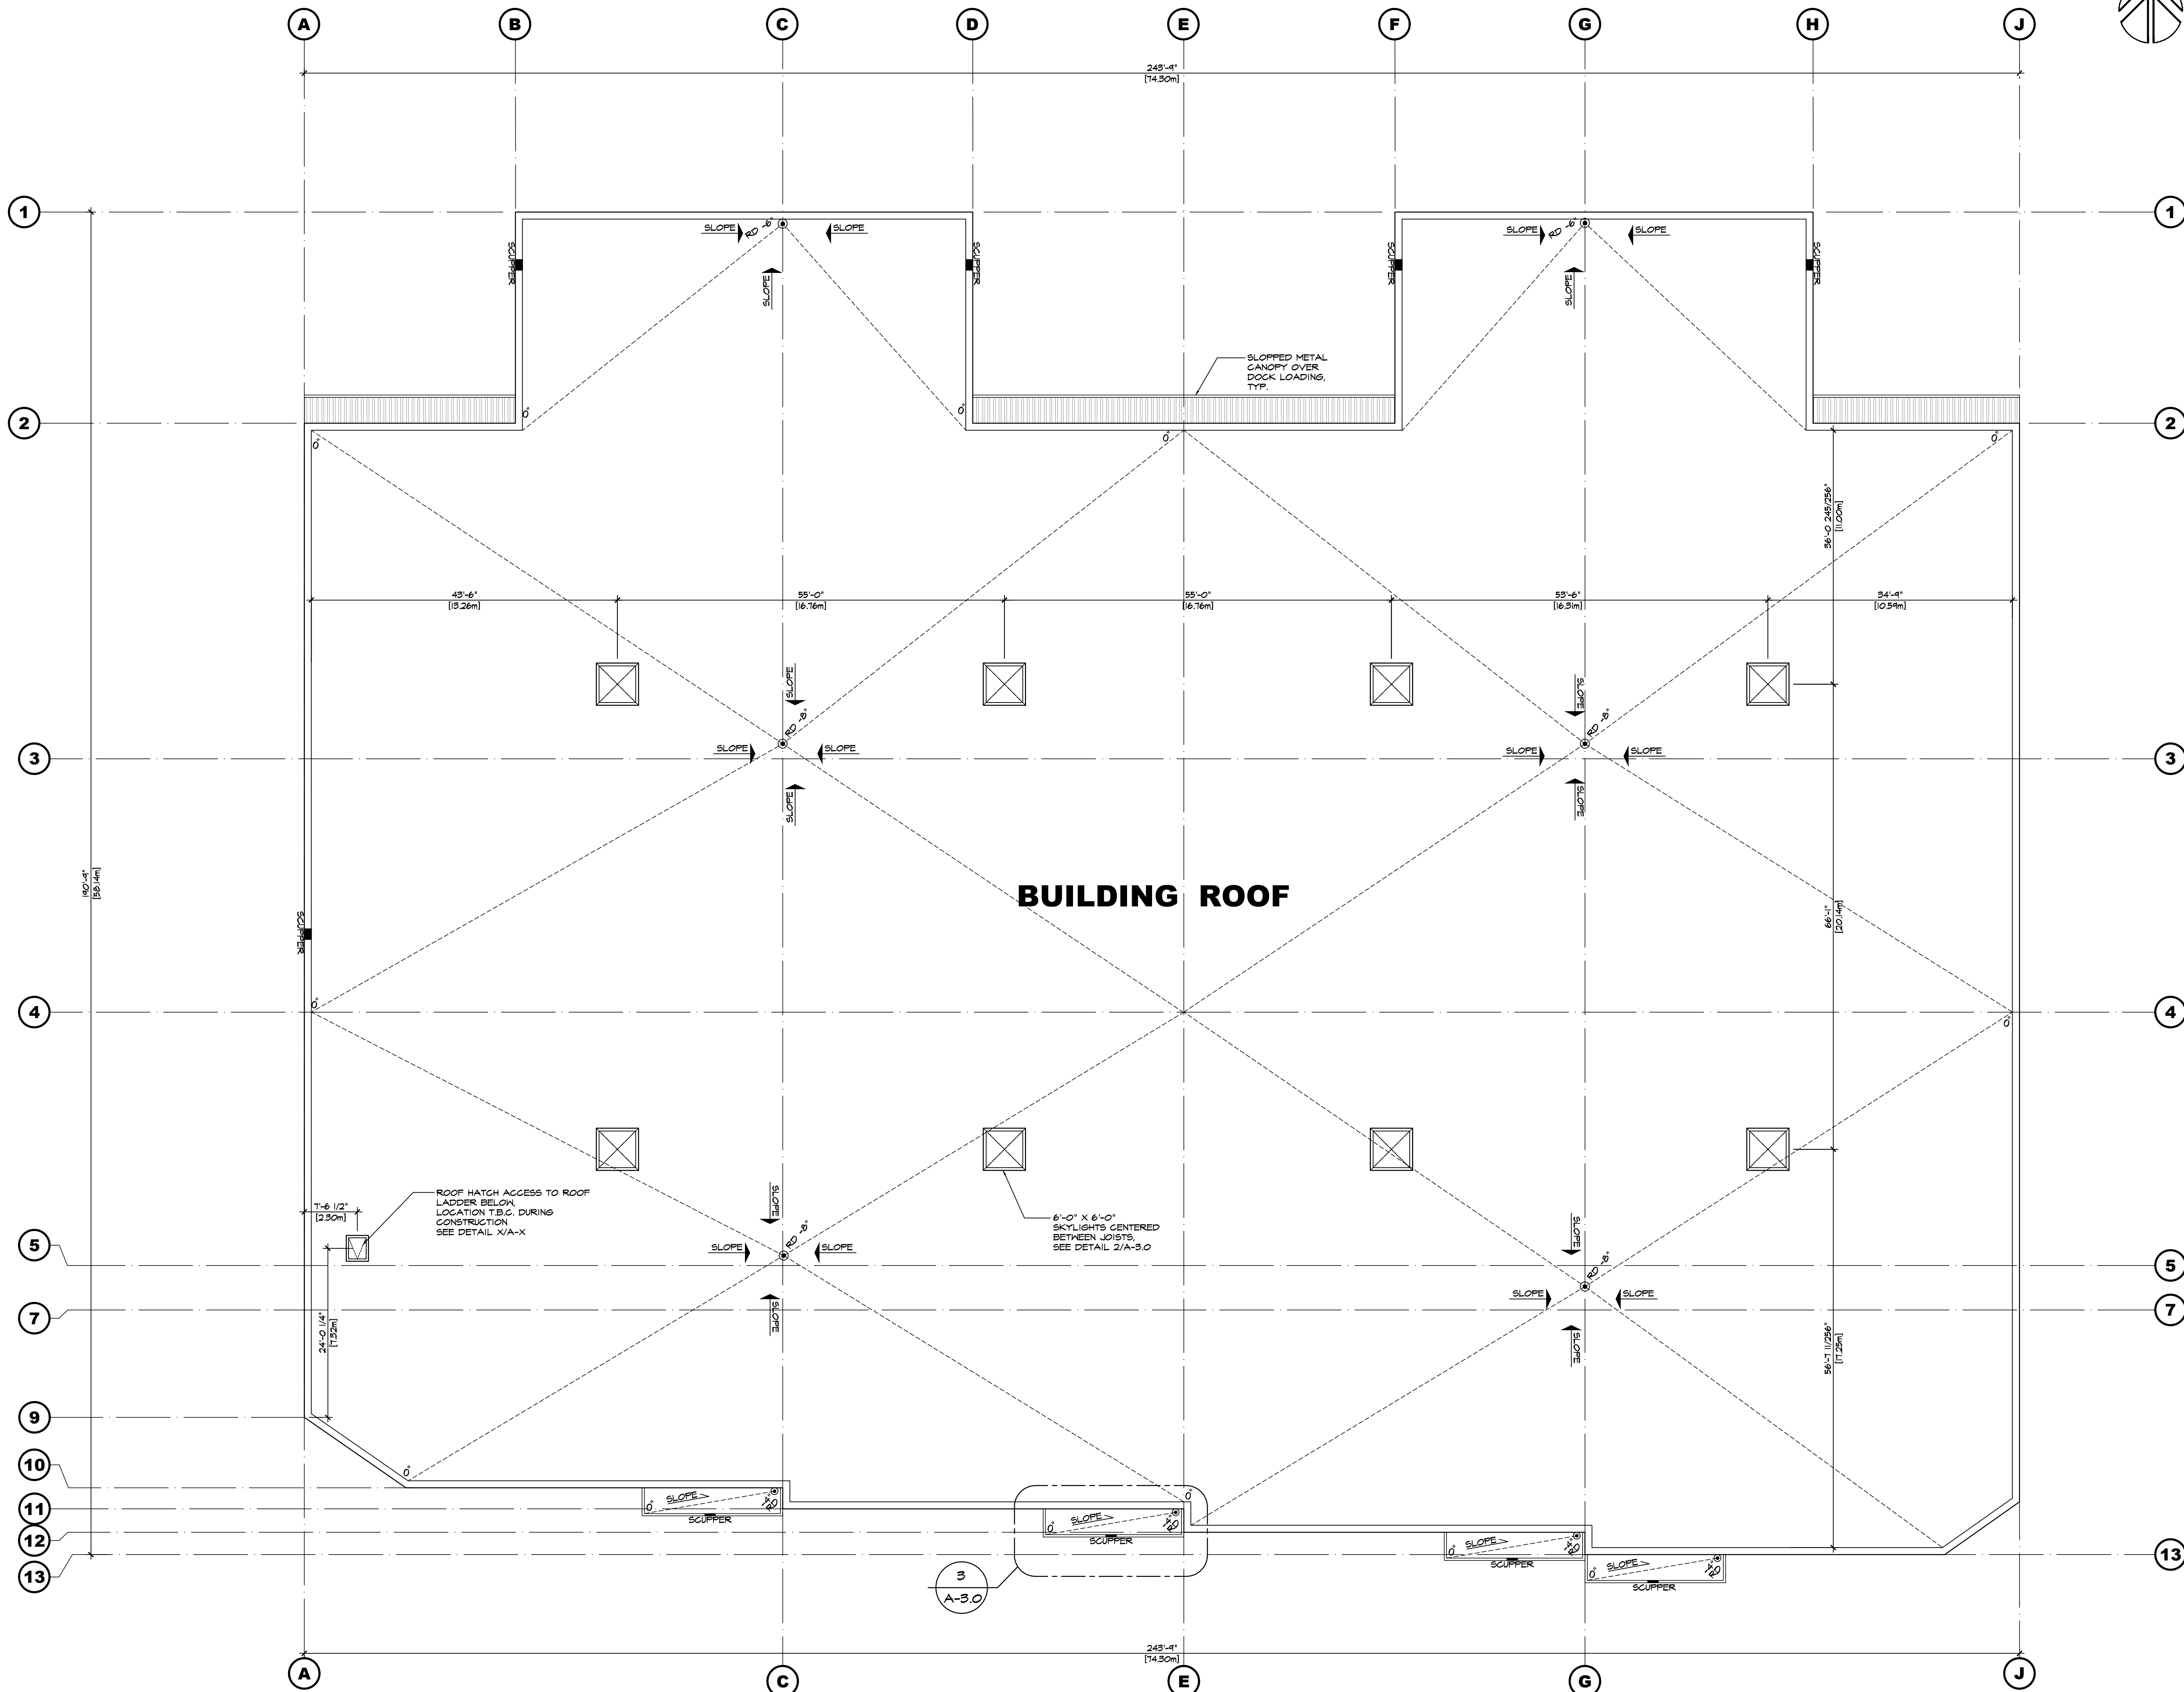

NOTE: SKYLIGHT TO COMPLY FULLY WITH BCRB 2018 3.1.3.4 FOR COMBUSTIBLE SKYLIGHTS IN NON-COMBUSTIBLE BUILDINGS
- SUPPLIER TO PROVIDE DOCUMENTATION WITH TENDER PACKAGE (NO EXCEPTIONS)

2 TYPICAL SKYLIGHT DETAIL
SCALE: 1/2"=1'-0"

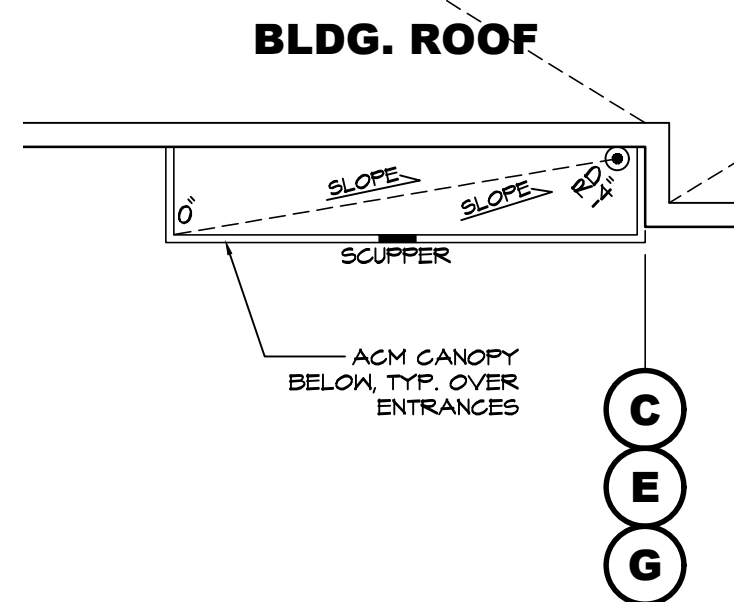

3 ENLARGED CANOPY PLAN TYP.
SCALE: 1/8"=1'-0"

ROOF NOTES

- SEE STRUCTURAL DWGS. FOR FINAL STEEL ELEVATIONS
- ALL ASPECTS OF ROOF DESIGN INCLUDING DETAILS TO BE REVIEWED BY QUALIFIED ROOFING INSPECTOR TO ENSURE COMPLIANCE W/ MANUFACTURER'S SPECIFICATIONS PRIOR TO CONSTRUCTION
- PROVIDE 20 YEAR MEMBRANE GUARANTEE & 5 YEAR SYSTEMS GUARANTEE
- 1.5" TYPE I EPS RIGID INSULATION (R30)

IMPORTANT NOTE:
- ROOF INSULATION TO FULLY COMPLY WITH ALL APPLICABLE REQUIREMENTS OF ASHRAE 90.1 2016 PRESCRIPTIVE METHOD, COMPLIANT FOR CONDITION SPACE.
- ROOF TO BE COMPLIANT TO ALL APPLICABLE REQUIREMENTS FOR NON-COMBUSTIBLE CONSTRUCTION PER B.C.B.C. 2018

ARCHITECTURE PANEL INC.
ARCHITECTURE | LANDSCAPE ARCHITECTURE | URBAN DESIGN
200-1483 FOSTER STREET, WHITE ROCK, BC, VANUCA
604 385 3600 | RUCHIR@ARCHITECTUREPANEL.COM

IN ASSOCIATION WITH

D.FORCE DESIGN INC.
2625A ALLIANCE STREET, ANIMATORS, B.C., V2B 3J9
TEL: (604) 607-8935, EMAIL: DANDY@DFORCE.CA

THESE DRAWINGS AND THE DESIGN ARE AND AT ALL TIMES REMAIN THE EXCLUSIVE PROPERTY OF ARCHITECTURE PANEL INC. AND CANNOT BE USED WITHOUT THE ARCHITECT'S WRITTEN CONSENT. CONTRACTOR IS RESPONSIBLE FOR VERIFICATION OF ALL DIMENSIONS, ELEVATIONS, AND OTHER DATA ON DRAWINGS AND DISCREPANCIES TO BE REPORTED IMMEDIATELY TO THE ARCHITECT. ANY CHANGES MADE WITHOUT THE ARCHITECT'S WRITTEN CONSENT SHALL BE THE CONTRACTOR'S SOLE RESPONSIBILITY. DO NOT SCALE DRAWINGS. DIMENSIONS GOVERN.

25		
24		
23		
22		
21		
20		
19		
18		
17		
16		
15		
14		
13		
12		
11		
10		
9		
8		
7		
6		
5		
4		
3	MAR.31.23	RE-ISSUED FOR DP
2	MAR.17.22	ISSUED FOR CLIENT REVIEW
1	AUG.25.22	ISSUED FOR DP
NO.	DATE	DESCRIPTION
PROJECT MANAGERS / CONTRACTORS:		
ORION CONSTRUCTION UNIT 105 19923 80A AVE LANGLEY, BC V2Y 0E2 PHONE: (604) 362-2994		
PROJECT: PROPOSED INDUSTRIAL BUILDINGS FOR:		
PANNU MULTI-TENANT BUILDING B ADDRESS: 27112 56TH AVE, TOWNSHIP OF LANGLEY		
DRAWING		
ROOF PLAN		
SEAL	JOB NO. 21-071	DRAWN
	DESIGNED	
	CHECKED	R.D.
	PLOT DATE	MAR.31.23
PROJECT - DRAWING NUMBER		REV.
A-3.0		3

MATERIAL LEGEND

- CONCRETE TILT-UP WALL TYP. - PAINTED
- REVEAL IN CONCRETE - PAINTED
- PANEL JOINT
- PRE-FINISHED METAL CAP FLASHING
- STOREFRONT FRAMES - CLEAR ANODIZED ALUMINUM
- STOREFRONT GLASS - CLEAR
- STEEL HANDDOORS - PAINTED
- STEEL SECTIONAL OVERHEAD DOORS - PAINTED
- STEEL GUARDRAILS - PAINTED
- CONCRETE RETAINING WALLS - NATURAL FINISH UNPAINTED TYP.
- LIGHT FIXTURE - SEE ELECTRICAL PHOS'S
- SPANDREL GLAZING (OBSCURE TO MATCH VISION GLASS)
- SCUPPER
- STEEL BOLLARD - PAINTED
- CONCRETE CURB UNDER - PAINTED
- ACM CANOPY
- CURTAIN WALL FRAMES - CLEAR ANODIZED ALUMINUM
- METAL CLAD CANOPY


NOTE:
- NOT ALL MATERIALS ARE APPLICABLE
= SPANDREL GLAZING

PROJECT COLOURS

ALL COLOURS TO BE SHERWIN WILLIAMS:


- MAIN FIELD COLOUR 1: ARCADE WHITE (SW 7100)
- FIELD ACCENT COLOUR 1: TRICORN BLACK (SW 6258)
- FIELD ACCENT COLOUR 2: NIGHT OIL (SW 7061)
- FIELD ACCENT COLOUR 4: EARL GREY (SW 7660)
- ALUMINUM STOREFRONT MULLIONS: BLACK ALUMINUM GREY ALUMINUM TO MATCH C4
- ALUMINUM STOREFRONT DOORS: GREY ALUMINUM TO MATCH C4
- TYPICAL GLAZING: (LOW E AND / OR ASHRAE 90.1 2016 COMPLIANT) DARK GREY REFLECTIVE
- TYPICAL SPANDREL GLAZING COLOUR: DARK GREY
- TYPICAL METAL CAP FLASHING: WHITE
- METAL CAP FLASHING @ C2 PANELS: BLACK
- EXTERIOR GUARDRAILS: NIGHT OIL (SW 7061)

LEGEND

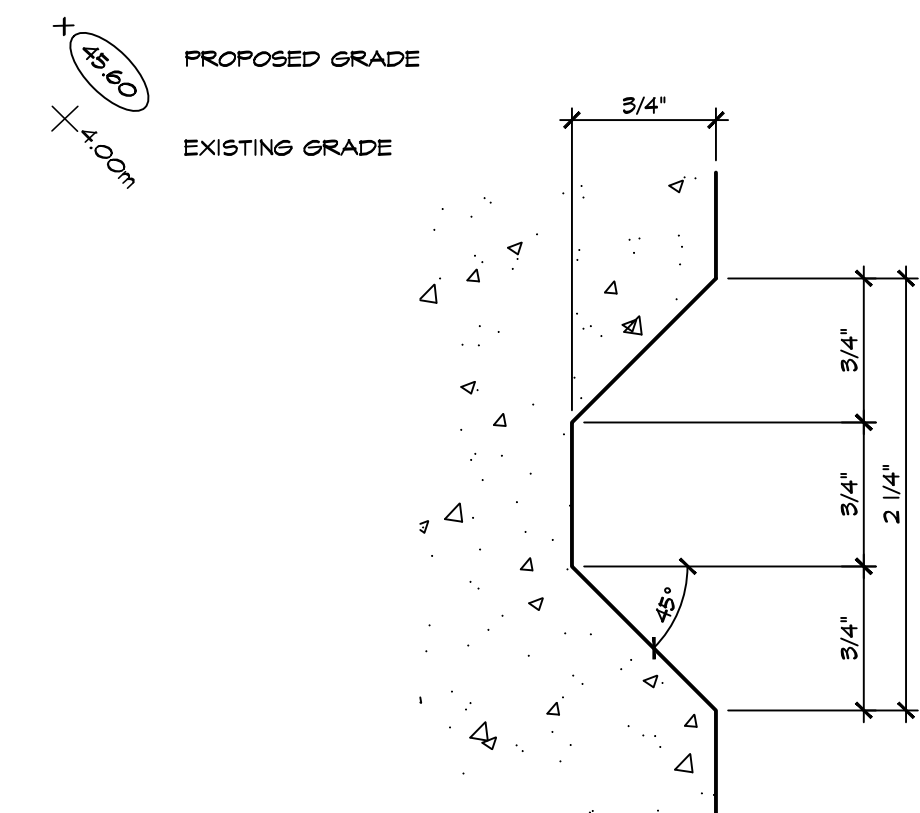


5 TYPICAL REVEAL

A-4.0 FULL SCALE

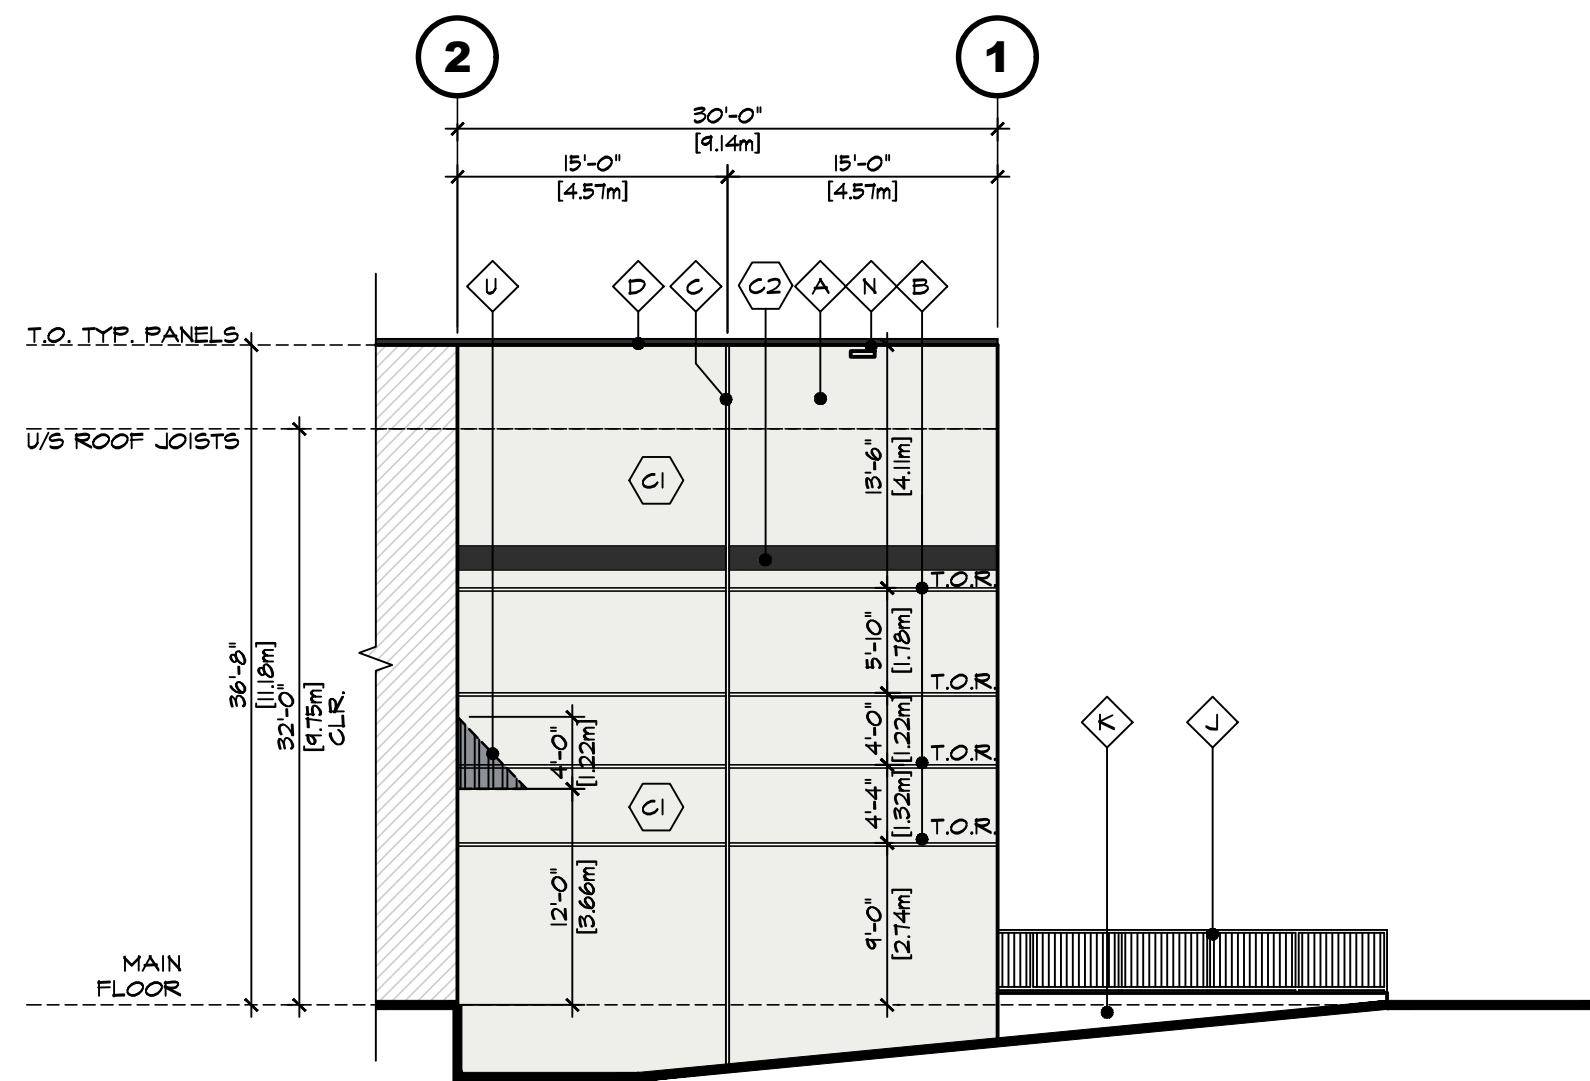


6 TYP. ELEVATION @ GRID LINES D, H

A-4.0 SCALE: 3/32"=1'-0"

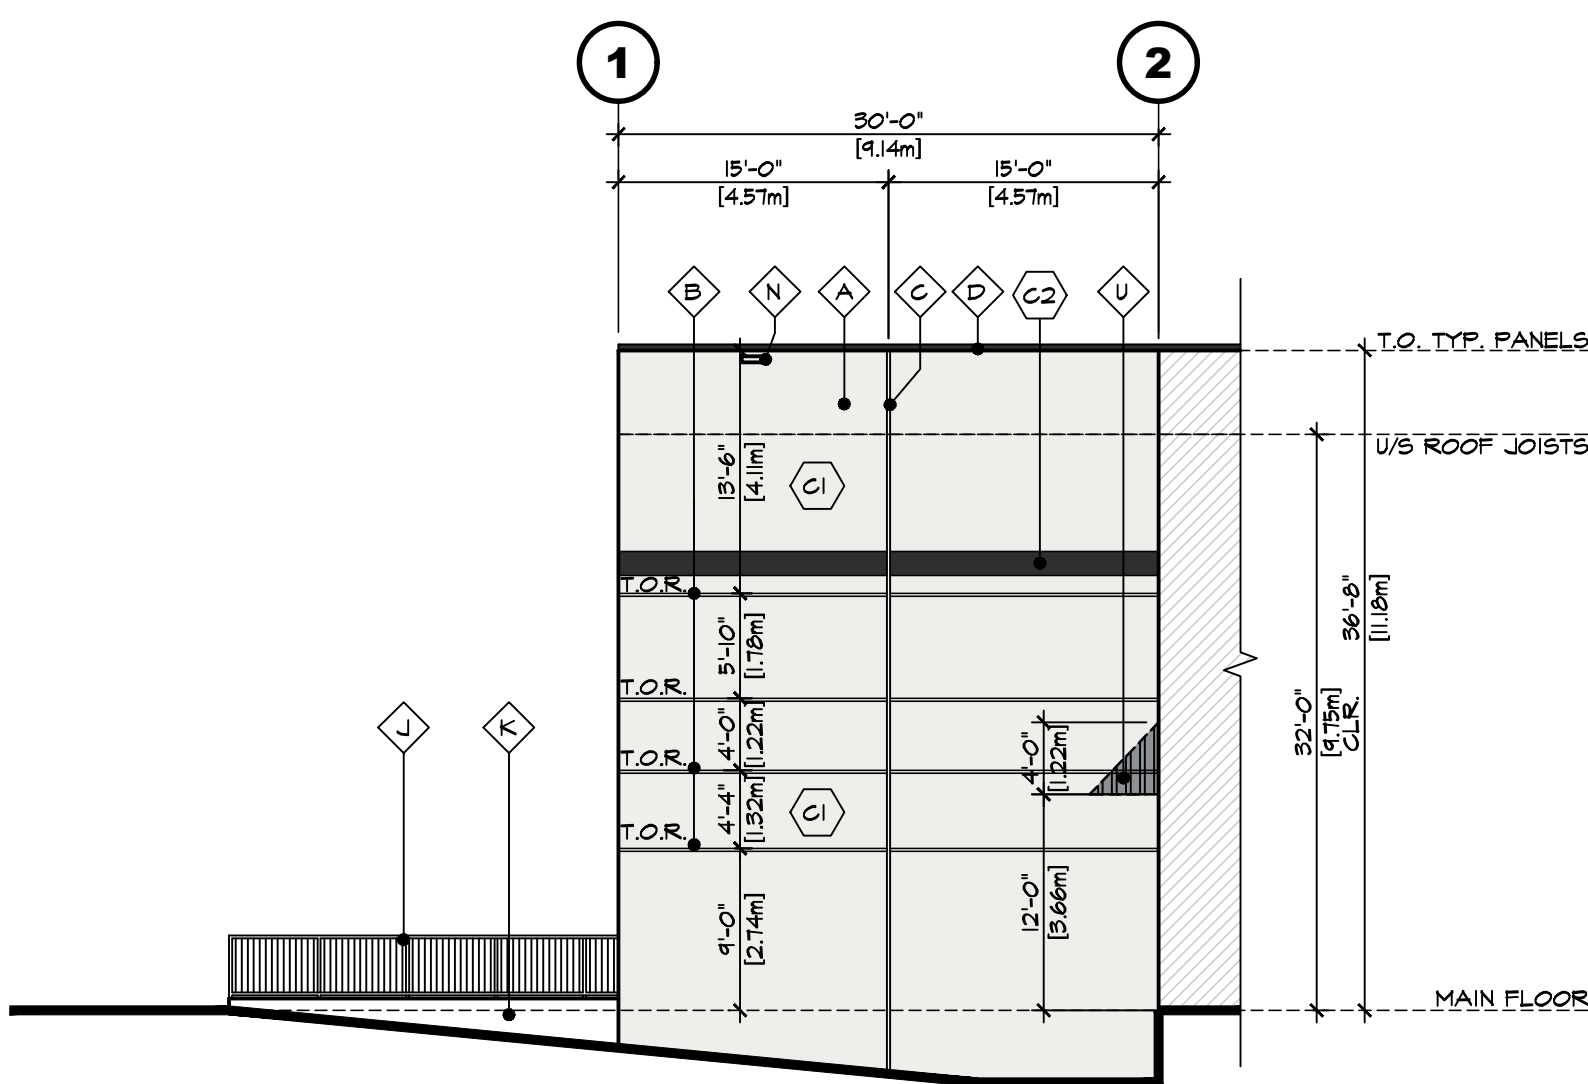


7 TYP. ELEVATION @ GRID LINES B, F

A-4.0 SCALE: 3/32"=1'-0"

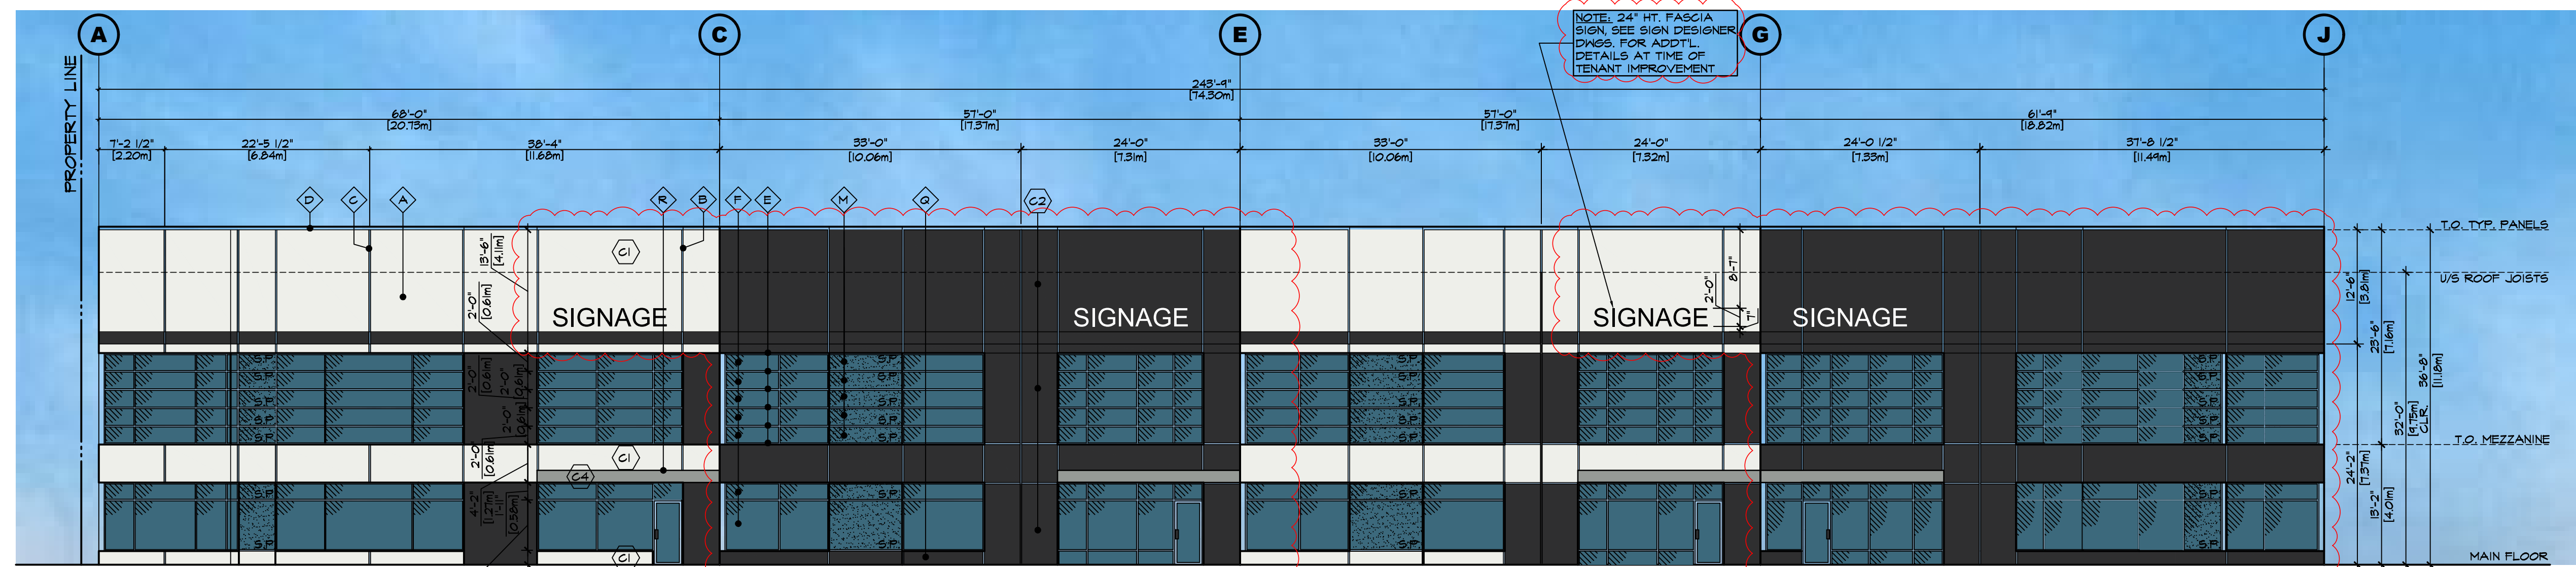


1 SOUTH ELEVATION

A-4.0 SCALE: 3/32"=1'-0"

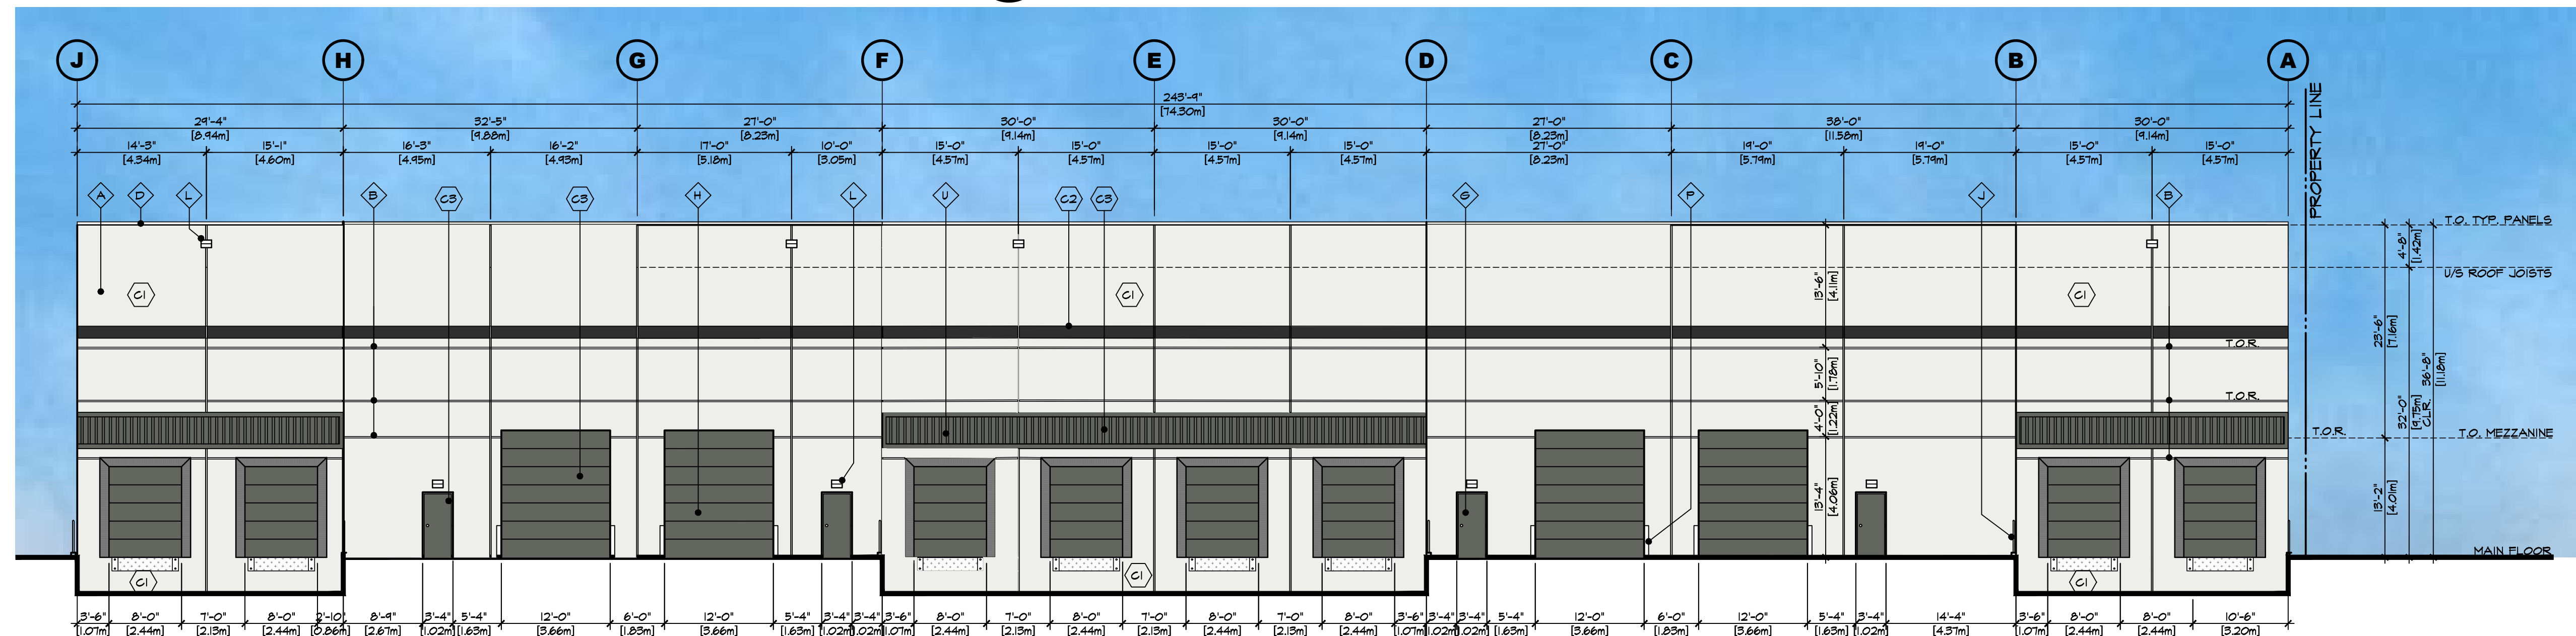


2 NORTH ELEVATION

A-4.0 SCALE: 3/32"=1'-0"

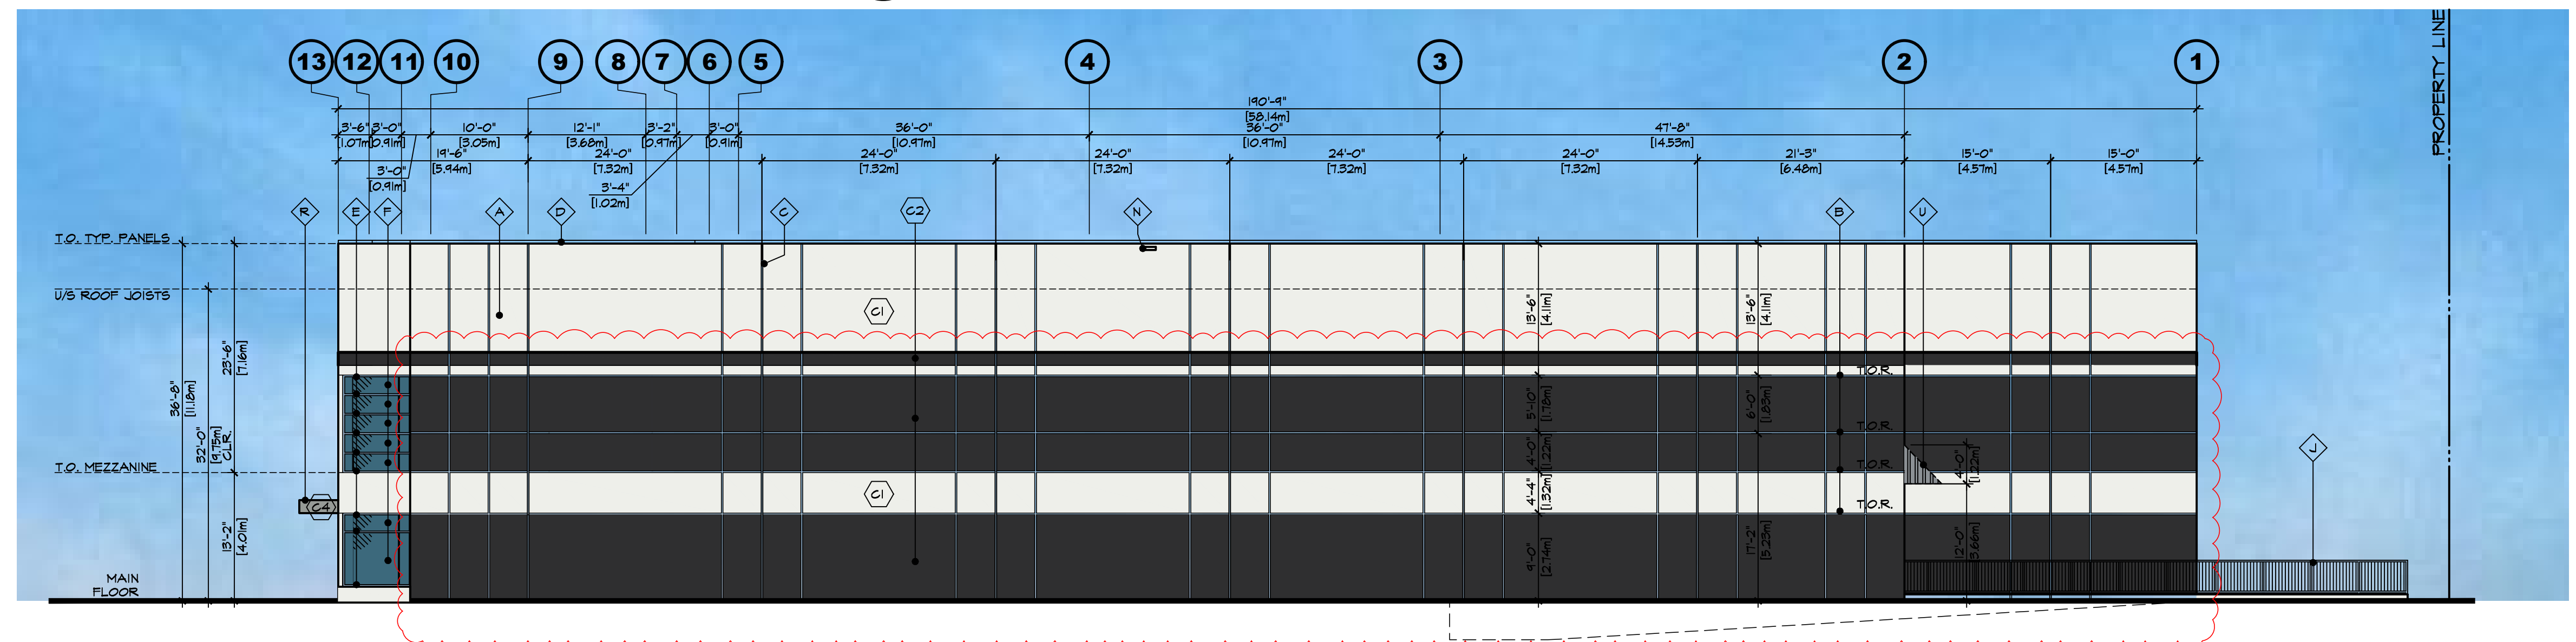

3 EAST ELEVATION

A-4.0 SCALE: 3/32"=1'-0"

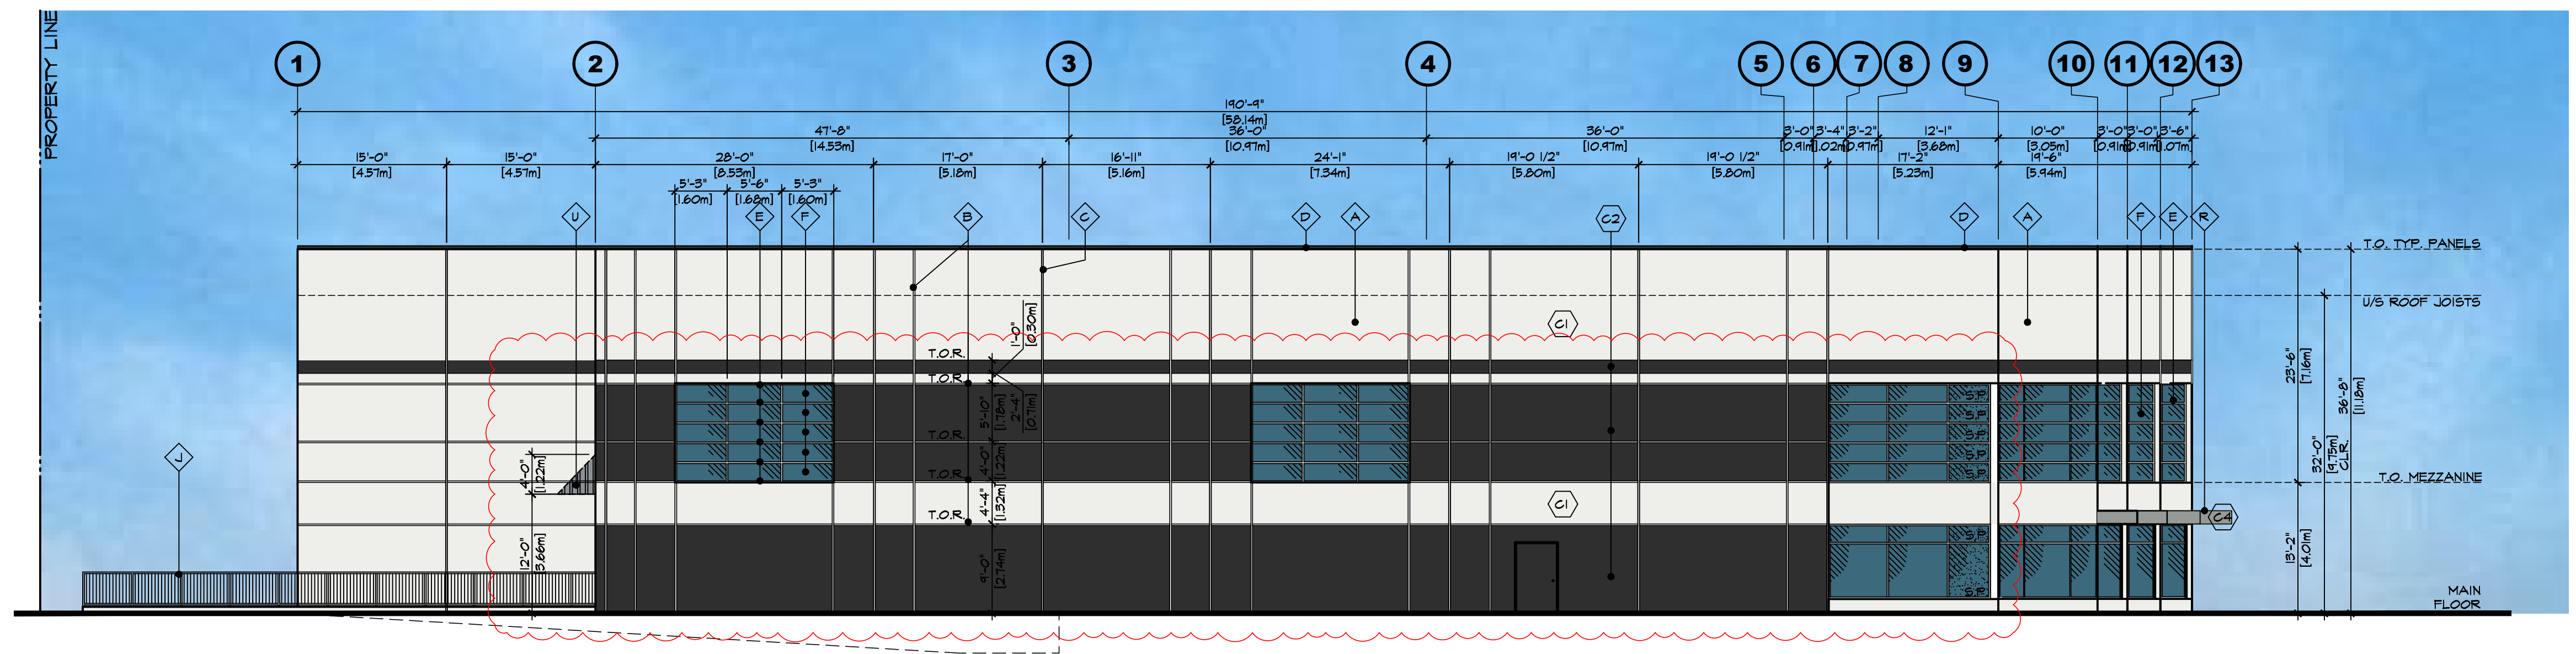

4 WEST ELEVATION

A-4.0 SCALE: 3/32"=1'-0"



ARCHITECTURE PANEL INC.
ARCHITECTURE | LANDSCAPE ARCHITECTURE | URBAN DESIGN
206 - 1453 FOSTER STREET, WHITE ROCK, BC V4B 1G4
604 385 3600 | RUCH@ARCHITECTUREPANEL.COM

IN ASSOCIATION WITH

D.FORCE DESIGN INC.

2628A ALLIANCE STREET, ABSETERFORD, B.C. V5B 5W9
TELE: (604) 607-5655 EMAIL: DARE@DFORCE.DA

THESE DRAWINGS AND THE DESIGN ARE AND AT ALL TIMES REMAIN THE EXCLUSIVE PROPERTY OF ARCHITECTURE PANEL INC. AND CANNOT BE USED WITHOUT THE ARCHITECT'S WRITTEN CONSENT. CONTRACTOR IS RESPONSIBLE FOR VERIFICATION OF ALL DIMENSIONS, ELEVATIONS, AND OTHER DATA ON DRAWINGS. ANY DISCREPANCIES TO BE REPORTED IMMEDIATELY TO THE ARCHITECT. ANY CHANGES MADE WITHOUT THE ARCHITECT'S WRITTEN CONSENT SHALL BE THE CONTRACTOR'S SOLE RESPONSIBILITY. DO NOT SCALE DRAWINGS. DIMENSIONS GOVERN.

25	
24	
23	
22	
21	
20	
19	
18	
17	
16	
15	
14	
13	
12	
11	
10	
9	
8	
7	
6	
5	
4	

3	MAR.31.23	RE-ISSUED FOR DP
2	MAR.17.22	ISSUED FOR CLIENT REVIEW
1	AUG.25.22	ISSUED FOR DP

NO.	DATE	DESCRIPTION
PROJECT MANAGERS / CONTRACTORS:		
ORION CONSTRUCTION		

ORION CONSTRUCTION
UNIT 105 19923 80A AVE
LANGLEY, BC V2Y 0E2
PHONE: (604) 362-2994

PROJECT:
PROPOSED INDUSTRIAL BUILDINGS FOR:

PANNU
MULTI-TENANT
BUILDING B
ADDRESS: 27112 56TH AVE, TOWNSHIP OF LANGLEY

DRAWING

COLORED
ELEVATIONS

SEAL	JOB NO. 21-071	DRAWN
	DESIGNED	
	CHECKED	R.D.
	PLOT DATE	MAR.31.23

PROJECT - DRAWING NUMBER
A-4.0

REV.
3