


COPYRIGHT. ALL DESIGNS AND THE MODIFIED LIKENESSES THEREOF ARE THE SOLE PROPERTY OF PERCEPT ARCHITECTURE INC. AND MAY NOT BE USED WHOLLY OR IN PART WITHOUT LICENCE BEING PURCHASED. COPYRIGHT INFRINGEMENT INCLUDES IDEAS GAINED AND CONVERSION THEREOF INTO ANY MATERIAL FORM CANADA COPYRIGHT ACT R.S.C. 1985

[illegible]

|                  |                                      |         |              |
|------------------|--------------------------------------|---------|--------------|
| CLIENT :         | COMMON GROUND CONSULTING             | Y.P.    |              |
|                  |                                      | CHECHK: |              |
| PROJECT :        | 19905 - 19889 32 AVE & 19866 33A AVE | H.C.    |              |
| SHEET CONTENTS : | BUILDING ELEVATIONS - BUILDING # 01  | DATE :  | 05/11/2026   |
|                  |                                      | SCALE : | 1/8" = 1'-0" |




|                       |          |
|-----------------------|----------|
| PROJECT NO.<br>225029 |          |
| SHEET NO.<br>A-500    | REV. NO. |

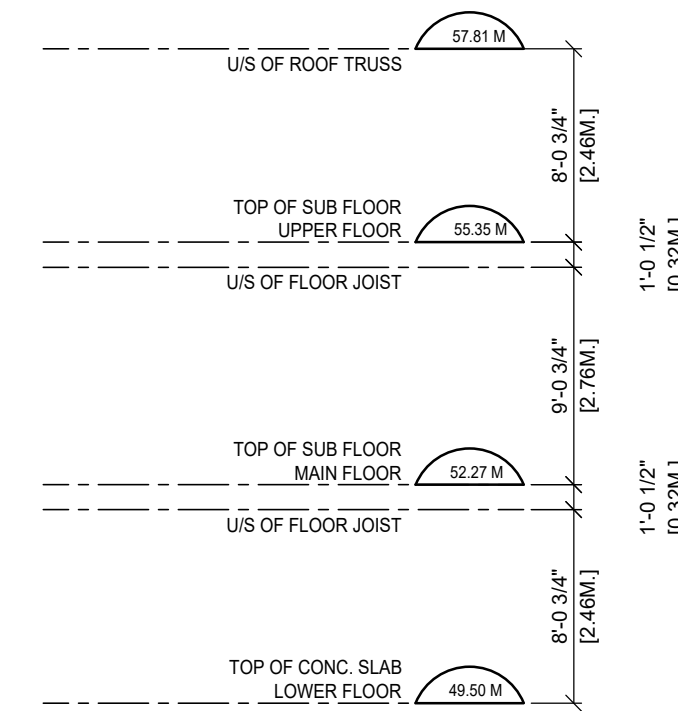



### BUILDING 1 - SOUTH ELEVATION

SCALE : 1/8" = 1'-0"

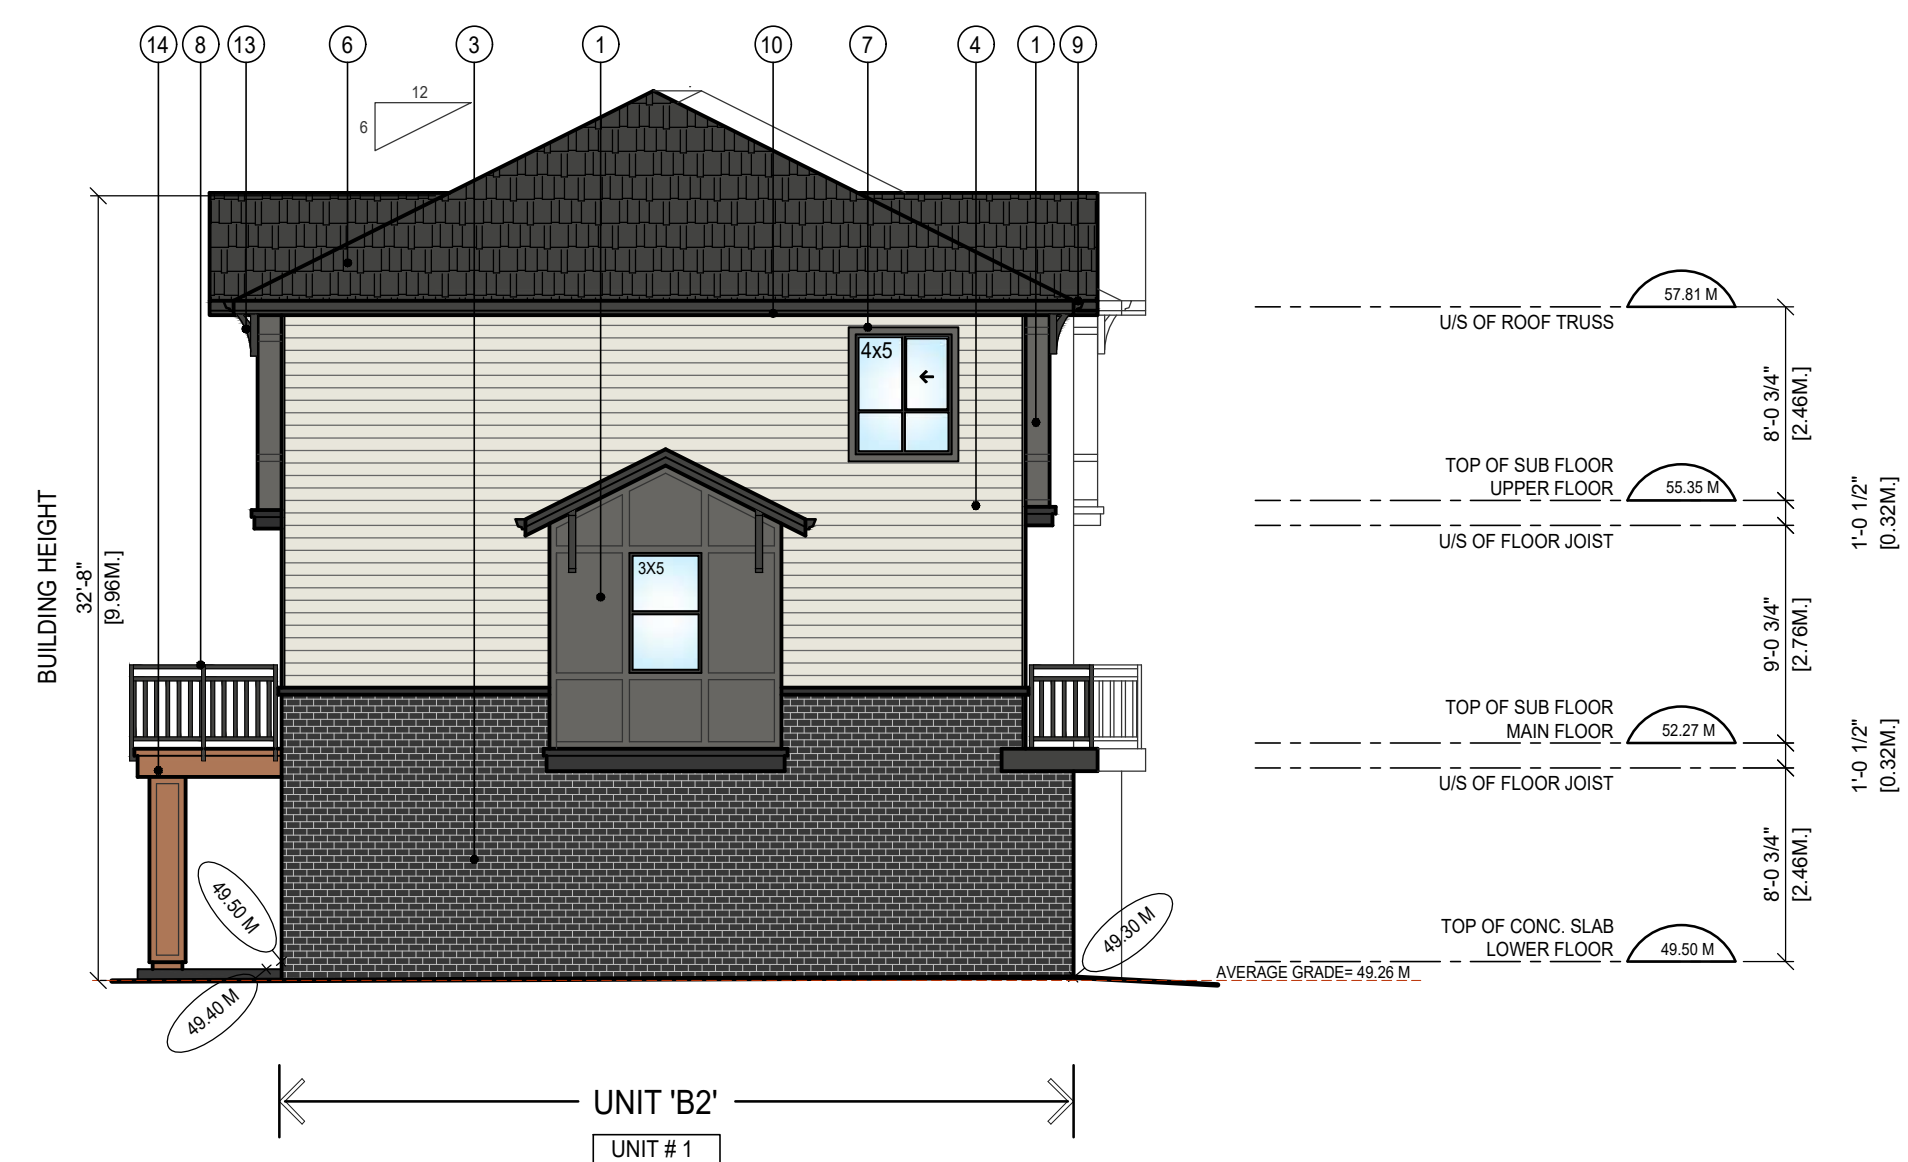

### BUILDING 1 - EAST ELEVATION

SCALE : 1/8" = 1'-0"

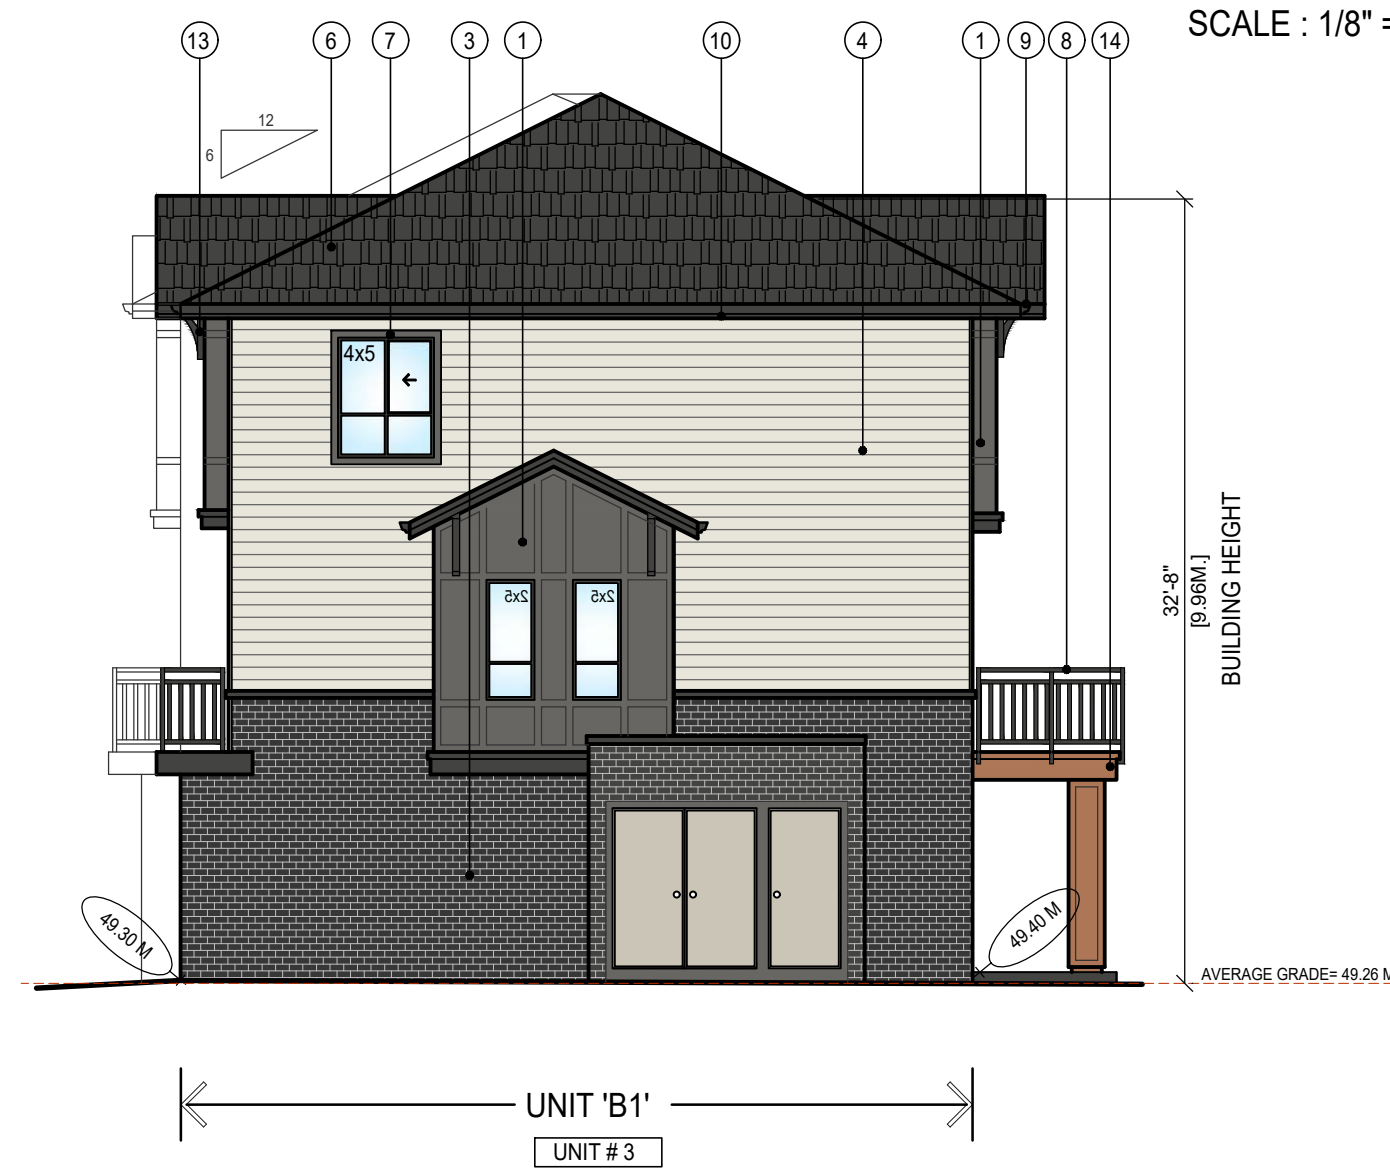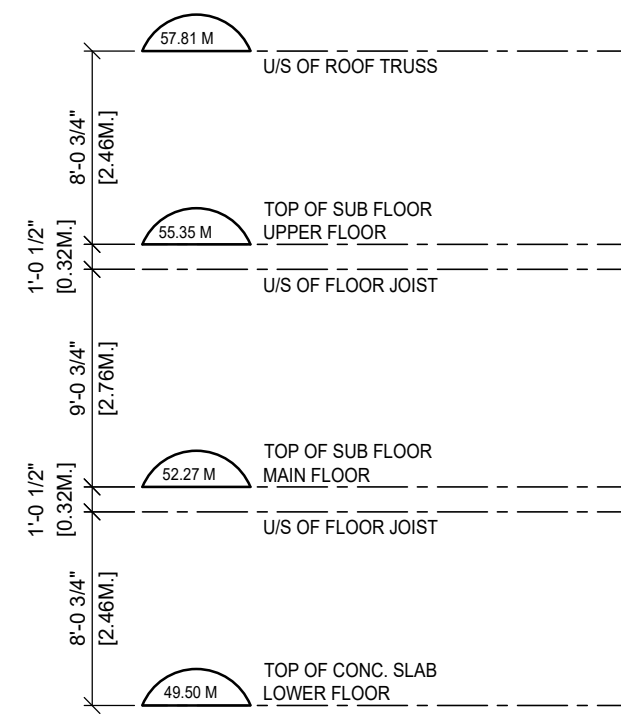


### BUILDING 1 - WEST ELEVATION

SCALE : 1/8" = 1'-0"


- MATERIAL & COLOR LEGEND**

  -  1) BOARD AND BATTEN - KENDALL CHARCOAL (BM -HC - 166)
  -  2) BOARD AND BATTEN - REVERE PEWTER (BM -HC - 172)
  -  3) I.XL - STONE 710 CHARCOAL - BRICK SMOOTH
  -  4) HARDIE PLANK - DOVE WING (BM - OC - 18)
  -  5) HARDIE PLANK - DECOROUS AMBER (SW - 0007)
  -  6) ASPHALT ROOF SHINGE - IRON ORE (SW - 7069)
  -  7) DOOR/WINDOW TRIMS - KENDALL CHARCOAL (BM - HC - 166)
  -  8) POWDERED COATED ALUMINUM RAILING C/W VERTICAL ALUMINUM PICKET @ 4" O.C. - IRON ORE (SW - 7069)
  -  9) PREFINISHED ALUMINIUM GUTTER ON A 2x8 WOOD FASCIA - IRON ORE (SW - 7069)
  -  10) 1x4 WOOD TRIM ON A 2x8 WOOD FASCIA - IRON ORE (SW - 7069)
  -  11) ENTRY DOOR - PEVERE PEWTER (BM - HC - 172)
  -  12) GARAGE DOOR - WHITE DOVE (BM - OC - 17)
  -  13) ROOF KNEE BRACE - IRON ORE (SW - 7069)
  -  14) 1x4 WOOD TRIM ON A 1x4 WOOD FASCIA - DECOROUS AMBER (SW - 0007)

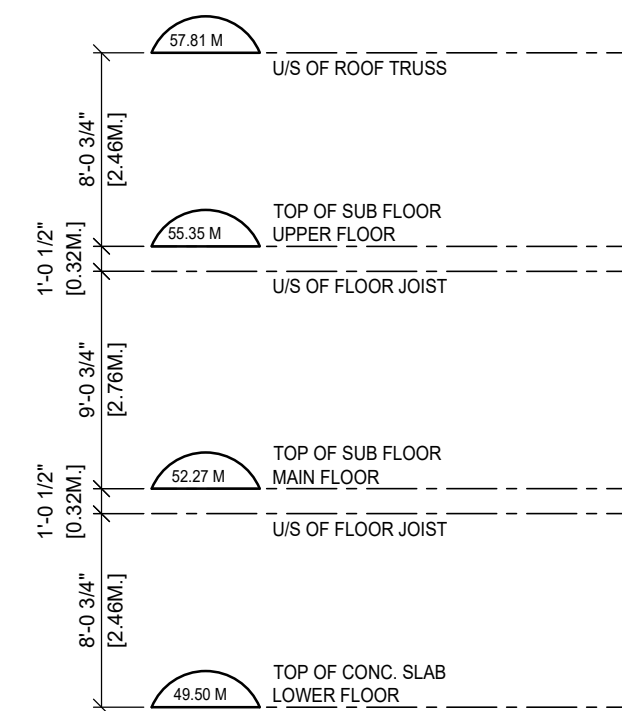

## BUILDING 1 - NORTH ELEVATION

SCALE : 1/8" = 1'-0"

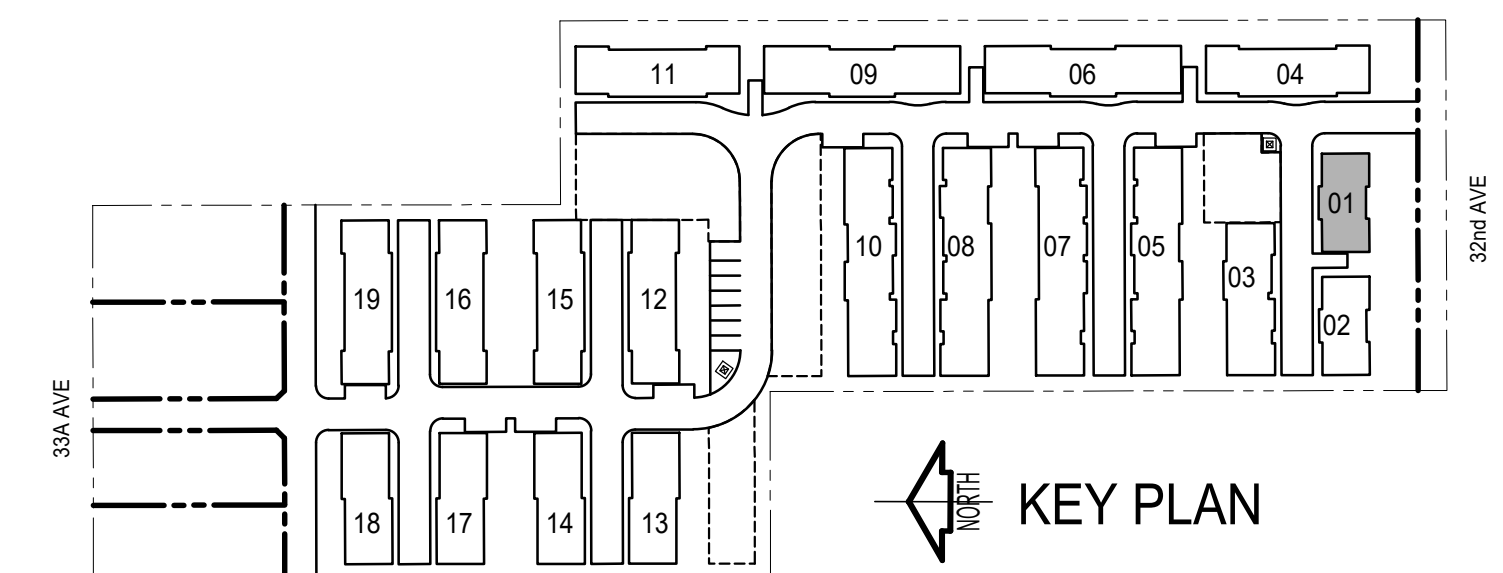

BUILDING 01  
UNIT # 1-3

---

[illegible]

|                  |                                      |                                                                       |
|------------------|--------------------------------------|-----------------------------------------------------------------------|
| CLIENT :         | COMMON GROUND CONSULTING             | Y.P.<br>CHECKHK:<br>H.C.<br>DATE : 05/11/2026<br>SCALE : 1/8" = 1'-0" |
| PROJECT :        | 19905 - 19889 32 AVE & 19866 33A AVE |                                                                       |
| SHEET CONTENTS : | BUILDING ELEVATIONS - BUILDING # 03  |                                                                       |




|                       |          |
|-----------------------|----------|
| PROJECT NO.<br>225029 |          |
| SHEET NO.<br>A-501    | REV. NO. |





### BUILDING 3 - NORTH ELEVATION


SCALE : 1/8" = 1'-0"

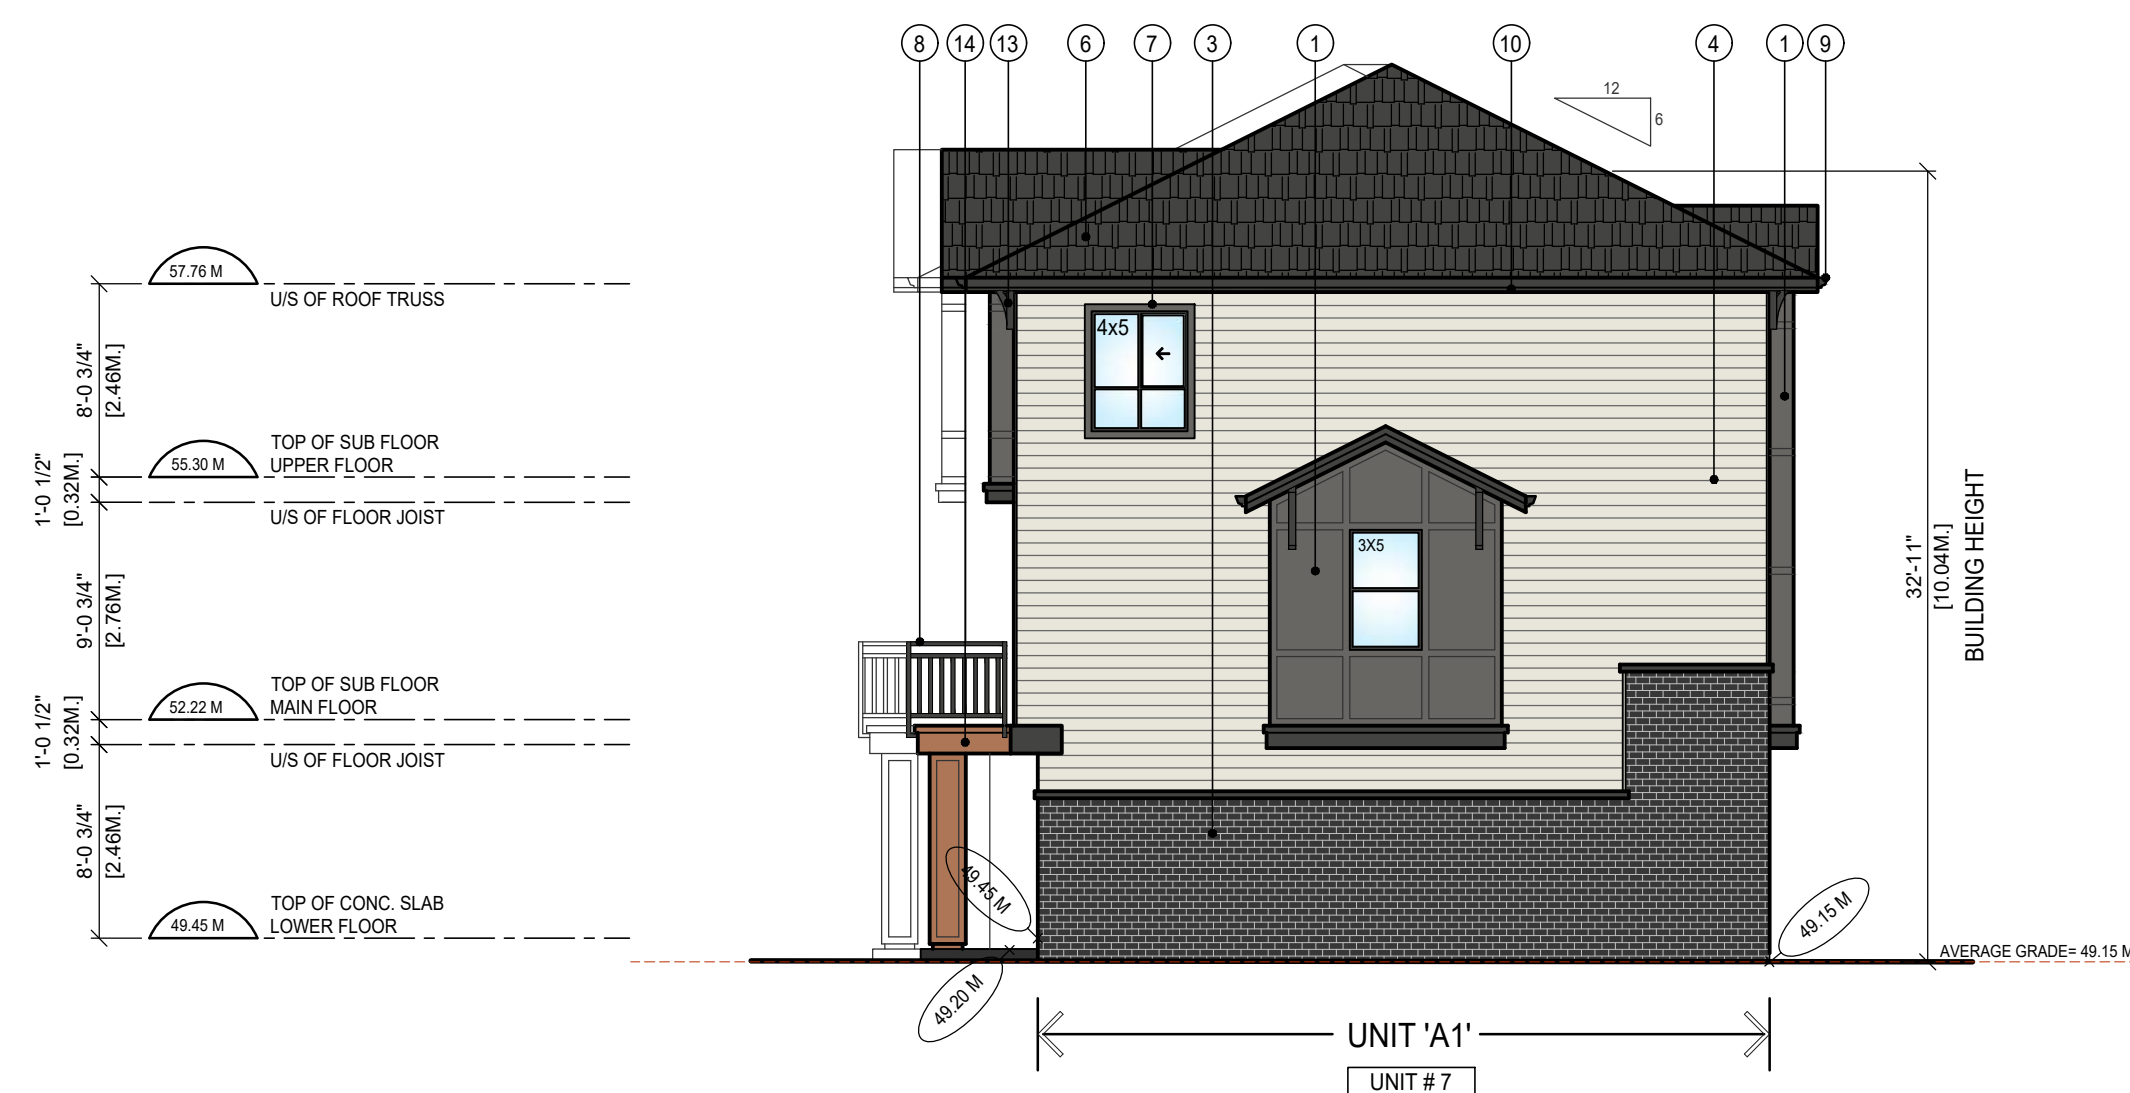

### BUILDING 3 - WEST ELEVATION

SCALE : 1/8" = 1'-0"
  
| <u><b>MATERIAL AND COLOR LEGEND</b></u>                                               |                                                                                                 |
|---------------------------------------------------------------------------------------|-------------------------------------------------------------------------------------------------|
|    | 1) BOARD AND BATTEN - KENDALL CHARCOAL (BM -HC - 166)                                           |
|    | 2) BOARD AND BATTEN - REVERE PEWTER (BM -HC - 172)                                              |
|    | 3) I.XL - STONE 710 CHARCOAL - BRICK SMOOTH                                                     |
|    | 4) HARDIE PLANK - DOVE WING (BM - OC - 18)                                                      |
|    | 5) HARDIE PLANK - DECOROUS AMBER (SW - 0007)                                                    |
|    | 6) ASPHALT ROOF SHINGE - IRON ORE (SW - 7069)                                                   |
|   | 7) DOOR/WINDOW TRIMS - KENDALL CHARCOAL (BM - HC - 166)                                         |
|  | 8) POWDERED COATED ALUMINUM RAILING C/W VERTICAL ALUMINUM PICKET @ 4" O.C.-IRON ORE (SW - 7069) |
|  | 9) PREFINISHED ALUMINIUM GUTTER ON A 2x8 WOOD FASCIA - IRON ORE (SW - 7069)                     |
|  | 10) 1x4 WOOD TRIM ON A 2x8 WOOD FASCIA - IRON ORE (SW - 7069)                                   |
|  | 11) ENTRY DOOR - PEVERE PEWTER (BM - HC - 172)                                                  |
|  | 12) GARAGE DOOR - WHITE DOVE (BM - OC - 17)                                                     |
|  | 13) ROOF KNEE BRACE - IRON ORE (SW - 7069)                                                      |
|  | 14) 1x4 WOOD TRIM ON A 1x14 WOOD FASCIA - DECOROUS AMBER (SW - 0007)                            |

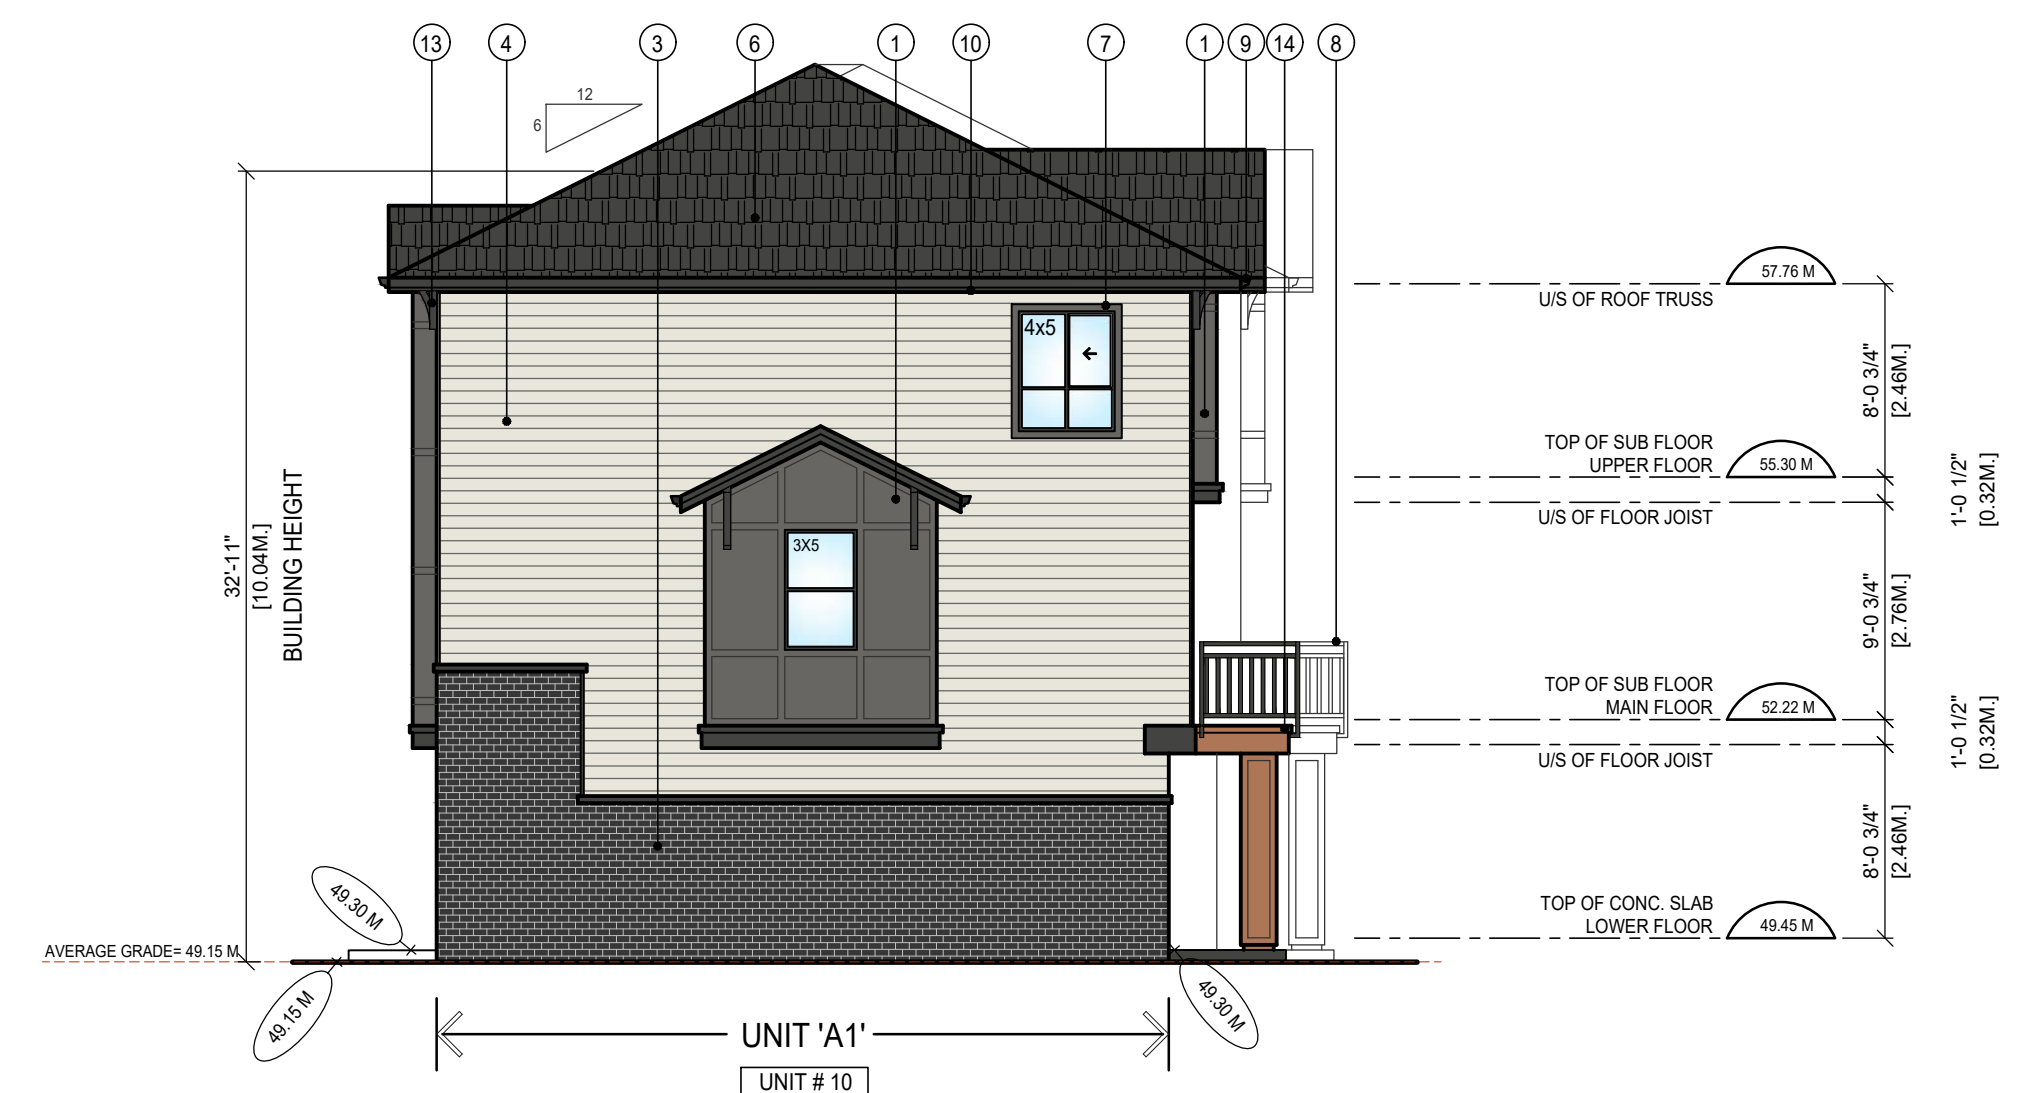


### BUILDING 3 - EAST ELEVATION

SCALE : 1/8" = 1'-0"



### BUILDING 3 - SOUTH ELEVATION

SCALE : 1/8" = 1'-0"

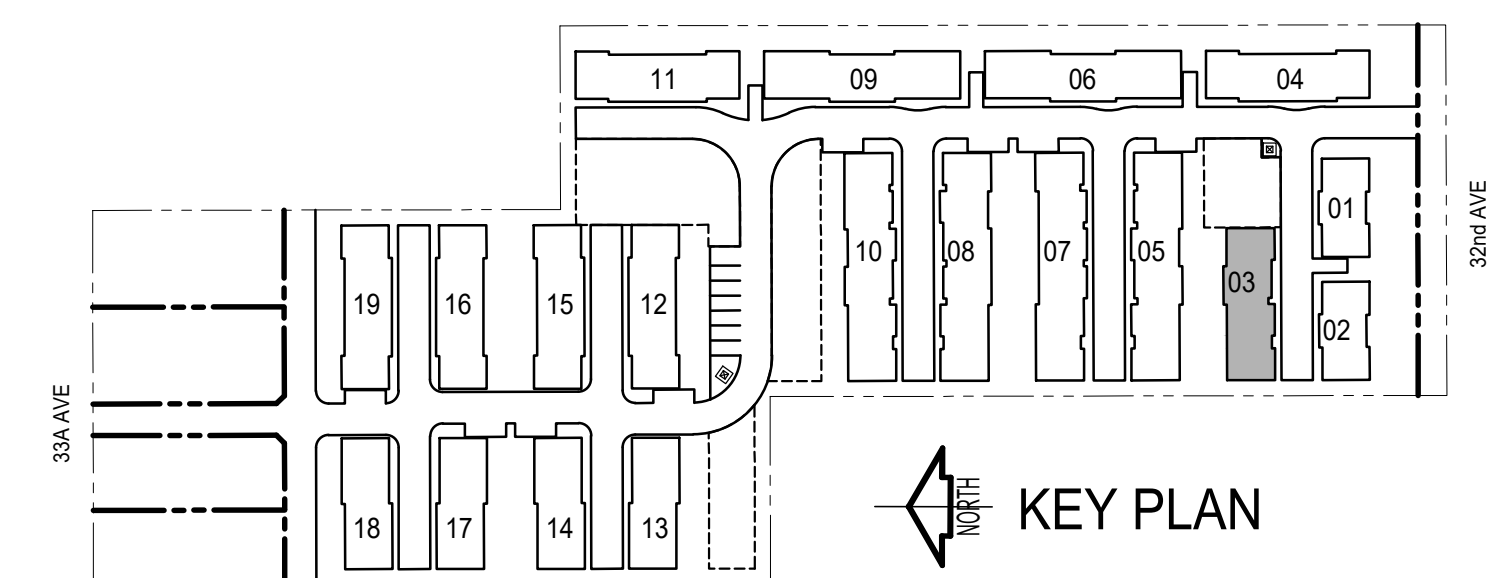

BUILDING 03  
UNIT # 7-10



PHONE: (604) 933 9004  
EMAIL: hchopra@perceptarch.ca

© COPYRIGHT. ALL DESIGNS AND THE MODIFIED LIKENESSES THEREOF ARE THE SOLE PROPERTY OF PERCEPT ARCHITECTURE INC. AND MAY NOT BE USED WHOLLY OR IN PART WITHOUT LICENCE BEING PURCHASED. COPYRIGHT INFRINGEMENT INCLUDES IDEAS GAINED AND CONVERSION THEREOF INTO ANY MATERIAL FORM CANADA COPYRIGHT ACT R.S.C. 1985

[illegible]

|                  |                                      |                         |
|------------------|--------------------------------------|-------------------------|
| CLIENT :         | COMMON GROUND CONSULTING             | DRAWN:<br>Y.P.          |
| PROJECT :        | 19905 - 19899 32 AVE & 19866 33A AVE | CHECKK:<br>H.C.         |
| SHEET CONTENTS : | BUILDING ELEVATIONS - BUILDING # 04  | DATE :<br>05/11/2026    |
|                  |                                      | SCALE :<br>1/8" = 1'-0" |




|                       |          |
|-----------------------|----------|
| PROJECT NO.<br>225029 |          |
| SHEET NO.<br>A-502    | REV. NO. |



SCALE : 1/8" = 1'-0"

### MATERIAL & COLOR LEGEND

 - |                                                                                       |                                                                                                  |
|---------------------------------------------------------------------------------------|--------------------------------------------------------------------------------------------------|
|    | 1) BOARD AND BATTEN - KENDALL CHARCOAL (BM -HC - 166)                                            |
|    | 2) BOARD AND BATTEN - REVERE PEWTER (BM -HC - 172)                                               |
|    | 3) 1XL - STONE 710 CHARCOAL - BRICK SMOOTH                                                       |
|    | 4) HARDIE PLANK - DOVE WING (BM - OC - 18)                                                       |
|    | 5) HARDIE PLANK - DECOROUS AMBER (SW - 0007)                                                     |
|    | 6) ASPHALT ROOF SHINGE - IRON ORE (SW - 7069)                                                    |
|    | 7) DOOR/WINDOW TRIMS - KENDALL CHARCOAL (BM - HC - 166)                                          |
|    | 8) POWDERED COATED ALUMINUM RAILING C/W VERTICAL ALUMINUM PICKET @ 4" O C - IRON ORE (SW - 7069) |
|  | 9) PREFINISHED ALUMINIUM GUTTER ON A 2x8 WOOD FASCIA - IRON ORE (SW - 7069)                      |
|  | 10) 1x4 WOOD TRIM ON A 2x8 WOOD FASCIA - IRON ORE (SW - 7069)                                    |
|  | 11) ENTRY DOOR - PEVERE PEWTER (BM - HC - 172)                                                   |
|  | 12) GARAGE DOOR - WHITE DOVE (BM - OC - 17)                                                      |
|  | 13) ROOF KNEE BRACE - IRON ORE (SW - 7069)                                                       |
|  | 14) 1x4 WOOD TRIM ON A 1x4 WOOD FASCIA - DECOROUS AMBER (SW - 0007)                              |



SCALE : 1/8" = 1'-0"



SCALE : 1/8" = 1'-0"



SCALE : 1/8" = 1'-0"



|              |
|--------------|
| BUILDING 04  |
| UNIT # 11-15 |



\_\_\_\_\_

© COPYRIGHT. ALL DESIGNS AND THE MODIFIED LIKENESSES THEREOF ARE THE SOLE PROPERTY OF PERCEPT ARCHITECTURE INC. AND MAY NOT BE USED WHOLLY OR IN PART WITHOUT LICENCE BEING PURCHASED. COPYRIGHT INFRINGEMENT INCLUDES IDEAS GAINED AND CONVERSION THEREOF INTO ANY MATERIAL FORM CANADA COPYRIGHT ACT R.S.C. 1985


[illegible]

C029 - E&amp;L - 1.dwg


|                  |                                      |                |              |
|------------------|--------------------------------------|----------------|--------------|
| CLIENT :         | COMMON GROUND CONSULTING             | DRAWN:<br>Y.P. | CHECKED:     |
| PROJECT :        | 19905 - 19899 32 AVE & 19866 33A AVE | DATE :         | H.C.         |
| SHEET CONTENTS : | BUILDING ELEVATIONS - BUILDING # 05  | 5/11/2026      | SCALE :      |
|                  |                                      |                | 1/8" = 1'-0" |








|                       |          |
|-----------------------|----------|
| PROJECT NO.<br>225029 |          |
| SHEET NO.<br>A-503    | REV. NO. |

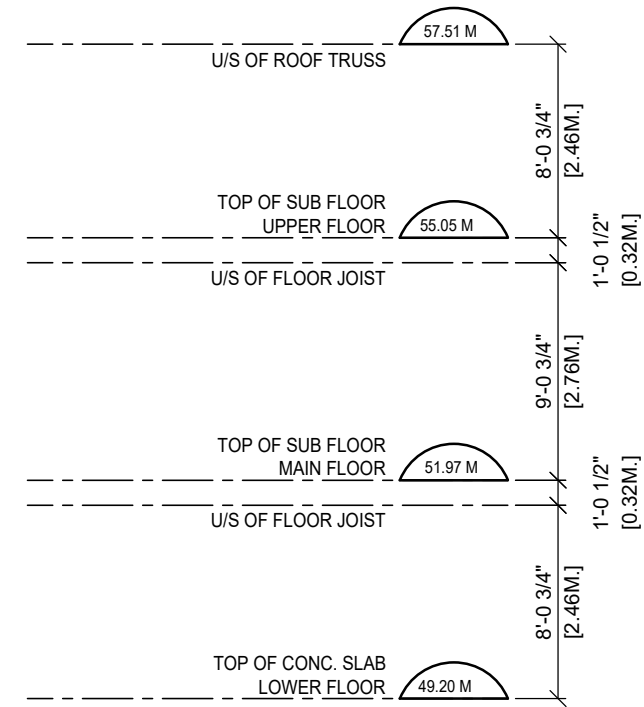


SCALE : 1/8" = 1'-0"

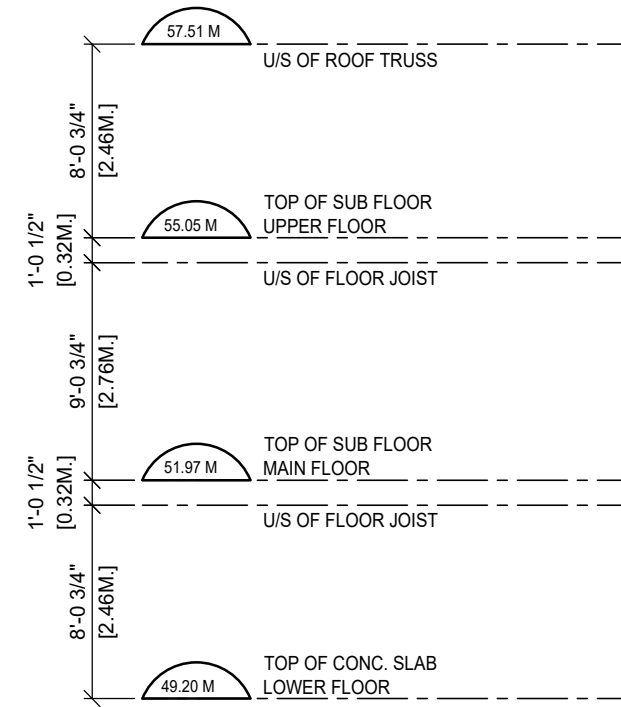


SCALE : 1/8" = 1'-0"

     
- |                                                                                       |                                                                                                 |
|---------------------------------------------------------------------------------------|-------------------------------------------------------------------------------------------------|
|    | 1) BOARD AND BATTEN - KENDALL CHARCOAL (BM -HC - 166)                                           |
|    | 2) BOARD AND BATTEN - REVERE PEWTER (BM -HC - 172)                                              |
|    | 3) I.XL - STONE 710 CHARCOAL - BRICK SMOOTH                                                     |
|    | 4) HARDIE PLANK - DOVE WING (BM - OC - 18)                                                      |
|    | 5) HARDIE PLANK - DECOROUS AMBER (SW - 0007)                                                    |
|    | 6) ASPHALT ROOF SHINGLES - IRON ORE (SW - 7069)                                                 |
|   | 7) DOOR/WINDOW TRIMS - KENDALL CHARCOAL (BM - HC - 166)                                         |
|  | 8) POWDERED COATED ALUMINUM RAILING C/W VERTICAL ALUMINUM PICKET @ 4" O.C.-IRON ORE (SW - 7069) |
|  | 9) PREFINISHED ALUMINIUM GUTTER ON A 2x8 WOOD FASCIA - IRON ORE (SW - 7069)                     |
|  | 10) 1x4 WOOD TRIM ON A 2x8 WOOD FASCIA - IRON ORE (SW - 7069)                                   |
|  | 11) ENTRY DOOR - REVERE PEWTER (BM - HC - 172)                                                  |
|  | 12) GARAGE DOOR - WHITE DOVE (BM - OC - 17)                                                     |
|  | 13) ROOF KNEE BRACE - IRON ORE (SW - 7069)                                                      |
|  | 14) 1x4 WOOD TRIM ON A 1x14 WOOD FASCIA - DECOROUS AMBER (SW - 0007)                            |

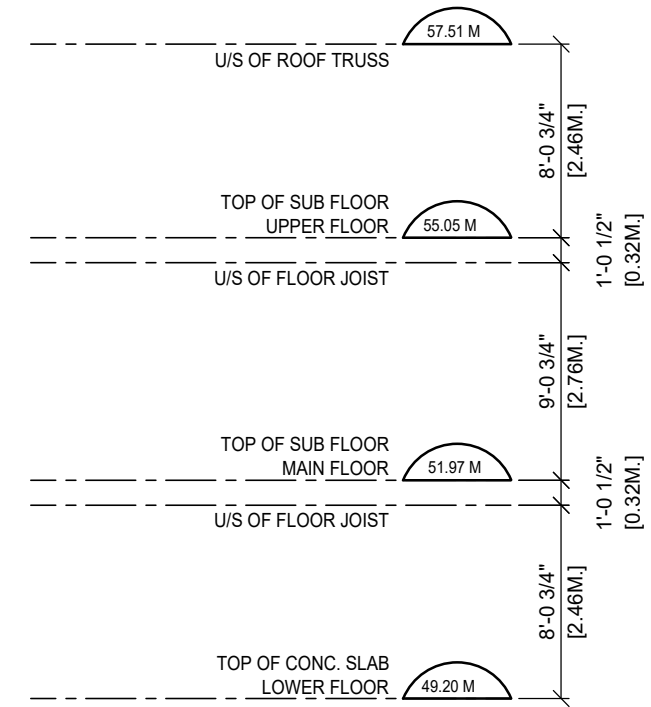

SCALE : 1/8" = 1'-0"

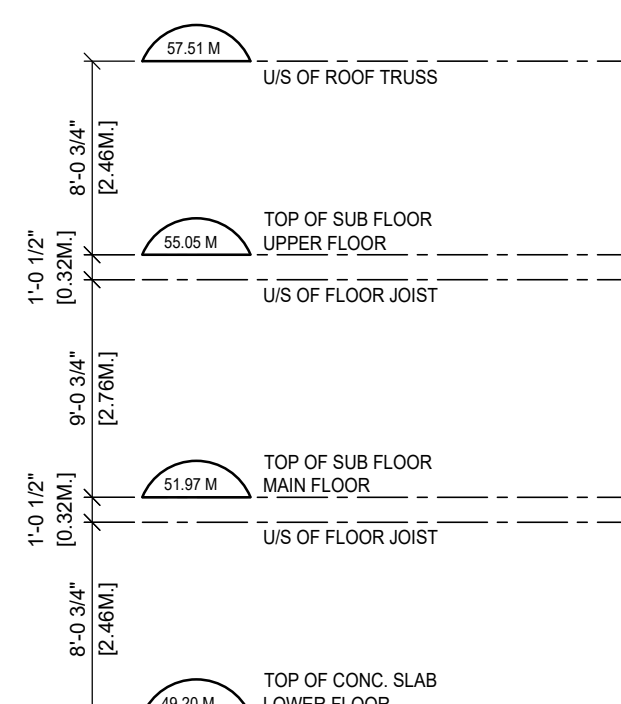

SCALE : 1/8" = 1'-0"

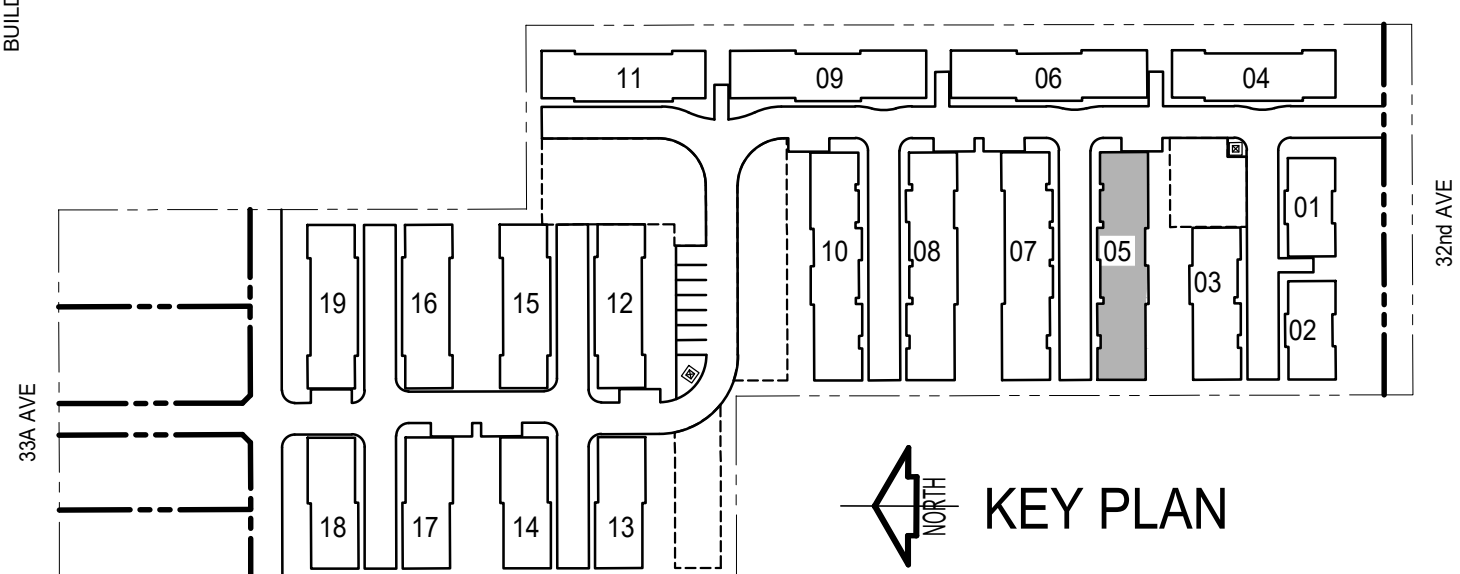

## KEY PLAN

|              |
|--------------|
| BUILDING 05  |
| UNIT # 18-23 |



| REV | DATE | NOTE | DRN | CD | ISSUE | FOR |
|-----|------|------|-----|----|-------|-----|
|     |      |      |     |    |       |     |
|     |      |      |     |    |       |     |
C029 - E&L - 1.dwg

|          |                          |                                      |                                     |              |
|----------|--------------------------|--------------------------------------|-------------------------------------|--------------|
| CLIENT : | DRAWN:                   | CHECK:                               | DATE:                               | SCALE:       |
|          | Y.P.                     | H.C.                                 | 5/11/2026                           | 1/8" = 1'-0" |
|          | COMMON GROUND CONSULTING | 19905 - 19889 32 AVE & 19866 33A AVE | BUILDING ELEVATIONS - BUILDING # 09 |              |




|             |        |
|-------------|--------|
| PROJECT NO. | 225029 |
| SHEET NO.   | A-505  |
| REV. NO.    |        |



### BUILDING 9 - EAST ELEVATION


SCALE : 1/8" = 1'-0"

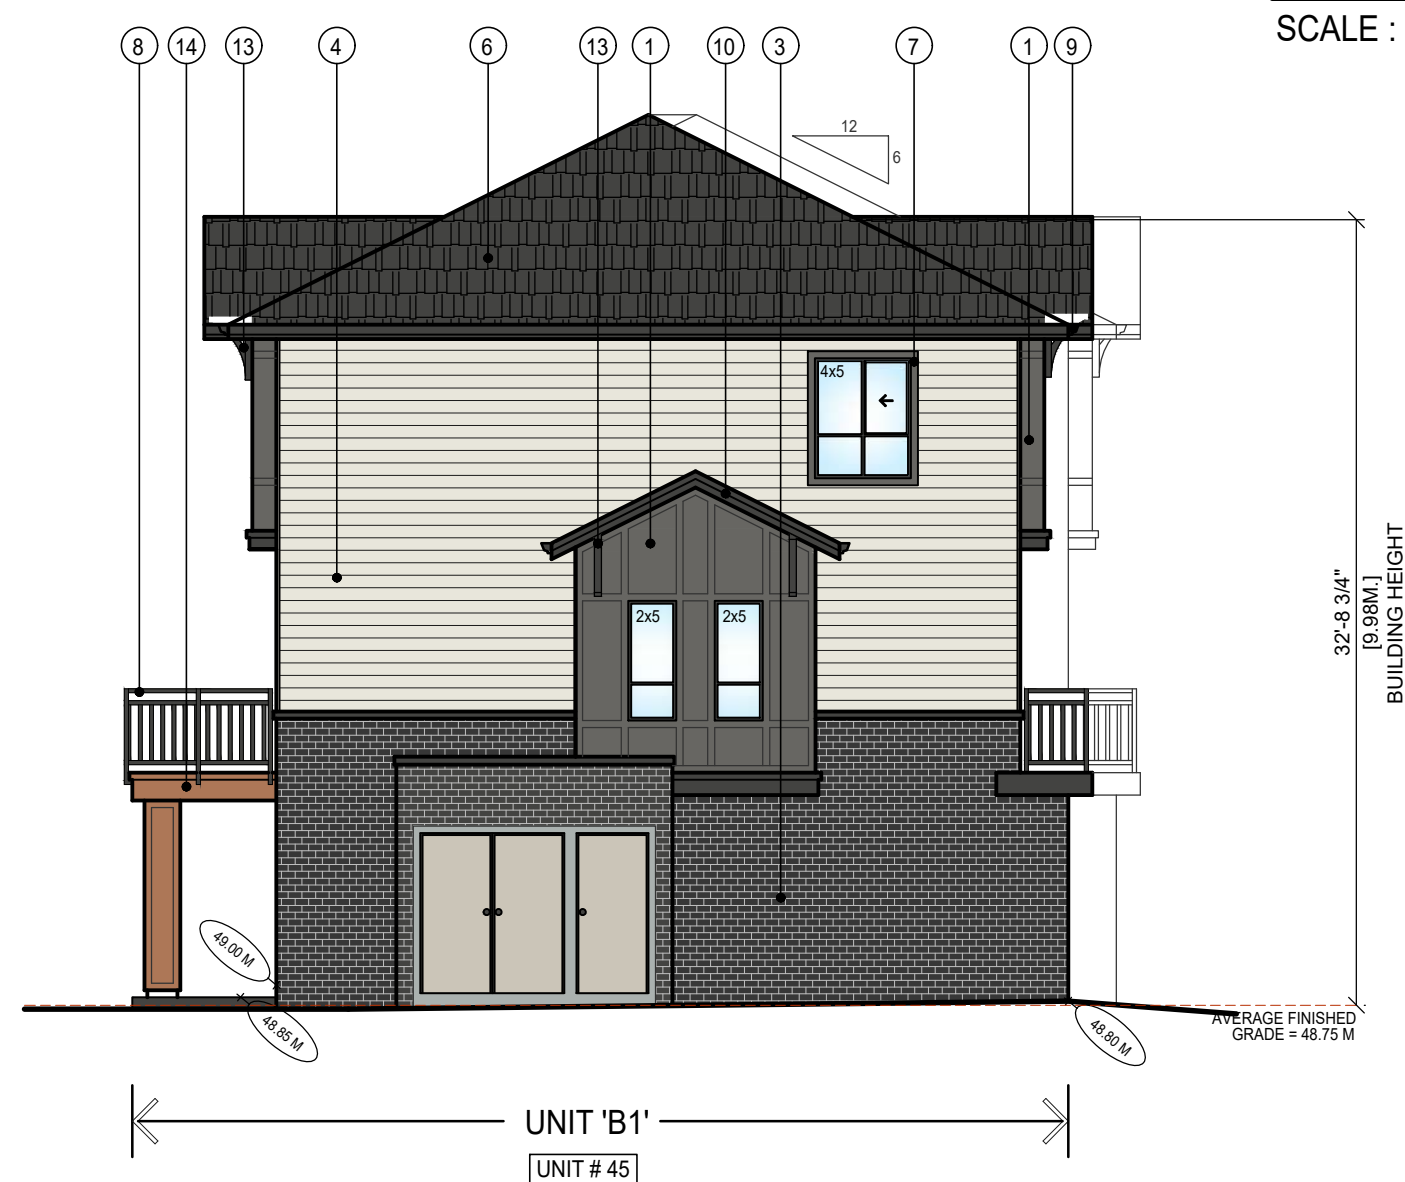

### BUILDING 9 - NORTH ELEVATION




SCALE : 1/8" = 1'-0"

| MATERIAL & COLOR LEGEND                                                                           |  |
|---------------------------------------------------------------------------------------------------|--|
| 1) BOARD AND BATTEN - KENDALL CHARCOAL (BM - HC - 166)                                            |  |
| 2) BOARD AND BATTEN - REVERE PEWTER (BM - HC - 172)                                               |  |
| 3) 1.XL - STONE 710 CHARCOAL - BRICK SMOOTH                                                       |  |
| 4) HARDIE PLANK - DOVE WING (BM - OC - 18)                                                        |  |
| 5) HARDIE PLANK - DECOROUS AMBER (SW - 0007)                                                      |  |
| 6) ASPHALT ROOF SHINGLES - IRON ORE (SW - 7069)                                                   |  |
| 7) DOOR/WINDOW TRIMS - KENDALL CHARCOAL (BM - HC - 166)                                           |  |
| 8) POWDERED COATED ALUMINUM RAILING C/W VERTICAL ALUMINUM PICKET @ 4" O.C. - IRON ORE (SW - 7069) |  |
| 9) PREFINISHED ALUMINIUM GUTTER ON A 2x8 WOOD FASCIA - IRON ORE (SW - 7069)                       |  |
| 10) 1x4 WOOD TRIM ON A 2x8 WOOD FASCIA - IRON ORE (SW - 7069)                                     |  |
| 11) ENTRY DOOR - PEVERE PEWTER (BM - HC - 172)                                                    |  |
| 12) GARAGE DOOR - WHITE DOVE (BM - OC - 17)                                                       |  |
| 13) ROOF KNEE BRACE - IRON ORE (SW - 7069)                                                        |  |
| 14) 1x4 WOOD TRIM ON A 1x14 WOOD FASCIA - DECOROUS AMBER (SW - 0007)                              |  |

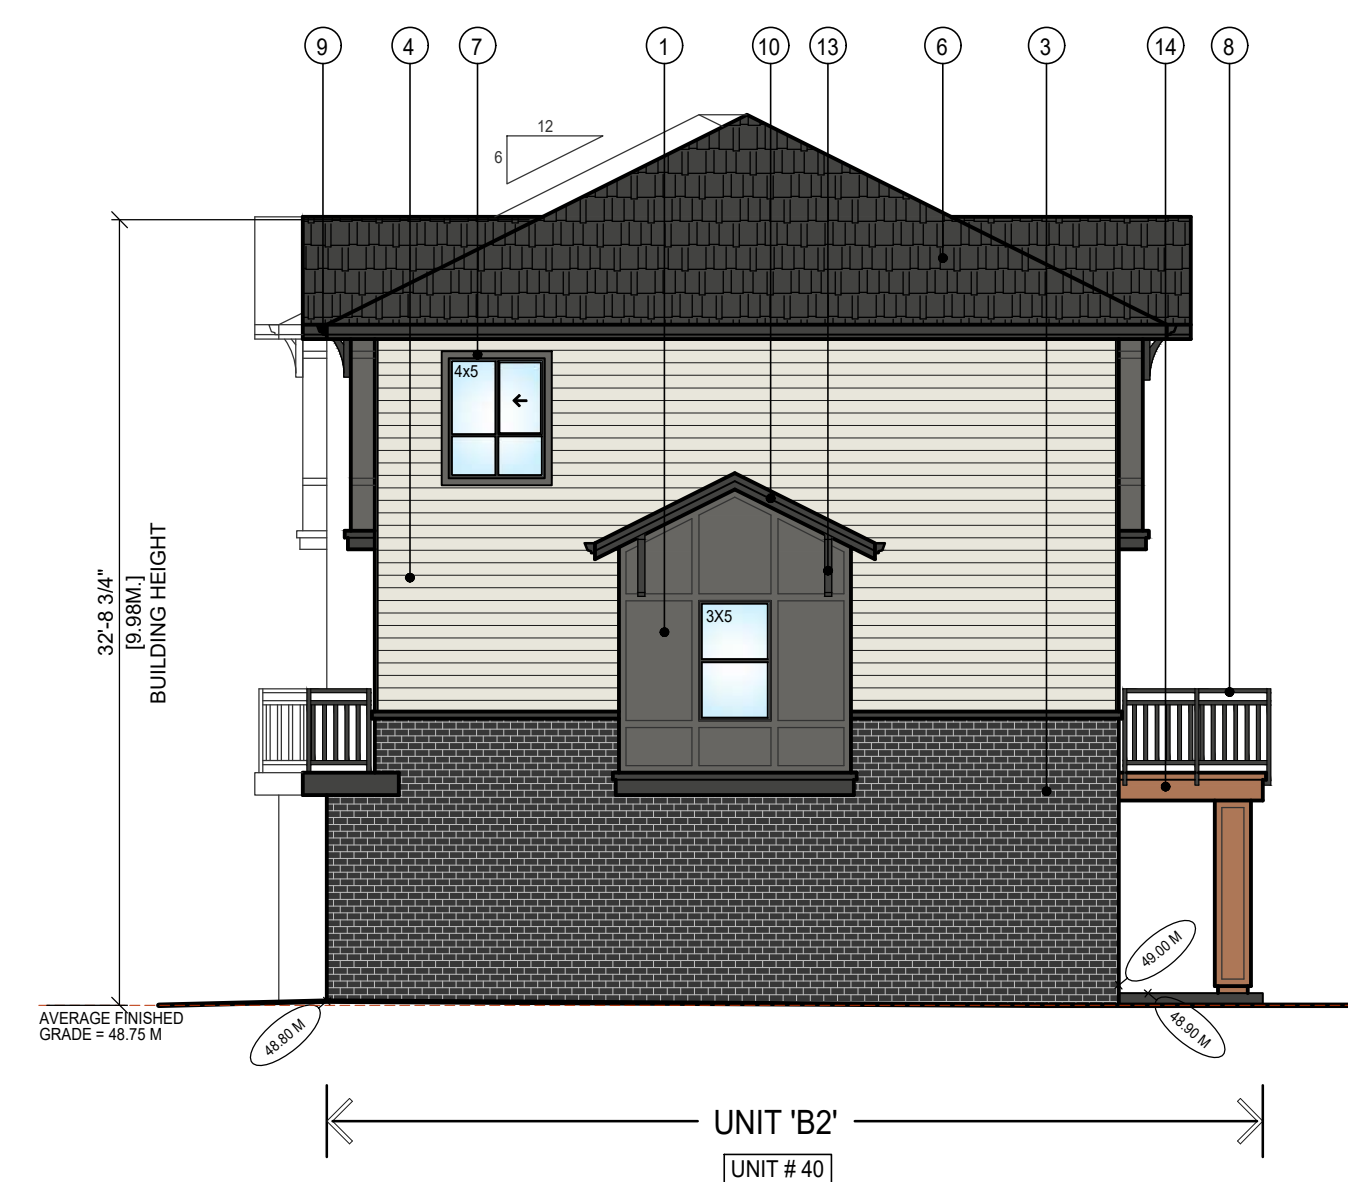


### BUILDING 9 - SOUTH ELEVATION

SCALE : 1/8" = 1'-0"

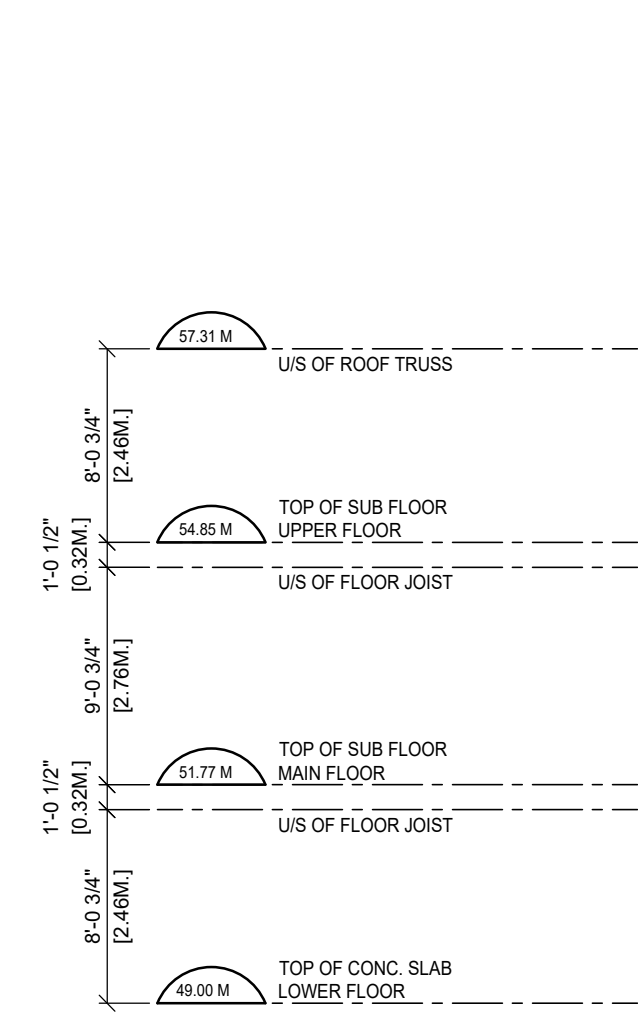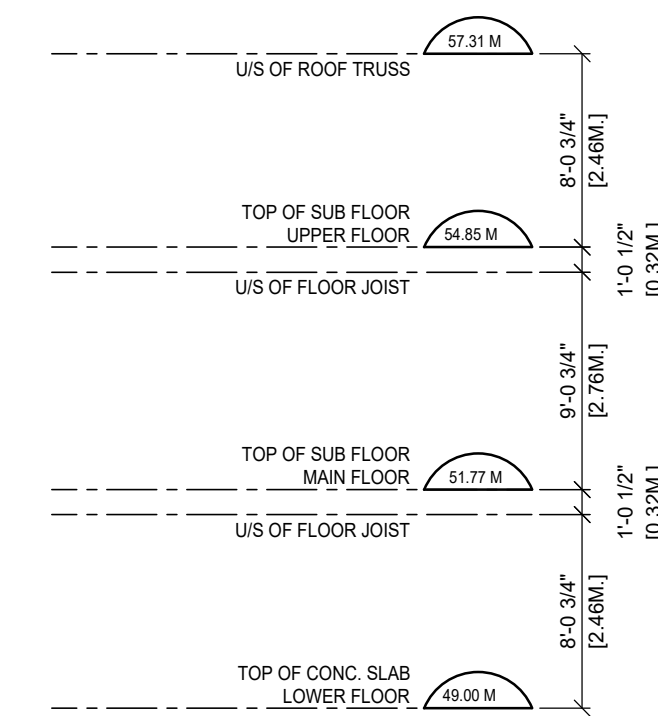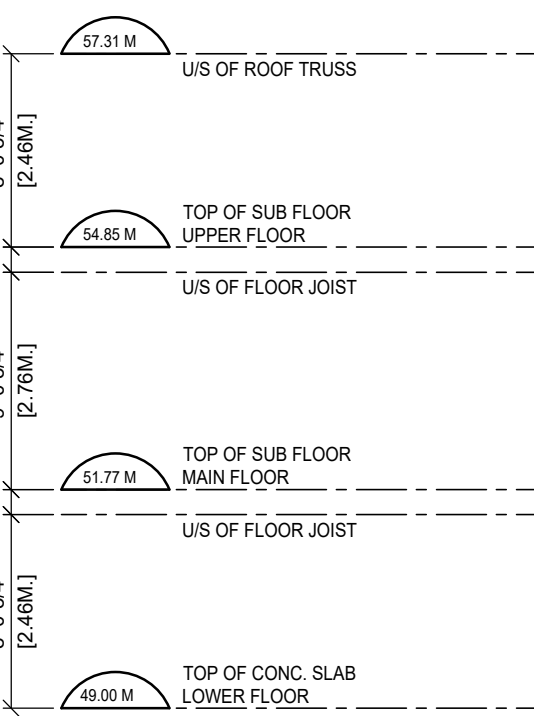

### BUILDING 9 - WEST ELEVATION

SCALE : 1/8" = 1'-0"

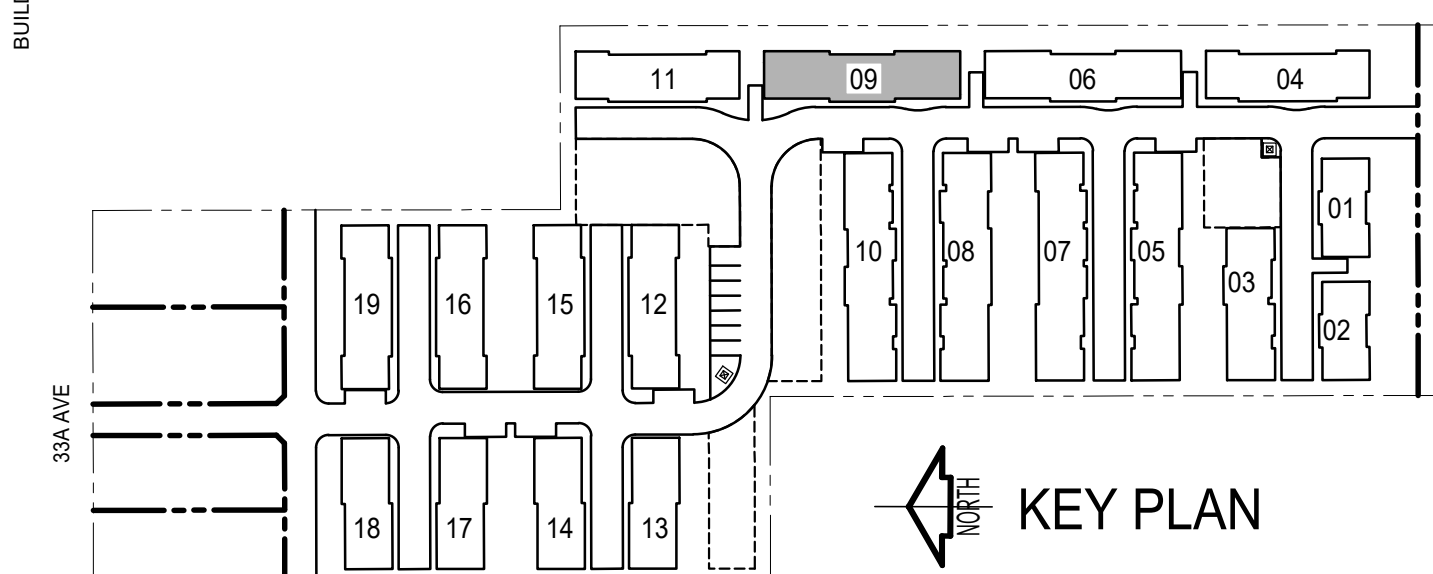

BUILDING 9  
UNIT # 40-45



PHONE: (604) 933 9004  
EMAIL: hchopra@perceptarch.ca

© COPYRIGHT. ALL DESIGNS AND THE MODIFIED LIKENESSES THEREOF ARE THE SOLE PROPERTY OF PERCEPT ARCHITECTURE INC. AND MAY NOT BE USED WHOLLY OR IN PART WITHOUT LICENCE BEING PURCHASED. COPYRIGHT INFRINGEMENT INCLUDES IDEAS GAINED AND CONVERSION THEREOF INTO ANY MATERIAL FORM CANADA COPYRIGHT ACT R.S.C. 1985

[illegible]

C029 - E&amp;L - 1.dwg

|                  |                                      |                         |
|------------------|--------------------------------------|-------------------------|
| CLIENT :         | COMMON GROUND CONSULTING             | DRAWN:<br>Y.P.          |
| PROJECT :        | 19005 - 19899 32 AVE & 19866 33A AVE | CHECKED:<br>H.C.        |
| SHEET CONTENTS : | BUILDING ELEVATIONS - BUILDING # 16  | DATE :<br>5/11/2026     |
|                  |                                      | SCALE :<br>1/8" = 1'-0" |



|                       |          |
|-----------------------|----------|
| PROJECT NO.<br>225029 |          |
| SHEET NO.<br>A-506    | REV. NO. |



SCALE : 1/8" = 1'-0"



SCALE : 1/8" = 1'-0"

**MATERIAL AND COLOR LEGEND**

|                                                                                       |                                                                                                   |
|---------------------------------------------------------------------------------------|---------------------------------------------------------------------------------------------------|
|    | 1) BOARD AND BATTEN - KENDALL CHARCOAL (BM -HC - 166)                                             |
|    | 2) BOARD AND BATTEN - REVERE PEWTER (BM -HC - 172)                                                |
|    | 3) 1.XL - STONE 710 CHARCOAL - BRICK SMOOTH                                                       |
|    | 4) HARDIE PLANK - DOVE WING (BM - OC - 18)                                                        |
|    | 5) HARDIE PLANK - DECOROUS AMBER (SW - 0007)                                                      |
|  | 6) ASPHALT ROOF SHINGLES - IRON ORE (SW - 7069)                                                   |
|  | 7) DOOR/WINDOW TRIMS - KENDALL CHARCOAL (BM - HC - 166)                                           |
|  | 8) POWDERED COATED ALUMINUM RAILING C/W VERTICAL ALUMINUM PICKET @ 4" O.C. - IRON ORE (SW - 7069) |
|  | 9) PREFINISHED ALUMINIUM GUTTER ON A 2x8 WOOD FASCIA - IRON ORE (SW - 7069)                       |
|  | 10) 1x4 WOOD TRIM ON A 2x8 WOOD FASCIA - IRON ORE (SW - 7069)                                     |
|  | 11) ENTRY DOOR - PEVERE PEWTER (BM - HC - 172)                                                    |
|  | 12) GARAGE DOOR - WHITE DOVE (BM - OC - 17)                                                       |
|  | 13) ROOF KNEE BRACE - IRON ORE (SW - 7069)                                                        |
|  | 14) 1x4 WOOD TRIM ON A 1x14 WOOD FASCIA - DECOROUS AMBER (SW - 0007)                              |



SCALE : 1/8" = 1'-0'



SCALE : 1/8" = 1'-0"

|              |
|--------------|
| BUILDING 16  |
| UNIT # 75-79 |

| ISSUED FOR |  |
|------------|--|
| ISSUE      |  |
| C/D        |  |
| D/W        |  |
| REVISION   |  |
| DATE       |  |
| NOTE       |  |

|                |                  |                    |                        |
|----------------|------------------|--------------------|------------------------|
| DRAWN:<br>Y.P. | CHECKED:<br>H.C. | DATE:<br>5/11/2026 | SCALE:<br>1/8" = 1'-0" |
|----------------|------------------|--------------------|------------------------|

|                  |                                      |
|------------------|--------------------------------------|
| CLIENT :         | COMMON GROUND CONSULTING             |
| PROJECT :        | 19905 - 19889 32 AVE & 19866 33A AVE |
| SHEET CONTENTS : | BUILDING ELEVATIONS - BUILDING # 17  |




|             |        |
|-------------|--------|
| PROJECT NO. | 225029 |
| SHEET NO.   | A-507  |
| REV. NO.    |        |



### BUILDING 17 - SOUTH ELEVATION


SCALE : 1/8" = 1'-0"

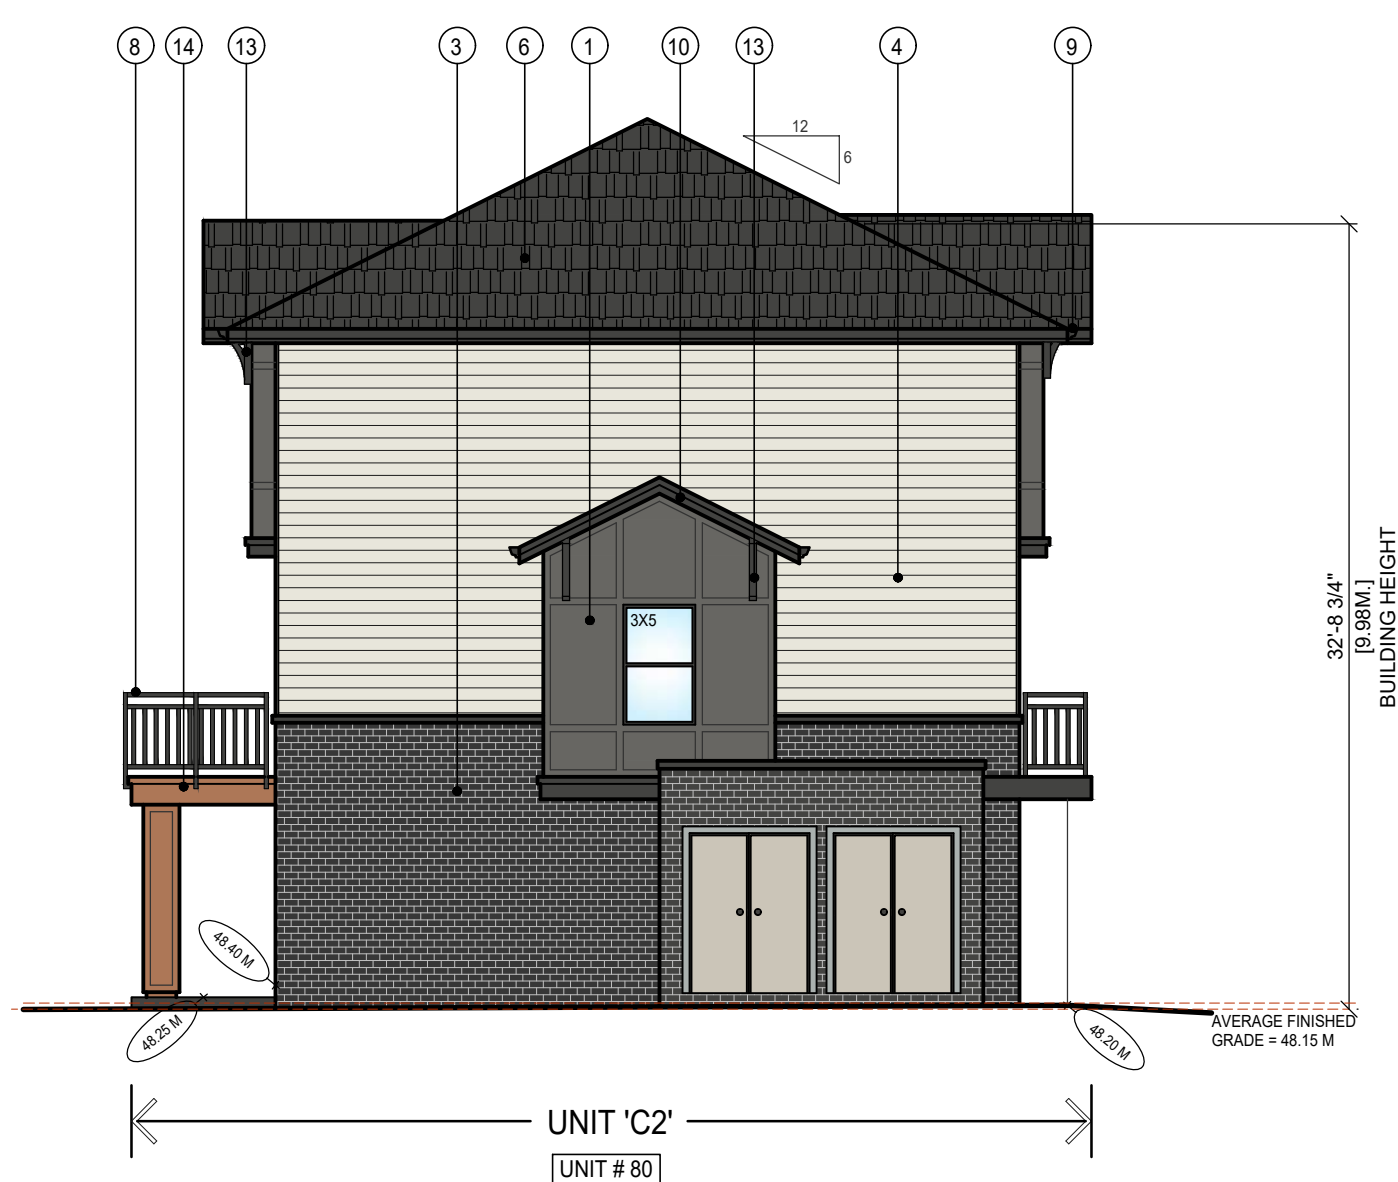

### BUILDING 17 - EAST ELEVATION

SCALE : 1/8" = 1'-0"

| MATERIAL & COLOR LEGEND                                                                           |  |
|---------------------------------------------------------------------------------------------------|--|
| 1) BOARD AND BATTEN - KENDALL CHARCOAL (BM - HC - 166)                                            |  |
| 2) BOARD AND BATTEN - REVERE PEWTER (BM - HC - 172)                                               |  |
| 3) 1.XL - STONE 710 CHARCOAL - BRICK SMOOTH                                                       |  |
| 4) HARDIE PLANK - DOVE WING (BM - OC - 18)                                                        |  |
| 5) HARDIE PLANK - DECOROUS AMBER (SW - 0007)                                                      |  |
| 6) ASPHALT ROOF SHINGLES - IRON ORE (SW - 7069)                                                   |  |
| 7) DOOR/WINDOW TRIMS - KENDALL CHARCOAL (BM - HC - 166)                                           |  |
| 8) POWDERED COATED ALUMINUM RAILING C/W VERTICAL ALUMINUM PICKET @ 4" O.C. - IRON ORE (SW - 7069) |  |
| 9) PREFINISHED ALUMINIUM GUTTER ON A 2x8 WOOD FASCIA - IRON ORE (SW - 7069)                       |  |
| 10) 1x4 WOOD TRIM ON A 2x8 WOOD FASCIA - IRON ORE (SW - 7069)                                     |  |
| 11) ENTRY DOOR - PEVERE PEWTER (BM - HC - 172)                                                    |  |
| 12) GARAGE DOOR - WHITE DOVE (BM - OC - 17)                                                       |  |
| 13) ROOF KNEE BRACE - IRON ORE (SW - 7069)                                                        |  |
| 14) 1x4 WOOD TRIM ON A 1x14 WOOD FASCIA - DECOROUS AMBER (SW - 0007)                              |  |

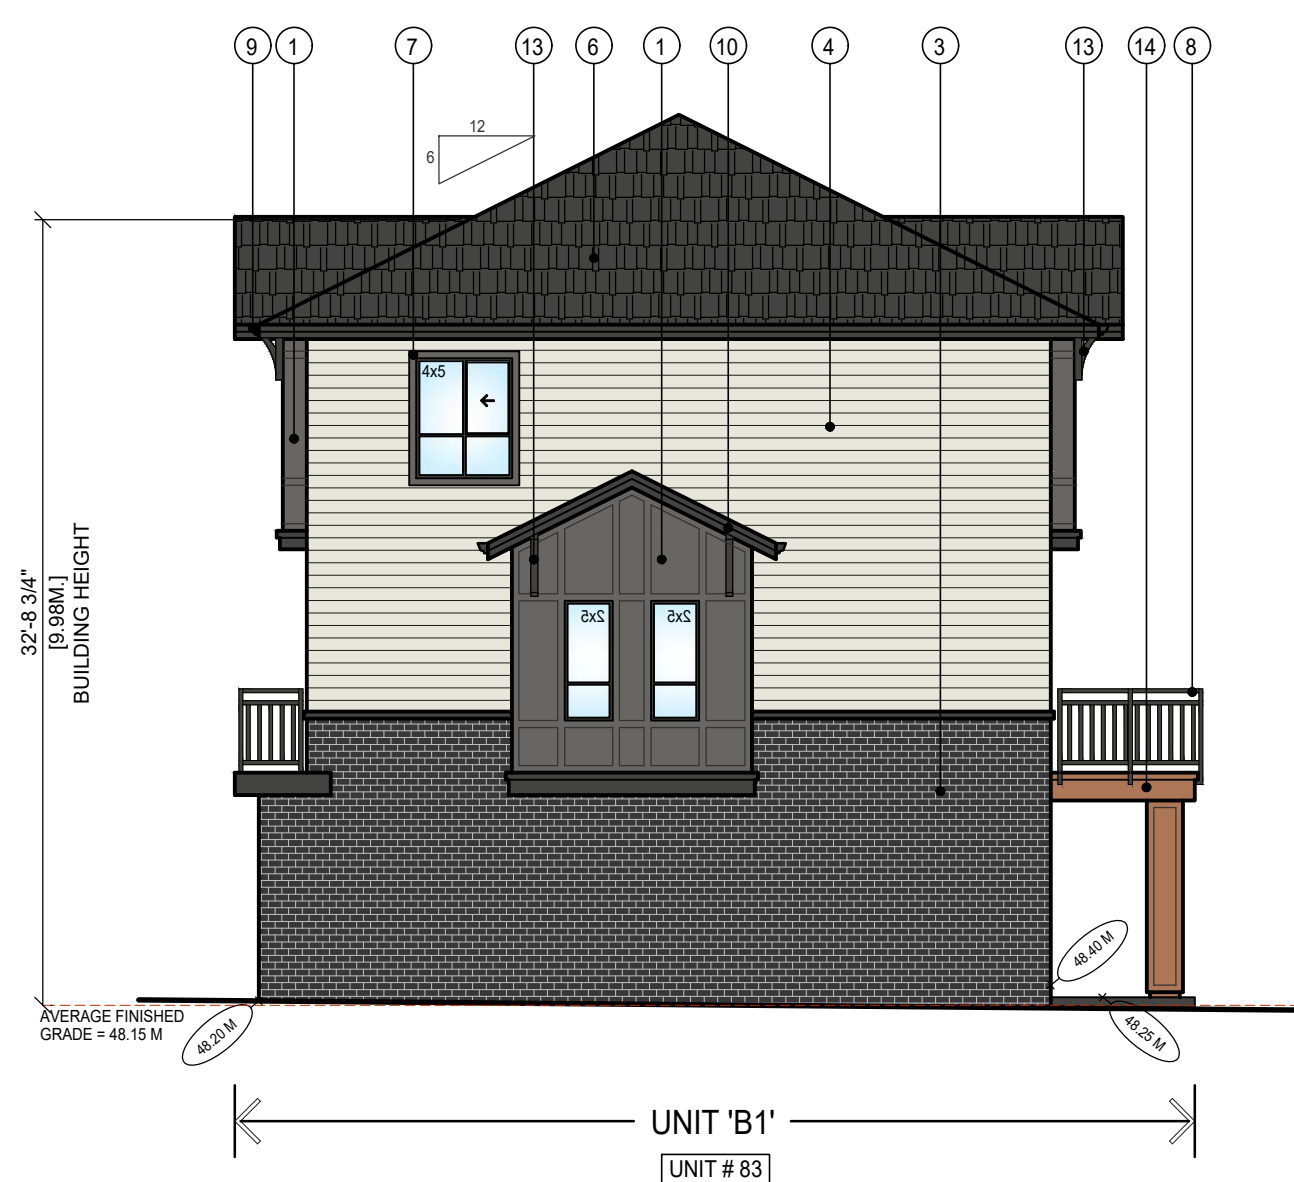


### BUILDING 17 - WEST ELEVATION

SCALE : 1/8" = 1'-0"



### BUILDING 17 - NORTH ELEVATION

SCALE : 1/8" = 1'-0"

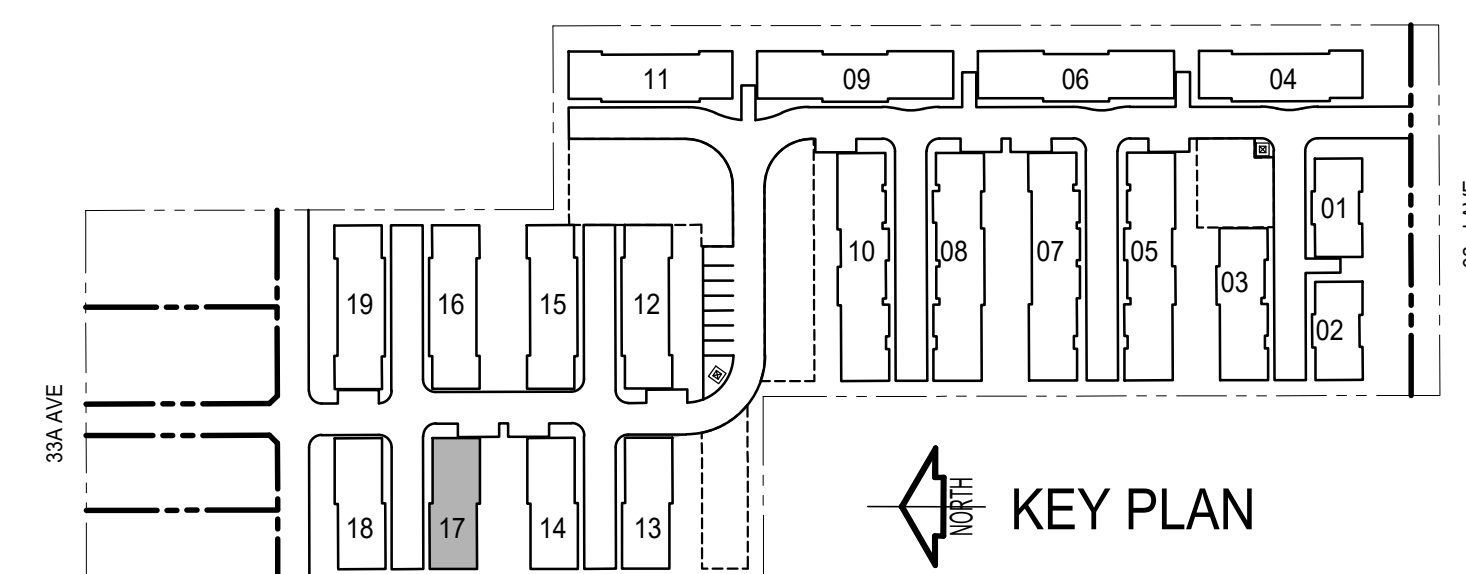

BUILDING 17  
UNIT # 80-83



©COPYRIGHT ALL DESIGNS AND THE

ALL RIGHTS, DESIGNS AND THE MODIFIED LIKENESSES THEREOF ARE THE SOLE PROPERTY OF PERCEPT ARCHITECTURE INC. AND MAY NOT BE USED WHOLLY OR IN PART WITHOUT LICENCE BEING PURCHASED. COPYRIGHT INFRINGEMENT INCLUDES IDEAS GAINED AND CONVERSION THEREOF INTO ANY MATERIAL FORM CANADA COPYRIGHT ACT R.S.C. 1985

[illegible]

029 - E&amp;L - 1.dwg

|                  |                                      |          |      |        |           |         |              |
|------------------|--------------------------------------|----------|------|--------|-----------|---------|--------------|
| CLIENT :         | COMMON GROUND CONSULTING             | CHECKED: | H.C. | DATE : | 5/11/2026 | SCALE : | 1/8" = 1'-0" |
| PROJECT :        | 19905 - 19899 32 AVE & 19866 33A AVE |          |      |        |           |         |              |
| SHEET CONTENTS : | BUILDING ELEVATIONS - BUILDING # 18  |          |      |        |           |         |              |




|                       |          |
|-----------------------|----------|
| PROJECT NO.<br>225029 |          |
| SHEET NO.<br>A-508    | REV. NO. |



- MATERIAL & COLOR LEGEND**

|                                                                                       |                                                                                                  |
|---------------------------------------------------------------------------------------|--------------------------------------------------------------------------------------------------|
|    | 1) BOARD AND BATTEN - KENDALL CHARCOAL (BM -HC - 166)                                            |
|    | 2) BOARD AND BATTEN - REVERE PEWTER (BM -HC - 172)                                               |
|    | 3) I.X.L - STONE 710 CHARCOAL - BRICK SMOOTH                                                     |
|    | 4) HARDIE PLANK - DOVE WING (BM - OC - 18)                                                       |
|    | 5) HARDIE PLANK - DECOROUS AMBER (SW - 0007)                                                     |
|    | 6) ASPHALT ROOF SHINGLES - IRON ORE (SW - 7069)                                                  |
|    | 7) DOOR/WINDOW TRIMS - KENDALL CHARCOAL (BM - HC - 166)                                          |
|   | 8) POWDERED COATED ALUMINUM RAILING C/W VERTICAL ALUMINUM PICKET @ 4" O.C. -IRON ORE (SW - 7069) |
|  | 9) PREFINISHED ALUMINIUM GUTTER ON A 2x8 WOOD FASCIA - IRON ORE (SW - 7069)                      |
|  | 10) 1x4 WOOD TRIM ON A 2x8 WOOD FASCIA - IRON ORE (SW - 7069)                                    |
|  | 11) ENTRY DOOR - PEVERE PEWTER (BM - HC - 172)                                                   |
|  | 12) GARAGE DOOR - WHITE DOVE (BM - OC - 17)                                                      |
|  | 13) ROOF KNEE BRACE - IRON ORE (SW - 7069)                                                       |
|  | 14) 1x4 WOOD TRIM ON A 1x14 WOOD FASCIA - DECOROUS AMBER (SW - 0007)                             |

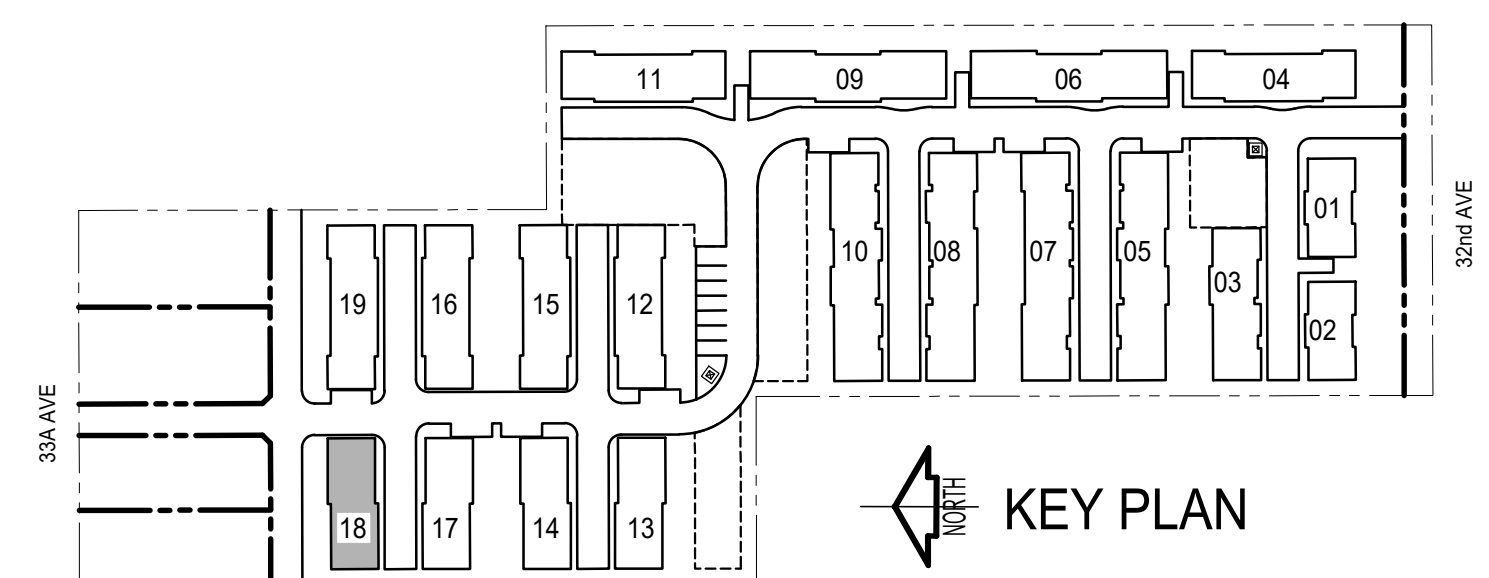

|              |
|--------------|
| BUILDING 18  |
| UNIT # 84-87 |


| ISSUED FOR |  |
|------------|--|
| ISSUE      |  |
| C&D        |  |
| DRN        |  |
| NOTE       |  |
| DATE       |  |
| REV        |  |

C029 - E&L - 1.dwg

|                  |                                      |               |  |                  |  |                      |  |
|------------------|--------------------------------------|---------------|--|------------------|--|----------------------|--|
| CLIENT :         | COMMON GROUND CONSULTING             |               |  |                  |  |                      |  |
| PROJECT :        | 19005 - 19889 32 AVE & 19866 33A AVE |               |  |                  |  |                      |  |
| SHEET CONTENTS : | BUILDING ELEVATIONS - BUILDING # 19  |               |  |                  |  |                      |  |
| DRAWN: Y.P.      |                                      | CHECKED: H.C. |  | DATE : 5/11/2026 |  | SCALE : 1/8" = 1'-0" |  |





|             |        |
|-------------|--------|
| PROJECT NO. | 225029 |
| SHEET NO.   | A-509  |
| REV. NO.    |        |

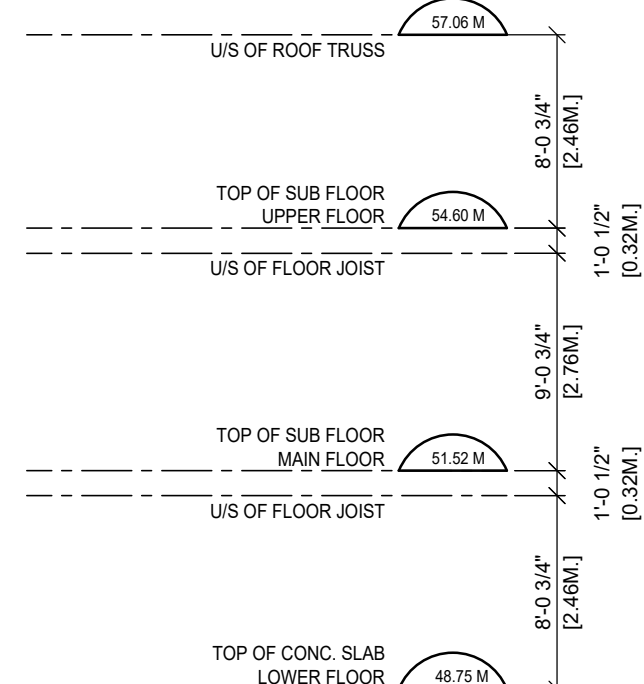

### BUILDING 19 - NORTH ELEVATION



SCALE : 1/8" = 1'-0"

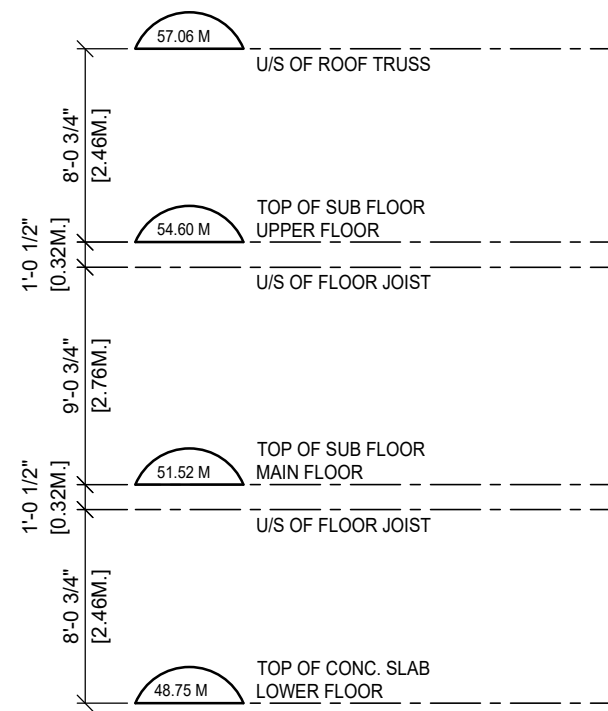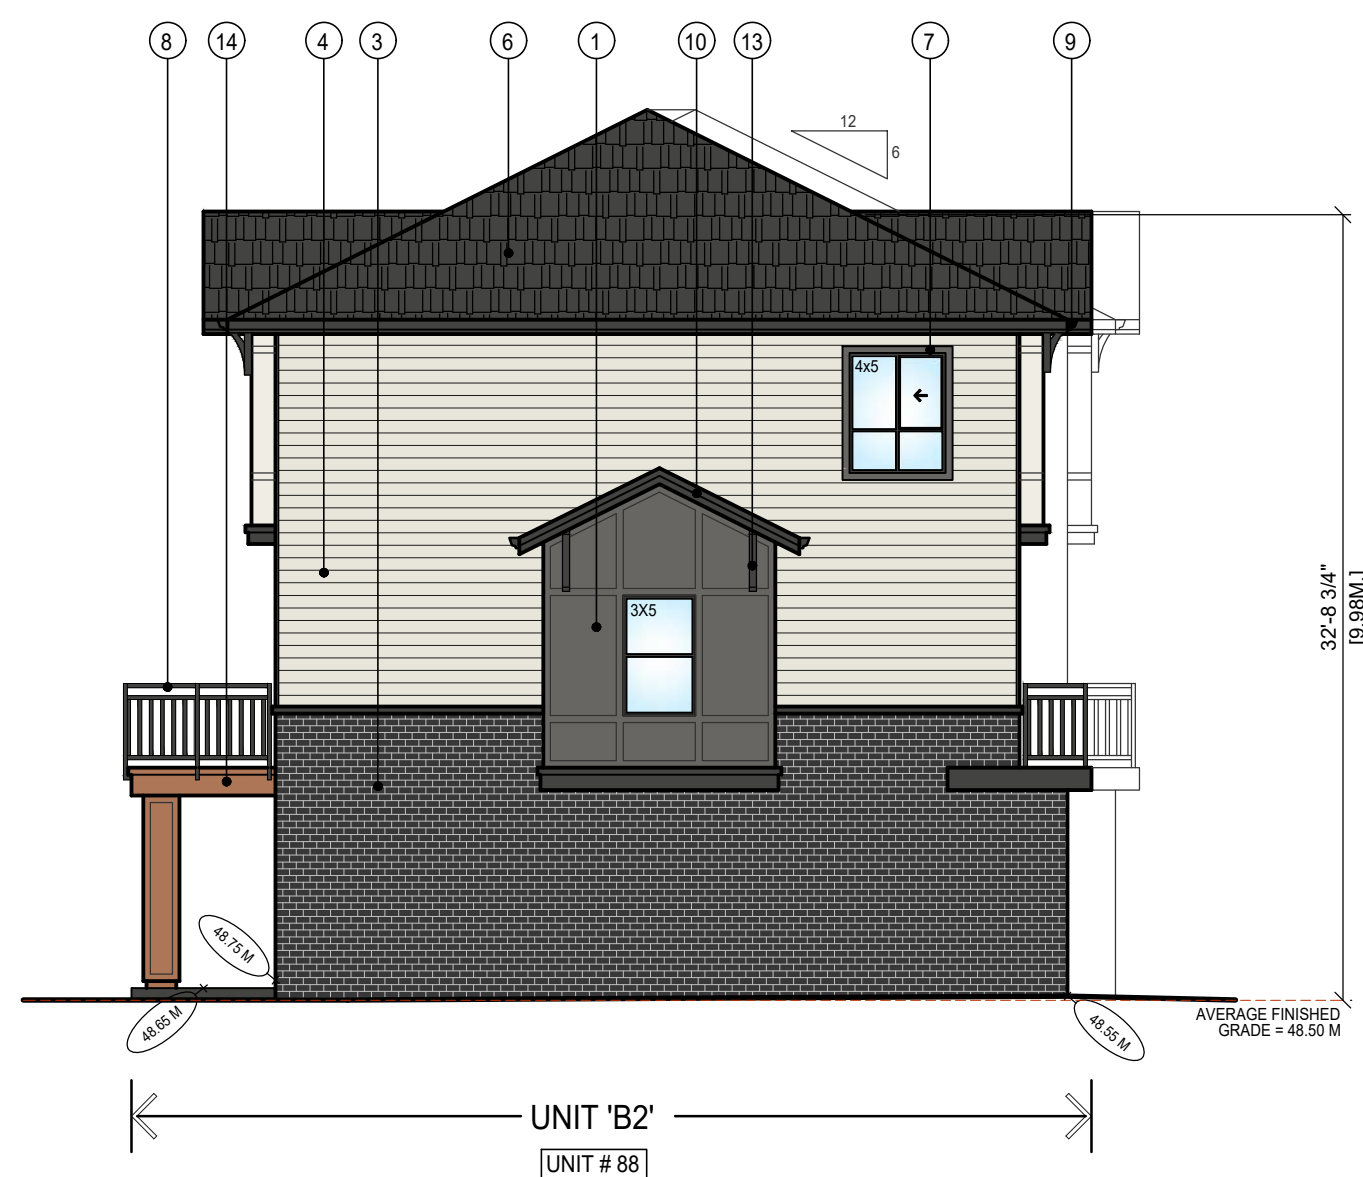

### BUILDING 19 - WEST ELEVATION


SCALE : 1/8" = 1'-0"

| MATERIAL & COLOR LEGEND                                                                           |  |
|---------------------------------------------------------------------------------------------------|--|
| 1) BOARD AND BATTEN - KENDALL CHARCOAL (BM - HC - 166)                                            |  |
| 2) BOARD AND BATTEN - REVERE PEWTER (BM - HC - 172)                                               |  |
| 3) 1.XL - STONE 710 CHARCOAL - BRICK SMOOTH                                                       |  |
| 4) HARDIE PLANK - DOVE WING (BM - OC - 18)                                                        |  |
| 5) HARDIE PLANK - DECOROUS AMBER (SW - 0007)                                                      |  |
| 6) ASPHALT ROOF SHINGLES - IRON ORE (SW - 7069)                                                   |  |
| 7) DOOR/WINDOW TRIMS - KENDALL CHARCOAL (BM - HC - 166)                                           |  |
| 8) POWDERED COATED ALUMINUM RAILING C/W VERTICAL ALUMINUM PICKET @ 4" O.C. - IRON ORE (SW - 7069) |  |
| 9) PREFINISHED ALUMINIUM GUTTER ON A 2x8 WOOD FASCIA - IRON ORE (SW - 7069)                       |  |
| 10) 1x4 WOOD TRIM ON A 2x8 WOOD FASCIA - IRON ORE (SW - 7069)                                     |  |
| 11) ENTRY DOOR - PEVERE PEWTER (BM - HC - 172)                                                    |  |
| 12) GARAGE DOOR - WHITE DOVE (BM - OC - 17)                                                       |  |
| 13) ROOF KNEE BRACE - IRON ORE (SW - 7069)                                                        |  |
| 14) 1x4 WOOD TRIM ON A 1x14 WOOD FASCIA - DECOROUS AMBER (SW - 0007)                              |  |

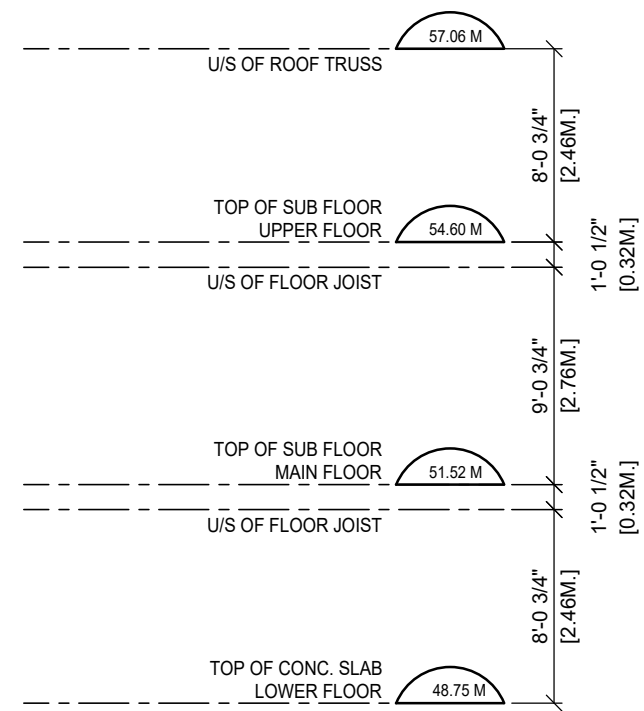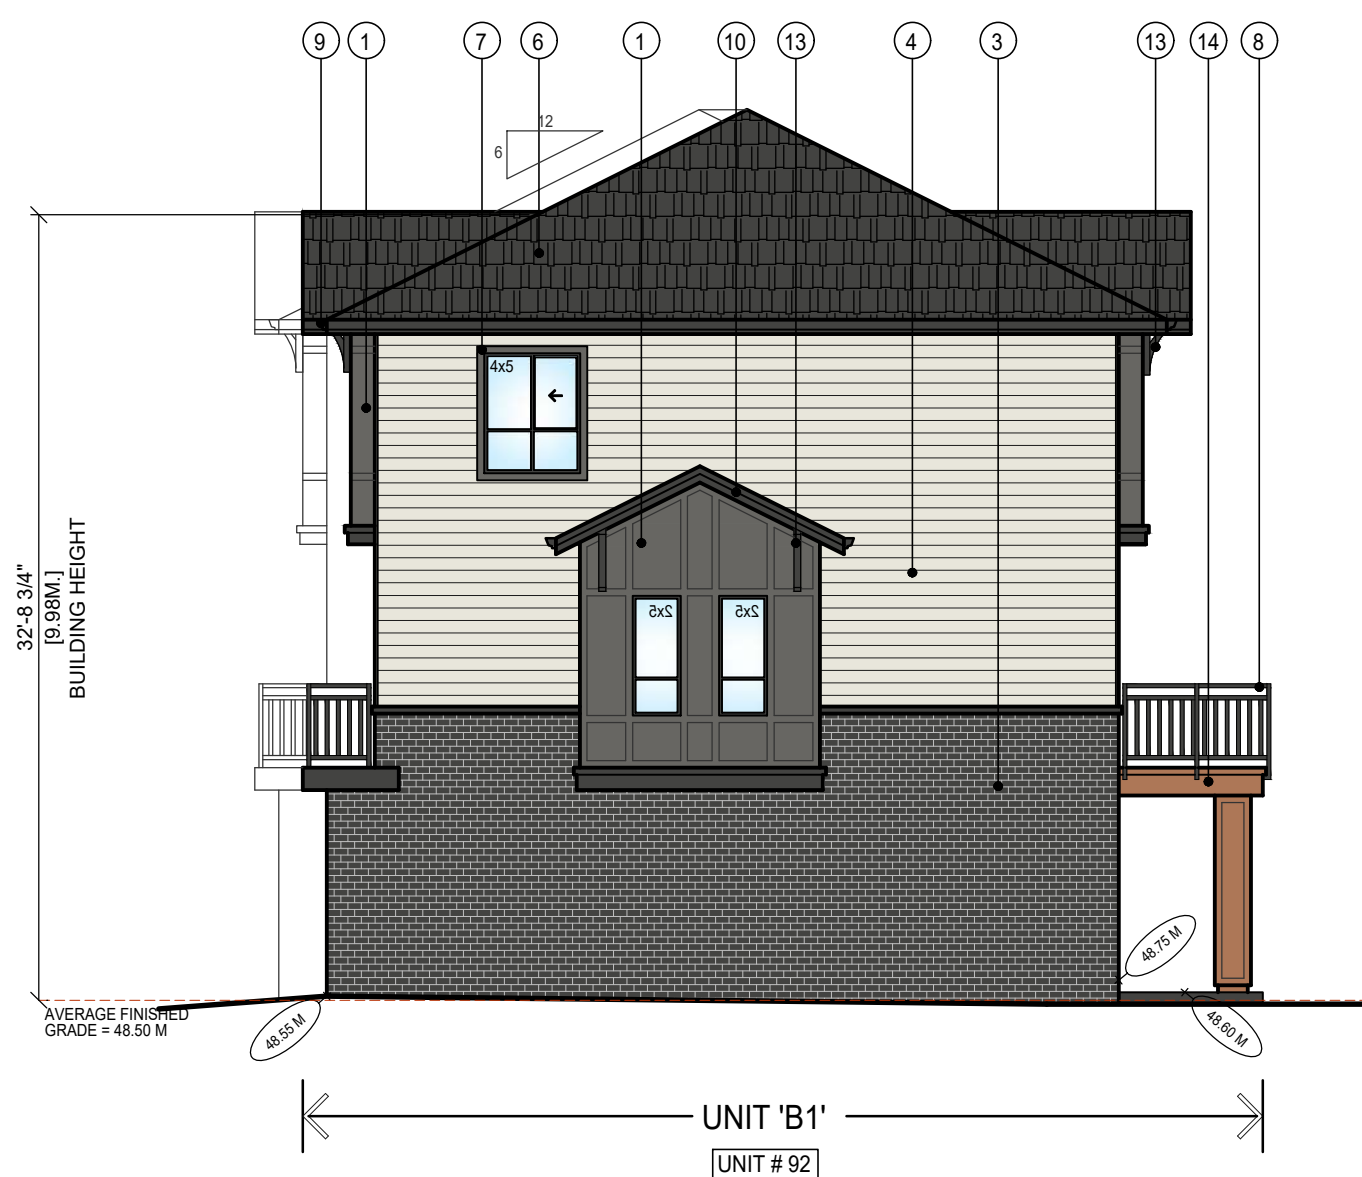


### BUILDING 19 - EAST ELEVATION

SCALE : 1/8" = 1'-0"

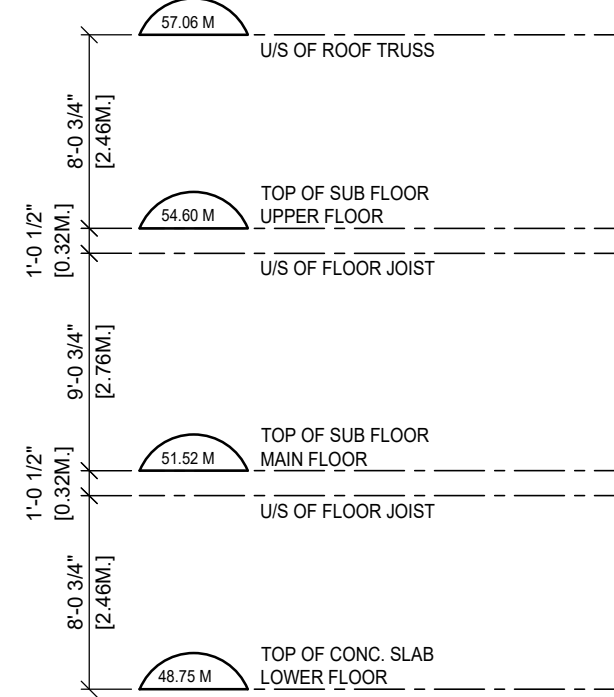

### BUILDING 19 - SOUTH ELEVATION

SCALE : 1/8" = 1'-0"

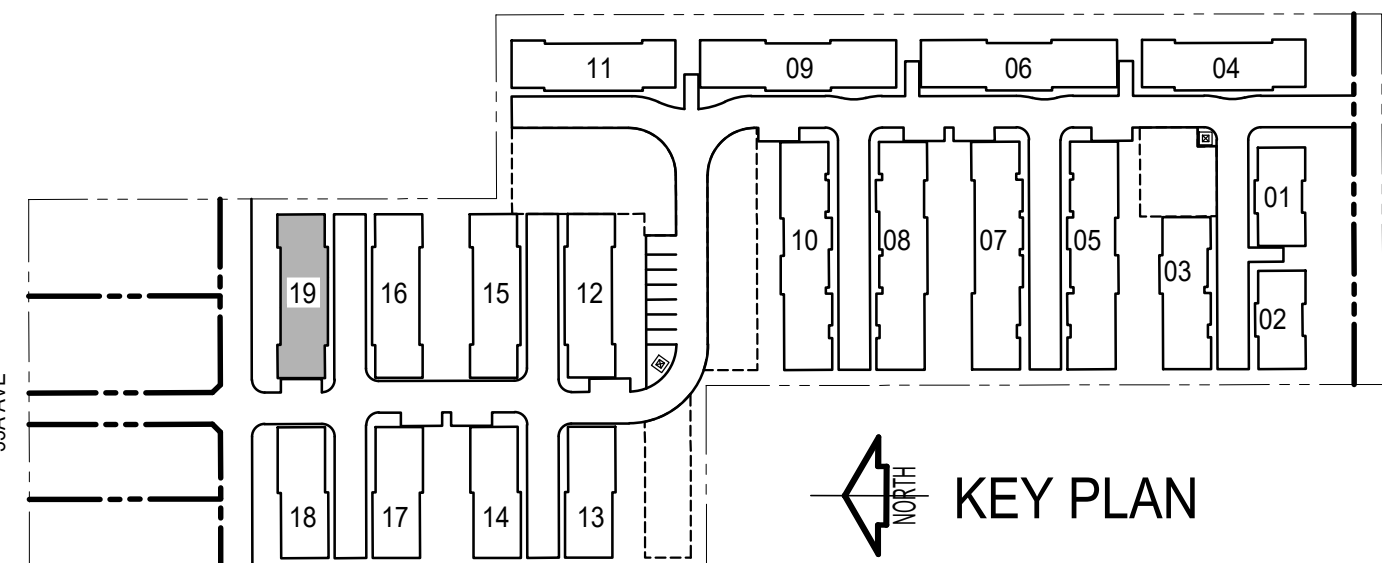

BUILDING 19  
UNIT # 88-92