


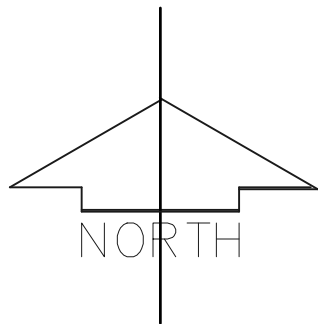

Project:

1100
0938430 BC LTD.
104- TOWNHOUSE UNITS
20306- 82 AVENUE, LANGLEY, BC

Drawing:

CONTEXT SHEET

Project Status:

DEVELOPMENT PERMIT

SUBMISSION	
Date (YYYY-MM-DD)	Description
YYYY-MM-DD	Issue Description
YYYY-MM-DD	Issue Description
REVISION		
No.	Date	Description

All Drawings in this set to be read in conjunction with each other. Any errors or discrepancies to be reported to the Architect before commencing work. Contractors are responsible to ensure that all work is executed to the requirements of the appropriate Building Code Authority.
© Copyright Cre 8 Architecture Ltd. All rights reserved.

Scale:
N.T.S.

DWG. NO:
A.0.1



ZONING RECONCILIATION

CIVIC ADDRESS :

20306 82ND AVENUE, LANGLEY BC

ZONING SYNOPSIS :

EXISTING ZONING: SR2

PROPOSED ZONE : CD

COMMUNITY PLAN : WILLOUGHBY

NCP : LATIMER NCP

SITE :

EXISTING (GROSS): 198053.19 SQ. FT. / 4.54 AC / 1.91 Ha

EXISTING (NET): 193440.82 SQ. FT. / 4.44 AC / 1.79 Ha

DENSITY:

BASE DENSITY (ALLOWED) : 6-8 UPA (RES 3)
: 6 X 4.54 = 27.24 (MIN.)
: 8 X 4.54 = 36.32 (MAX.)

DENSITY PROPOSED : 23.00 (105 UNITS)
: 23.00 X 4.54 = 104.42 (105) UNITS

INCREASED DENSITY PROPOSED = 105 - 36 = 69 UNITS (CAC PAYABLE)

TOTAL CAC FEES PAYABLE = 69 X \$20,000/UNIT = \$1,380,000

SITE-COVERAGE:

PERMITTED : 40%

PROPOSED : 74510.00 / 198053.19 = 37.62%

AMENITY SPACE:

'SECTION 111.5' : 64,584 SQ.FT. (6 SQ.M.) PER TOWNHOUSE


OUTDOOR AMENITY SPACE REQUIRED = 6781.32 SQ.FT.
(105 UNIT X 64.584 SQ.FT.) (630.00 SQ.M.)

OUTDOOR AMENITY SPACE PROVIDED = 14316.12 SQ.FT.
(1330.00 SQ.M.)

TANDEM UNITS	=	31
PARALLEL UNITS	=	69
ACCESSIBLE UNITS	=	05
TOTAL PROPOSED DWELLING UNITS	=	105

PARKING REQUIREMENT		
TANDEM	2.3 x 31	= 71.30
PARALLEL	2.0 x 69	= 138
VISITORS	105/5	= 21 (say) = 21
TOTAL REQUIRED		= 230

PARKING PROVIDED		
WITHIN UNITS	=	210
VISITORS	=	30
TOTAL PROVIDED	=	250

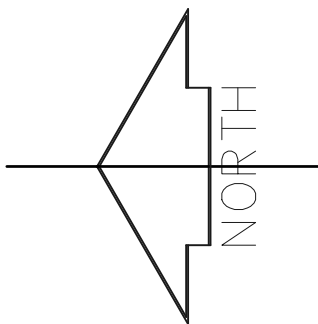

Project:

1100

0938430 BC LTD.

104- TOWNHOUSE UNITS

20306- 82 AVENUE, LANGLEY, BC

Drawing:

PROJECT DATA

Project Status:

DEVELOPMENT PERMIT

SUBMISSION	
Date (YYYY-MM-DD)	Description
YYYY-MM-DD Issue Description	
YYYY-MM-DD Issue Description	
REVISION		
No.	Date	Description

All Drawings in this set to be read in conjunction with each other. Any errors or discrepancies to be reported to the Architect before commencing work. Contractors are responsible to ensure that all work is executed to the requirements of the appropriate Building Code Authority.
© Copyright Cre 8 Architecture Ltd. All rights reserved.

Scale:
N.T.S.

DWG. NO:

A.1.1

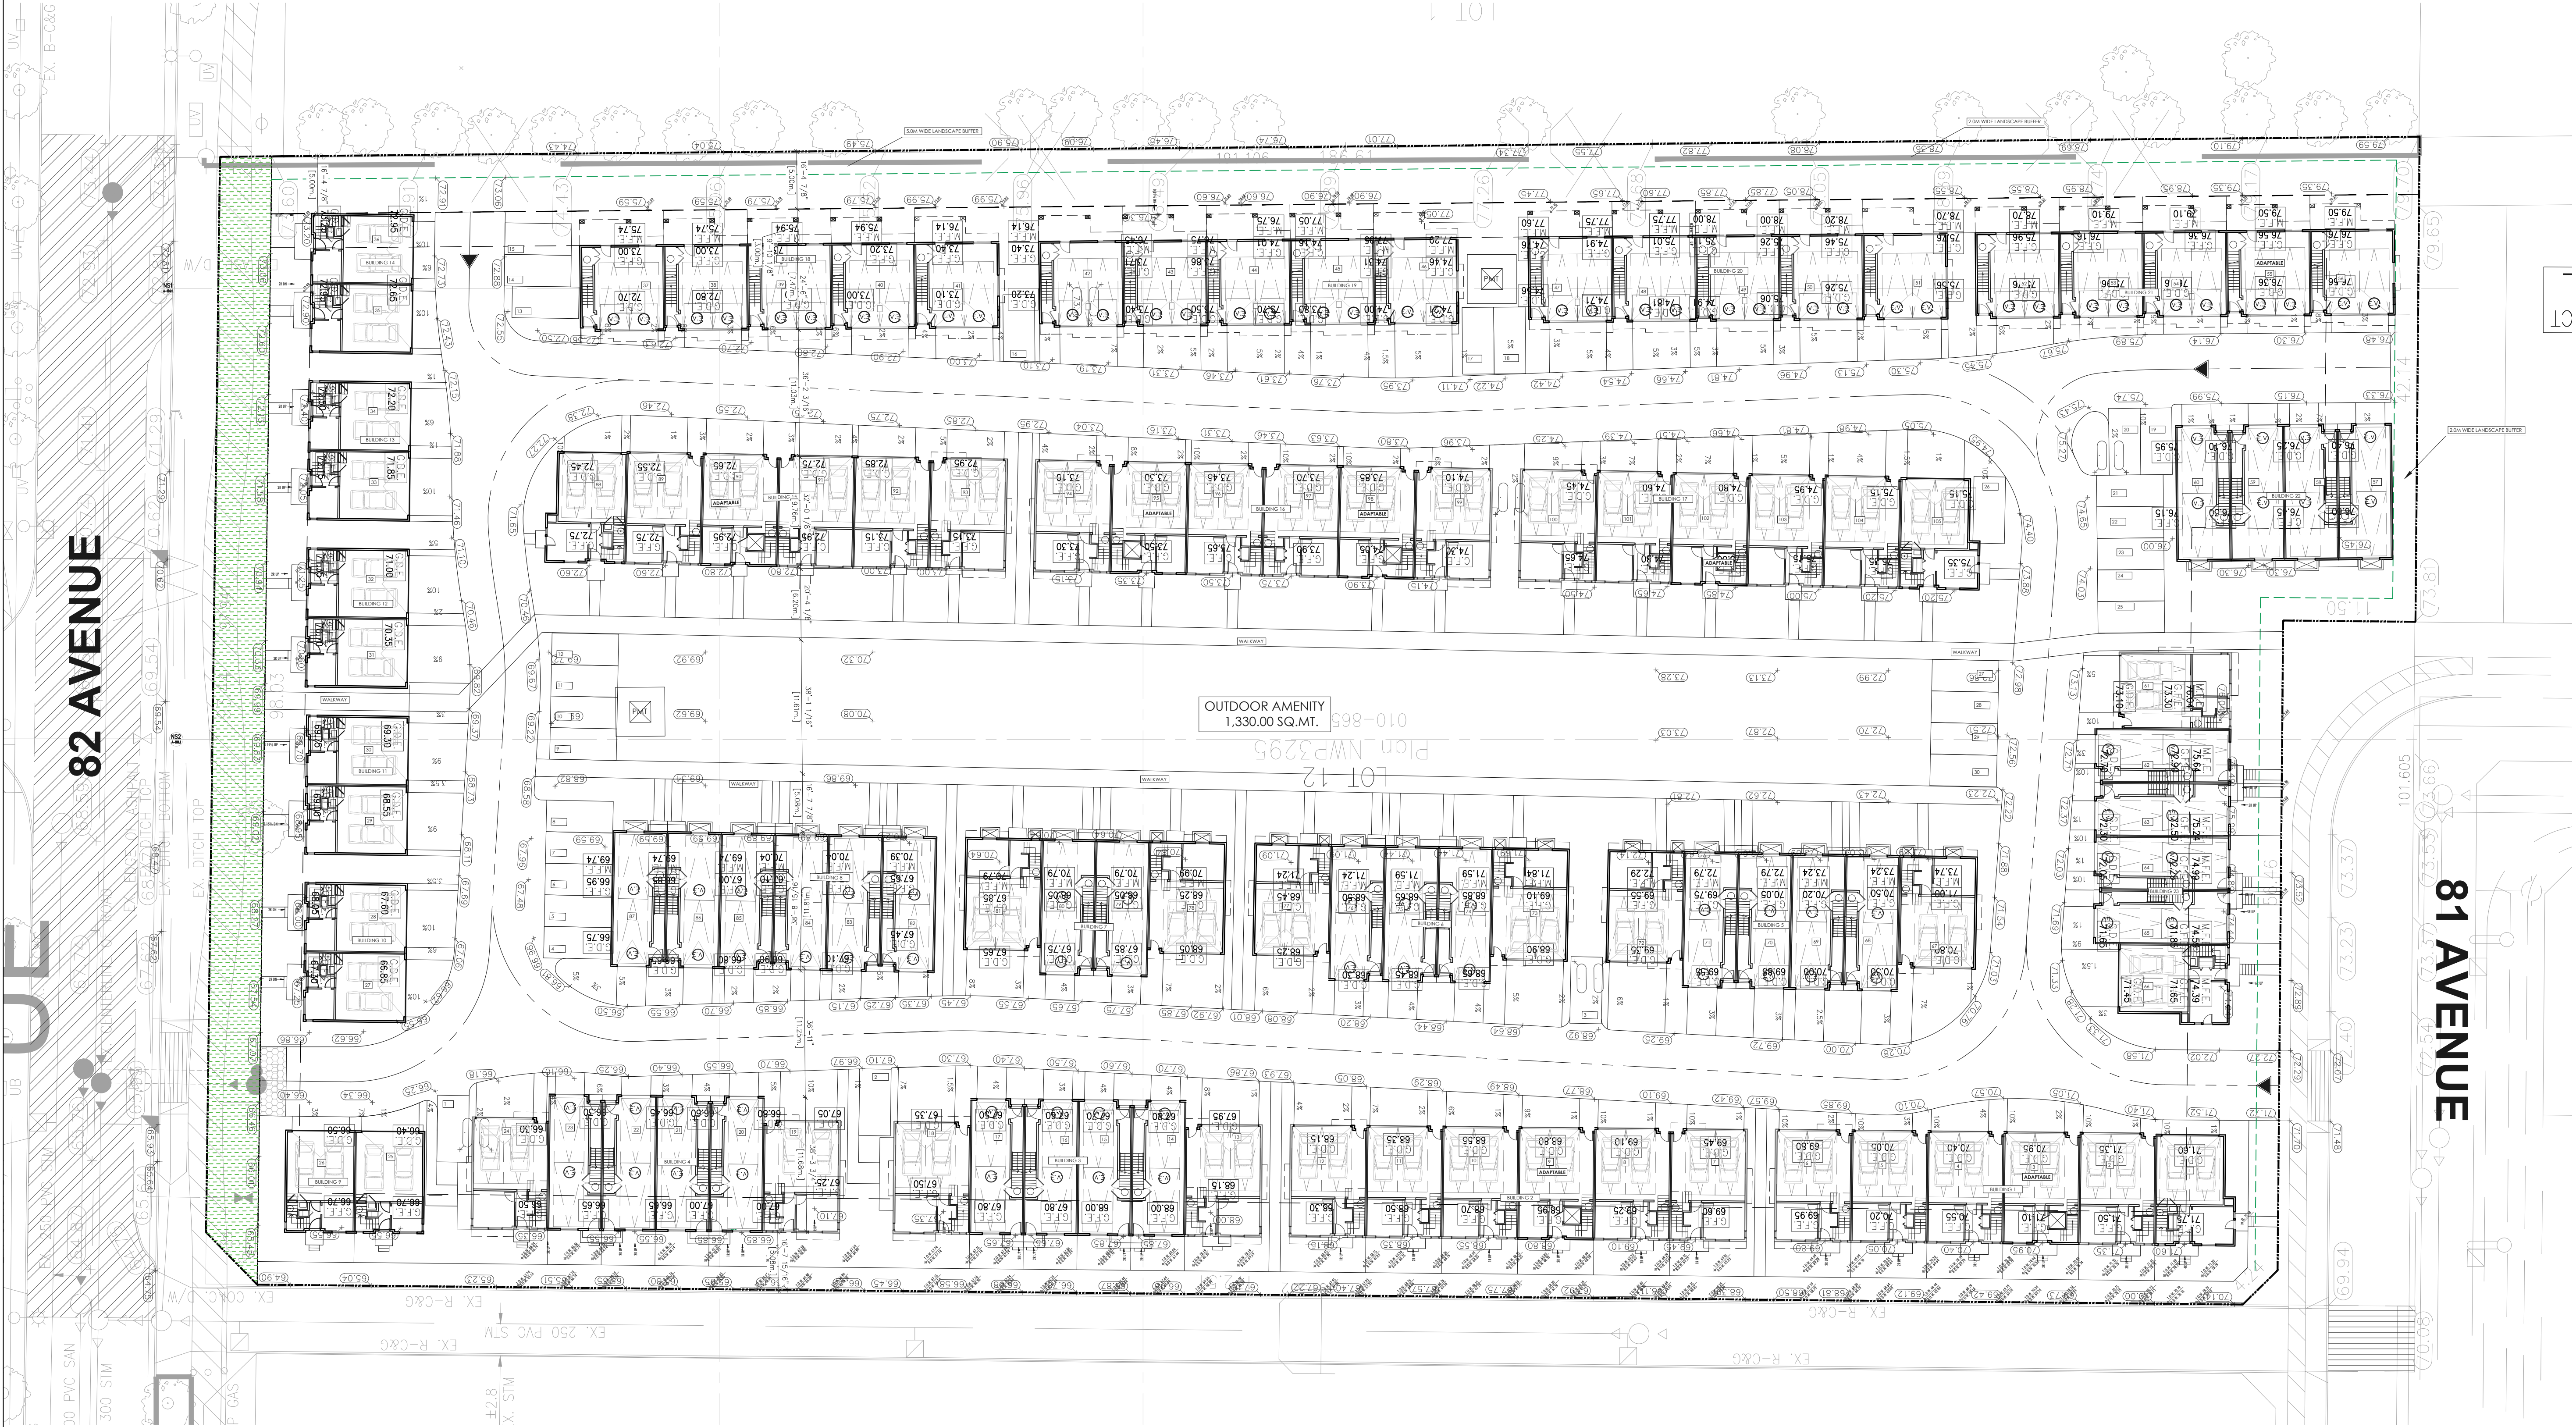


1 SITE LAYOUT
Scale: 1:24



12994 59 Avenue
Surrey, BC V3X 0C4
Tel: (778) 891-0167
Email: jaswinder@cre8architecture.ca

Cre 8 Architecture Ltd.

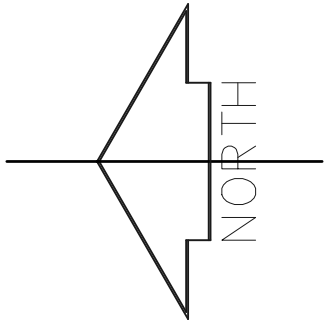

Project:
1100
0938430 BC LTD.
104- TOWNHOUSE UNITS
20306- 82 AVENUE, LANGLEY, BC
Drawing:
SITE PLAN

Project Status:
DEVELOPMENT PERMIT


SUBMISSION	
Date	Description
YYYY-MM-DD	Issue Description
YYYY-MM-DD	Issue Description
REVISION		
No.	Date	Description

All Drawings in this set to be read in conjunction with each other. Any errors or discrepancies to be reported to the Architect before commencing work. Contractors are responsible to ensure that all work is executed to the requirements of the appropriate Building Code Authority.
© Copyright Cre 8 Architecture Ltd. All rights reserved.



OUTDOOR AMENITY
1,330.00 SQ.MT.

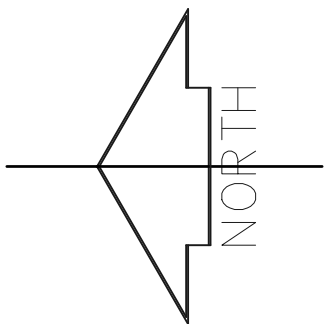

Cre 8 Architecture Ltd.

12994 59 Avenue
Surrey, BC V3X 0C4

Tel: (778) 891-0167
Email: jaswinder@cre8architecture.ca

Project:

1100
0938430 BC LTD.
104- TOWNHOUSE UNITS
20306- 82 AVENUE, LANGLEY, BC

Drawing:

**SITE PLAN
(ENLARGED)**

Project Status:

DEVELOPMENT PERMIT

SUBMISSION	
Date	Description
YYYY-MM-DD	Issue Description
YYYY-MM-DD	Issue Description
REVISION

No.	Date	Description

All Drawings in this set to be read in conjunction with each other. Any errors or discrepancies to be reported to the Architect before commencing work. Contractors are responsible to ensure that all work is executed to the requirements of the appropriate Building Code Authority. © Copyright Cre 8 Architecture Ltd. All rights reserved.

Scale:
1/16" = 1'-0"

DWG. NO:


A.1.3

1 SITE LAYOUT
Scale: 1/16" = 1'-0"



12994 59 Avenue
Surrey, BC V3X 0C4

Tel: (778) 891-0167
Email: jaswinder@cre8architecture.ca

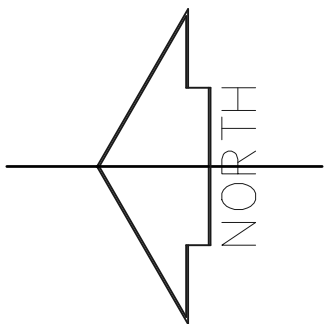

Project:

1100
0938430 BC LTD.
104- TOWNHOUSE UNITS
20306- 82 AVENUE, LANGLEY, BC

Drawing:

**SITE PLAN
(ENLARGED)**

Project Status:

DEVELOPMENT PERMIT

SUBMISSION	
Date (YYYY-MM-DD)	Description
YYYY-MM-DD	Issue Description
YYYY-MM-DD	Issue Description
REVISION		
No.	Date	Description

All Drawings in this set to be read in conjunction with each other. Any errors or discrepancies to be reported to the Architect before commencing work. Contractors are responsible to ensure that all work is executed to the requirements of the appropriate Building Code Authority.
© Copyright Cre 8 Architecture Ltd. All rights reserved.

Scale:
1/16" = 1'-0"

DWG. NO:
A.1.4

1 SITE LAYOUT
Scale: 1/16" = 1'-0"





1 VIEW ALONG 82 AVENUE
Scale: N.T.S



2 VIEW ALONG 82 AVENUE
Scale: N.T.S

Project:
1100
0938430 BC LTD.
104- TOWNHOUSE UNITS
20306- 82 AVENUE, LANGLEY, BC

Drawing:
3D-VIEWS

Project Status:
DEVELOPMENT PERMIT

SUBMISSION	
Date (YYYY-MM-DD)	Description
____	____
____	____
REVISION		
No.	Date	Description

All Drawings in this set to be read in conjunction with each other. Any errors or discrepancies to be reported to the Architect before commencing work. Contractors are responsible to ensure that all work is executed to the requirements of the appropriate Building Code Authority.
© Copyright Cre 8 Architecture Ltd. All rights reserved.



1 VIEW ALONG 82 AVENUE
Scale: N.T.S



2 VIEW ALONG 82 AVENUE
Scale: N.T.S

Project:
1100
0938430 BC LTD.
104- TOWNHOUSE UNITS
20306- 82 AVENUE, LANGLEY, BC

Drawing:
3D-VIEWS

Project Status:
DEVELOPMENT PERMIT

SUBMISSION	
Date (YYYY-MM-DD)	Description
____	____
____	____
REVISION		
No.	Date	Description

All Drawings in this set to be read in conjunction with each other. Any errors or discrepancies to be reported to the Architect before commencing work. Contractors are responsible to ensure that all work is executed to the requirements of the appropriate Building Code Authority.
© Copyright Cre 8 Architecture Ltd. All rights reserved.

Plot Date: DECEMBER 07, 2023



2 STREETScape VIEW FROM 82ND AVENUE
Scale: N.T.S

NOTE: PLEASE REFER TO SITE-PLAN AND LANDSCAPE PLAN FOR THE DETAILS.



12994 59 Avenue
Surrey, BC V3X 0C4

Email: jasminder@cre8architecture.ca
Tel: (778) 891-0167

Cre 8 Architecture Ltd.

Project:
1100
0938430 BC LTD.
104- TOWNHOUSE UNITS
20306- 82 AVENUE, LANGLEY, BC

Drawing:
3D-VIEWS

Project Status:
DEVELOPMENT PERMIT

SUBMISSION	
Date (YYYY-MM-DD)	Description
YYYY-MM-DD	Issue Description
YYYY-MM-DD	Issue Description
REVISION		
No.	Date	Description

All Drawings in this set to be read in conjunction with each other. Any errors or discrepancies to be reported to the Architect before commencing work. Contractors are responsible to ensure that all work is executed to the requirements of the appropriate Building Code Authority.
© Copyright Cre 8 Architecture Ltd. All rights reserved.

Scale: N.T.S.	DWG. NO: A.5.4
------------------	--------------------------