



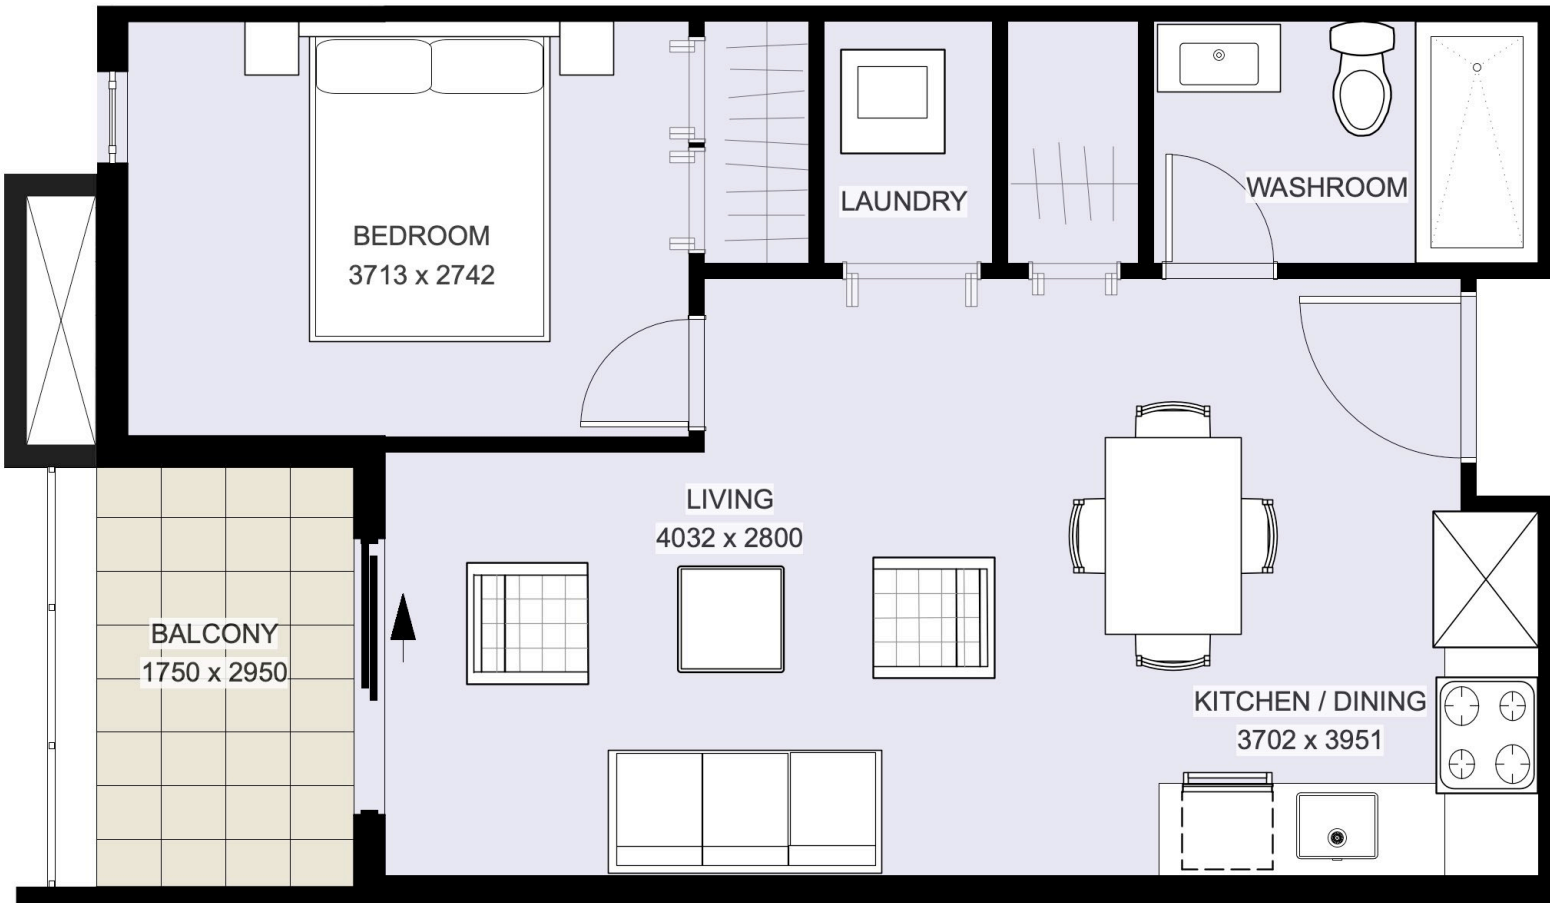

1 UNIT 330 - LEVEL 3
Scale: 1:50

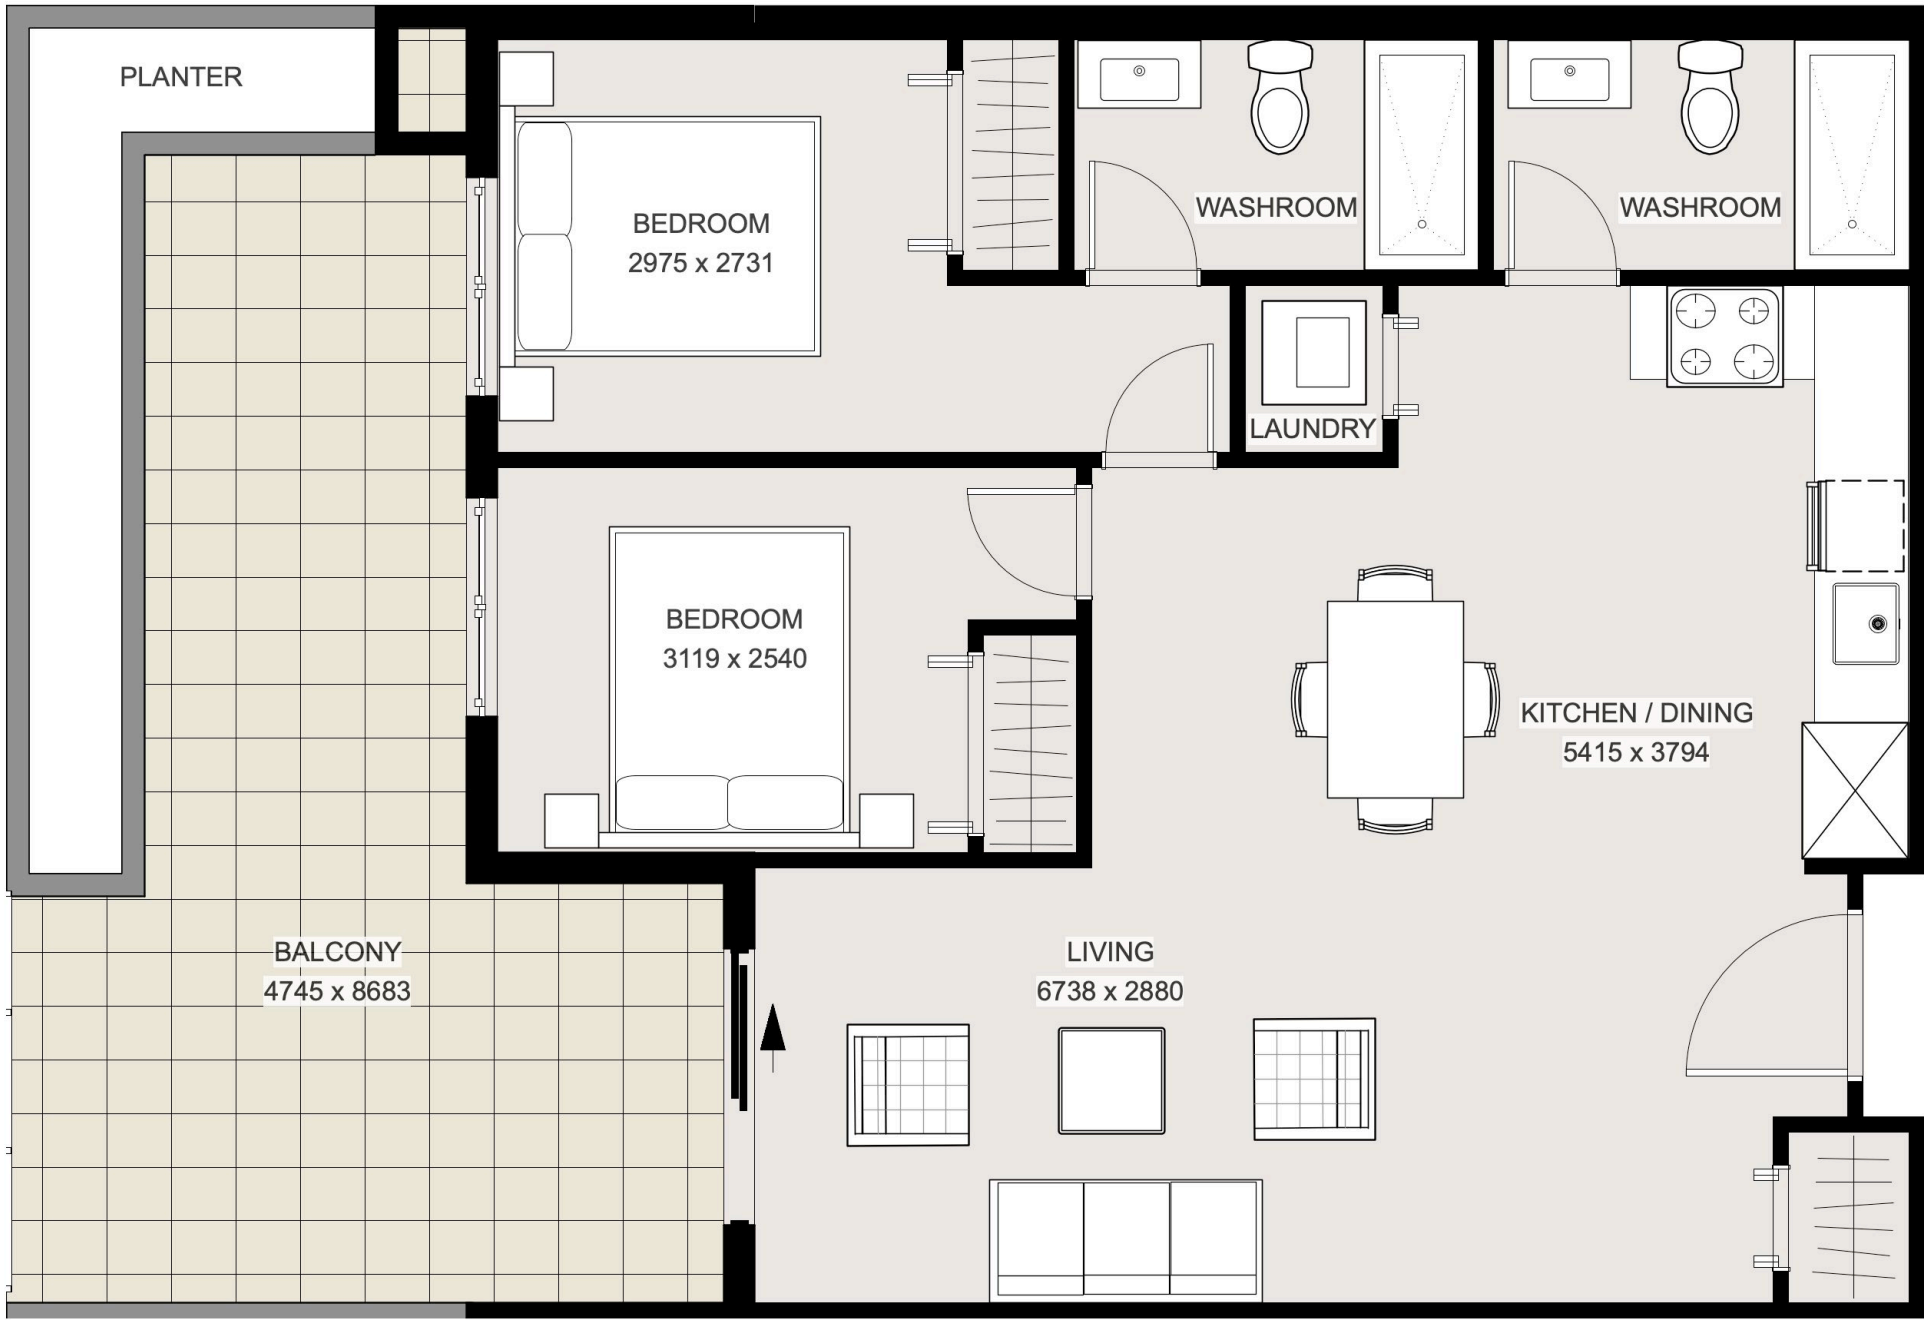


4 BA UNIT 329 - LEVEL 3
Scale: 1:50



2 BA UNIT 328 - LEVEL 3
Scale: 1:50



5 BA UNIT 326 - LEVEL 3
Scale: 1:50

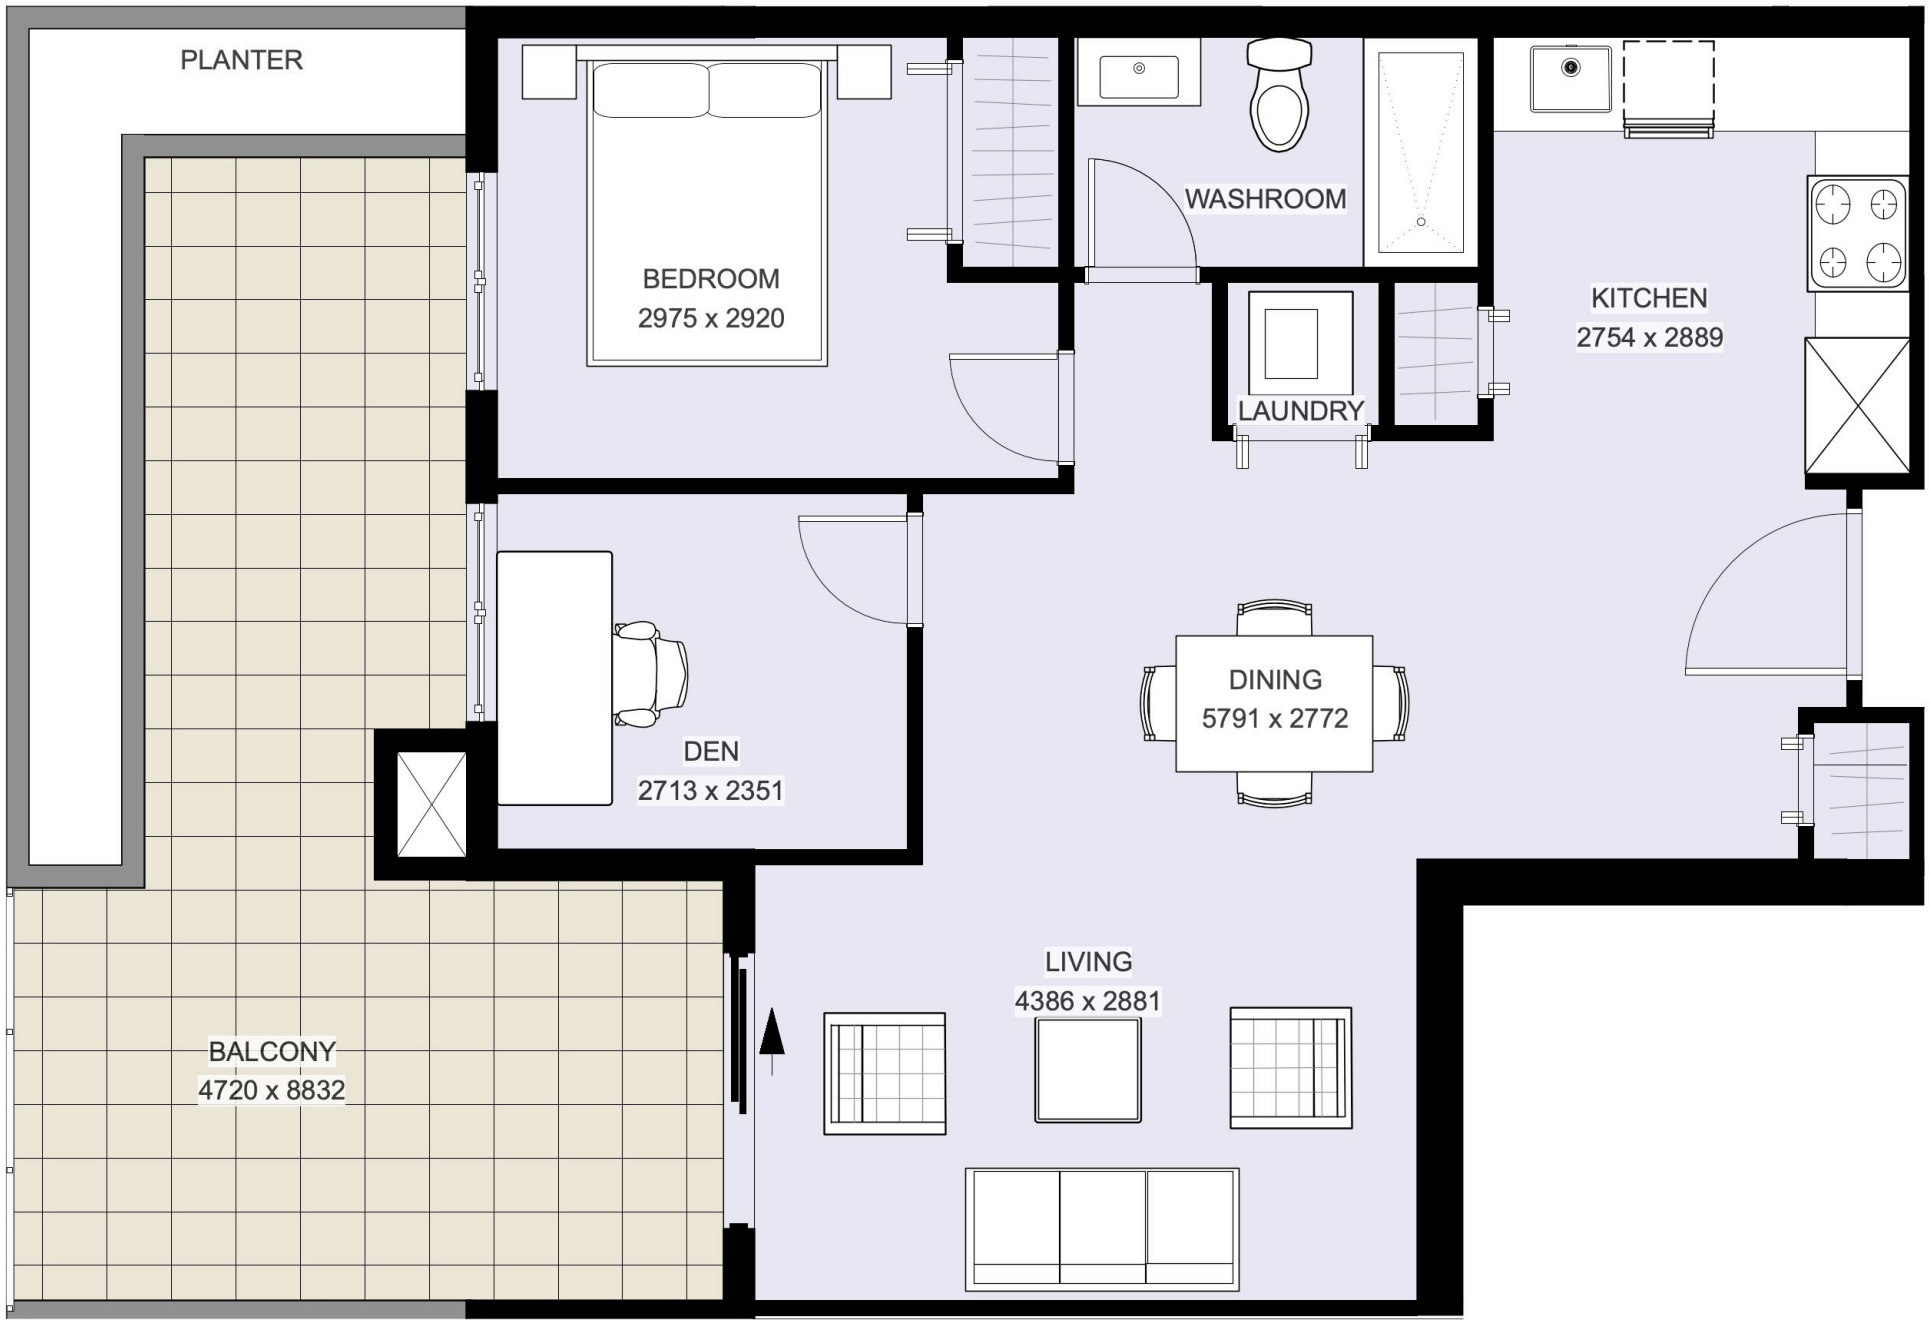

3 BA UNIT 327 - LEVEL 3
Scale: 1:50

LEGEND

- 1 BEDROOM UNITS
- 2 BEDROOM UNITS
- 3 BEDROOM UNITS
- STUDIO UNITS
- BALCONY
- BA - BUILDING A
BB - BUILDING B



ARCHITECTURE PANEL INC.

ARCHITECTURE | LANDSCAPE ARCHITECTURE | URBAN DESIGN

Unit 103, 1505 Marine Drive, WhiteRock, BC | 6047831450 |
ruchir@architecturepanel.com

These Drawings and the design are and at all times remain the exclusive property of Architecture Panel Inc. and cannot be used without the Landscape Architects's written consent. Contractor is responsible for verification of all dimensions, elevations and other datum on drawings. Any discrepancies to be reported immediately to the Landscape Architect. Any changes made without the Landscape Architect's written consent shall be the contractor's sole responsibility. Do not scale drawings. Dimensions govern.
© Architecture Panel Inc. All rights reserved.

Project
7588 198B ST, 19886 76 AVE
LANGLEY BC

Owner
VICTORIA WANG/7588 198B
INVESTMENT Ltd.

Sheet Title
UNIT FLOOR PLANS 06

Total Sheets
9

Drawn By
SD

Reviewed By
RD

Sheet No.
A3.06

Checked By
RD

Status
DP Application


Contractors


AHJ
TOWNSHIP OF
LANGLEY

Consultants
Architecture Panel Inc.


Documents

No	Date	Issue Notes
A	2022-06-09	DP Submission
B	2023-03-17	DP Resubmission

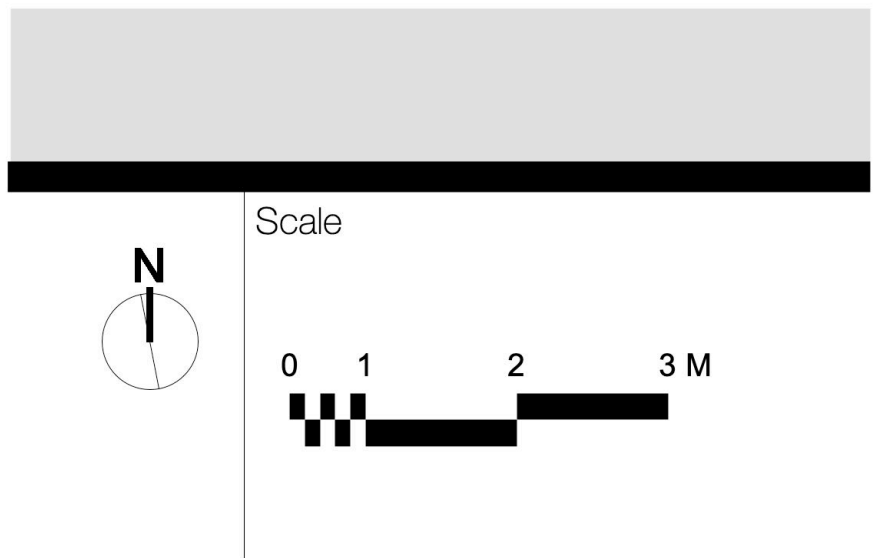


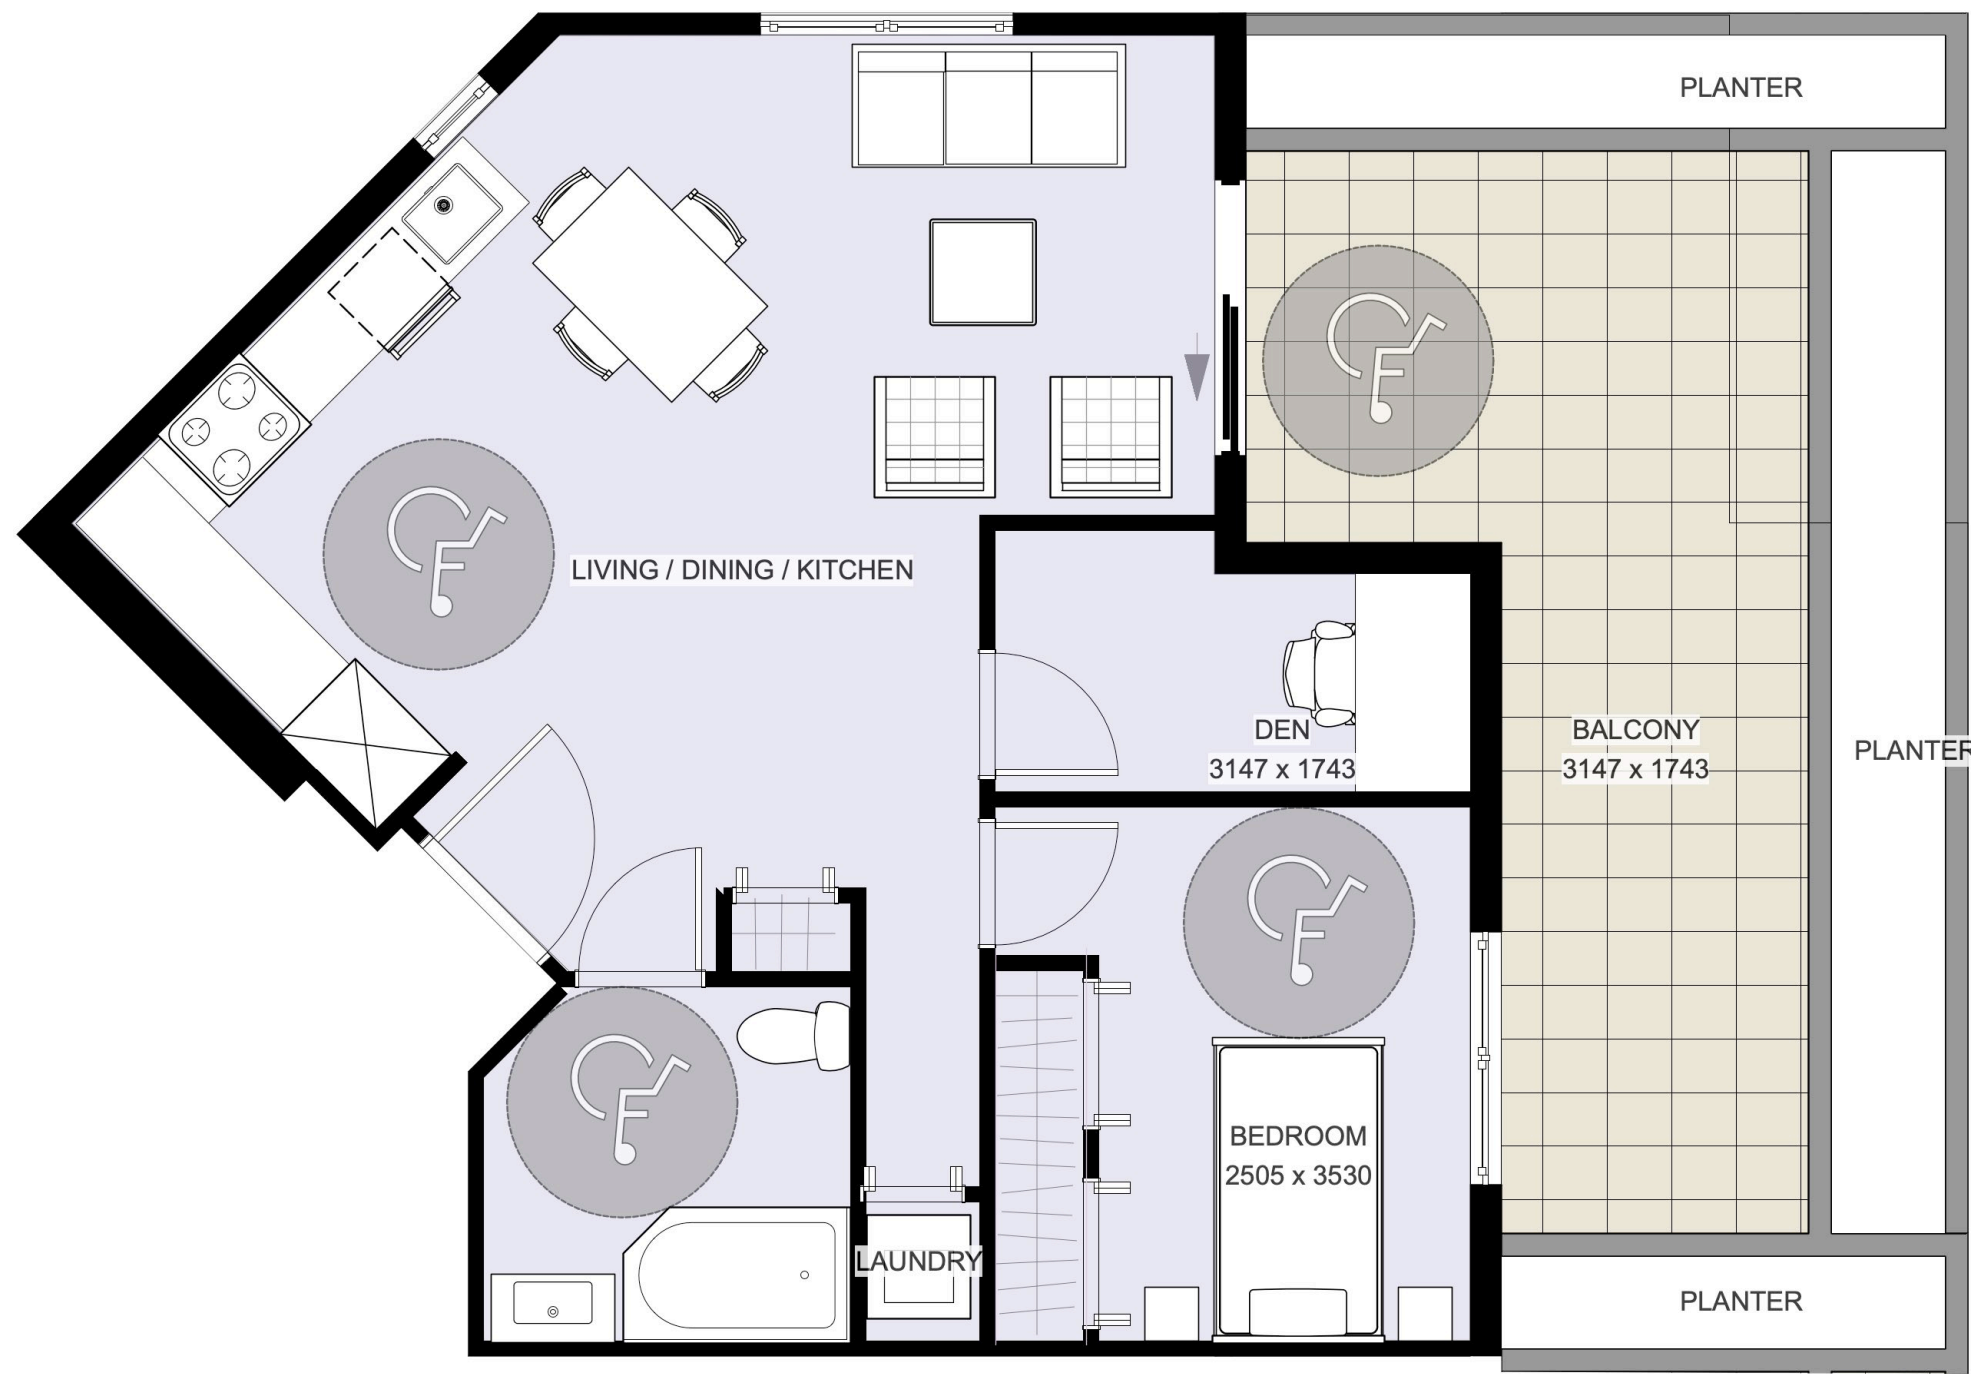

1 BB ADAPTABLE UNIT UNIT 331 - LEVEL 3
Scale: 1:50

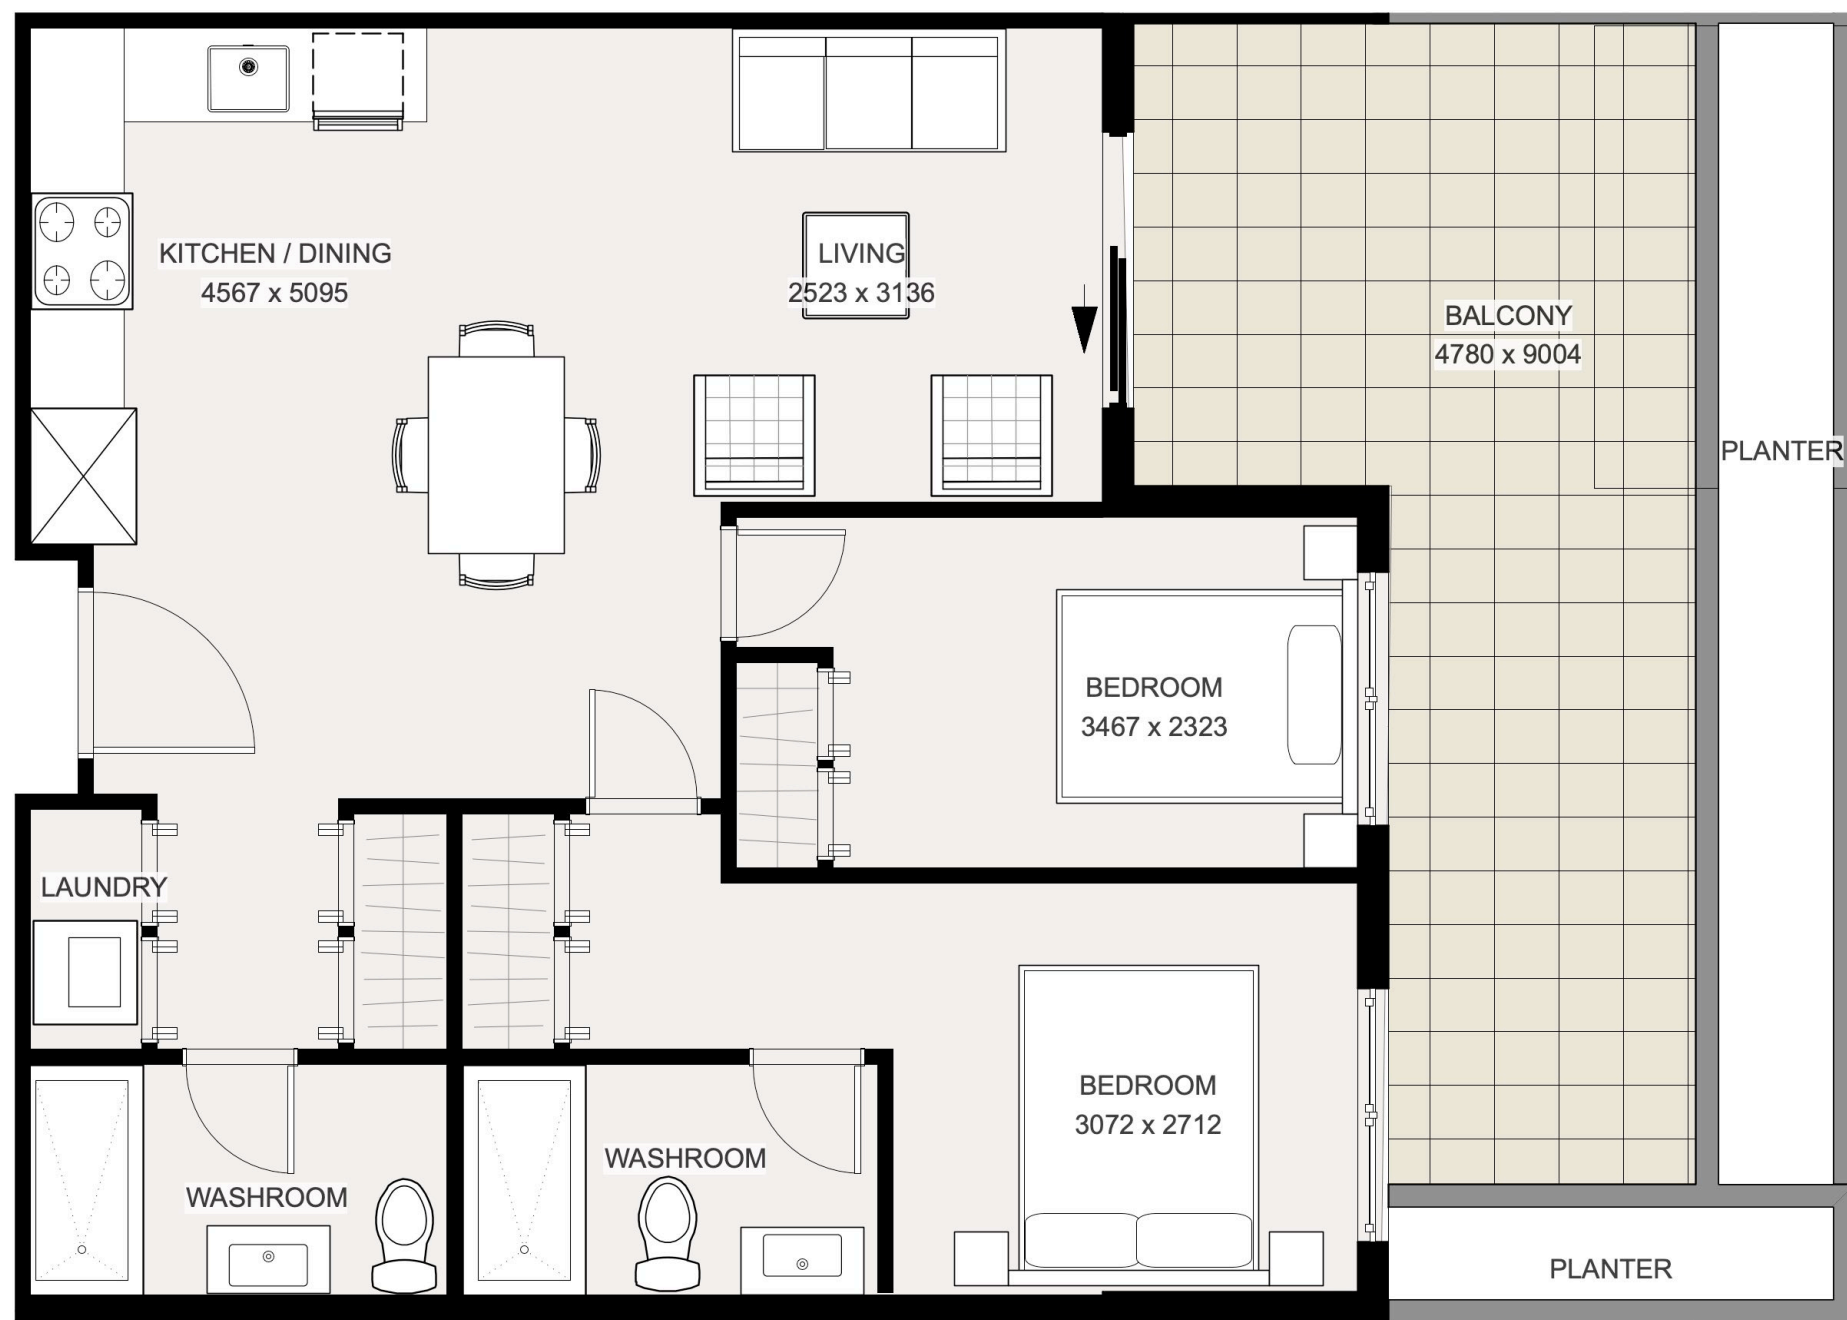

2 BB TYPICAL UNITS 332,333 - LEVEL 3
Scale: 1:50

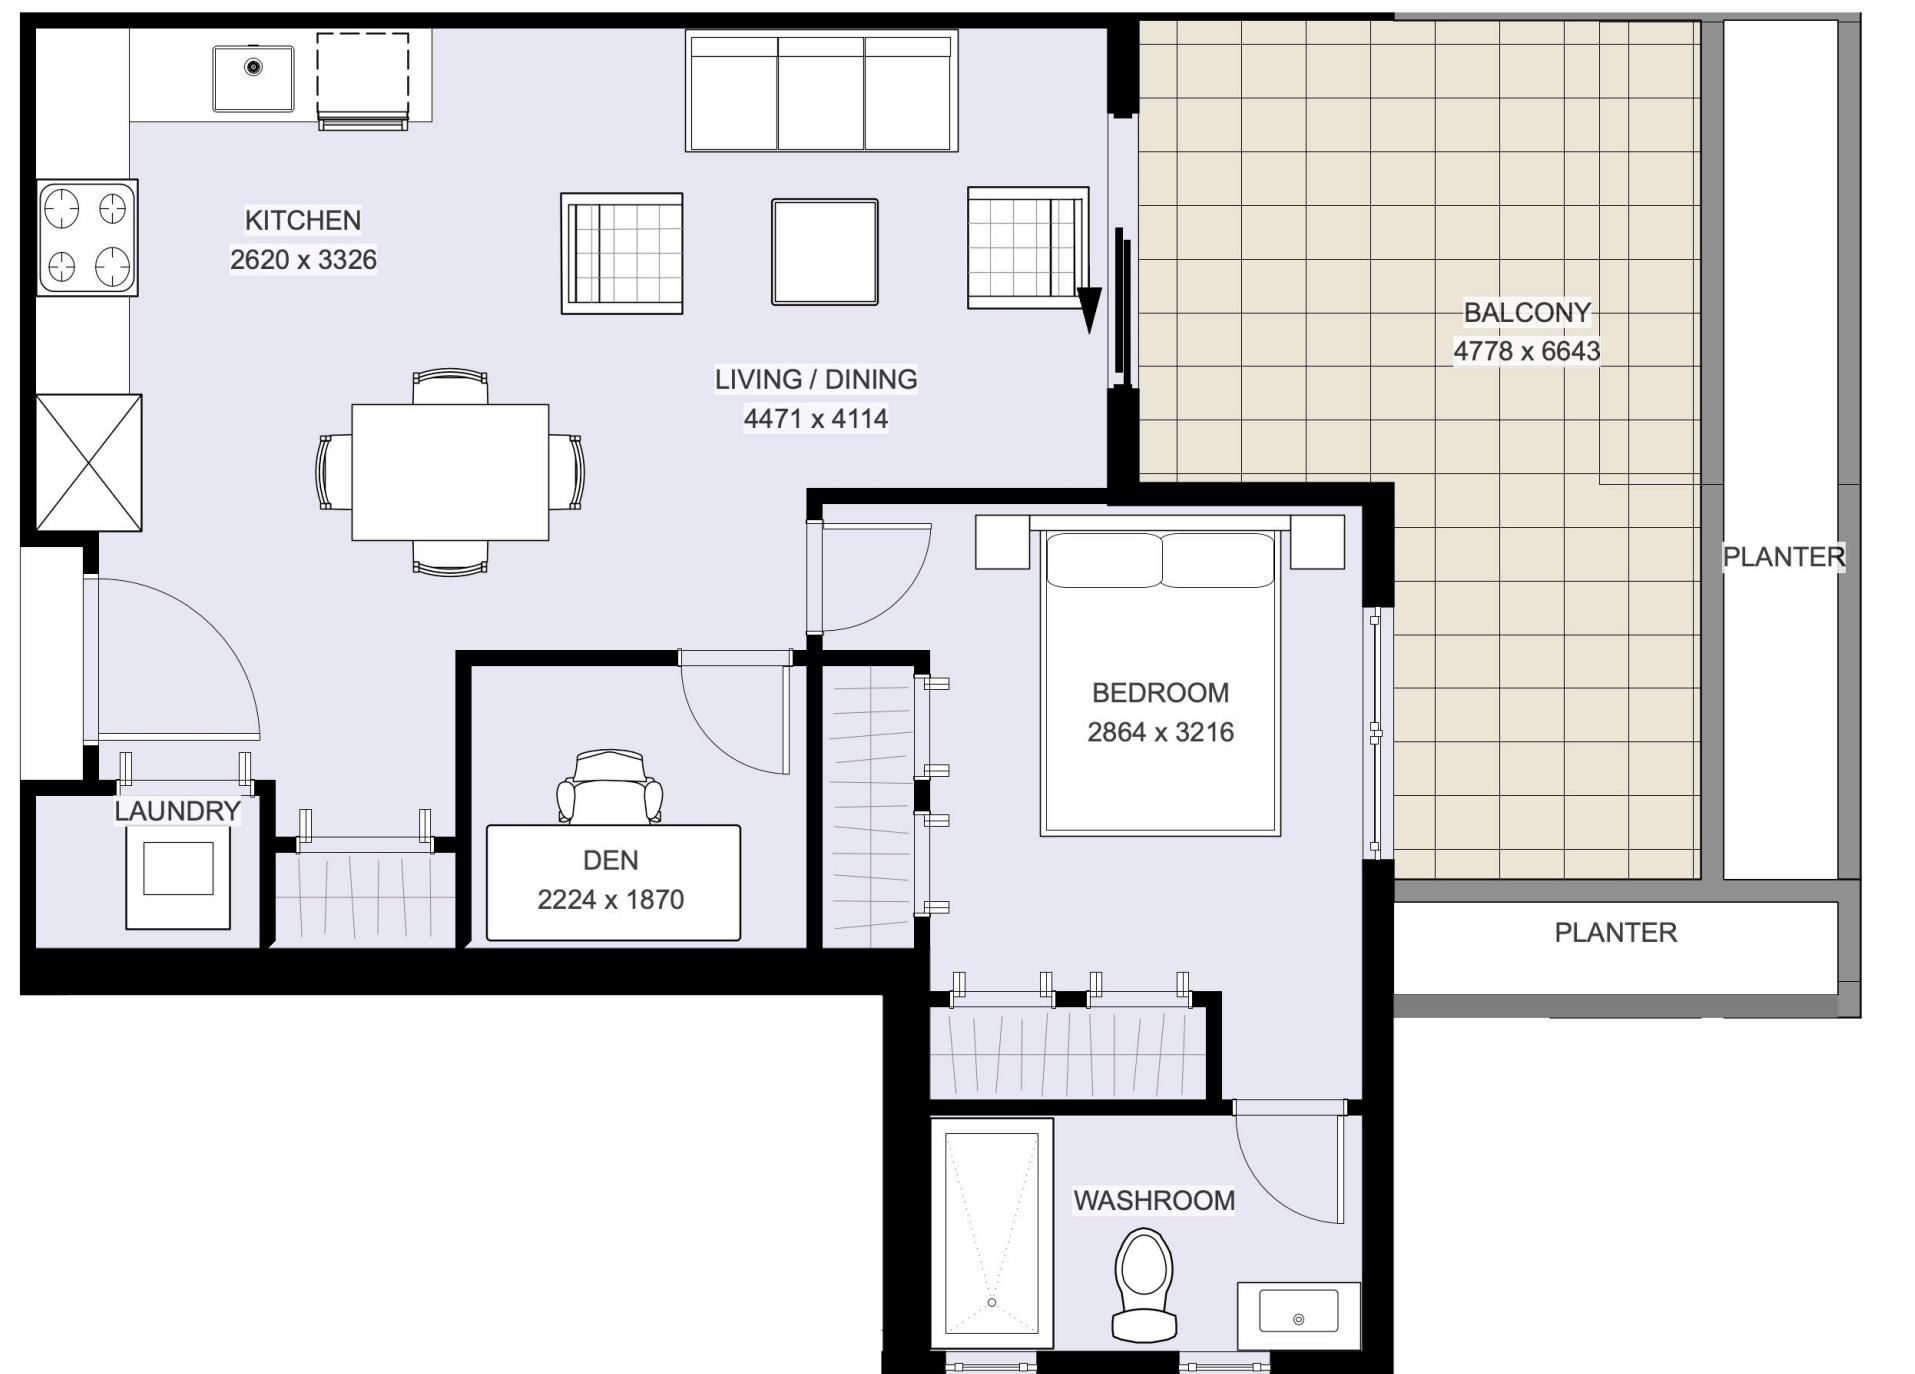

3 BB UNIT 334 - LEVEL 3
Scale: 1:50

LEGEND

- 1 BEDROOM UNITS
- 2 BEDROOM UNITS
- 3 BEDROOM UNITS
- STUDIO UNITS
- BALCONY
- BA - BUILDING A
- BB - BUILDING B



ARCHITECTURE PANEL INC.

ARCHITECTURE | LANDSCAPE ARCHITECTURE | URBAN DESIGN

Unit 103, 1505 Marine Drive, White Rock, BC | 6047831450 |
ruchir@architecturepanel.com

These Drawings and the design are and at all times remain the exclusive property of Architecture Panel Inc. and cannot be used without the Landscape Architect's written consent. Contractor is responsible for verification of all dimensions, elevations and other datum on drawings. Any discrepancies to be reported immediately to the Landscape Architect. Any changes made without the Landscape Architect's written consent shall be the contractor's sole responsibility. Do not scale drawings. Dimensions govern.
© Architecture Panel Inc. All rights reserved.

Project
7588 198B ST, 19886 76 AVE
LANGLEY BC

Owner
VICTORIA WANG/7588 198B
INVESTMENT Ltd.

Sheet Title
UNIT FLOOR PLANS 07

Total Sheets
9

Drawn By
SD

Reviewed By
RD

Sheet No.
A3.07

Checked By
RD

Status
DP Application


Contractors

AHJ
TOWNSHIP OF
LANGLEY

Consultants
Architecture Panel Inc.


Documents

No	Date	Issue Notes
A	2022-06-09	DP Submission
B	2023-03-17	DP Resubmission

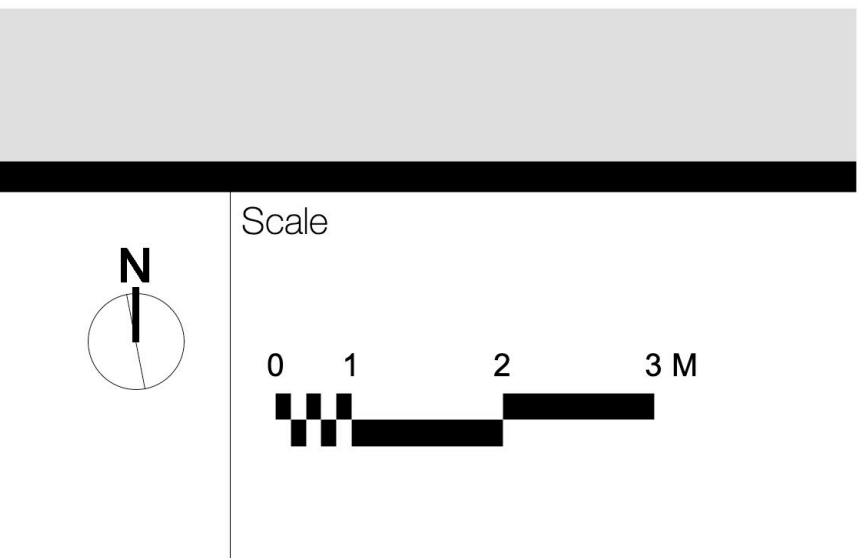



1 BA TYPICAL UNITS 401,501,601
Scale: 1:50

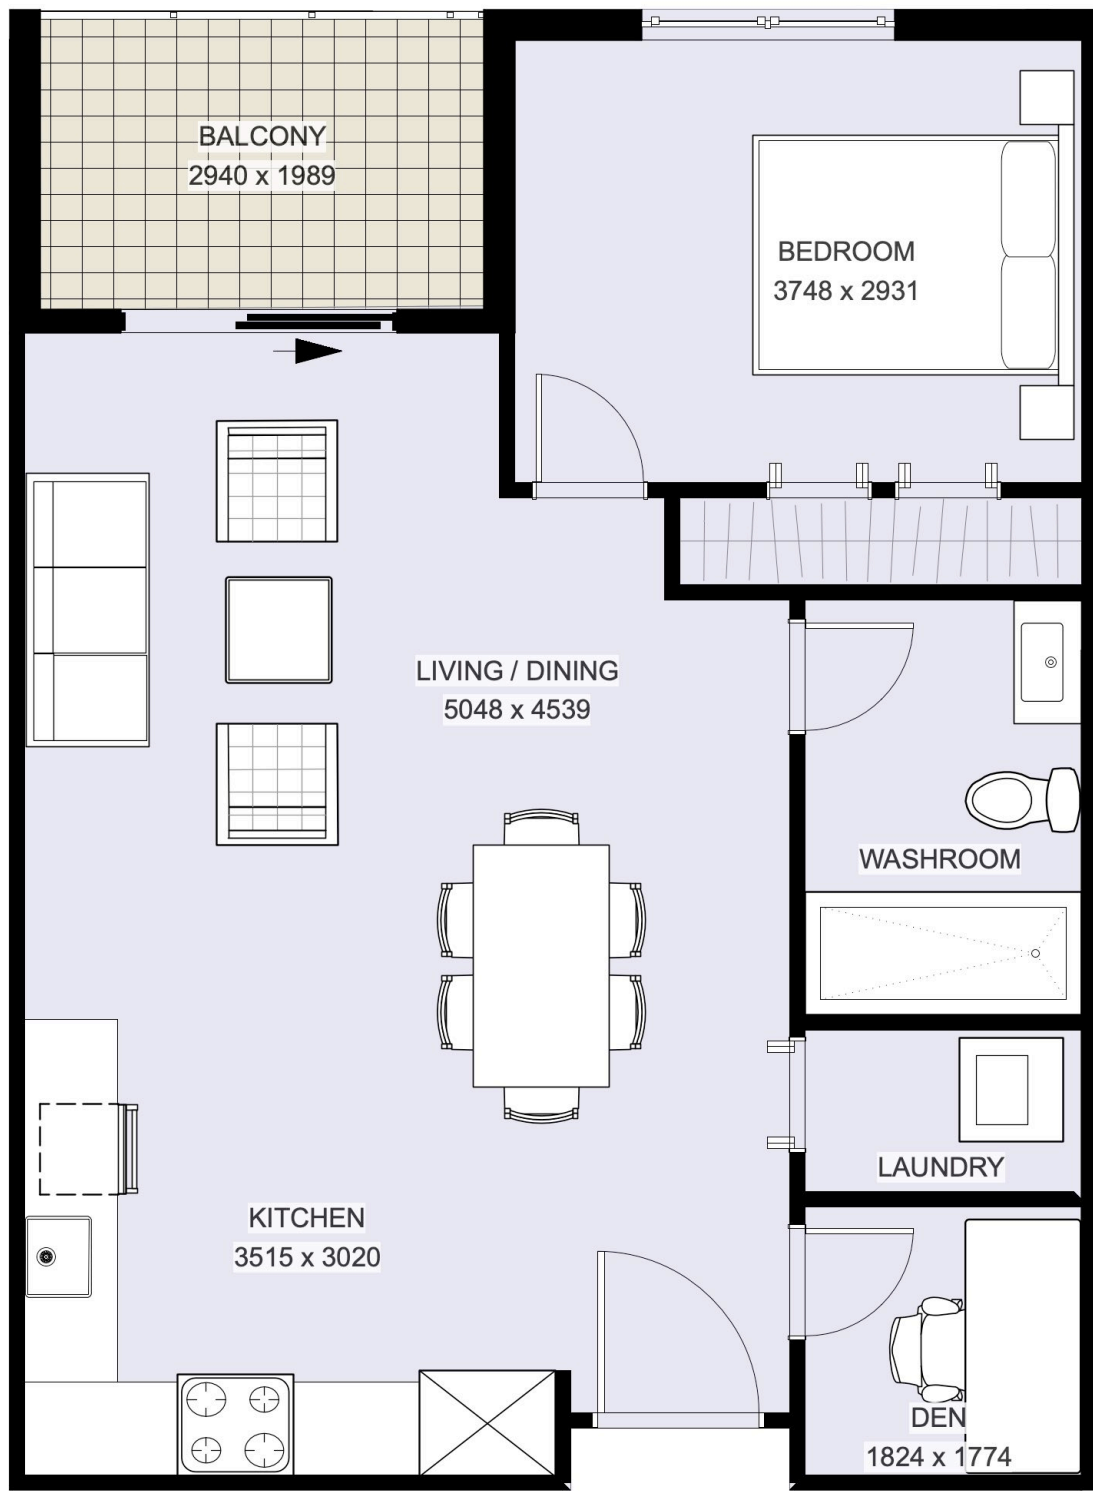

2 BA TYPICAL UNITS 402,502,602
Scale: 1:50



3 BA TYPICAL UNITS 404,405,406,407,408 - LEVEL 4-6
Scale: 1:50



4 BA TYPICAL UNITS 430,530,630
Scale: 1:50



5 BA TYPICAL UNITS 409,509,609
Scale: 1:50

LEGEND

- 1 BEDROOM UNITS
- 2 BEDROOM UNITS
- 3 BEDROOM UNITS
- STUDIO UNITS
- BALCONY
- BA - BUILDING A
BB - BUILDING B



ARCHITECTURE PANEL INC.

ARCHITECTURE | LANDSCAPE ARCHITECTURE | URBAN DESIGN

Unit 103, 1505 Marine Drive, WhiteRock, BC | 6047831450 |
ruchir@architecturepanel.com

These Drawings and the design are and at all times remain the exclusive property of Architecture Panel Inc. and cannot be used without the Landscape Architect's written consent. Contractor is responsible for verification of all dimensions, elevations and other datum on drawings. Any discrepancies to be reported immediately to the Landscape Architect. Any changes made without the Landscape Architect's written consent shall be the contractor's sole responsibility. Do not scale drawings. Dimensions govern.
© Architecture Panel Inc. All rights reserved.

Project
7588 1988 ST, 19886 76 AVE
LANGLEY BC

Owner
VICTORIA WANG/7588 1988
INVESTMENT Ltd.

Sheet Title
UNIT FLOOR PLANS 08

Total Sheets
9

Drawn By
SD

Reviewed By
RD

Sheet No.
A3.08

Checked By
RD

Status
DP Application


Contractors


AHJ
TOWNSHIP OF
LANGLEY

Consultants
Architecture Panel Inc.


Documents

No	Date	Issue Notes
A	2022-06-09	DP Submission
B	2023-03-17	DP Resubmission

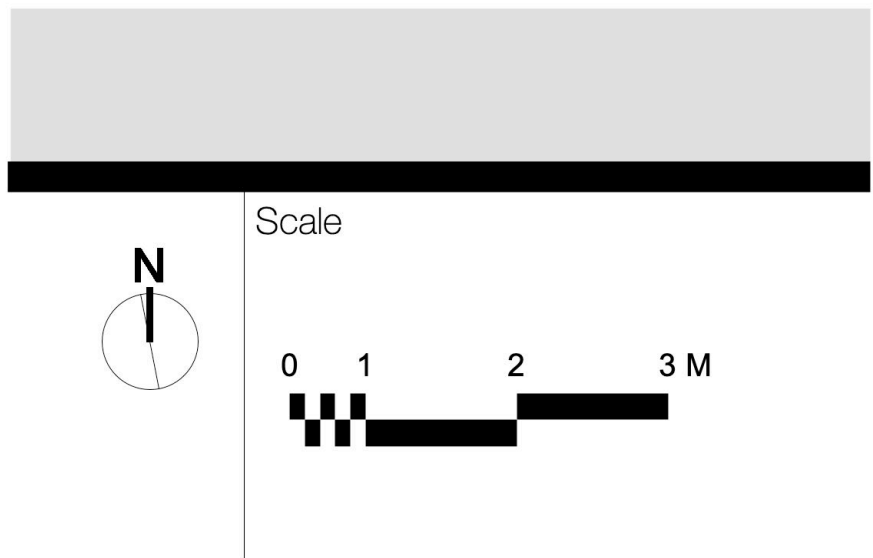

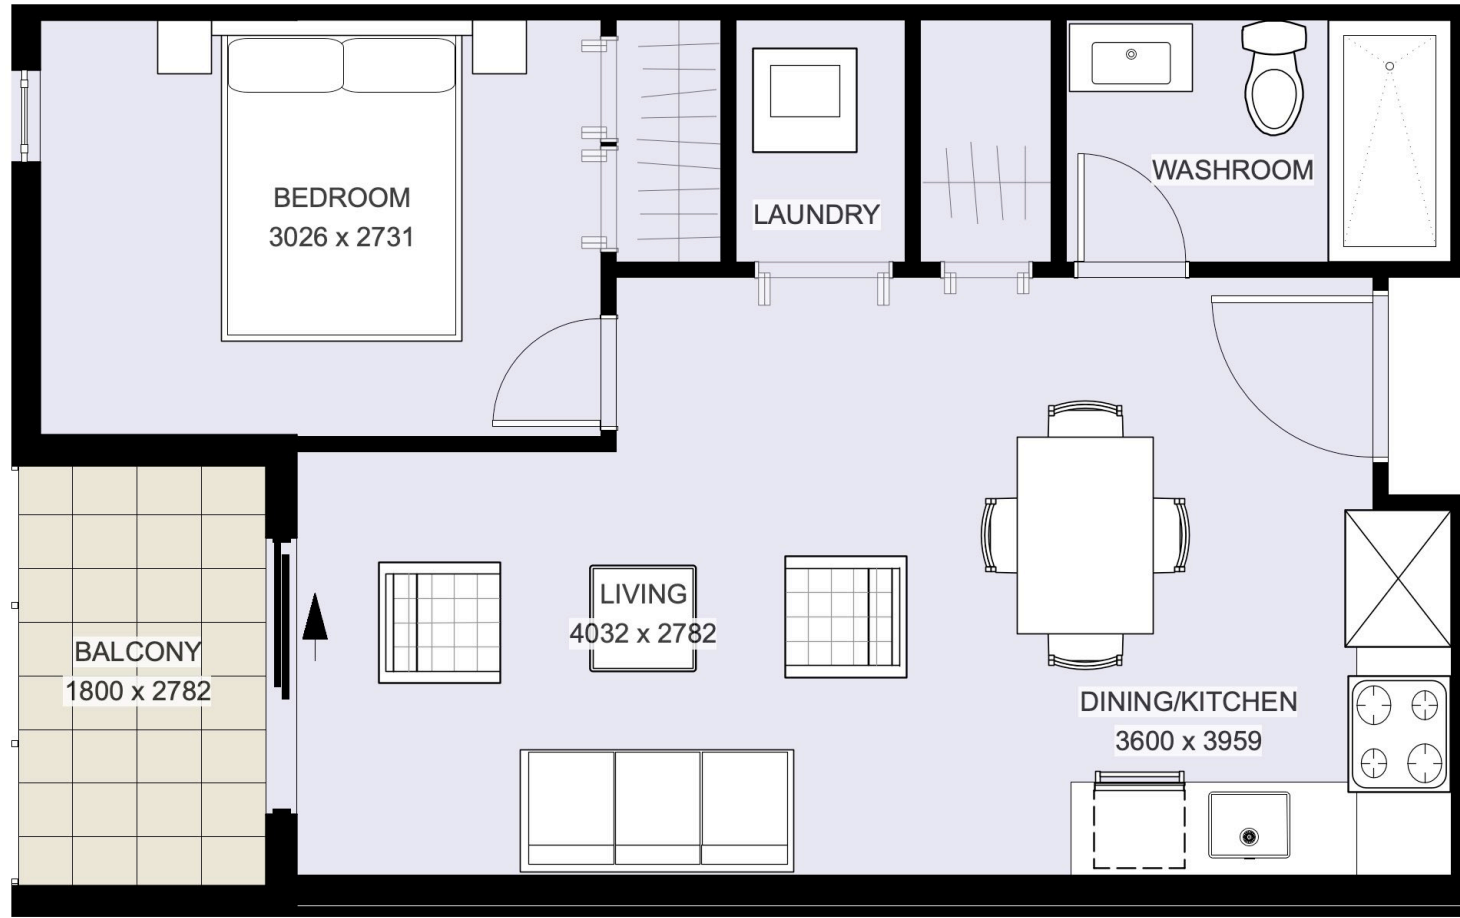


1 BA TYPICAL UNITS 429,529,629
Scale: 1:50

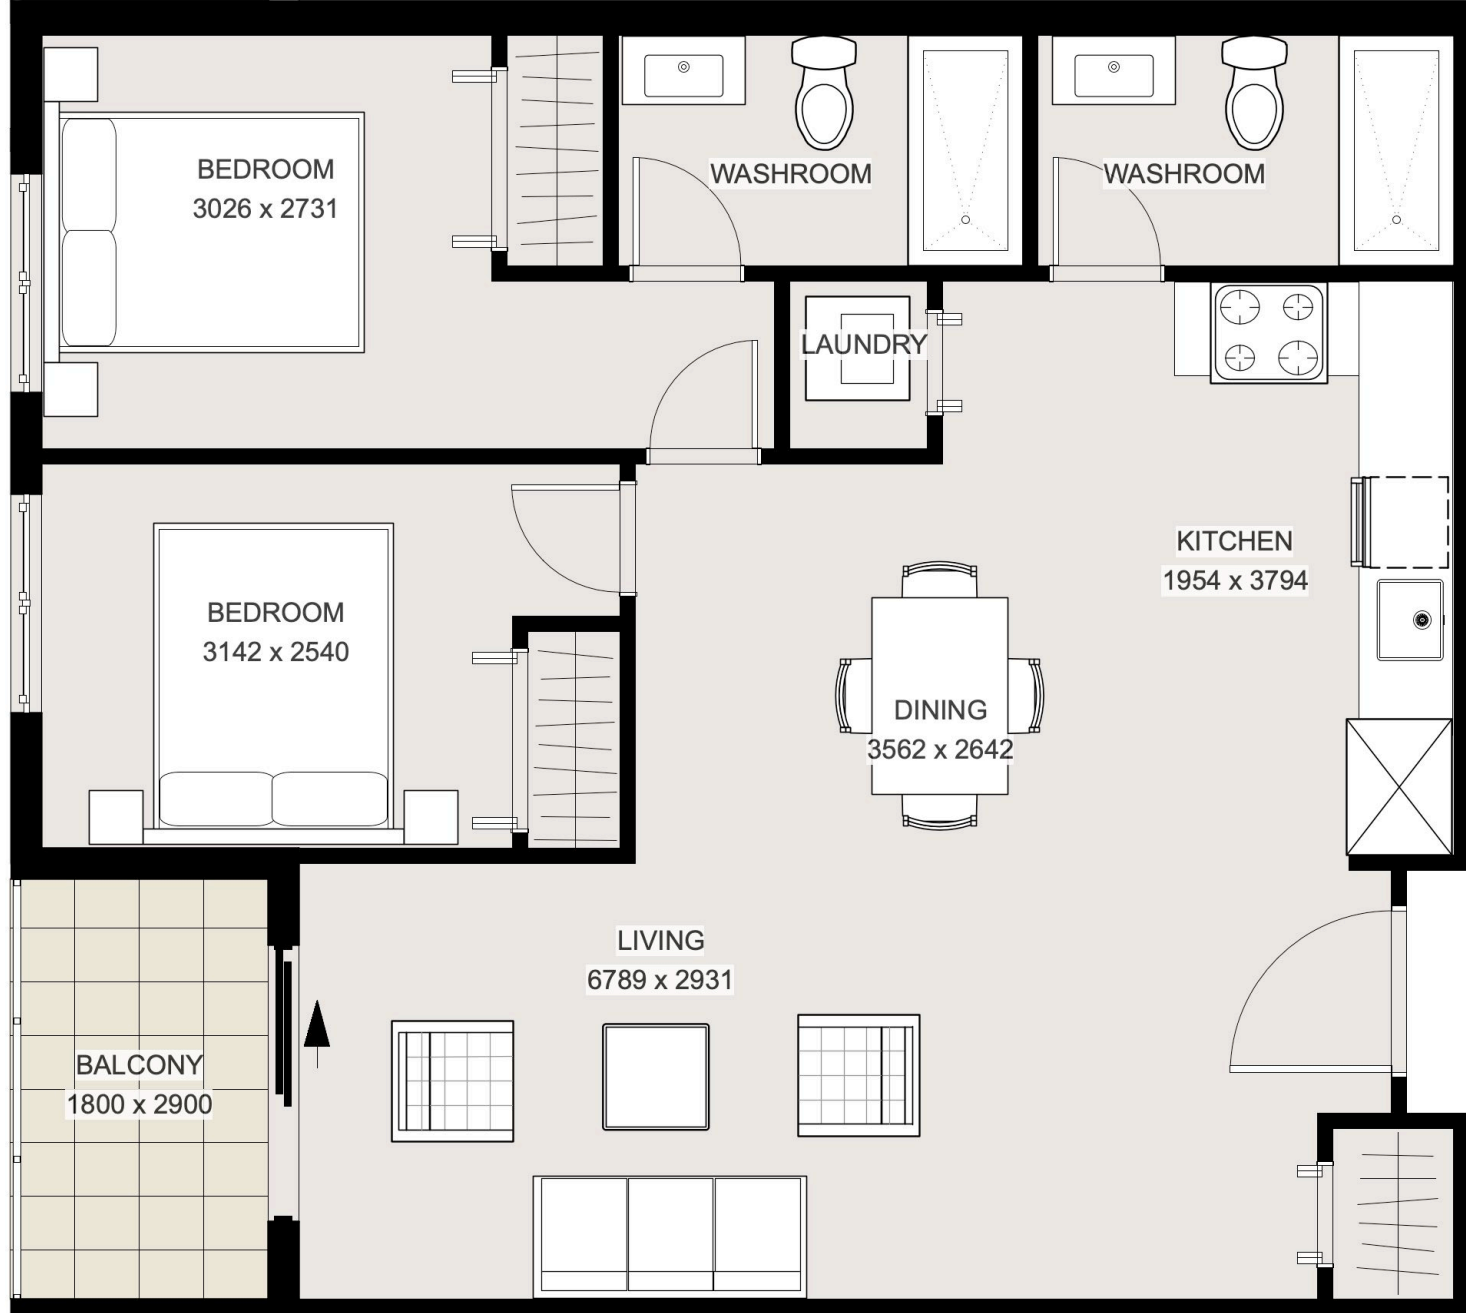


2 BA TYPICAL UNITS 428,528,628
Scale: 1:50




3 BA TYPICAL UNITS 427,527,627
Scale: 1:50

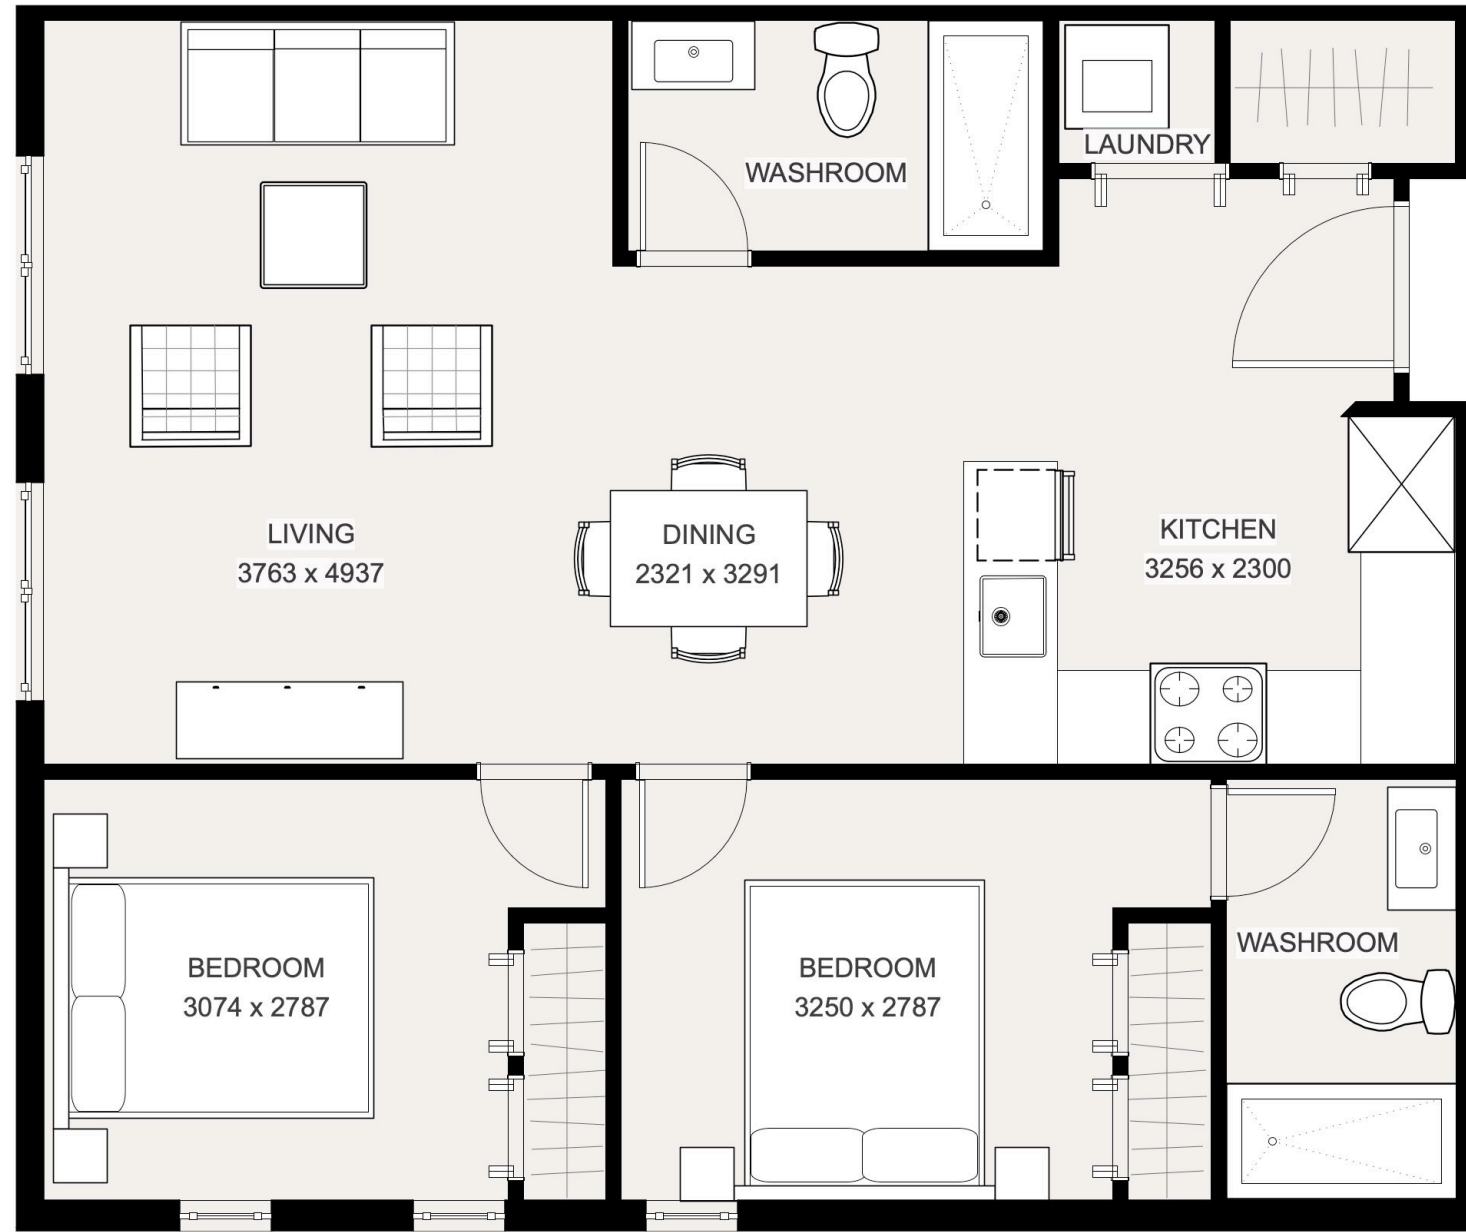


4 BA TYPICAL UNITS 426,526,626
Scale: 1:50

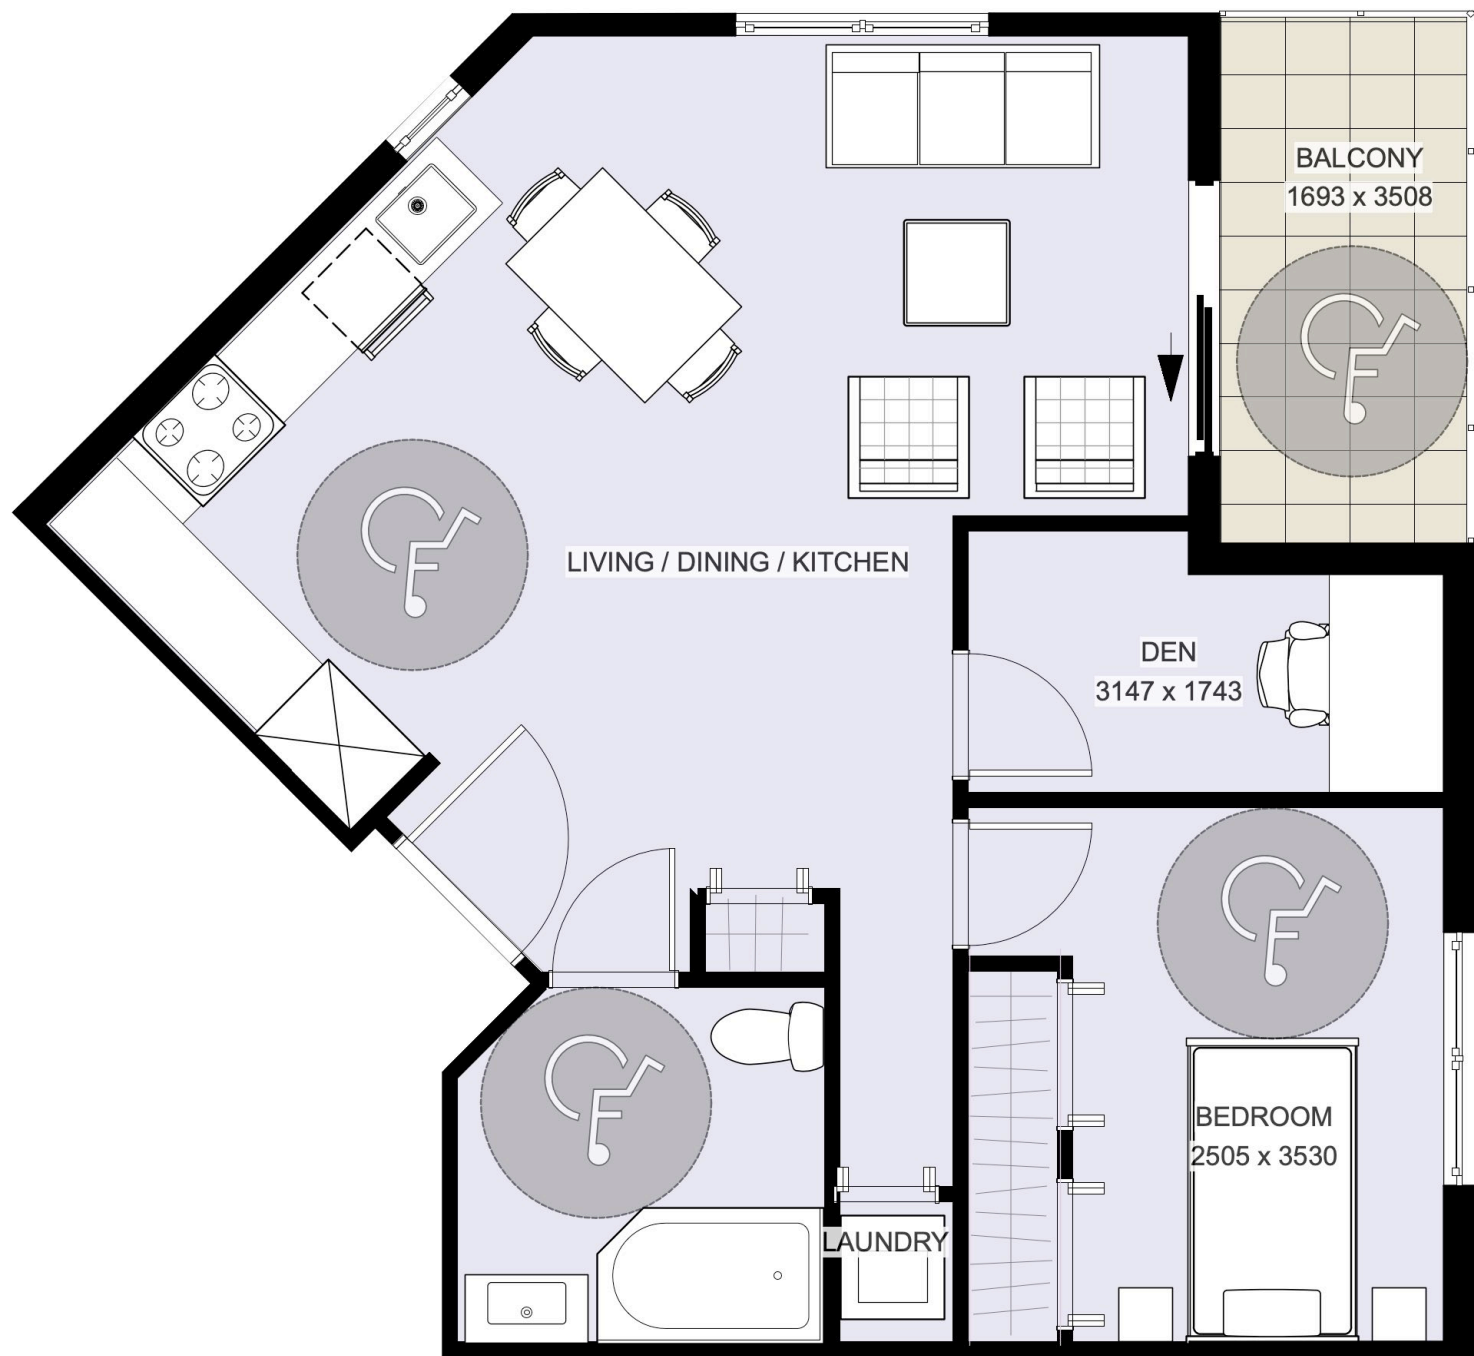

5 BB ADAPTABLE UNITS 431,531,631
Scale: 1:50

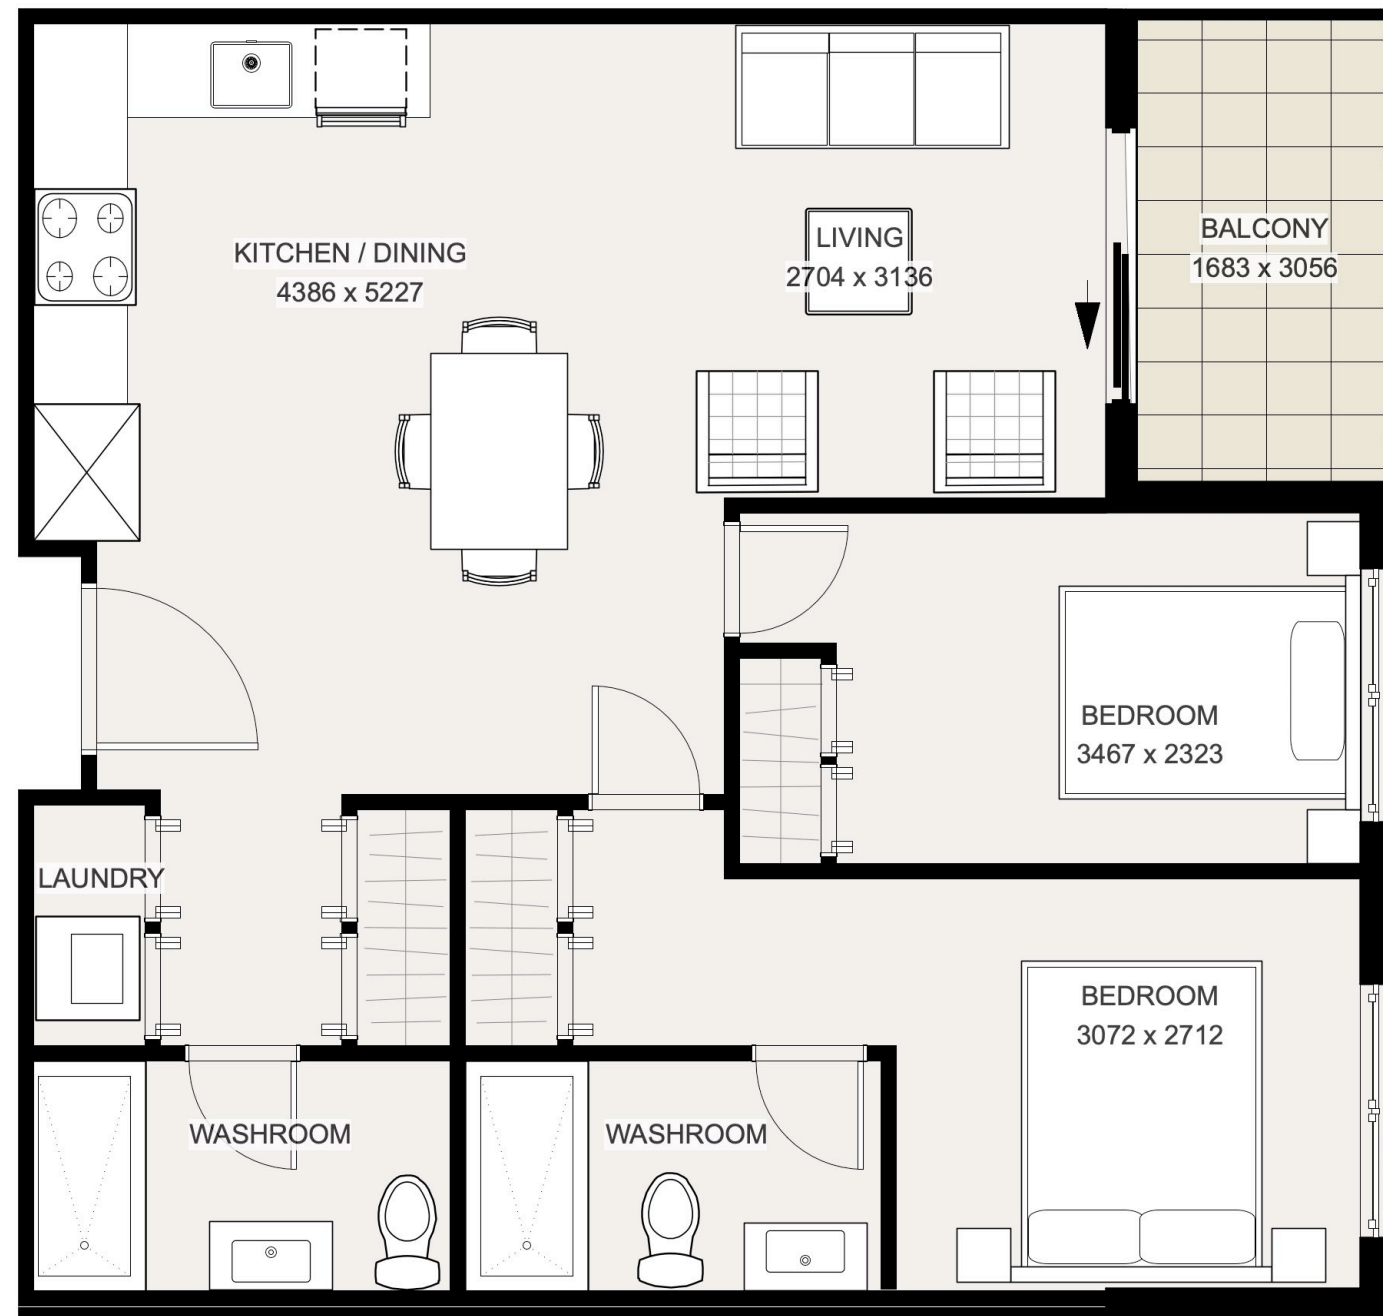

6 BB TYPICAL UNIT 432,433 - LEVEL 4,5,6
Scale: 1:50

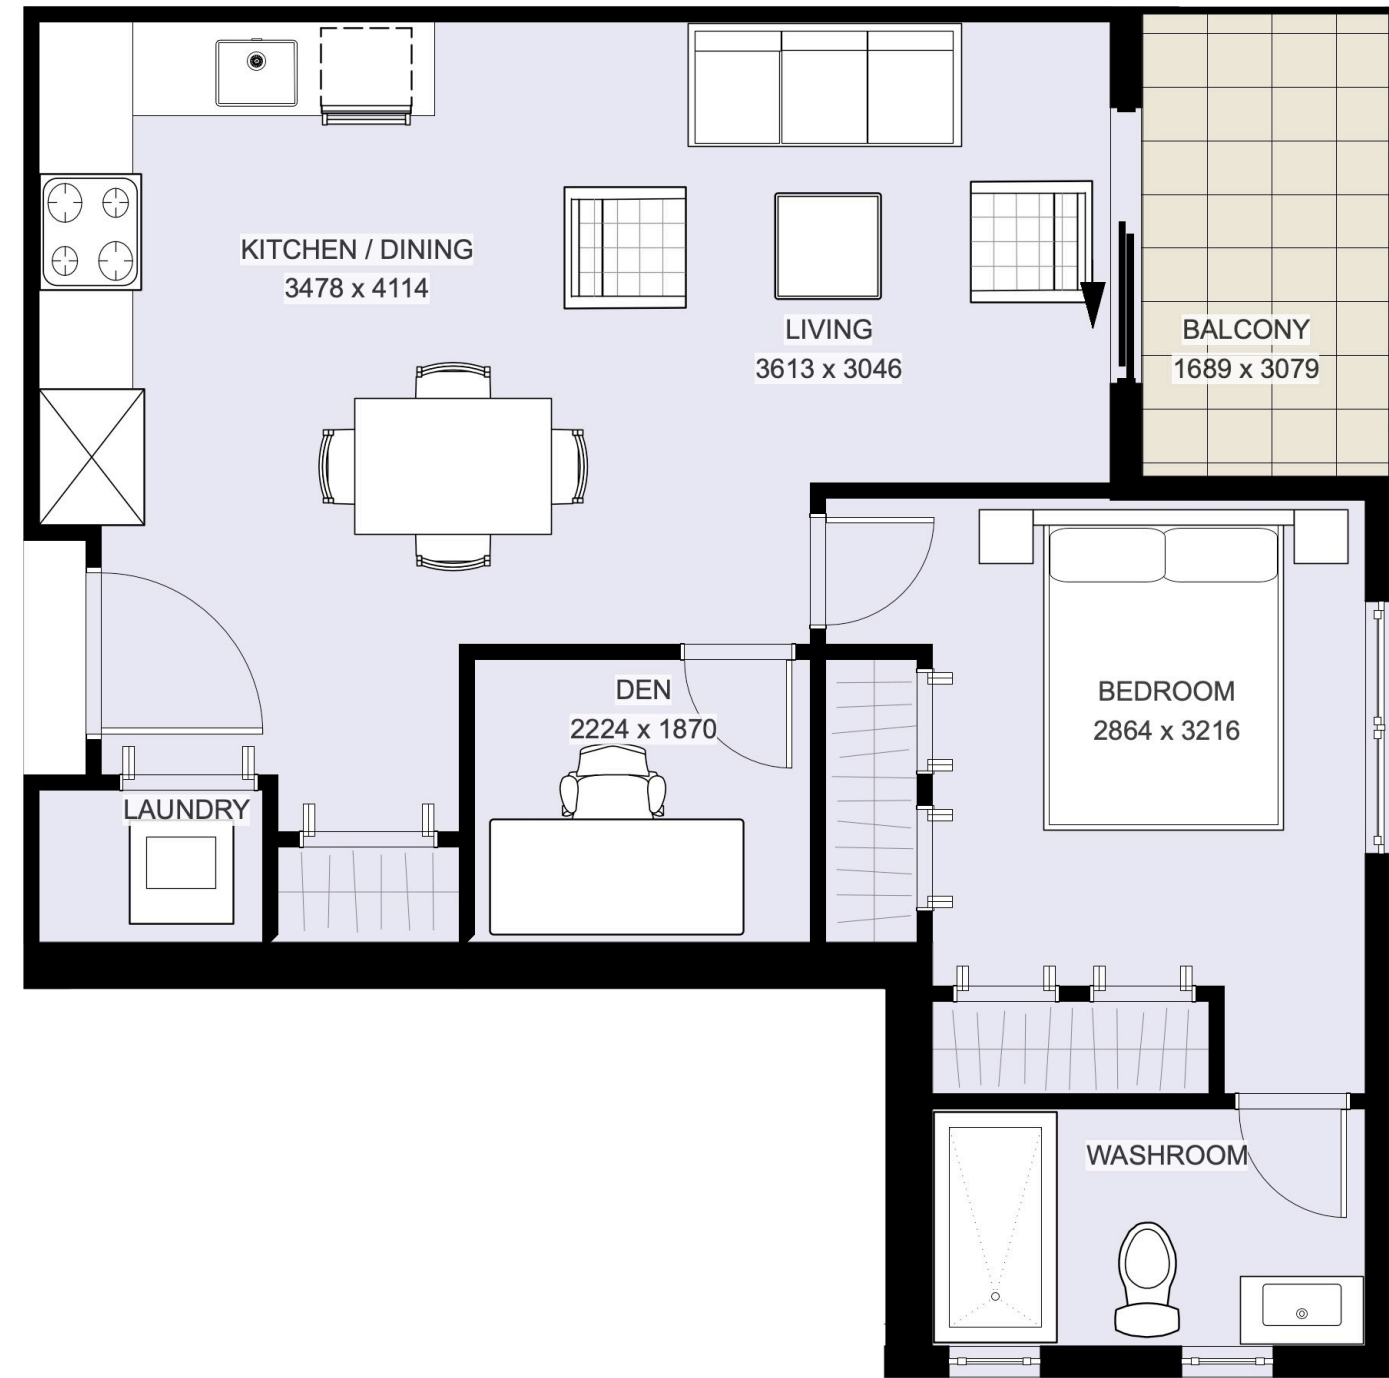

7 BB TYPICAL UNITS 434,534,634
Scale: 1:50

LEGEND

- 1 BEDROOM UNITS
- 2 BEDROOM UNITS
- 3 BEDROOM UNITS
- STUDIO UNITS
- BALCONY
- BA - BUILDING A
- BB - BUILDING B



ARCHITECTURE PANEL INC.

ARCHITECTURE | LANDSCAPE ARCHITECTURE | URBAN DESIGN

Unit 103, 1505 Marine Drive, WhiteRock, BC | 6047831450 |
ruchir@architecturepanel.com

These Drawings and the design are and at all times remain the exclusive property of Architecture Panel Inc. and cannot be used without the Landscape Architects's written consent. Contractor is responsible for verification of all dimensions, elevations and other datum on drawings. Any discrepancies to be reported immediately to the Landscape Architect. Any changes made without the Landscape Architect's written consent shall be the contractor's sole responsibility. Do not scale drawings. Dimensions govern.
© Architecture Panel Inc. All rights reserved.

Project
7588 198B ST, 19886 76 AVE
LANGLEY BC

Owner
VICTORIA WANG/7588 198B
INVESTMENT Ltd.

Sheet Title
UNIT FLOOR PLANS 09

Total Sheets
9

Drawn By
SD

Reviewed By
RD

Sheet No.
A3.09

Checked By
RD

Status
DP Application


Contractors

AHJ
TOWNSHIP OF
LANGLEY

Consultants
Architecture Panel Inc.


Documents

No	Date	Issue Notes
A	2022-06-09	DP Submission
B	2023-03-17	DP Resubmission

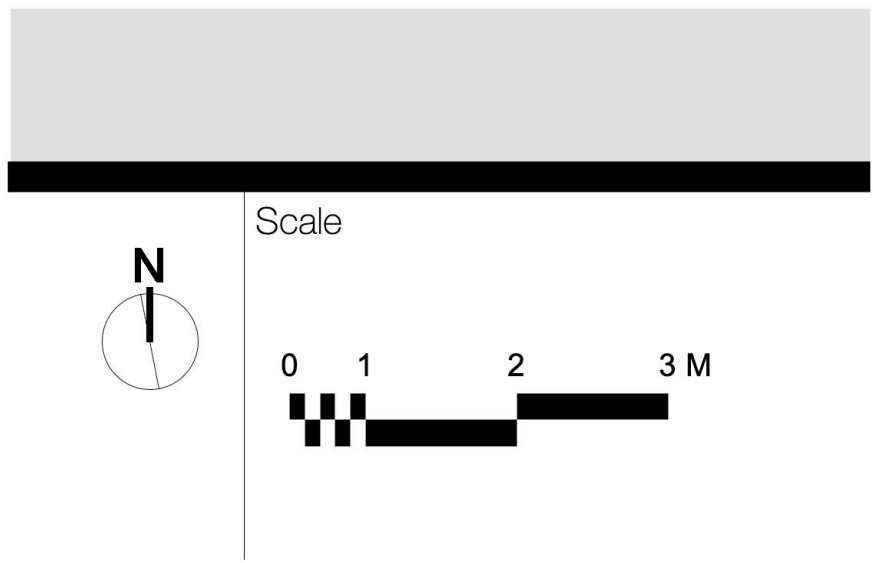



1 SOUTH ELEVATION
Scale: 1:200

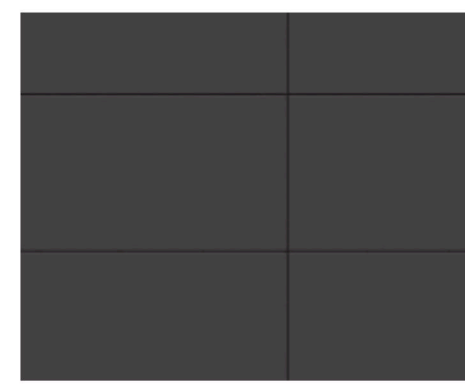

17. ACM - DARK GRAY



5. ENDICOTT FACE BRICK DARK GREY




2. HARDIE VERTICAL SIDING GRAY SLATE



1. HARDIE VERTICAL SIDING ARCTIC WHITE




15. ACM PANEL - YELLOW

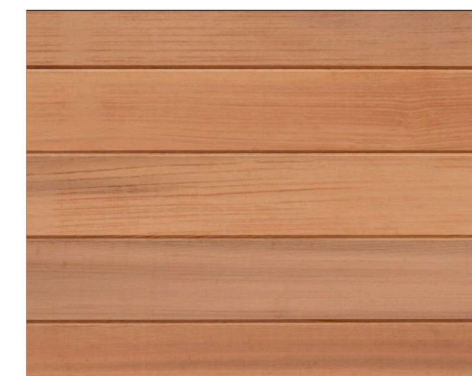

4. DARK CHERRY WOOD GRAIN LONGBOARD



3. PRIMED FACIA - CHARCOAL

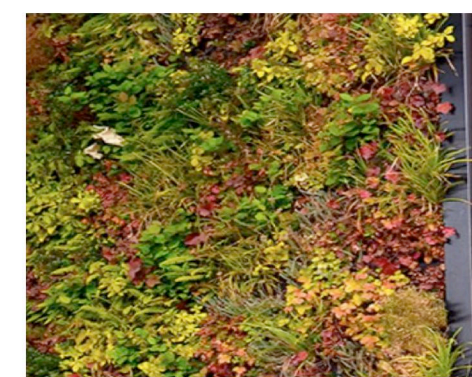

6. ARCHITEK GREEN WALL SYSTEM

- EXTERIOR FINISHES LEGEND**
- 1 HARDIE VERTICAL SIDING - ARCTIC WHITE
 - 2 HARDIE VERTICAL SIDING - GRAY SLATE
 - 3 PRIMED FASCIA PANEL - CHARCOAL
 - 4 CHERRY WOOD GRAIN LONGBOARD
 - 5 ENDICOTT FACE BRICK -DARK GREY
 - 6 ARCHITEK GREEN WALL SYSTEM
 - 7 DARK CHERRY WOOD POSTS
 - 8 THERMAL BROKEN ALUMINUM SLIDING DOORS
 - 9 THERMAL BROKEN ALUMINUM WINDOW WITH PANELS
 - 10 GLASS AND METAL GURAD
 - 11 THERMAL BROKEN ALUMINUM WINDOW NARROW
 - 12 STORE FRONT DOORS
 - 13 GLASS AND METAL CANOPY
 - 14 STOREFRONT WINDOW SYSTEM
 - 15 ACM PANEL - YELLOW
 - 16 THERMAL BROKEN CURTAIN WALL SYSTEM - CHARCOAL
 - 17 ACM PANEL - DARK GRAY



2 NORTH ELEVATION
Scale: 1:200



ARCHITECTURE PANEL INC.

ARCHITECTURE | LANDSCAPE ARCHITECTURE | URBAN DESIGN

Unit 103, 15505 Marine Drive, WhiteRock, BC | 6047831450 |
ruchir@architecturepanel.com

These Drawings and the design are and at all times remain the exclusive property of Architecture Panel Inc. and cannot be used without the Landscape Architects' written consent. Contractor is responsible for verification of all dimensions, elevations and other datum on drawings. Any discrepancies to be reported immediately to the Landscape Architect. Any changes made without the Landscape Architect's written consent shall be the contractor's sole responsibility. Do not scale drawings. Dimensions govern.
© Architecture Panel Inc. All rights reserved.

Project
**7588 198B ST, 19886 76 AVE
LANGLEY BC**

Owner
**VICTORIA WANG/ 7588
198B INVESTMENT LTD.**

Sheet Title
ELEVATIONS1

Total Sheets
33

Drawn By
SD

Reviewed By
RD

Sheet No.
A4.01

Checked By
RD

Status
DP Application


Contractors

AHJ
**TOWNSHIP OF
LANGLEY**

Consultants
Architecture Panel Inc.

Documents

No	Date	Issue Notes
A	2022-06-09	DP Submission
B	2023-03-17	DP Resubmission

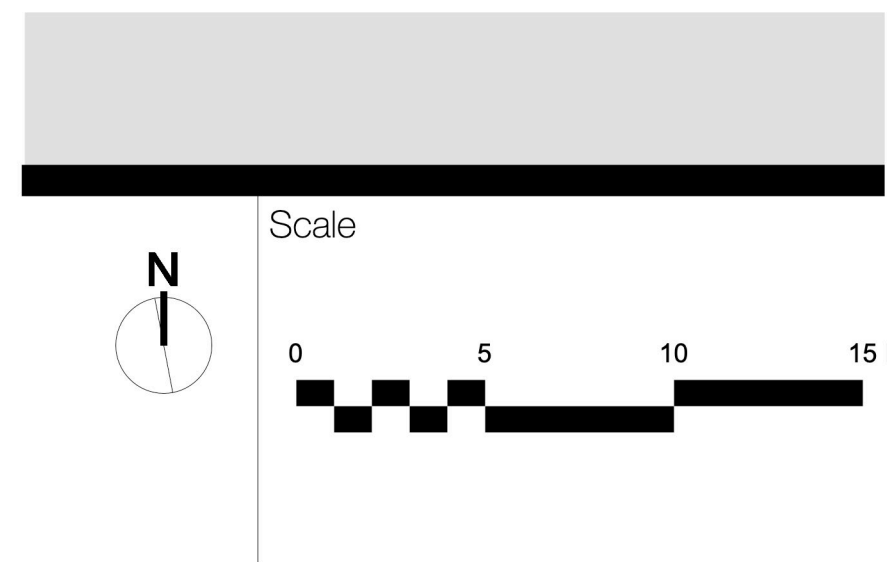



1 EAST ELEVATION
Scale: 1:200



2 WEST ELEVATION
Scale: 1:200



3 SECTION-1
Scale: 1:200



ARCHITECTURE PANEL INC.

ARCHITECTURE | LANDSCAPE ARCHITECTURE | URBAN DESIGN

Unit 103, 15505 Marine Drive, WhiteRock, BC | 6047831450 |
ruchir@architecturepanel.com

These Drawings and the design are and at all times remain the exclusive property of Architecture Panel Inc. and cannot be used without the Landscape Architects' written consent. Contractor is responsible for verification of all dimensions, elevations and other datum on drawings. Any discrepancies to be reported immediately to the Landscape Architect. Any changes made without the Landscape Architect's written consent shall be the contractor's sole responsibility. Do not scale drawings. Dimensions govern.
© Architecture Panel Inc. All rights reserved.

Project
**7588 198B ST, 19886 76 AVE
LANGLEY BC**

Owner
**VICTORIA WANG/ 7588
198B INVESTMENT LTD.**

Sheet Title
ELEVATIONS2

Total Sheets
33

Drawn By
SD

Reviewed By
RD

Sheet No.
A4.02

Checked By
RD

Status
DP Application


Contractors

AHJ
**TOWNSHIP OF
LANGLEY**







Consultants
Architecture Panel Inc.

Documents

No	Date	Issue Notes
A	2022-06-09	DP Submission
B	2023-03-17	DP Resubmission

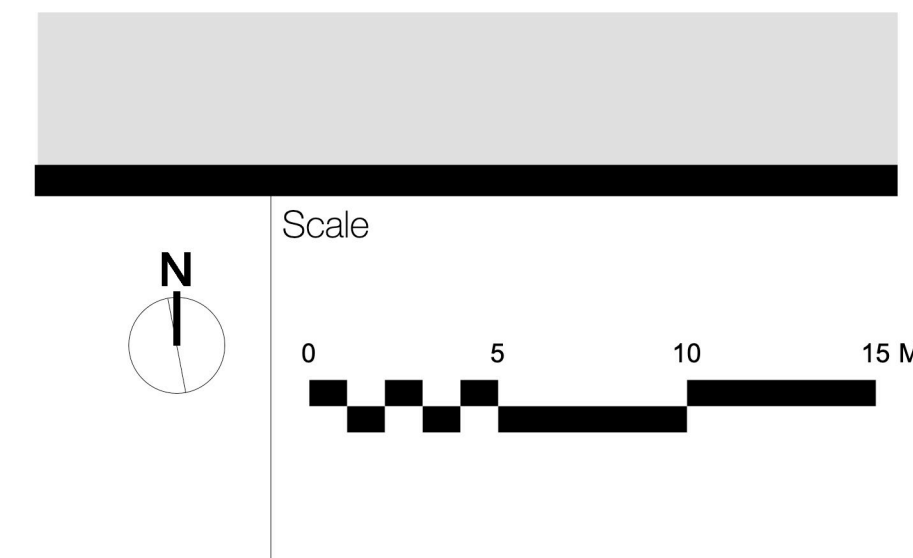

SHADOW STUDY

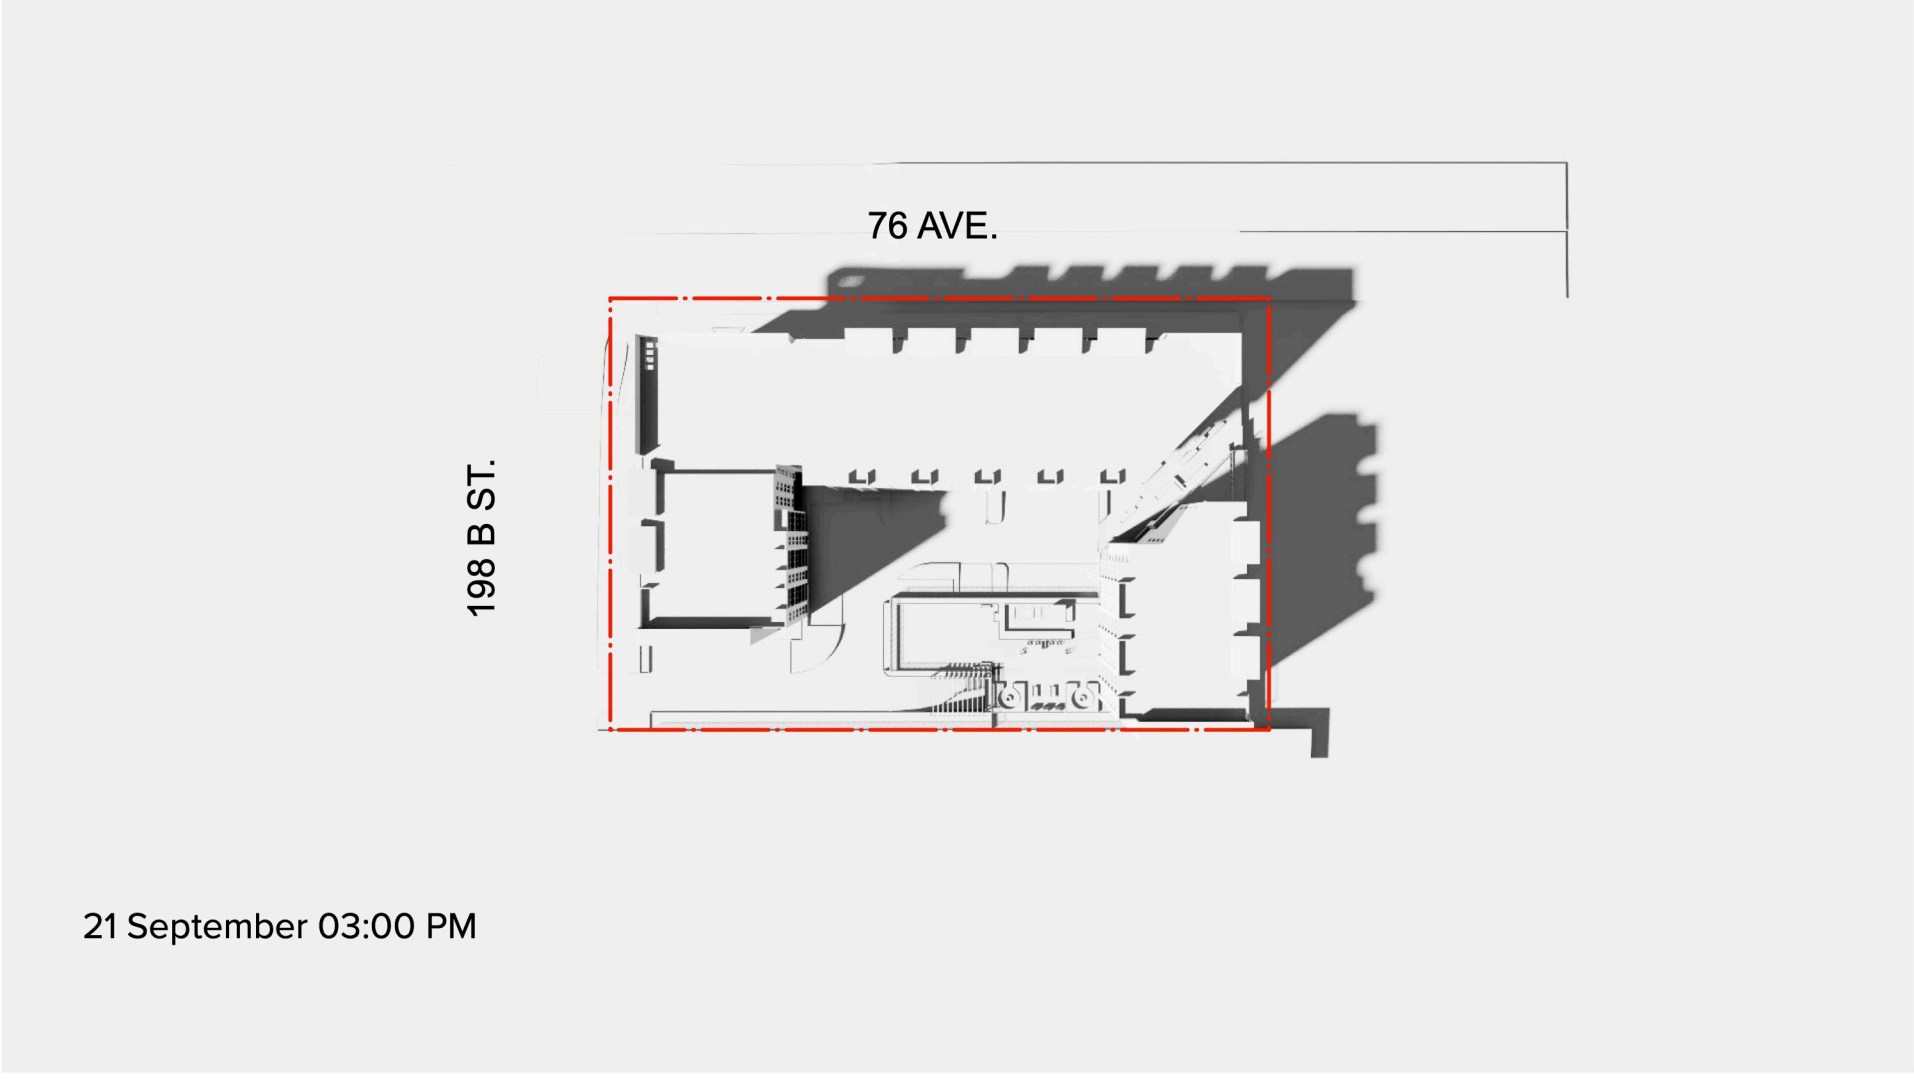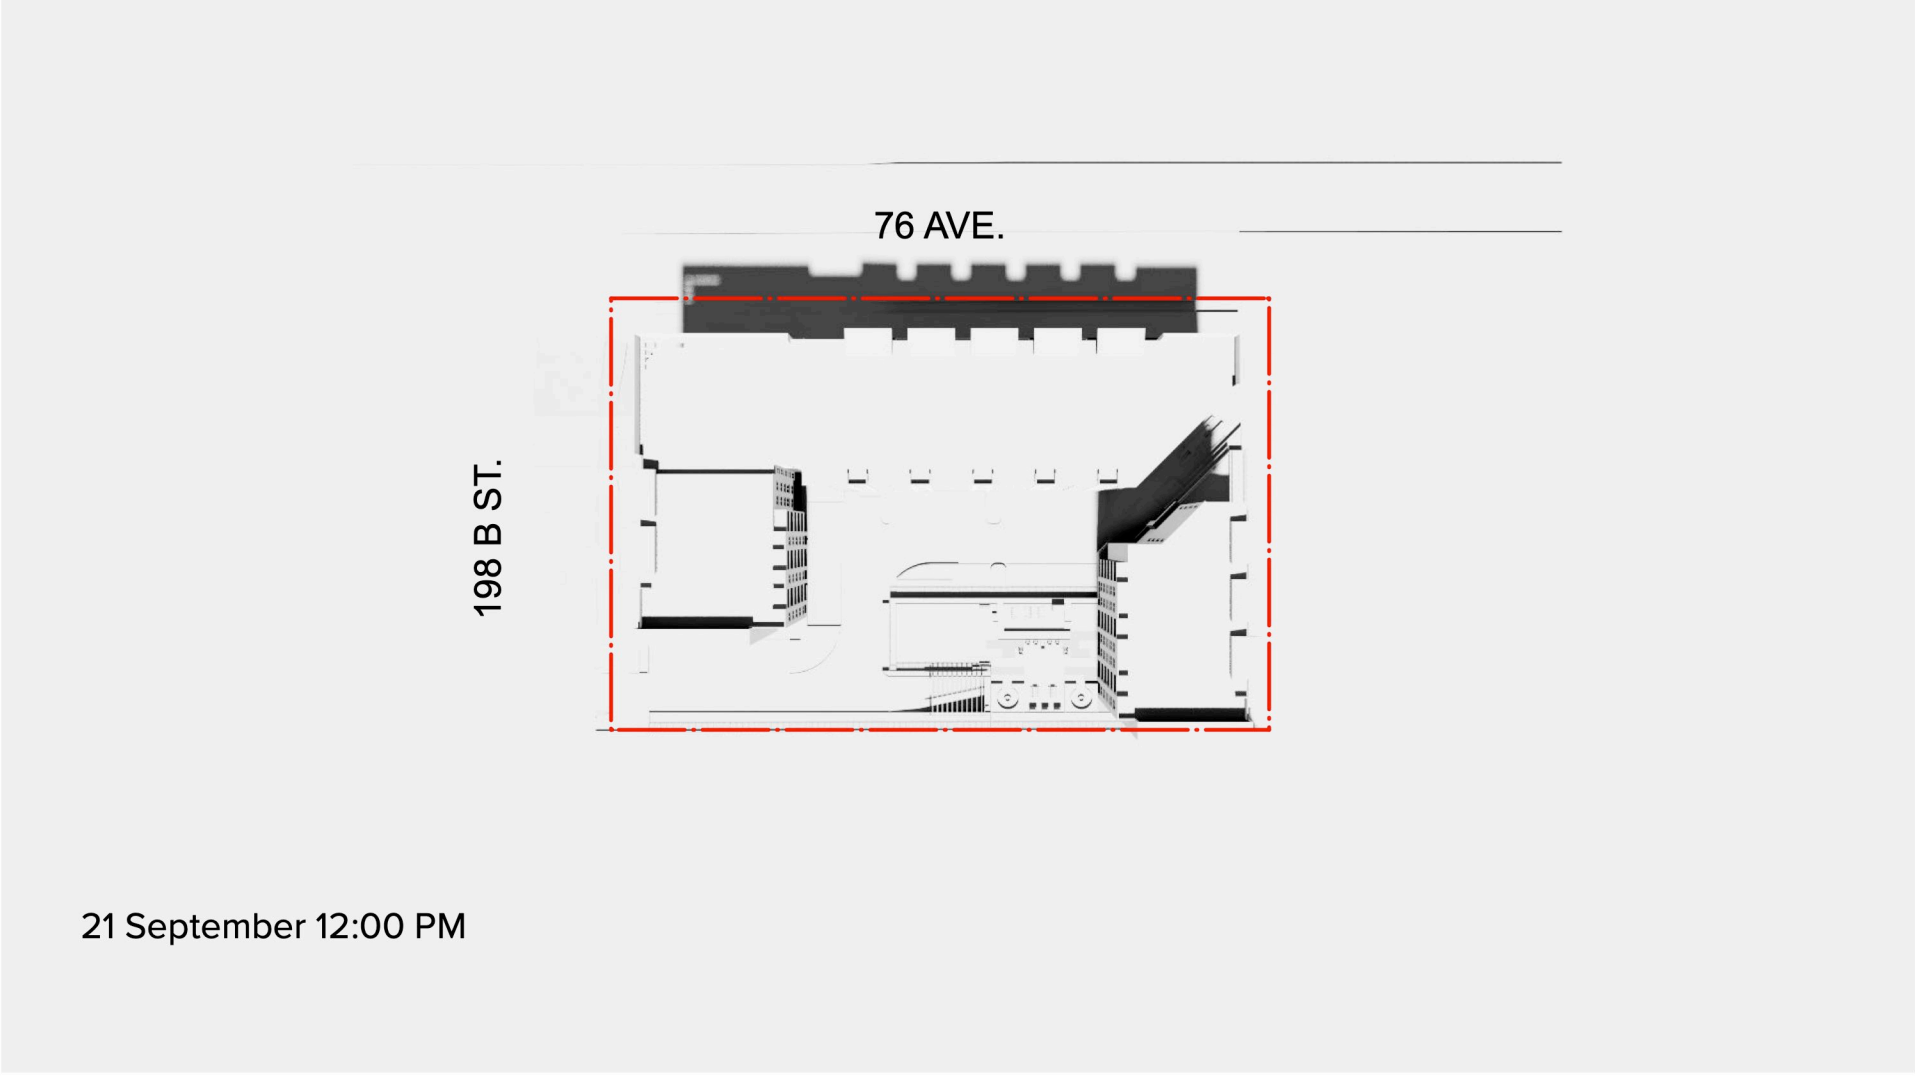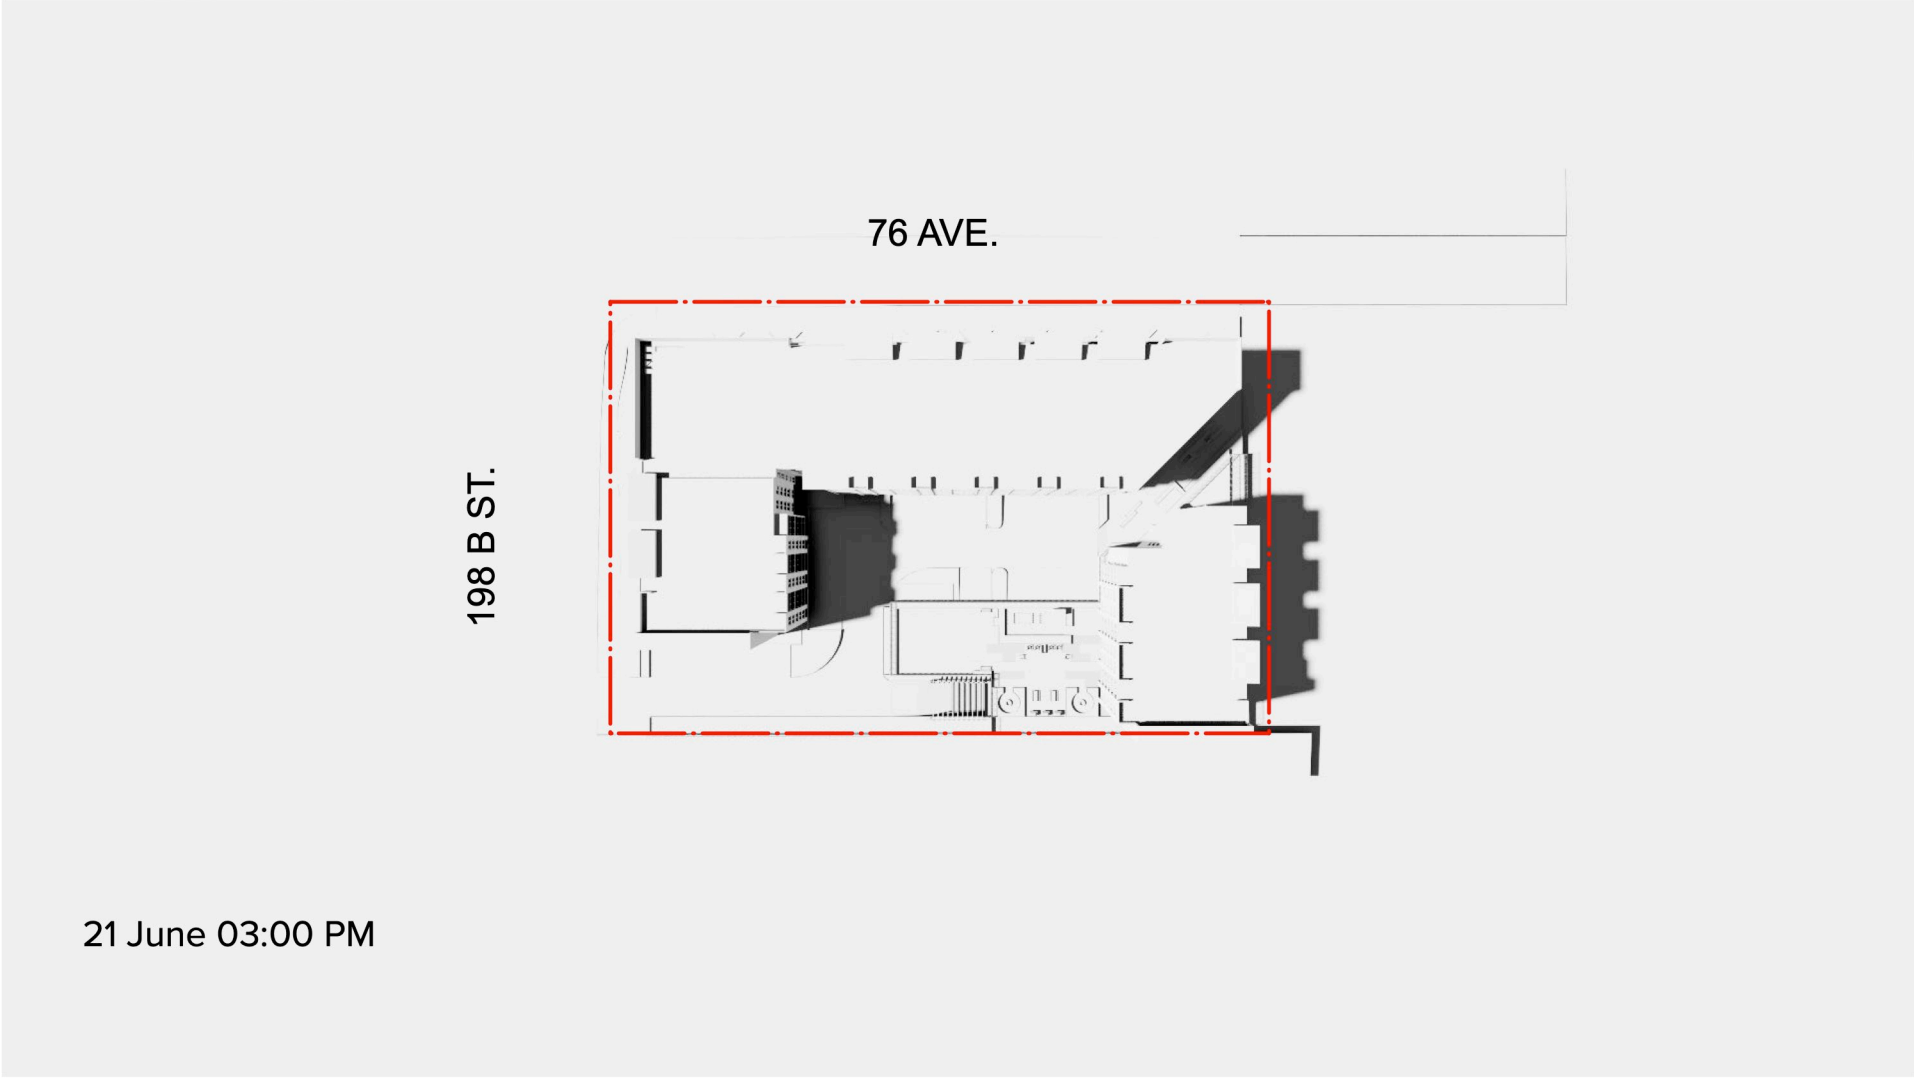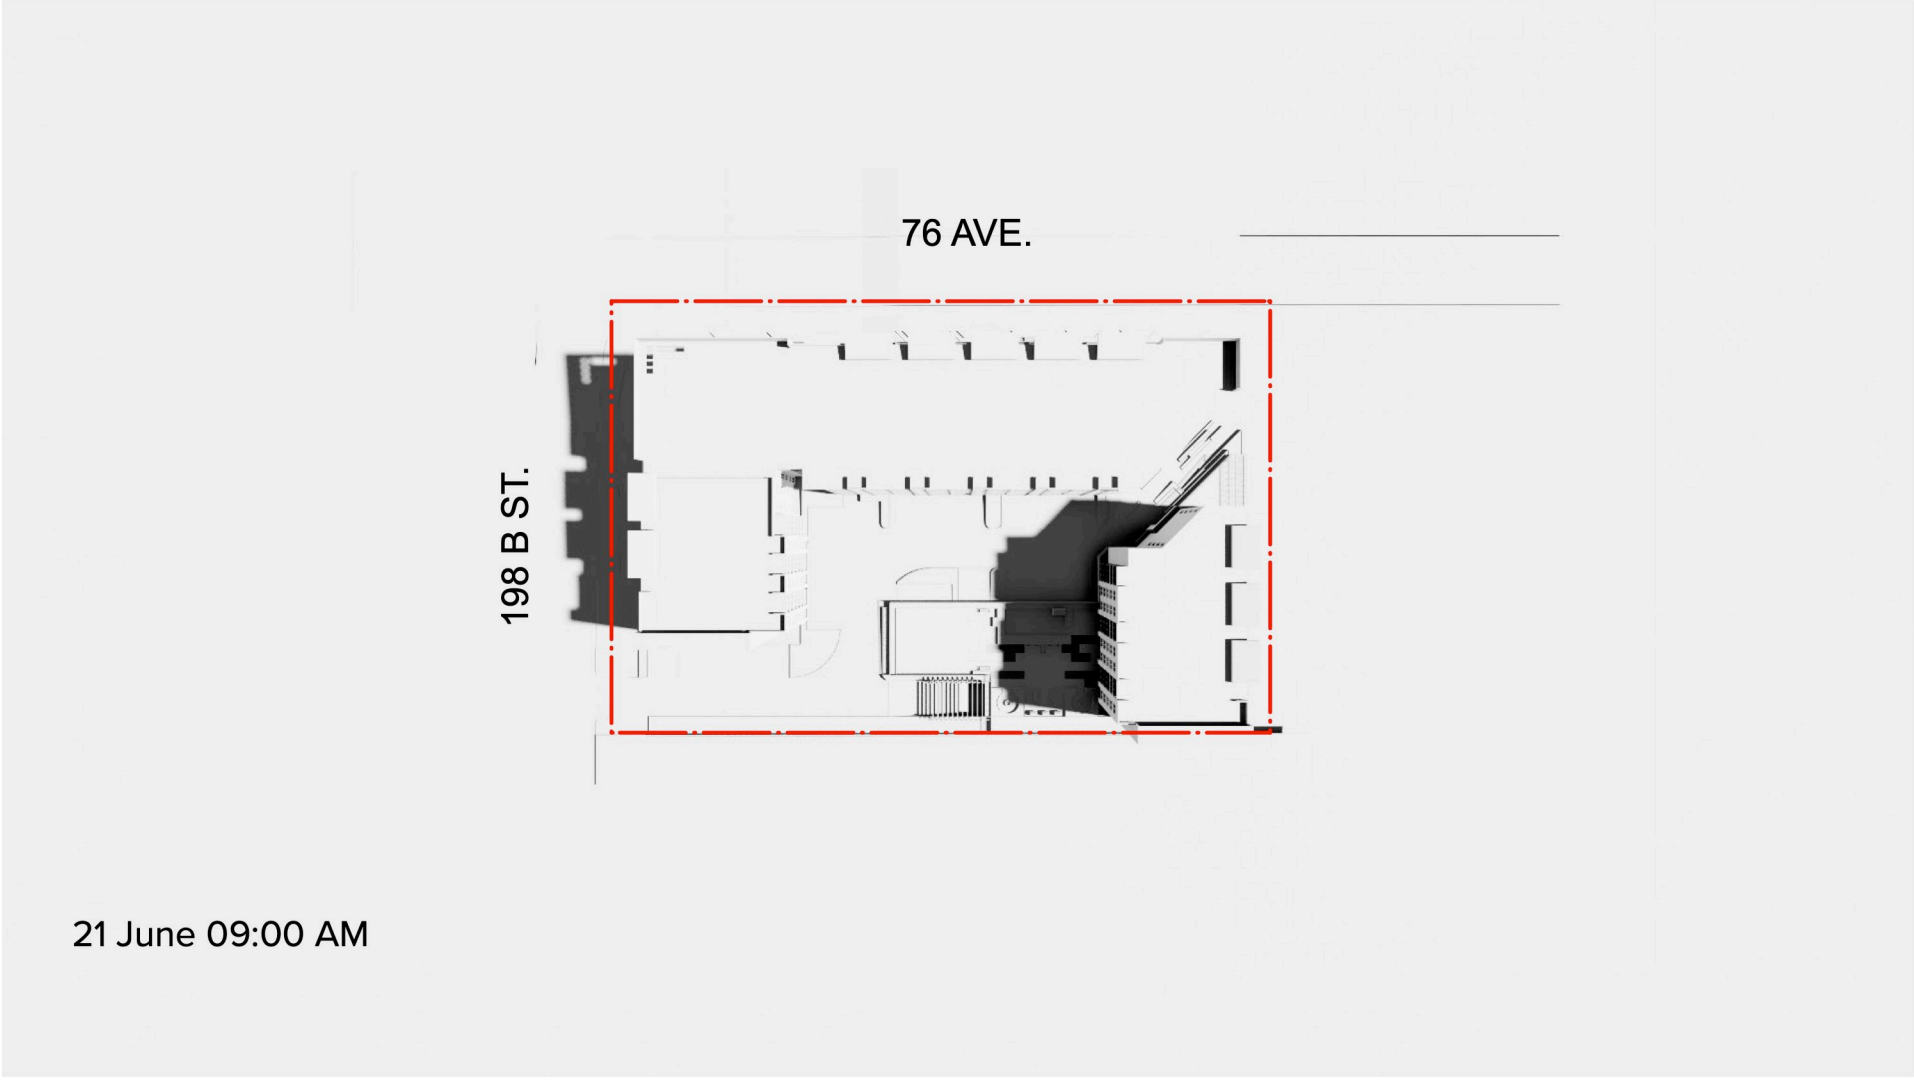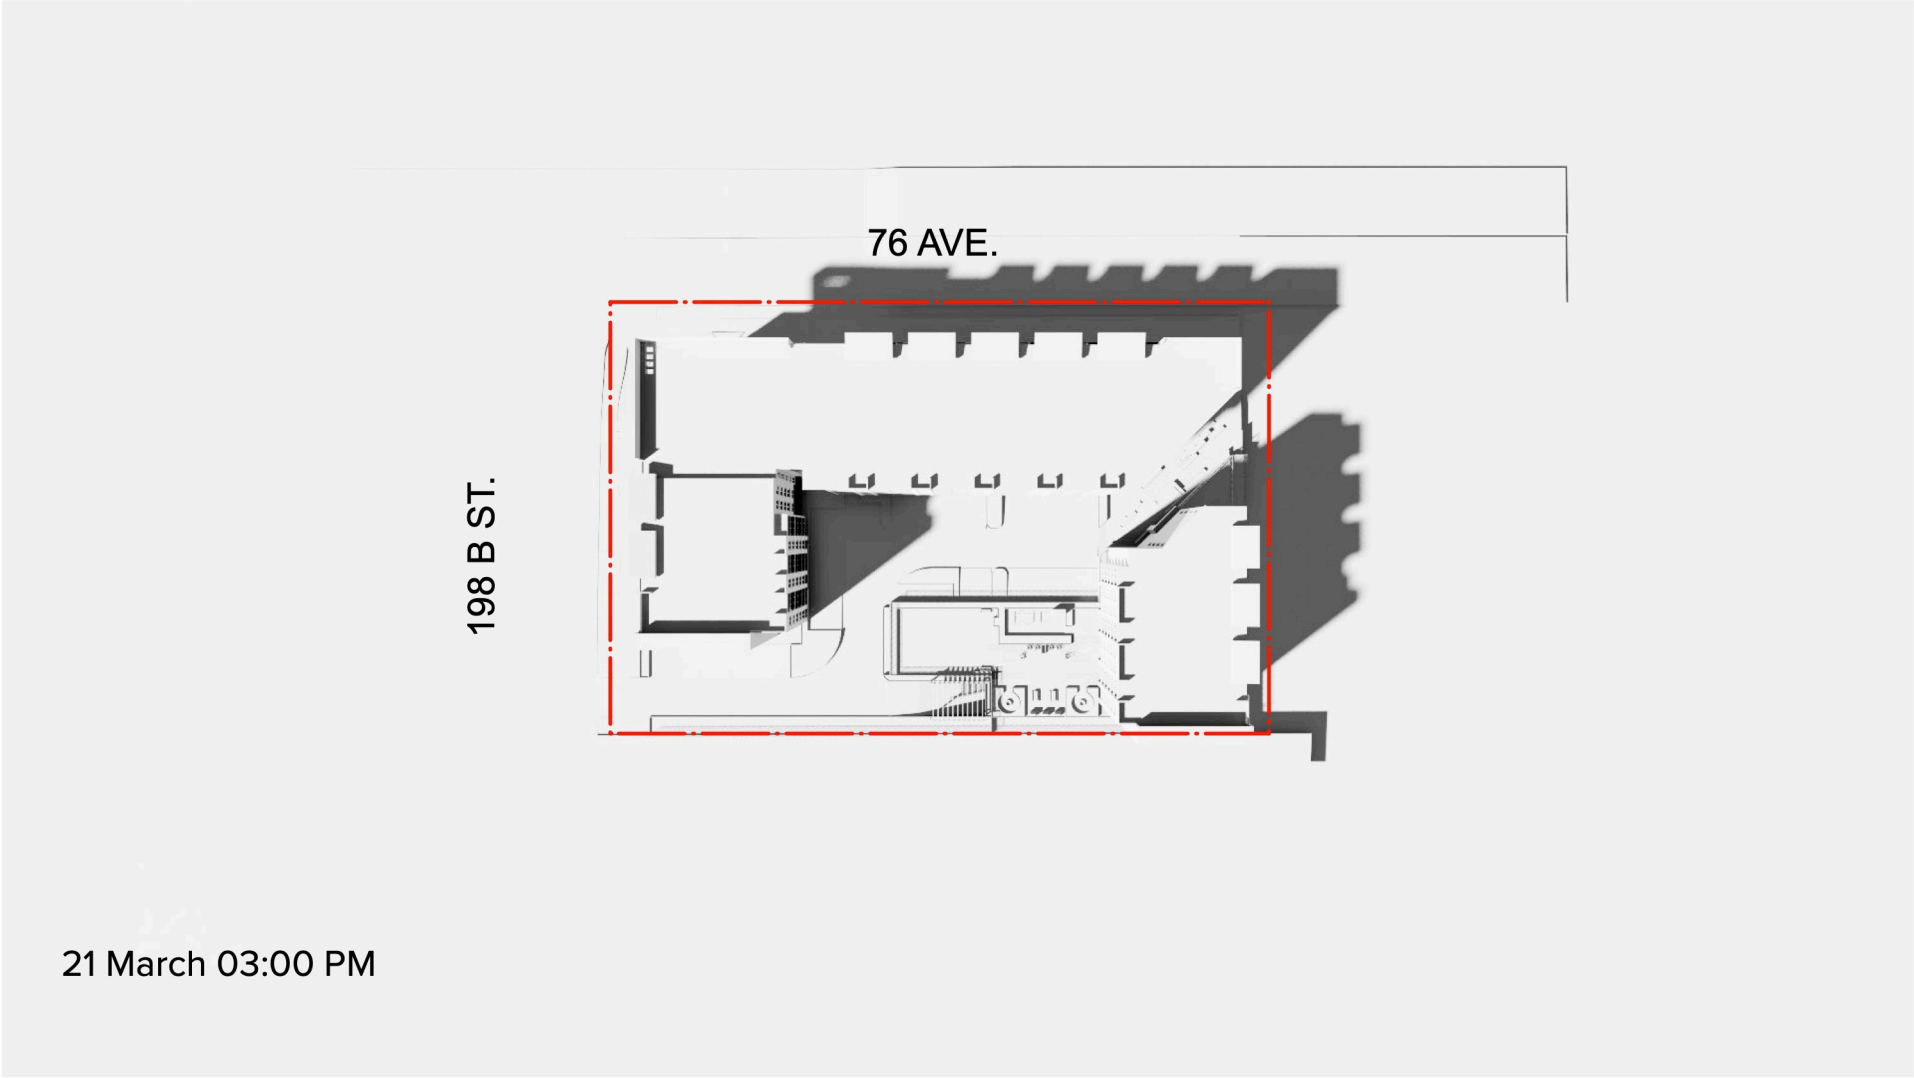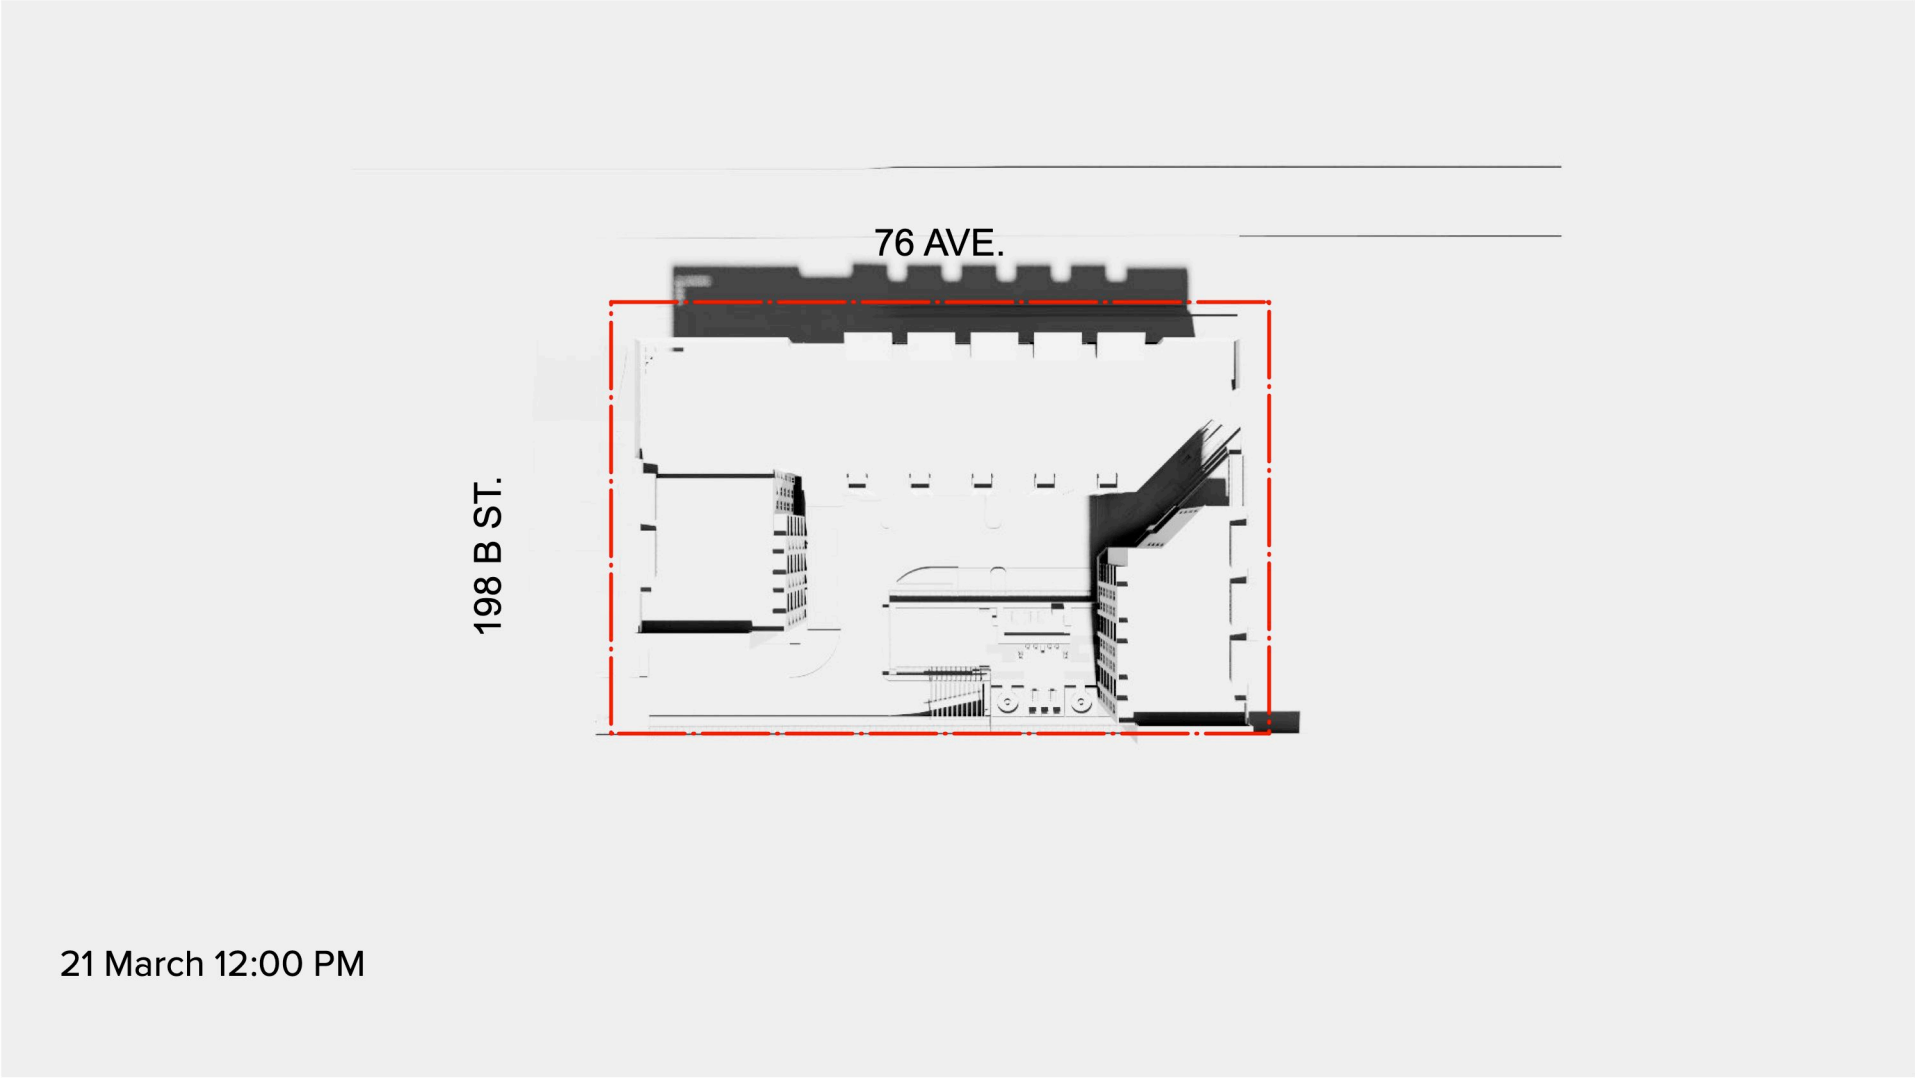

ARCHITECTURE PANEL INC.

ARCHITECTURE | LANDSCAPE ARCHITECTURE | URBAN DESIGN

Unit 103, 15505 Marine Drive, WhiteRock, BC | 6047831450 |
ruchir@architecturepanel.com

These Drawings and the design are and at all times remain the exclusive property of Architecture Panel Inc. and cannot be used without the Landscape Architects's written consent. Contractor is responsible for verification of all dimensions, elevations and other datum on drawings. Any discrepancies to be reported immediately to the Landscape Architect. Any changes made without the Landscape Architect's written consent shall be the contractor's sole responsibility. Do not scale drawings. Dimensions govern.
© Architecture Panel Inc. All rights reserved.

Project
**7588 198B ST, 19886 76 AVE
LANGLEY BC**

Owner
**VICTORIA WANG/ 7588
198B INVESTMENT LTD.**

Sheet Title
SHADOW STUDY

Total Sheets
33

Drawn By
SD

Reviewed By
RD

Sheet No.
A5.01

Checked By
RD

Status
DP Application


Contractors

AHJ
**TOWNSHIP OF
LANGLEY**

Consultants
Architecture Panel Inc.

Documents

No	Date	Issue Notes
A	2022-06-09	DP Submission
B	2023-03-17	DP Resubmission

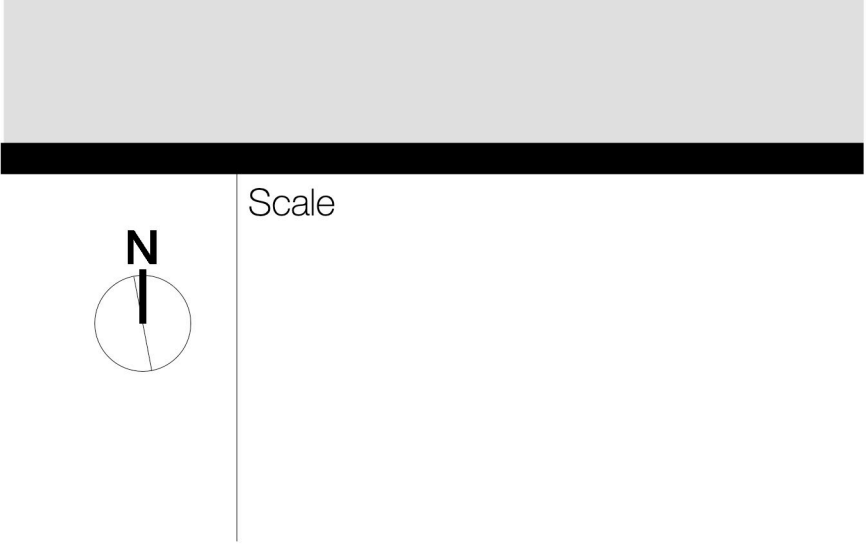



1

VIEW FROM NW

Scale: NTS



2

VIEW FROM NORTH EAST

Scale: NTS



4

VIEW FROM NE

Scale: NTS



5

VIEW OF SITE ENTRANCE ON THE SOUTH WEST CORNER

Scale: NTS



ARCHITECTURE **PANEL** INC.

ARCHITECTURE | LANDSCAPE ARCHITECTURE | URBAN DESIGN

Unit 103, 15505 Marine Drive, WhiteRock, BC | 6047831450 |
ruchir@architecturepanel.com

These Drawings and the design are and at all times remain the exclusive property of Architecture Panel Inc. and cannot be used without the Landscape Architects's written consent. Contractor is responsible for verification of all dimensions, elevations and other datum on drawings. Any discrepancies to be reported immediately to the Landscape Architect. Any changes made without the Landscape Architect's written consent shall be the contractor's sole responsibility. Do not scale drawings. Dimensions govern.
© Architecture Panel Inc. All rights reserved.

Project
**7588 198B ST, 19886 76 AVE
LANGLEY BC**

Owner
**VICTORIA WANG/ 7588
198B INVESTMENT LTD.**

Sheet Title
PERSPECTIVE VIEWS

Total Sheets
33

Drawn By
SD

Reviewed By
RD

Sheet No.
A6.01

Checked By
RD

Status
DP Application


Contractors

AHJ
**TOWNSHIP OF
LANGLEY**

Consultants
Architecture Panel Inc.

Documents

No	Date	Issue Notes
A	2022-06-09	DP Submission
B	2023-03-17	DP Resubmission

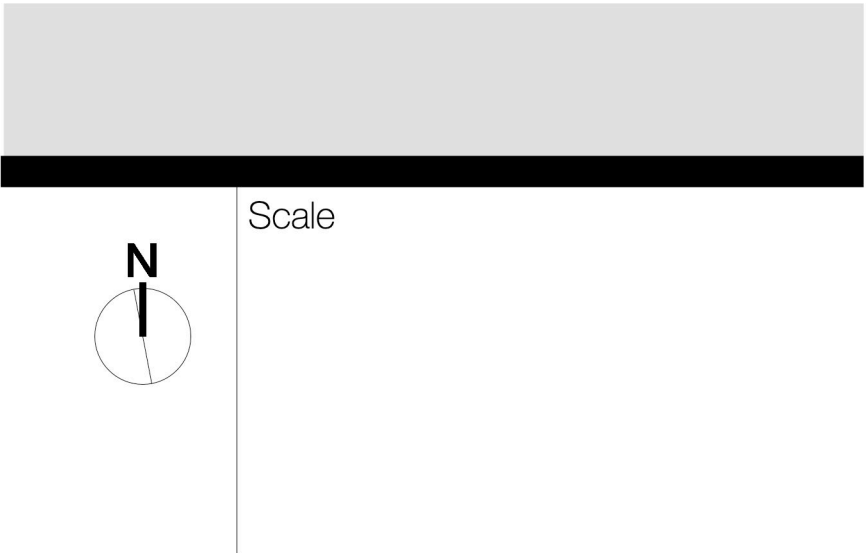



1

VIEW OF RESIDENTIAL ENTRY AT NORTH

Scale: NTS



2

VIEW OF GREENWAY LOOKING NORTH

Scale: NTS



4

VIEW OF AGE FRIENDLY AMENITY AREA (AFAA)

Scale: NTS



5

PLAZA AT THE NORTH EAST CORNER

Scale: NTS



ARCHITECTURE **PANEL** INC.

ARCHITECTURE | LANDSCAPE ARCHITECTURE | URBAN DESIGN

Unit 103, 15505 Marine Drive, White Rock, BC | 6047831450 |
ruchir@architecturepanel.com

These Drawings and the design are and at all times remain the exclusive property of Architecture Panel Inc. and cannot be used without the Landscape Architects' written consent. Contractor is responsible for verification of all dimensions, elevations and other datum on drawings. Any discrepancies to be reported immediately to the Landscape Architect. Any changes made without the Landscape Architect's written consent shall be the contractor's sole responsibility. Do not scale drawings. Dimensions govern.
© Architecture Panel Inc. All rights reserved.

Project
**7588 198B ST, 19886 76 AVE
LANGLEY BC**

Owner
**VICTORIA WANG/ 7588
198B INVESTMENT LTD.**

Sheet Title
PERSPECTIVE VIEWS

Total Sheets
33

Drawn By
SD

Reviewed By
RD

Sheet No.
A6.02

Checked By
RD

Status
DP Application


Contractors

AHJ
**TOWNSHIP OF
LANGLEY**

Consultants
Architecture Panel Inc.

Documents

No	Date	Issue Notes
A	2022-06-09	DP Submission
B	2023-03-17	DP Resubmission

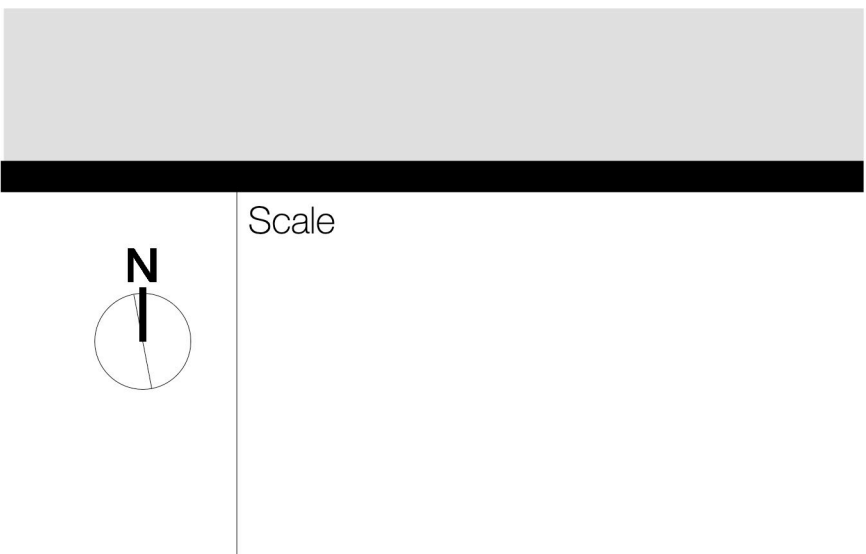



1


VIEW OF FROM NORTH WEST
Scale: NTS



4

VIEW OF CRU AND PLAZA
Scale: NTS

VIRTUAL PERPECTIVE VIEWS

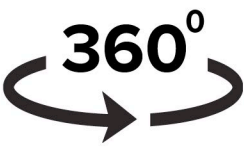

SCAN QR CODE WITH YOUR COMPATIBLE DEVICE
(SMART PHONE/TABLET) CAMERA FOR VIRTUAL VIEWING
OF THE PROPOSED DEVELOPMENT



View from NE corner



View from NW plaza



View from SW site entry



View around amenity



ARCHITECTURE **PANEL** INC.

ARCHITECTURE | LANDSCAPE ARCHITECTURE | URBAN DESIGN

Unit 103, 15505 Marine Drive, WhiteRock, BC | 6047831450 |
ruchir@architecturepanel.com

These Drawings and the design are and at all times remain the exclusive property of Architecture Panel Inc. and cannot be used without the Landscape Architects's written consent. Contractor is responsible for verification of all dimensions, elevations and other datum on drawings. Any discrepancies to be reported immediately to the Landscape Architect. Any changes made without the Landscape Architect's written consent shall be the contractor's sole responsibility. Do not scale drawings. Dimensions govern.
© Architecture Panel Inc. All rights reserved.

Project
**7588 198B ST, 19886 76 AVE
LANGLEY BC**

Owner
**VICTORIA WANG/ 7588
198B INVESTMENT LTD.**

Sheet Title
PERSPECTIVE VIEWS

Total Sheets
33

Drawn By
SD

Reviewed By
RD

Sheet No.
A6.03

Checked By
RD

Status
DP Application

Contractors

AHJ
**TOWNSHIP OF
LANGLEY**

Consultants
Architecture Panel Inc.

Documents

No	Date	Issue Notes
A	2022-06-09	DP Submission
B	2023-03-17	DP Resubmission

