

DEVELOPMENT PERMIT APPLICATION



APARTMENT DEVELOPMENT
6815 204 Street
TOL, BC

DRAWING LIST

- COVER SHEET

•

LOCATION MAP & TEAM

•

PROGRAM SUMMARY

•

BASE PLAN

•

REGIONAL CONTEXT PLAN

•

CONTEXT PLAN

•

SITE PLAN

•

FLOOR PLANS

•

PERSPECTIVES

•

ELEVATIONS

•

SECTIONS
- A-0.1

A-0.2

A-0.3

A-0.4

A-0.5

A-0.6

A-1.0


A-2.0 TO A-2.6

A-3.0 TO A-3.5

A-3.8 TO A-3.11

A-4.0 TO A-4.4

LOCATION

 

PROJECT TEAM

ARCHITECT - PARAMORPH ARCHITECTURE INC.
308 - 9639 137A Street
Surrey, BC V3T 0M1
(604) 608-0161
info@paramorph.com

CIVIL - COASTLAND ENGINEERING & SURVEYING LTD.
19292 60 Avenue
Surrey, BC V3S 3M2
(604)532-9700
hell@coastland.bc.ca

LANDSCAPE - PMG LANDSCAPE ARCHITECTS
C100 4185 Creek Drive
Burnaby, BC V5C 6G9
(604)294-0011
rebecca@pmglandscape.com

SURVEYOR - CAMERON LAND SURVEYING LTD.
#234 18525 53 Avenue
Surrey, BC V3S 7A4
(604) 597-3777
admin@cameronlandsurveying.com

ARBORIST - COASTLAND ENGINEERING & SURVEYING LTD.
19292 60 Avenue
Surrey, BC V3S 3M2
(604)532-9700
hell@coastland.bc.ca

GEOTECH - BRAUN GEOTECHNICAL LTD.
102 - 19040 95A Avenue
Surrey, BC V4N 4P3
(604)513-4190
taranveer@braungeo.com



308 - 9639 137A Street, Surrey BC V3T 0M1
604-608-0161 | www.paramorph.com

Notes
This drawing, as an instrument of service, is the property of the Architect and may not be reproduced without their permission and unless the reproduction carries their name. All design and other information shown on this drawing are for the use on the specified project only and shall not be used otherwise without written permission of the Architect. Written dimension shall have precedence over scaled dimensions.

2024-12-02	Revised/Comments
2024-11-15	Revised/Comments
2024-07-09	Revised/Comments
2024-06-05	DP Application
2024-05-08	Preliminary Application
2024-04-22	Schematic Sketch
Date	Description

Issues / Revisions

Seal

Project Title
APARTMENT DEVELOPMENT

Project Address
**6815 204 STREET
TOL,
BRITISH COLUMBIA**

Drawn By	Date 2024-04-22
Checked By PV	Project ID LA27_2404

Sheet Title

LOCATION MAP & TEAM

Scale

Sheet No.

A-0.2

Program Summary

LOT INFO	ADDRESS	6815 204 STREET, TOWNSHIP OF LANGLEY			
	LEGAL DESCRIPTION	LOT 2, SECTION 14, TOWNSHIP 8, NEW WEST DISTRICT, PLAN NWP69173 PART NW1/4.			
	SITE AREA	(Sqft)	(Sqm)	(Acre)	(Ha)
	GROSS AREA	66,379	6,167	1.52	0.62
	ROAD DEDICATION	1,299	121	0.03	0.01
	NET DEVELOPABLE AREA (AFTER DEDICATION)	65,080	6,046	1.49	0.60

ZONING	ZONING	CURRENT	PROPOSED
		SR-2	CD
	FSR	PERMITTED	PROPOSED
	FSR BASED ON NET AREA		1.61
	TOTAL FLOOR AREA(Sqft)		104,665
	SETBACKS	PERMITTED	PROPOSED
	NORTH(ALONG NEIGHBOURING LOT)		4.00m
	SOUTH(ALONG 68TH AVENUE)		4.00m
	EAST(ALONG 204 STREET)		5.00m
	WEST(ALONG NEIGHBOURING LOT)		10.20m
		PERMITTED	PROPOSED
	BUILDING HEIGHT		4 STOREY
	TOTAL UNITS		143
	TOTAL ADAPTABLE UNITS		16 (11% OF TOTAL UNITS)

PROPOSED FLOOR AREA SUMMARY	SITE COVERAGE (ON NET AREA)		(Sqft)	(Sqm)	(%age)	REMARKS
	PROPOSED		31365	2,914	48.19%	
	FSR CALCULATION (ON NET AREA) - BUILDING #1					
	RESIDENTIAL (EXCLUDING PARKING)	RESIDENTIAL (Sqft)	RESIDENTIAL CIRCULATION (Sqft)	AMENITY (Sqft)	BUILDABLE (Sqft)	EFFICIENCY
	LOWER FLOOR LVL	6,150	2,873	0	9,023	68%
	UPPER FLOOR LVL	13,845	1,767	0	15,612	89%
	SECOND FLOOR LVL	14,035	1,551	0	15,586	90%
	THIRD FLOOR LVL	13,546	1,548	0	15,094	90%
	TOTAL FLOOR AREA (EXCLUDING INDOOR & OUTDOOR AMENITY)				55,315	
	FSR CALCULATION (ON NET AREA) - BUILDING #2					
	RESIDENTIAL (EXCLUDING PARKING)	RESIDENTIAL (Sqft)	RESIDENTIAL CIRCULATION (Sqft)	AMENITY (Sqft)	BUILDABLE (Sqft)	EFFICIENCY
	UPPER FLOOR LVL (INDOOR AMENITY)	3,185	1,062	0	4,247	75%
	SECOND FLOOR LVL	11,725	2,402	1,531	15,658	75%
	THIRD FLOOR LVL	14,025	1,463	0	15,488	91%
	FOURTH FLOOR LVL	13,527	1,463	0	14,990	90%
					50,383	
	TOTAL FLOOR AREA (EXCLUDING INDOOR & OUTDOOR AMENITY)				49,350	
	UNIT COUNT					
	TYPE	NO. OF BR.	AREA	TOTAL UNITS	TOTAL AREA(Sqft)	
	UNIT-A	1BR+DEN	638.00	55	35,090	
	UNIT-A1(ADAPTABLE)	1BR+DEN	638.00	16	10,208	
	UNIT-B	1BR	563.00	17	9,571	
	UNIT-C	2BR	768.00	17	13,056	
	UNIT-C1	1BR+DEN	768.00	2	1,536	
	UNIT-C2	Jr.2BR	720.00	3	2,160	
	UNIT-D	STUDIO	448.00	8	3,584	
	UNIT-E	1BR+DEN	672.00	4	2,688	
	UNIT-F	1BR	567.00	4	2,268	
	UNIT-G	1BR	550.00	2	1,100	
	UNIT-G1	STUDIO	477.00	1	477	
	UNIT-H	STUDIO	470.00	2	940	
	UNIT-J	1BR+DEN	719.00	2	1,438	
	UNIT-K	1BR+DEN	642.00	4	2,568	
	UNIT-K1	1BR+DEN	599.00	1	599	
	UNIT-L	1BR	533.00	1	533	
	UNIT-M	1BR	524.00	3	1,572	
	UNIT-N	1BR	467.00	1	467	
	TOTAL			143	54,765	

OFF STREET PARKING	PARKING REQUIREMENTS BREAKDOWN				
		NO. OF UNITS	PERMITTED / UNIT	REQUIRED STALLS	PROVIDED (@Lower Lvl , Upper Lvl & Parkade Lvl-1)
	Studio	11	1.0/UNIT	11	11
	1BR, 1BR+DEN, 2BR, 2BR+DEN	132	1.5/UNIT	198	198
	TOTAL			209	209
	ACCESSIBLE PARKING		1 FOR EVERY ADAPTABLE UNIT	16	16
	VISITOR'S		10% OF REQUIRED PARKING	20.9 SAY 21	21
	SMALL CAR		20% OF VISITOR'S PARKING	4.2 SAY 4	4
	BICYCLE PARKING(RESIDENTIAL)	143	1 / Unit + 6 Visitor	149	213

AMENITY CALCULATIONS	AMENITIES			
	AMENITY	Sq.m.	Sq.ft.	REMARKS
	REQUIRED	858	9,232	1. Minimum 6 Sq.m. per dwelling unit for first 186 dwelling units.
	PROPOSED INDOOR AMENITY(@UPPER LVL)	142	1,531	
	PROPOSED OUTDOOR AMENITY (@UPPER LVL & MAIN LVL)	682	7,341	
	TOTAL PROVIDED	824	8,872	

ParaMorph

Architecture Inc

308 - 9639 137A Street, Surrey BC V3T 0M1

604-608-0161 | www.paramorph.com

Notes

This drawing, as an instrument of service, is the property of the Architect and may not be reproduced without their permission and unless the reproduction carries their name. All design and other information shown on this drawing are for the use on the specified project only and shall not be used otherwise without written permission of the Architect. Written dimension shall have precedence over scaled dimensions.

2024-12-02

Revised/Comments

2024-11-15

Revised/Comments

2024-07-09

Revised/Comments

2024-06-05

DP Application

2024-05-08

Preliminary Application

2024-04-22

Schematic Sketch

Date

Description

Issues / Revisions

Seal

Project Title

APARTMENT DEVELOPMENT

Project Address

6815 204 STREET
TOL,
BRITISH COLUMBIA

Drawn By

Date

2024-04-22

Checked By

Project ID

PV

LA27_2404


Sheet Title

PROGRAM SUMMARY


Scale

Sheet No.

A-0.3

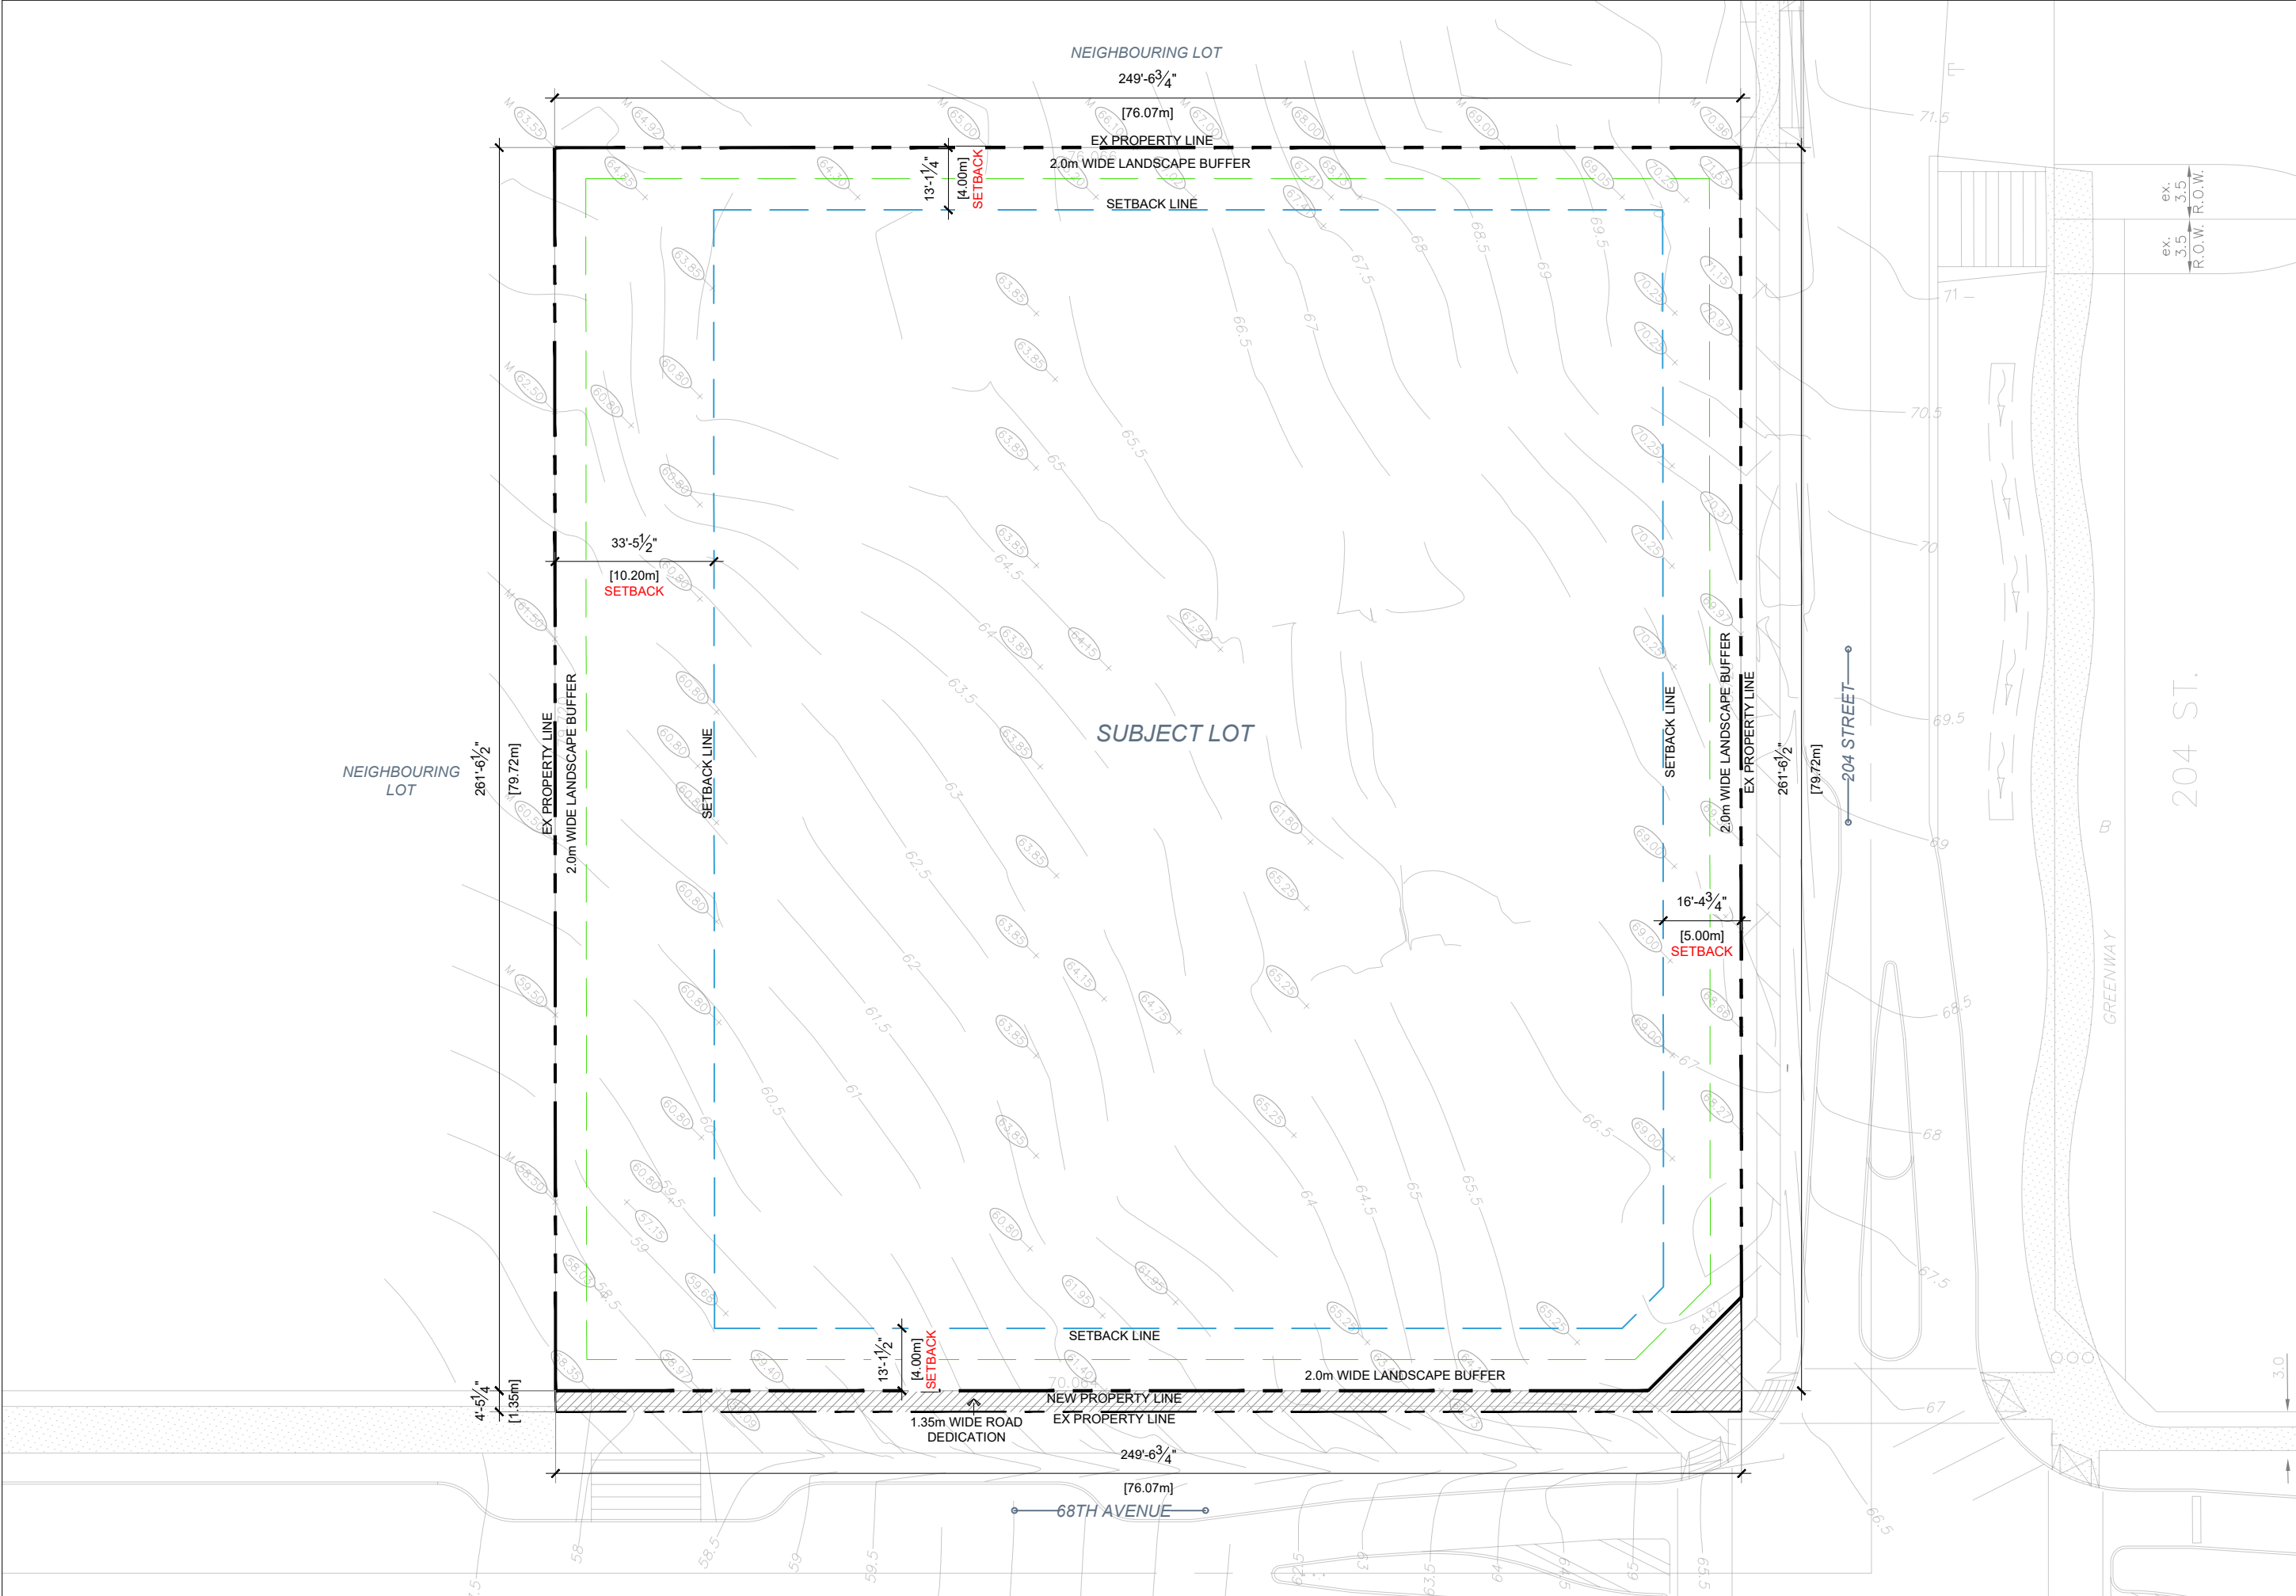

Notes
This drawing, as an instrument of service, is the property of the Architect and may not be reproduced without their permission and unless the reproduction carries their name. All design and other information shown on this drawing are for the use on the specified project only and shall not be used otherwise without written permission of the Architect. Written dimension shall have precedence over scaled dimensions.

 

2024-12-02	Revised/Comments
2024-11-15	Revised/Comments
2024-07-09	Revised/Comments
2024-06-05	DP Application
2024-05-08	Preliminary Application
2024-04-22	Schematic Sketch
Date	Description

Issues / Revisions

Seal

Project Title

**APARTMENT
DEVELOPMENT**

Project Address

**6815 204 STREET
TOL,
BRITISH COLUMBIA**

Drawn By

Date

2024-04-22

Checked By

Project ID

LA27_2404

Sheet Title


BASE PLAN

Scale


1/32" = 1'-0"

Sheet No.

A-0.4

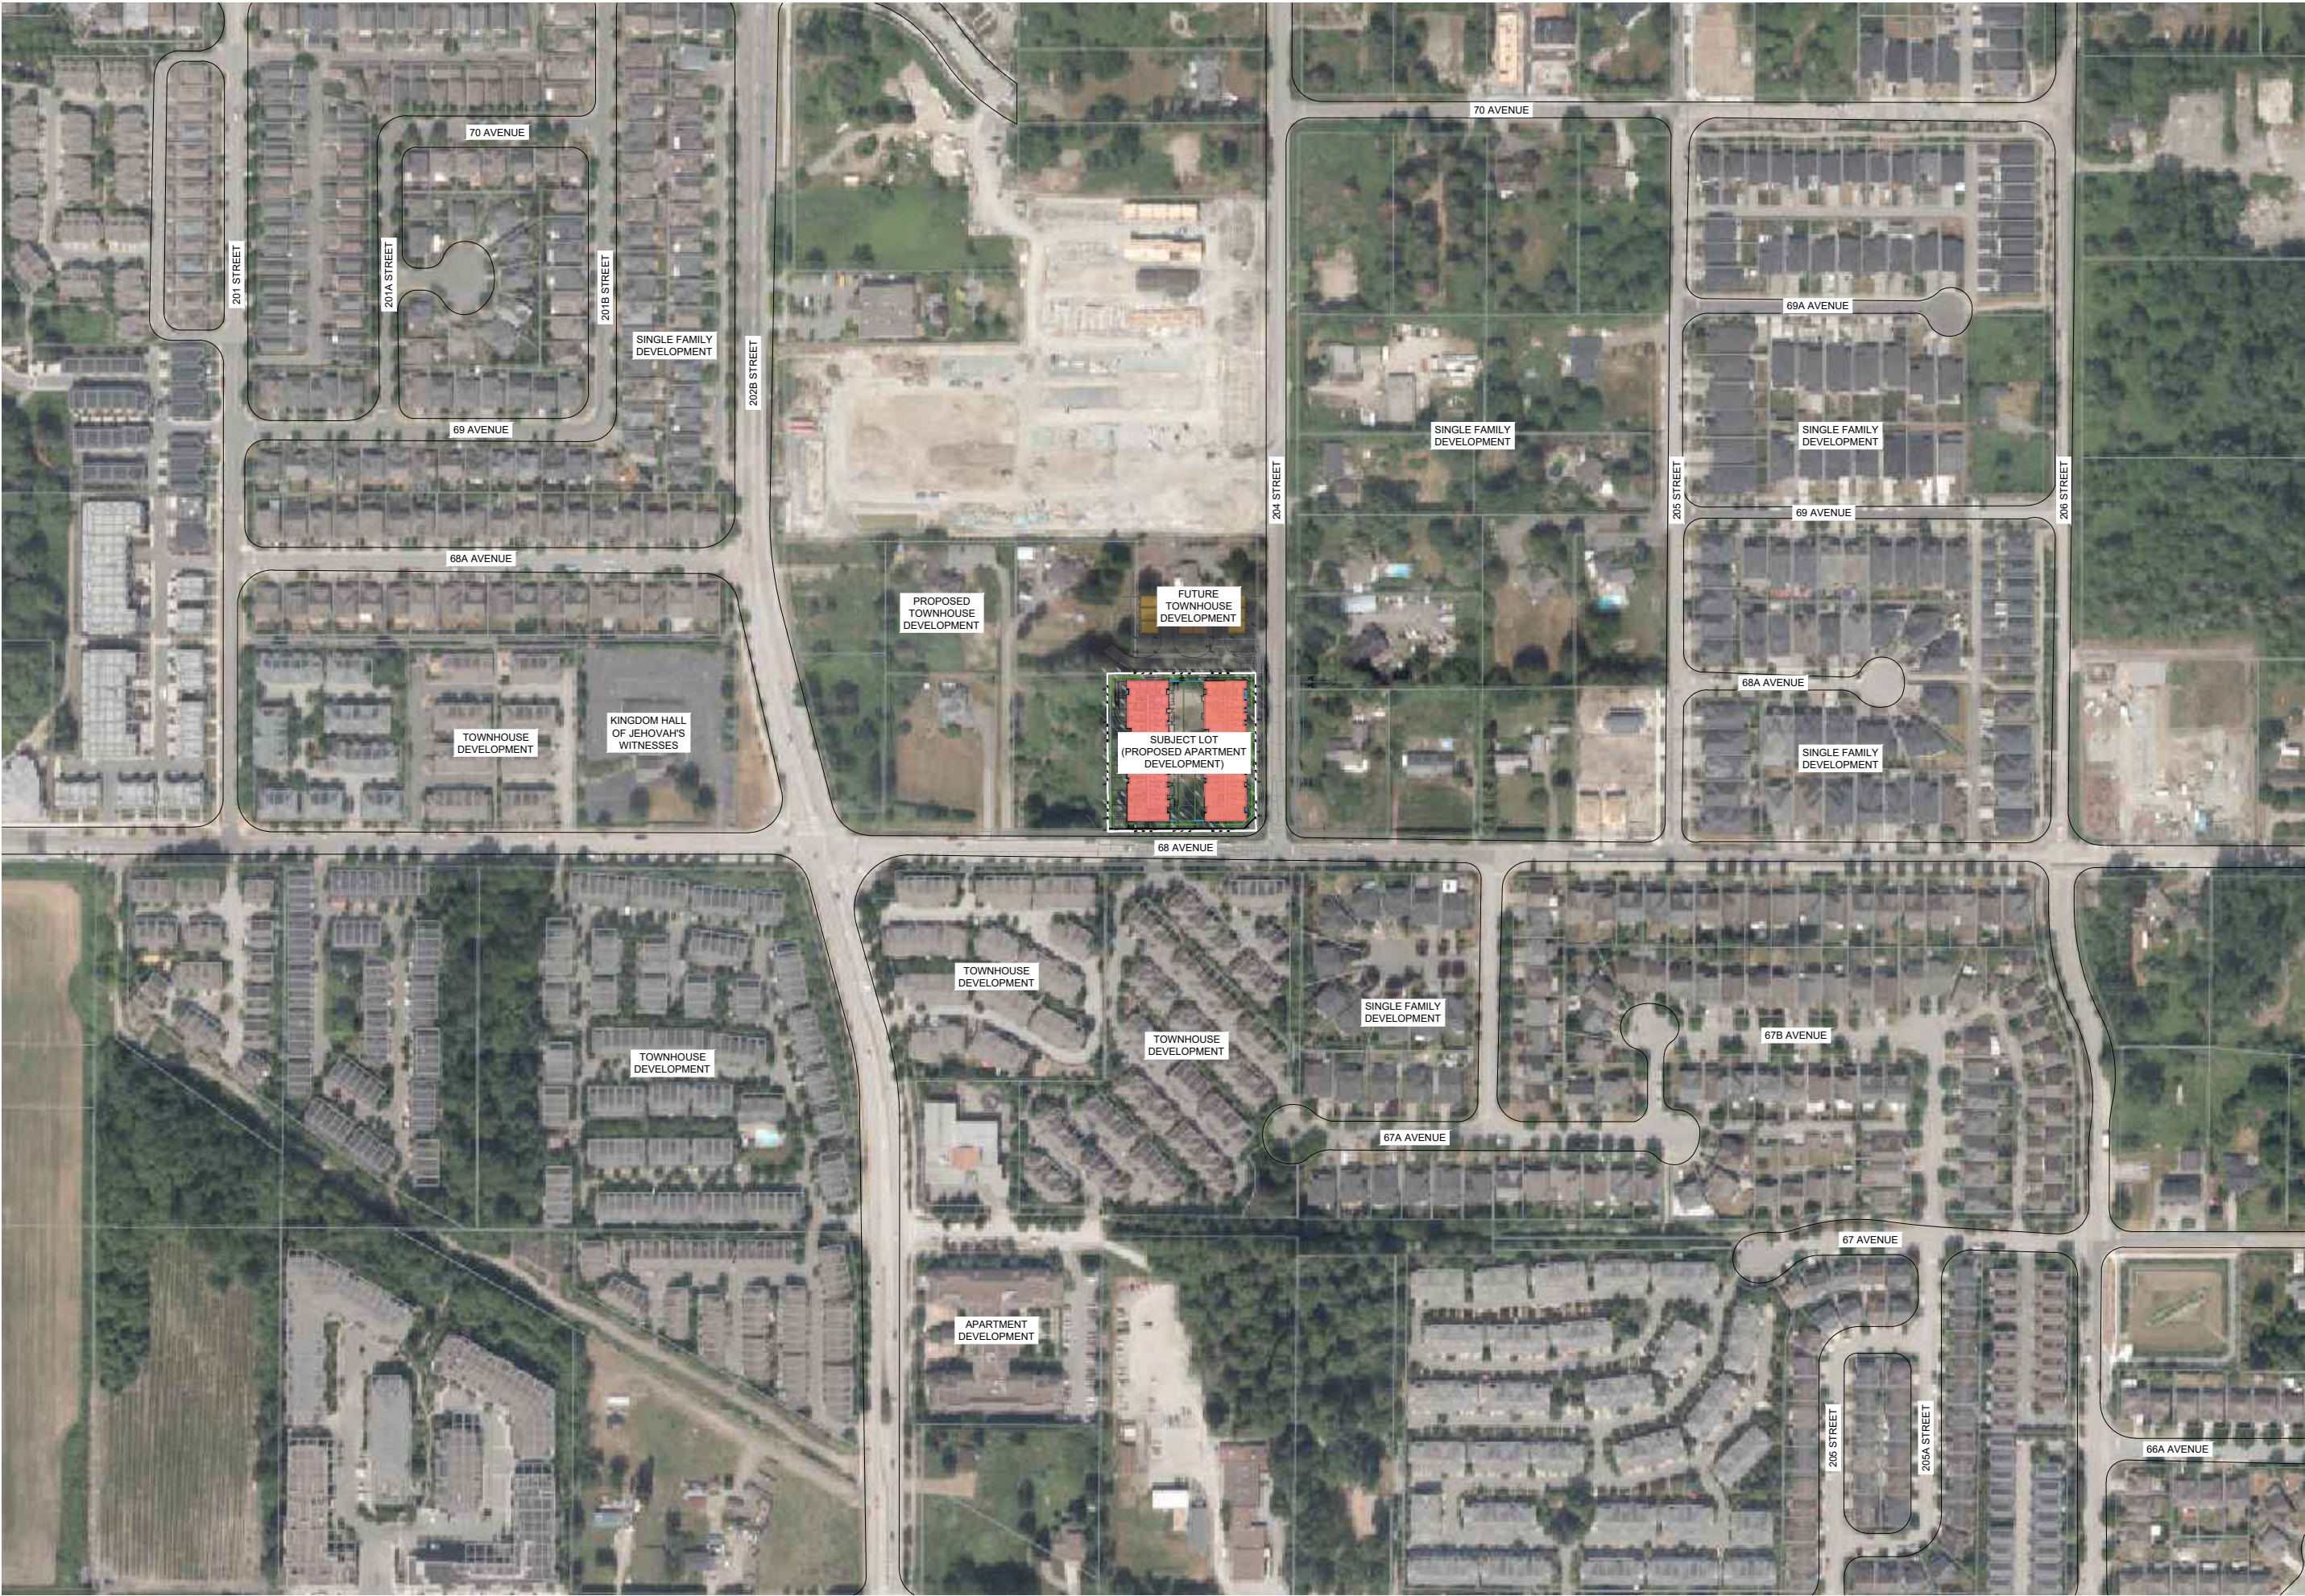

Notes
This drawing, as an instrument of service, is the property of the Architect and may not be reproduced without their permission and unless the reproduction carries their name. All design and other information shown on this drawing are for the use on the specified project only and shall not be used otherwise without written permission of the Architect. Written dimension shall have precedence over scaled dimensions.

 

2024-12-02	Revised/Comments
2024-11-15	Revised/Comments
2024-07-09	Revised/Comments
2024-06-05	DP Application
2024-05-08	Preliminary Application
2024-04-22	Schematic Sketch
Date	Description

Issues / Revisions

Seal

Project Title

**APARTMENT
DEVELOPMENT**

Project Address

**6815 204 STREET
TOL,
BRITISH COLUMBIA**

Drawn By

Date

2024-04-22

Checked By

Project ID

LA27_2404

Sheet Title


**REGIONAL
CONTEXT PLAN**

Scale


1/32" = 1'-0"

Sheet No.

A-0.5

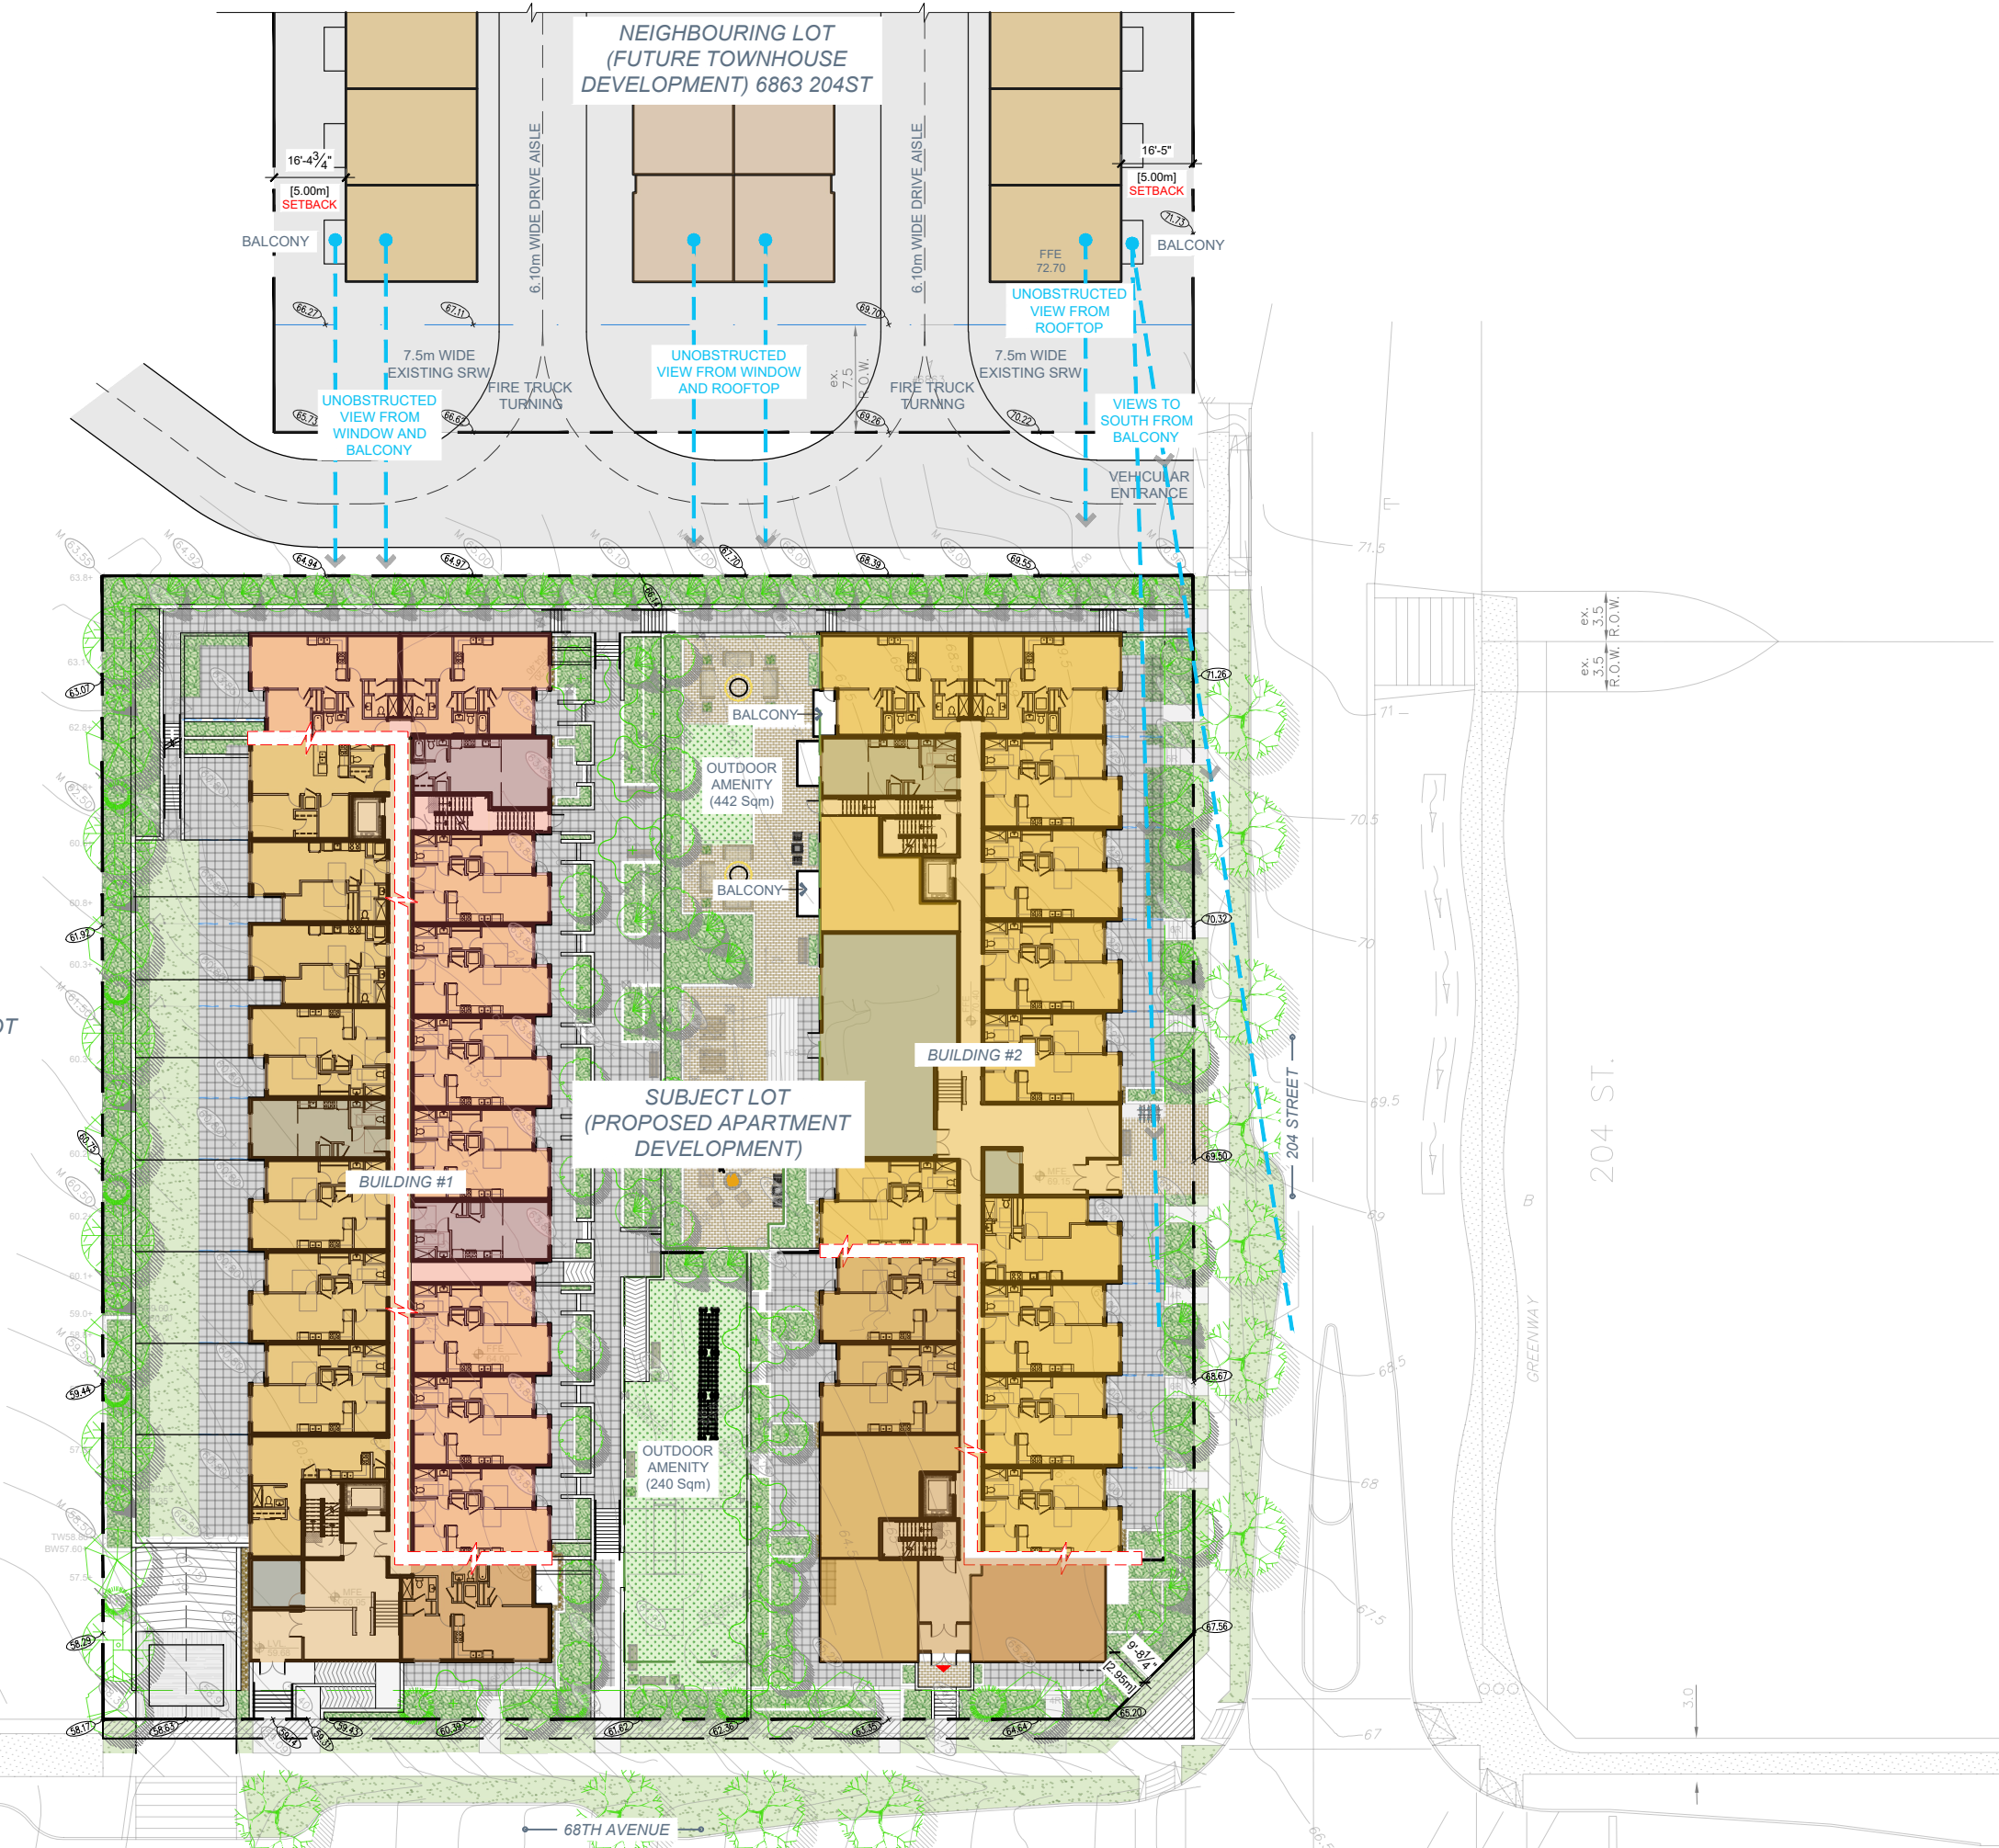

Notes
This drawing, as an instrument of service, is the property of the Architect and may not be reproduced without their permission and unless the reproduction carries their name. All design and other information shown on this drawing are for the use on the specified project only and shall not be used otherwise without written permission of the Architect. Written dimension shall have precedence over scaled dimensions.

 

2024-12-02	Revised/Comments
2024-11-15	Revised/Comments
2024-07-09	Revised/Comments
2024-06-05	DP Application
2024-05-08	Preliminary Application
2024-04-22	Schematic Sketch
Date	Description

Issues / Revisions

Seal

Project Title

**APARTMENT
DEVELOPMENT**

Project Address

**6815 204 STREET
TOL,
BRITISH COLUMBIA**

Drawn By

Date

2024-04-22

Checked By

Project ID

LA27_2404

Sheet Title

CONTEXT PLAN

Scale


1/32" = 1'-0"

Sheet No.

A-0.6



Notes
This drawing, as an instrument of service, is the property of the Architect and may not be reproduced without their permission and unless the reproduction carries their name. All design and other information shown on this drawing are for the use on the specified project only and shall not be used otherwise without written permission of the Architect. Written dimension shall have precedence over scaled dimensions.

 

2024-12-02	Revised/Comments
2024-11-15	Revised/Comments
2024-07-09	Revised/Comments
2024-06-05	DP Application
2024-05-08	Preliminary Application
2024-04-22	Schematic Sketch
Date	Description

Issues / Revisions

Seal

Project Title

**APARTMENT
DEVELOPMENT**

Project Address

**6815 204 STREET
TOL,
BRITISH COLUMBIA**

Drawn By

Date

Checked By

Project ID

Sheet Title


SITE PLAN

Scale


1/32" = 1'-0"

Sheet No.

A-1.0

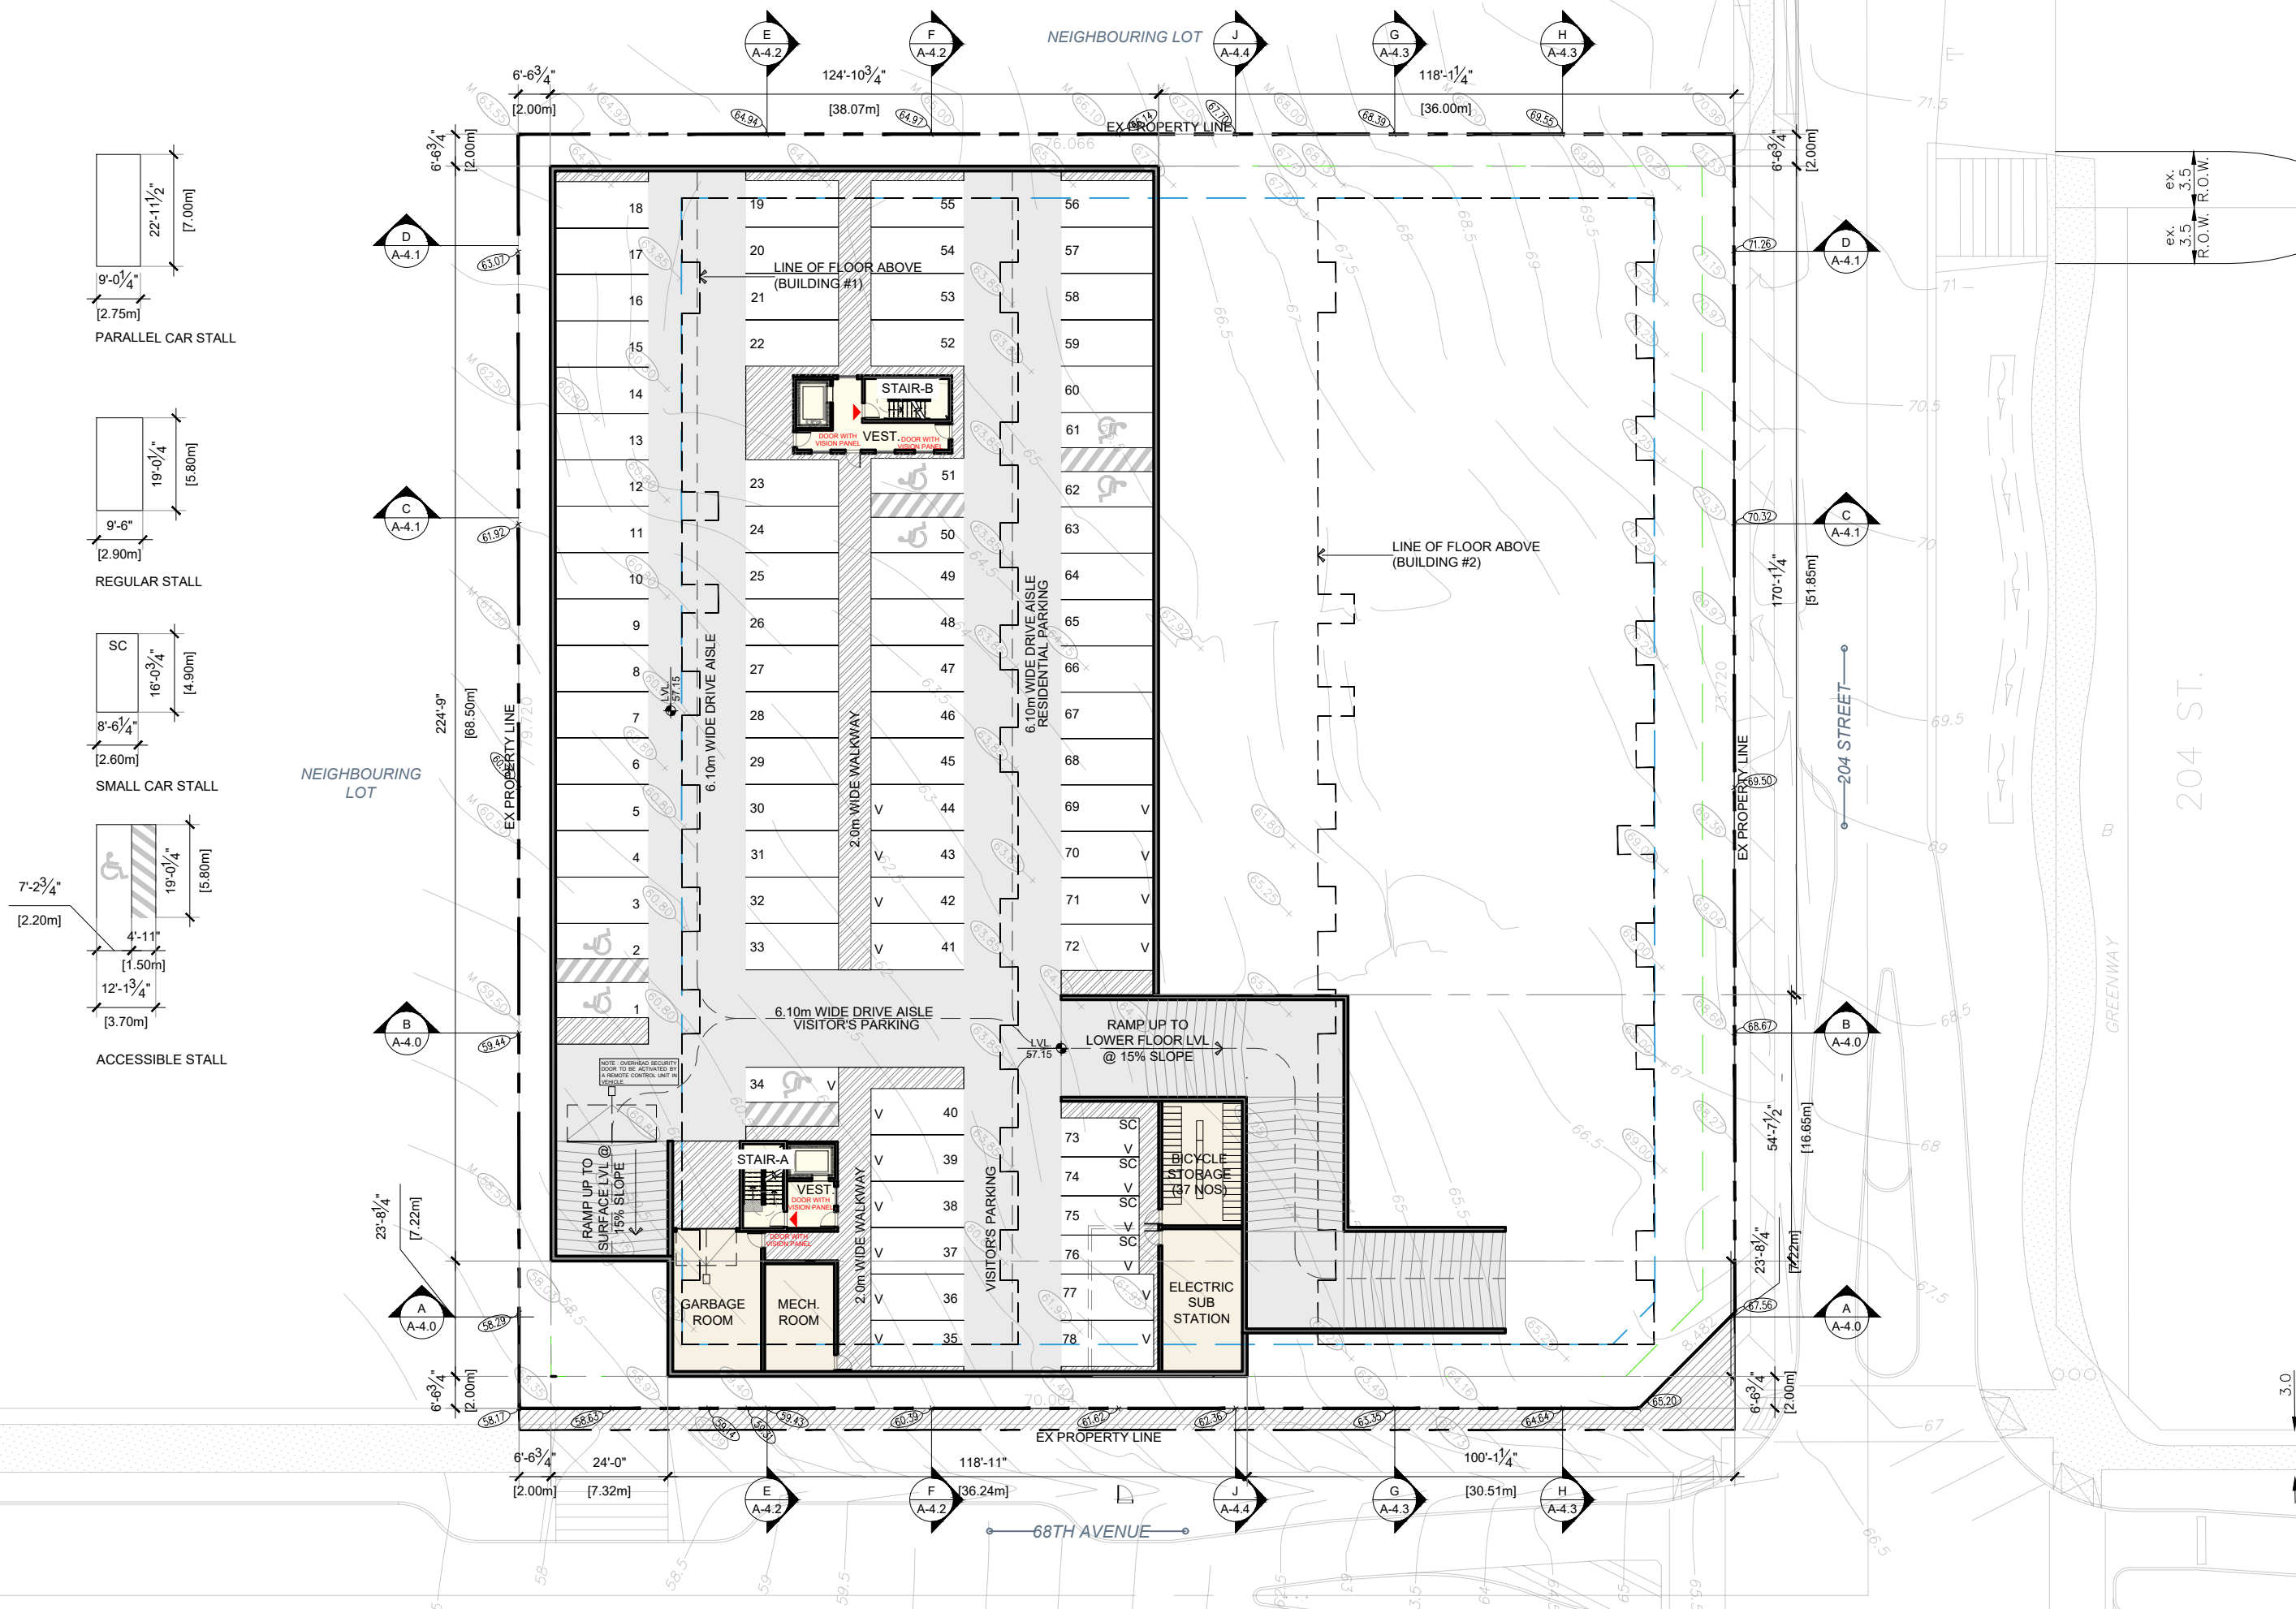

Notes
This drawing, as an instrument of service, is the property of the Architect and may not be reproduced without their permission and unless the reproduction carries their name. All design and other information shown on this drawing are for the use on the specified project only and shall not be used otherwise without written permission of the Architect. Written dimension shall have precedence over scaled dimensions.

 

2024-12-02	Revised/Comments
2024-11-15	Revised/Comments
2024-07-09	Revised/Comments
2024-06-05	DP Application
2024-05-08	Preliminary Application
2024-04-22	Schematic Sketch
Date	Description

Issues / Revisions

Seal

Project Title

**APARTMENT
DEVELOPMENT**

Project Address

**6815 204 STREET
TOL,
BRITISH COLUMBIA**

Drawn By

Date

Checked By

Project ID

Sheet Title

**PARKADE LVL. 1
FLOOR PLAN**


Scale

1/32" = 1'-0"

Sheet No.

A-2.0

Notes
This drawing, as an instrument of service, is the property of the Architect and may not be reproduced without their permission and unless the reproduction carries their name. All design and other information shown on this drawing are for the use on the specified project only and shall not be used otherwise without written permission of the Architect. Written dimension shall have precedence over scaled dimensions.

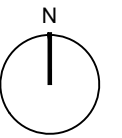

2024-12-02	Revised/Comments
2024-11-15	Revised/Comments
2024-07-09	Revised/Comments
2024-06-05	DP Application
2024-05-08	Preliminary Application
2024-04-22	Schematic Sketch
Date	Description

Issues / Revisions

Seal

Project Title

**APARTMENT
DEVELOPMENT**

Project Address
**6815 204 STREET
TOL,
BRITISH COLUMBIA**

Drawn By	Date 2024-04-22
Checked By PV	Project ID LA27_2404


Sheet Title

LOWER
FLOOR LVL.

Scale


Sheet No.

A-2.1

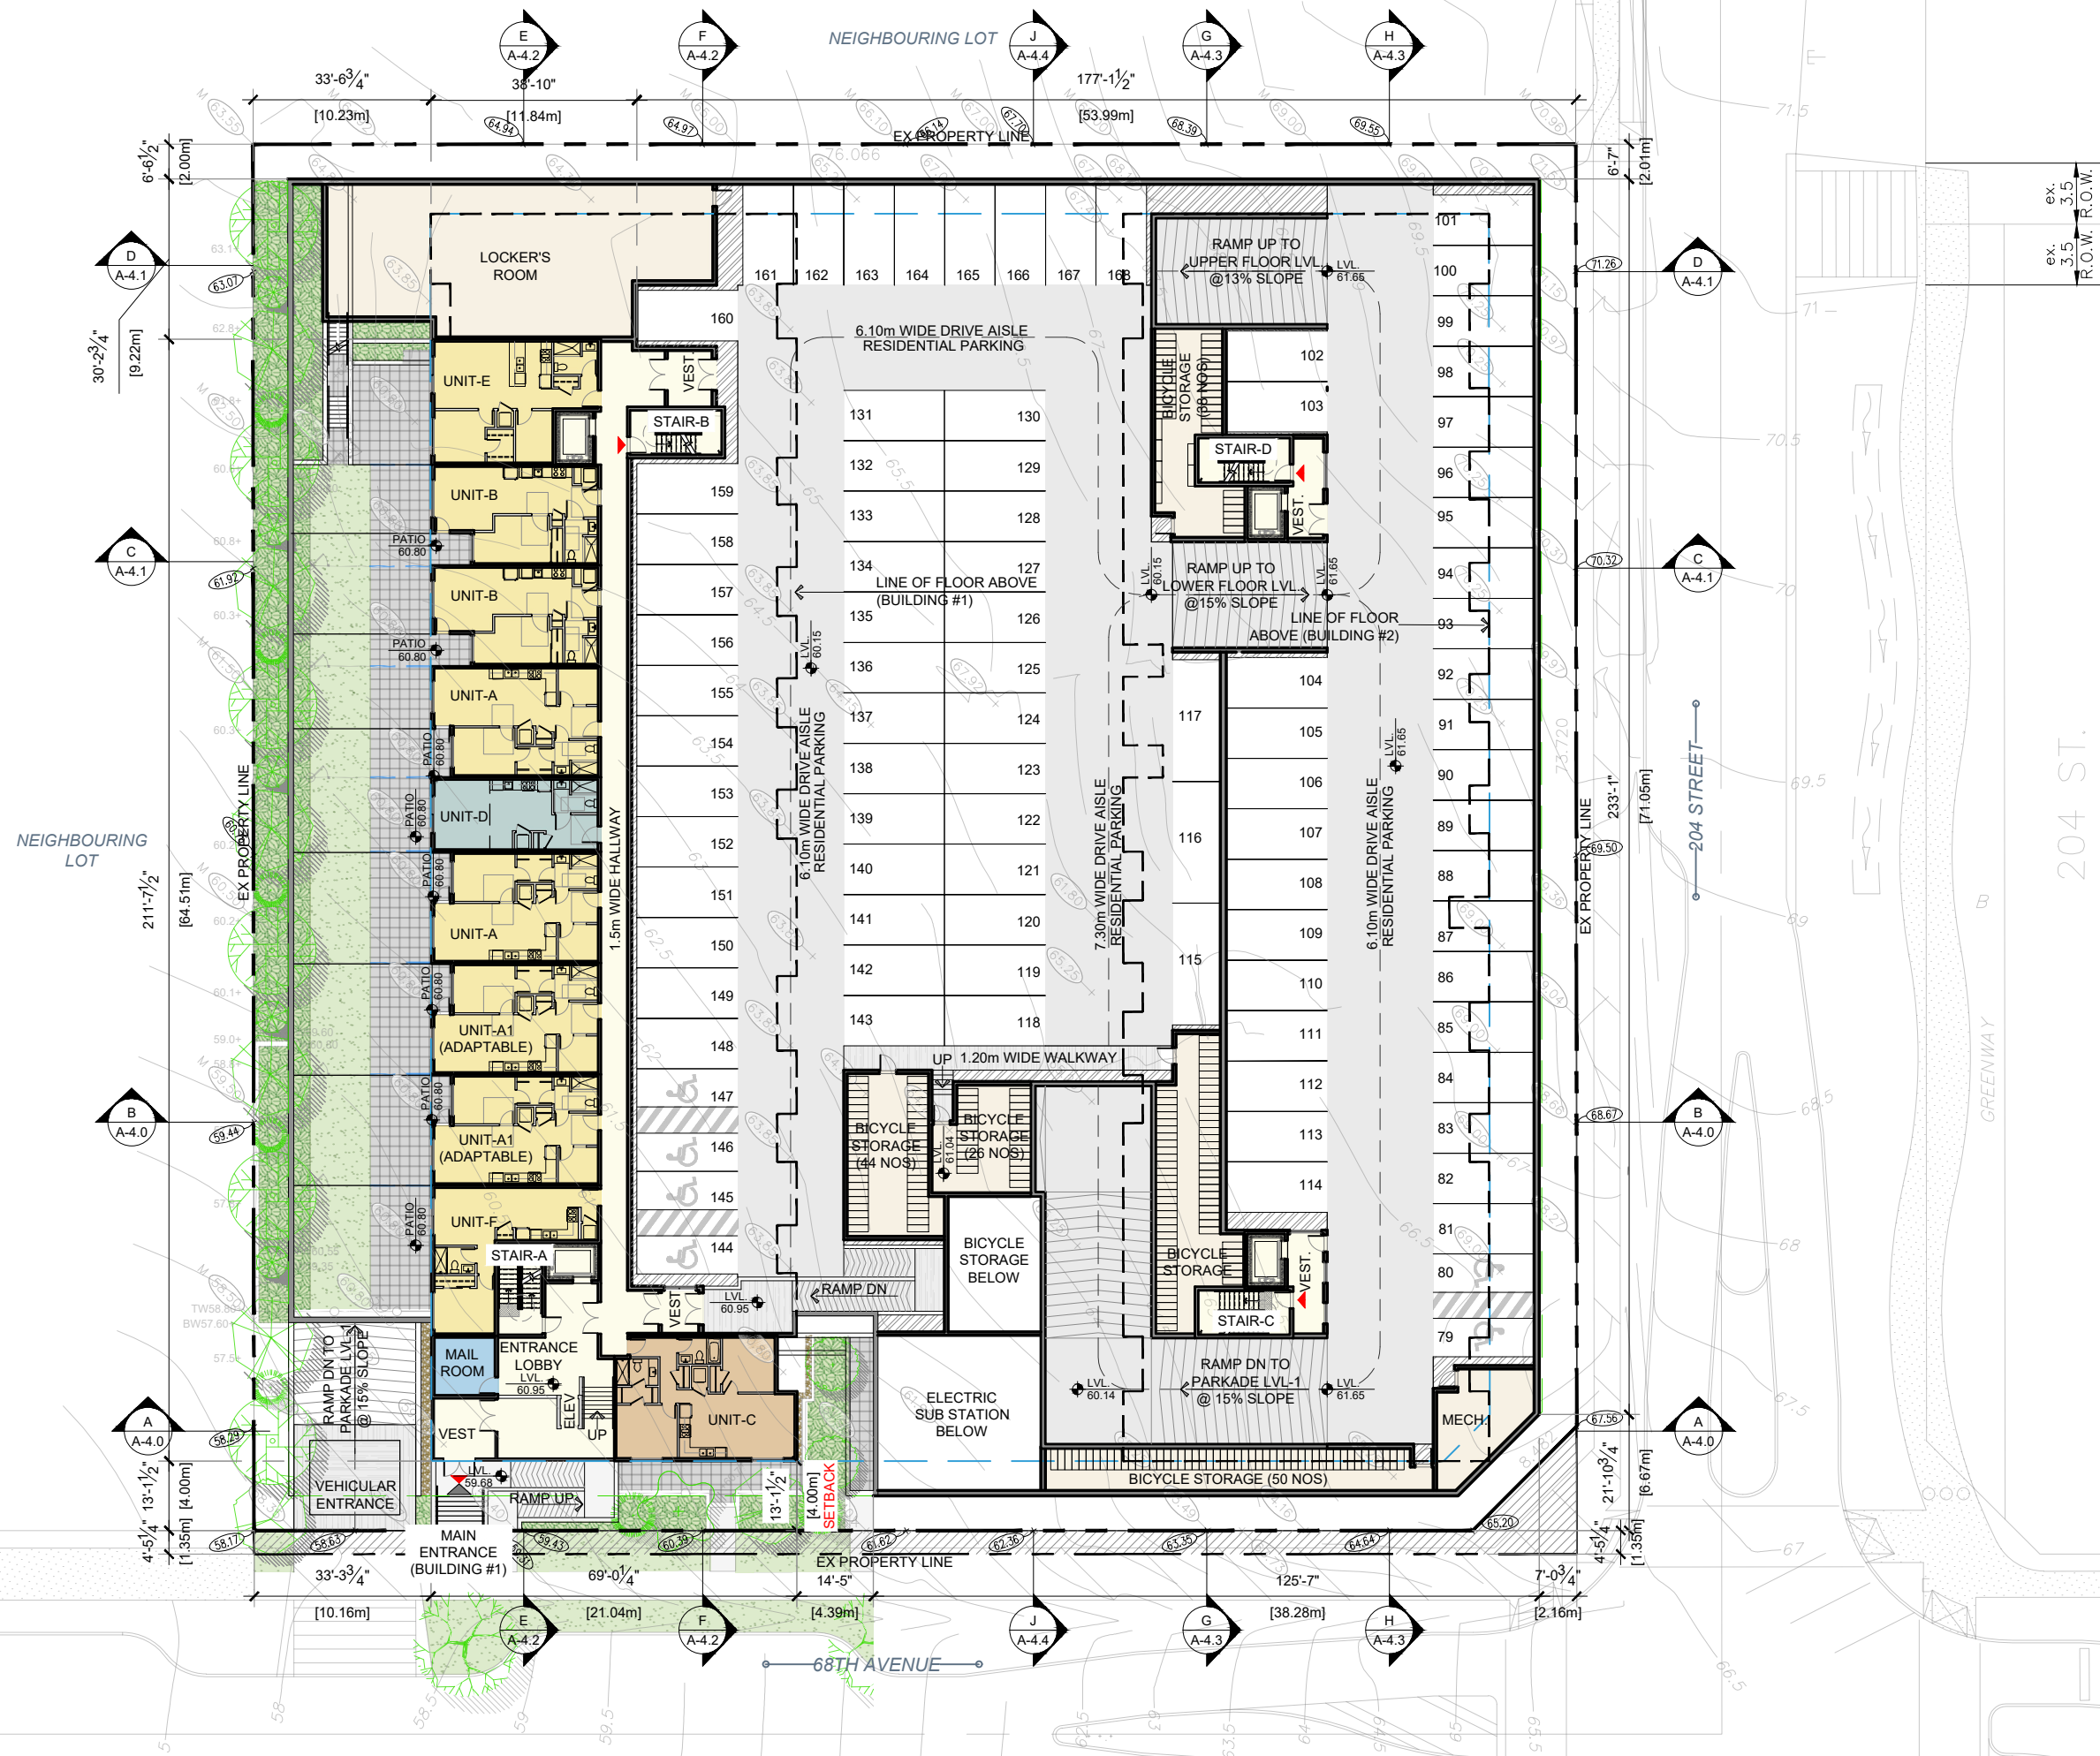



Notes
This drawing, as an instrument of service, is the property of the Architect and may not be reproduced without their permission and unless the reproduction carries their name. All design and other information shown on this drawing are for the use on the specified project only and shall not be used otherwise without written permission of the Architect. Written dimension shall have precedence over scaled dimensions.

 

2024-12-02	Revised/Comments
2024-11-15	Revised/Comments
2024-07-09	Revised/Comments
2024-06-05	DP Application
2024-05-08	Preliminary Application
2024-04-22	Schematic Sketch
Date	Description

Issues / Revisions

Seal

Project Title

**APARTMENT
DEVELOPMENT**

Project Address

**6815 204 STREET
TOL,
BRITISH COLUMBIA**

Drawn By

Date

Checked By

Project ID

Sheet Title

**UPPER
FLOOR LVL.**

Scale


1/32" = 1'-0"

Sheet No.

A-2.2



Notes
This drawing, as an instrument of service, is the property of the Architect and may not be reproduced without their permission and unless the reproduction carries their name. All design and other information shown on this drawing are for the use on the specified project only and shall not be used otherwise without written permission of the Architect. Written dimension shall have precedence over scaled dimensions.

 

2024-12-02	Revised/Comments
2024-11-15	Revised/Comments
2024-07-09	Revised/Comments
2024-06-05	DP Application
2024-05-08	Preliminary Application
2024-04-22	Schematic Sketch
Date	Description

Issues / Revisions

Seal

Project Title

**APARTMENT
DEVELOPMENT**

Project Address

**6815 204 STREET
TOL,
BRITISH COLUMBIA**

Drawn By

Date

2024-04-22

Checked By

Project ID

LA27_2404

Sheet Title

**MEZZANINE
FLOOR LVL.**


Scale

1/32" = 1'-0"

Sheet No.

A-2.3

Notes
This drawing, as an instrument of service, is the property of the Architect and may not be reproduced without their permission and unless the reproduction carries their name. All design and other information shown on this drawing are for the use on the specified project only and shall not be used otherwise without written permission of the Architect. Written dimension shall have precedence over scaled dimensions.

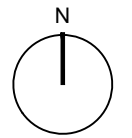

2024-12-02	Revised/Comments
2024-11-15	Revised/Comments
2024-07-09	Revised/Comments
2024-06-05	DP Application
2024-05-08	Preliminary Application
2024-04-22	Schematic Sketch
Date	Description

Issues / Revisions

Seal

Project Title

**APARTMENT
DEVELOPMENT**

Project Address
**6815 204 STREET
TOL,
BRITISH COLUMBIA**

Drawn By	Date 2024-04-22
Checked By PV	Project ID LA27_2404

Sheet Title

**SECOND
FLOOR LVL.**

Scale	
-------	--


Sheet No.

A-2.4





Notes
This drawing, as an instrument of service, is the property of the Architect and may not be reproduced without their permission and unless the reproduction carries their name. All design and other information shown on this drawing are for the use on the specified project only and shall not be used otherwise without written permission of the Architect. Written dimension shall have precedence over scaled dimensions.

 

2024-12-02	Revised/Comments
2024-11-15	Revised/Comments
2024-07-09	Revised/Comments
2024-06-05	DP Application
2024-05-08	Preliminary Application
2024-04-22	Schematic Sketch
Date	Description

Issues / Revisions

Seal

Project Title

**APARTMENT
DEVELOPMENT**

Project Address

**6815 204 STREET
TOL,
BRITISH COLUMBIA**

Drawn By

Date

Checked By

Project ID

Sheet Title

**THIRD
FLOOR LVL.**

Scale


1/32" = 1'-0"

Sheet No.

A-2.5



Notes
This drawing, as an instrument of service, is the property of the Architect and may not be reproduced without their permission and unless the reproduction carries their name. All design and other information shown on this drawing are for the use on the specified project only and shall not be used otherwise without written permission of the Architect. Written dimension shall have precedence over scaled dimensions.

 

2024-12-02	Revised/Comments
2024-11-15	Revised/Comments
2024-07-09	Revised/Comments
2024-06-05	DP Application
2024-05-08	Preliminary Application
2024-04-22	Schematic Sketch
Date	Description

Issues / Revisions

Seal

Project Title
**APARTMENT
DEVELOPMENT**

Project Address
**6815 204 STREET
TOL,
BRITISH COLUMBIA**

Drawn By
Date
2024-04-22

Checked By
PV
Project ID
LA27_2404

Sheet Title

**FOURTH
FLOOR LVL.**


Scale
1/32" = 1'-0"

Sheet No.

A-2.6

Notes
This drawing, as an instrument of service, is the property of the Architect and may not be reproduced without their permission and unless the reproduction carries their name. All design and other information shown on this drawing are for the use on the specified project only and shall not be used otherwise without written permission of the Architect. Written dimension shall have precedence over scaled dimensions.

Key Plan

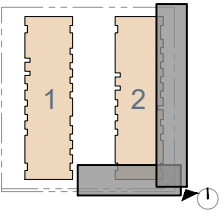

2024-12-02	Revised/Comments
2024-11-15	Revised/Comments
2024-07-09	Revised/Comments
2024-06-05	DP Application
2024-05-08	Preliminary Application
2024-04-22	Schematic Sketch
Date	Description

Issues / Revisions

Seal

Project Title

APARTMENT
DEVELOPMENT

Project Address

6815 204 STREET
TOL,
BRITISH COLUMBIA

Drawn By	Date 2024-04-22
Checked By PV	Project ID LA27_2404

Sheet Title

PERSPECTIVES

Scale

N.T.S

Sheet No.

A-3.0




1 PERSPECTIVE VIEW
ALONG 68 AVENUE & 204 STREET



1 PERSPECTIVE VIEW
ALONG 68 AVENUE

Notes
This drawing, as an instrument of service, is the property of the Architect and may not be reproduced without their permission and unless the reproduction carries their name. All design and other information shown on this drawing are for the use on the specified project only and shall not be used otherwise without written permission of the Architect. Written dimension shall have precedence over scaled dimensions.

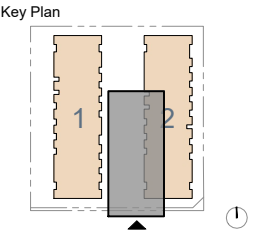

2024-12-02	Revised/Comments
2024-11-15	Revised/Comments
2024-07-09	Revised/Comments
2024-06-05	DP Application
2024-05-08	Preliminary Application
2024-04-22	Schematic Sketch
Date	Description

Issues / Revisions

Seal

Project Title
**APARTMENT
DEVELOPMENT**

Project Address
**6815 204 STREET
TOL,
BRITISH COLUMBIA**

Drawn By	Date 2024-04-22
Checked By PV	Project ID LA27_2404

Sheet Title

PERSPECTIVES

Scale
N.T.S

Sheet No.


A-3.1



1 PERSPECTIVE VIEW
ALONG 204 STREET

Notes
This drawing, as an instrument of service, is the property of the Architect and may not be reproduced without their permission and unless the reproduction carries their name. All design and other information shown on this drawing are for the use on the specified project only and shall not be used otherwise without written permission of the Architect. Written dimension shall have precedence over scaled dimensions.

Key Plan

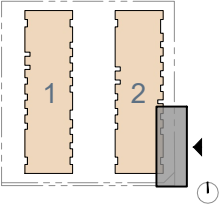

2024-12-02	Revised/Comments
2024-11-15	Revised/Comments
2024-07-09	Revised/Comments
2024-06-05	DP Application
2024-05-08	Preliminary Application
2024-04-22	Schematic Sketch
Date	Description

Issues / Revisions

Seal

Project Title

APARTMENT
DEVELOPMENT

Project Address

6815 204 STREET
TOL,
BRITISH COLUMBIA

Drawn By	Date
Checked By	Project ID
PV	LA27_2404

Sheet Title

PERSPECTIVES

Scale

N.T.S

Sheet No.


A-3.2



1 PERSPECTIVE VIEW
ALONG 204 STREET

Notes
This drawing, as an instrument of service, is the property of the Architect and may not be reproduced without their permission and unless the reproduction carries their name. All design and other information shown on this drawing are for the use on the specified project only and shall not be used otherwise without written permission of the Architect. Written dimension shall have precedence over scaled dimensions.

Key Plan

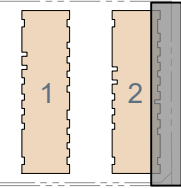

2024-12-02	Revised/Comments
2024-11-15	Revised/Comments
2024-07-09	Revised/Comments
2024-06-05	DP Application
2024-05-08	Preliminary Application
2024-04-22	Schematic Sketch
Date	Description

Issues / Revisions

Seal

Project Title

APARTMENT
DEVELOPMENT

Project Address

6815 204 STREET
TOL,
BRITISH COLUMBIA

Drawn By	Date 2024-04-22
Checked By PV	Project ID LA27_2404

Sheet Title

PERSPECTIVES

Scale

N.T.S

Sheet No.


A-3.3

December 2, 2024



1 PERSPECTIVE VIEW
ALONG 204 STREET

Notes
This drawing, as an instrument of service, is the property of the Architect and may not be reproduced without their permission and unless the reproduction carries their name. All design and other information shown on this drawing are for the use on the specified project only and shall not be used otherwise without written permission of the Architect. Written dimension shall have precedence over scaled dimensions.

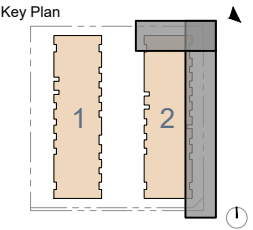

2024-12-02	Revised/Comments
2024-11-15	Revised/Comments
2024-07-09	Revised/Comments
2024-06-05	DP Application
2024-05-08	Preliminary Application
2024-04-22	Schematic Sketch
Date	Description

Issues / Revisions

Seal

Project Title

APARTMENT
DEVELOPMENT

Project Address

6815 204 STREET
TOL,
BRITISH COLUMBIA

Drawn By	Date 2024-04-22
Checked By PV	Project ID LA27_2404

Sheet Title

PERSPECTIVES

Scale

N.T.S

Sheet No.


A-3.4



1 PERSPECTIVE VIEW
ALONG 68 AVENUE

Notes
This drawing, as an instrument of service, is the property of the Architect and may not be reproduced without their permission and unless the reproduction carries their name. All design and other information shown on this drawing are for the use on the specified project only and shall not be used otherwise without written permission of the Architect. Written dimension shall have precedence over scaled dimensions.

Key Plan

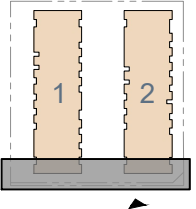

2024-12-02	Revised/Comments
2024-11-15	Revised/Comments
2024-07-09	Revised/Comments
2024-06-05	DP Application
2024-05-08	Preliminary Application
2024-04-22	Schematic Sketch
Date	Description

Issues / Revisions

Seal

Project Title

APARTMENT
DEVELOPMENT

Project Address

6815 204 STREET
TOL,
BRITISH COLUMBIA

Drawn By	Date 2024-04-22
Checked By PV	Project ID LA27_2404

Sheet Title

PERSPECTIVES

Scale

N.T.S

Sheet No.


A-3.5



1 PERSPECTIVE VIEW
ALONG 68 AVENUE

Notes
This drawing, as an instrument of service, is the property of the Architect and may not be reproduced without their permission and unless the reproduction carries their name. All design and other information shown on this drawing are for the use on the specified project only and shall not be used otherwise without written permission of the Architect. Written dimension shall have precedence over scaled dimensions.

Key Plan

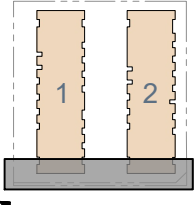

2024-12-02	Revised/Comments
2024-11-15	Revised/Comments
2024-07-09	Revised/Comments
2024-06-05	DP Application
2024-05-08	Preliminary Application
2024-04-22	Schematic Sketch
Date	Description

Issues / Revisions

Seal

Project Title

**APARTMENT
DEVELOPMENT**

Project Address

**6815 204 STREET
TOL,
BRITISH COLUMBIA**

Drawn By	Date 2024-04-22
Checked By PV	Project ID LA27_2404

Sheet Title

PERSPECTIVES

Scale

N.T.S


Sheet No.

A-3.6



1 PERSPECTIVE VIEW
ALONG 68 AVENUE

Notes
This drawing, as an instrument of service, is the property of the Architect and may not be reproduced without their permission and unless the reproduction carries their name. All design and other information shown on this drawing are for the use on the specified project only and shall not be used otherwise without written permission of the Architect. Written dimension shall have precedence over scaled dimensions.

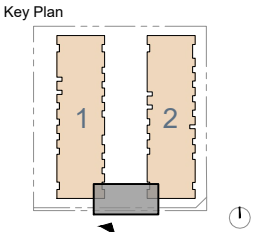

2024-12-02	Revised/Comments
2024-11-15	Revised/Comments
2024-07-09	Revised/Comments
2024-06-05	DP Application
2024-05-08	Preliminary Application
2024-04-22	Schematic Sketch
Date	Description

Issues / Revisions

Seal

Project Title
**APARTMENT
DEVELOPMENT**

Project Address
**6815 204 STREET
TOL,
BRITISH COLUMBIA**

Drawn By	Date 2024-04-22
Checked By PV	Project ID LA27_2404

Sheet Title

PERSPECTIVES


Scale
N.T.S

Sheet No.


A-3.7



1- Fiber Cement Panelling with Reveal
Color to Match: Benjamin Moore
BURNT RUSSET 042

 

2- Fiber Cement Panelling with Reveal
Color to Match: Benjamin Moore
White 2126-70 Chalk White

 

3- Fiber Cement Panelling with Reveal
Color to Match: Benjamin Moore
Graphite 1603



4- Aluminum Composite Paneling:
Color: Longboard Architectural
Products - Hemlock(lux)



5- Face Brick
Reference Name: Interstate Brick
Pewter.



6- Double Glazed Windows
Color to Match: Benjamin Moore Black
Ink 2127-20
Glass: Clear



Notes
This drawing, as an instrument of service, is the property of the Architect and may not be reproduced without their permission and unless the reproduction carries their name. All design and other information shown on this drawing are for the use on the specified project only and shall not be used otherwise without written permission of the Architect. Written dimension shall have precedence over scaled dimensions.

2024-12-02	Revised/Comments
2024-11-15	Revised/Comments
2024-07-09	Revised/Comments
2024-06-05	DP Application
2024-05-08	Preliminary Application
2024-04-22	Schematic Sketch
Date	Description

Issues / Revisions

Seal

Project Title
**APARTMENT
DEVELOPMENT**

Project Address
**6815 204 STREET
TOL,
BRITISH COLUMBIA**

Drawn By	Date
Checked By	Project ID
PV	LA27_2404


Sheet Title
**MATERIAL
BOARD**

Scale
N.T.S

Sheet No.
A-3.8

Notes
This drawing, as an instrument of service, is the property of the Architect and may not be reproduced without their permission and unless the reproduction carries their name. All design and other information shown on this drawing are for the use on the specified project only and shall not be used otherwise without written permission of the Architect. Written dimension shall have precedence over scaled dimensions.

Key Plan

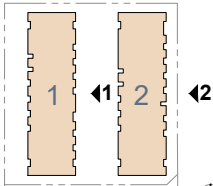

2024-12-02	Revised/Comments
2024-11-15	Revised/Comments
2024-07-09	Revised/Comments
2024-06-05	DP Application
2024-05-08	Preliminary Application
2024-04-22	Schematic Sketch
Date	Description

Issues / Revisions

Seal

Project Title

APARTMENT
DEVELOPMENT

Project Address

6815 204 STREET
TOL,
BRITISH COLUMBIA

Drawn By

Date

Checked By

Project ID

Sheet Title

ELEVATION

Scale

N.T.S

Sheet No.

A-3.9




1 EAST ELEVATION (BUILDING-1)
N.T.S



2 EAST ELEVATION (BUILDING-2)
ALONG 68 AVENUE & 204 STREET

Notes
This drawing, as an instrument of service, is the property of the Architect and may not be reproduced without their permission and unless the reproduction carries their name. All design and other information shown on this drawing are for the use on the specified project only and shall not be used otherwise without written permission of the Architect. Written dimension shall have precedence over scaled dimensions.

Key Plan

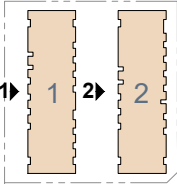

2024-12-02	Revised/Comments
2024-11-15	Revised/Comments
2024-07-09	Revised/Comments
2024-06-05	DP Application
2024-05-08	Preliminary Application
2024-04-22	Schematic Sketch
Date	Description

Issues / Revisions

Seal

Project Title

APARTMENT
DEVELOPMENT

Project Address

6815 204 STREET
TOL,
BRITISH COLUMBIA

Drawn By

Date

Checked By

Project ID

Sheet Title

ELEVATION

Scale


N.T.S

Sheet No.

A-3.10



1 WEST ELEVATION (BUILDING-1)
N.T.S

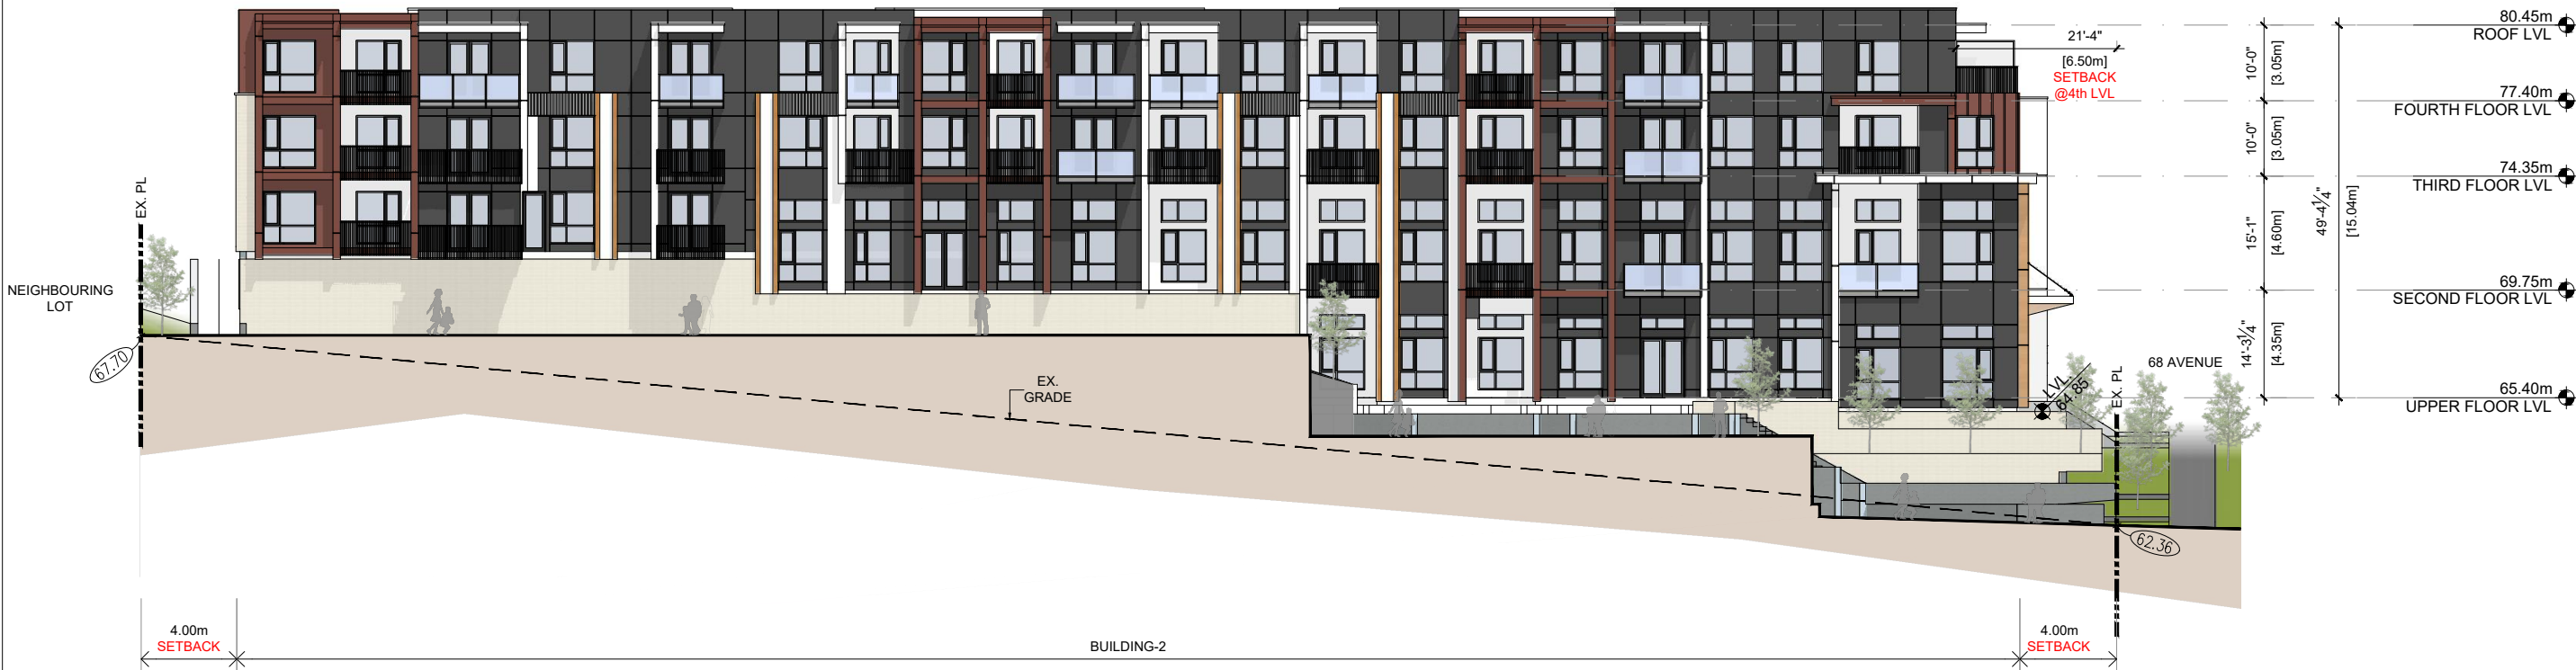

2 WEST ELEVATION (BUILDING-2)
N.T.S



1 SOUTH ELEVATION (BUILDING-1)
N.T.S



2 SOUTH ELEVATION (BUILDING-2)
N.T.S




3 NORTH ELEVATION (BUILDING-2)
N.T.S



4 NORTH ELEVATION (BUILDING-1)
N.T.S

Notes
This drawing, as an instrument of service, is the property of the Architect and may not be reproduced without their permission and unless the reproduction carries their name. All design and other information shown on this drawing are for the use on the specified project only and shall not be used otherwise without written permission of the Architect. Written dimension shall have precedence over scaled dimensions.

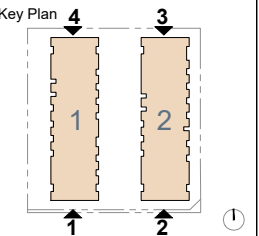

2024-12-02	Revised/Comments
2024-11-15	Revised/Comments
2024-07-09	Revised/Comments
2024-06-05	DP Application
2024-05-08	Preliminary Application
2024-04-22	Schematic Sketch
Date	Description

Issues / Revisions

Seal

Project Title
**APARTMENT
DEVELOPMENT**

Project Address
**6815 204 STREET
TOL,
BRITISH COLUMBIA**

Drawn By	Date
PV	2024-04-22
Checked By	Project ID
PV	LA27_2404


Sheet Title
ELEVATION

Scale
N.T.S

Sheet No.
A-3.11

Notes
This drawing, as an instrument of service, is the property of the Architect and may not be reproduced without their permission and unless the reproduction carries their name. All design and other information shown on this drawing are for the use on the specified project only and shall not be used otherwise without written permission of the Architect. Written dimension shall have precedence over scaled dimensions.

Key Plan

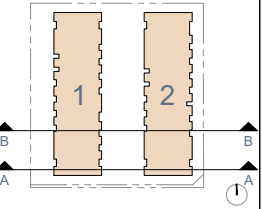

2024-12-02	Revised/Comments
2024-11-15	Revised/Comments
2024-07-09	Revised/Comments
2024-06-05	DP Application
2024-05-08	Preliminary Application
2024-04-22	Schematic Sketch
Date	Description

Issues / Revisions

Seal

Project Title
**APARTMENT
DEVELOPMENT**

Project Address
**6815 204 STREET
TOL,
BRITISH COLUMBIA**

Drawn By	Date
Checked By	Project ID
PV	LA27_2404

Sheet Title

SECTIONS



Scale

Sheet No.

A-4.0

1 SECTION AA
Scale: N.T.S

2 SECTION BB
Scale: N.T.S

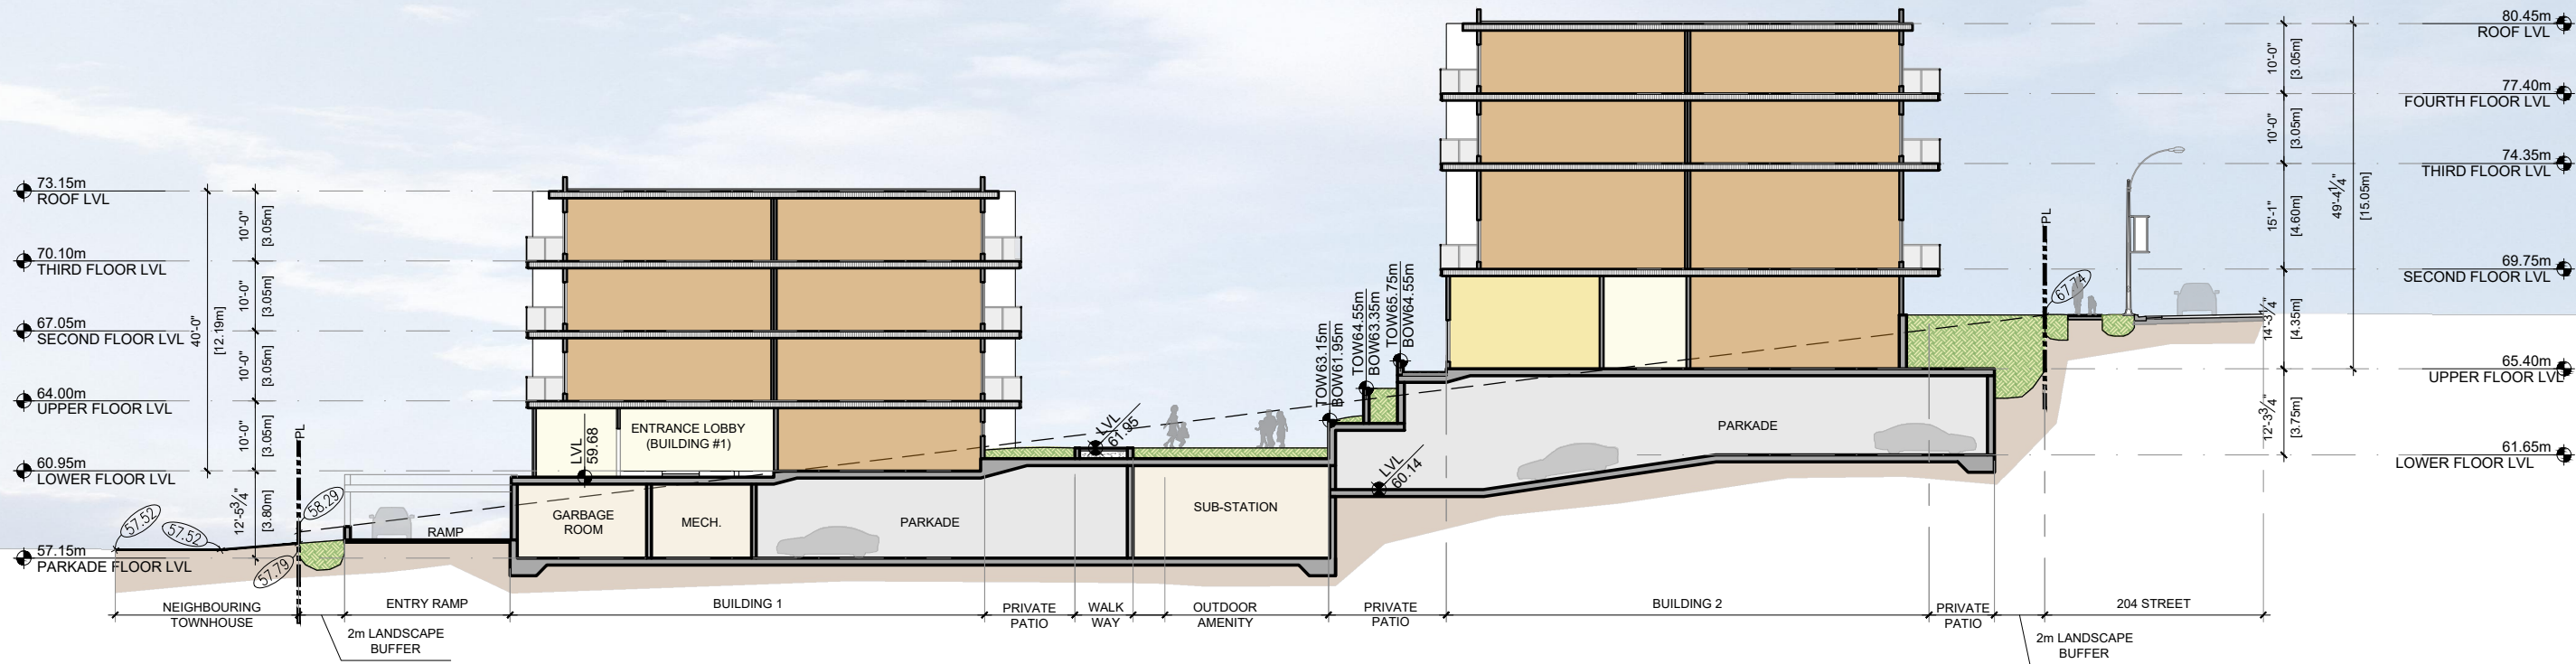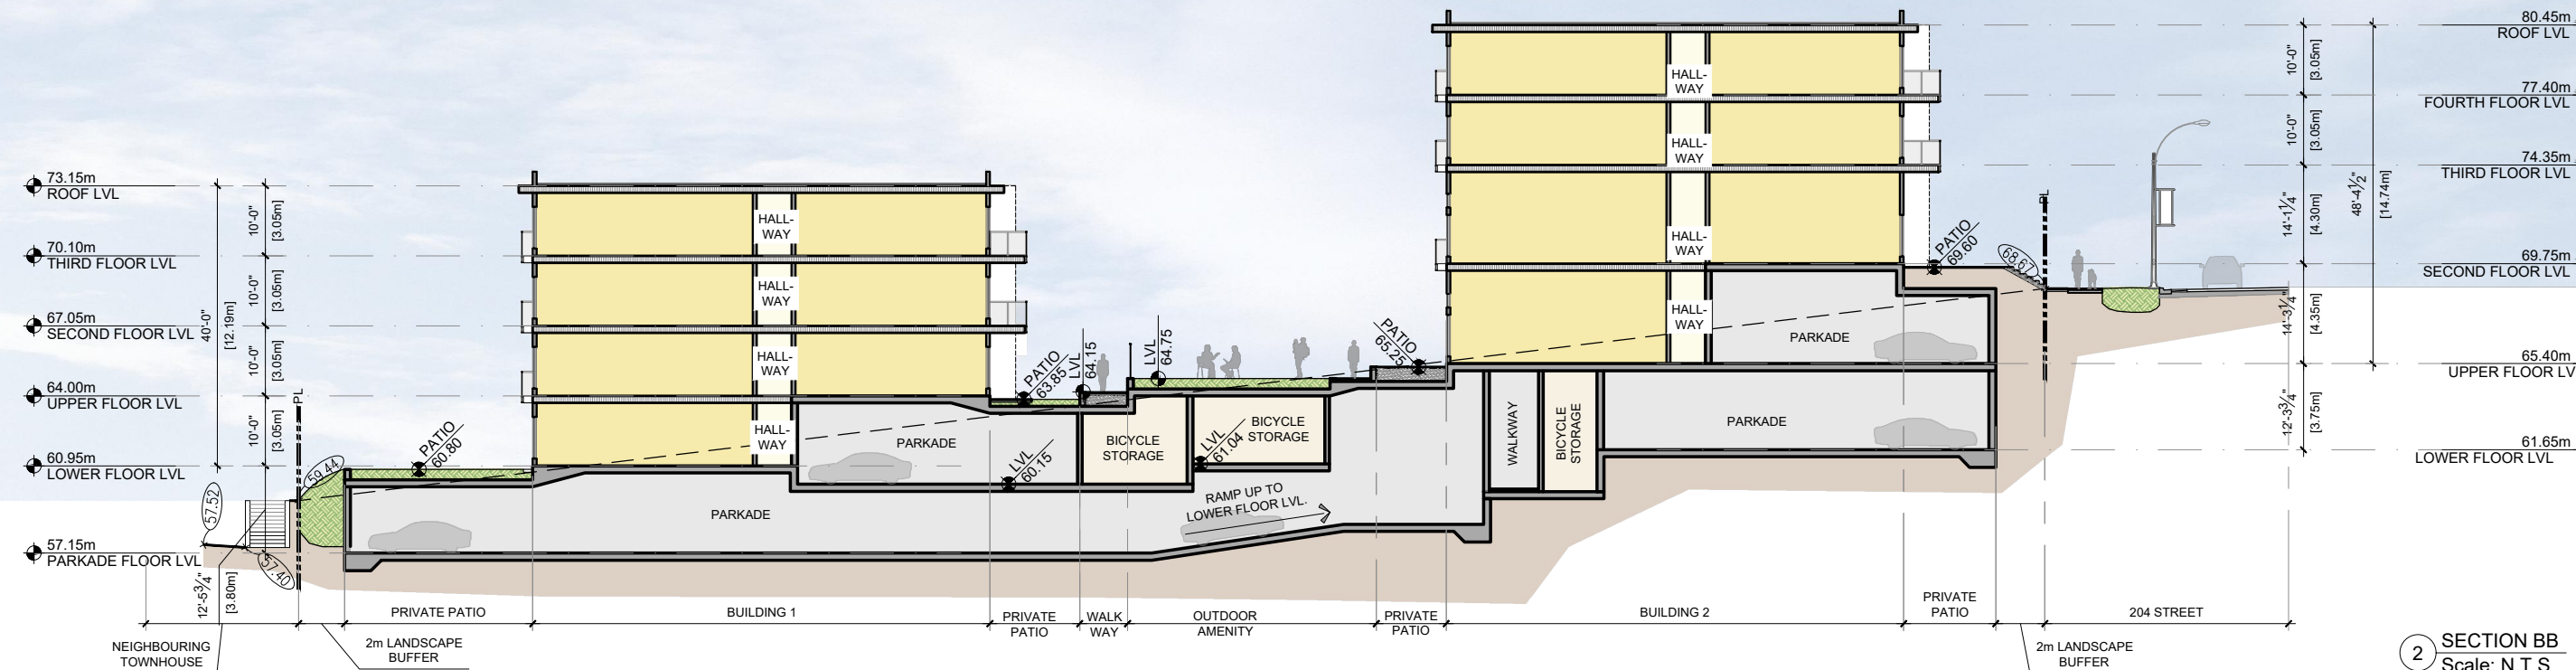

Notes
This drawing, as an instrument of service, is the property of the Architect and may not be reproduced without their permission and unless the reproduction carries their name. All design and other information shown on this drawing are for the use on the specific project only and shall not be used otherwise without written permission of the Architect. Written dimensions shall have precedence over scaled dimensions.

2024-12-02	Revised/Comments
2024-11-15	Revised/Comments
2024-07-09	Revised/Comments
2024-06-05	DP Application
2024-05-08	Preliminary Application
2024-04-22	Schematic Sketch
Date	Description

Sea

APARTMENT DEVELOPMENT

6815 204 STREET
TOL,
BRITISH COLUMBIA



Drawn By	Date 2024-04-22
Checked By PV	Project ID LA27_2404

SECTIONS




Scale

Sheet No.

A-4.1

 
 


Notes
This drawing, as an instrument of service, is the property of the Architect and may not be reproduced without their permission and unless the reproduction carries their name. All design and other information shown on this drawing are for the use on the specified project only and shall not be used otherwise without written permission of the Architect. Written dimension shall have precedence over scaled dimensions.

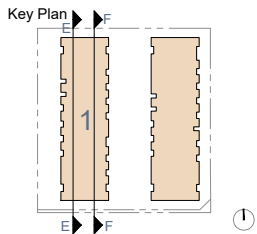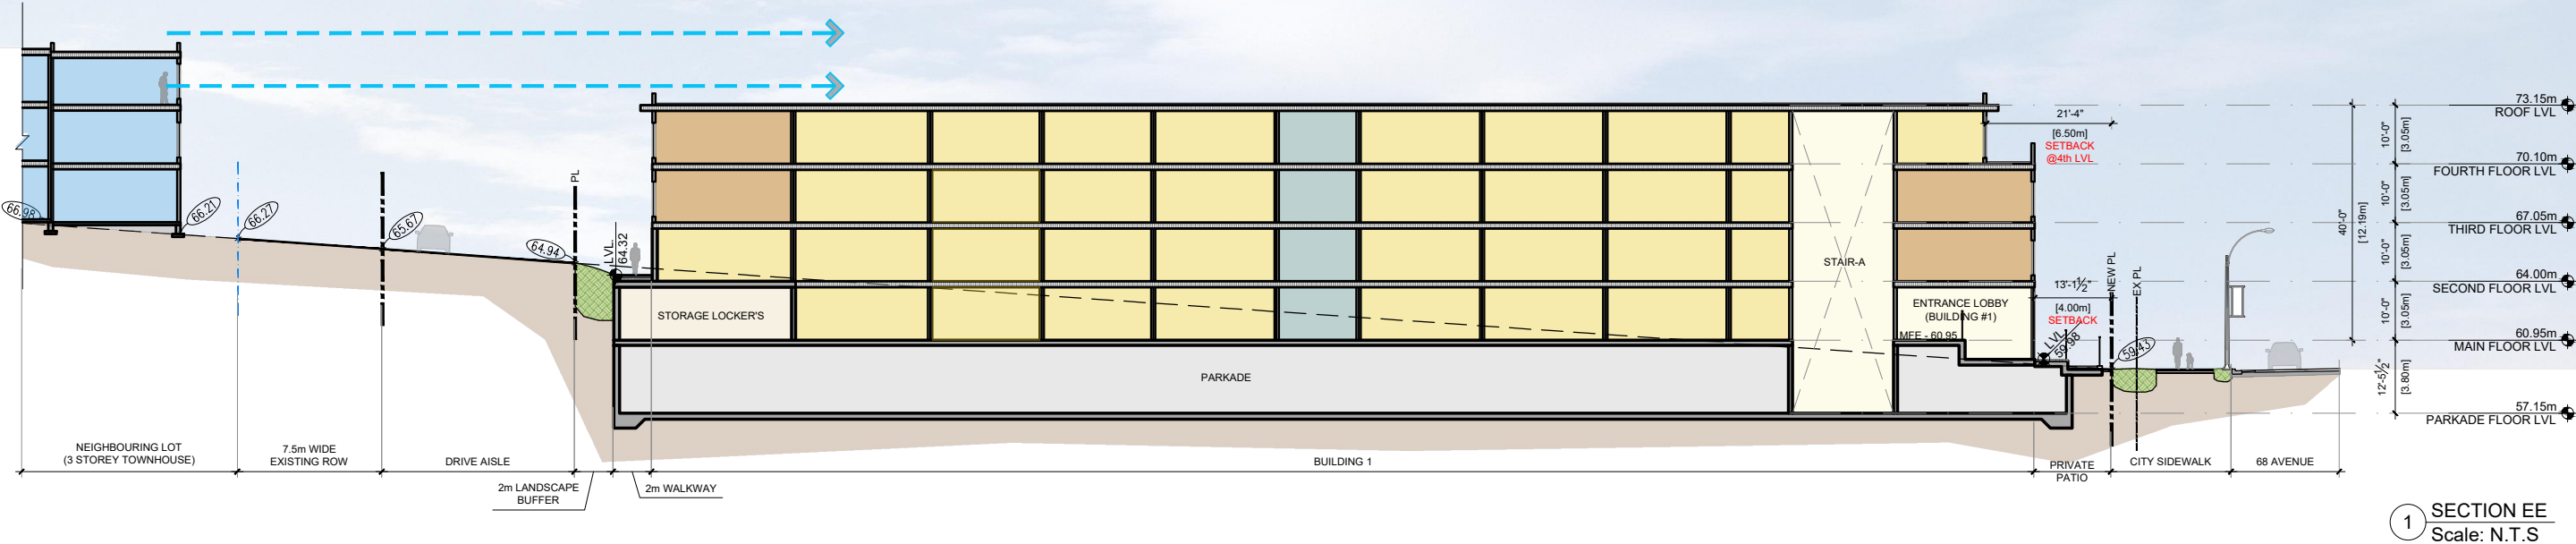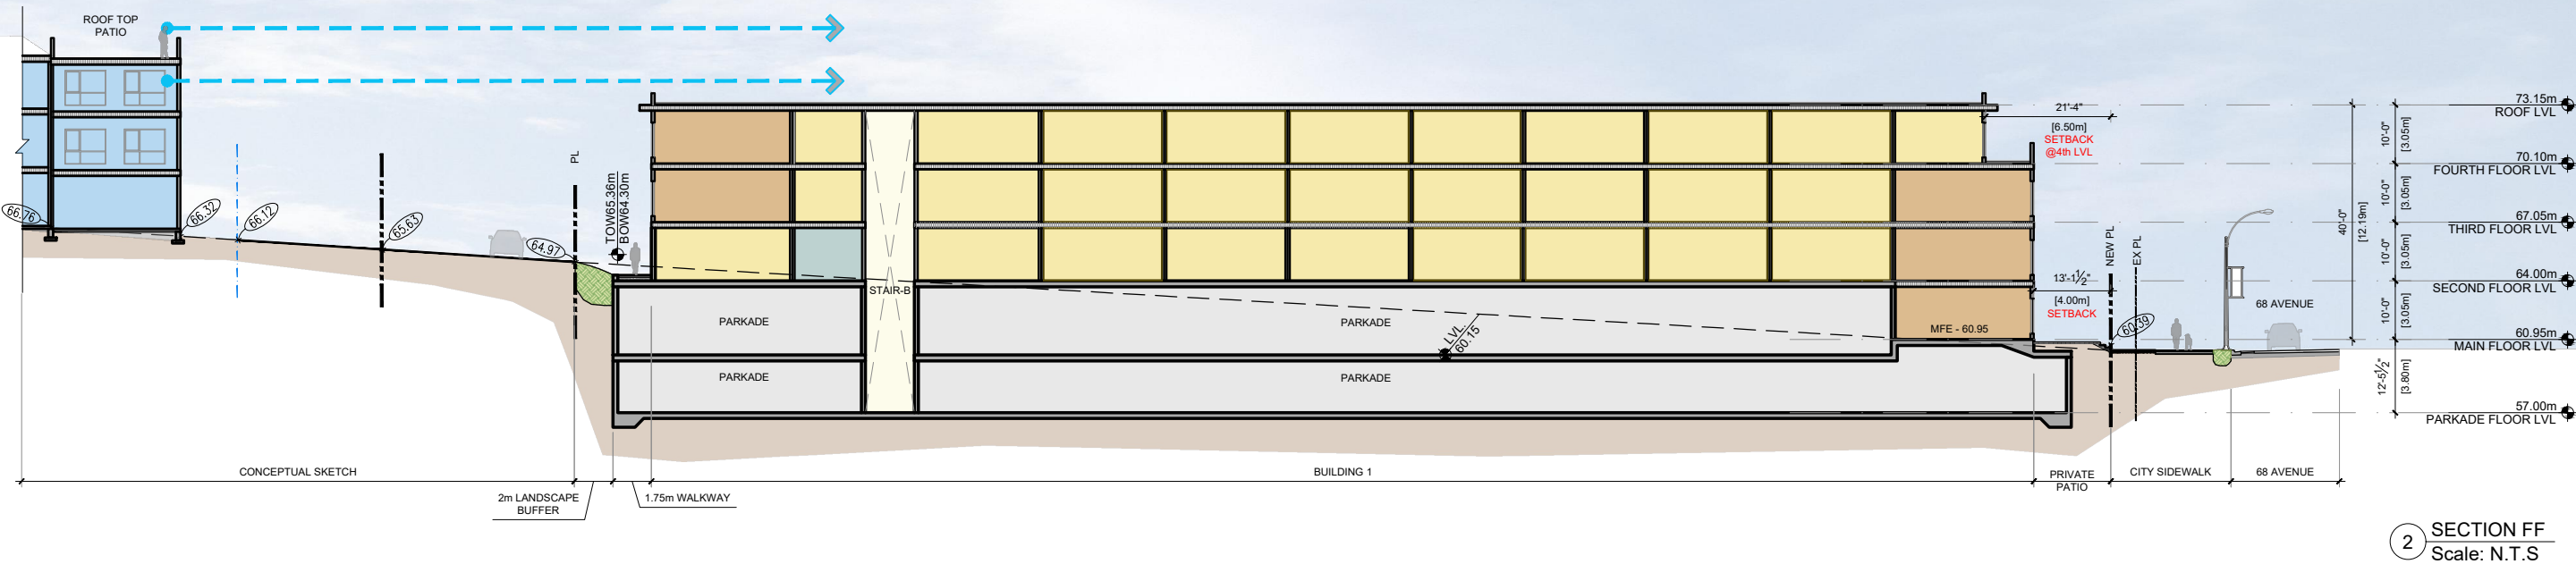


Project Title	
APARTMENT DEVELOPMENT	
Project Address	
6815 204 STREET TOL, BRITISH COLUMBIA	
Drawn By	Date
pjv	2024-04-22
Checked By	Project ID
pjv	LA27_2404
Sheet Title	
SECTIONS	
Scale	
Sheet No.	
A-4.2	

Notes
This drawing, as an instrument of service, is the property of the Architect and may not be reproduced without their permission and unless the reproduction carries their name. All design and other information shown on this drawing are for the use on the specified project only and shall not be used otherwise without written permission of the Architect. Written dimension shall have precedence over scaled dimensions.

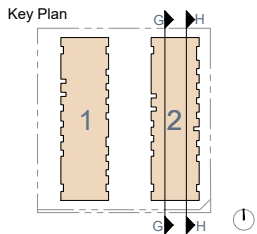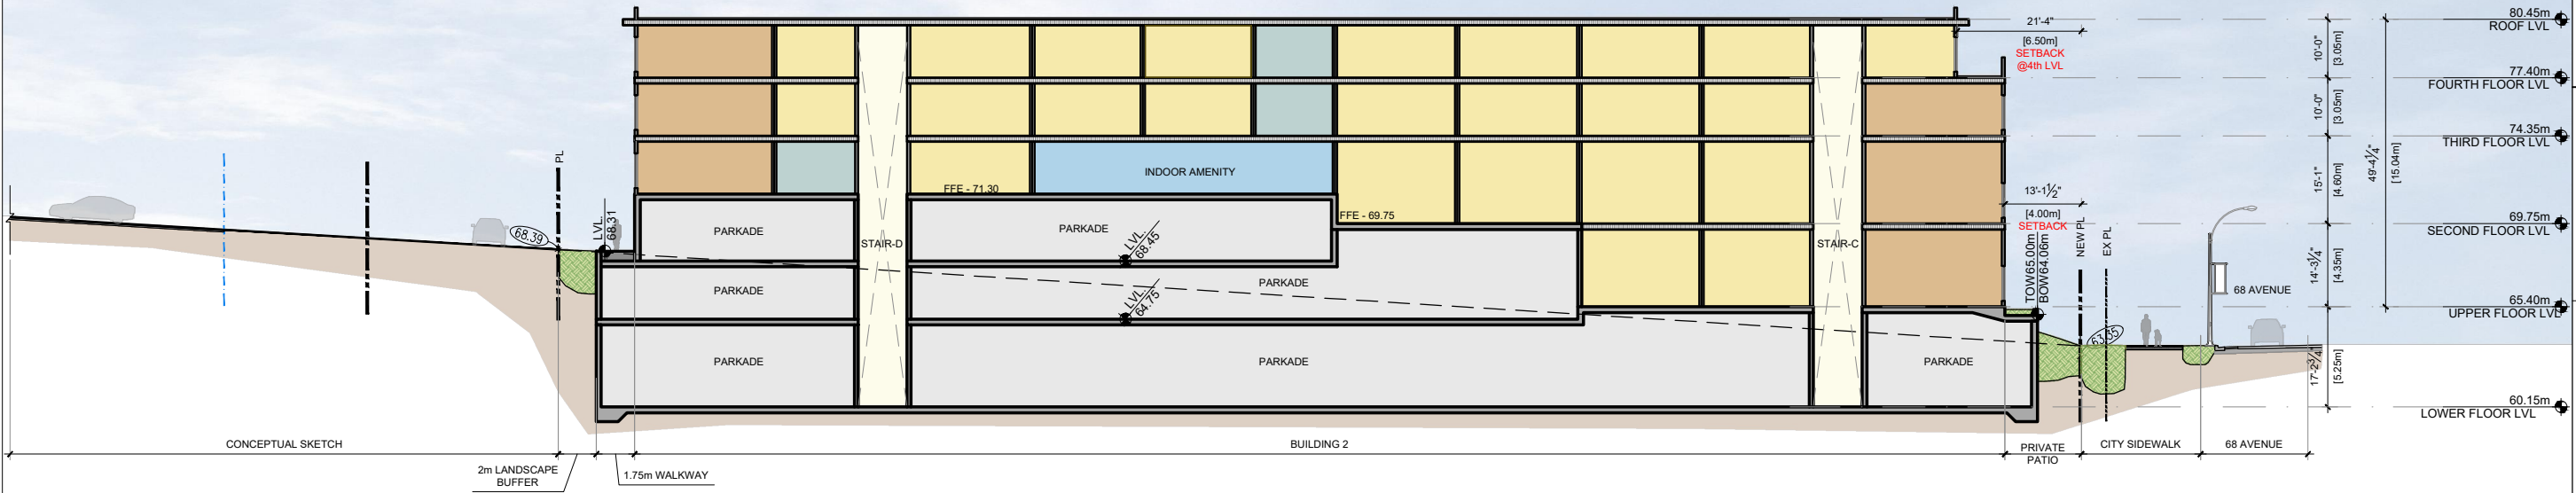

1 SECTION EE
Scale: N.T.S

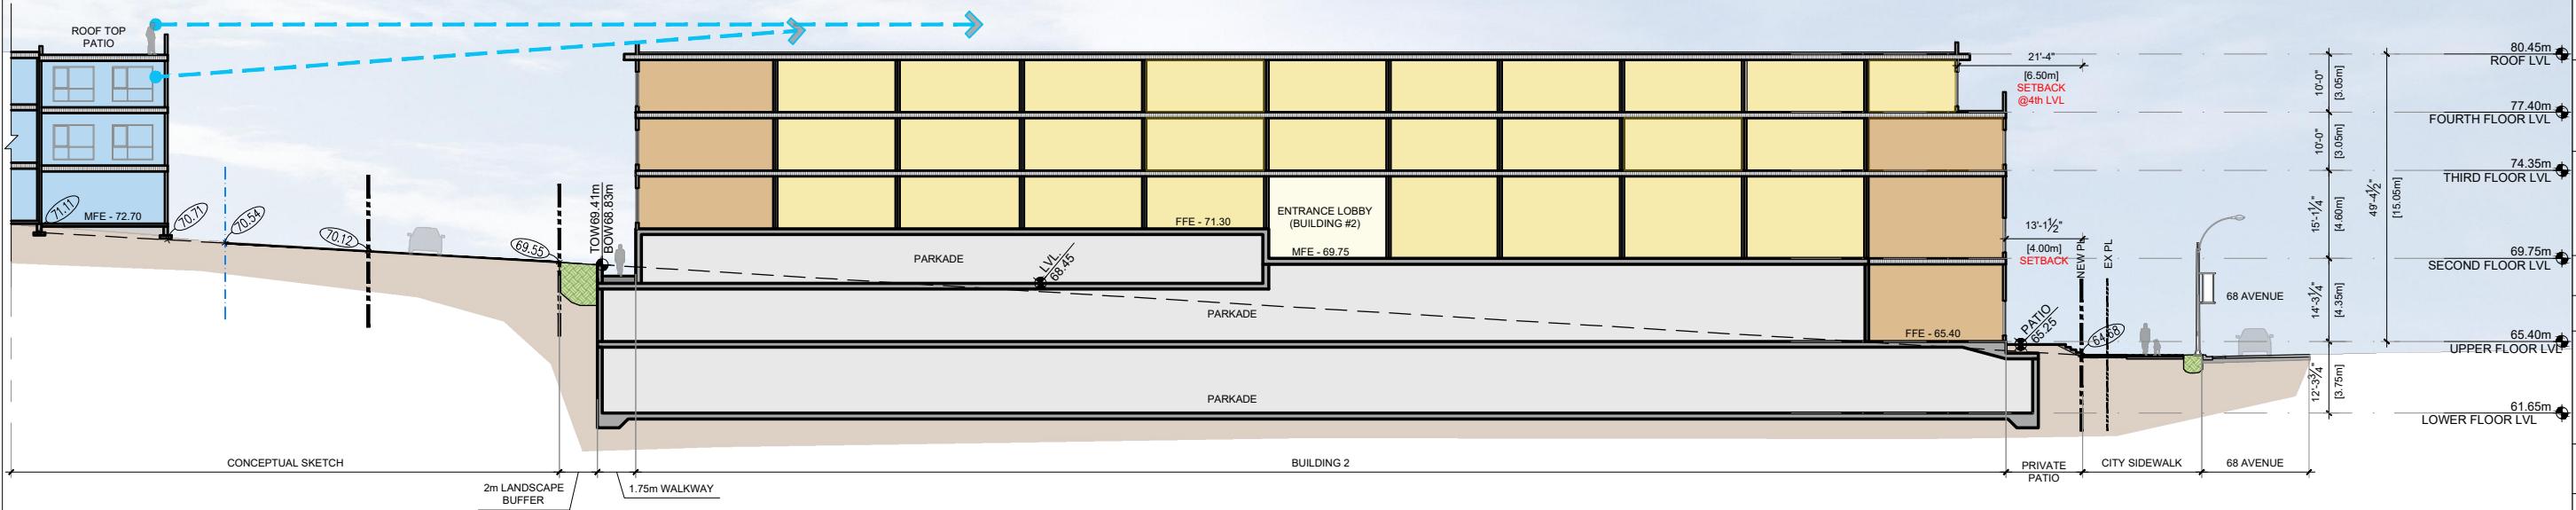

2 SECTION HH
Scale: N.T.S

2024-12-02	Revised/Comments
2024-11-15	Revised/Comments
2024-07-09	Revised/Comments
2024-06-05	DP Application
2024-05-08	Preliminary Application
2024-04-22	Schematic Sketch
Date	Description

Issues / Revisions

Seal

Project Title
**APARTMENT
DEVELOPMENT**

Project Address
**6815 204 STREET
TOL,
BRITISH COLUMBIA**

Drawn By	Date
Checked By	Project ID
PV	LA27_2404

Sheet Title

SECTIONS


Scale

Sheet No.

A-4.3



Notes
This drawing, as an instrument of service, is the property of the Architect and may not be reproduced without their permission and unless the reproduction carries their name. All design and other information shown on this drawing are for the use on the specified project only and shall not be used otherwise without written permission of the Architect. Written dimension shall have precedence over scaled dimensions.

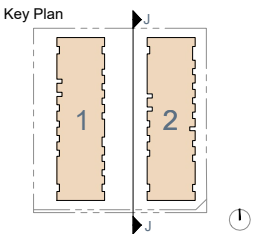

2024-12-02	Revised/Comments
2024-11-15	Revised/Comments
2024-07-09	Revised/Comments
2024-06-05	DP Application
2024-05-08	Preliminary Application
2024-04-22	Schematic Sketch
Date	Description

Issues / Revisions

Seal

Project Title
**APARTMENT
DEVELOPMENT**

Project Address
**6815 204 STREET
TOL,
BRITISH COLUMBIA**

Drawn By	Date 2024-04-22
Checked By PV	Project ID LA27_2404

Sheet Title

SECTIONS

Scale

Sheet No.

A-4.4