



**7065-204 STREET
LANGLEY, B.C.**

MULTI FAMILY DEVELOPMENT


7065 204 STREET, LANGLEY, BC



12994 59 Avenue
Surrey, BC V3X 0C4

Tel: (778) 891-0167
Email: jaswinder@cre8architecture.ca

Cre 8 Architecture Ltd.

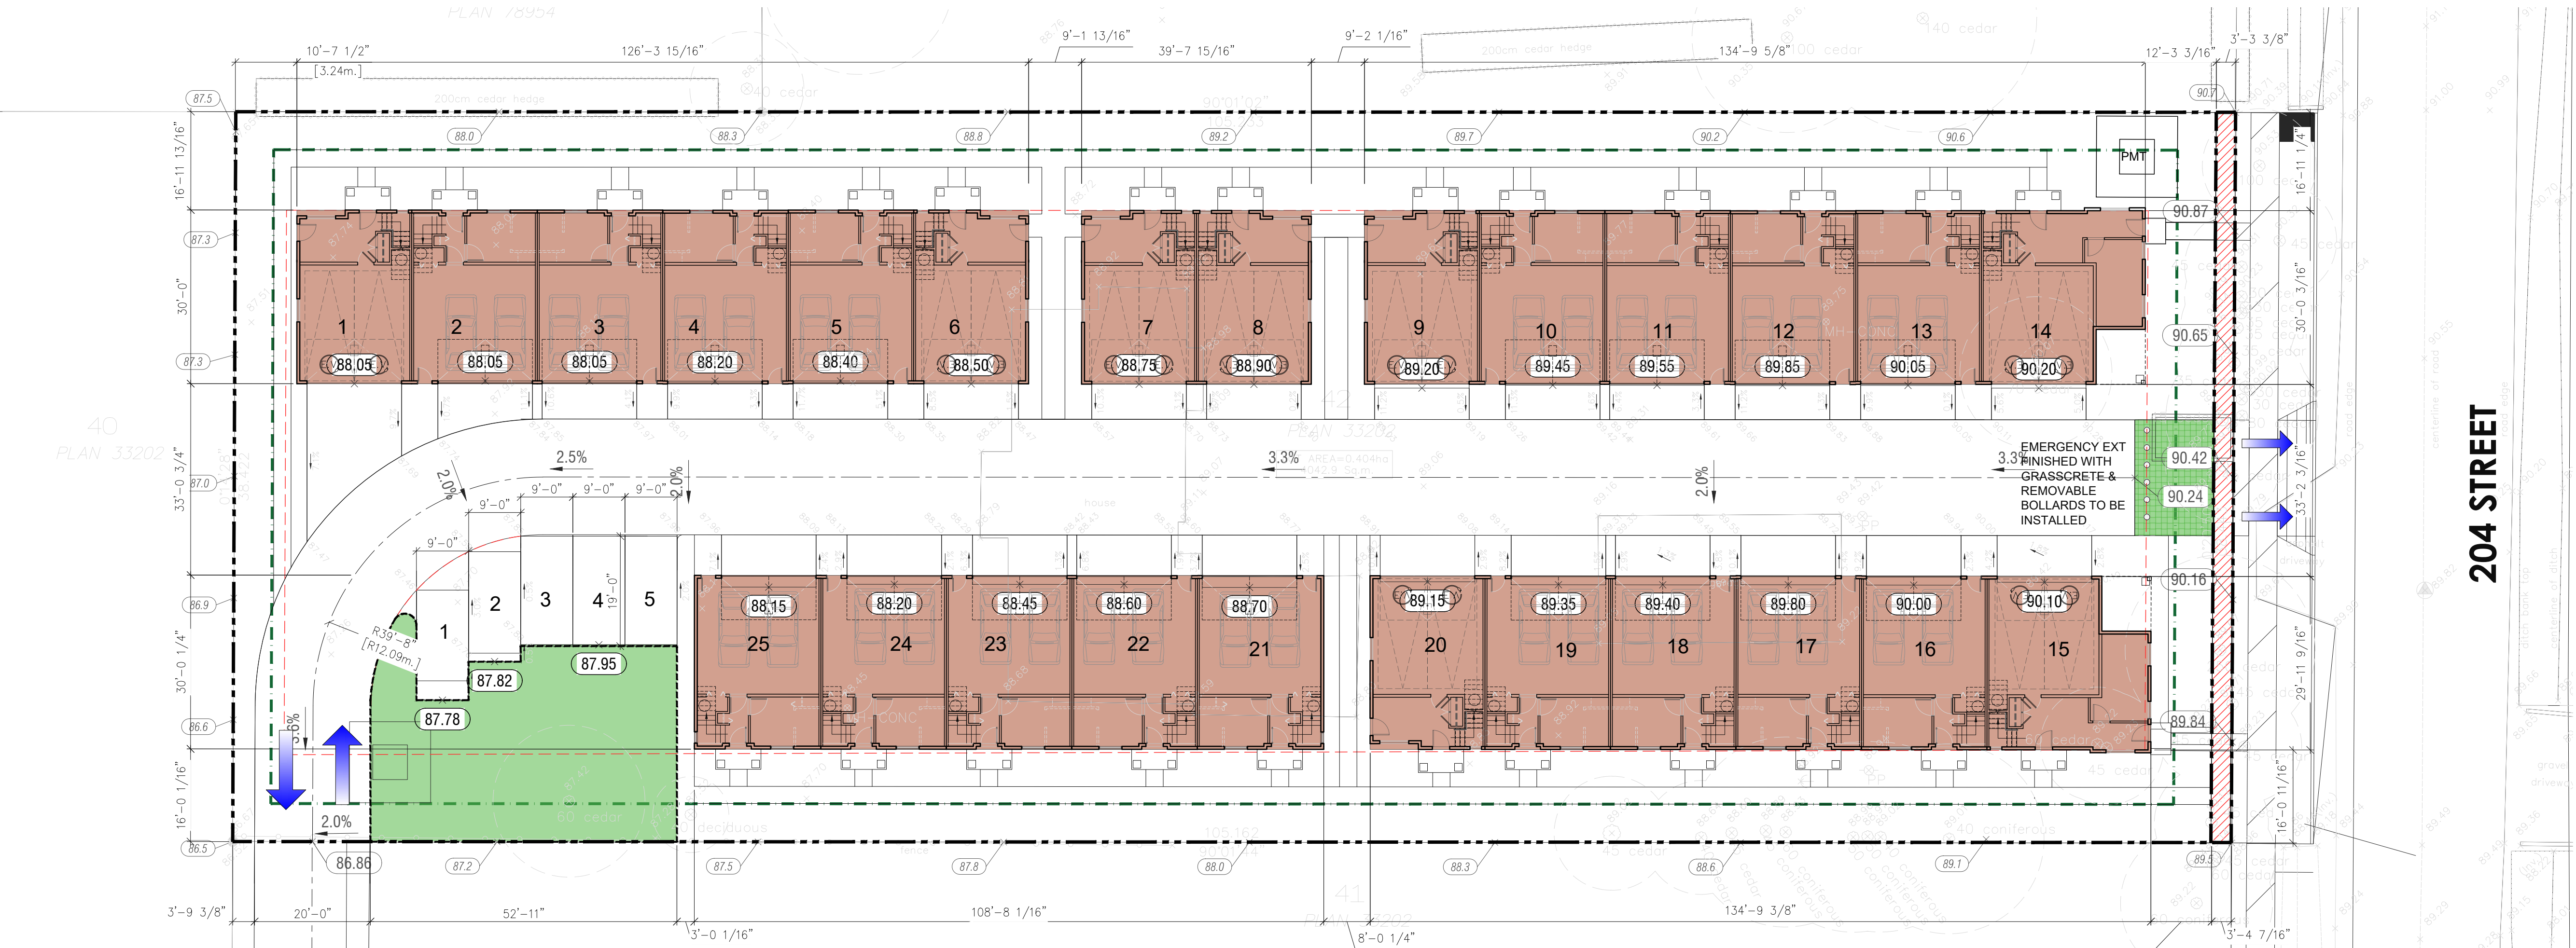

SITE RECONCILIATION

LEGAL DESCRIPTION:
LOT 42, SECTION 14, TOWNSHIP 8, NEW WEST DISTRICT, PLAN 33202

CIVIC ADDRESS:
7065 204 ST, Langley, BC

ZONING INFORMATION:

ZONE: EXISTING: SR-2
PROPOSED: CD

LOT AREA: GROSS TOTAL: 43,560 sq.ft. (1.00 ac)

DEDICATIONS: 204 STREET 420 sq.ft
NET AREA: 43,140 sq.ft

DENSITY: SETBACKS: EAST SIDE : (4.00 M)
GROSS: WEST SIDE : (3.66M)
PROPOSED = 25 UNITS SOUTH SIDE : (4.50M)
NORTH SIDE : (4.00M)

SITE COVERAGE: PROPOSED : 18,855 Sq.ft / 43,140 Sq.ft = 43.70 %

ADAPTABLE HOUSING:
REQUIRED : 25 TOWNHOUSES x 5% = 1.25 UNITS SAY 1 UNIT
PROVIDED: 1 TOWNHOUSES UNITS

PARKING:
REQUIRED: RESIDENTIAL: 25 TOWNHOUSE UNITS x 2.2 STALLS / UNIT = 55 STALLS
(INCLUDES 0.2 x 25 UNITS = 5 VISITOR'S STALLS)
PROVIDED: RESIDENTS (GARAGE) = 50(TOWNHOUSE) STALLS
VISITORS = 05 STALLS
TOTAL PROVIDED = 55 STALLS

OUTDOOR AMENITY AREA:
TOWNHOUSE: REQUIRED: 25 UNITS x 6m² / UNIT = 150 m² (1,614.60 sq.ft)
PROVIDED: = 151 m² (1,625.40 sq.ft)

UNITS	GARAGE	MAIN FLOOR	SECOND FLOOR	THIRD FLOOR	TOTAL
A	453.12 Sq.Ft.	199.61 Sq.Ft.	613.70 Sq.Ft.	664.80 Sq.Ft.	1,931.23 Sq.Ft.
A'	449.57 Sq.Ft.	200.41 Sq.Ft.	611.00 Sq.Ft.	664.80 Sq.Ft.	1,925.78 Sq.Ft.
B	411.40 Sq.Ft.	560.50 Sq.Ft.	655.13 Sq.Ft.	604.00 Sq.Ft.	2,231.03 Sq.Ft.
B'	412.00 Sq.Ft.	362.71 Sq.Ft.	788.76 Sq.Ft.	822.00 Sq.Ft.	2,385.47 Sq.Ft.

Project:

23-226

MR. PAUL SANGHA

Project Name

7065 204 STREET
LANGLEY, BC

Drawing:

**SITE PLAN &
PROJECT DATA**

Project Status:

DP SUBMISSION

SUBMISSION

Date	Description
YYYY-MM-DD	Issue Description

REVISION

No.	Date	Description

All Drawings in this set to be read in conjunction with each other. Any errors or discrepancies to be reported to the Architect before commencing work. Contractors are responsible to ensure that all work is executed to the requirements of the appropriate Building Code Authority.
© Copyright Cre 8 Architecture Ltd. All rights reserved.

Scale:
1"=1'-0"

DWG. NO:

A.1.0







1 THIRD FLOOR PLAN
Scale: 3/16"=1'-0"



12994 59 Avenue
Surrey, BC V3X 0C4

Email: jaswinder@cre8architecture.ca
Tel: (778) 891-0167

Cre 8 Architecture Ltd.

Project:

23-226

MR. PAUL SANGHA

Project Name

7065 204 STREET
LANGLEY, BC

Drawing:

**BUILDING-2
FLOOR-PLANS**

Project Status:

SUBMISSION

Date (YYYY-MM-DD)	Description
YYYY-MM-DD	Issue Description

REVISION


No.	Date	Description

All Drawings in this set to be read in conjunction with each other. Any errors or discrepancies to be reported to the Architect before commencing work. Contractors are responsible to ensure that all work is executed to the requirements of the appropriate Building Code Authority.
© Copyright Cre 8 Architecture Ltd.. All rights reserved.

Scale:
3/16"=1'-0"

DWG. NO:

A.2.4

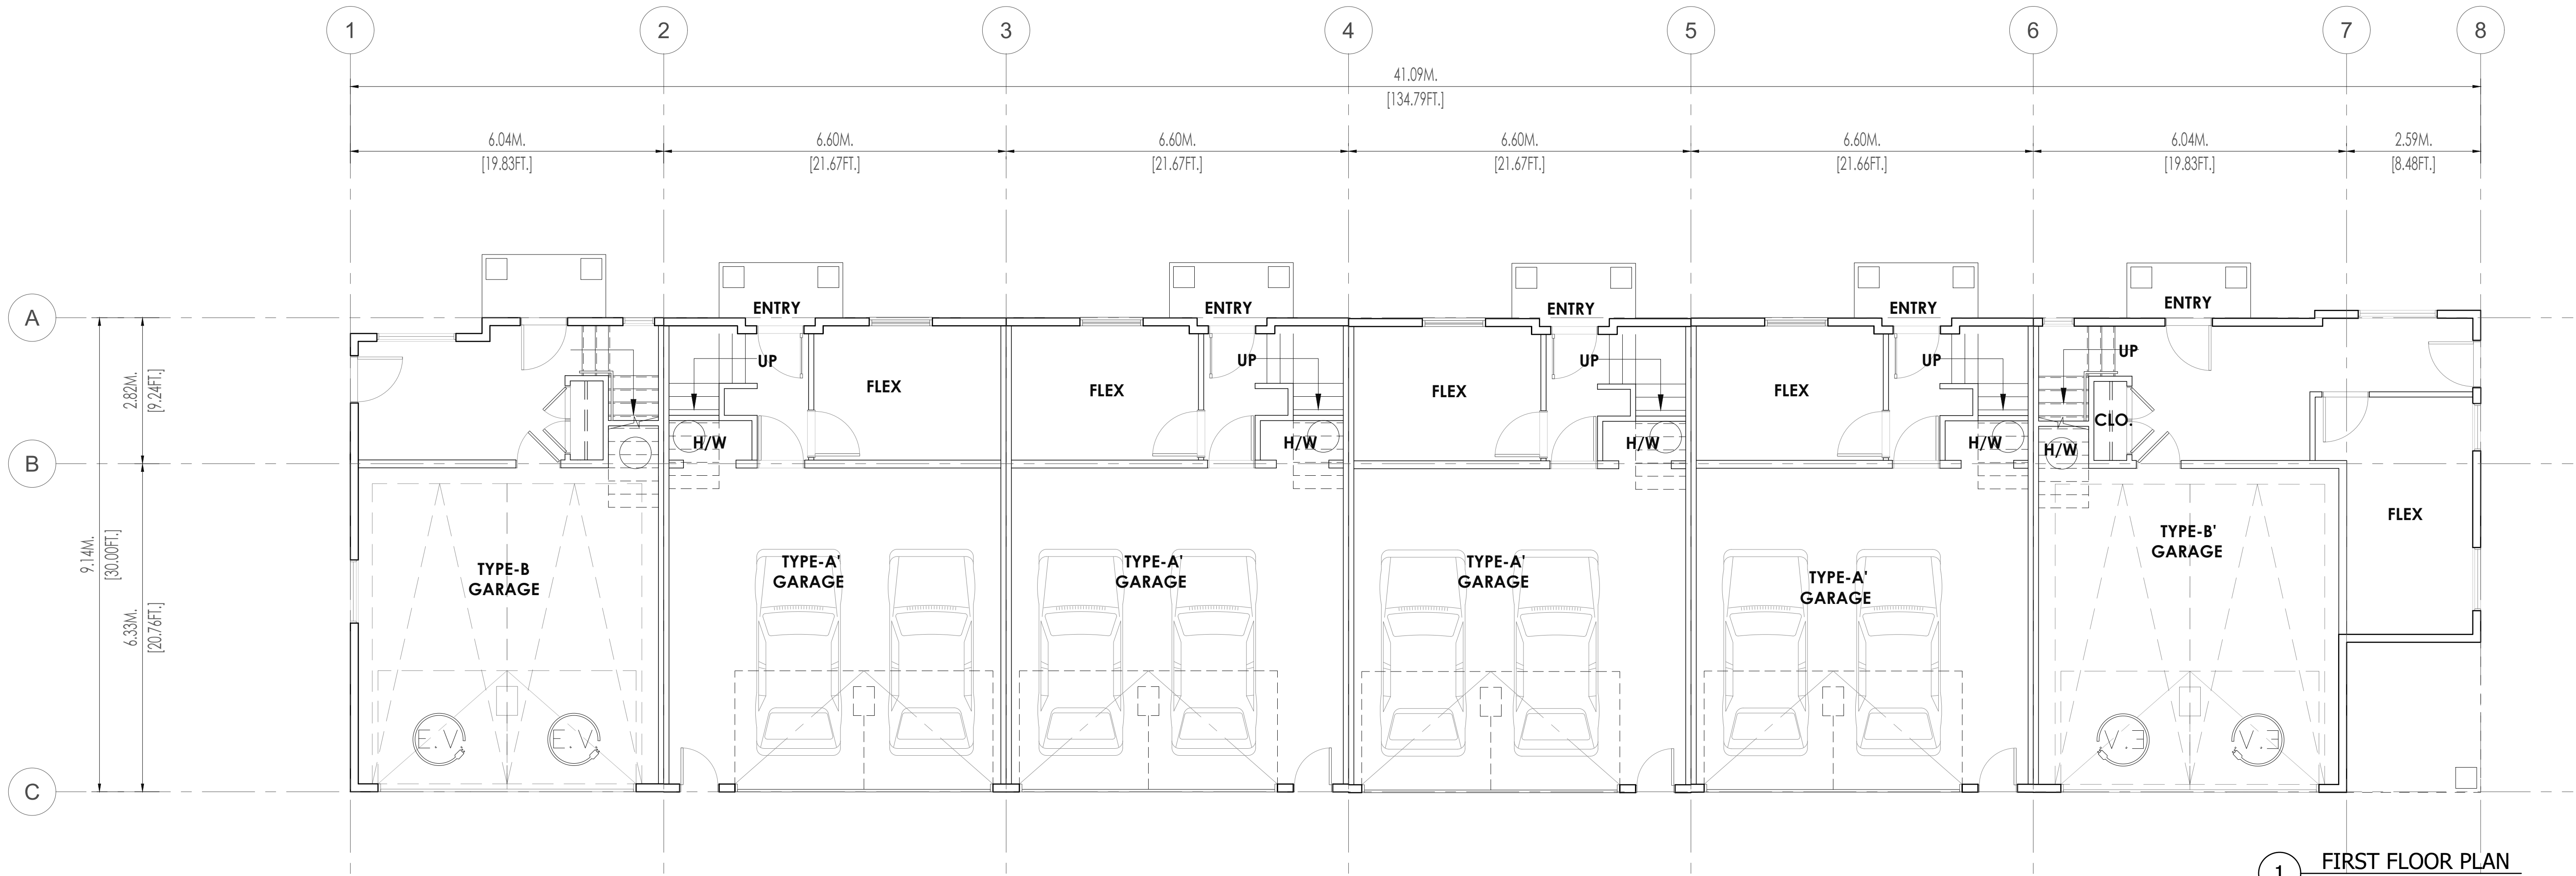

1 FIRST FLOOR PLAN
Scale: 3/16"=1'-0"



2 SECOND FLOOR PLAN
Scale: 3/16"=1'-0"



12994 59 Avenue
Surrey, BC V3X 0C4

Tel: (778) 891-0167
Email: jaswinder@cre8architecture.ca

Cre 8 Architecture Ltd.

Project:

23-226

MR. PAUL SANGHA

Project Name

7065 204 STREET
LANGLEY, BC

Drawing:

**BUILDING-3
FLOOR-PLANS**

Project Status:

SUBMISSION

Date (YYYY-MM-DD)	Description
YYYY-MM-DD	Issue Description

REVISION




No.	Date	Description
-----	------	-------------


All Drawings in this set to be read in conjunction with each other. Any errors or discrepancies to be reported to the Architect before commencing work. Contractors are responsible to ensure that all work is executed to the requirements of the appropriate Building Code Authority. © Copyright Cre 8 Architecture Ltd. All rights reserved.

Scale:
3/16"=1'-0"


DWG. NO:

A.2.5

   

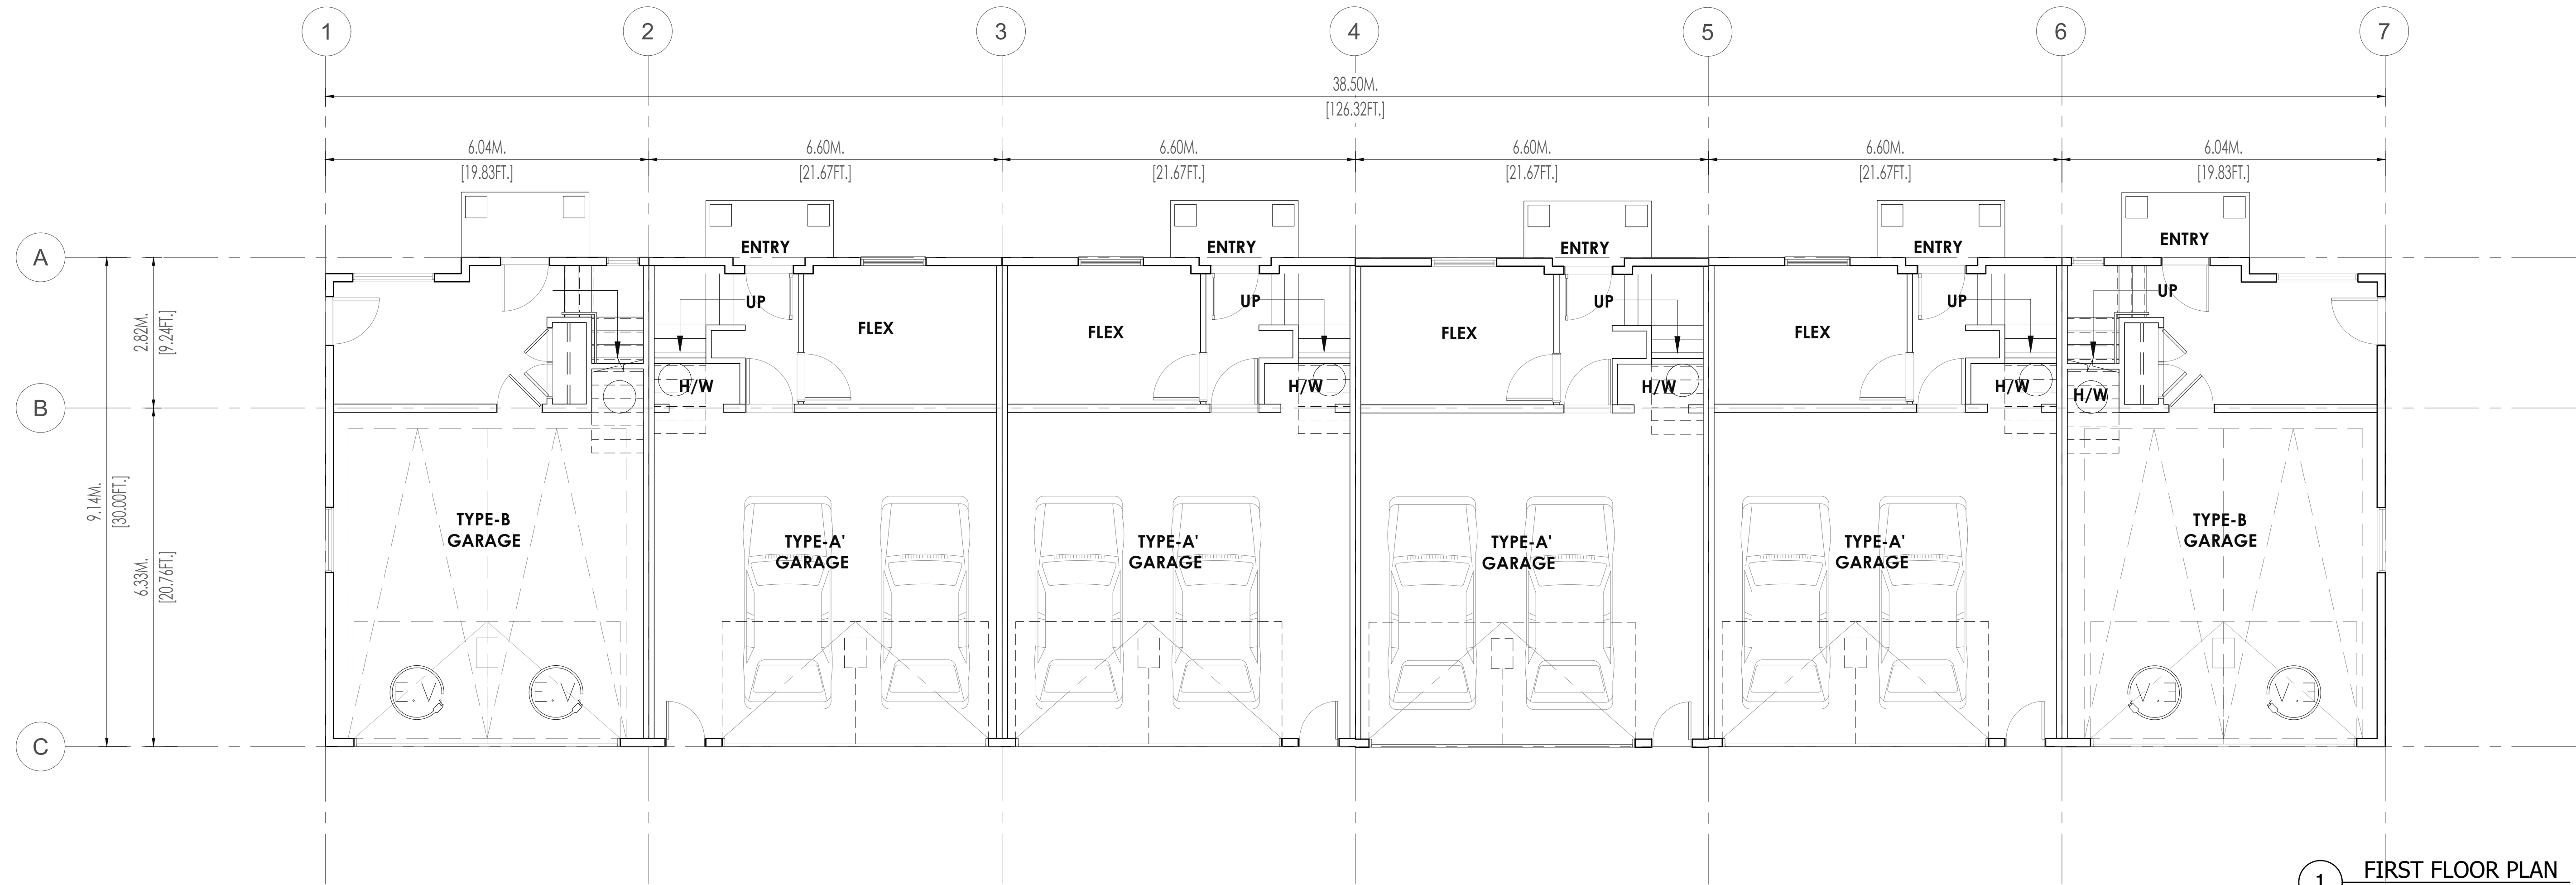

1 FIRST FLOOR PLAN
Scale: 3/16"=1'-0"

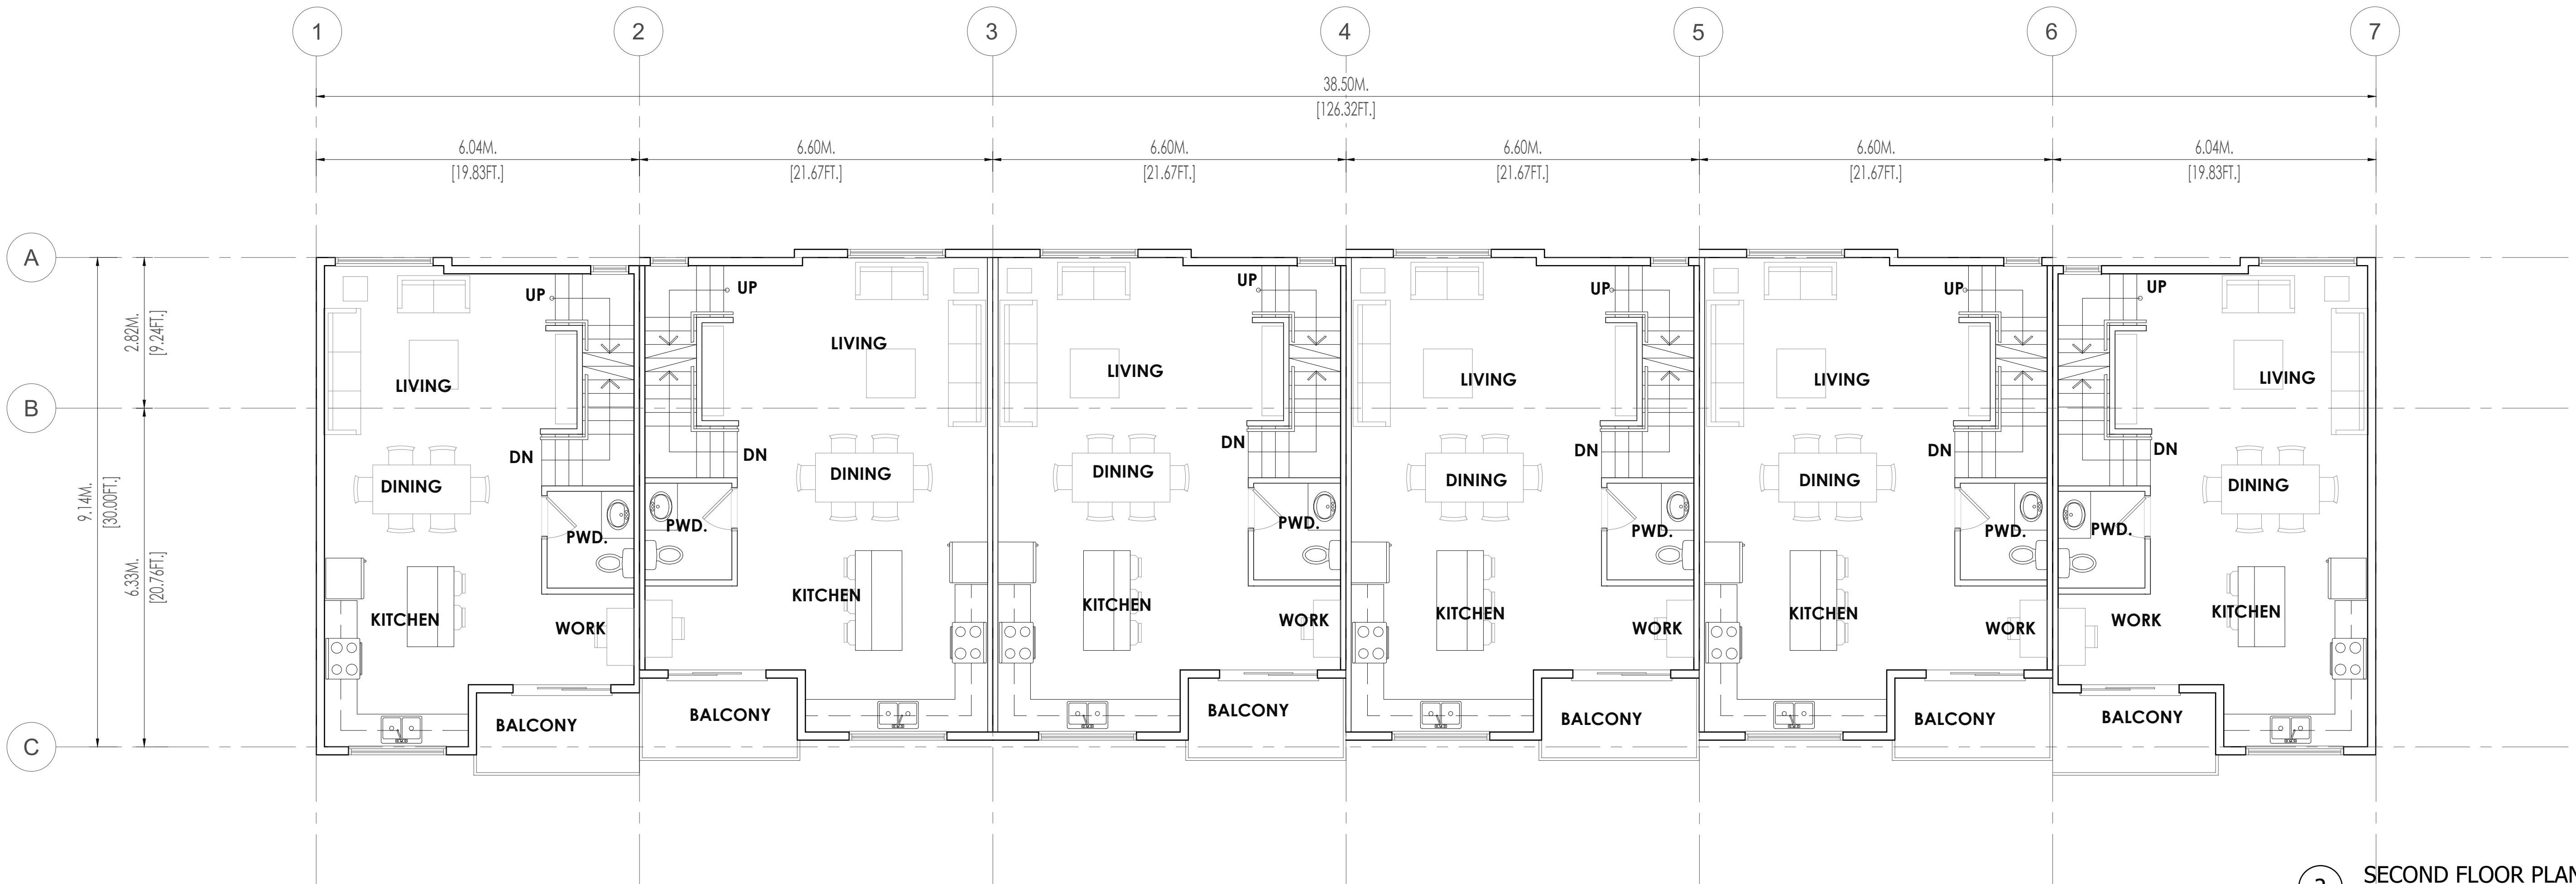

2 SECOND FLOOR PLAN
Scale: 3/16"=1'-0"

Project:

23-226

MR. PAUL SANGHA

Project Name

7065 204 STREET
LANGLEY, BC

Drawing:

**BUILDING-5
FLOOR-PLANS**

Project Status:

SUBMISSION

Date	Description
YYYY-MM-DD	Issue Description

REVISION


No.	Date	Description

All Drawings in this set to be read in conjunction with each other. Any errors or discrepancies to be reported to the Architect before commencing work. Contractors are responsible to ensure that all work is executed to the requirements of the appropriate Building Code Authority.
© Copyright Cre 8 Architecture Ltd. All rights reserved.

Scale:
3/16"=1'-0"

DWG. NO:

A.2.8

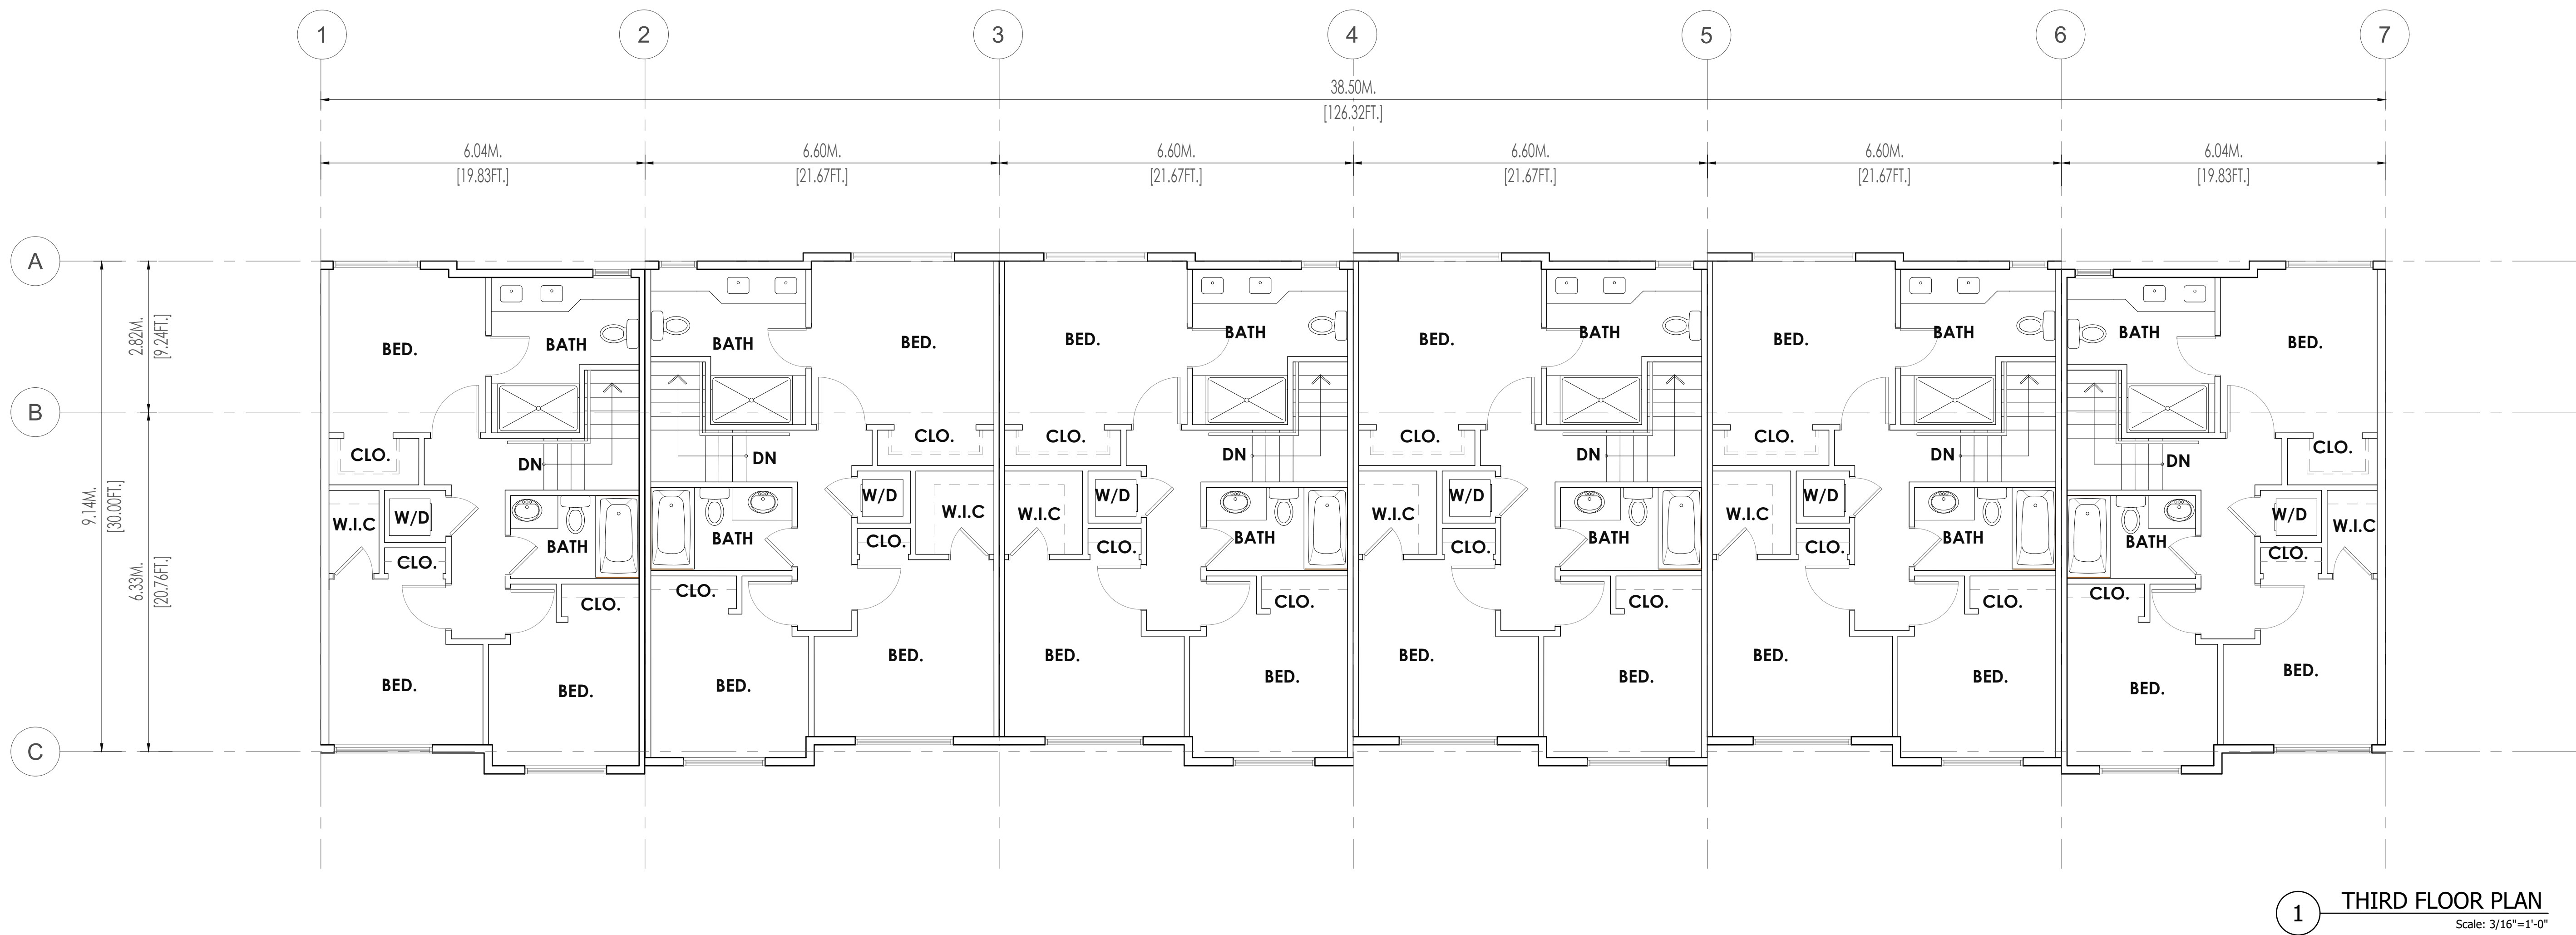

1 THIRD FLOOR PLAN
Scale: 3/16"=1'-0"



12994 59 Avenue
Surrey, BC V3X 0C4

Tel: (778) 891-0167
Email: jaswinder@cre8architecture.ca

Cre 8 Architecture Ltd.

Project:

23-226

MR. PAUL SANGHA

Project Name

7065 204 STREET

LANGLEY, BC

Drawing:

**BUILDING-5
FLOOR-PLANS**

Project Status:

SUBMISSION	
Date	Description
YYYY-MM-DD	Issue Description

REVISION		
No.	Date	Description

All Drawings in this set to be read in conjunction with each other. Any errors or discrepancies to be reported to the Architect before commencing work. Contractors are responsible to ensure that all work is executed to the requirements of the appropriate Building Code Authority. © Copyright Cre 8 Architecture Ltd., All rights reserved.


Scale:
3/16"=1'-0"

DWG. NO:

A.2.9



1 SIDE ELEVATION
Scale: 3/16"=1'-0"

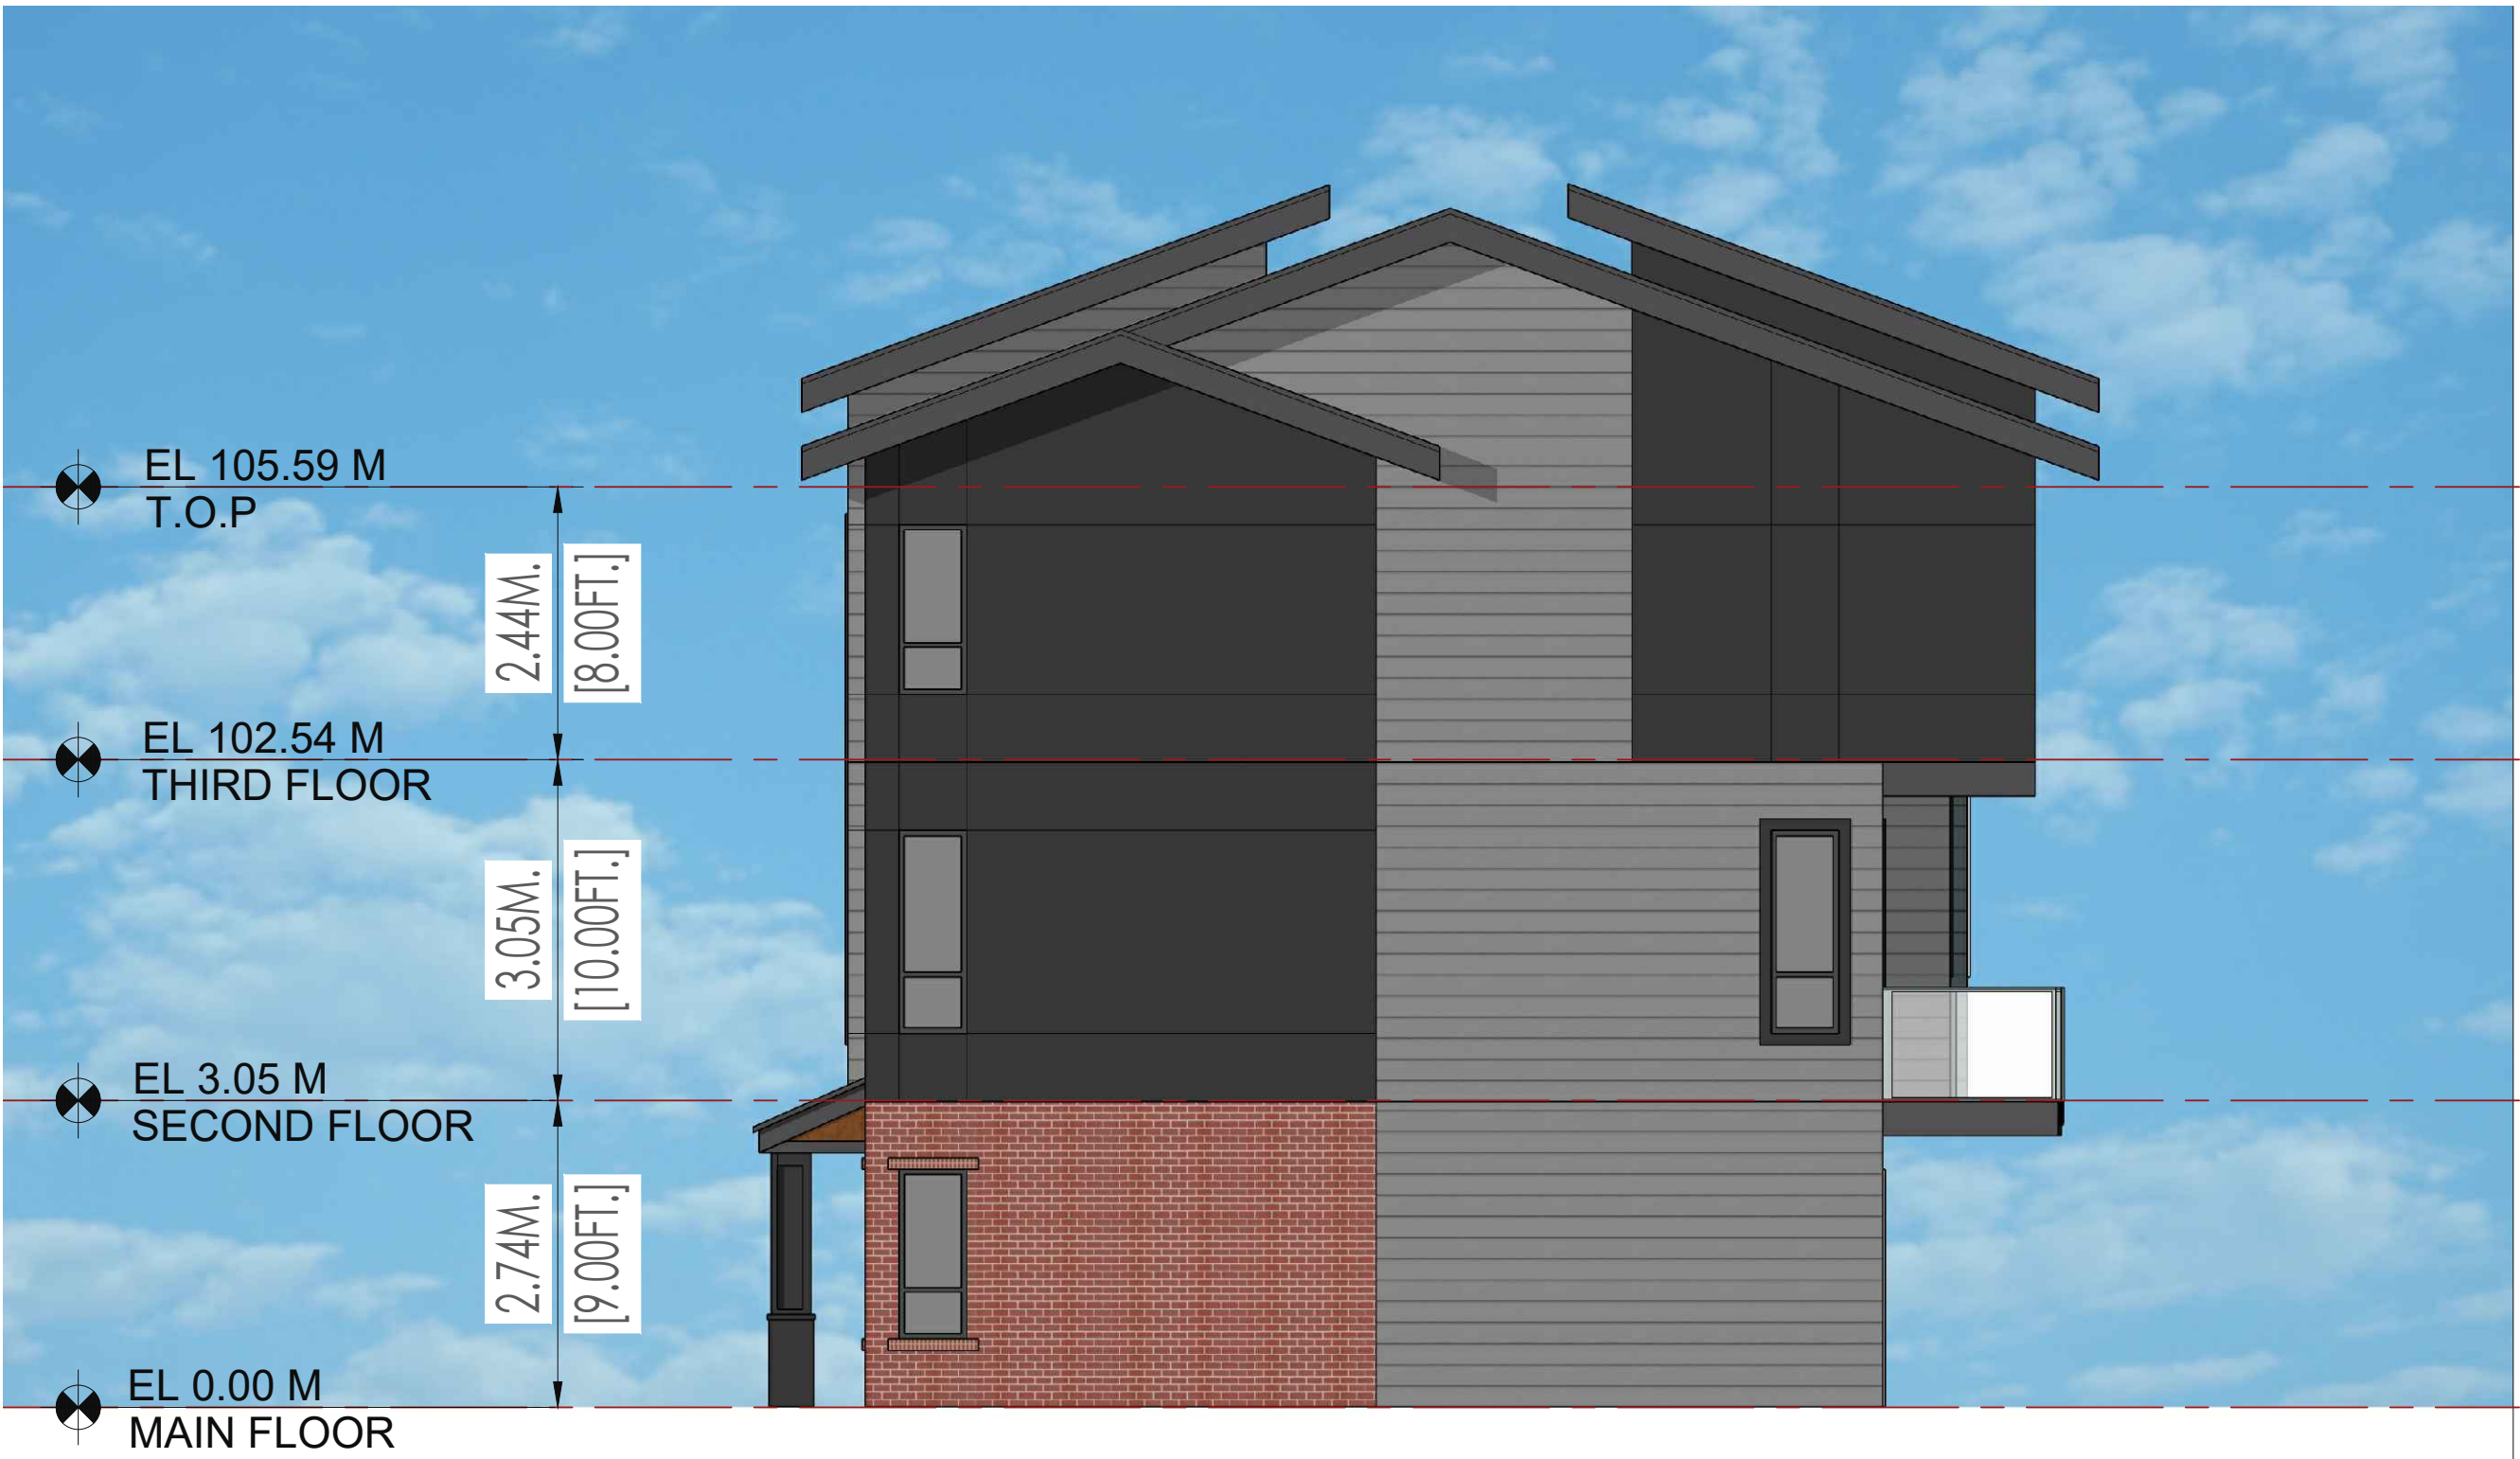

2 SIDE ELEVATION
Scale: 3/16"=1'-0"



12994 59 Avenue
Surrey, BC V3X 0C4

Email: jaswinder@cre8architecture.ca
Tel: (778) 891-0167

Cre 8 Architecture Ltd.

Project:

23-226

MR. PAUL SANGHA

Project Name

7065 204 STREET
LANGLEY, BC

Drawing:

**BUILDING-1
ELEVATIONS**

Project Status:

SUBMISSION

Date (YYYY-MM-DD)	Description
YYYY-MM-DD	Issue Description

REVISION

No.	Date	Description

All Drawings in this set to be read in conjunction with each other. Any errors or discrepancies to be reported to the Architect before commencing work. Contractors are responsible to ensure that all work is executed to the requirements of the appropriate Building Code Authority.
© Copyright Cre 8 Architecture Ltd. All rights reserved.

Scale:
3/16"=1'-0"

DWG. NO:

A.3.2

23/06/2023

Plot Date: JUNE 23, 2023 11:17:02 a.m.



1 FRONT ELEVATION
Scale: 3/16"=1'-0"



2 REAR ELEVATION
Scale: 3/16"=1'-0"



12994 59 Avenue
Surrey, BC V3X 0C4

Tel: (778) 891-0167
Email: jaswinder@cre8architecture.ca

Cre 8 Architecture Ltd.

Project:

23-226

MR. PAUL SANGHA

Project Name

7065 204 STREET

LANGLEY, BC

Drawing:

**BUILDING-2
ELEVATIONS**

Project Status:

SUBMISSION

Date	Description
YYYY-MM-DD	Issue Description

REVISION

No.	Date	Description

All Drawings in this set to be read in conjunction with each other. Any errors or discrepancies to be reported to the Architect before commencing work. Contractors are responsible to ensure that all work is executed to the requirements of the appropriate Building Code Authority. © Copyright Cre 8 Architecture Ltd.. All rights reserved.

Scale:
3/16"=1'-0"

DWG. NO:

A.3.3

23/06/23



1 SIDE ELEVATION
Scale: 3/16"=1'-0"



2 SIDE ELEVATION
Scale: 3/16"=1'-0"



12994 59 Avenue
Surrey, BC V3X 0C4

Email: jaswinder@cre8architecture.ca
Tel: (778) 891-0167

Cre 8 Architecture Ltd.

Project:

23-226

MR. PAUL SANGHA

Project Name

7065 204 STREET
LANGLEY, BC

Drawing:

**BUILDING-2
ELEVATIONS**

Project Status:

SUBMISSION

Date	Description
(YYYY-MM-DD)	
YYYY-MM-DD	Issue Description

REVISION

No.	Date	Description

All Drawings in this set to be read in conjunction with each other. Any errors or discrepancies to be reported to the Architect before commencing work. Contractors are responsible to ensure that all work is executed to the requirements of the appropriate Building Code Authority.
© Copyright Cre 8 Architecture Ltd., All rights reserved.

Scale:
3/16"=1'-0"

DWG. NO:

A.3.4

2023/06/23



1 FRONT ELEVATION
Scale: 3/16"=1'-0"



2 REAR ELEVATION
Scale: 3/16"=1'-0"

Plot Date: JUNE 23, 2023 11:17:02 a.m.



12994 59 Avenue
Surrey, BC V3X 0C4

Tel: (778) 891-0167
Email: jaswinder@cre8architecture.ca

Cre 8 Architecture Ltd.

Project:

23-226

MR. PAUL SANGHA

Project Name

7065 204 STREET

LANGLEY, BC

Drawing:

**BUILDING-3
ELEVATIONS**

Project Status:

SUBMISSION

Date	Description
YYYY-MM-DD	Issue Description

REVISION

No.	Date	Description

All Drawings in this set to be read in conjunction with each other. Any errors or discrepancies to be reported to the Architect before commencing work. Contractors are responsible to ensure that all work is executed to the requirements of the appropriate Building Code Authority. © Copyright Cre 8 Architecture Ltd., All rights reserved.


Scale:
3/16"=1'-0"

DWG. NO:

A.3.5



1 SIDE ELEVATION
Scale: 3/16"=1'-0"

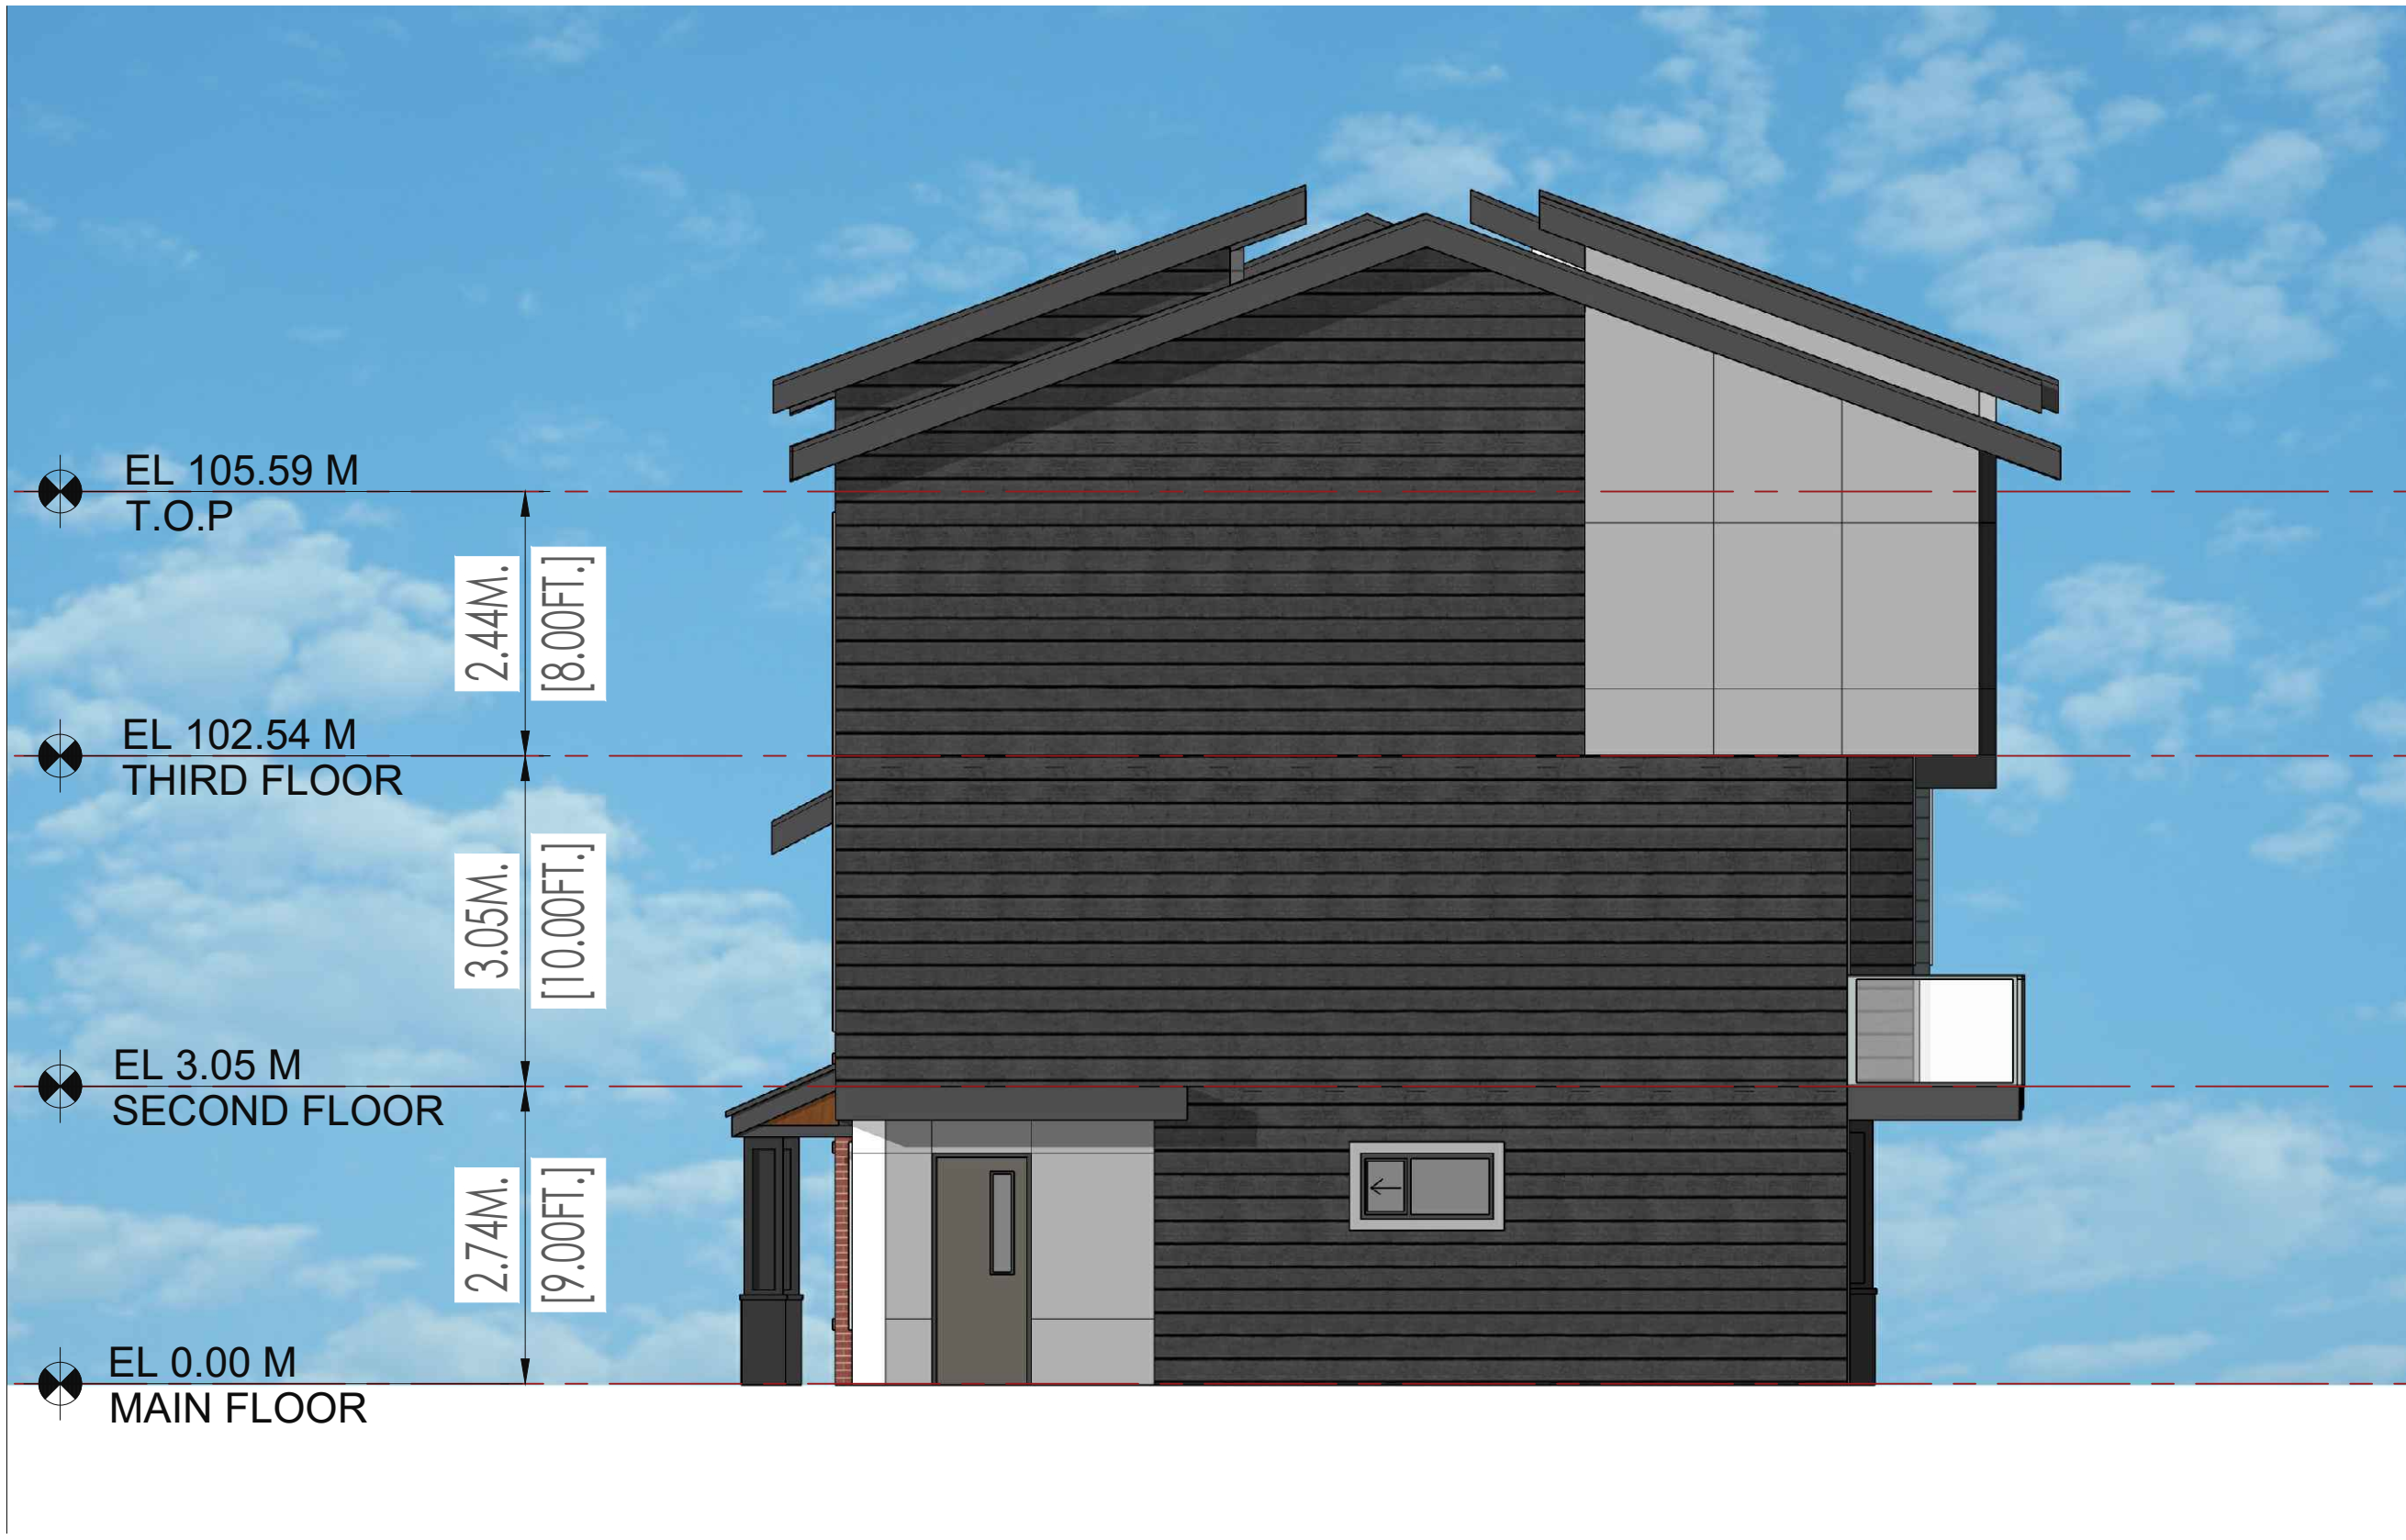

2 SIDE ELEVATION
Scale: 3/16"=1'-0"



12994 59 Avenue
Surrey, BC V3X 0C4

Email: jaswinder@cre8architecture.ca
Tel: (778) 891-0167

Cre 8 Architecture Ltd.

Project:

23-226

MR. PAUL SANGHA

Project Name

7065 204 STREET
LANGLEY, BC

Drawing:

**BUILDING-3
ELEVATIONS**

Project Status:

SUBMISSION

Date (YYYY-MM-DD)	Description
YYYY-MM-DD	Issue Description

REVISION

No.	Date	Description

All Drawings in this set to be read in conjunction with each other. Any errors or discrepancies to be reported to the Architect before commencing work. Contractors are responsible to ensure that all work is executed to the requirements of the appropriate Building Code Authority.
© Copyright Cre 8 Architecture Ltd. All rights reserved.

Scale:
3/16"=1'-0"

DWG. NO:

A.3.6

2023/06/23




1 FRONT ELEVATION
Scale: 3/16"=1'-0"



2 REAR ELEVATION
Scale: 3/16"=1'-0"



1 SIDE ELEVATION
Scale: 3/16"=1'-0"

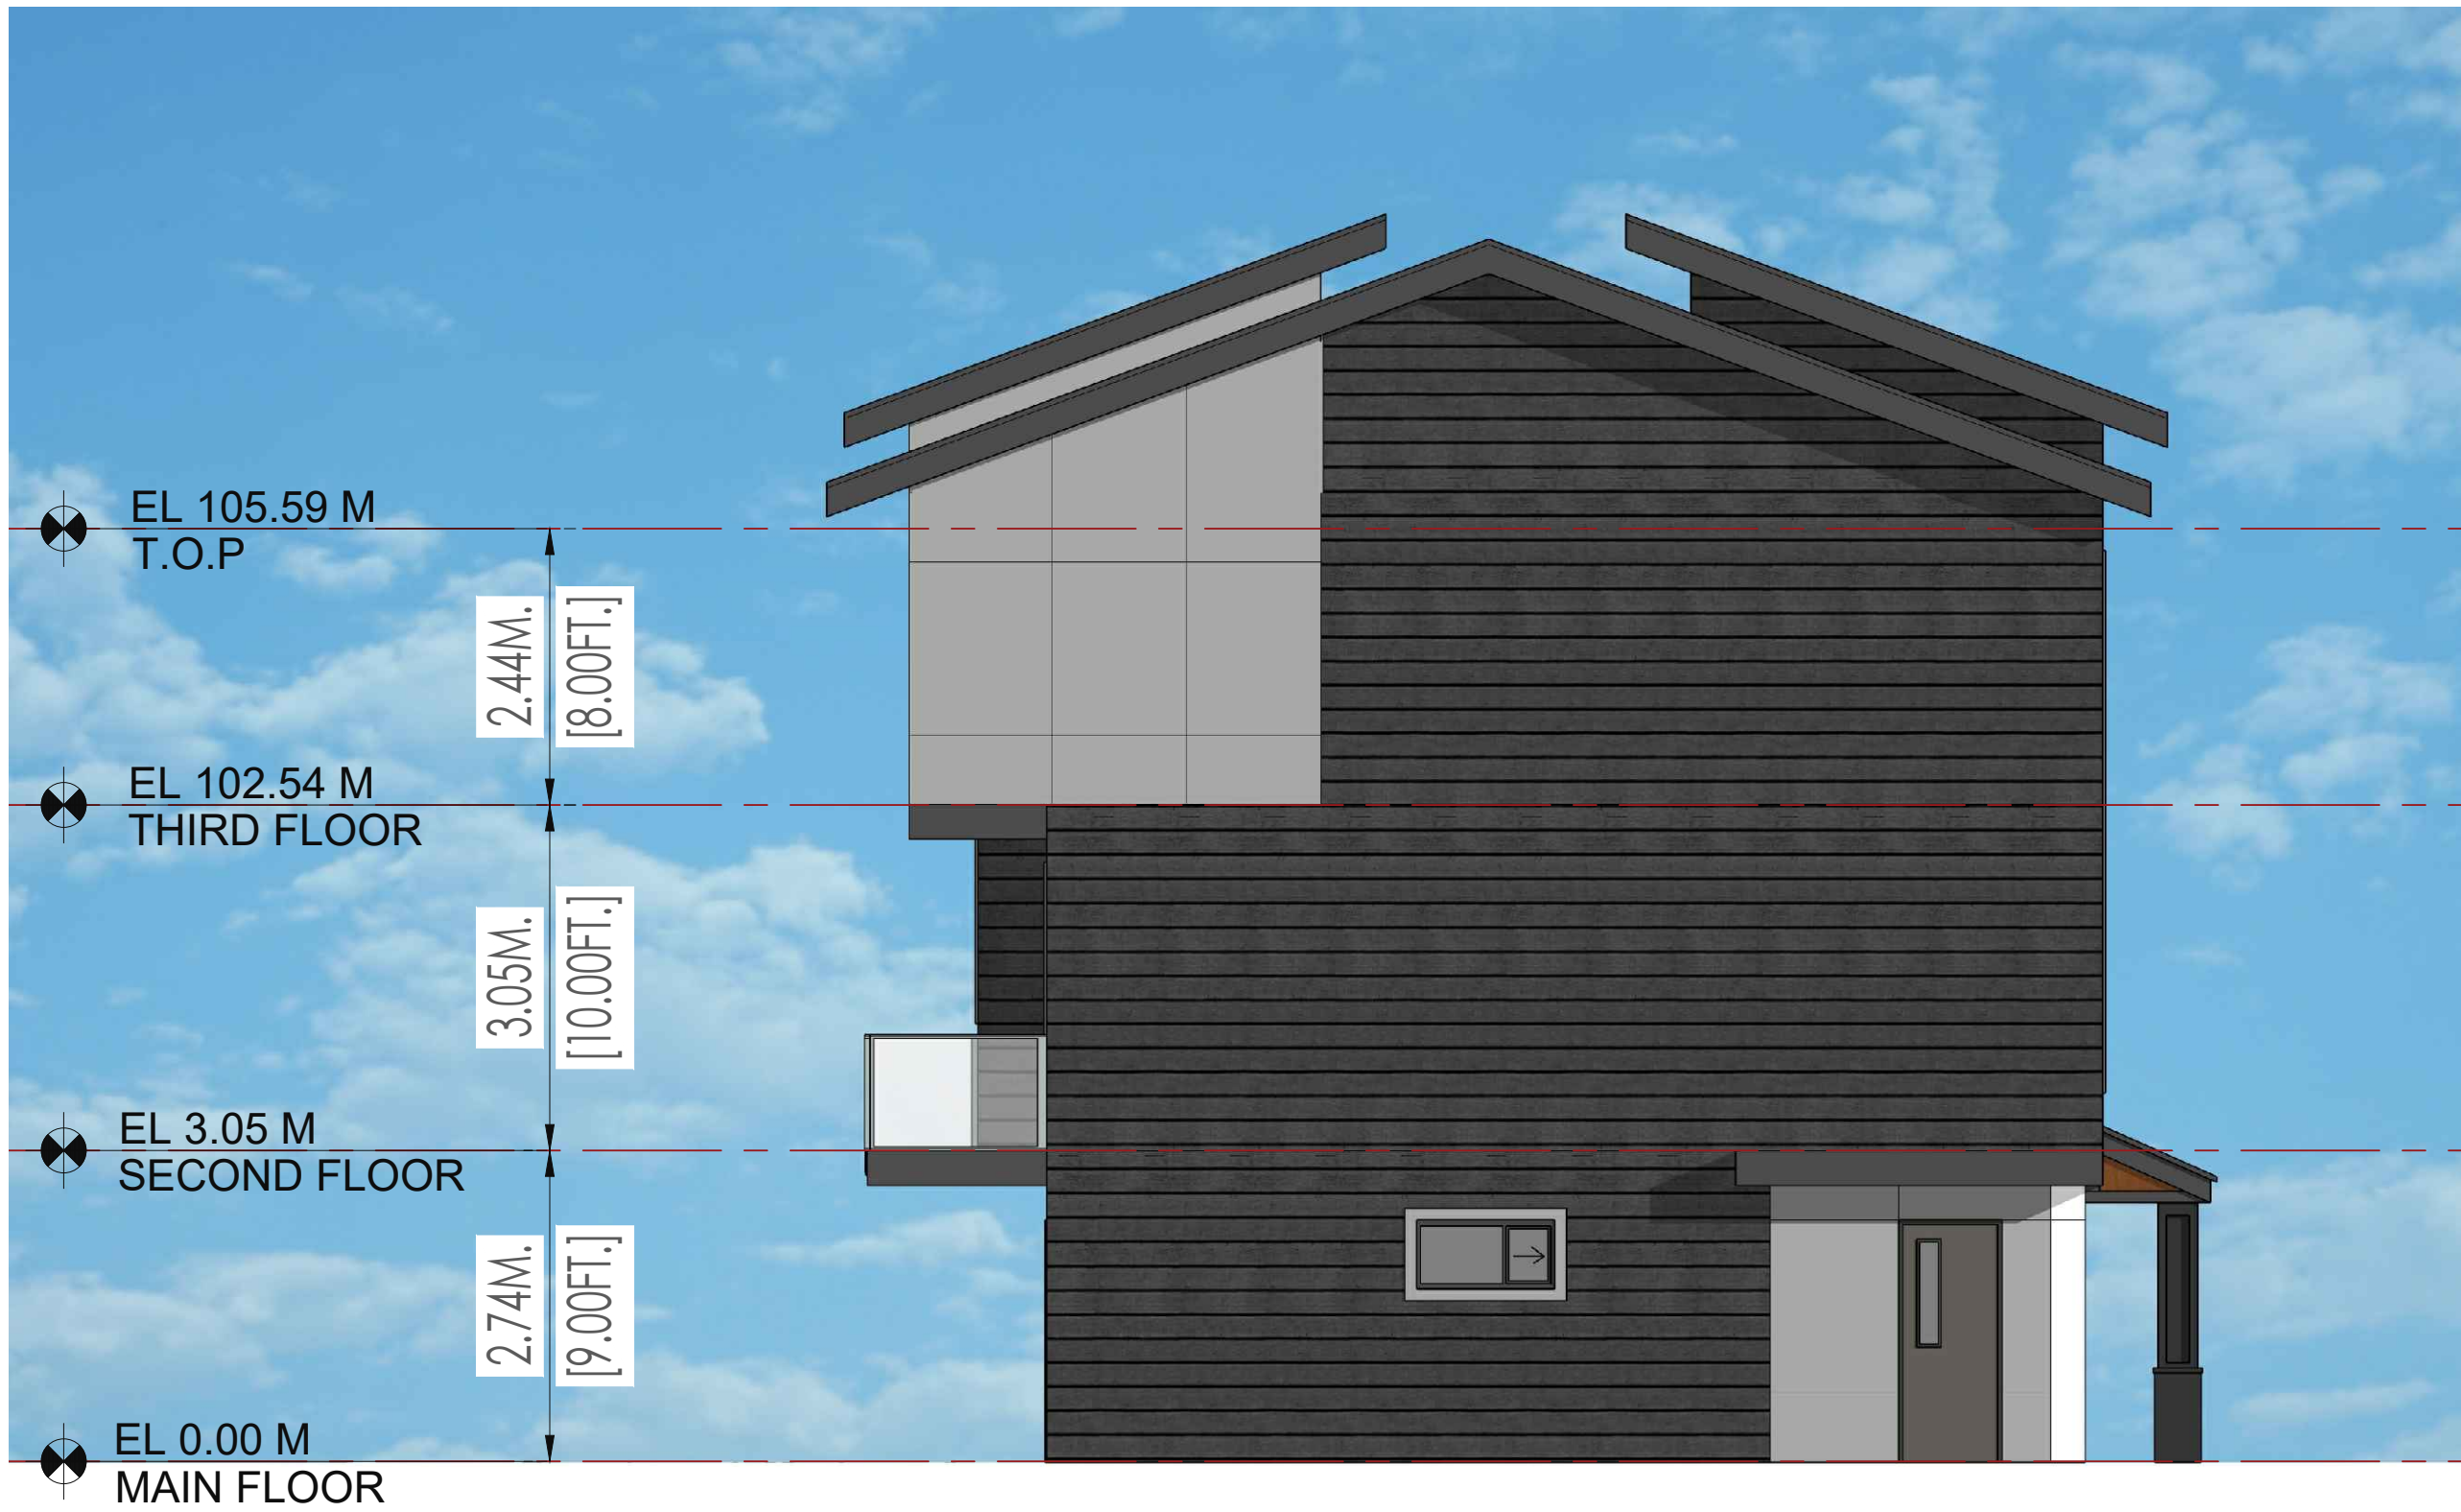

2 SIDE ELEVATION
Scale: 3/16"=1'-0"



12994 59 Avenue
Surrey, BC V3X 0C4

Tel: (778) 891-0167
Email: jaswinder@cre8architecture.ca

Cre 8 Architecture Ltd.

Project:

23-226

MR. PAUL SANGHA

Project Name

7065 204 STREET

LANGLEY, BC

Drawing:

**BUILDING-4
ELEVATIONS**

Project Status:

SUBMISSION

Date	Description
YYYY-MM-DD	Issue Description

REVISION

No.	Date	Description
-----	------	-------------

All Drawings in this set to be read in conjunction with each other. Any errors or discrepancies to be reported to the Architect before commencing work. Contractors are responsible to ensure that all work is executed to the requirements of the appropriate Building Code Authority. © Copyright Cre 8 Architecture Ltd. All rights reserved.

Scale:
3/16"=1'-0"

DWG. NO:

A.3.7



1 FRONT ELEVATION
Scale: 3/16"=1'-0"



2 REAR ELEVATION
Scale: 3/16"=1'-0"



12994 59 Avenue
Surrey, BC V3X 0C4

Tel: (778) 891-0167
Email: jaswinder@cre8architecture.ca

Cre 8 Architecture Ltd.

Project:

23-226

MR. PAUL SANGHA

Project Name

7065 204 STREET
LANGLEY, BC

Drawing:

**BUILDING-5
ELEVATIONS**

Project Status:

SUBMISSION

Date Description

YYYY-MM-DD Issue Description

REVISION

No. Date Description

All Drawings in this set to be read in conjunction with each other. Any errors or discrepancies to be reported to the Architect before commencing work. Contractors are responsible to ensure that all work is executed to the requirements of the appropriate Building Code Authority. © Copyright Cre 8 Architecture Ltd. All rights reserved.

Scale:
3/16"=1'-0"

DWG. NO:

A.3.8



1 SIDE ELEVATION
Scale: 3/16"=1'-0"



2 SIDE ELEVATION
Scale: 3/16"=1'-0"

Project:

23-226

MR. PAUL SANGHA

Project Name

7065 204 STREET
LANGLEY, BC

Drawing:

**BUILDING-5
ELEVATIONS**

Project Status:

SUBMISSION

Date (YYYY-MM-DD)	Description
YYYY-MM-DD	Issue Description

REVISION

No.	Date	Description

All Drawings in this set to be read in conjunction with each other. Any errors or discrepancies to be reported to the Architect before commencing work. Contractors are responsible to ensure that all work is executed to the requirements of the appropriate Building Code Authority.
© Copyright Cre 8 Architecture Ltd., All rights reserved.

Scale:
3/16"=1'-0"

DWG. NO:

A.3.9



Project:

23-226
MR. PAUL SANGHA

Project Name
7065 204 STREET
LANGLEY, BC

Drawing:
3D-VIEWS

Project Status:

SUBMISSION	
Date	Description
(YYYY-MM-DD)	
YYYY-MM-DD Issue Description	

REVISION		
No.	Date	Description

All Drawings in this set to be read in conjunction with each other. Any errors or discrepancies to be reported to the Architect before commencing work. Contractors are responsible to ensure that all work is executed to the requirements of the appropriate Building Code Authority.
© Copyright Cre 8 Architecture Ltd.. All rights reserved.



12994 59 Avenue
Surrey, BC V3X 0C4

Tel: (778) 891-0167
Email: jasminder@cre8architecture.ca

Cre 8 Architecture Ltd.

Project:

23-226
MR. PAUL SANGHA

Project Name
7065 204 STREET
LANGLEY, BC

Drawing:
3D-VIEWS

Project Status:

SUBMISSION	
Date	Description
(YYYY-MM-DD)	
YYYY-MM-DD Issue Description	

REVISION		
No.	Date	Description

All Drawings in this set to be read in conjunction with each other. Any errors or discrepancies to be reported to the Architect before commencing work. Contractors are responsible to ensure that all work is executed to the requirements of the appropriate Building Code Authority.
© Copyright Cre 8 Architecture Ltd.. All rights reserved.

Scale:
N.T.S

DWG. NO:

A.4.2



12994 59 Avenue
Surrey, BC V3X 0C4

Tel: (778) 891-0167
Email: jasminder@cre8architecture.ca

Cre 8 Architecture Ltd.

Project:

23-226

MR. PAUL SANGHA

Project Name

7065 204 STREET
LANGLEY, BC

Drawing:

3D-VIEWS

Project Status:

SUBMISSION

Date	Description
YYYY-MM-DD	Issue Description

REVISION

No.	Date	Description

All Drawings in this set to be read in conjunction with each other. Any errors or discrepancies to be reported to the Architect before commencing work. Contractors are responsible to ensure that all work is executed to the requirements of the appropriate Building Code Authority.
© Copyright Cre 8 Architecture Ltd.. All rights reserved.

Scale:
N.T.S

DWG. NO:

A.4.3



12994 59 Avenue
Surrey, BC V3X 0C4

Tel: (778) 891-0167
Email: jasminder@cre8architecture.ca

Cre 8 Architecture Ltd.

Project:

23-226
MR. PAUL SANGHA

Project Name
7065 204 STREET
LANGLEY, BC

Drawing:
3D-VIEWS

Project Status:

SUBMISSION	
Date	Description
(YYYY-MM-DD)	
YYYY-MM-DD Issue Description	

REVISION		
No.	Date	Description

All Drawings in this set to be read in conjunction with each other. Any errors or discrepancies to be reported to the Architect before commencing work. Contractors are responsible to ensure that all work is executed to the requirements of the appropriate Building Code Authority.
© Copyright Cre 8 Architecture Ltd.. All rights reserved.

Scale: N.T.S	DWG. NO: A.4.3