


Notes
This drawing, as an instrument of service, is the property of the Architect and may not be reproduced without their permission and unless the reproduction carries their name. All design and other information shown on this drawing are for the use on the specified project only and shall not be used otherwise without written permission of the Architect. Written dimension shall have precedence over scaled dimensions.

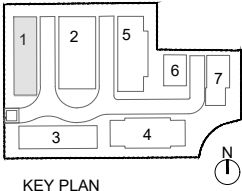

KEY PLAN

2023-11-05	Development Permit
2023-10-03	Revisions as per comments
2023-08-01	Preliminary Application
Date	Description
Issues / Revisions	

Seal

Project Title
TOWNHOUSE DEVELOPMENT

Project Address
**7734 197 Street,
Township of Langley,
British Columbia**

Drawn By SK	Date 2023-08-01
Checked By PV	Project ID LA20

Sheet Title
**BUILDING 1
ELEVATIONS**

Scale
1/16"=1'-0"

Sheet No.
A-3.0




**1 BUILDING 1
WEST ELEVATION**



**2 BUILDING 1
EAST ELEVATION**

Notes
This drawing, as an instrument of service, is the property of the Architect and may not be reproduced without their permission and unless the reproduction carries their name. All design and other information shown on this drawing are for the use on the specified project only and shall not be used otherwise without written permission of the Architect. Written dimension shall have precedence over scaled dimensions.

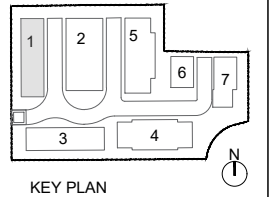

KEY PLAN

2023-11-05	Development Permit
2023-10-03	Revisions as per comments
2023-08-01	Preliminary Application
Date	Description

Issues / Revisions

Seal

Project Title

**TOWNHOUSE
DEVELOPMENT**

Project Address

**7734 197 Street,
Township of Langley,
British Columbia**

Drawn By SK	Date 2023-08-01
Checked By PV	Project ID LA20

Sheet Title


**BUILDING 1
ELEVATIONS**

Scale


1/16"=1'-0"

Sheet No.

A-3.1

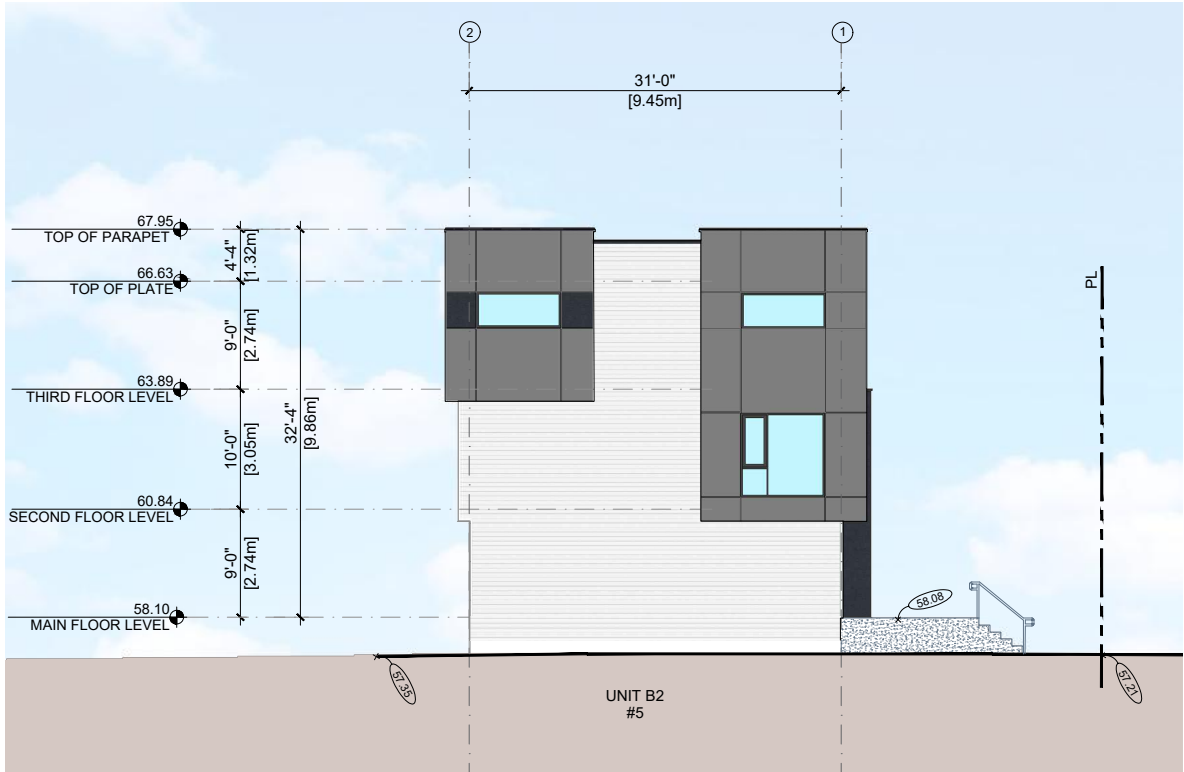


**1 BUILDING 1
NORTH ELEVATION**

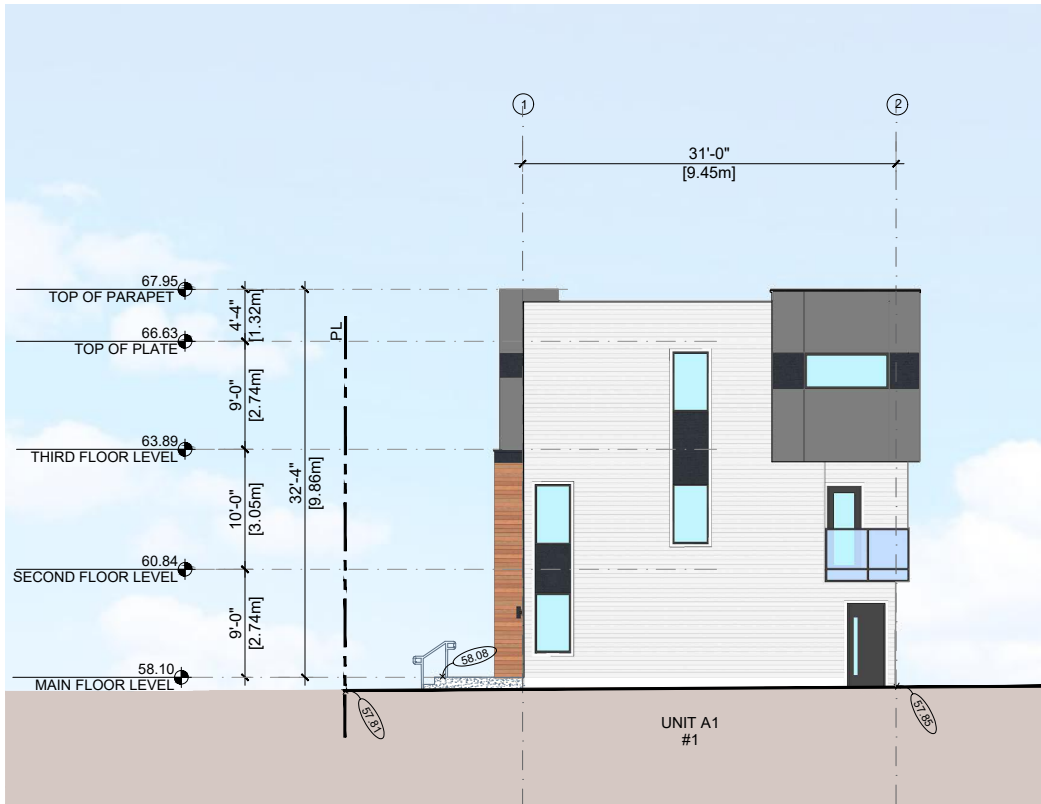

**2 BUILDING 1
SOUTH ELEVATION**

Notes
This drawing, as an instrument of service, is the property of the Architect and may not be reproduced without their permission and unless the reproduction carries their name. All design and other information shown on this drawing are for the use on the specified project only and shall not be used otherwise without written permission of the Architect. Written dimension shall have precedence over scaled dimensions.

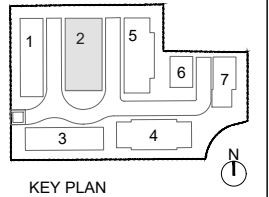

KEY PLAN

Date	Description
2023-11-05	Development Permit
2023-10-03	Revisions as per comments
2023-08-01	Preliminary Application

Issues / Revisions

Seal

Project Title
**TOWNHOUSE
DEVELOPMENT**

Project Address
**7734 197 Street,
Township of Langley,
British Columbia**

Drawn By SK	Date 2023-08-01
Checked By PV	Project ID LA20

Sheet Title
**BUILDING 2
ELEVATIONS**

Scale
1/16"=1'-0"

Sheet No.

A-3.2




**1 BUILDING 2
WEST ELEVATION**



**2 BUILDING 2
EAST ELEVATION**

Notes
This drawing, as an instrument of service, is the property of the Architect and may not be reproduced without their permission and unless the reproduction carries their name. All design and other information shown on this drawing are for the use on the specified project only and shall not be used otherwise without written permission of the Architect. Written dimension shall have precedence over scaled dimensions.

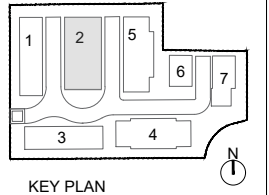

KEY PLAN

2023-11-05	Development Permit
2023-10-03	Revisions as per comments
2023-08-01	Preliminary Application
Date	Description
Issues / Revisions	

Seal

Project Title
**TOWNHOUSE
DEVELOPMENT**


Project Address
**7734 197 Street,
Township of Langley,
British Columbia**

Drawn By SK	Date 2023-08-01
Checked By PV	Project ID LA20

Sheet Title
**BUILDING 2
ELEVATIONS**

Scale
1/16"=1'-0"

Sheet No.
A-3.3

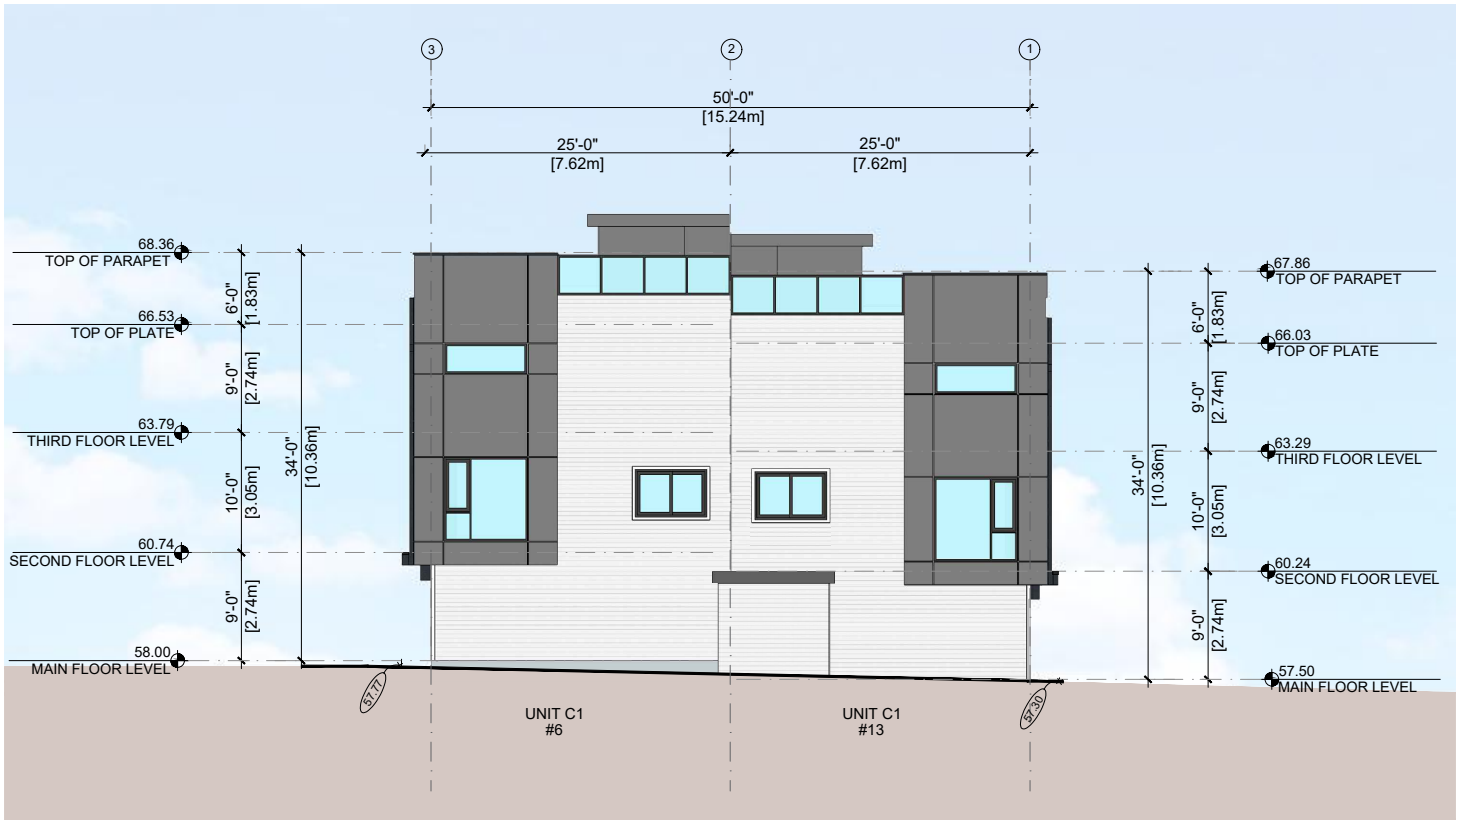


1 BUILDING 2
SOUTH ELEVATION



2 BUILDING 2
NORTH ELEVATION

Notes
This drawing, as an instrument of service, is the property of the Architect and may not be reproduced without their permission and unless the reproduction carries their name. All design and other information shown on this drawing are for the use on the specified project only and shall not be used otherwise without written permission of the Architect. Written dimension shall have precedence over scaled dimensions.

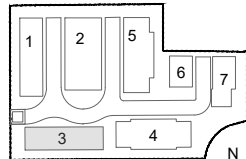

KEY PLAN

2023-11-05	Development Permit
2023-10-03	Revisions as per comments
2023-08-01	Preliminary Application
Date	Description

Issues / Revisions

Seal

Project Title

**TOWNHOUSE
DEVELOPMENT**

Project Address

**7734 197 Street,
Township of Langley,
British Columbia**

Drawn By

SK

Date

2023-08-01

Checked By

PV

Project ID

LA20

Sheet Title

**BUILDING 3
ELEVATIONS**

Scale

1/16"=1'-0"

Sheet No.

A-3.4



**1 BUILDING 3
NORTH ELEVATION**



**2 BUILDING 3
SOUTH ELEVATION**




1 BUILDING 3
EAST ELEVATION



4 BUILDING 3
WEST ELEVATION

Notes
This drawing, as an instrument of service, is the property of the Architect and may not be reproduced without their permission and unless the reproduction carries their name. All design and other information shown on this drawing are for the use on the specified project only and shall not be used otherwise without written permission of the Architect. Written dimension shall have precedence over scaled dimensions.

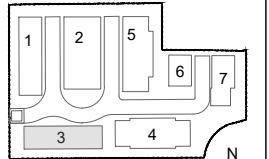

KEY PLAN

2023-11-05	Development Permit
2023-10-03	Revisions as per comments
2023-08-01	Preliminary Application
Date	Description

Issues / Revisions

Seal

Project Title

**TOWNHOUSE
DEVELOPMENT**

Project Address

**7734 197 Street,
Township of Langley,
British Columbia**

Drawn By SK	Date 2023-08-01
Checked By PV	Project ID LA20

Sheet Title

**BUILDING 3
ELEVATIONS**


Scale

1/16"=1'-0"

Sheet No.

A-3.5

Notes
This drawing, as an instrument of service, is the property of the Architect and may not be reproduced without their permission and unless the reproduction carries their name. All design and other information shown on this drawing are for the use on the specified project only and shall not be used otherwise without written permission of the Architect. Written dimension shall have precedence over scaled dimensions.

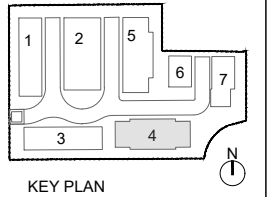

KEY PLAN

2023-11-05	Development Permit
2023-10-03	Revisions as per comments
2023-08-01	Preliminary Application
Date	Description

Issues / Revisions

Seal

Project Title

**TOWNHOUSE
DEVELOPMENT**

Project Address

**7734 197 Street,
Township of Langley,
British Columbia**

Drawn By SK	Date 2023-08-01
Checked By PV	Project ID LA20

Sheet Title

**BUILDING 4
ELEVATIONS**

Scale
1/16"=1'-0"

Sheet No.

A-3.6




**1 BUILDING 4
NORTH ELEVATION**



**2 BUILDING 4
SOUTH ELEVATION**




1 BUILDING 4
WEST ELEVATION

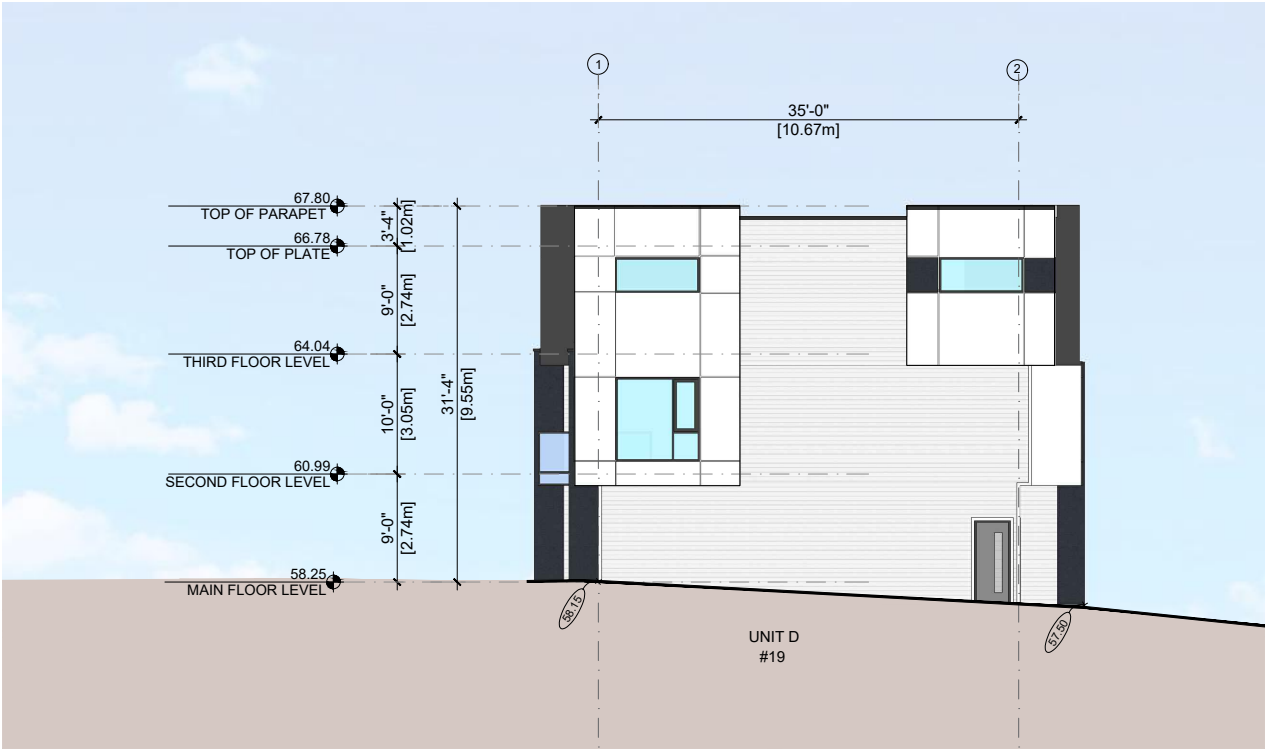

2 BUILDING 4
EAST ELEVATION

Notes
This drawing, as an instrument of service, is the property of the Architect and may not be reproduced without their permission and unless the reproduction carries their name. All design and other information shown on this drawing are for the use on the specified project only and shall not be used otherwise without written permission of the Architect. Written dimension shall have precedence over scaled dimensions.

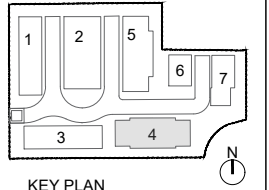

KEY PLAN

2023-11-05	Development Permit
2023-10-03	Revisions as per comments
2023-08-01	Preliminary Application
Date	Description

Issues / Revisions

Seal

Project Title
**TOWNHOUSE
DEVELOPMENT**

Project Address
**7734 197 Street,
Township of Langley,
British Columbia**

Drawn By SK	Date 2023-08-01
Checked By PV	Project ID LA20


Sheet Title
**BUILDING 4
ELEVATIONS**

Scale
1/16"=1'-0"

Sheet No.

A-3.7

Notes
This drawing, as an instrument of service, is the property of the Architect and may not be reproduced without their permission and unless the reproduction carries their name. All design and other information shown on this drawing are for the use on the specified project only and shall not be used otherwise without written permission of the Architect. Written dimension shall have precedence over scaled dimensions.

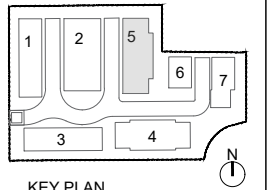

KEY PLAN

2023-11-05	Development Permit
2023-10-03	Revisions as per comments
2023-08-01	Preliminary Application
Date	Description

Issues / Revisions

Seal

Project Title
TOWNHOUSE DEVELOPMENT

Project Address
**7734 197 Street,
Township of Langley,
British Columbia**

Drawn By SK	Date 2023-08-01
Checked By PV	Project ID LA20

Sheet Title
**BUILDING 5
ELEVATIONS**

Scale
1/16"=1'-0"

Sheet No.

A-3.8



1 BUILDING 5
WEST ELEVATION



2 BUILDING 5
EAST ELEVATION




1 BUILDING 5
SOUTH ELEVATION



2 BUILDING 5
NORTH ELEVATION

Notes
This drawing, as an instrument of service, is the property of the Architect and may not be reproduced without their permission and unless the reproduction carries their name. All design and other information shown on this drawing are for the use on the specified project only and shall not be used otherwise without written permission of the Architect. Written dimension shall have precedence over scaled dimensions.

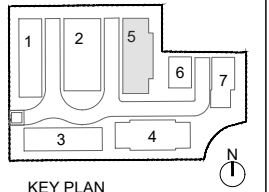

KEY PLAN

2023-11-05	Development Permit
2023-10-03	Revisions as per comments
2023-08-01	Preliminary Application
Date	Description

Issues / Revisions

Seal

Project Title

**TOWNHOUSE
DEVELOPMENT**

Project Address

**7734 197 Street,
Township of Langley,
British Columbia**

Drawn By SK	Date 2023-08-01
Checked By PV	Project ID LA20

Sheet Title


**BUILDING 5
ELEVATIONS**

Scale

1/16"=1'-0"

Sheet No.

A-3.9

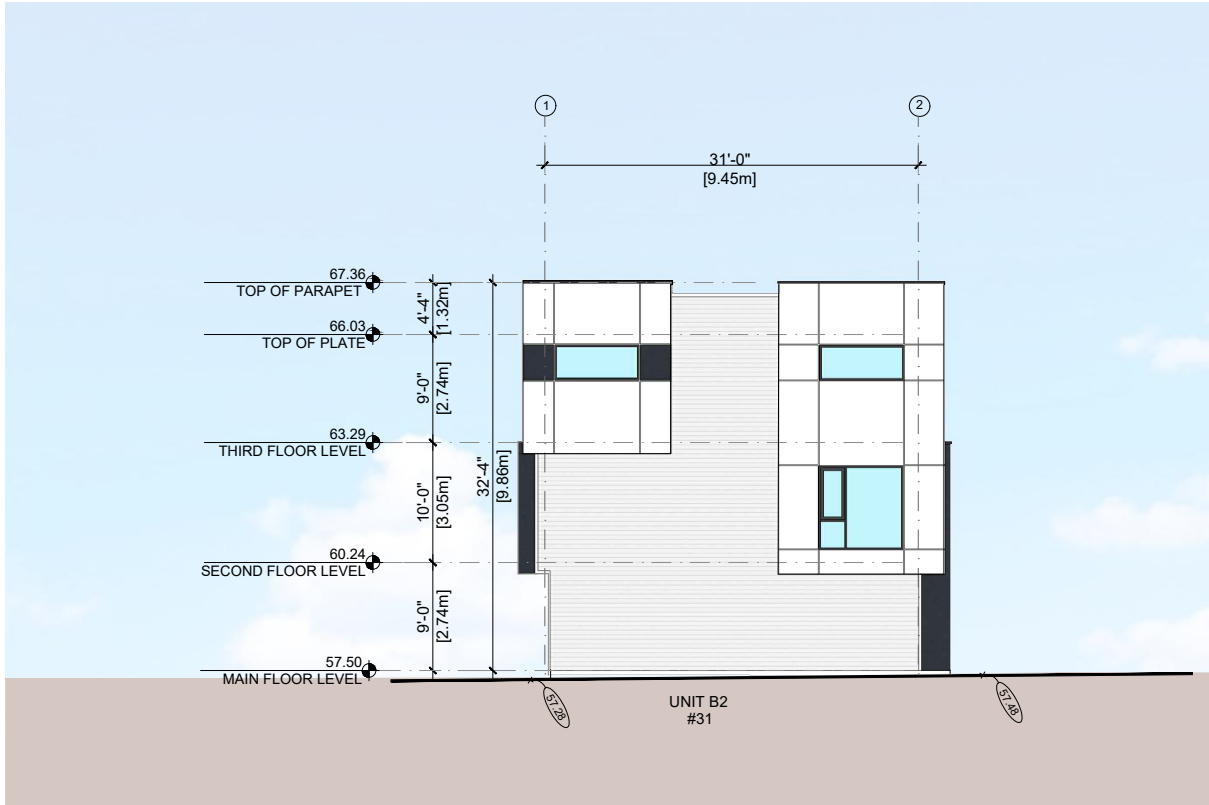

1 BUILDING 6
NORTH ELEVATION



4 BUILDING 6
EAST ELEVATION




1 BUILDING 6
SOUTH ELEVATION



2 BUILDING 6
WEST ELEVATION

Notes
This drawing, as an instrument of service, is the property of the Architect and may not be reproduced without their permission and unless the reproduction carries their name. All design and other information shown on this drawing are for the use on the specified project only and shall not be used otherwise without written permission of the Architect. Written dimension shall have precedence over scaled dimensions.

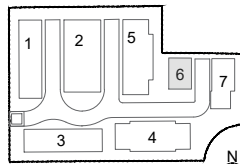

KEY PLAN

Date	Description
2023-11-05	Development Permit
2023-10-03	Revisions as per comments
2023-08-01	Preliminary Application

Issues / Revisions

Seal

Project Title

**TOWNHOUSE
DEVELOPMENT**

Project Address

**7734 197 Street,
Township of Langley,
British Columbia**

Drawn By SK	Date 2023-08-01
Checked By PV	Project ID LA20

Sheet Title


**BUILDING 6
ELEVATIONS**

Scale


1/16"=1'-0"

Sheet No.

A-3.10

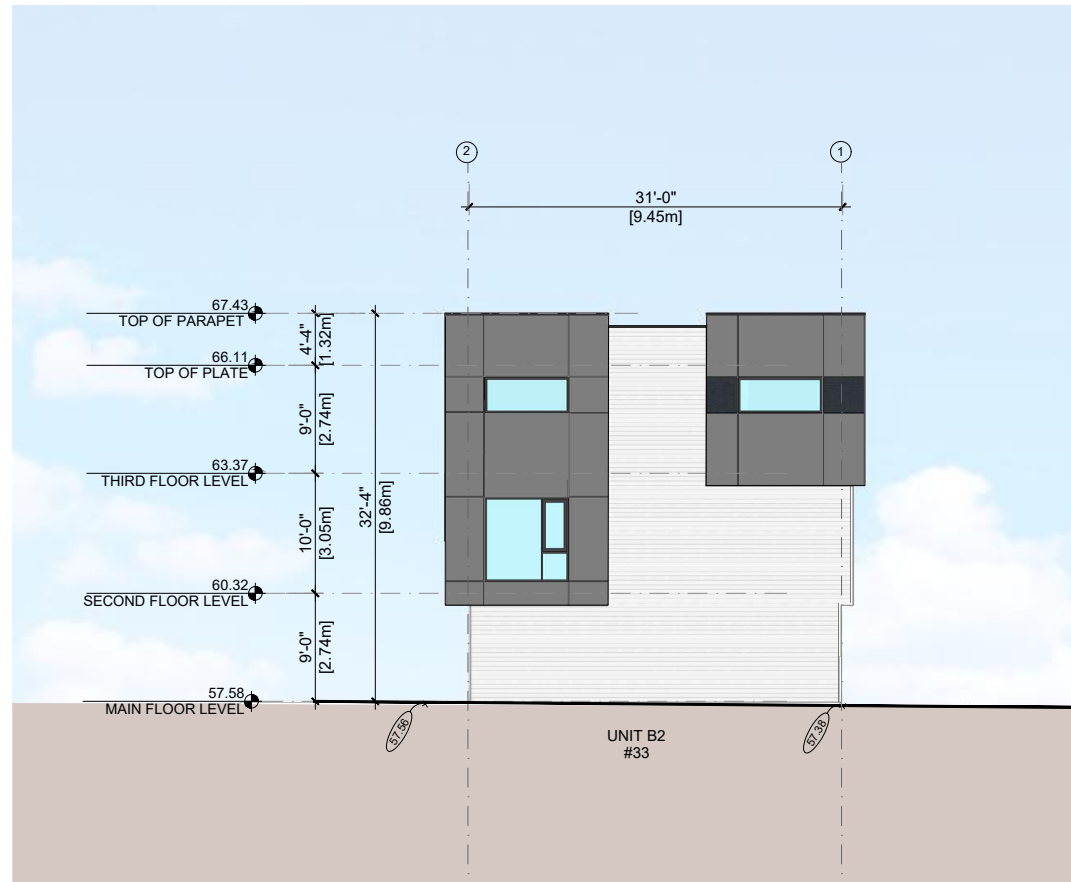

Notes
This drawing, as an instrument of service, is the property of the Architect and may not be reproduced without their permission and unless the reproduction carries their name. All design and other information shown on this drawing are for the use on the specified project only and shall not be used otherwise without written permission of the Architect. Written dimension shall have precedence over scaled dimensions.

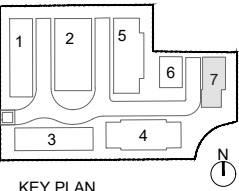

2023-11-05	Development Permit
2023-10-03	Revisions as per comments
2023-08-01	Preliminary Application
Date	Description

Issues / Revisions

Seal

Project Title

TOWNHOUSE DEVELOPMENT

Project Address

7734 197 Street,
Township of Langley,
British Columbia

Drawn By SK	Date 2023-08-01
Checked By PV	Project ID LA20


Sheet Title

BUILDING 7 ELEVATIONS

Scale
1/16"-1'-0"

Sheet No.


A-3.11

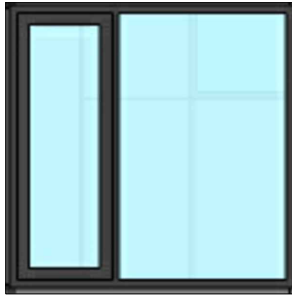


1 - Double Glazed Windows
Colour to Match: Benjamin Moore
Black Ink_2127-20
Glass: Clear




2 - Lux-V-Grove 4" Metal Siding
Colour to Match - Fir

 


3 - Hardie Panel Siding
Colour to Match: Benjamin Moore
Primary White

 


4- Hardie Panel Siding
Colour to Match: Benjamin Moore
Graphite - 1603

 


5- Solid Core Wooden Door
Colour to Match: Benjamin Moore
Blueberry Hill-812

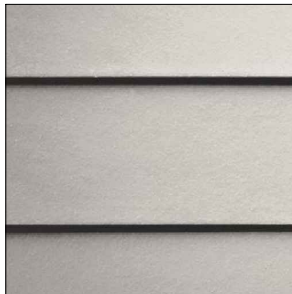


6- Smooth Finish Hardie Lap 6" Siding
Colour to Match: White

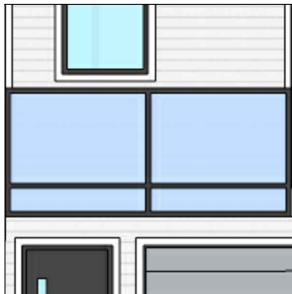

7- Aluminium Railing with Safety
Glass
Clear and Translucent
Colour to match: Benjamin Moore
Black Ink 2127-20

 

8- Hardie Panel Siding
Colour to Match: Benjamin Moore
Gunmetal-1602

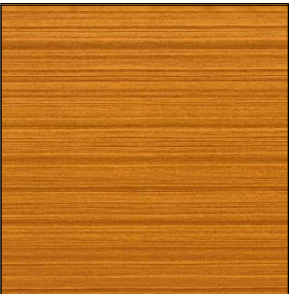


9- Perf. Alum Soffit
Colour to Match: Fir

NOTE:
• TRIMS & FLASHING TO MATCH SIDING COLOUR



Notes
This drawing, as an instrument of service, is the property of the Architect and may not be reproduced without their permission and unless the reproduction carries their name. All design and other information shown on this drawing are for the use on the specified project only and shall not be used otherwise without written permission of the Architect. Written dimension shall have precedence over scaled dimensions.

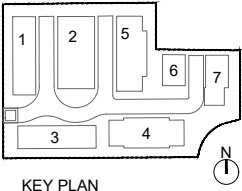

KEY PLAN

2023-11-05	Development Permit
2023-10-03	Revisions as per comments
2023-08-01	Preliminary Application
Date	Description

Issues / Revisions

Seal

Project Title

**TOWNHOUSE
DEVELOPMENT**

Project Address

**7734 197 Street,
Township of Langley,
British Columbia**

Drawn By SK	Date 2023-08-01
Checked By PV	Project ID LA20

Sheet Title

MATERIAL BOARD

Scale

1/16"=1'-0"

Sheet No.

A-3.12