

7310 202B STREET

COMPREHENSIVE DEVELOPMENT

94 UNITS, 6 STOREYS RESIDENTIAL

EXISTING ZONING	: SR-2
PROPOSED ZONING	: CD
SITE AREA	: 4,046.4 m² (0.99 ACRE / 0.40464 HECTARE)
PROPOSED FLOOR AREA	: 8,114.24 m²
PROPOSED FSR	: 2.00
PROPOSED UPA	: 94 UPAs
NUMBER OF DWELLING UNITS	: 94
BUILDING HEIGHT	: 6 STOREYS

UNIT BREAKDOWN

TOTAL 94 RESIDENTIAL UNITS				
UNIT #	UNIT TYPE	UNIT LAYOUT	FLOOR AREA (UP TO CLADDING)	
			SF	SM
LEVEL 1				
101	2BR	B	855.00	79.43
102	2BR+DEN	B1	915.00	85.01
103	1BR+DEN	A1	565.00	52.49
104	1BR+DEN	A1	574.00	53.33
105	3BR+DEN	C1	1,192.00	110.74
106	1BR+DEN	A1	638.00	59.27
107	1BR+DEN	A1	640.00	59.46
108	1BR+DEN	A1	640.00	59.46
109	1BR+DEN	A1	639.00	59.37
110	1BR+DEN	A1	639.00	59.37
111	1BR+DEN	A1	641.00	59.55
112	3BR	C	1,027.00	95.41
113	1BR	A	631.00	58.62
114	2BR	B	834.00	77.48
115	2BR	B	1,257.00	116.78
116	1BR+DEN	A1	909.00	84.45
117	2BR+DEN	B1	1,162.00	107.95
LEVEL 1 COMMON AND CIRCULATION AREAS			2,066.00	191.94
LEVEL 2 / 3 / 4				
201/301/401	2BR+DEN	B	979.00	90.95
202/302/402	1BR+DEN	A1	565.00	52.49
203/303/403	2BR (ADAPTABLE)	B2	914.00	84.91
204/304/404	3BR+DEN	C1	1,192.00	110.74
205/305/405	1BR+DEN	A1	638.00	59.27
206/306/406	1BR+DEN	A1	640.00	59.46
207/307/407	1BR+DEN	A1	640.00	59.46
208/308/408	1BR+DEN	A1	639.00	59.37
209/309/409	1BR+DEN	A1	639.00	59.37
210/310/410	1BR+DEN	A1	641.00	59.55
211/311/411	3BR	C	1,027.00	95.41
212/312/412	1BR (ADAPTABLE)	A2	631.00	58.62
213/313/413	2BR	B	834.00	77.48
214/314/414	1BR (ADAPTABLE)	A2	682.00	63.36
215/315/415	1BR+DEN	A1	909.00	84.45
216/316/416	3BR+DEN	C1	1,247.00	115.85
217/317/417	2BR+DEN	B1	1,169.00	108.60
LEVEL 2 / 3 / 4 COMMON AND CIRCULATION AREAS			1,693.00	157.28
LEVEL 5 / 6				
501/601	2BR	B	1,137.00	105.63
502/602	1BR	A	630.00	58.53
503/603	1BR	B2	689.00	64.01
504/604	2BR	B	784.00	72.84
505/605	2BR	B	777.00	72.19
506/606	2BR	B	777.00	72.19
507/607	2BR	B	784.00	72.84
508/608	2BR	A1	909.00	84.45
509/609	1BR+DEN	A1	679.00	63.08
510/610	1BR+DEN	A1	796.00	73.95
511/611	2BR	C	717.00	66.61
512/612	2BR	A2	717.00	66.61
513/613	1BR	B	745.00	69.21
LEVEL 2 / 3 / 4 COMMON AND CIRCULATION AREAS			2,099.00	195.00

FLOOR AREA SUMMARY	SF	SM
LEVEL 1	15,824.00	1,470.10
LEVEL 2	15,679.00	1,456.63
LEVEL 3	15,679.00	1,456.63
LEVEL 4	15,679.00	1,456.63
LEVEL 5	12,240.00	1,137.13
LEVEL 6	12,240.00	1,137.13
TOTAL	87,341.00	8,114.24

EXCLUSIONS	SF	SM
LEVEL 1		-
AMENITY AREA	1,349.00	125.33
ELECTRICAL CLOSET	109.00	10.13
LEVEL 2		-
ELECTRICAL CLOSET	109.00	10.13
LEVEL 3		-
ELECTRICAL CLOSET	109.00	10.13
LEVEL 4		-
ELECTRICAL CLOSET	109.00	10.13
LEVEL 5		-
ELECTRICAL CLOSET	109.00	10.13
LEVEL 6		-
ELECTRICAL CLOSET	109.00	10.13
TOTAL	2,003.00	186.08

Unit Summary:
1 BR - 13 units
1 BR + Den - 37 units
2 BR - 25 units
2 BR + Den - 8 units
3 BR - 4 units
3 BR + Den - 7 units
Total 94 Units

PARKING CALCULATIONS

RESIDENTIAL PARKING REQUIREMENT	: 1.5 SPACE PER DWELLING UNIT
NO. OF DWELLING UNITS	: 94
PARKING SPACES PROVIDED	: 142 SPACES




SUBJECT SITE

7130 202 B ST.

LANGLEY, BC

VICINITY PLAN

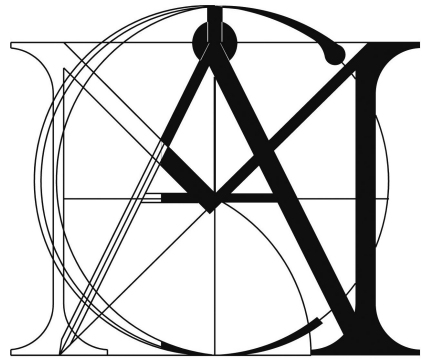

MATTHEW CHENG ARCHITECT INC.

Unit 202 - 670 EVANS AVENUE
VANCOUVER, BC V6A 2K9
Tel: (604) 731-3012 / Email: matthew@mcai.ca

THIS DRAWING MUST NOT BE SCALED. THE GENERAL CONTRACTOR SHALL VERIFY ALL DIMENSIONS AND LEVELS PRIOR TO COMMENCEMENT TO WORK. ALL ERRORS AND OMISSIONS SHALL BE REPORTED IMMEDIATELY TO THE ARCHITECT. COPYRIGHT RESERVED. THIS PLAN AND DESIGN ARE AND AT ALL TIMES REMAIN THE EXCLUSIVE PROPERTY OF MATTHEW CHENG ARCHITECT INC. AND MAY NOT BE USED OR REPRODUCED WITHOUT PRIOR WRITTEN CONSENT.

Revision:

1	23-12-15	PROGRESS DRAWING
0	23-11-01	PRELIMINARY DRAWINGS

REV	YY-MM-DD	DESCRIPTION
-----	----------	-------------

Architect's Stamp

Certified Professional's Stamp

Project Title

6-STOREY APARTMENT

7130 202B ST., LANGLEY, BC

Sheet Title

COVER SHEET - LOCATION MAP, MASSING

Scale: As indicated

Drawn: GD

Checked: MC

Project Number:

Print Code:

Revision Date:
23-12-15

Print Date:

12/22/2023 7:39:33 AM

Sheet No.:

A100

TOPOGRAPHIC SURVEY PLAN OF SOUTHERLY PORTION
OF LOT "B" SECTION 14 TOWNSHIP 8
NWD 17096

PID: 002-358-506

Civic Address:

#7130 - 202B Street
Township of Langley, B.C.

Elevation Derivation

Elevations are geodetic derived
from the Township of Langley
Control Monument No. 88H4508
Datum CVD28GVRD 2005
Elevation=89.824m

LEGEND :

- DT Denotes deciduous tree
CT Denotes coniferous tree
x 0.00 Denotes spot elevation
UUB Denotes underground utility box
HW Denotes head wall
CB Denotes rectangular catch basin
PP Denotes power pole
GW Denotes guy wire
LS Denotes lamp stand
SN Denotes traffic sign

Lot dimensions according to field survey and
Land Title and Survey Authority records.

This plan does not show non-plan charges,
liens or interests.

This plan was prepared for inspection purposes and is
for the exclusive use of our client. This documents
shows the relative location of the surveyed structures
and features with respect to the boundaries of the
parcel described above. This document shall not be
used to define property lines or property corners.


The signatory accepts no responsibility or liability for
any damages that may be suffered by a third party as
a result of any decisions made or actions taken based
on this document.

All rights reserved. No person may copy, reproduce,
transmit or alter this document in whole or in part
without the consent of the signatory.

© Copyright

COMPASS LAND SURVEYING LTD.
Professional Land Surveyors
13367-98th Avenue
Surrey, B.C. V3T 5M8
Tel: 604-588-3701
Email: Office@CompassSurveys.com
File : 1802013 T4

SCALE 1:250

 

N 1/2 OF B
PLAN 17096

2
PLAN 78954

S 1/2 OF B
PLAN 17096
LOT AREA=4046.4m²

3
PLAN 78954

4
PLAN 78954

53
PLAN 36910

Invert
INV Elev.= 84.75m
ø=200mm PVC.


Invert
INV Elev.=84.86m
ø=350mm CONC.

This topographic survey re-certified correct
this 21st day of October, 2022.

This topographic survey completed and certified
correct this 23rd day of March, 2018

B.C.L.S.

SHOUPENG LIU

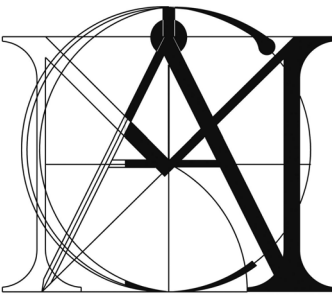


MATTHEW CHENG
ARCHITECT INC.

Unit 202 - 670 EVANS AVENUE
VANCOUVER, BC V6A 2K9
Tel: (604) 731-3012 / Email: matthew@mcai.ca


THIS DRAWING MUST NOT BE SCALED. THE GENERAL
CONTRACTOR SHALL VERIFY ALL DIMENSIONS AND LEVELS
PRIOR TO COMMENCEMENT TO WORK. ALL ERRORS AND
OMISSIONS SHALL BE REPORTED IMMEDIATELY TO THE
ARCHITECT. COPYRIGHT RESERVED. THIS PLAN AND DESIGN
ARE AND AT ALL TIMES REMAIN THE EXCLUSIVE PROPERTY OF
MATTHEW CHENG ARCHITECT INC. AND MAY NOT BE USED OR
REPRODUCED WITHOUT PRIOR WRITTEN CONSENT.

REV	YY-MM-DD	DESCRIPTION	Project Title	Sheet Title	Architect's Stamp	Certified Professional's Stamp	Drawn:	Scale:
			6-STOREY APARTMENT	SURVEY PLAN			GD	
			7130 202B ST., LANGLEY, BC				MC	
							Project Number:	Revision Date:
							Print Code:	Print Date:
1	23-12-15	PROGRESS DRAWING						

Sheet No.:
A100.1

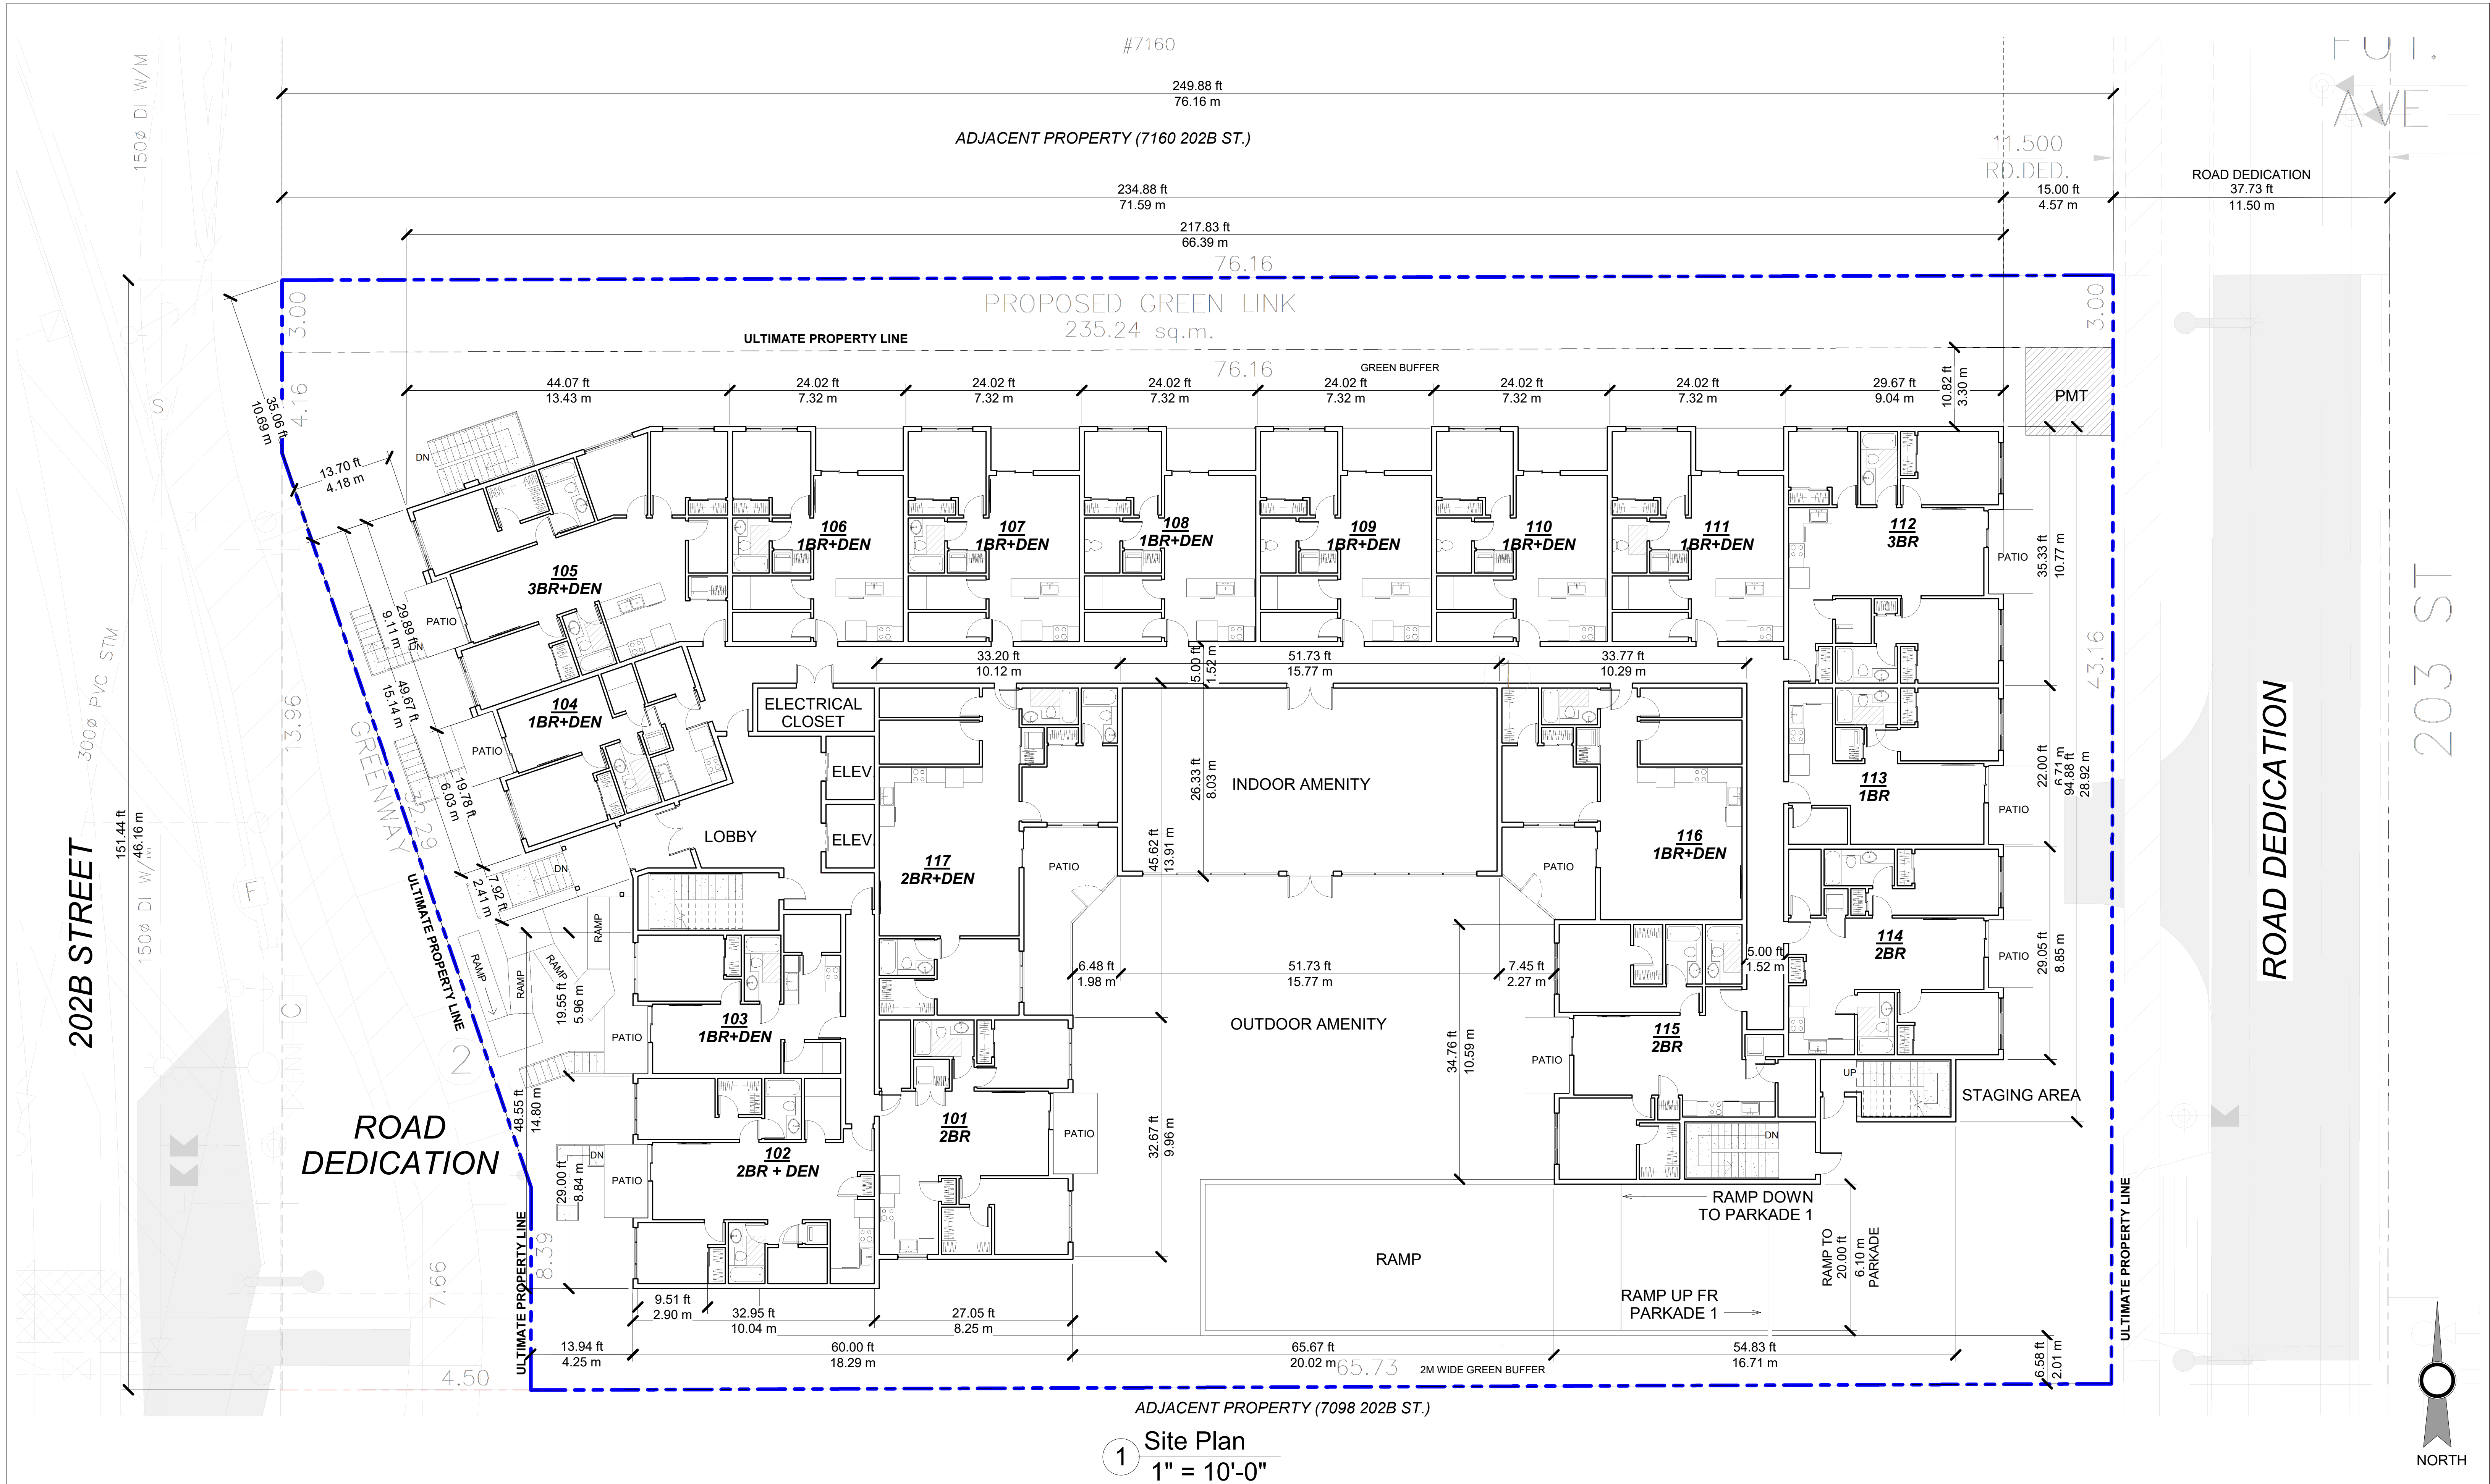

1 Site Plan
1" = 10'-0"

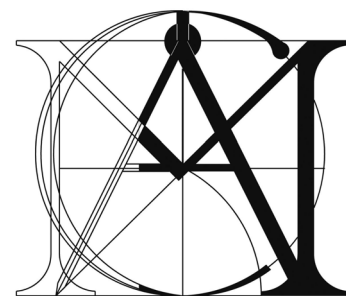

**MATTHEW CHENG
ARCHITECT INC.**

Unit 202 - 670 EVANS AVENUE
VANCOUVER, BC V6A 2K9
Tel: (604) 731-3012 / Email: matthew@mcai.ca

THIS DRAWING MUST NOT BE SCALED. THE GENERAL CONTRACTOR SHALL VERIFY ALL DIMENSIONS AND LEVELS PRIOR TO COMMENCEMENT TO WORK. ALL ERRORS AND OMISSIONS SHALL BE REPORTED IMMEDIATELY TO THE ARCHITECT. COPYRIGHT RESERVED. THIS PLAN AND DESIGN ARE AND AT ALL TIMES REMAIN THE EXCLUSIVE PROPERTY OF MATTHEW CHENG ARCHITECT INC. AND MAY NOT BE USED OR REPRODUCED WITHOUT PRIOR WRITTEN CONSENT.

REV	YY-MM-DD	DESCRIPTION
0	23-11-01	PRELIMINARY DRAWINGS

Project Title
**6-STOREY
APARTMENT**

7130 202B ST., LANGLEY,
BC

Sheet Title
SITE PLAN

Architect's Stamp

Certified Professional's Stamp

Drawn: GD

Scale: As indicated

Checked: MC

Project Number:


Revision Date:

Sheet No.:



Print Code:

Print Date:
12/20/2023 5:44:04 PM

A101

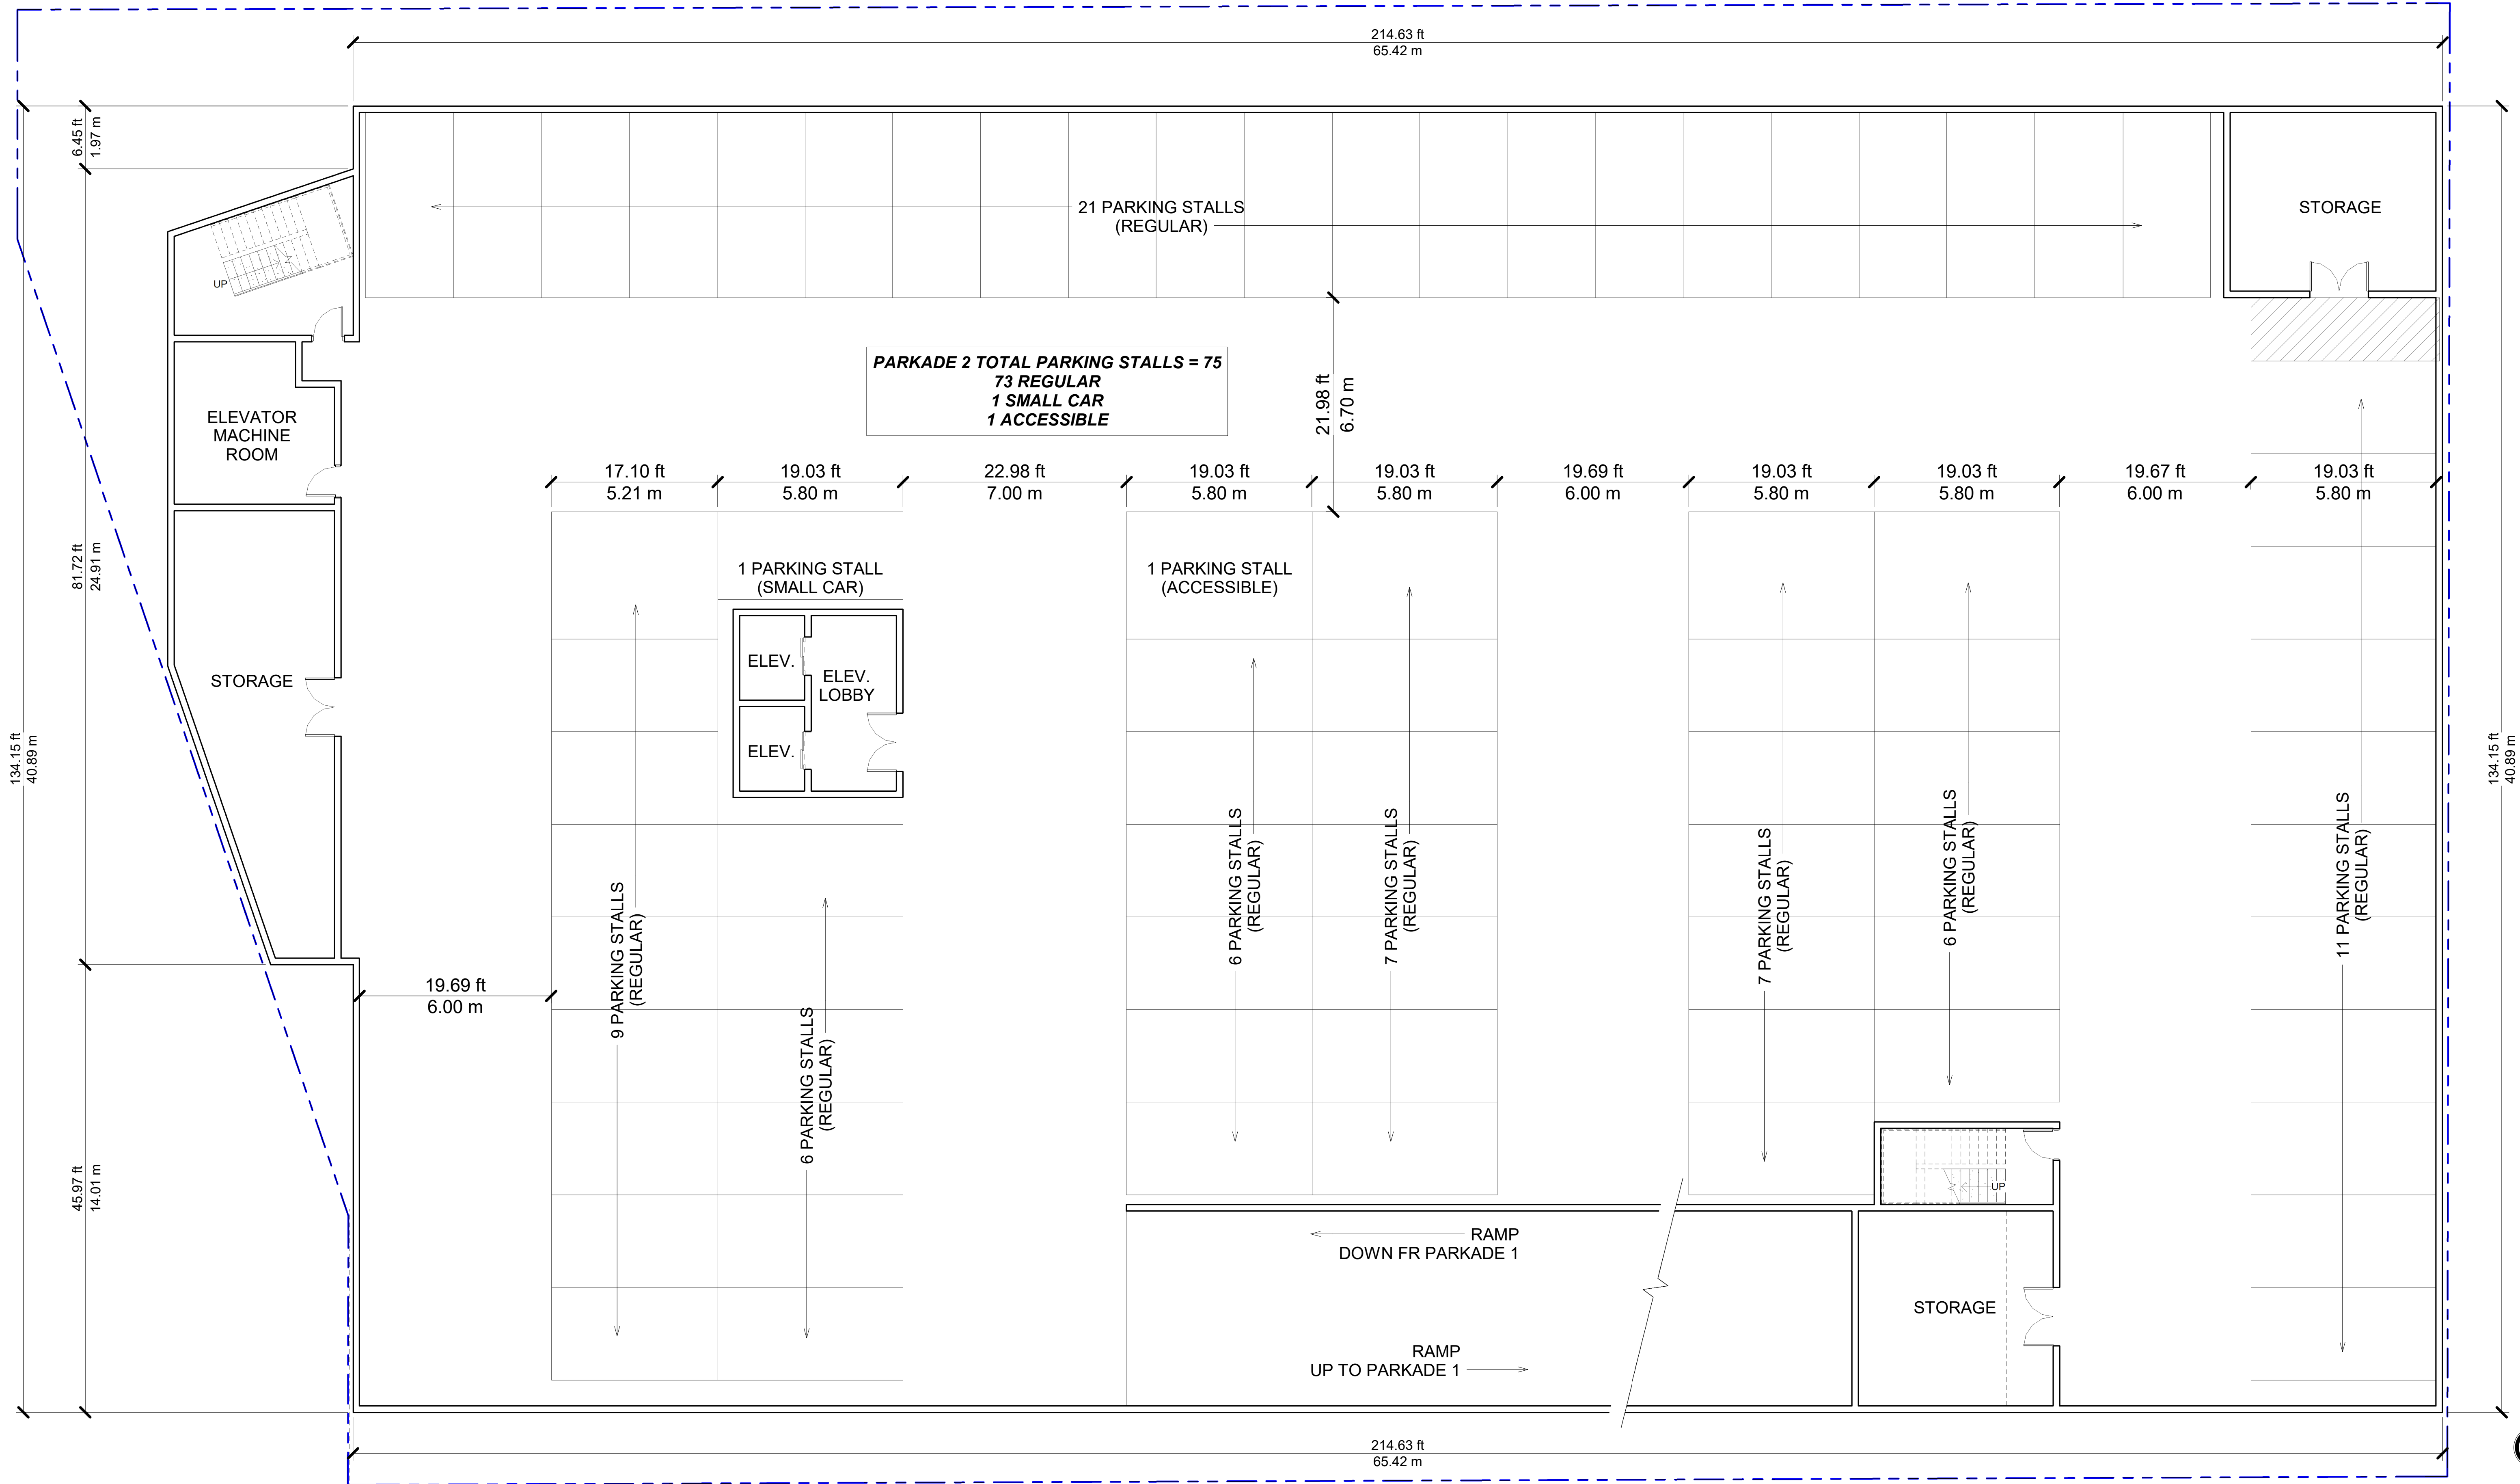

2 PARKADE LEVEL 2
1/8" = 1'-0"

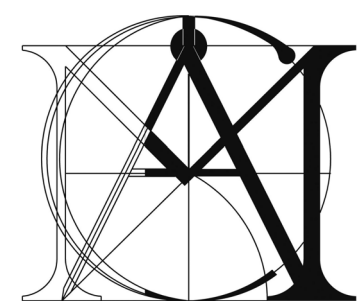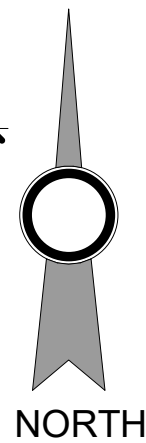

MATTHEW CHENG
ARCHITECT INC.

Unit 202 - 670 EVANS AVENUE
VANCOUVER, BC V6A 2K9
Tel: (604) 731-3012 / Email: matthew@mcai.ca

THIS DRAWING MUST NOT BE SCALED. THE GENERAL CONTRACTOR SHALL VERIFY ALL DIMENSIONS AND LEVELS PRIOR TO COMMENCEMENT TO WORK. ALL ERRORS AND OMISSIONS SHALL BE REPORTED IMMEDIATELY TO THE ARCHITECT. COPYRIGHT RESERVED. THIS PLAN AND DESIGN ARE AND AT ALL TIMES REMAIN THE EXCLUSIVE PROPERTY OF MATTHEW CHENG ARCHITECT INC. AND MAY NOT BE USED OR REPRODUCED WITHOUT PRIOR WRITTEN CONSENT.

REV	YY-MM-DD	DESCRIPTION
1	23-12-15	PROGRESS DRAWING
0	23-11-01	PRELIMINARY DRAWINGS

Project Title
**6-STOREY
APARTMENT**

7130 202B ST., LANGLEY,
BC

Sheet Title
PARKADE 2 PLAN

Architect's Stamp

Certified Professional's Stamp


Drawn: **GD**
Checked: **MC**

Scale: **As indicated**



Project Number:
Revision Date:
23-12-15
Print Date:
12/20/2023 5:44:07 PM

Sheet No.:

A102

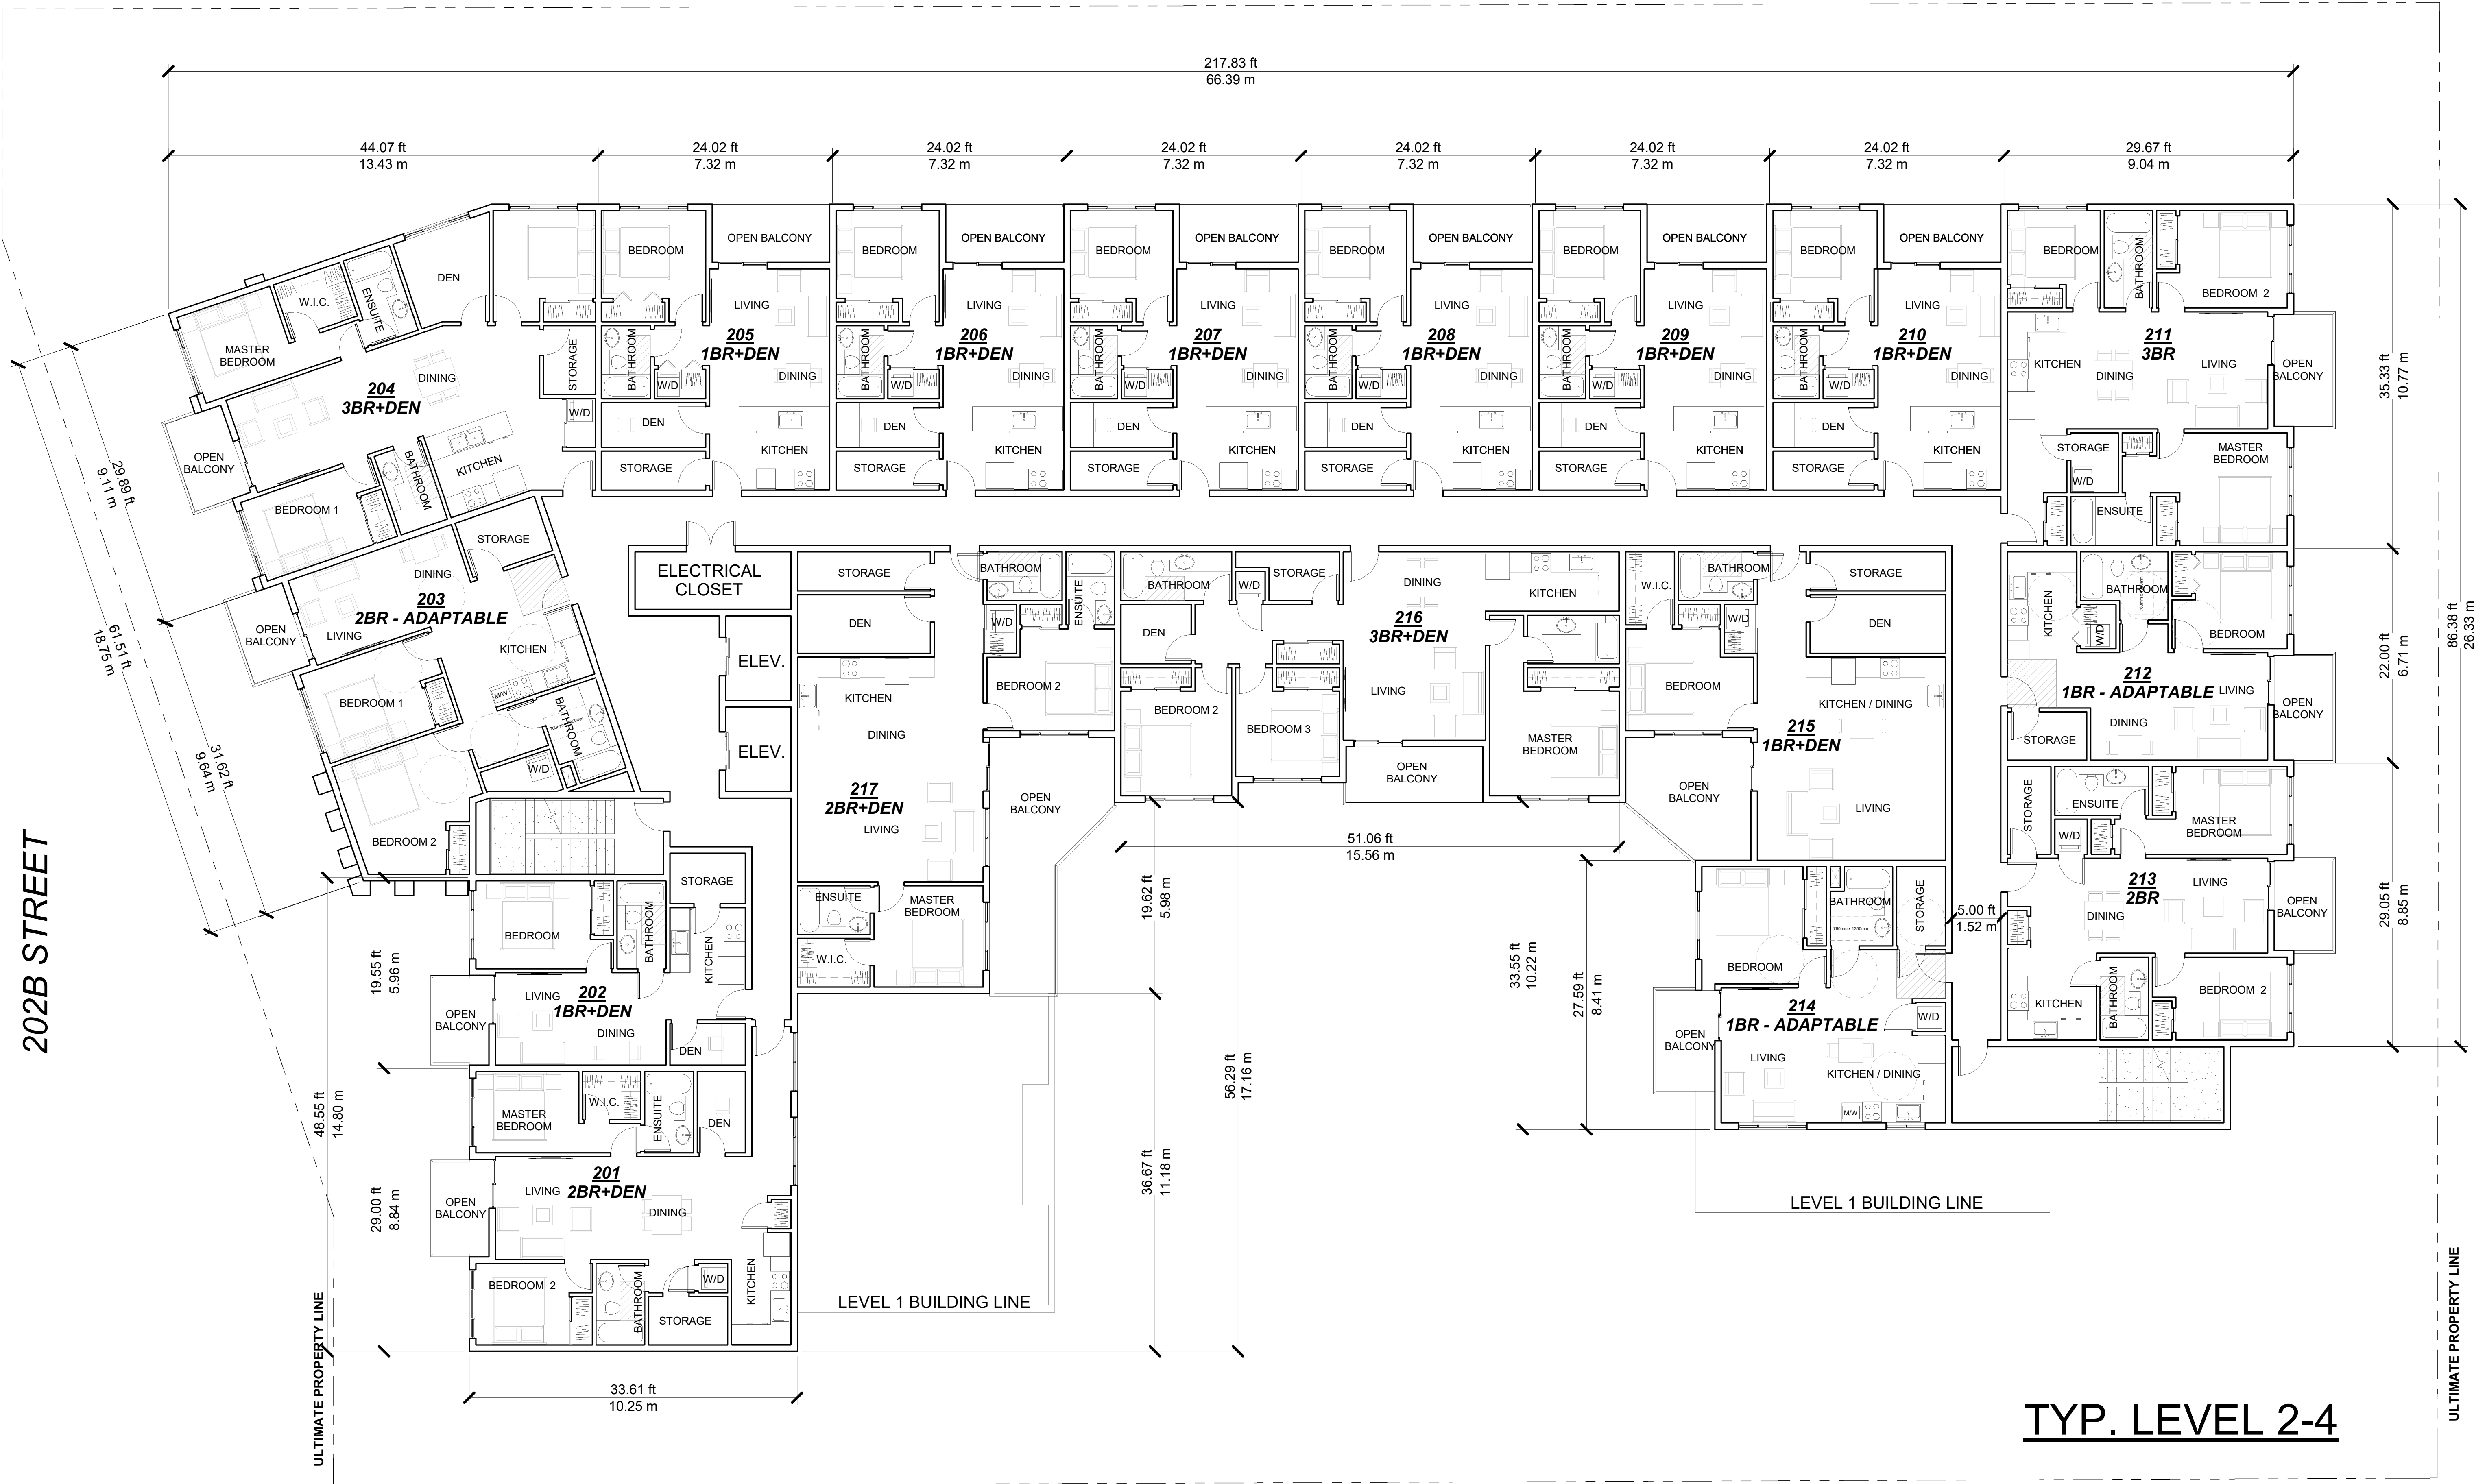

TYP. LEVEL 2-4

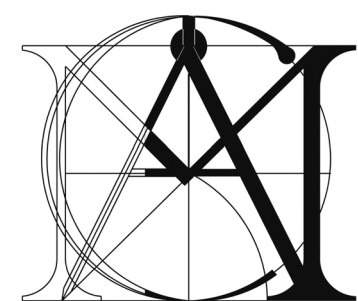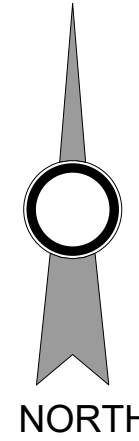

MATTHEW CHENG
ARCHITECT INC.

Unit 202 - 670 EVANS AVENUE
VANCOUVER, BC V6A 2K9
Tel: (604) 731-3012 / Email: matthew@mcai.ca

THIS DRAWING MUST NOT BE SCALED. THE GENERAL CONTRACTOR SHALL VERIFY ALL DIMENSIONS AND LEVELS PRIOR TO COMMENCEMENT TO WORK. ALL ERRORS AND OMISSIONS SHALL BE REPORTED IMMEDIATELY TO THE ARCHITECT. COPYRIGHT RESERVED. THIS PLAN AND DESIGN ARE AND AT ALL TIMES REMAIN THE EXCLUSIVE PROPERTY OF MATTHEW CHENG ARCHITECT INC. AND MAY NOT BE USED OR REPRODUCED WITHOUT PRIOR WRITTEN CONSENT.

REV	YY-MM-DD	DESCRIPTION
1	23-12-15	PROGRESS DRAWING
0	23-11-01	PRELIMINARY DRAWINGS

Project Title
**6-STOREY
APARTMENT**
7130 202B ST., LANGLEY,
BC

Sheet Title
**FLOOR PLANS - TYP.
LEVEL 2-4**

Architect's Stamp


Certified Professional's Stamp

Drawn: GD
Checked: MC
Project Number:
Print Code:


Scale: As indicated
1/8" : 1' - 0"
Revision Date:
23-12-15
Print Date:
12/20/2023 5:44:22 PM

Sheet No.:

A105

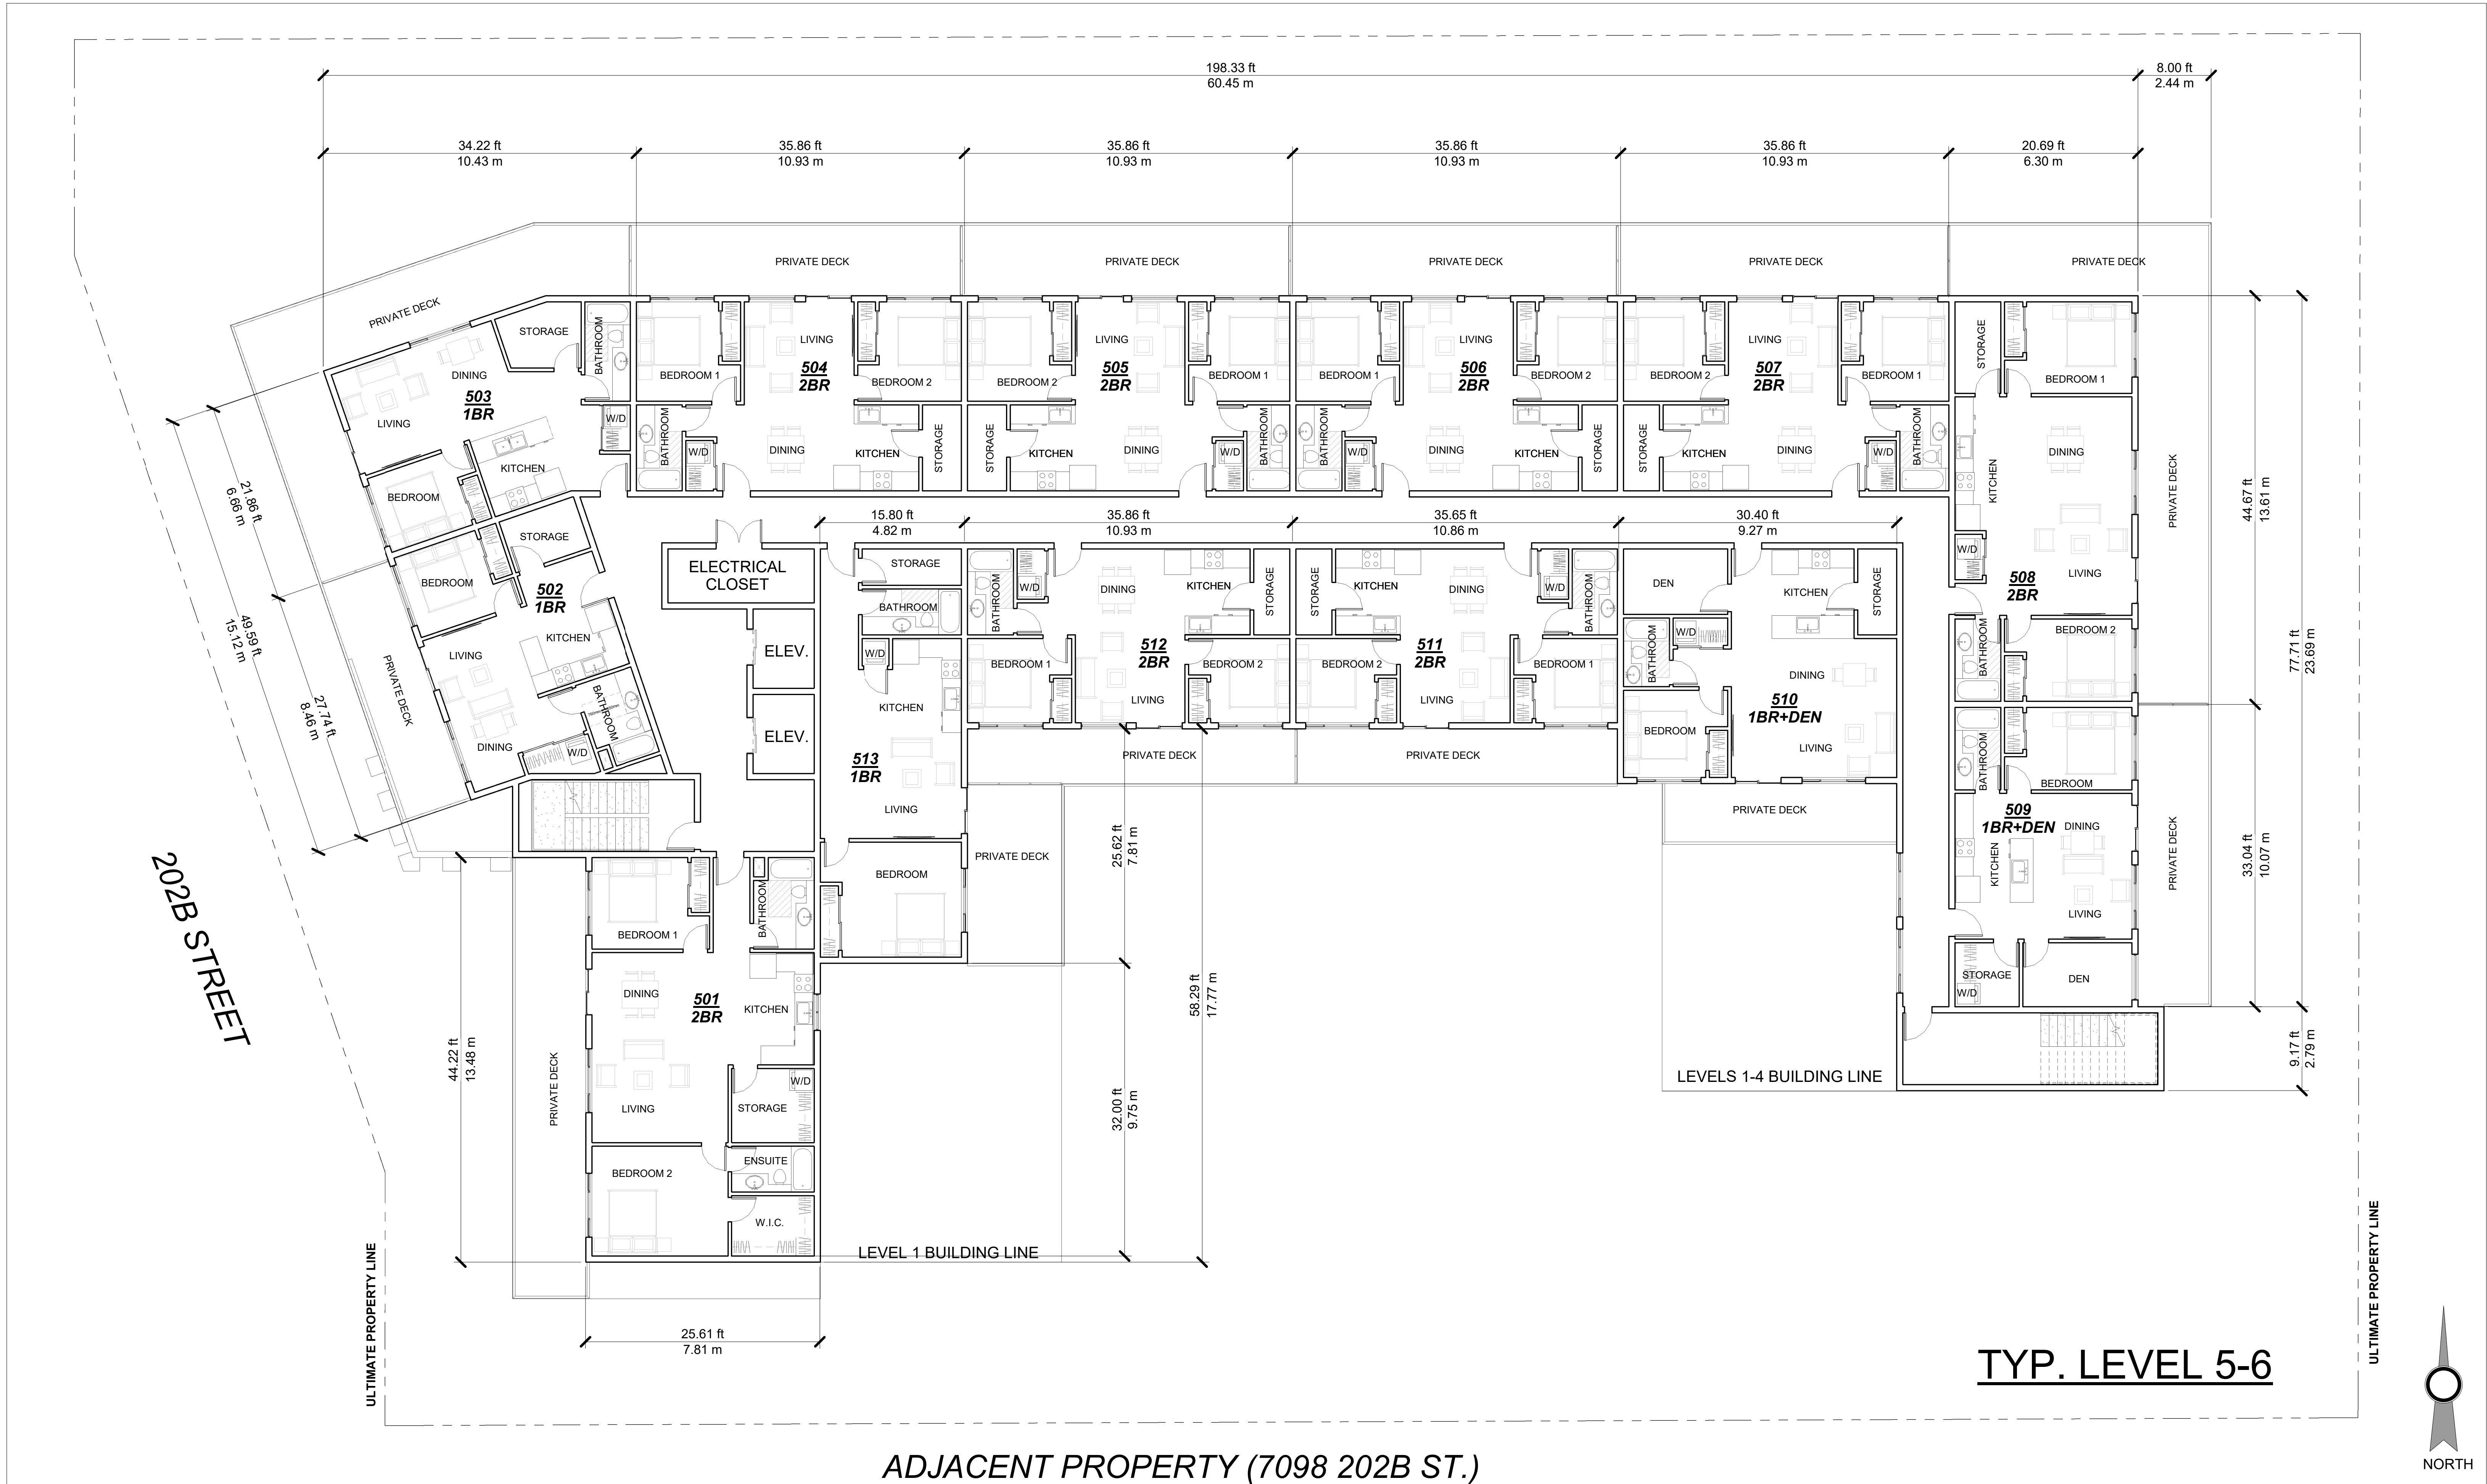

ADJACENT PROPERTY (7098 202B ST.)

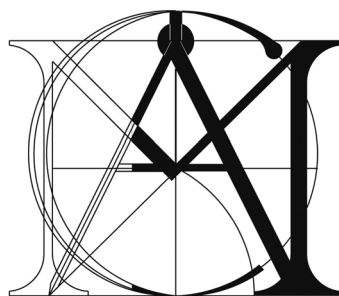

**MATTHEW CHENG
ARCHITECT INC.**

Unit 202 - 670 EVANS AVENUE
VANCOUVER, BC V6A 2K9
Tel: (604) 731-3012 / Email: matthew@mcai.ca

THIS DRAWING MUST NOT BE SCALED. THE GENERAL CONTRACTOR SHALL VERIFY ALL DIMENSIONS AND LEVELS PRIOR TO COMMENCEMENT TO WORK. ALL ERRORS AND OMISSIONS SHALL BE REPORTED IMMEDIATELY TO THE ARCHITECT. COPYRIGHT RESERVED. THIS PLAN AND DESIGN ARE AND AT ALL TIMES REMAIN THE EXCLUSIVE PROPERTY OF MATTHEW CHENG ARCHITECT INC. AND MAY NOT BE USED OR REPRODUCED WITHOUT PRIOR WRITTEN CONSENT.

REV	YY-MM-DD	DESCRIPTION
1	23-12-15	PROGRESS DRAWING
0	23-11-01	PRELIMINARY DRAWINGS

Project Title
**6-STOREY
APARTMENT**

7130 202B ST., LANGLEY,
BC

Sheet Title
**FLOOR PLAN - TYP.
LEVEL 5 & 6**

Architect's Stamp

Certified Professional's Stamp

Drawn: **GD**

Checked: **MC**

Project Number:

Print Code:

Scale: **As indicated**


1/8" : 1' - 0"



Revision Date:
23-12-15

Print Date:
12/20/2023 5:44:27 PM

Sheet No.:

A106

 

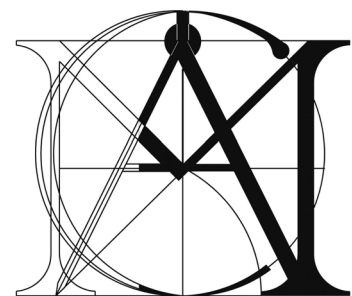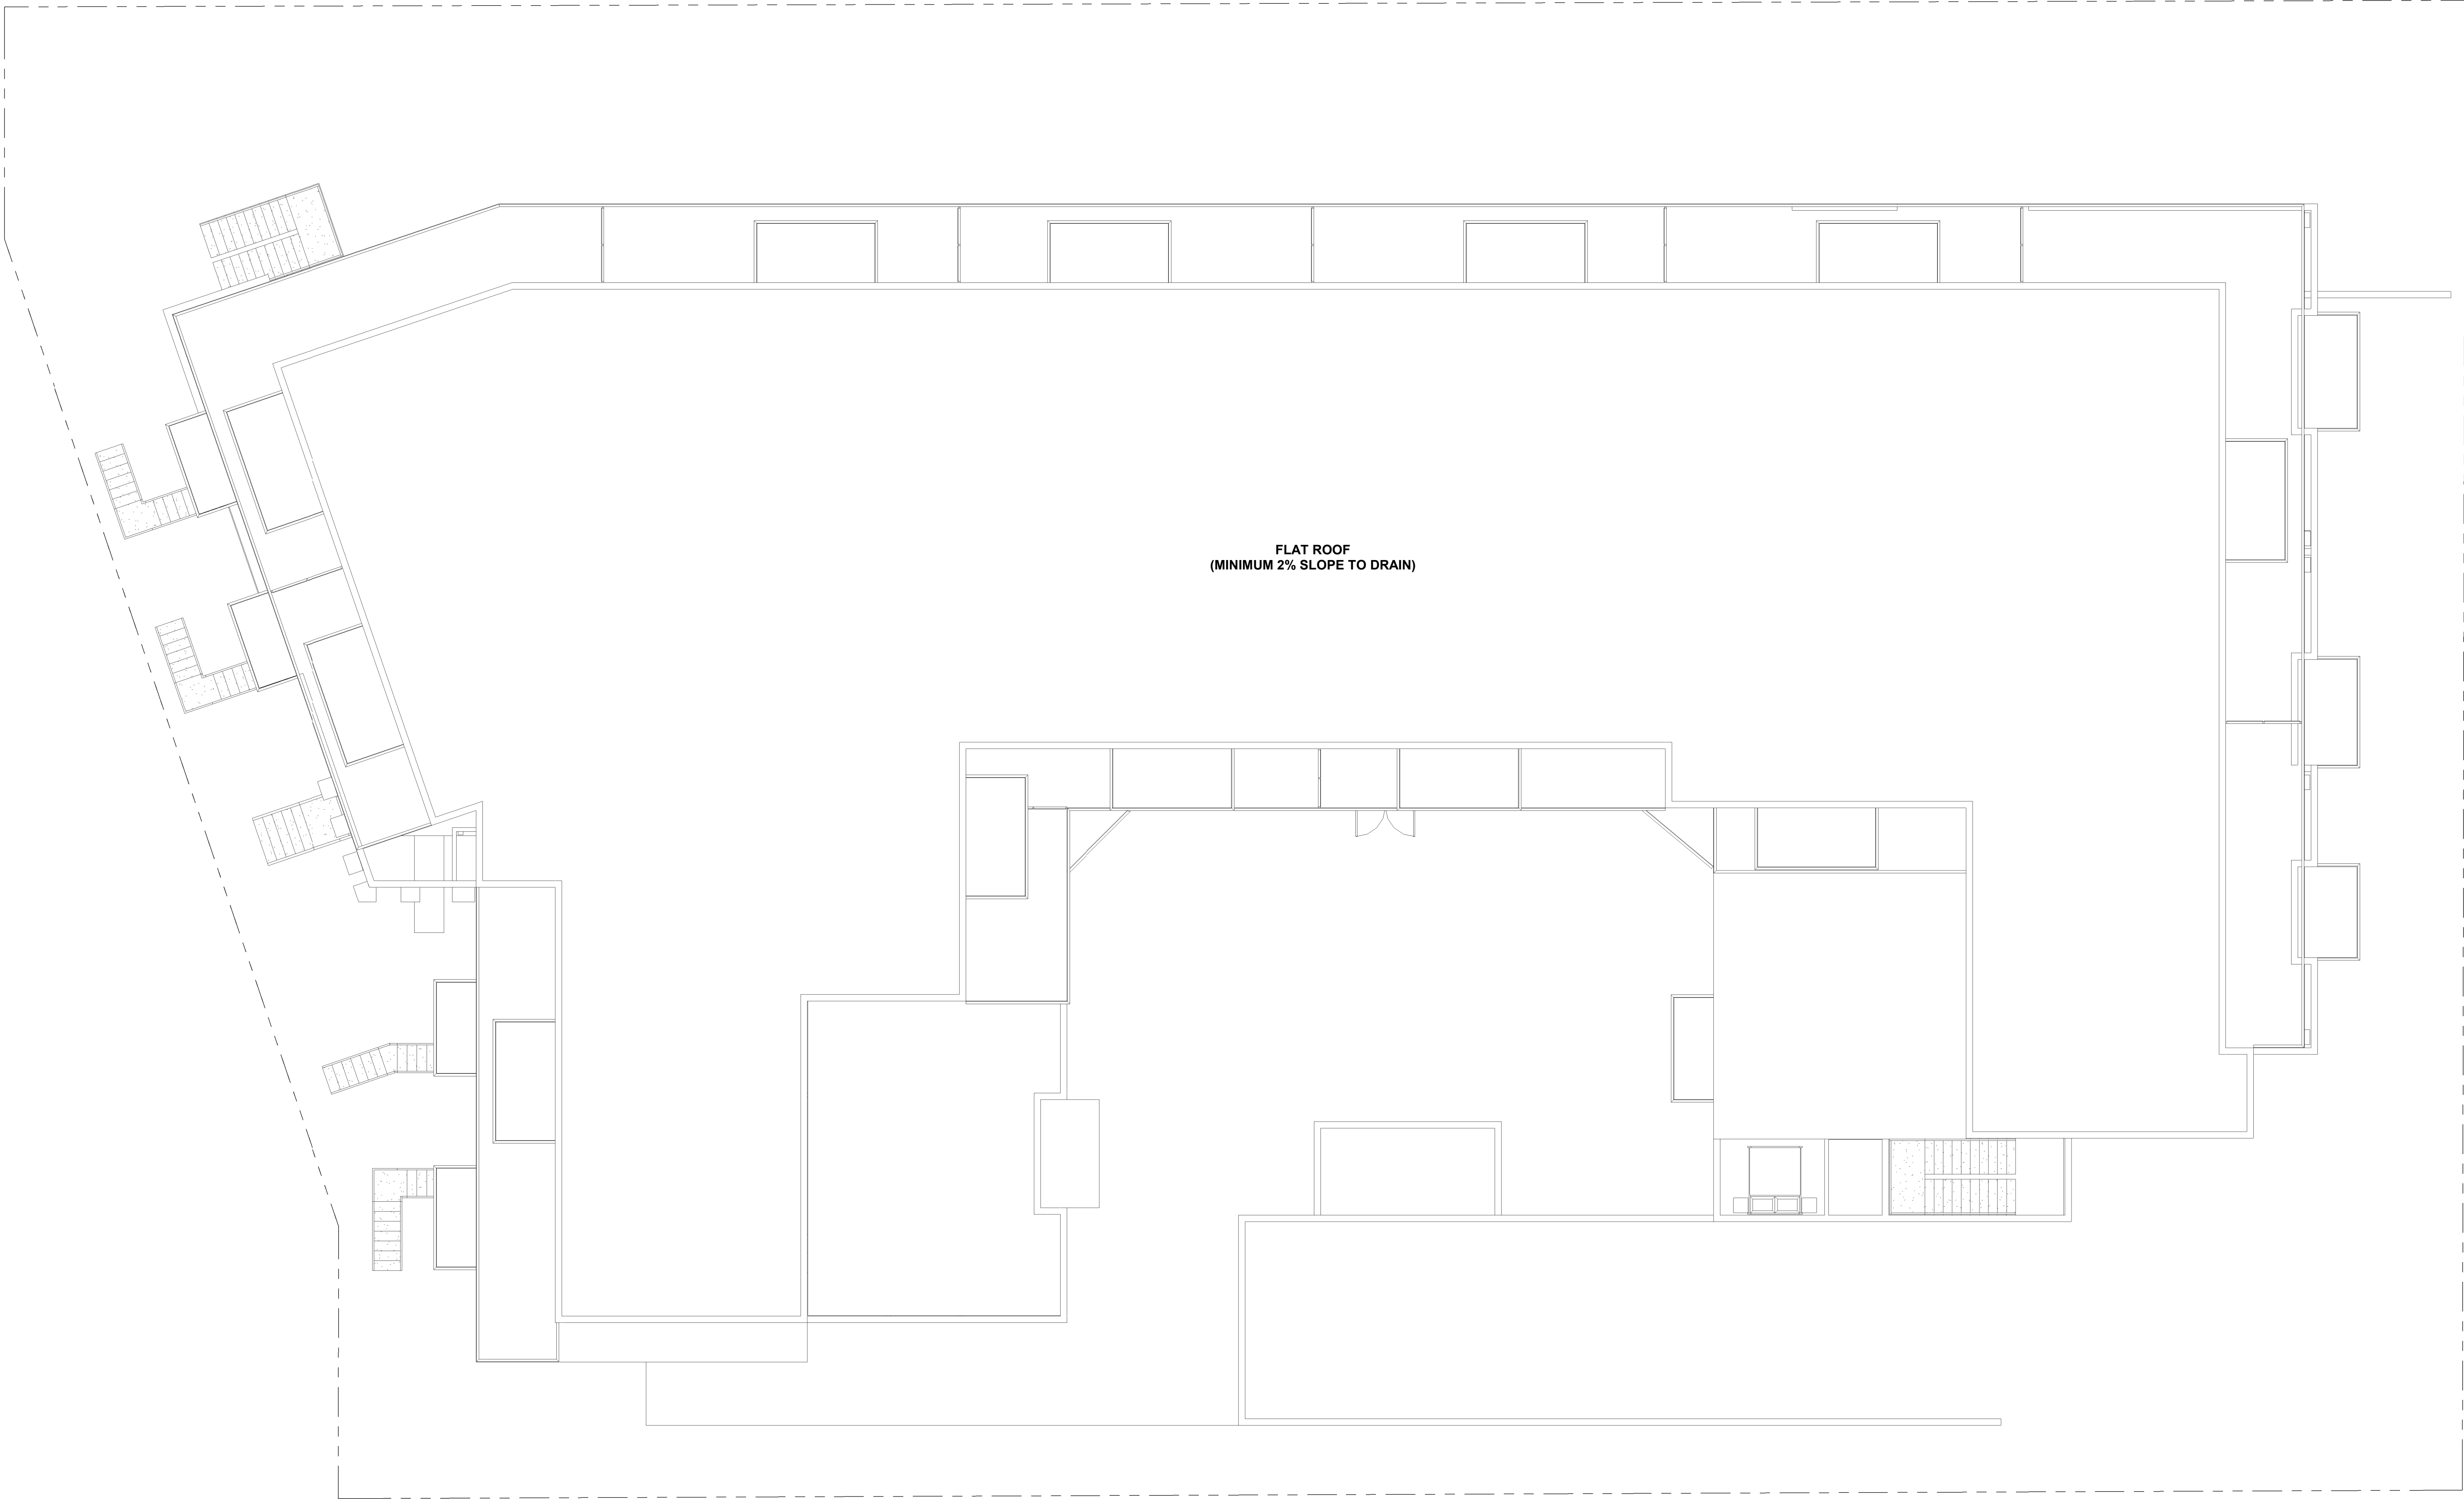

**MATTHEW CHENG
ARCHITECT INC.**


Unit 202 - 670 EVANS AVENUE
VANCOUVER, BC V6A 2K9
Tel: (604) 731-3012 / Email: matthew@mcai.ca

THIS DRAWING MUST NOT BE SCALED. THE GENERAL CONTRACTOR SHALL VERIFY ALL DIMENSIONS AND LEVELS PRIOR TO COMMENCEMENT TO WORK. ALL ERRORS AND OMISSIONS SHALL BE REPORTED IMMEDIATELY TO THE ARCHITECT. COPYRIGHT RESERVED. THIS PLAN AND DESIGN ARE AND AT ALL TIMES REMAIN THE EXCLUSIVE PROPERTY OF MATTHEW CHENG ARCHITECT INC. AND MAY NOT BE USED OR REPRODUCED WITHOUT PRIOR WRITTEN CONSENT.

REV	YY-MM-DD	DESCRIPTION	Project Title	Sheet Title	Architect's Stamp	Certified Professional's Stamp	Drawn:	GD	Scale:	1/8" = 1'-0"
			6-STOREY APARTMENT	ROOF PLAN			Checked:	MC		
			7130 202B ST., LANGLEY, BC				Project Number:		Revision Date: 23-12-15	Sheet No.:
1	23-12-15	PROGRESS DRAWING					Print Code:		Print Date: 12/20/2023 5:44:32 PM	A107
0	23-11-01	PRELIMINARY DRAWINGS								



5 NORTH ELEVATION
1/8" = 1'-0"

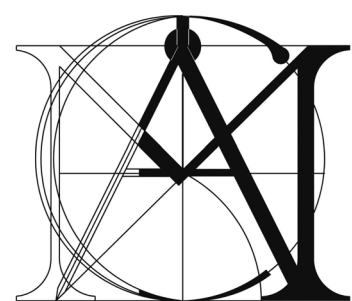

**MATTHEW CHENG
ARCHITECT INC.**

Unit 202 - 670 EVANS AVENUE
VANCOUVER, BC V6A 2K9
Tel: (604) 731-3012 / Email: matthew@mcai.ca

THIS DRAWING MUST NOT BE SCALED. THE GENERAL CONTRACTOR SHALL VERIFY ALL DIMENSIONS AND LEVELS PRIOR TO COMMENCEMENT TO WORK. ALL ERRORS AND OMISSIONS SHALL BE REPORTED IMMEDIATELY TO THE ARCHITECT. COPYRIGHT RESERVED. THIS PLAN AND DESIGN ARE AND AT ALL TIMES REMAIN THE EXCLUSIVE PROPERTY OF MATTHEW CHENG ARCHITECT INC. AND MAY NOT BE USED OR REPRODUCED WITHOUT PRIOR WRITTEN CONSENT.

REV	YY-MM-DD	DESCRIPTION
1	23-12-15	PROGRESS DRAWING
0	23-11-01	PRELIMINARY DRAWINGS

Project Title
**6-STOREY
APARTMENT**

7130 202B ST., LANGLEY,
BC

Sheet Title
NORTH ELEVATION

Architect's Stamp

Certified Professional's Stamp

Drawn: **GD**

Scale: **1/8" = 1'-0"**

Checked: **MC**

Project Number:

Revision Date:

Sheet No.:

Print Code:


Print Date:
12/20/2023 5:44:46 PM

A201




1 SOUTH ELEVATION
1/8" = 1'-0"

1 EAST ELEVATION (203 ST.)
1/8" = 1'-0"

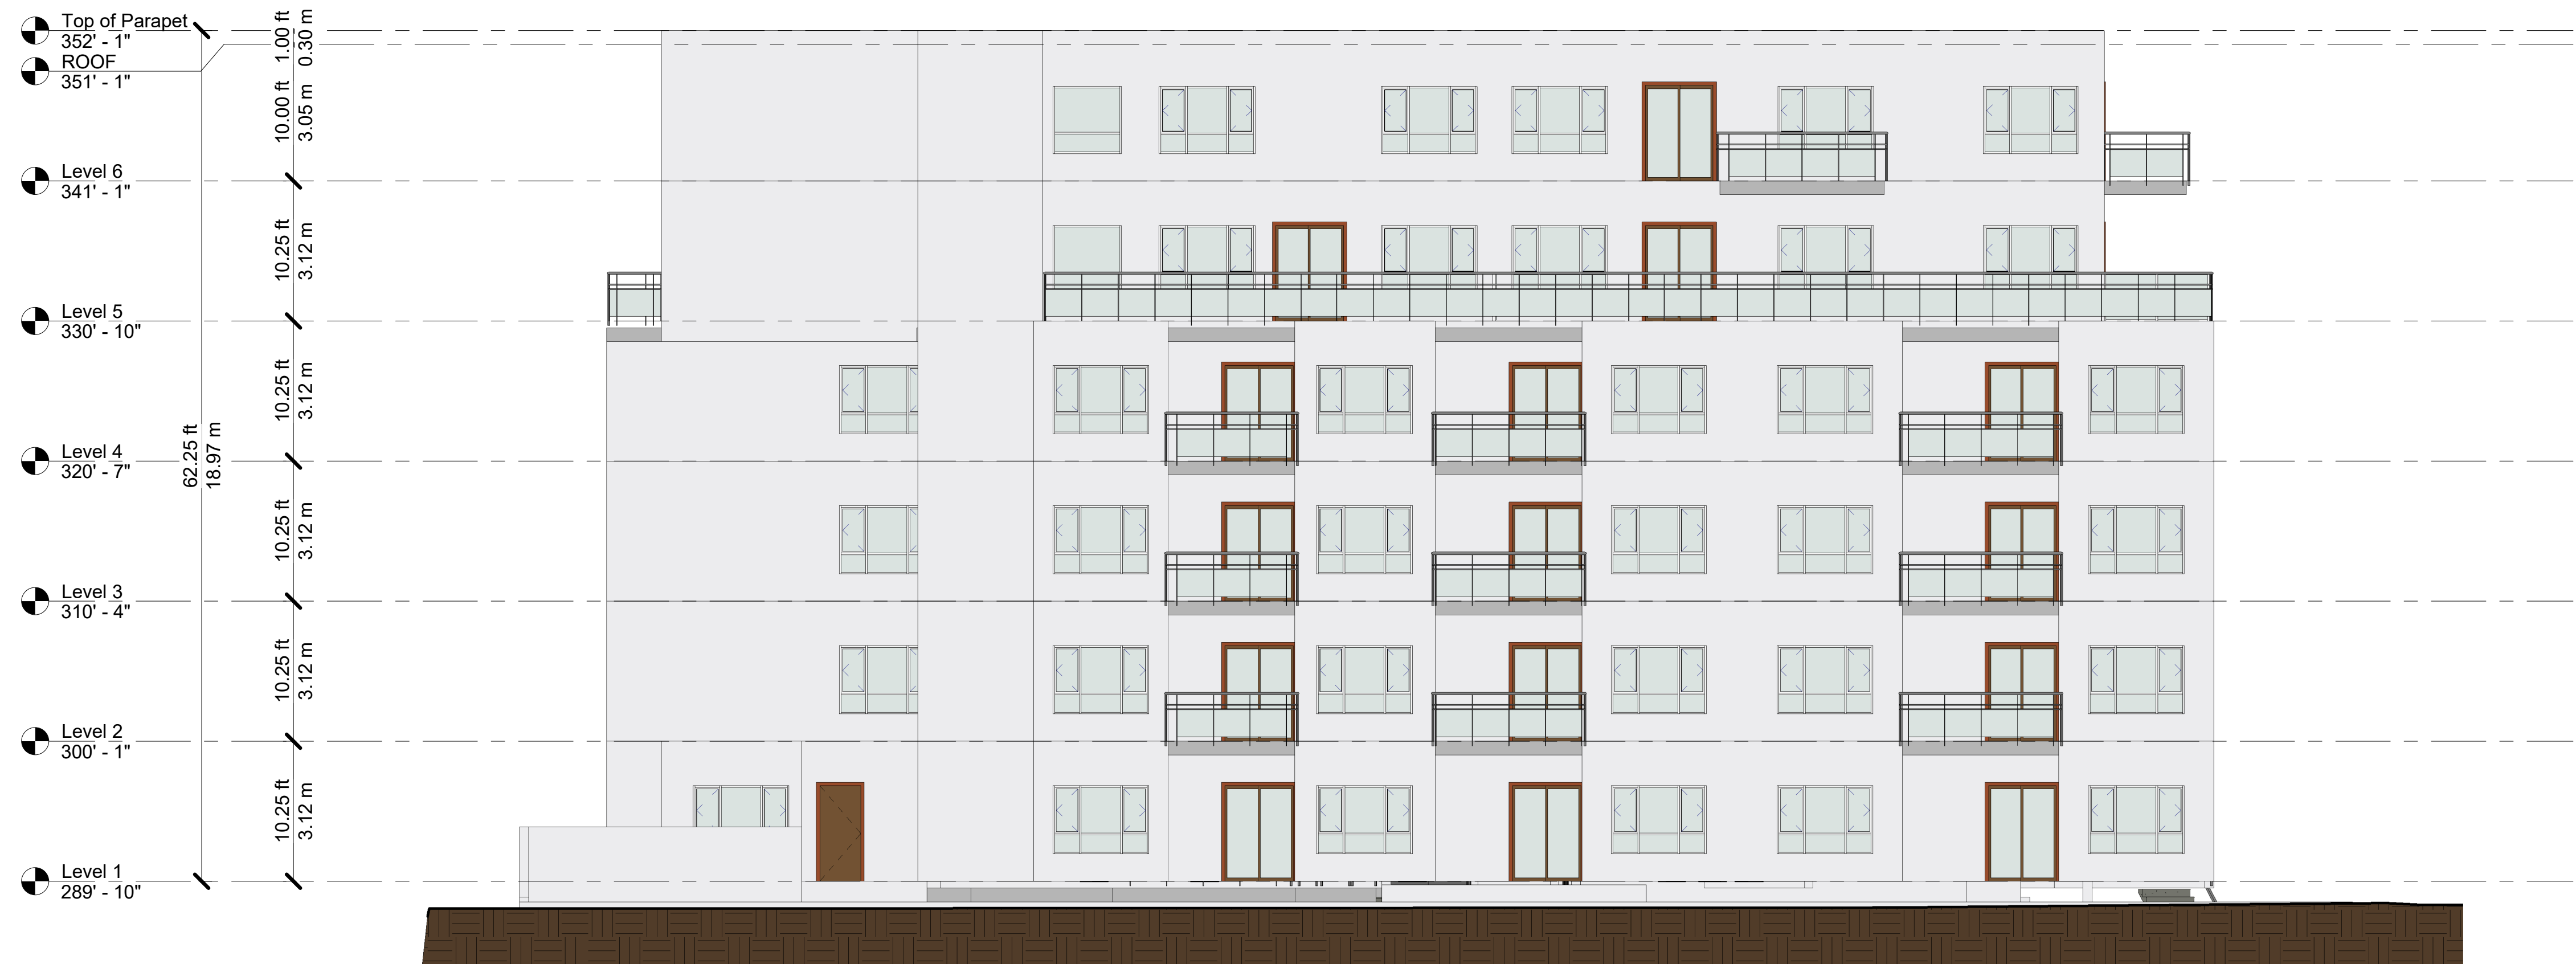

2 WEST ELEVATION (202B ST.)
1/8" = 1'-0"

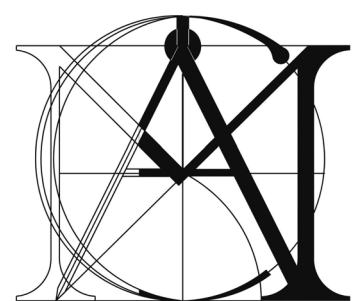

**MATTHEW CHENG
ARCHITECT INC.**

Unit 202 - 670 EVANS AVENUE
VANCOUVER, BC V6A 2K9
Tel: (604) 731-3012 / Email: matthew@mcai.ca

THIS DRAWING MUST NOT BE SCALED. THE GENERAL CONTRACTOR SHALL VERIFY ALL DIMENSIONS AND LEVELS PRIOR TO COMMENCEMENT TO WORK. ALL ERRORS AND OMISSIONS SHALL BE REPORTED IMMEDIATELY TO THE ARCHITECT. COPYRIGHT RESERVED. THIS PLAN AND DESIGN ARE AND AT ALL TIMES REMAIN THE EXCLUSIVE PROPERTY OF MATTHEW CHENG ARCHITECT INC. AND MAY NOT BE USED OR REPRODUCED WITHOUT PRIOR WRITTEN CONSENT.

REV	YY-MM-DD	DESCRIPTION
1	23-12-15	PROGRESS DRAWING

Project Title
**6-STORY
APARTMENT**

7130 202B ST., LANGLEY,
BC

Sheet Title
**EAST ELEVATION,
WEST ELEVATION**

Architect's Stamp

Certified Professional's Stamp

Drawn: **Author**

Checked: **Checker**

Project Number:

Print Code:

Scale: **1/8" = 1'-0"**

Revision Date:
23-12-15

Print Date:
12/20/2023 5:45:11 PM

Sheet No.:
A203