

1	2023-01-06	ISSUED FOR DP SUBMISSION	AC
REV.	YYYY-MM-DD	REVISION / DRAWING ISSUE	REVIEW
CONSULTANT			

PERMIT STAMP

SEAL

THIS DRAWING, AS AN INSTRUMENT OF SERVICE, IS THE PROPERTY OF KASIAN ARCHITECTURE INTERIOR DESIGN AND PLANNING LTD. THE COPYRIGHT IN THE SAME BEING RESERVED TO THEM. NO REPRODUCTION IS ALLOWED WITHOUT THE PERMISSION OF KASIAN ARCHITECTURE INTERIOR DESIGN AND PLANNING LTD AND WHEN MADE MUST BEAR ITS NAME.
THIS DRAWING IS NOT TO BE SCALED. THE CONTRACTOR IS TO VERIFY DIMENSIONS AND DATA NOTED HEREIN WITH THE CONDITIONS ON SITE AND IS RESPONSIBLE FOR REPORTING ANY DISCREPANCY TO KASIAN ARCHITECTURE INTERIOR DESIGN AND PLANNING LTD FOR ADJUSTMENT.

PROJECT

HIGHPOINT
61A AVE AND 144 STREET, SURREY, BC.


DRAWING TITLE

**CONCEPTUAL
SITE PLAN**

DRAWING ISSUE

**ISSUE FOR
DEVELOPMENT PERMIT**

PROJECT NO.	PLOT DATE	DRAWN	SG
722051	2023-01-06	REVIEWED	GR
DRAWING NO.	SCALE	NTS	1
			AC-1.01

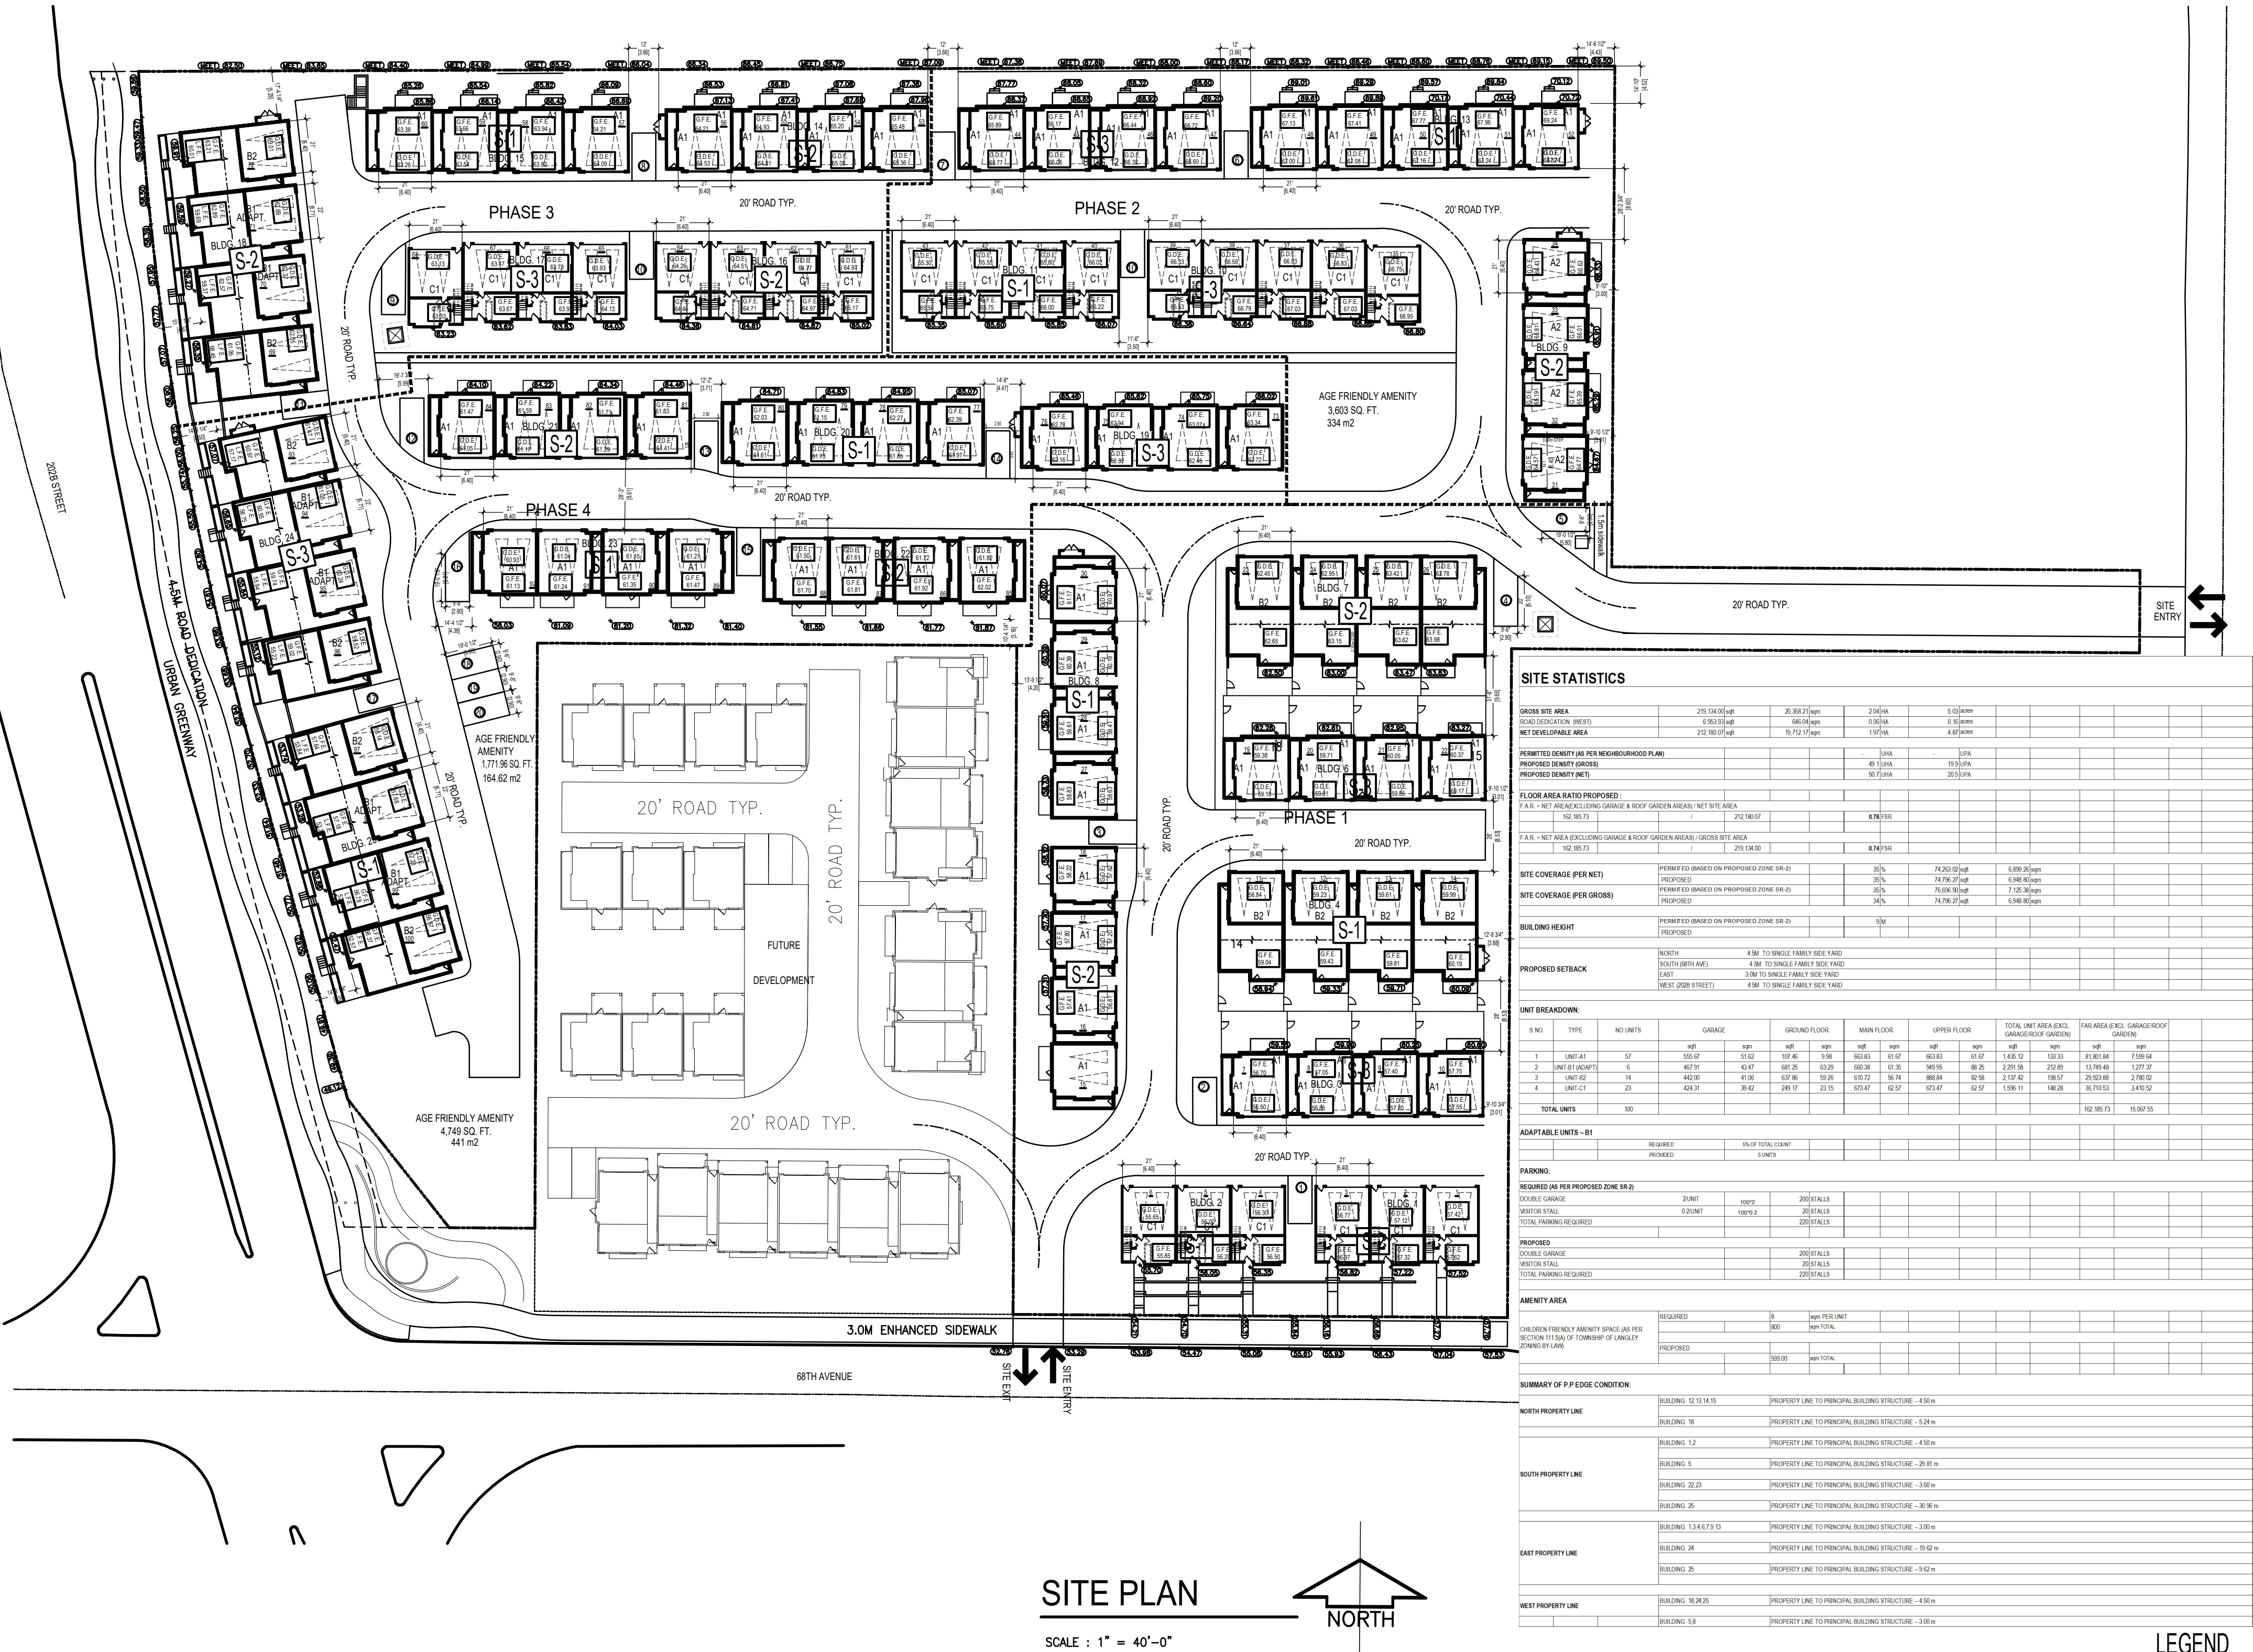

S-1	SCHEME-01
S-2	SCHEME-02
S-3	SCHEME-03

1	2023-01-06	ISSUED FOR DP SUBMISSION	AC
REV.	YYYY-MM-DD	REVISION / DRAWING ISSUE	REVIEW

CONSULTANT

PERMIT STAMP

SEAL

THIS DRAWING, AS AN INSTRUMENT OF SERVICE, IS THE PROPERTY OF KASIAN ARCHITECTURE INTERIOR DESIGN AND PLANNING LTD. THE COPYRIGHT IN THE SAME BEING RESERVED TO THEM. NO REPRODUCTION IS ALLOWED WITHOUT THE PERMISSION OF KASIAN ARCHITECTURE INTERIOR DESIGN AND PLANNING LTD AND WHEN MADE MUST BEAR ITS NAME.
THIS DRAWING IS NOT TO BE SCALED. THE CONTRACTOR IS TO VERIFY DIMENSIONS AND DATA NOTED HEREIN WITH THE CONDITIONS ON SITE AND IS RESPONSIBLE FOR REPORTING ANY DISCREPANCY TO KASIAN ARCHITECTURE INTERIOR DESIGN AND PLANNING LTD FOR ADJUSTMENT.

PROJECT

HIGHPOINT
61A AVE AND 144 STREET, SURREY, BC.

DRAWING TITLE


FIRE ACCESS PLAN

DRAWING ISSUE

**ISSUE FOR
DEVELOPMENT PERMIT**

PROJECT NO.	PLOT DATE	DRAWN	SG
722051	2023-01-06	REVIEWED	GR
SCALE	NTS		

DRAWING NO.	AC-1.01	REVISION	1
-------------	---------	----------	---

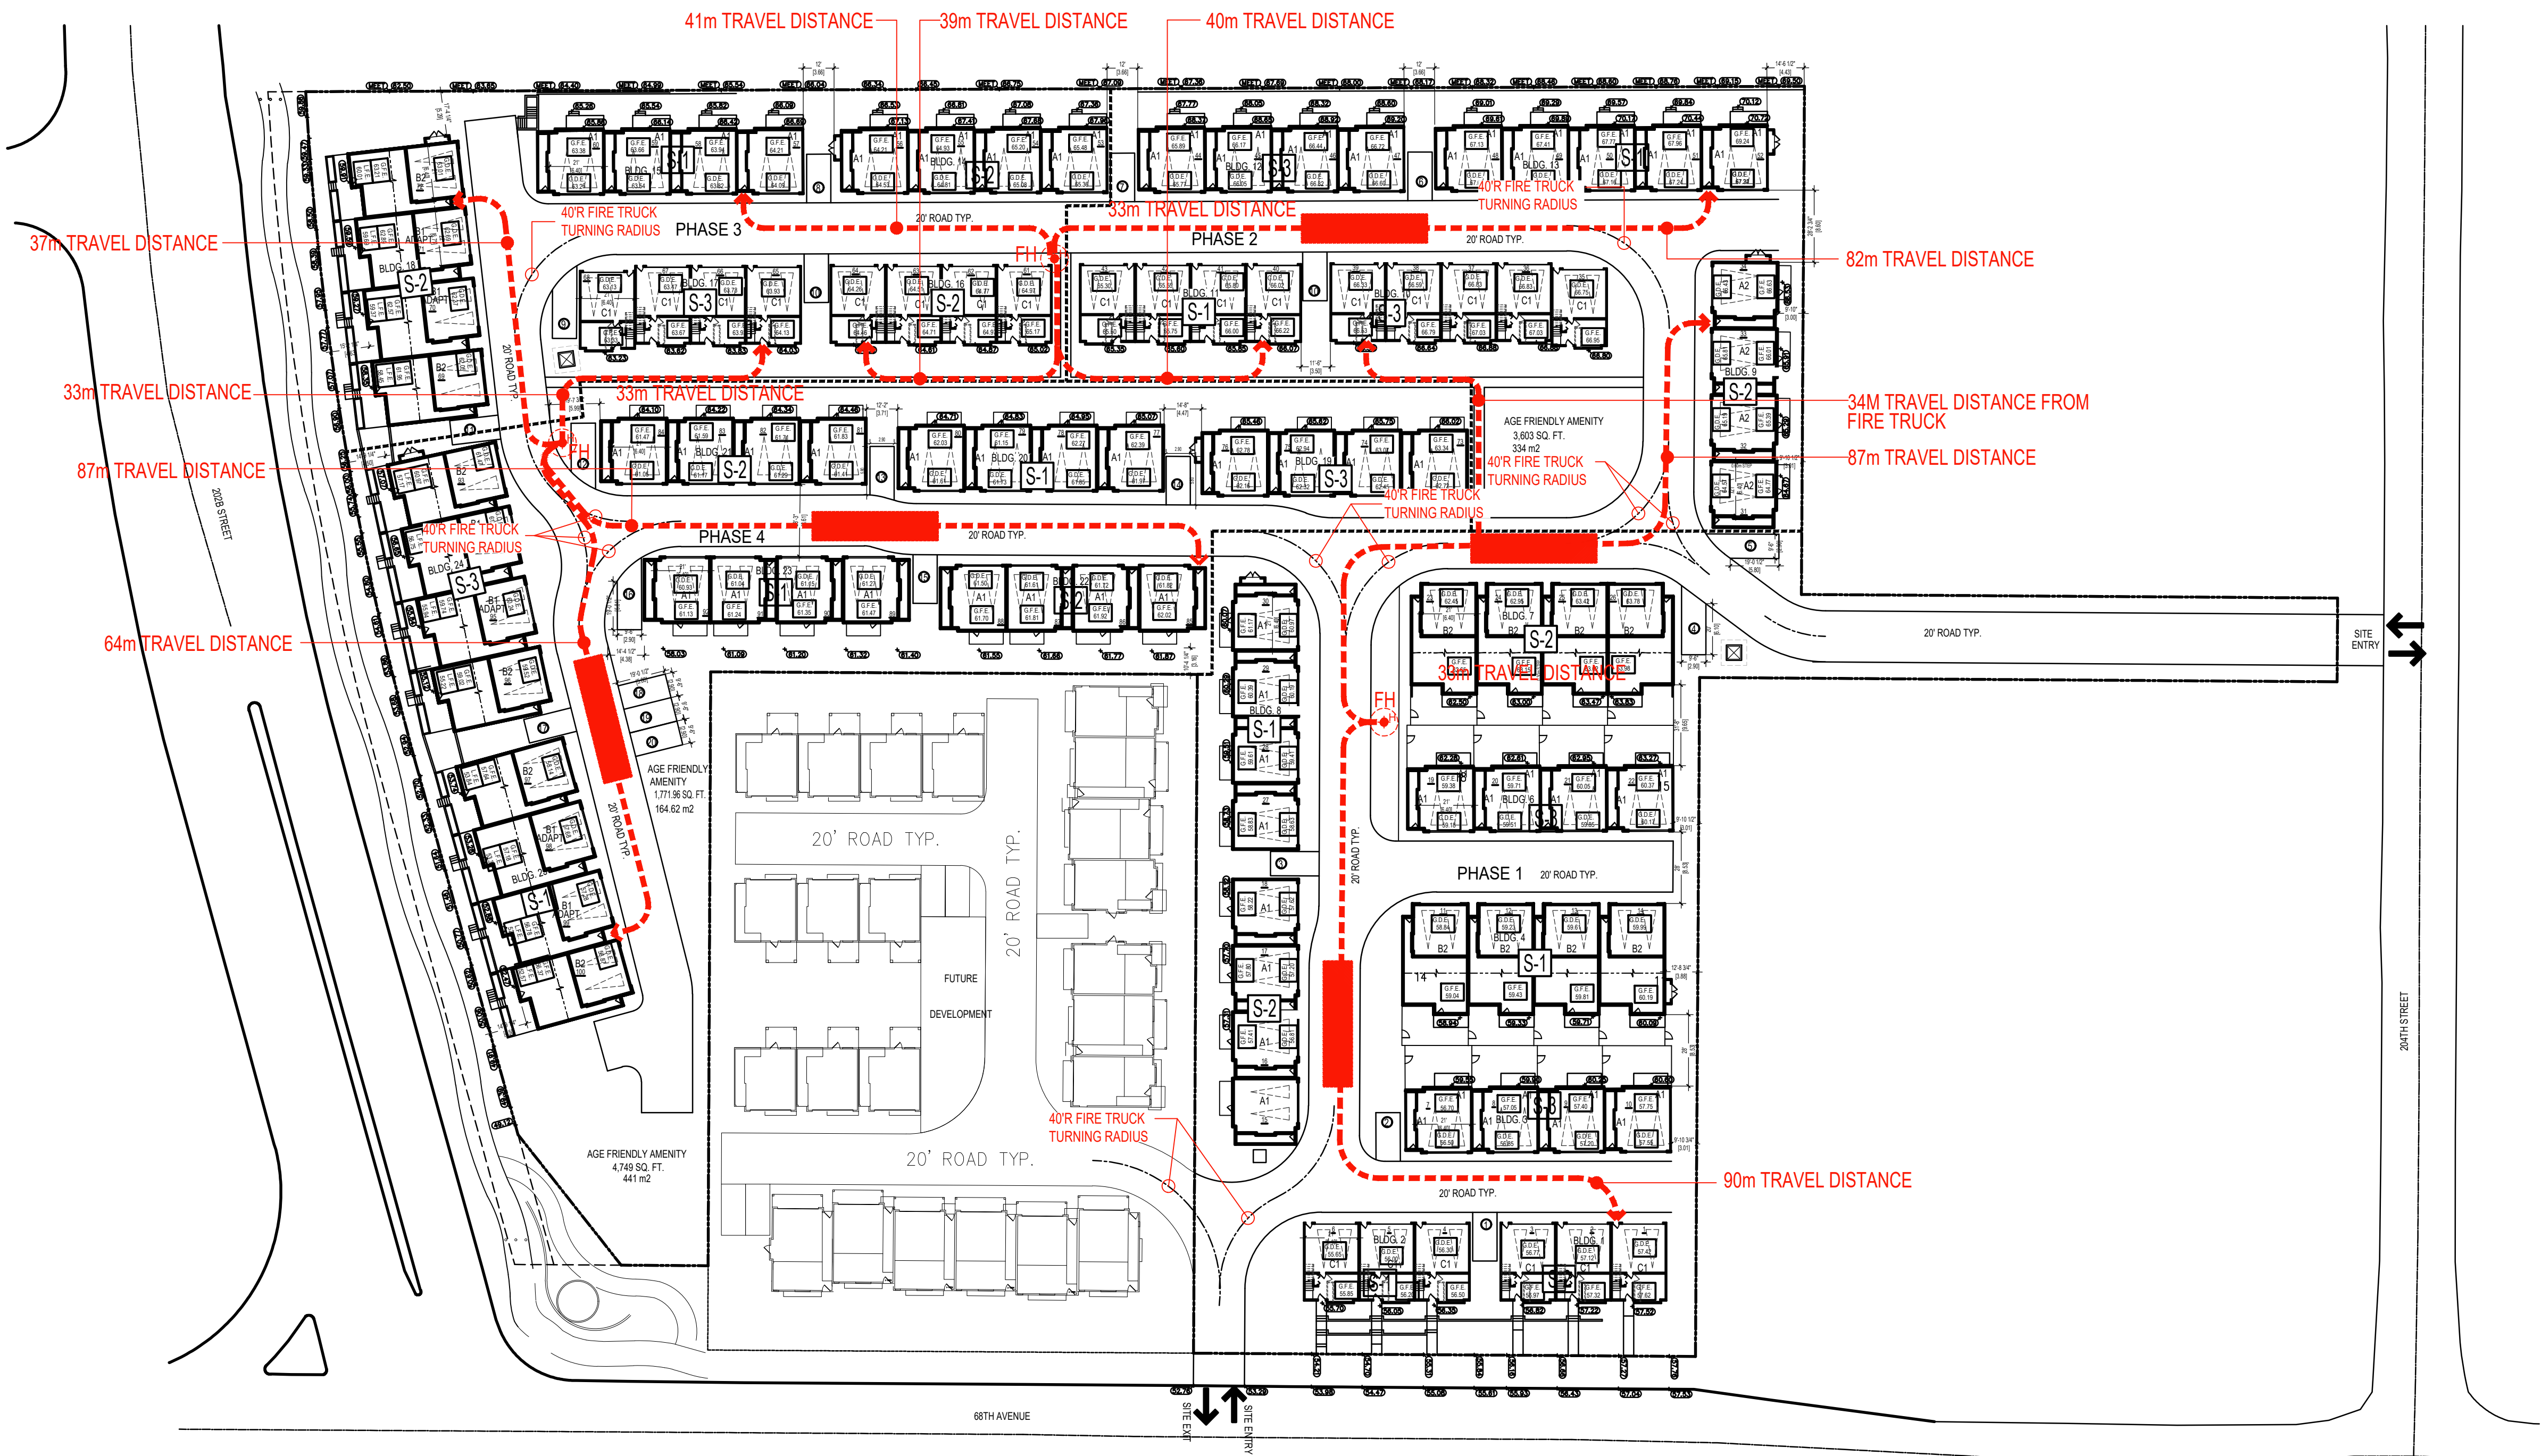

FIRE ACCESS PLAN

SCALE : 1" = 40'-0"

