

REVISIONS

DATE	DESCRIPTION
1 2024.05.01	CLIENT REVIEW 1
2 2024.05.08	CLIENT REVIEW 2
3 2024.05.15	CLIENT REVIEW 3
4 2024.05.22	CLIENT REVIEW 4
5 2024.05.30	RFP SUBMISSION
6 2024.09.23	CLIENT REVIEW 5 (DP SET)
7 2024.10.04	ISSUED FOR MARKETING
8 2024.10.07	FOR MARKETING SPECIALIST
9 2024.10.11	DP REVIEW
10 2024.10.23	ISSUE FOR DP

BC BUILDS -
ALDERGROVE

FRASER HWY & 272
STREET, LANGLEY BC

title
SITE PLAN/LEVEL 01
FLOOR PLAN

scale As indicated
@ 24"x36"

date 2024 MAY

drawn EB checked GK

job no. 2423


sheet no. A1.03

seal

Drawings are to be read in
conjunction with each other, any
discrepancies found on any drawings
are to be reported to the architect
before commencing work.

Contractors are responsible to
ensure that all work is executed to
the requirements of the latest
edition of the B.C. Building Code.

© COPYRIGHT. ALL RIGHTS RESERVED
site lines architecture inc.

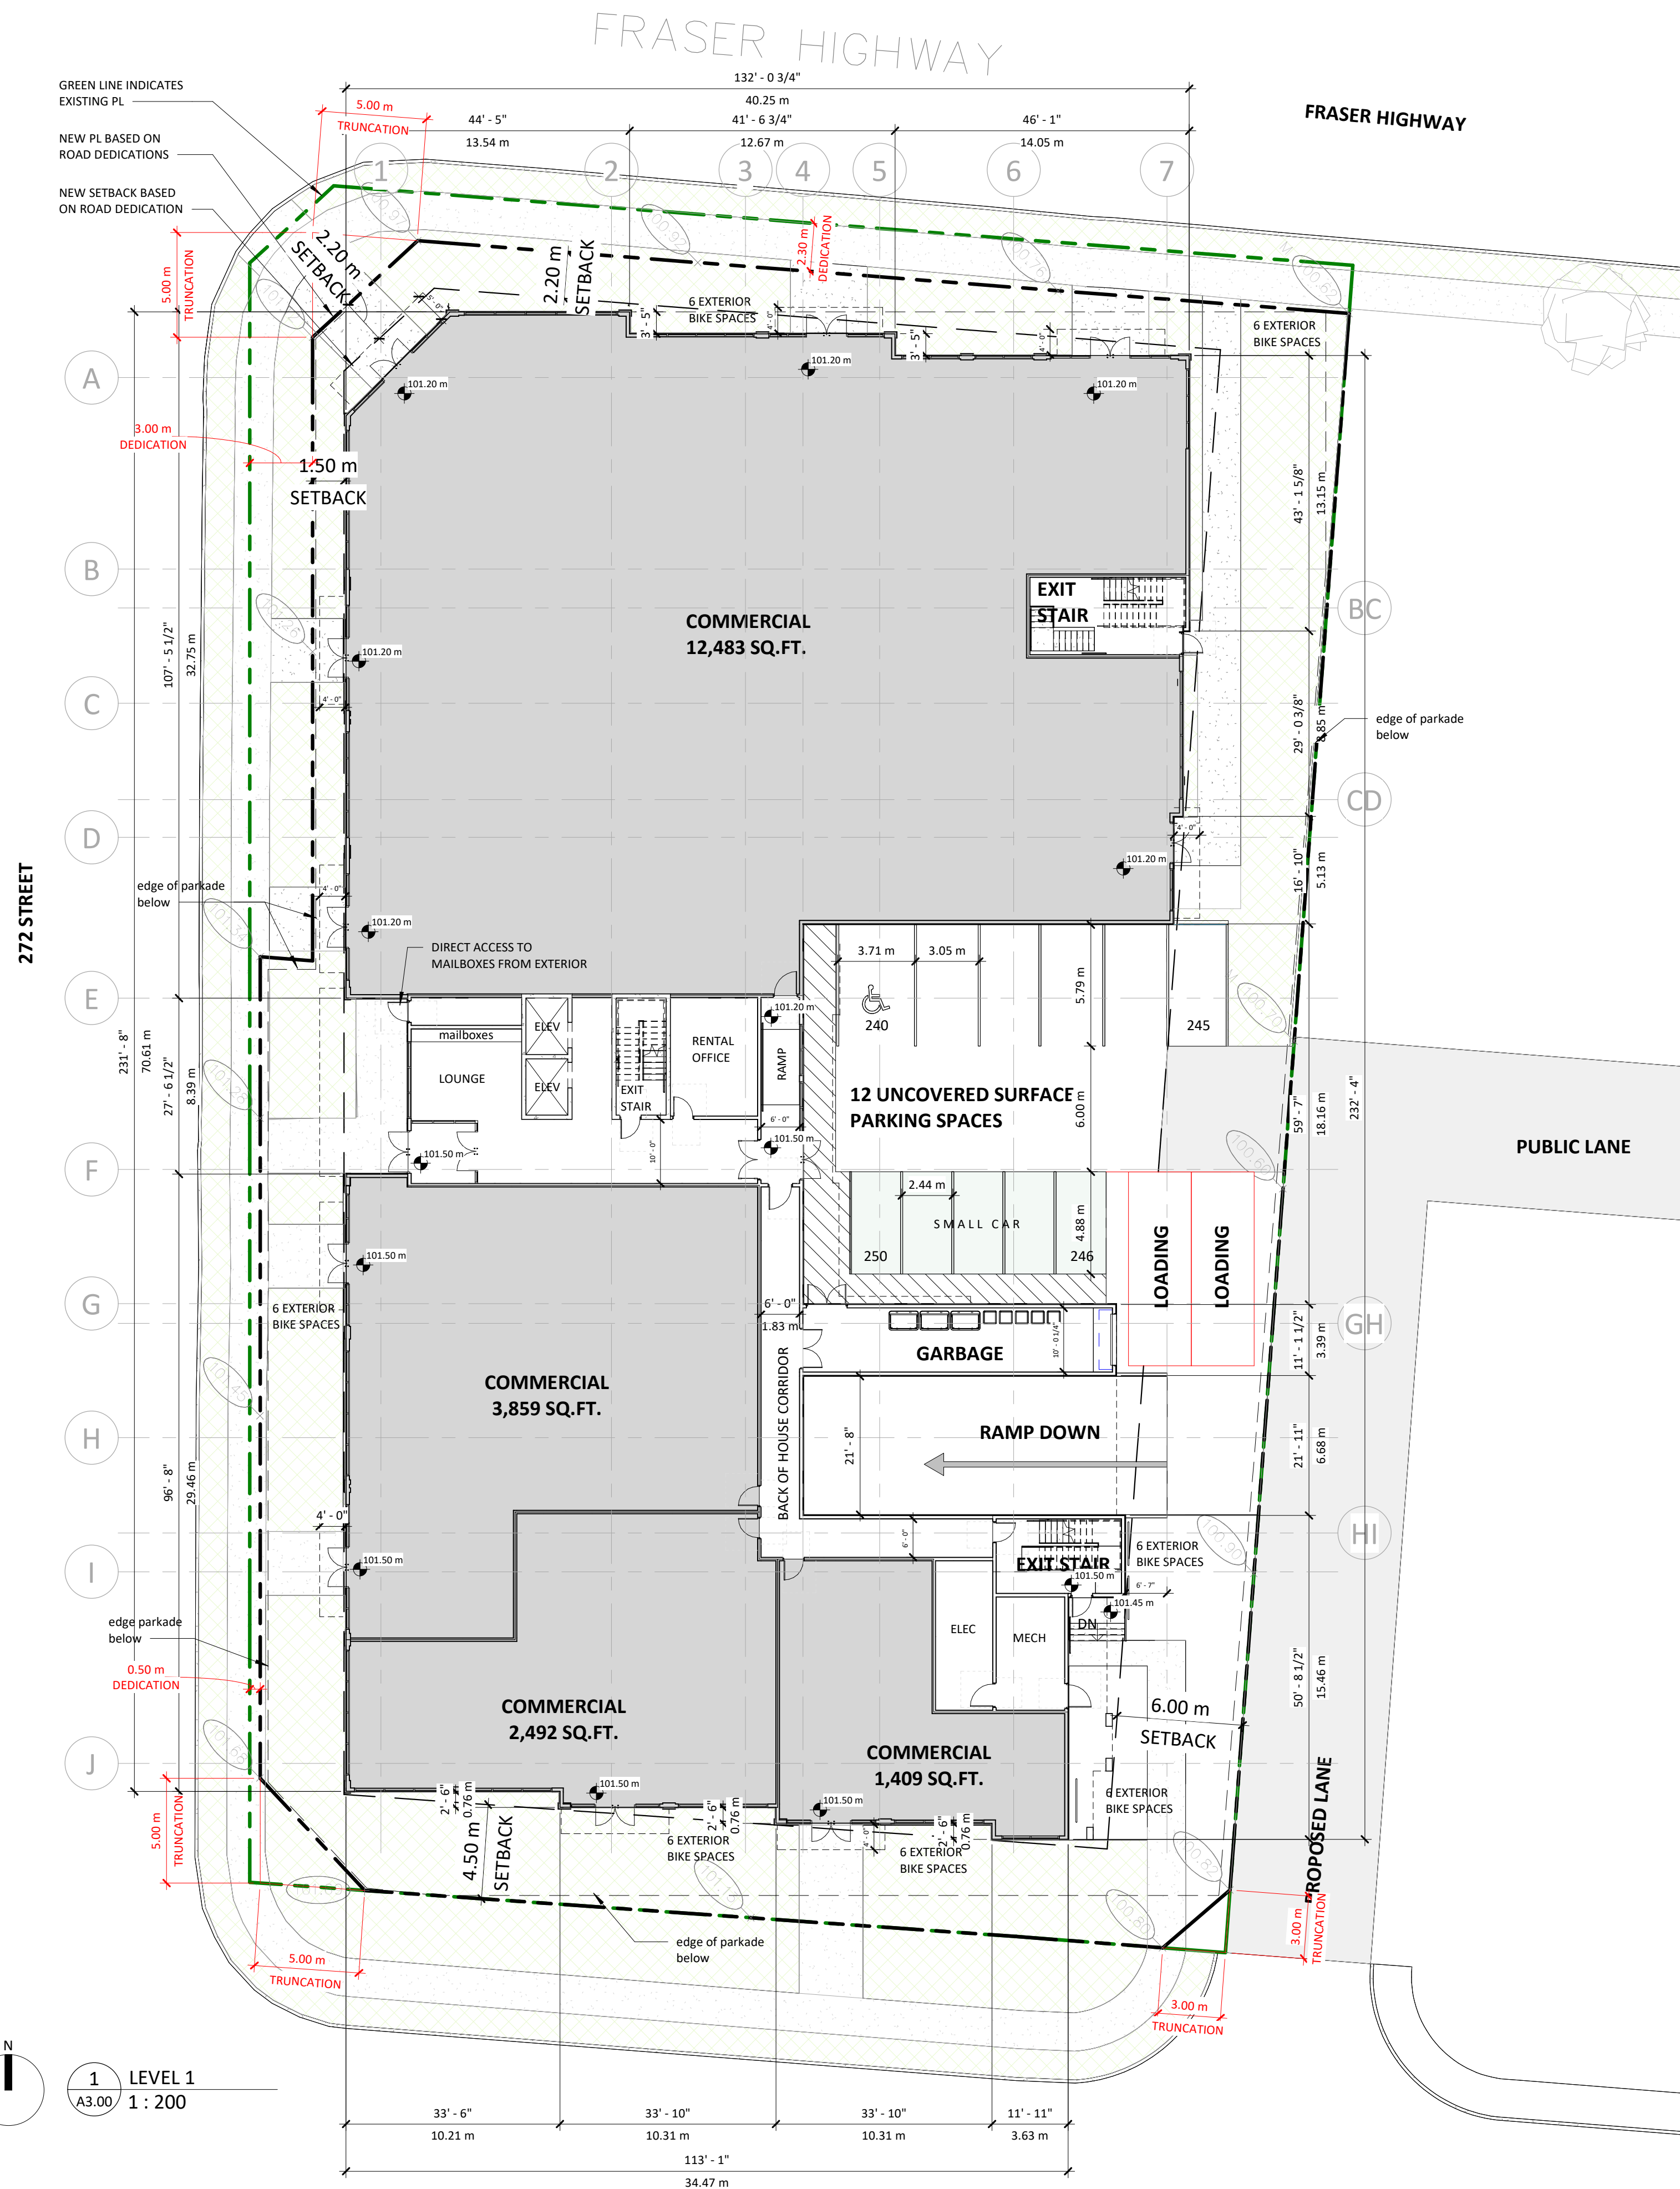

PARKING COUNT	
REGULAR	6
SMALL	5
ACCESSIBLE	1
TOTAL	12

UNIT LEGEND

	1 BEDROOM
	2 BEDROOM
	3 BEDROOM
	AMENITY
	COMMERCIAL SPACE
	GREEN SPACE

2024-10-23 10:32:30 AM