


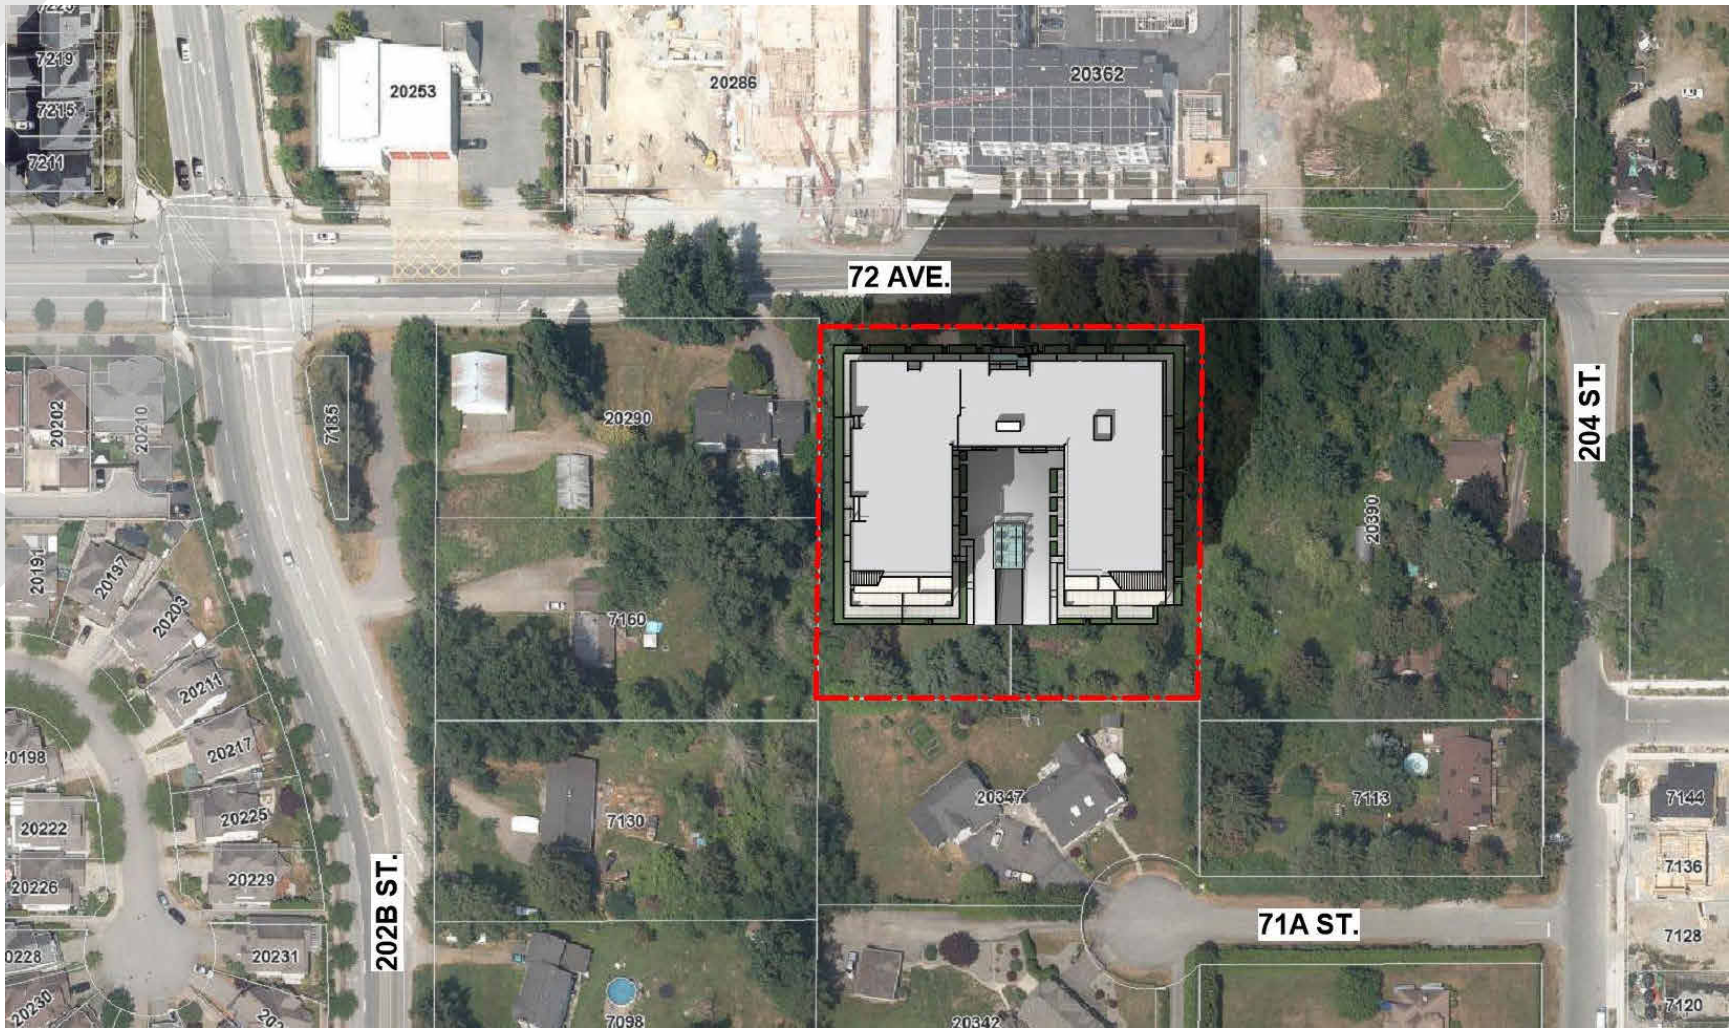

PROPOSED MULTI FAMILY DEVELOPMENT

20350, 20326 - 72 AVENUE, LANGLEY,
BRITISH COLUMBIA



PROJECT INFO

LEGAL DESCRIPTION:

LI 1, SEC 14, TWP 8 NWD, PL NWP78954
LT2, SEC 14, TWP 8, NWD, PL NWP 78954

CIVIC ADDRESS:

**20350 & 20326 72 AVENUE
LANGLEY, BRITISH COLUMBIA**

ZONING INFORMATION:

ZONE:
EXISTING: SR-2
PROPOSED: CD

LOT AREA:

GROSS SITE AREA	-	1.84 Acres
DEDICATIONS	-	0.45 Acres
NET SITE AREA	-	1.39 Acres

PROJECT DIRECTORY

CLIENT:
1283583 BC LTD.
14415 33A AVE
SURREY, BC V4P 3N5
CONTACT: SUKH SHERGILL
sukhshergill@shaw.ca

ARCHITECTURAL :
DF ARCHITECTURE INC.
 350-10851 SHELLBRIDGE WAY,
 RICHMOND, BC V6X 2W9
 CONTACT: JESSIE ARORA
 T 604-284-5194
jessie@dfarchitecture.ca

SURVEY:
H.Y. ASSOCIATES SURVEYING LTD.
BRITISH COLUMBIA LAND
SURVEYORS
#200 - 9128, 152 STREET , SURREY,
BC V3R 4E7
T 604-583-1616

CIVIL:
CENTRAS ENGINEERING LTD.
#306-2630 CROYDON DR , SURREY, BC
V3S 6T3
CONTACT: AMAN GREWAL
T 604 283-2240
aman@centras.ca

ARBORIST:
DIAMOND HEAD CONSULTING
3559 COMMERCIAL ST,
VANCOUVER, BC V5N 4E8
T 604-733-4886
dean@diamondheadconsulting.com

LANDSCAPE:
PMG LANDSCAPE ARCHITECTS
C100 4185 STILL CREEK DRIVE,
BURNABY, BC B5C 6G9
T 604-294-0011
rebecca@pmglandscape.com

ARCHITECTURAL

SHEET NO.		SHEET NAME		SHEET NO.		SHEET NAME	
SITE & INFO.	A 001	COVER PAGE		A 208	FLOOR PLAN_ROOF		
	A 002	DEVELOPMENT DATA		A 220	UNIT PLANS		
	A 003	BASE PLAN		A 221	UNIT PLANS		
	A 004	CONTEXT PLAN		A 222	UNIT PLANS		
	A 005	CONTEXT PHOTO- CURRENT SITE VIEW		A 223	UNIT PLANS		
	A 006	CONTEXT PHOTO-CURRENT SURROUNDING VIEW		A 224	UNIT PLANS		
BUILDING PLANS	A 007	ARCHITECTURAL DESIGN		A 225	UNIT PLANS		
	A 008	SHADOW ANALYSIS		A 226	UNIT PLANS		
	A 009	SITE ANALYSIS		A 227	UNIT PLANS		
	A 100	SITE PLAN		A 228	UNIT PLANS		
	A 200	PARKING LEVEL_1		A 300	ELEVATIONS		
	A 201	PARKING LEVEL_2		A 301	ELEVATIONS		
	A 202	FLOOR PLAN_LEVEL 1		A 320	BUILDING SECTIONS		
	A 203	FLOOR PLAN_LEVEL 2		A 321	BUILDING SECTIONS		
	A 204	FLOOR PLAN_LEVEL 3		A 350	3D VIEWS		
	A 205	FLOOR PLAN_LEVEL 4		A 351	3D VIEWS		
	A 206	FLOOR PLAN_LEVEL 5		A 352	3D VIEWS		
	A 207	FLOOR PLAN_LEVEL 6					

2023-12-19	B	DP SUBMISSION	
2023-09-18	A	PRELIMINARY DRAWINGS	
	REVISION		

The logo for df ARCHITECTURE inc. features the lowercase letters 'df' in a large, bold, dark green font. The word 'ARCHITECTURE' is written in a smaller, grey, sans-serif font, positioned horizontally across the middle of the 'd'. The word 'inc.' is written in a small, dark green, sans-serif font at the bottom right of the 'f'.

350-10851 SHELLBRIDGE WAY
RICHMOND, BRITISH COLUMBIA
CANADA V6X 2W9
T (604)284-5194 F (604)284-5131
info@dfarchitecture.ca

PROJECT:
**PROPOSED RESIDENTIAL
DEVELOPMENT**

**20326,20350 - 72 AVENUE
LANGLEY, B.C.**

CLIENT

**1283583 BC LTD. 14415 33A
AVE SURREY, BC V4P 3N5**

COPYRIGHT RESERVED. THIS PLAN AND DESIGN ARE, AND AT ALL TIMES REMAIN THE EXCLUSIVE PROPERTY OF DF ARCHITECTURE INC. AND CANNOT BE USED OR REPRODUCED WITHOUT THE ARCHITECT'S WRITTEN CONSENT.

DRAWN: NS	
CHECKED: NN	
SCALE:	
JOB NO.: LAN- 010B	
DATE: MAY 2020	


SHEET TITLE

COVER PAGE

DRAWING No.	
A 001	B

OFF-STREET PARKING				
	NO. OF UNITS	CARS PER D.U.	NO. OF CARS	SAY
1 OR MORE BEDROOM	201	1.5	301.50	302
NO. OF SMALL CAR STALLS			34	11%
NO. OF ACCESSIBLE STALLS			7	2.3%
TOTAL NO. OF VISITOR PARKING REQUIRED (10% OF TOTAL REQUIRED)				21
TOTAL NUMBER OF STALLS REQUIRED (INCLUDING 10% VISITOR STALLS)				302
TOTAL NUMBER OF PARKING PROVIDED (INCLUDING 10% VISITOR PARKING)				308
BICYCLE				
	REQUIRED		PROVIDED	
VISITOR	6		6 SPACES AT GRADE	
RESIDENTS	1/D.U	201	225 SPACES PROVIDED AT U/G PARKADE LVL 1	

LEVEL	STUDIO	1BEDRM.	2 BEDRM.	3 BEDRM.	TOTAL
level 1	0	20	8	2	30
level 2	1	21	11	2	35
level 3	1	21	11	2	35
level 4	1	21	11	2	35
level 5	3	19	11	2	35
level 6	1	17	9	4	31
TOTAL	7	119	61	14	201
PERCENTAGE	3.5%	59.2%	30.3%	7.0%	100.0%
10% OF THE UNITS WILL BE ADAPTABLE					

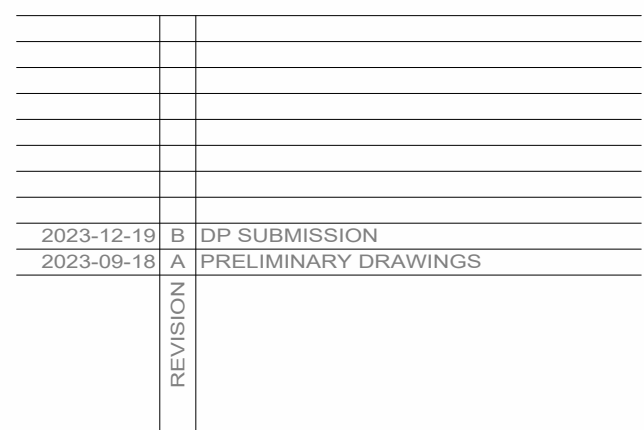

350-10851 SHELLBRIDGE WAY
RICHMOND, BRITISH COLUMBIA
CANADA V6X 2W9
T (604)284-5194 F (604)284-5131
info@dfarchitecture.ca

**20326,20350 - 72 AVENUE,
LANGLEY, B.C.**


CLIENT:

**1283583 BC LTD. 14415 33A
AVE SURREY, BC V4P 3N5**


COPYRIGHT RESERVED. THIS PLAN AND DESIGN ARE, AND AT ALL TIMES REMAIN THE EXCLUSIVE PROPERTY OF DF ARCHITECTURE INC. AND CANNOT BE USED OR REPRODUCED WITHOUT THE ARCHITECT'S WRITTEN CONSENT.

CONTEXT PLAN


NOTES:

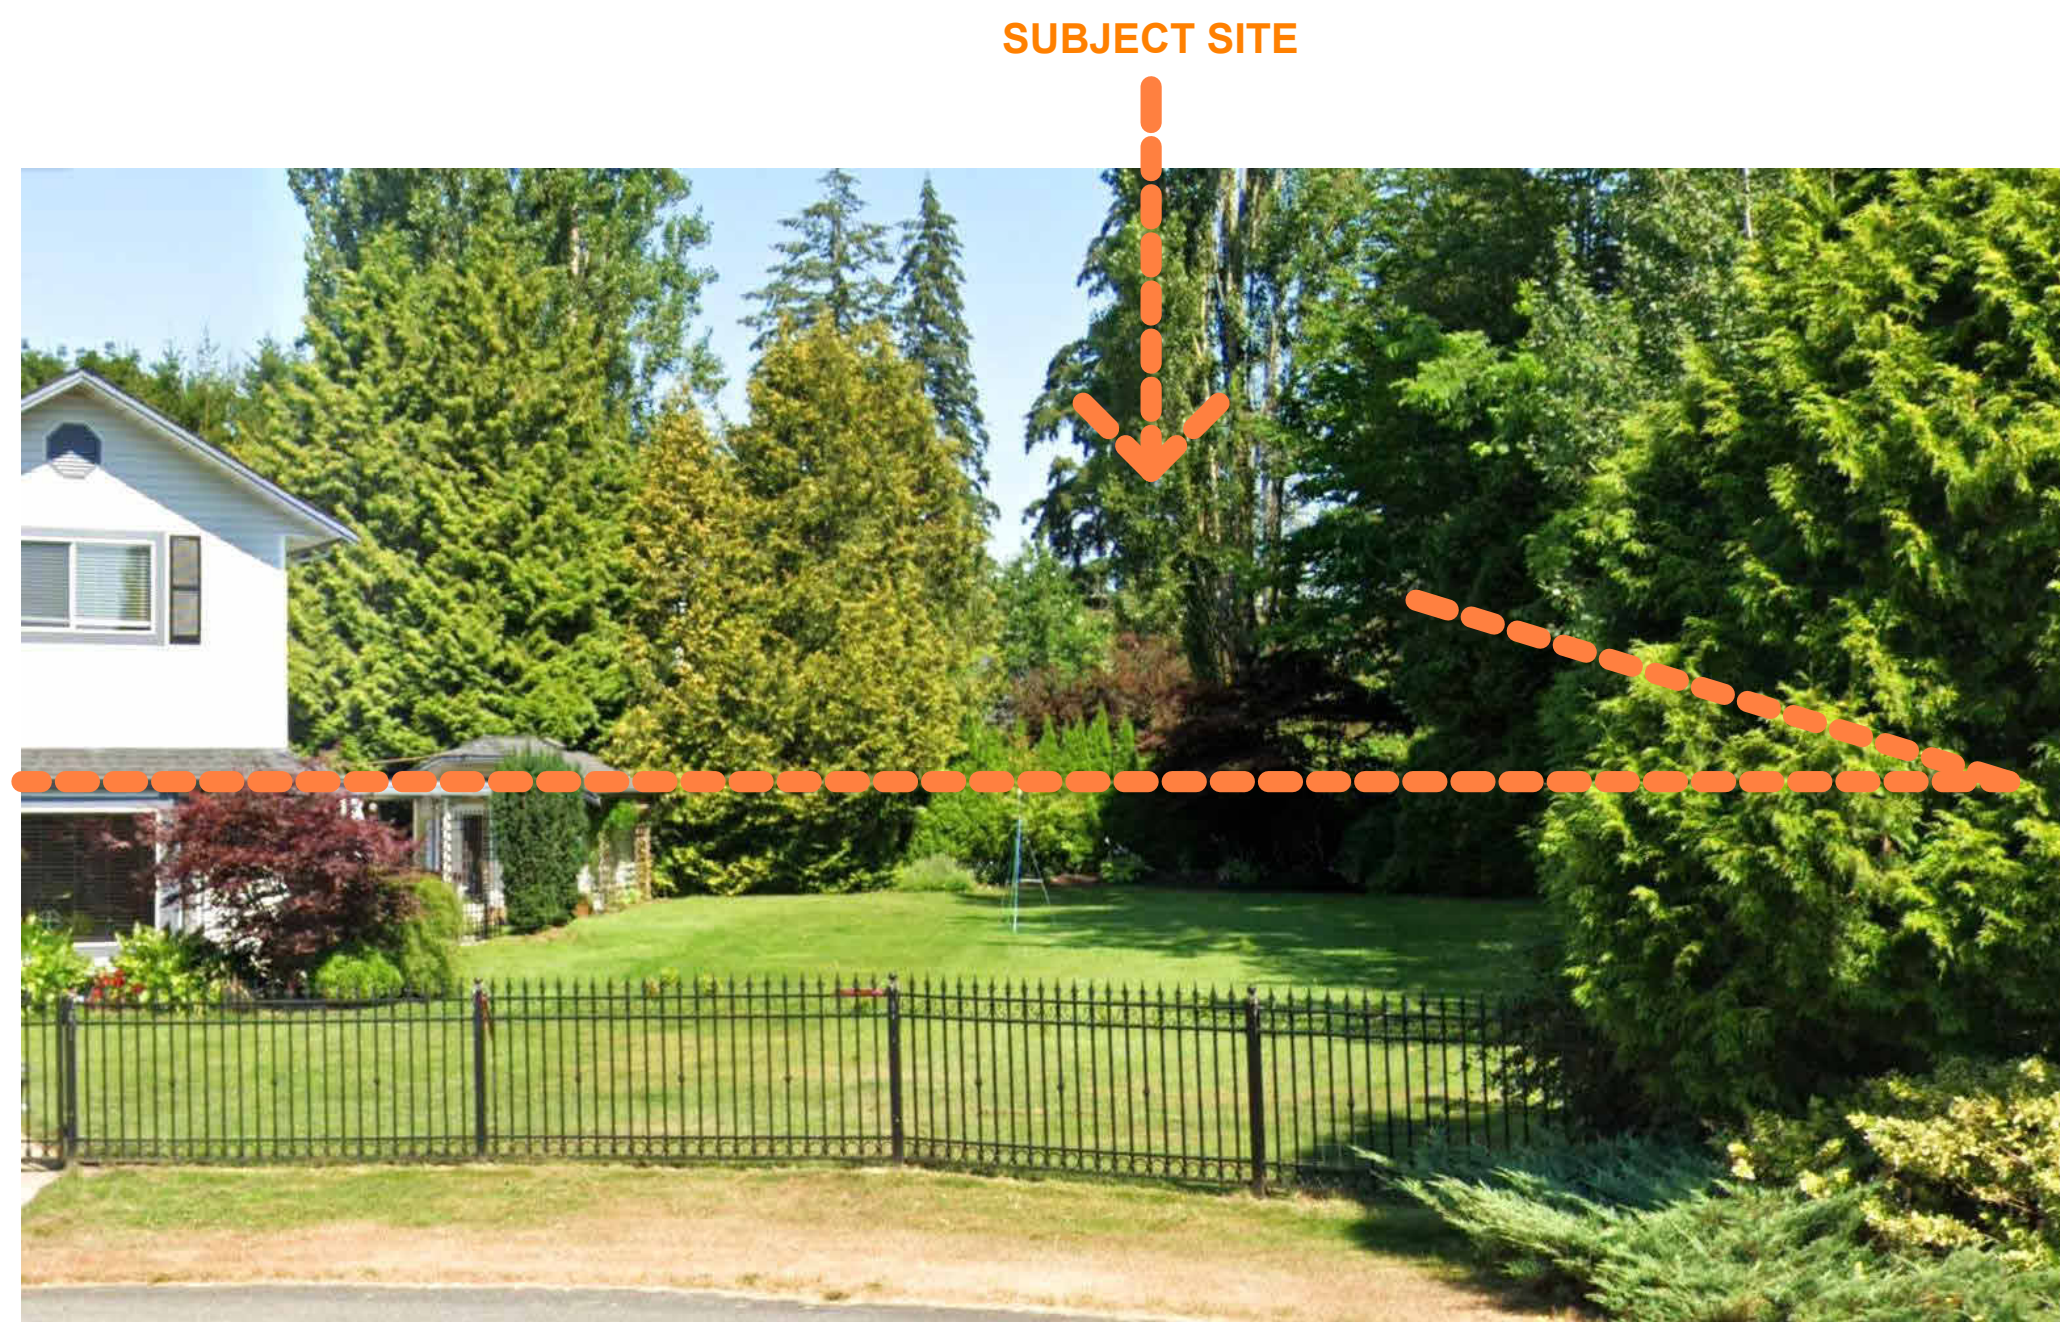

1. SOUTH VIEW FROM NEIGHBOURING LOT

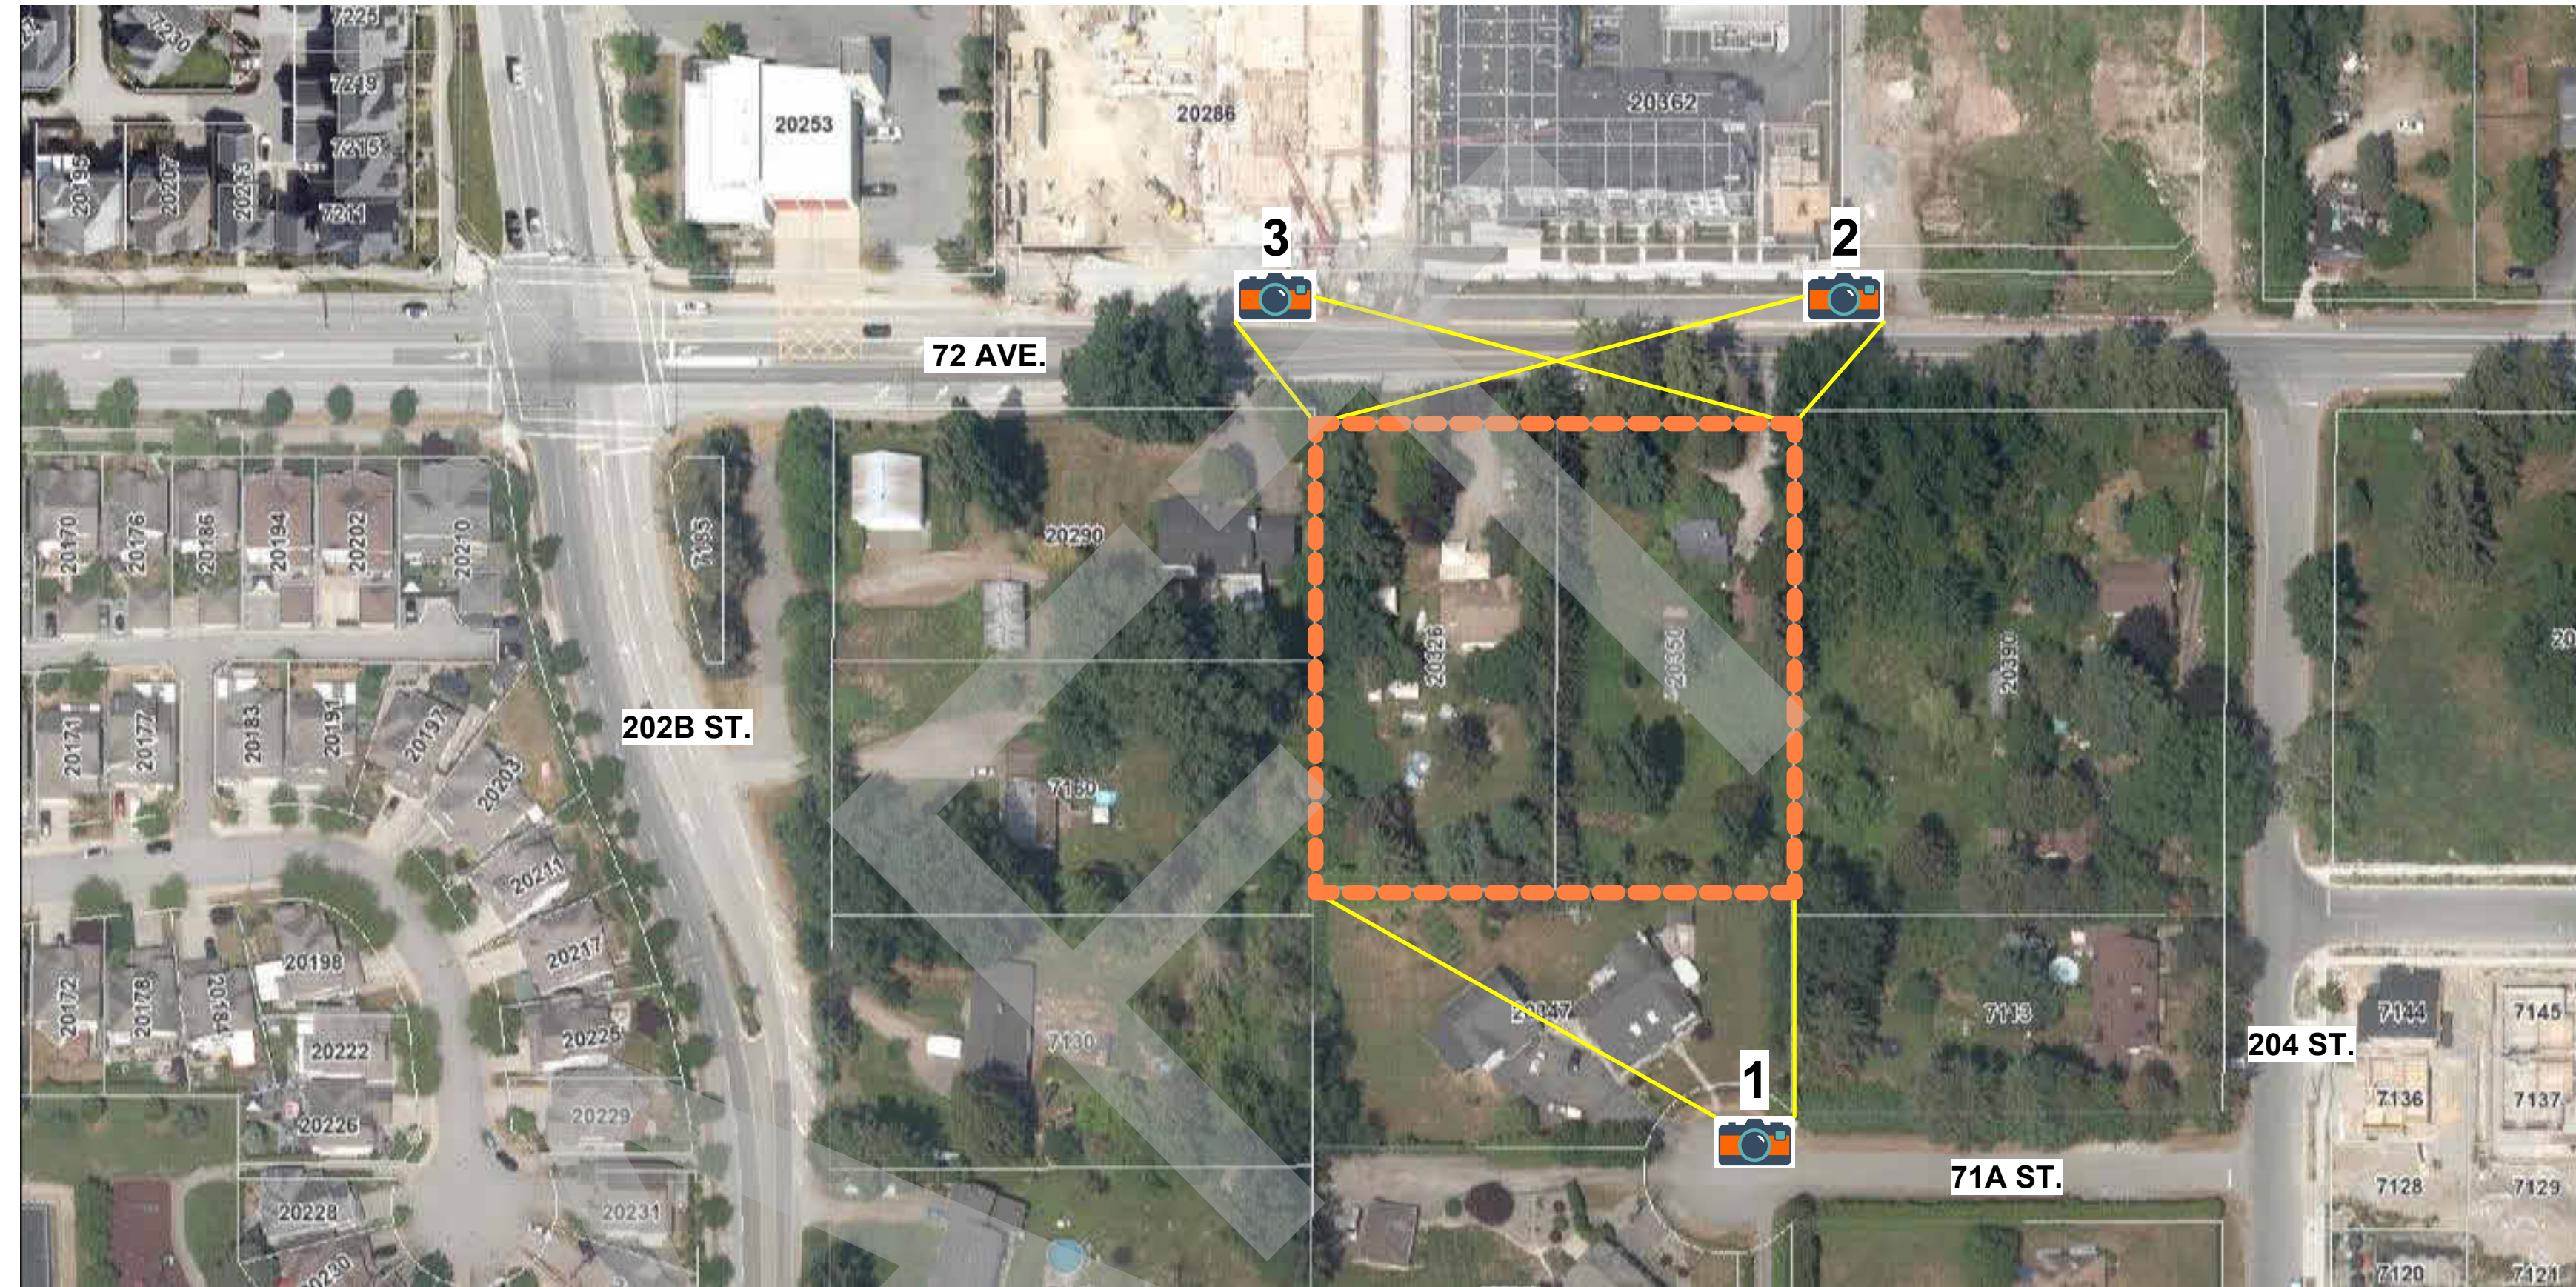

2. NORTH EAST VIEW FROM 72 AVE.

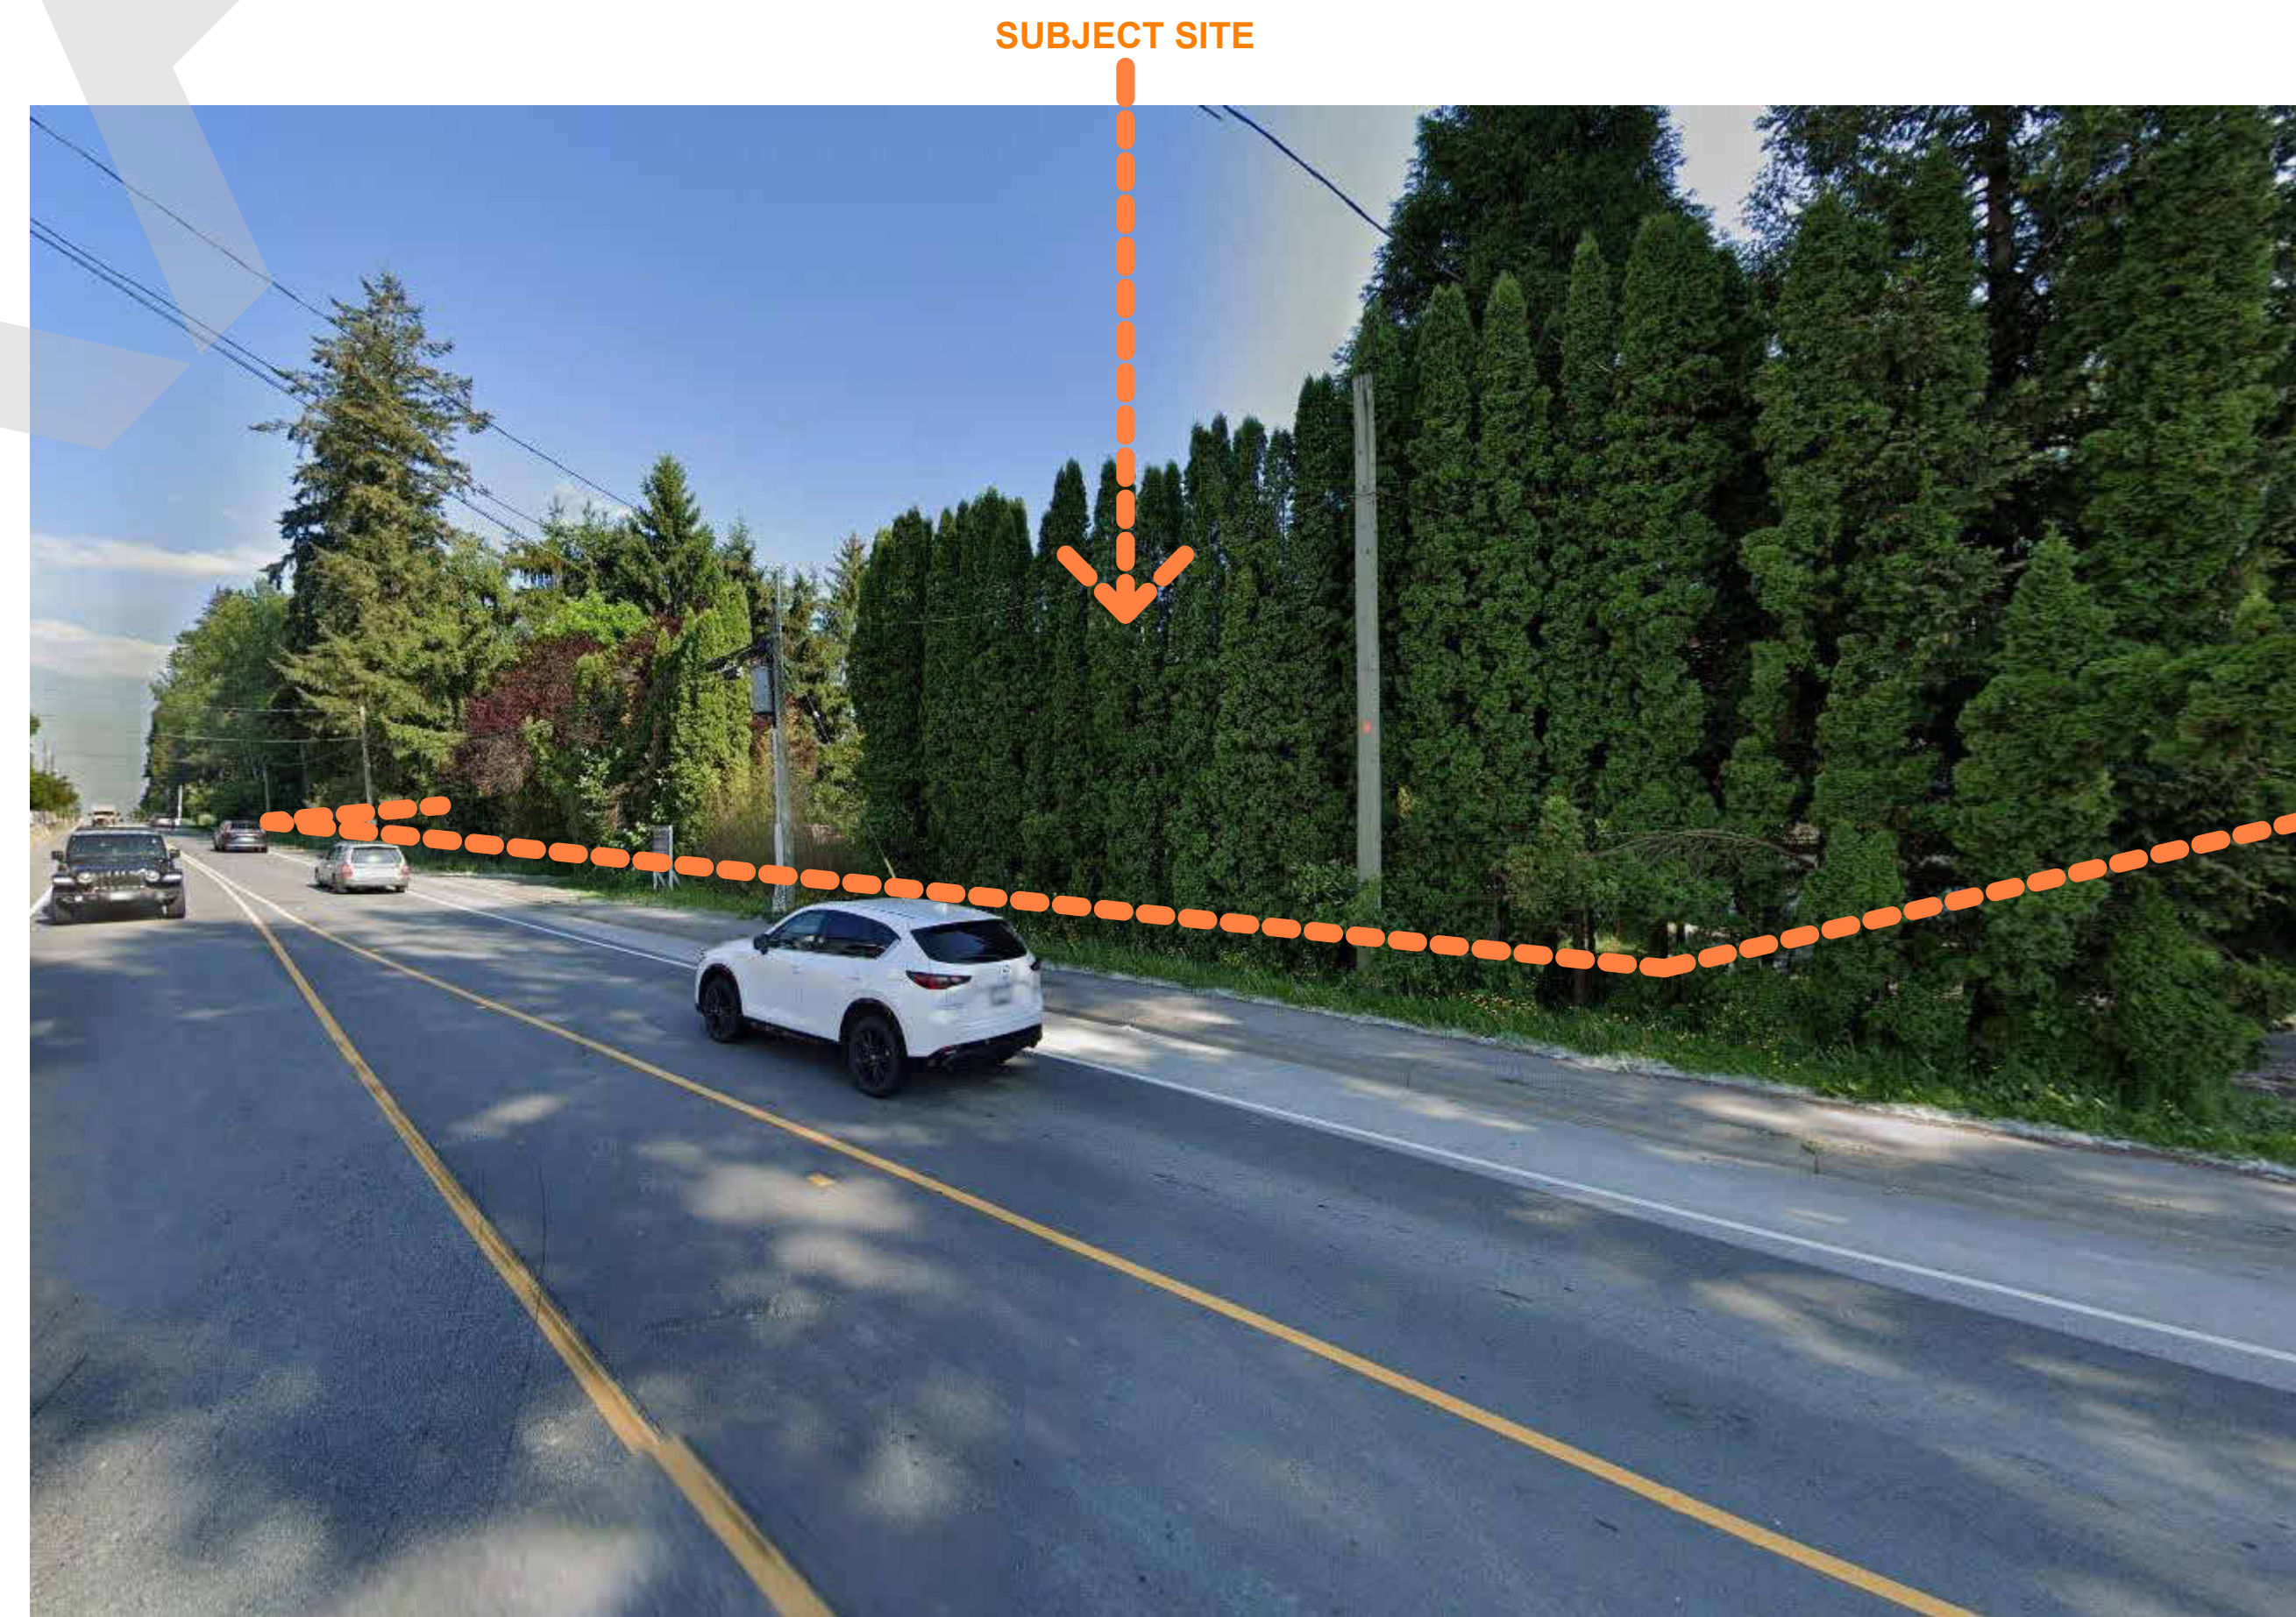

3. NORTH WEST VIEW FROM 72 AVE.

2023-12-19	B	DP SUBMISSION
2023-09-18	A	PRELIMINARY DRAWINGS
	REVISION	



350-10851 SHELLBRIDGE WAY
RICHMOND, BRITISH COLUMBIA
CANADA V6X 2W9
T (604)284-5194 F (604)284-5131
info@dfarchitecture.ca

PROJECT:
**PROPOSED RESIDENTIAL
DEVELOPMENT**

**20326,20350 - 72 AVENUE,
LANGLEY, B.C.**

CLIENT:

**1283583 BC LTD. 14415 33A
AVE SURREY, BC V4P 3N5**




COPYRIGHT RESERVED. THIS PLAN AND DESIGN ARE, AND AT ALL TIMES REMAIN THE EXCLUSIVE PROPERTY OF DF ARCHITECTURE INC. AND CANNOT BE USED OR REPRODUCED WITHOUT THE ARCHITECT'S WRITTEN CONSENT.

DRAWN: NS	
CHECKED: NN	
SCALE:	
JOB NO.: LAN- 010B	
DATE: MAY 2020	

SHEET TITLE:

CONTEXT PHOTO-
CURRENT SITE VIEW

DRAWING No.	
A 005	B

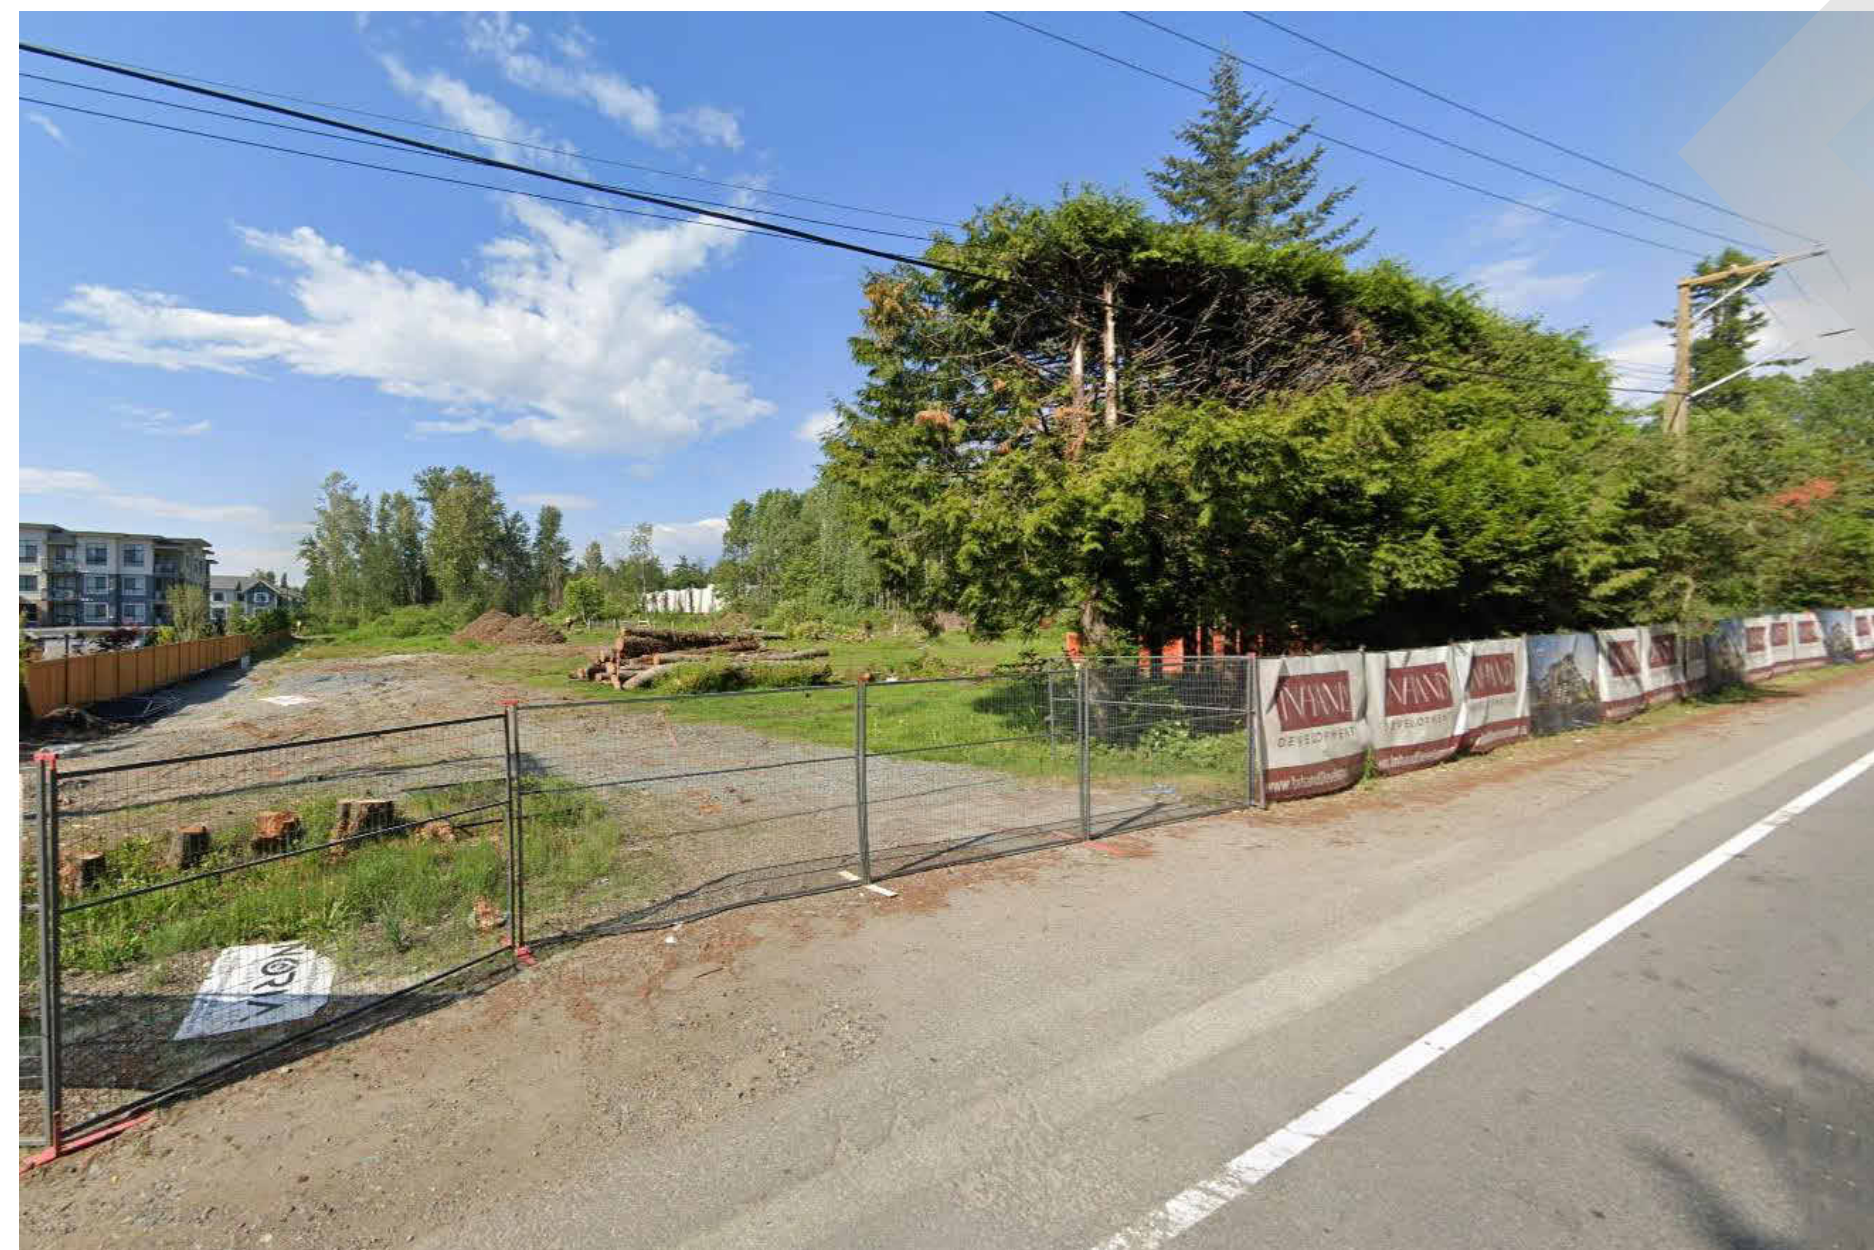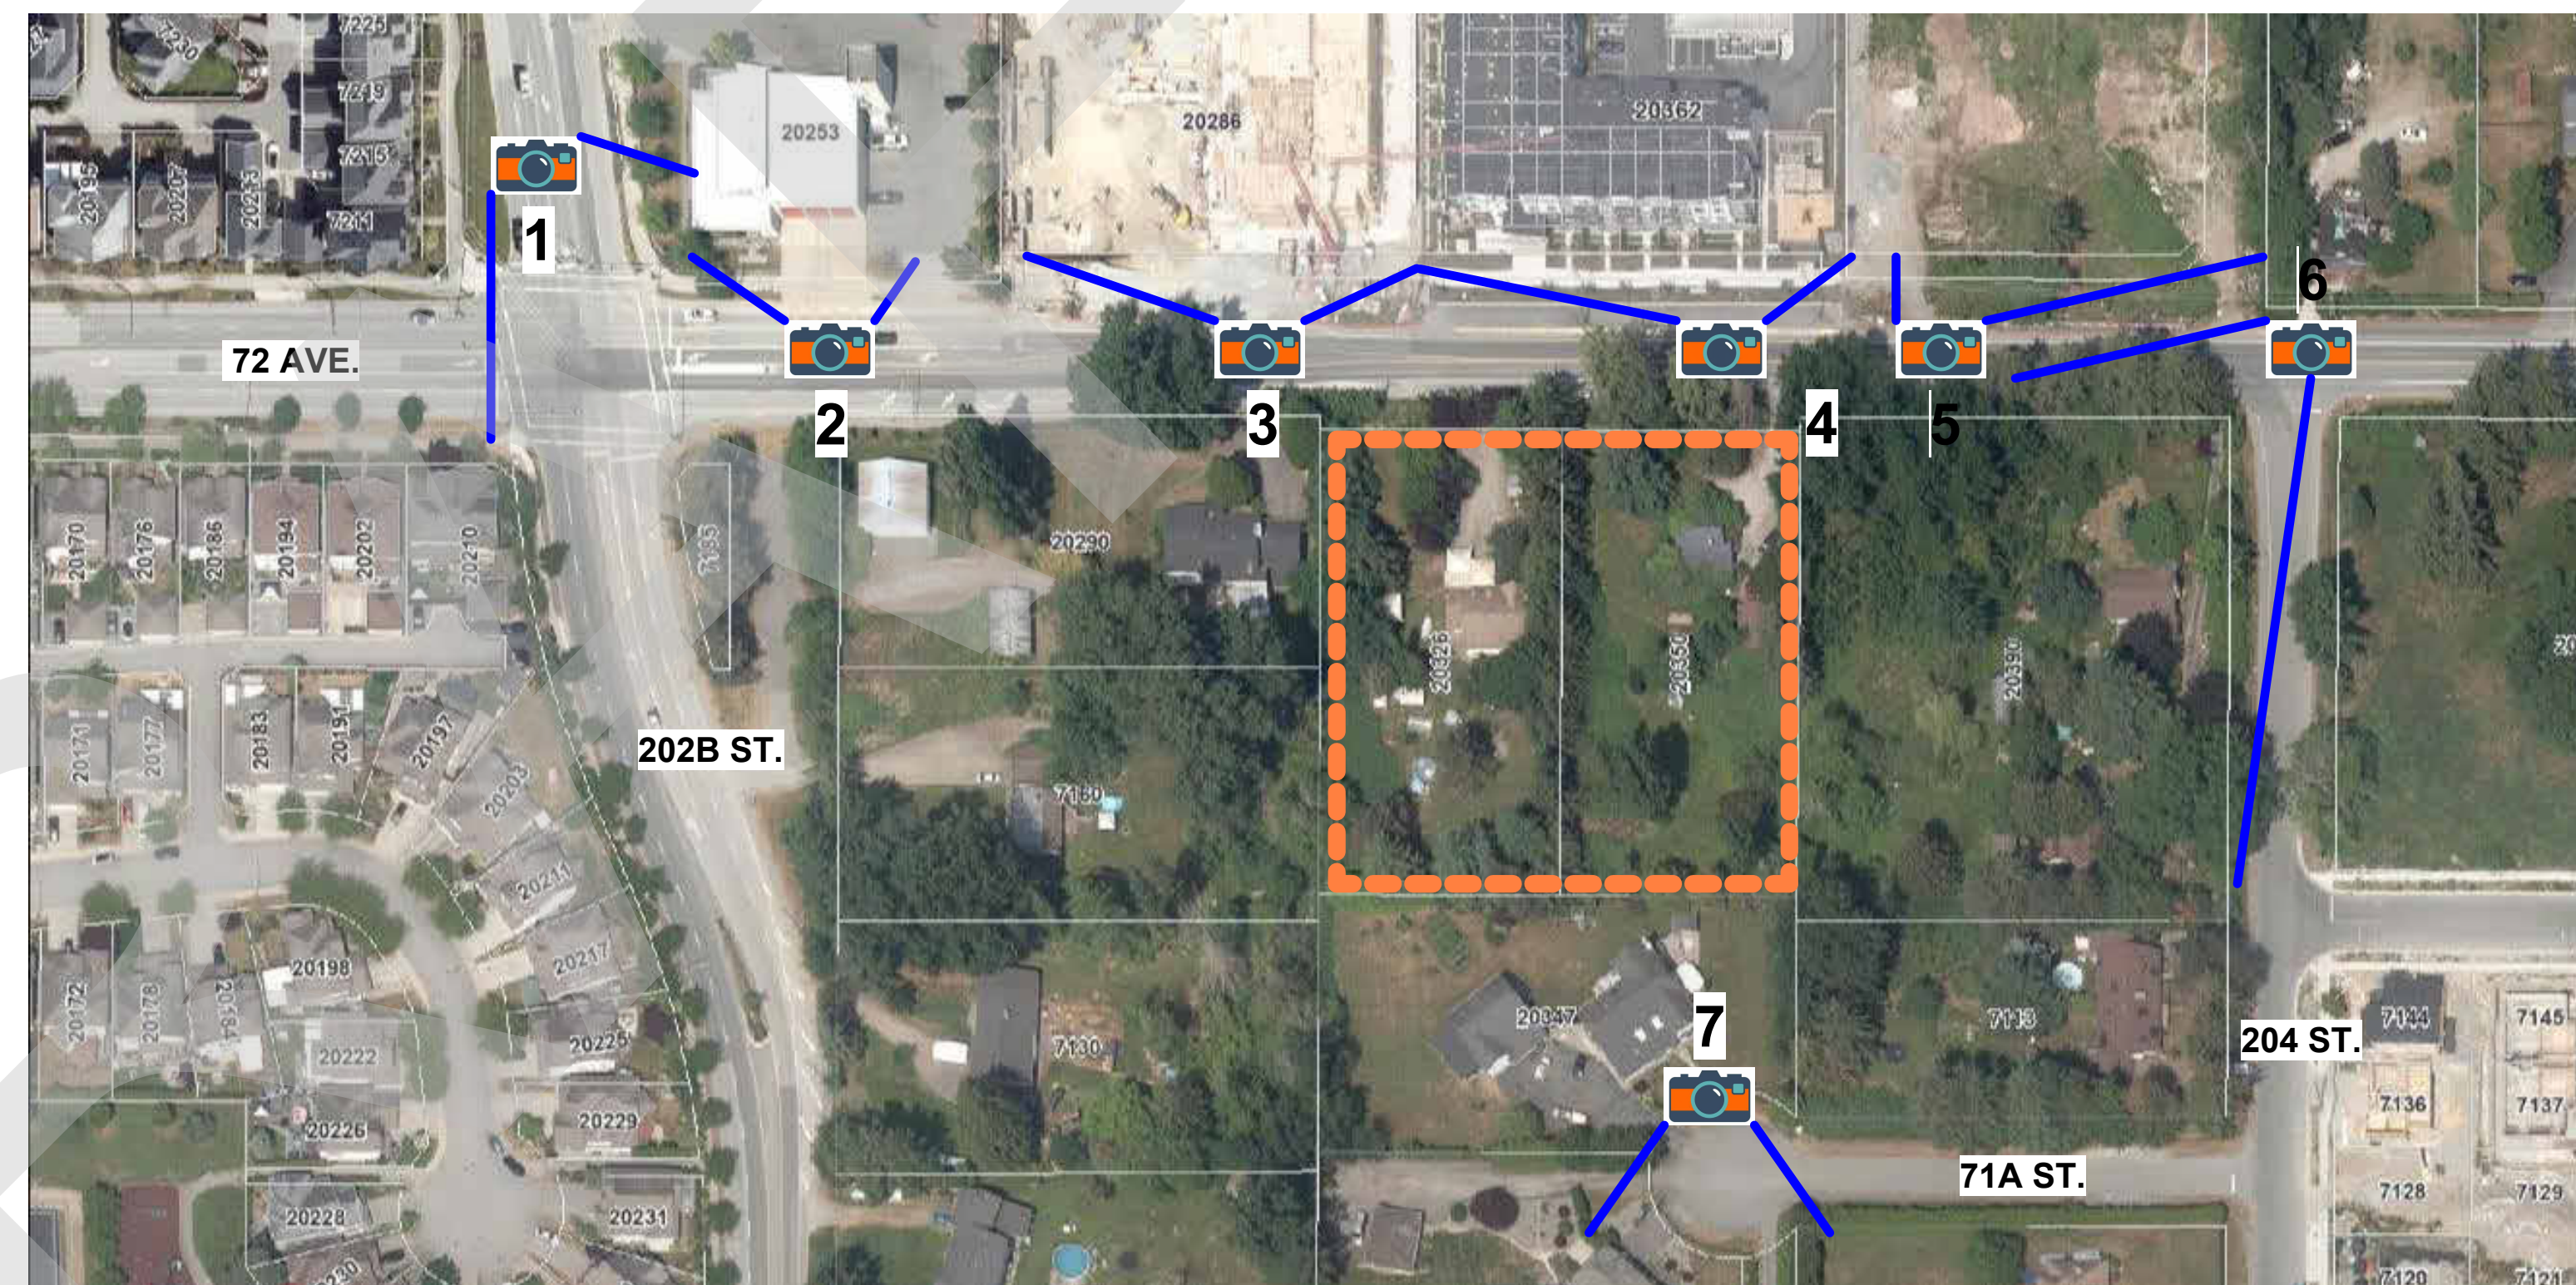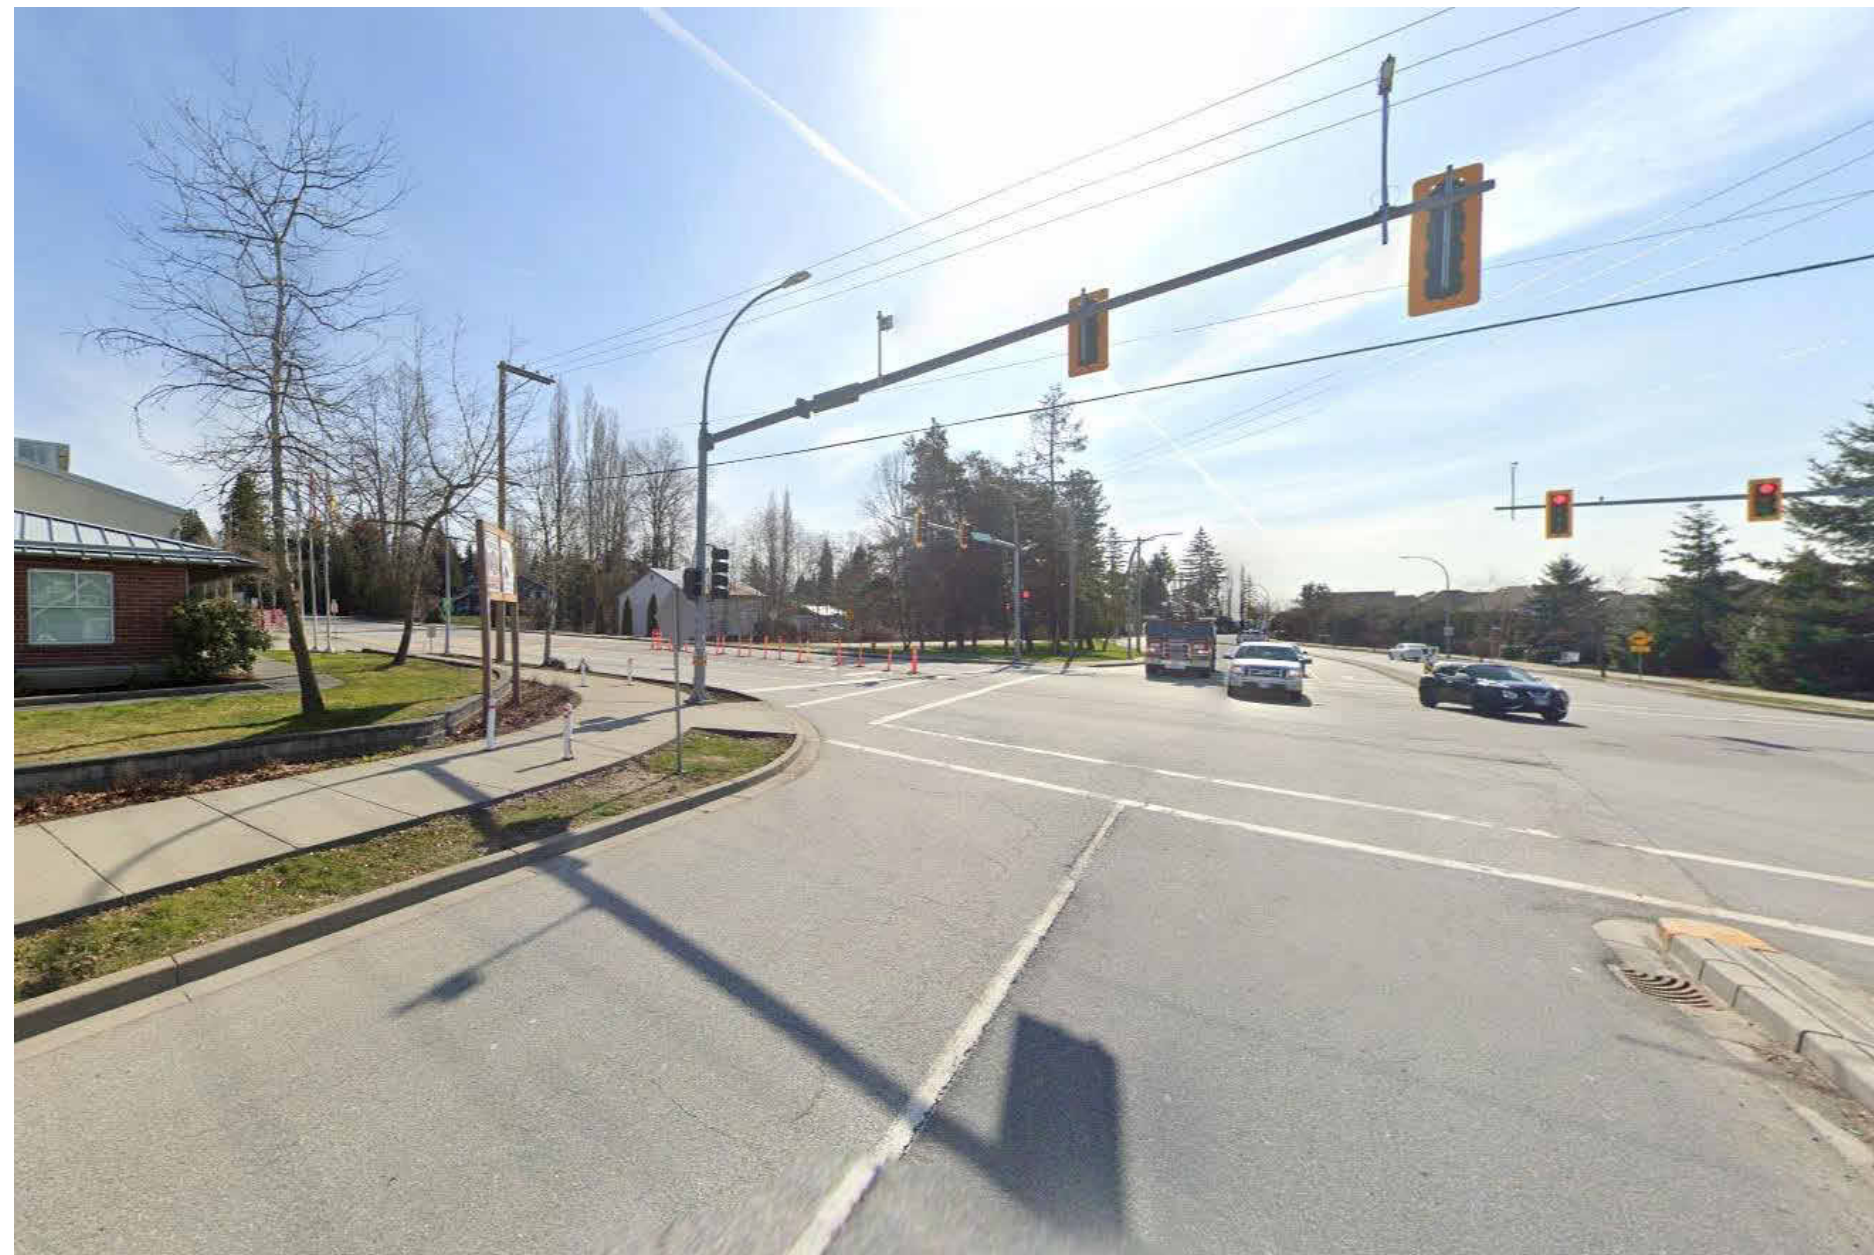

NOTES:

2023-12-19	B	DP SUBMISSION
2023-09-18	A	PRELIMINARY DRAWINGS
	REVISION	



350-10851 SHELLBRIDGE WAY
RICHMOND, BRITISH COLUMBIA
CANADA V6X 2W9
T (604)284-5194 F (604)284-5131
info@dfarchitecture.ca

PROJECT: **PROPOSED RESIDENTIAL DEVELOPMENT**

**20326,20350 - 72 AVENUE,
LANGLEY, B.C.**

CLIENT:

**1283583 BC LTD. 14415 33A
AVE SURREY, BC V4P 3N5**

COPYRIGHT RESERVED. THIS PLAN AND DESIGN ARE, AND AT ALL TIMES REMAIN THE EXCLUSIVE PROPERTY OF DF ARCHITECTURE INC. AND CANNOT BE USED OR REPRODUCED WITHOUT THE ARCHITECT'S WRITTEN CONSENT.


DRAWN: NS	
CHECKED: NN	
SCALE:	
JOB NO.: LAN- 010B	
DATE: MAY 2020	
SHEET TITLE:	

DRAWING
No.

A 006

B

CONCEPT PROCESS

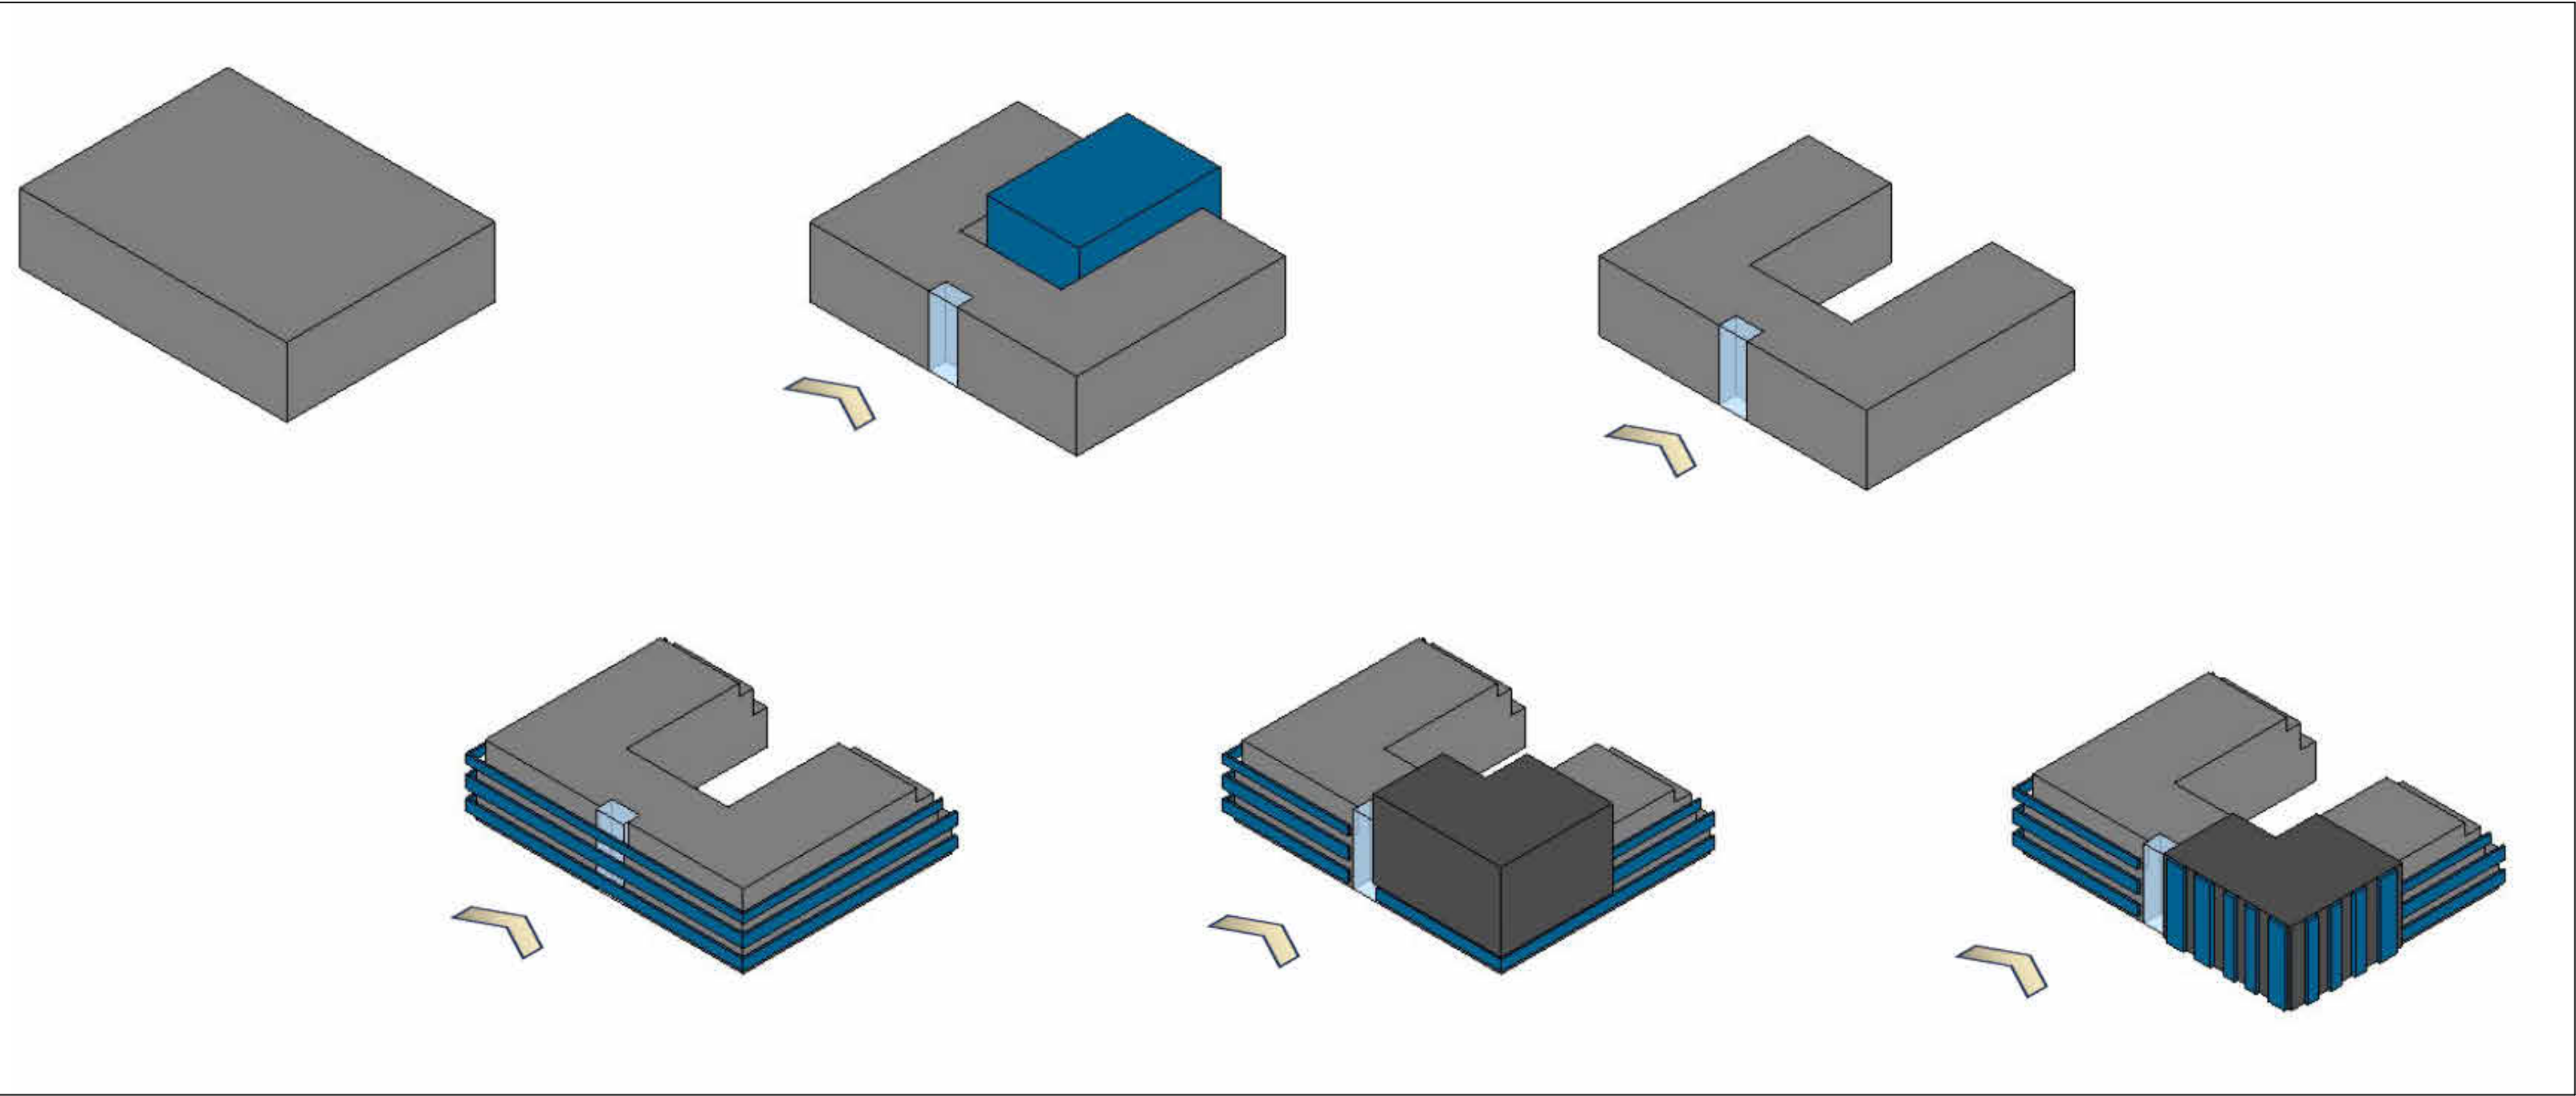

THE POWER OF CONTRAST BETWEEN THE DARK AND LIGHT LAYERS

DYNAMIC LAYERS


INTRODUCING MODERN FACADE WITH DYNAMIC APPEARANCE



COURTYARDS; PRIVATE OPEN SPACE SURROUNDED BY BUILDINGS, AND A SAFE PLACE FOR CHILDREN TO PLAY



RECESSED BALCONIES

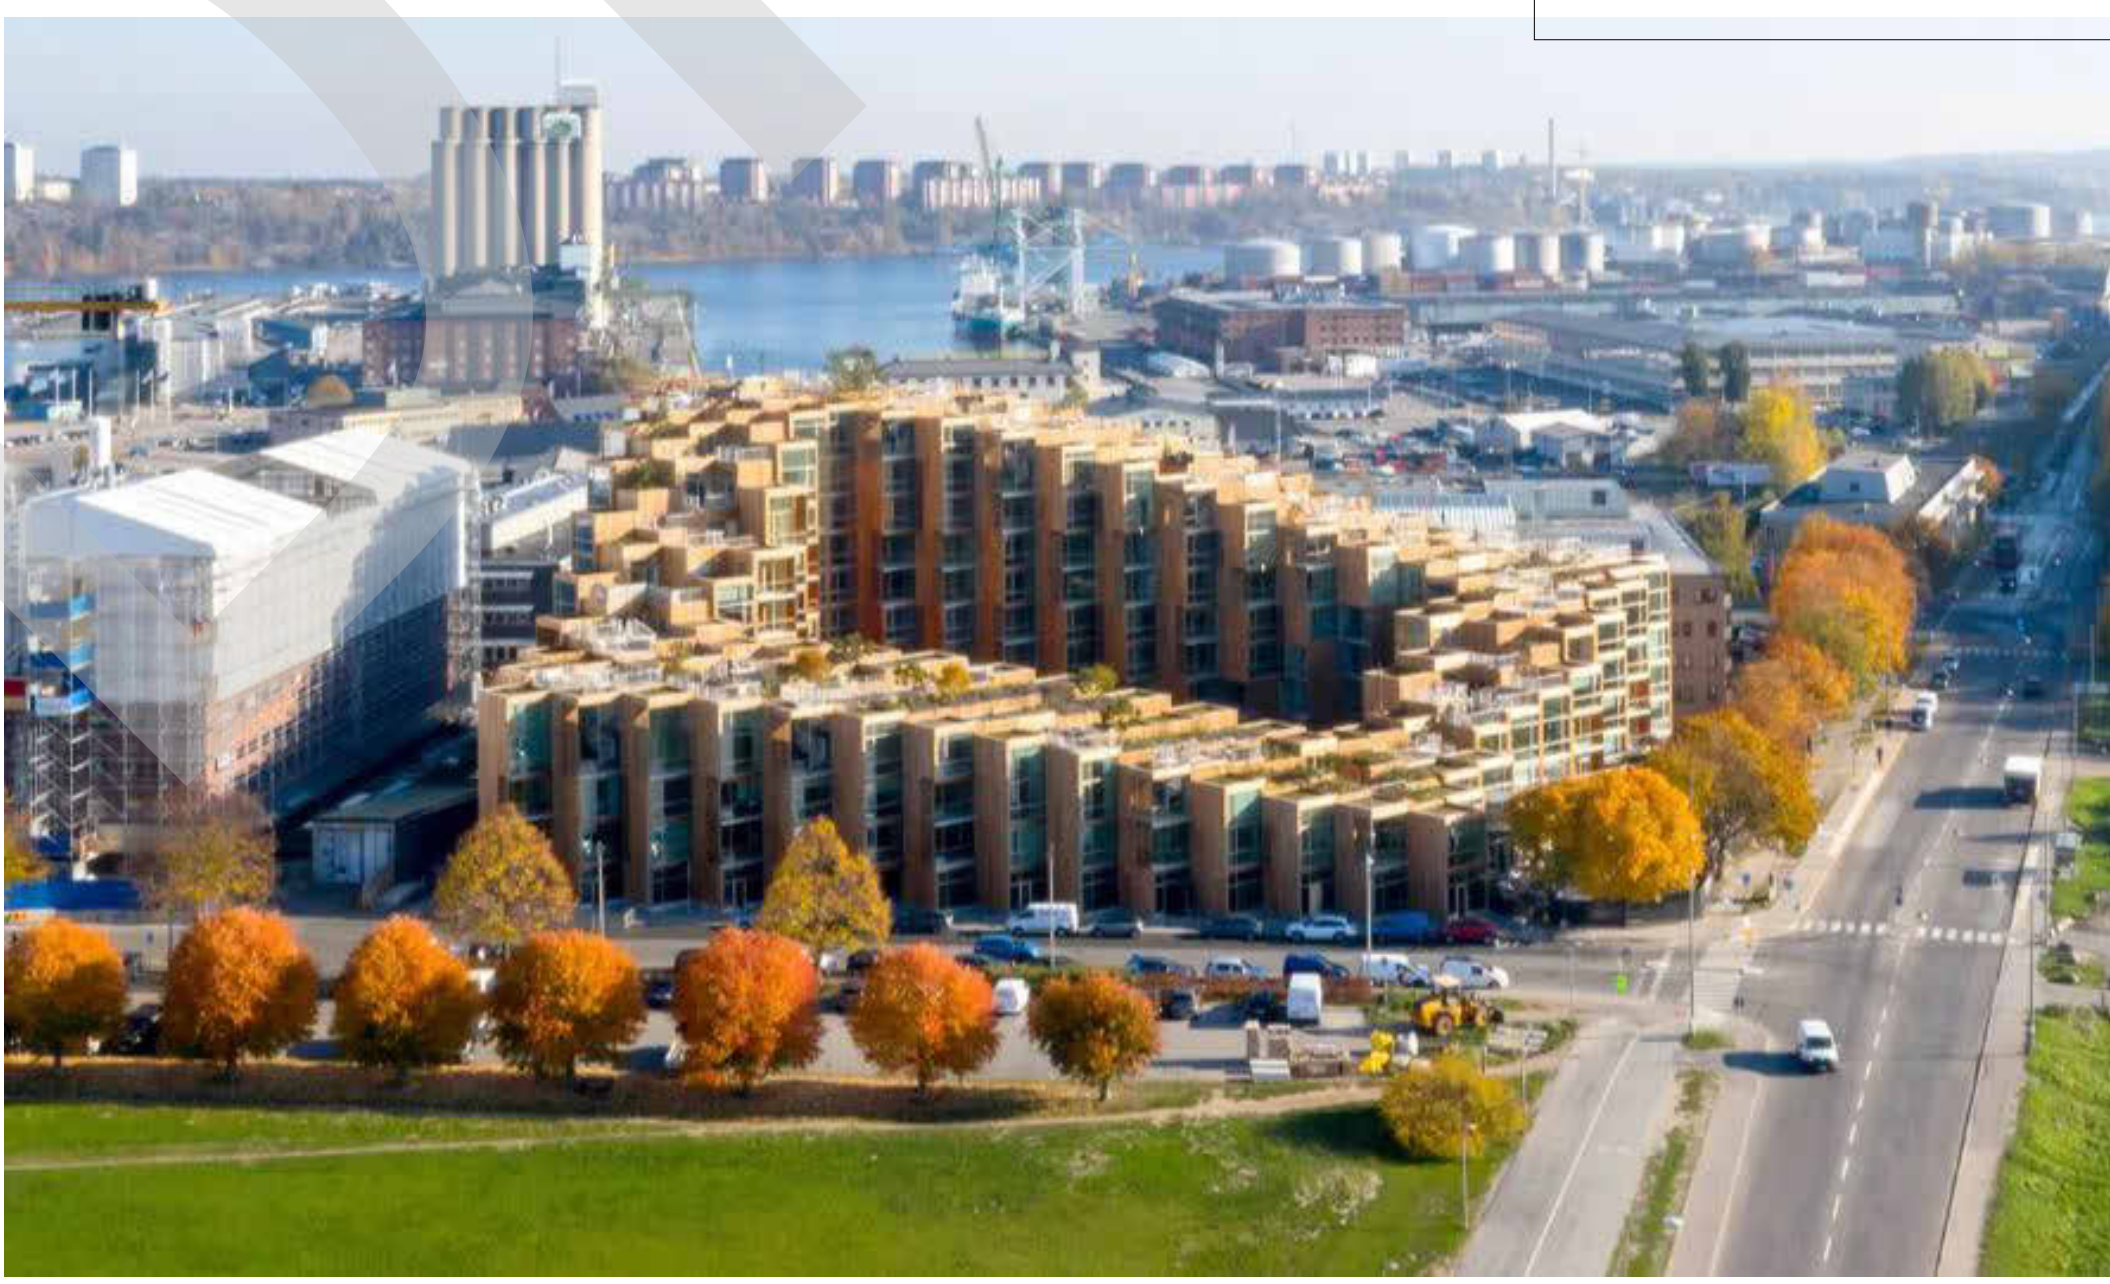

CENTRAL YARD



NOTES:

2023-12-19	B	DP SUBMISSION
2023-09-18	A	PRELIMINARY DRAWINGS
	REVISION	



350-10851 SHELLBRIDGE WAY
RICHMOND, BRITISH COLUMBIA
CANADA V6X 2W9
T (604)284-5194 F (604)284-5131
info@dfarchitecture.ca

PROJECT:
**PROPOSED RESIDENTIAL
DEVELOPMENT**

**20326,20350 - 72 AVENUE,
LANGLEY, B.C.**

CLIENT:

**1283583 BC LTD. 14415 33A
AVE SURREY, BC V4P 3N5**

COPYRIGHT RESERVED. THIS PLAN AND DESIGN ARE, AND AT ALL TIMES REMAIN THE EXCLUSIVE PROPERTY OF DF ARCHITECTURE INC. AND CANNOT BE USED OR REPRODUCED WITHOUT THE ARCHITECT'S WRITTEN CONSENT.

DRAWN: NS

CHECKED: NN

SCALE:

JOB NO.: LAN- 010B

DATE: MAY 2020

SHEET TITLE:

ARCHITECTURAL
DESIGNDRAWING
No.

A 007

B



2023-12-19	B	DP SUBMISSION
2023-09-18	A	PRELIMINARY DRAWINGS
	REVISION	

df
ARCHITECTURE
inc.

350-10851 SHELLBRIDGE WAY
RICHMOND, BRITISH COLUMBIA
CANADA V6X 2W9
T (604)284-5194 F (604)284-5131
info@dfarchitecture.ca

PROJECT: **PROPOSED RESIDENTIAL DEVELOPMENT**

**20326,20350 - 72 AVENUE,
LANGLEY, B.C.**

CLIENT:



**1283583 BC LTD. 14415 33A
AVE SURREY, BC V4P 3N5**

COPYRIGHT RESERVED. THIS PLAN AND DESIGN ARE, AND AT ALL TIMES REMAIN THE EXCLUSIVE PROPERTY OF DF ARCHITECTURE INC. AND CANNOT BE USED OR REPRODUCED WITHOUT THE ARCHITECT'S WRITTEN CONSENT.

DRAWN: NS	
CHECKED: NN	
SCALE:	
JOB NO.: LAN- 010B	
DATE: MAY 2020	
SHEET TITLE:	

SHADOW ANALYSIS

DRAWING No.	
A 008	B

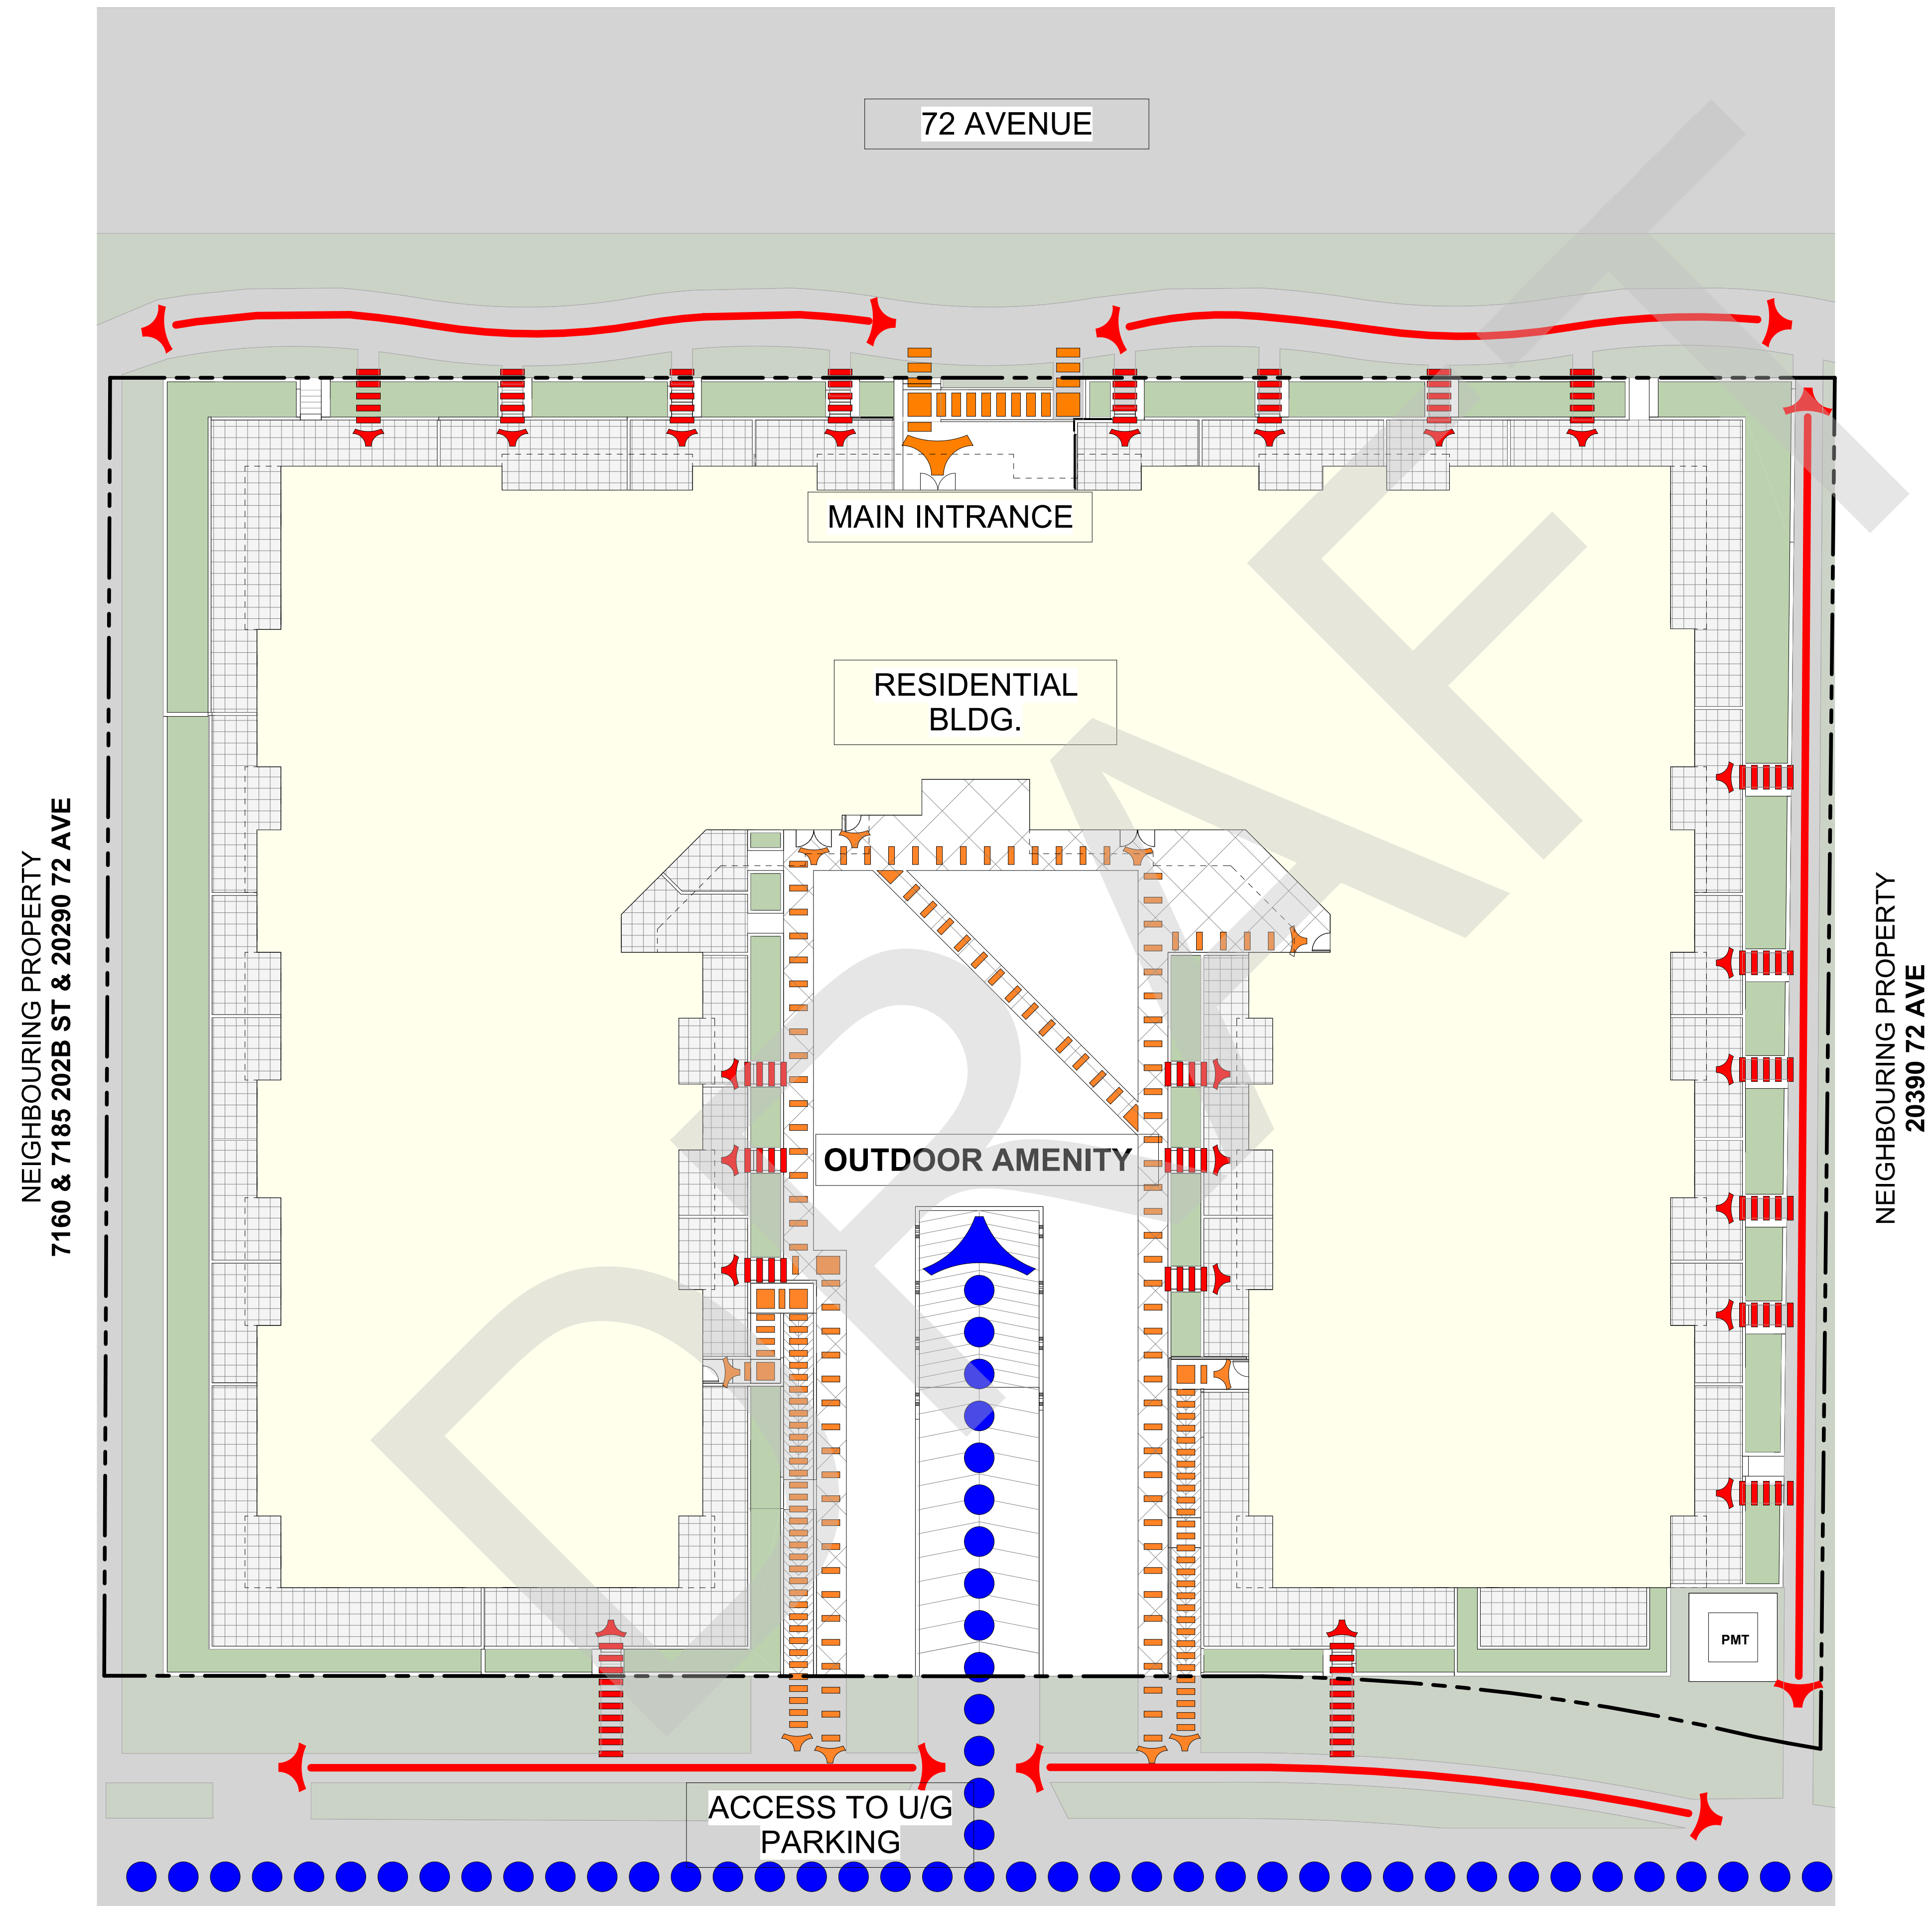 


LEGEND



ON SITE LANDSCAPE



PEDESTRIAN CIRCULATION

 

VEHICULAR CONNECTION TO DEVELOPMENT

2023-12-19	B	DP SUBMISSION
2023-09-18	A	PRELIMINARY DRAWINGS
	REVISION	

df
ARCHITECTURE
inc.

350-10851 SHELLBRIDGE WAY
RICHMOND, BRITISH COLUMBIA
CANADA V6X 2W9
T (604)284-5194 F (604)284-5131
info@dfarchitecture.ca

PROJECT:
**PROPOSED RESIDENTIAL
DEVELOPMENT**

**20326,20350 - 72 AVENUE,
LANGLEY, B.C.**

CLIENT:

**1283583 BC LTD. 14415 33A
AVE SURREY, BC V4P 3N5**

COPYRIGHT RESERVED. THIS PLAN AND DESIGN ARE, AND AT ALL TIMES REMAIN THE EXCLUSIVE PROPERTY OF DF ARCHITECTURE INC. AND CANNOT BE USED OR REPRODUCED WITHOUT THE ARCHITECT'S WRITTEN CONSENT.

DRAWN: NS

CHECKED: NN

SCALE: As indicated


JOB NO.: LAN- 010B

DATE: MAY 2020

SHEET TITLE:

SITE ANALYSIS

DRAWING
No.**A 009****B**

 

**NEIGHBOURING LOT
20390 72 AVE**

2023-12-19	B	DP SUBMISSION	
2023-09-18	A	PRELIMINARY DRAWINGS	
	REVISION		

df
ARCHITECTURE
inc.

350-10851 SHELLBRIDGE WAY
RICHMOND, BRITISH COLUMBIA
CANADA V6X 2W9
T (604)284-5194 F (604)284-5131
info@dfarchitecture.ca

PROJECT:
**PROPOSED RESIDENTIAL
DEVELOPMENT**

**20326,20350 - 72 AVENUE,
LANGLEY, B.C.**

CLIENT:

**1283583 BC LTD. 14415 33
AVE SURREY, BC V4P 3N5**

ALL RIGHTS RESERVED. THIS PLAN AND DESIGN ARE, AND AT ALL TIMES REMAIN THE EXCLUSIVE PROPERTY OF DF ARCHITECTURE INC. AND CANNOT BE USED OR REPRODUCED WITHOUT THE ARCHITECT'S WRITTEN CONSENT.

DRAWN: NS	
CHECKED: NN	
SCALE: 1/16" = 1'-0"	
JOB NO. LAN- 010B	
DATE: MAY 2020	
SHEET TITLE:	

SITE PLAN

1	SITE PLAN
A 100	

1/16" = 1'-0"

**NEIGHBOURING LOT
20347 71A AVE**


DRAWING
No.

A 100

3



DRAWING o. A 200	B
--	-----------------

 



DRAWING No.	
A 200	B



DRAWING No.	
----------------	--

SHEET TITLE:

350-10851 SHELLBRIDGE WAY
RICHMOND, BRITISH COLUMBIA
CANADA V6X 2W9
T (604)284-5194 F (604)284-5131
info@dfarchitecture.ca

DRAWING
No.

3

SHEET TITLE:




2023-12-19	B	DP SUBMISSION
2023-09-18	A	PRELIMINARY DRAWINGS
	REVISION	

350-10851 SHELLBRIDGE WAY
RICHMOND, BRITISH COLUMBIA
CANADA V6X 2W9
T (604)284-5194 F (604)284-5131
info@dfarchitecture.ca


B




DRAWING No.	B
A 206	

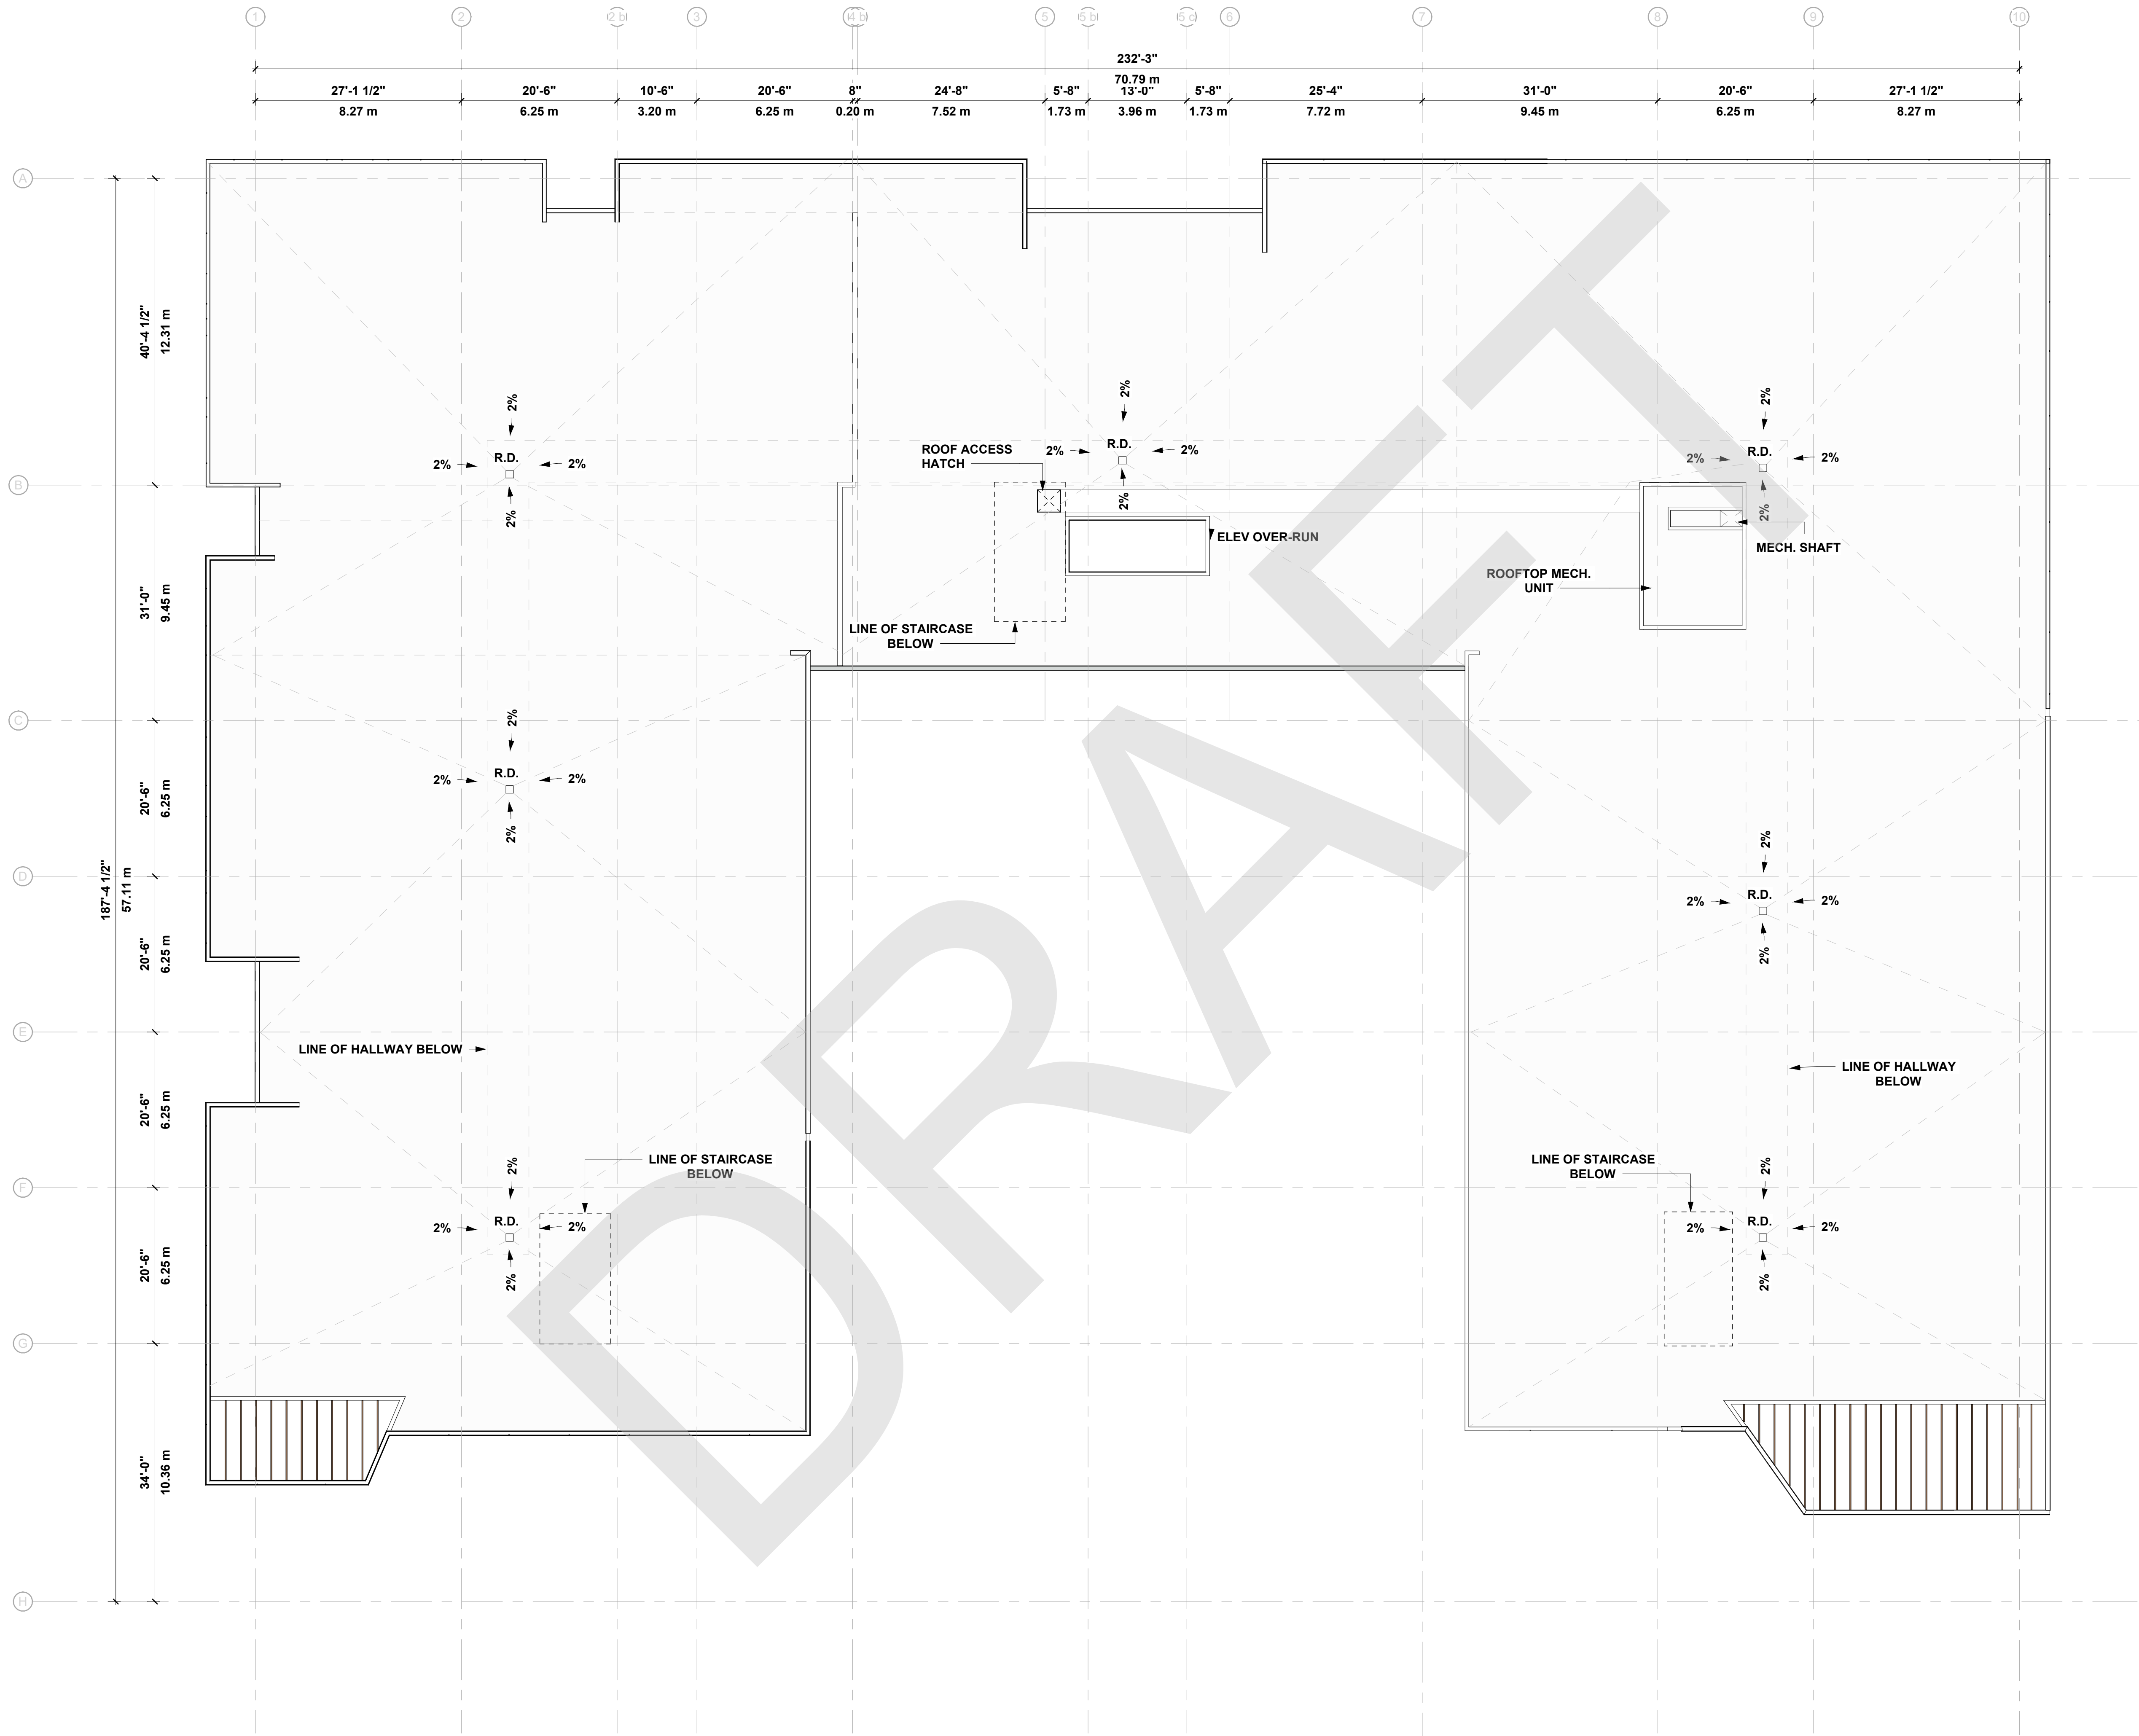

NOTES:

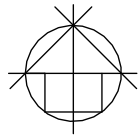

REVISION	
2023-12-19	B DP SUBMISSION
2023-09-18	A PRELIMINARY DRAWINGS

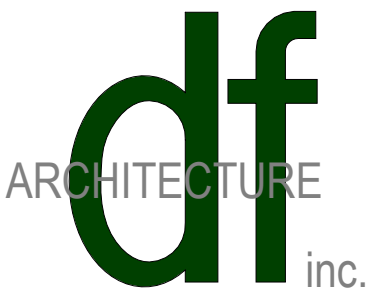

350-10851 SHELLBRIDGE WAY
RICHMOND, BRITISH COLUMBIA
CANADA V6X 2W9
T (604)284-5194 F (604)284-5131
info@dfarchitecture.ca

PROJECT:
**PROPOSED RESIDENTIAL
DEVELOPMENT**

**20326,20350 - 72 AVENUE,
LANGLEY, B.C.**

CLIENT:

**1283583 BC LTD. 14415 33A
AVE SURREY, BC V4P 3N5**

COPYRIGHT RESERVED. THIS PLAN AND DESIGN ARE, AND AT ALL TIMES REMAIN THE EXCLUSIVE PROPERTY OF: DF ARCHITECTURE INC. AND CANNOT BE USED OR REPRODUCED WITHOUT THE ARCHITECT'S WRITTEN CONSENT.


DRAWN: NS
CHECKED: NN
SCALE: 3/32" = 1'-0"
JOB NO.: LAN- 010B
DATE: MAY 2020

SHEET TITLE:


FLOOR PLAN_ROOF

1 LEVEL ROOF
A 208 3/32" = 1'-0"


DRAWING No.	A 208	B
----------------	-------	---

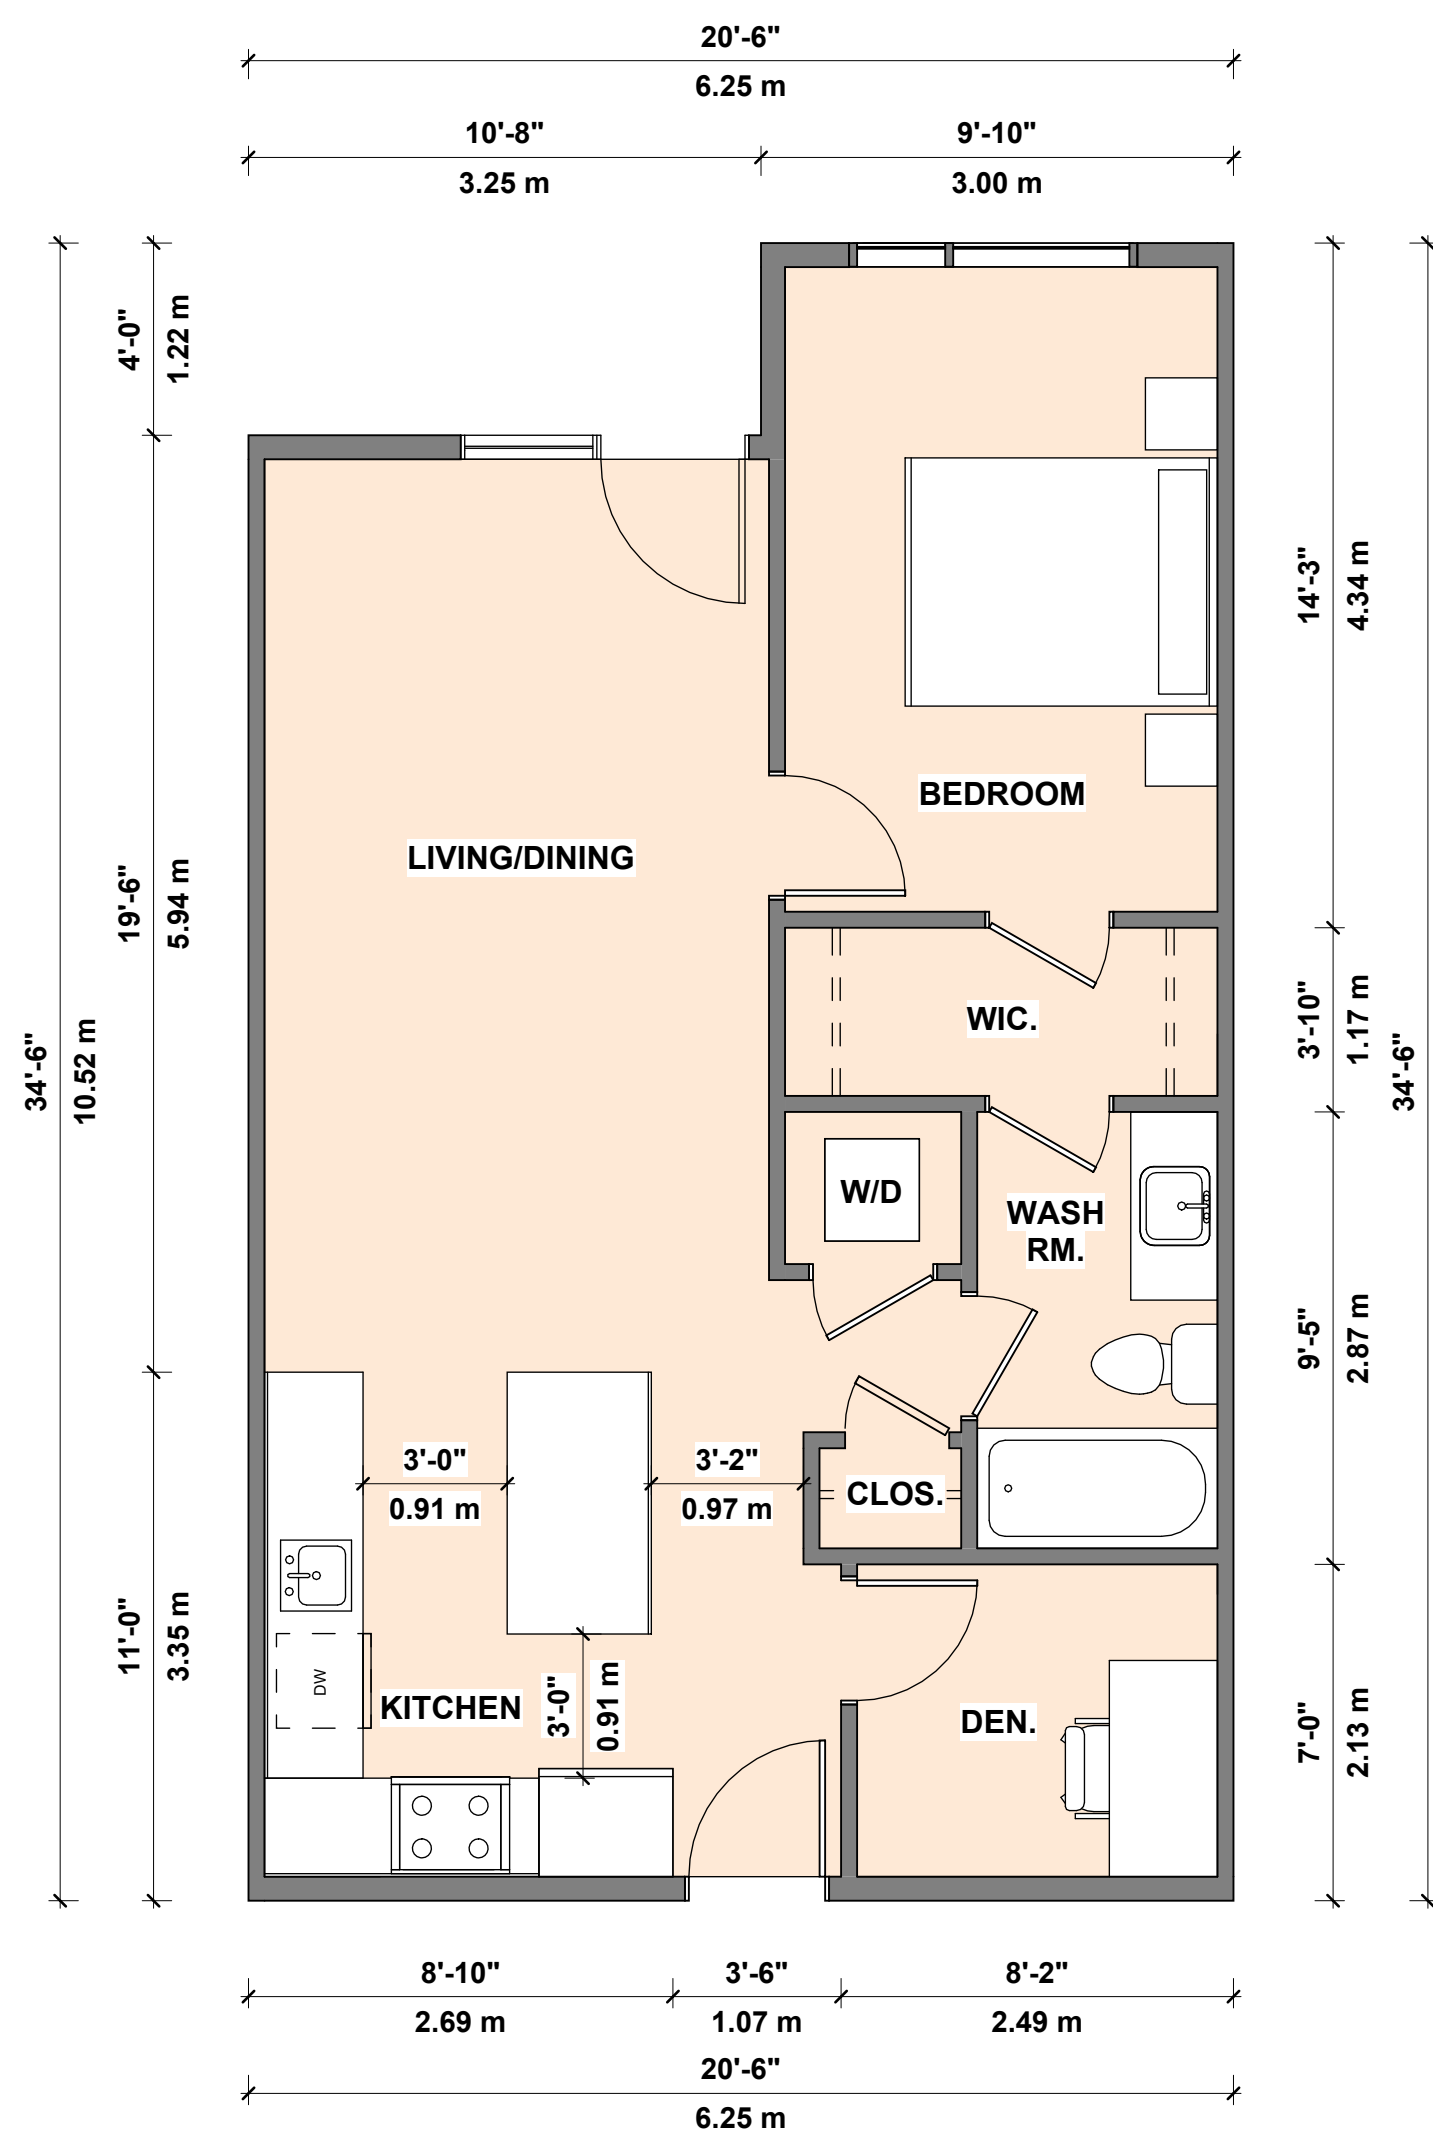


**GROSS
FLOOR AREA - 664.58 SQFT
61.74 SQM**

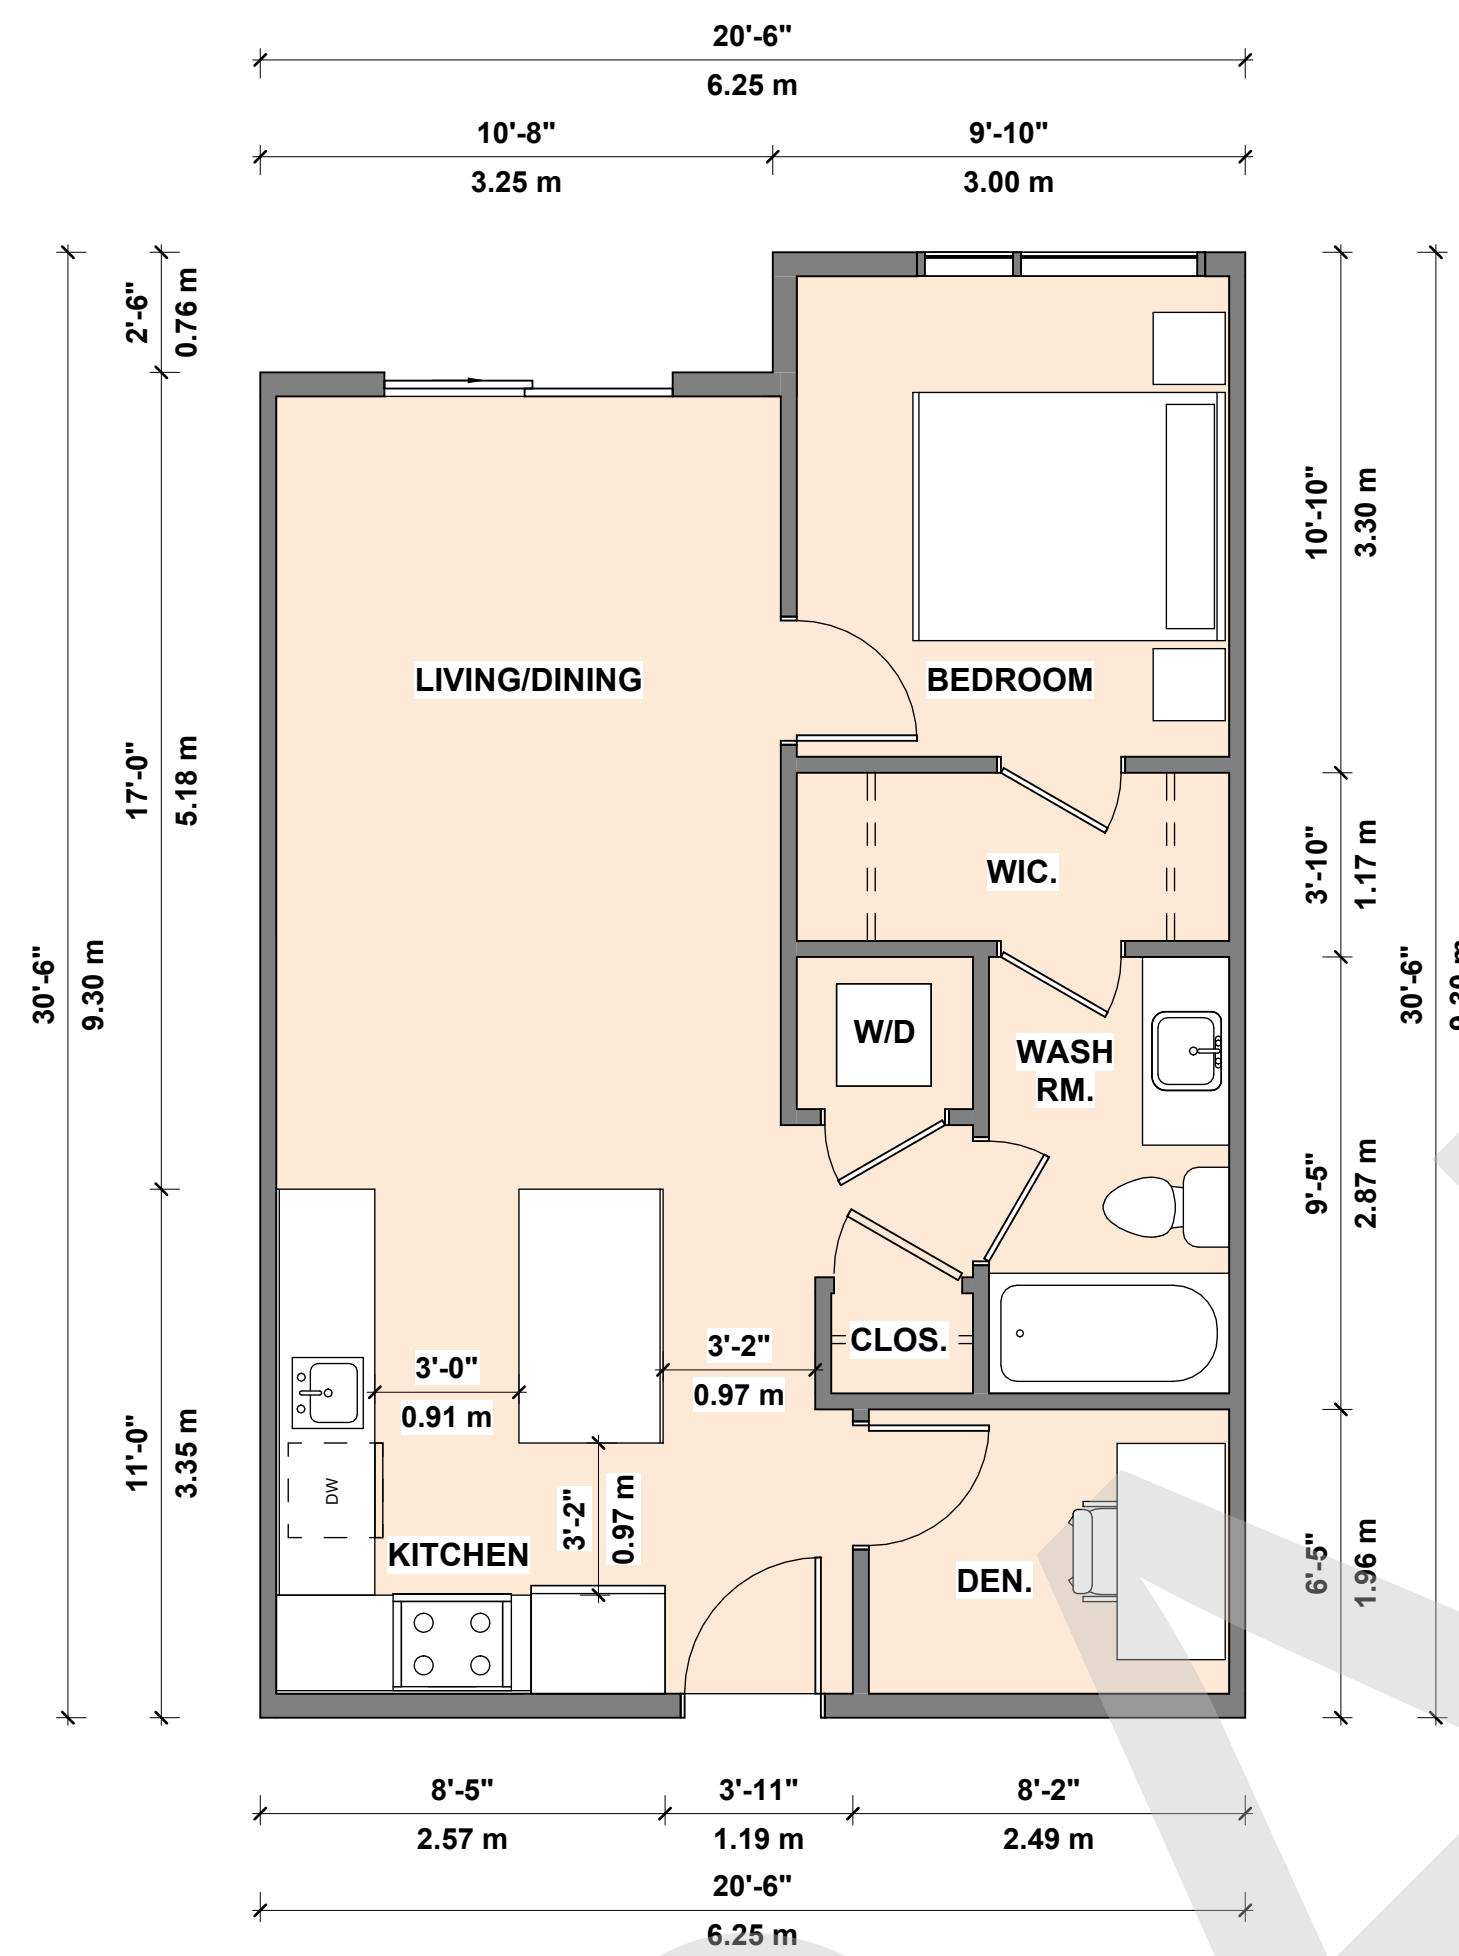

**GROSS FLOOR AREA - 598.58 SQFT
55.61 SQM**

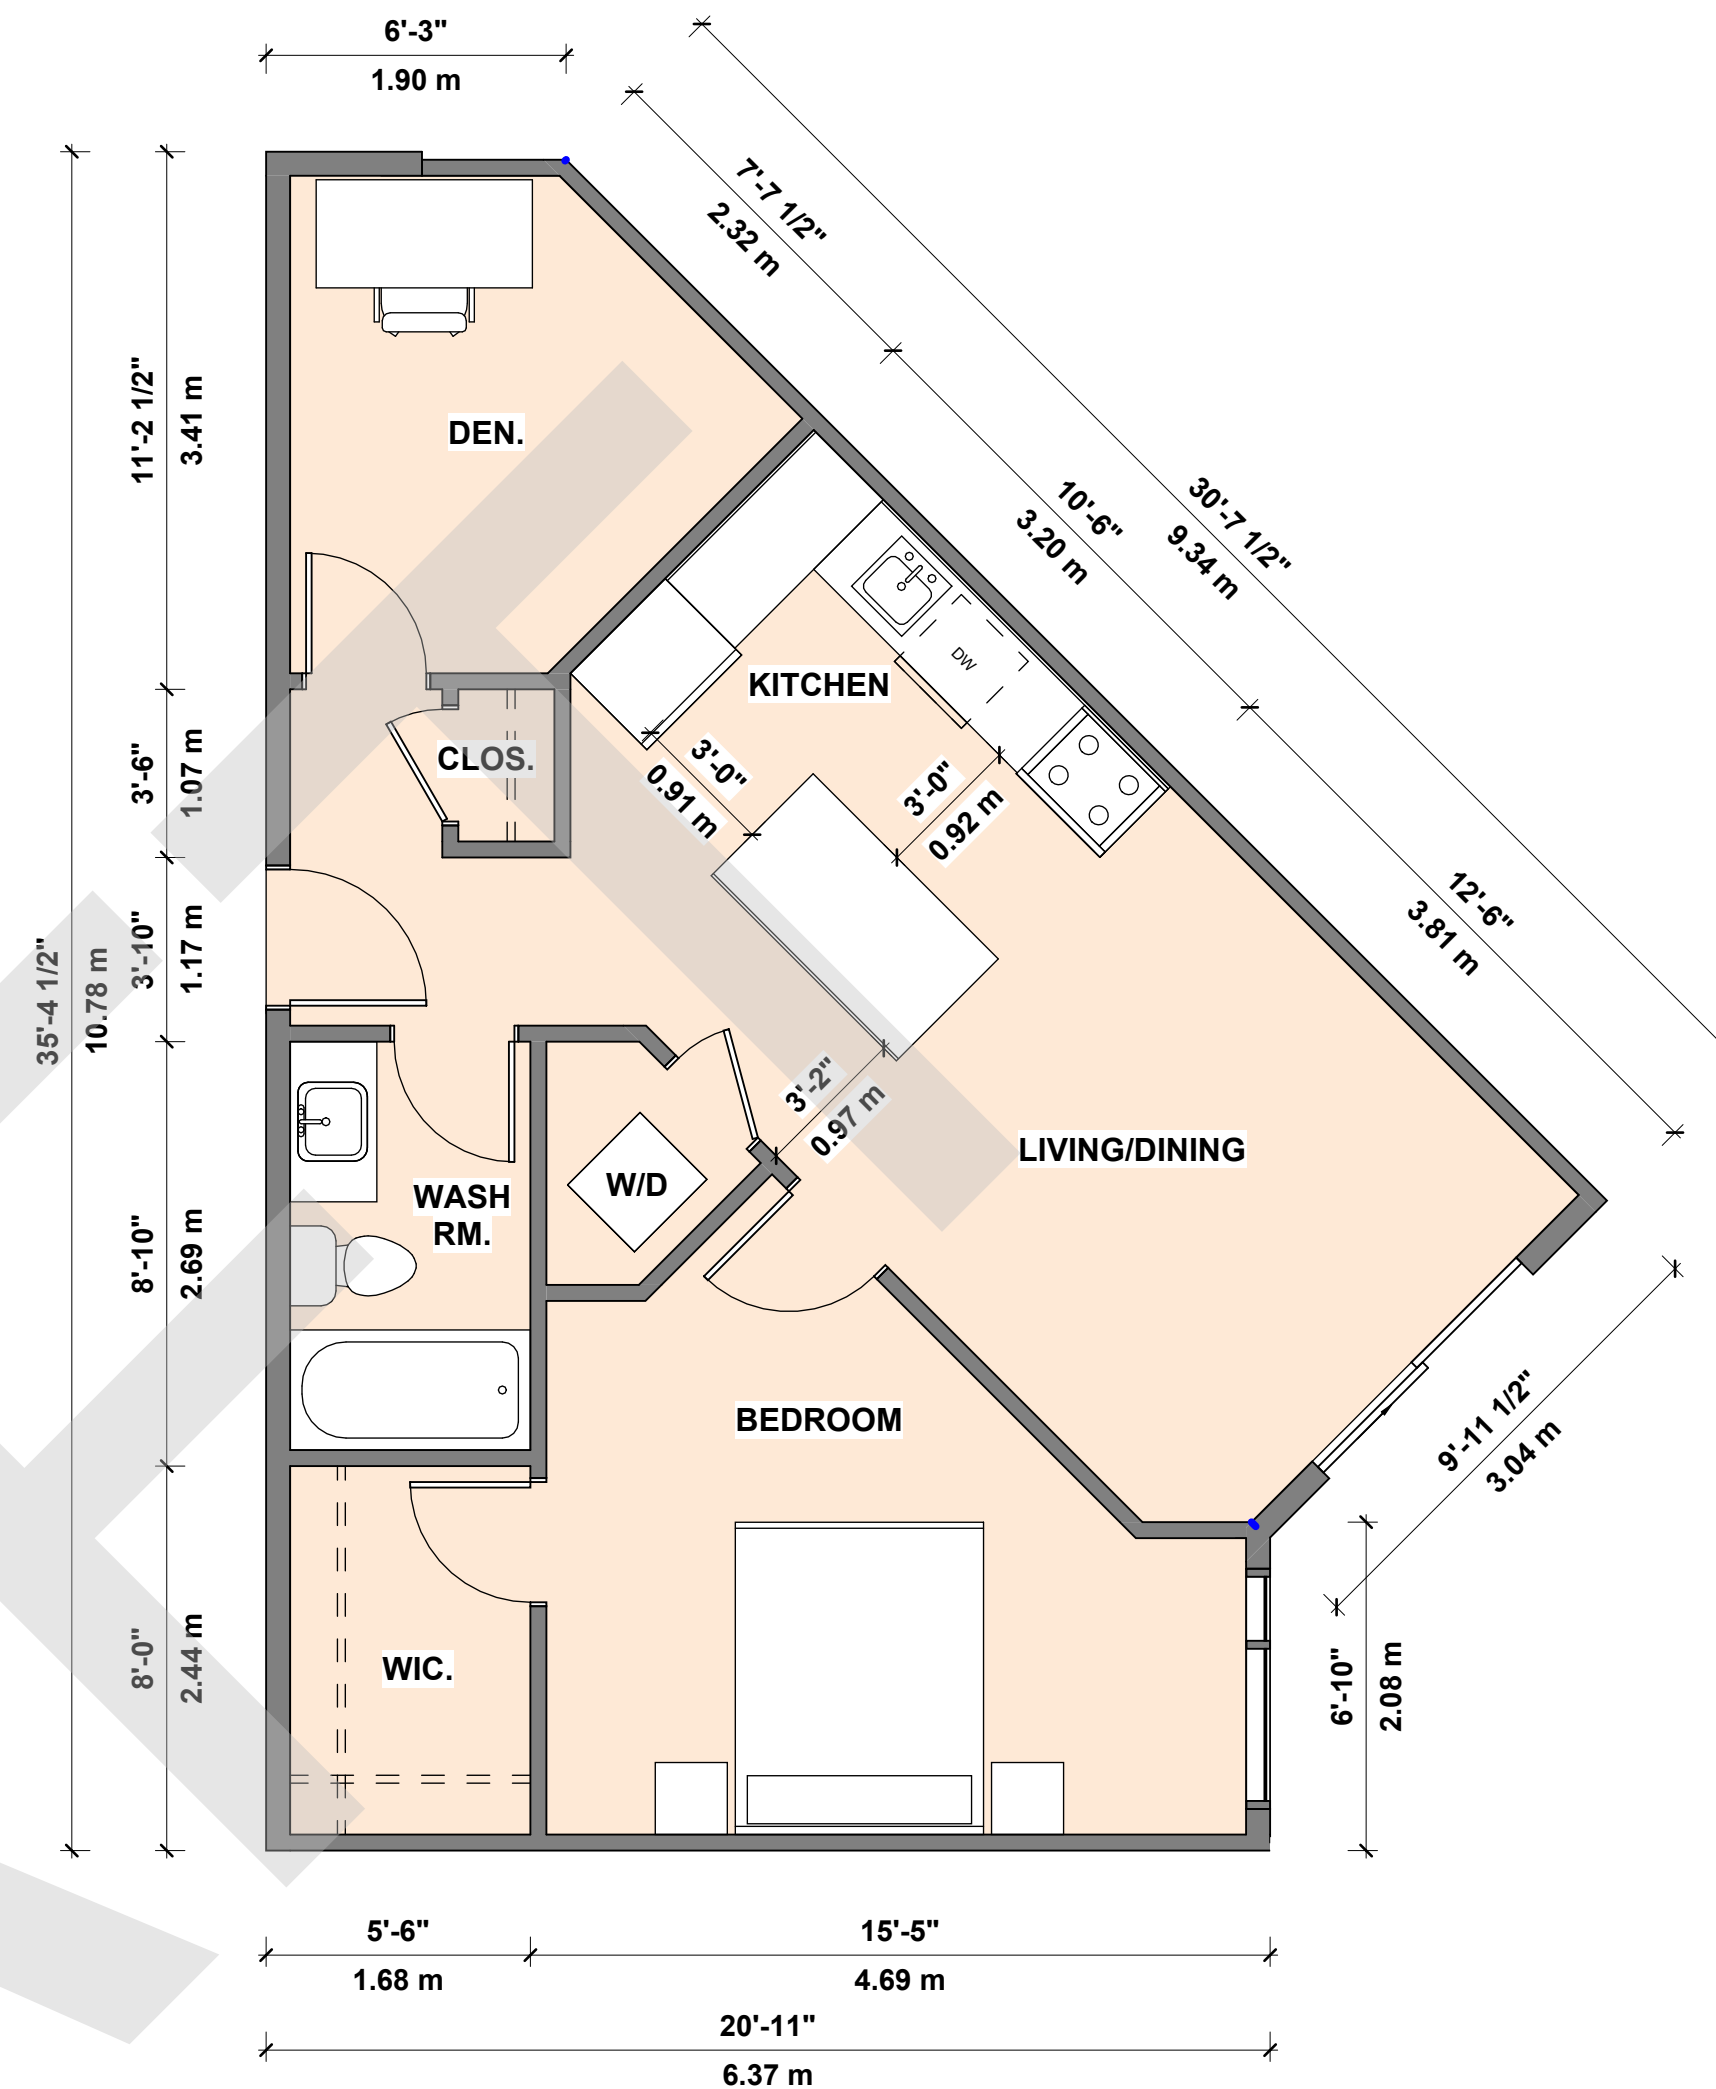


**GROSS
FLOOR AREA - 677.70 SQFT
62.96 SQM**

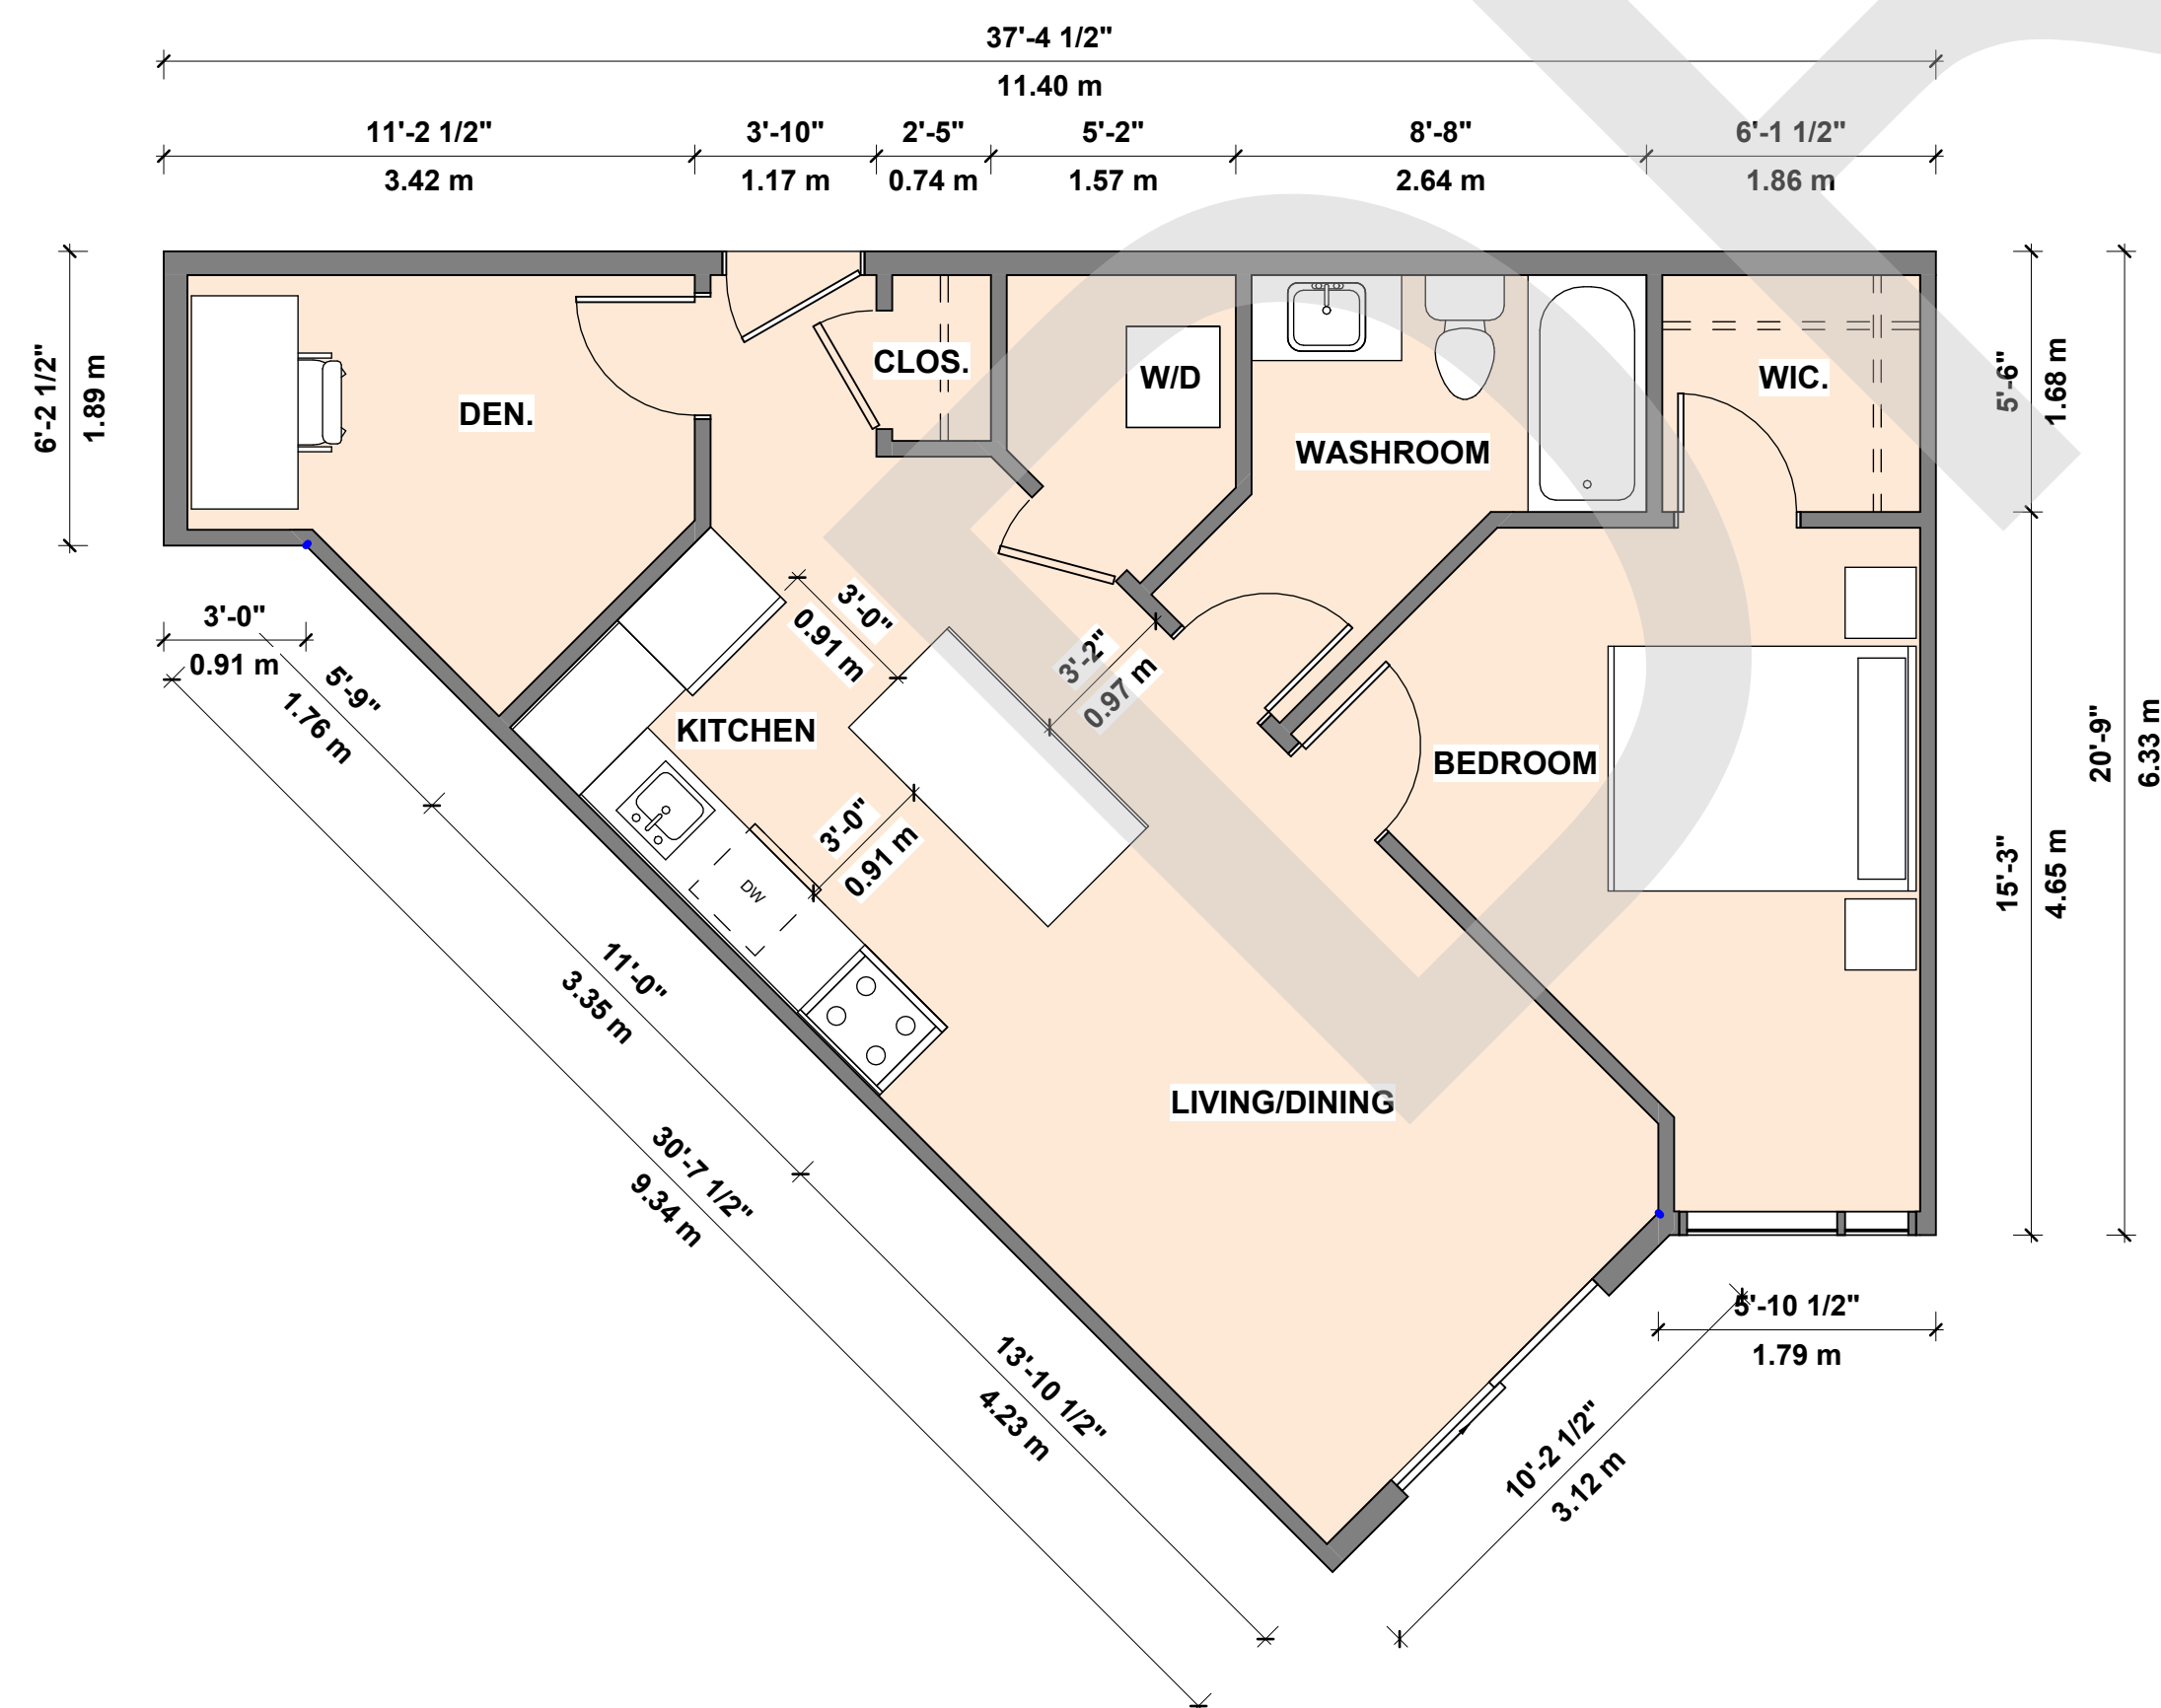

**GROSS
FLOOR AREA - 677.42 SQFT
62.93 SQM**

NOTES:

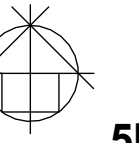

5	KEY PLAN
A 220	1" = 100'-0"

[illegible]

df
ARCHITECTURE
inc.

350-10851 SHELLBRIDGE WAY
RICHMOND, BRITISH COLUMBIA
CANADA V6X 2W9
T (604)284-5194 F (604)284-5131
info@dfarchitecture.ca

PROJECT:
**PROPOSED RESIDENTIAL
DEVELOPMENT**

**20326,20350 - 72 AVENUE,
LANGLEY, B.C.**

CLIENT:

**1283583 BC LTD. 14415 33A
AVE SURREY, BC V4P 3N5**


COPYRIGHT RESERVED. THIS PLAN AND DESIGN ARE, AND AT ALL TIMES REMAIN THE EXCLUSIVE PROPERTY OF DF ARCHITECTURE INC. AND CANNOT BE USED OR REPRODUCED WITHOUT THE ARCHITECT'S WRITTEN CONSENT.

DRAWN: NS	
CHECKED: NN	
SCALE: As indicated	
JOB NO.: LAN- 010B	
DATE: MAY 2020	
SHEET TITLE:	

SHEET TITLE:


UNIT PLANS

DRAWING No.	
A 220	B

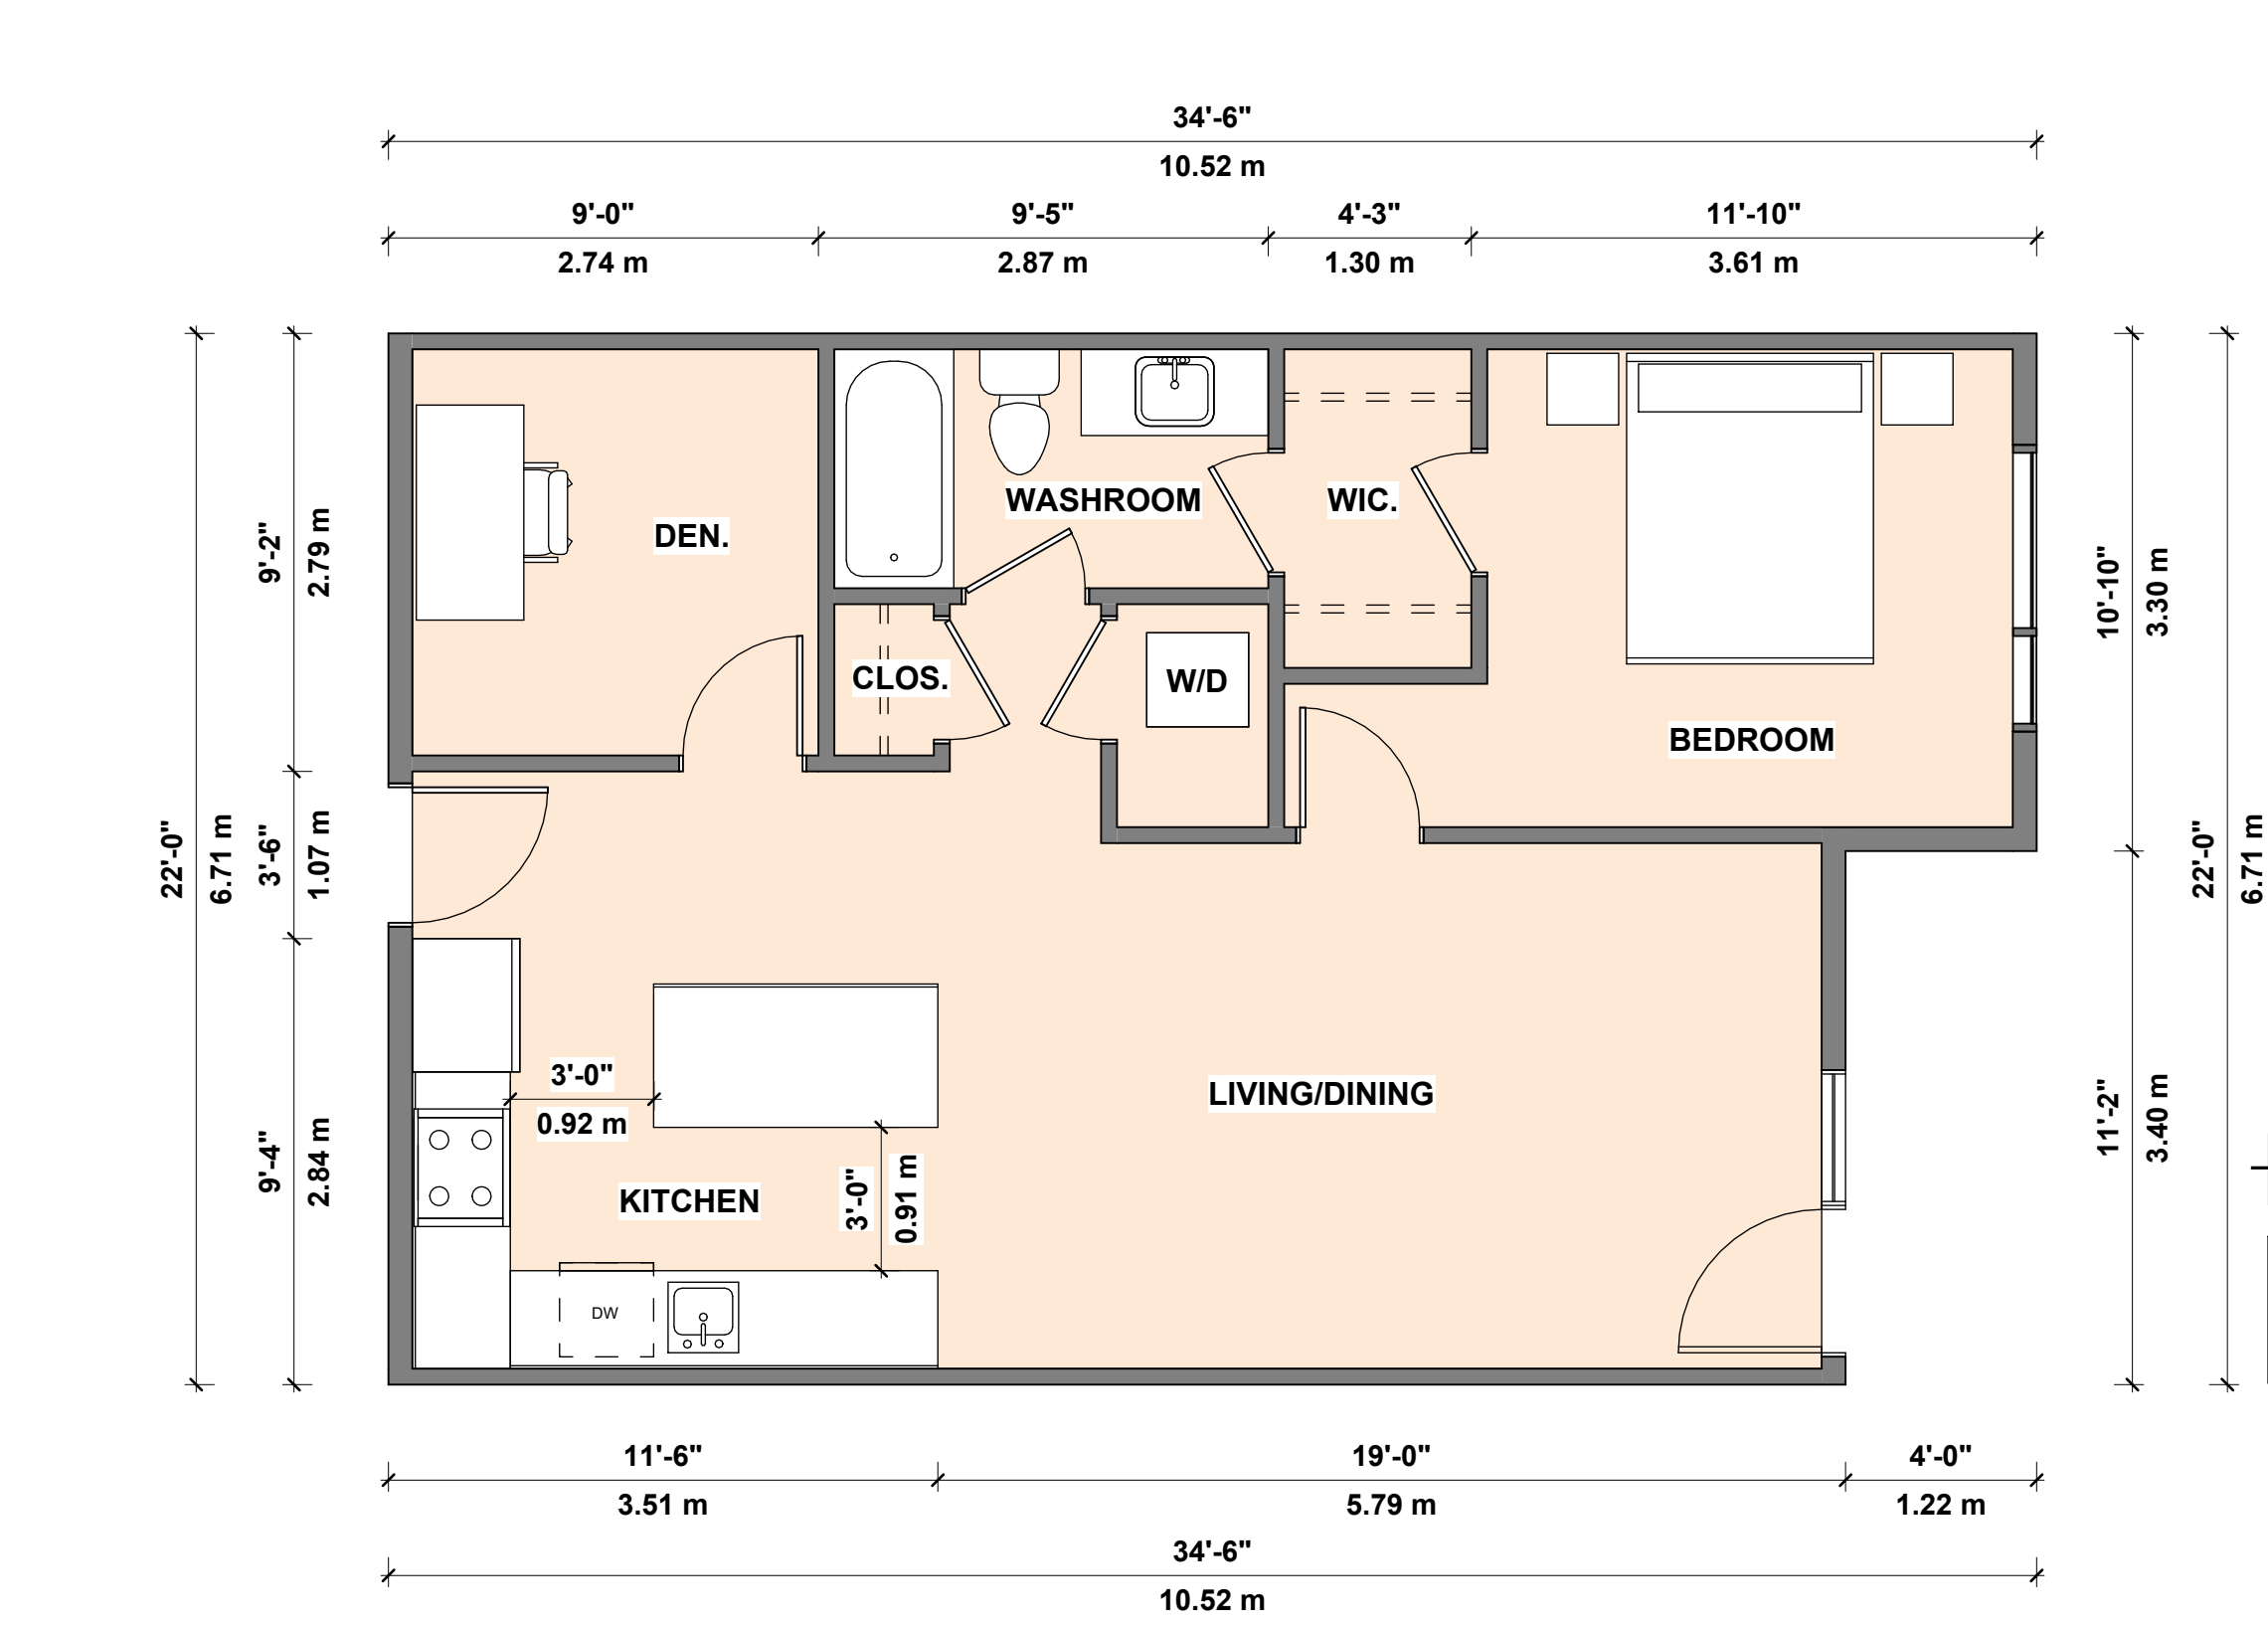


1 UNIT PLAN - D
A 221 1/4" = 1'-0"

GROSS FLOOR AREA - 714.33 SQFT
66.36 SQM

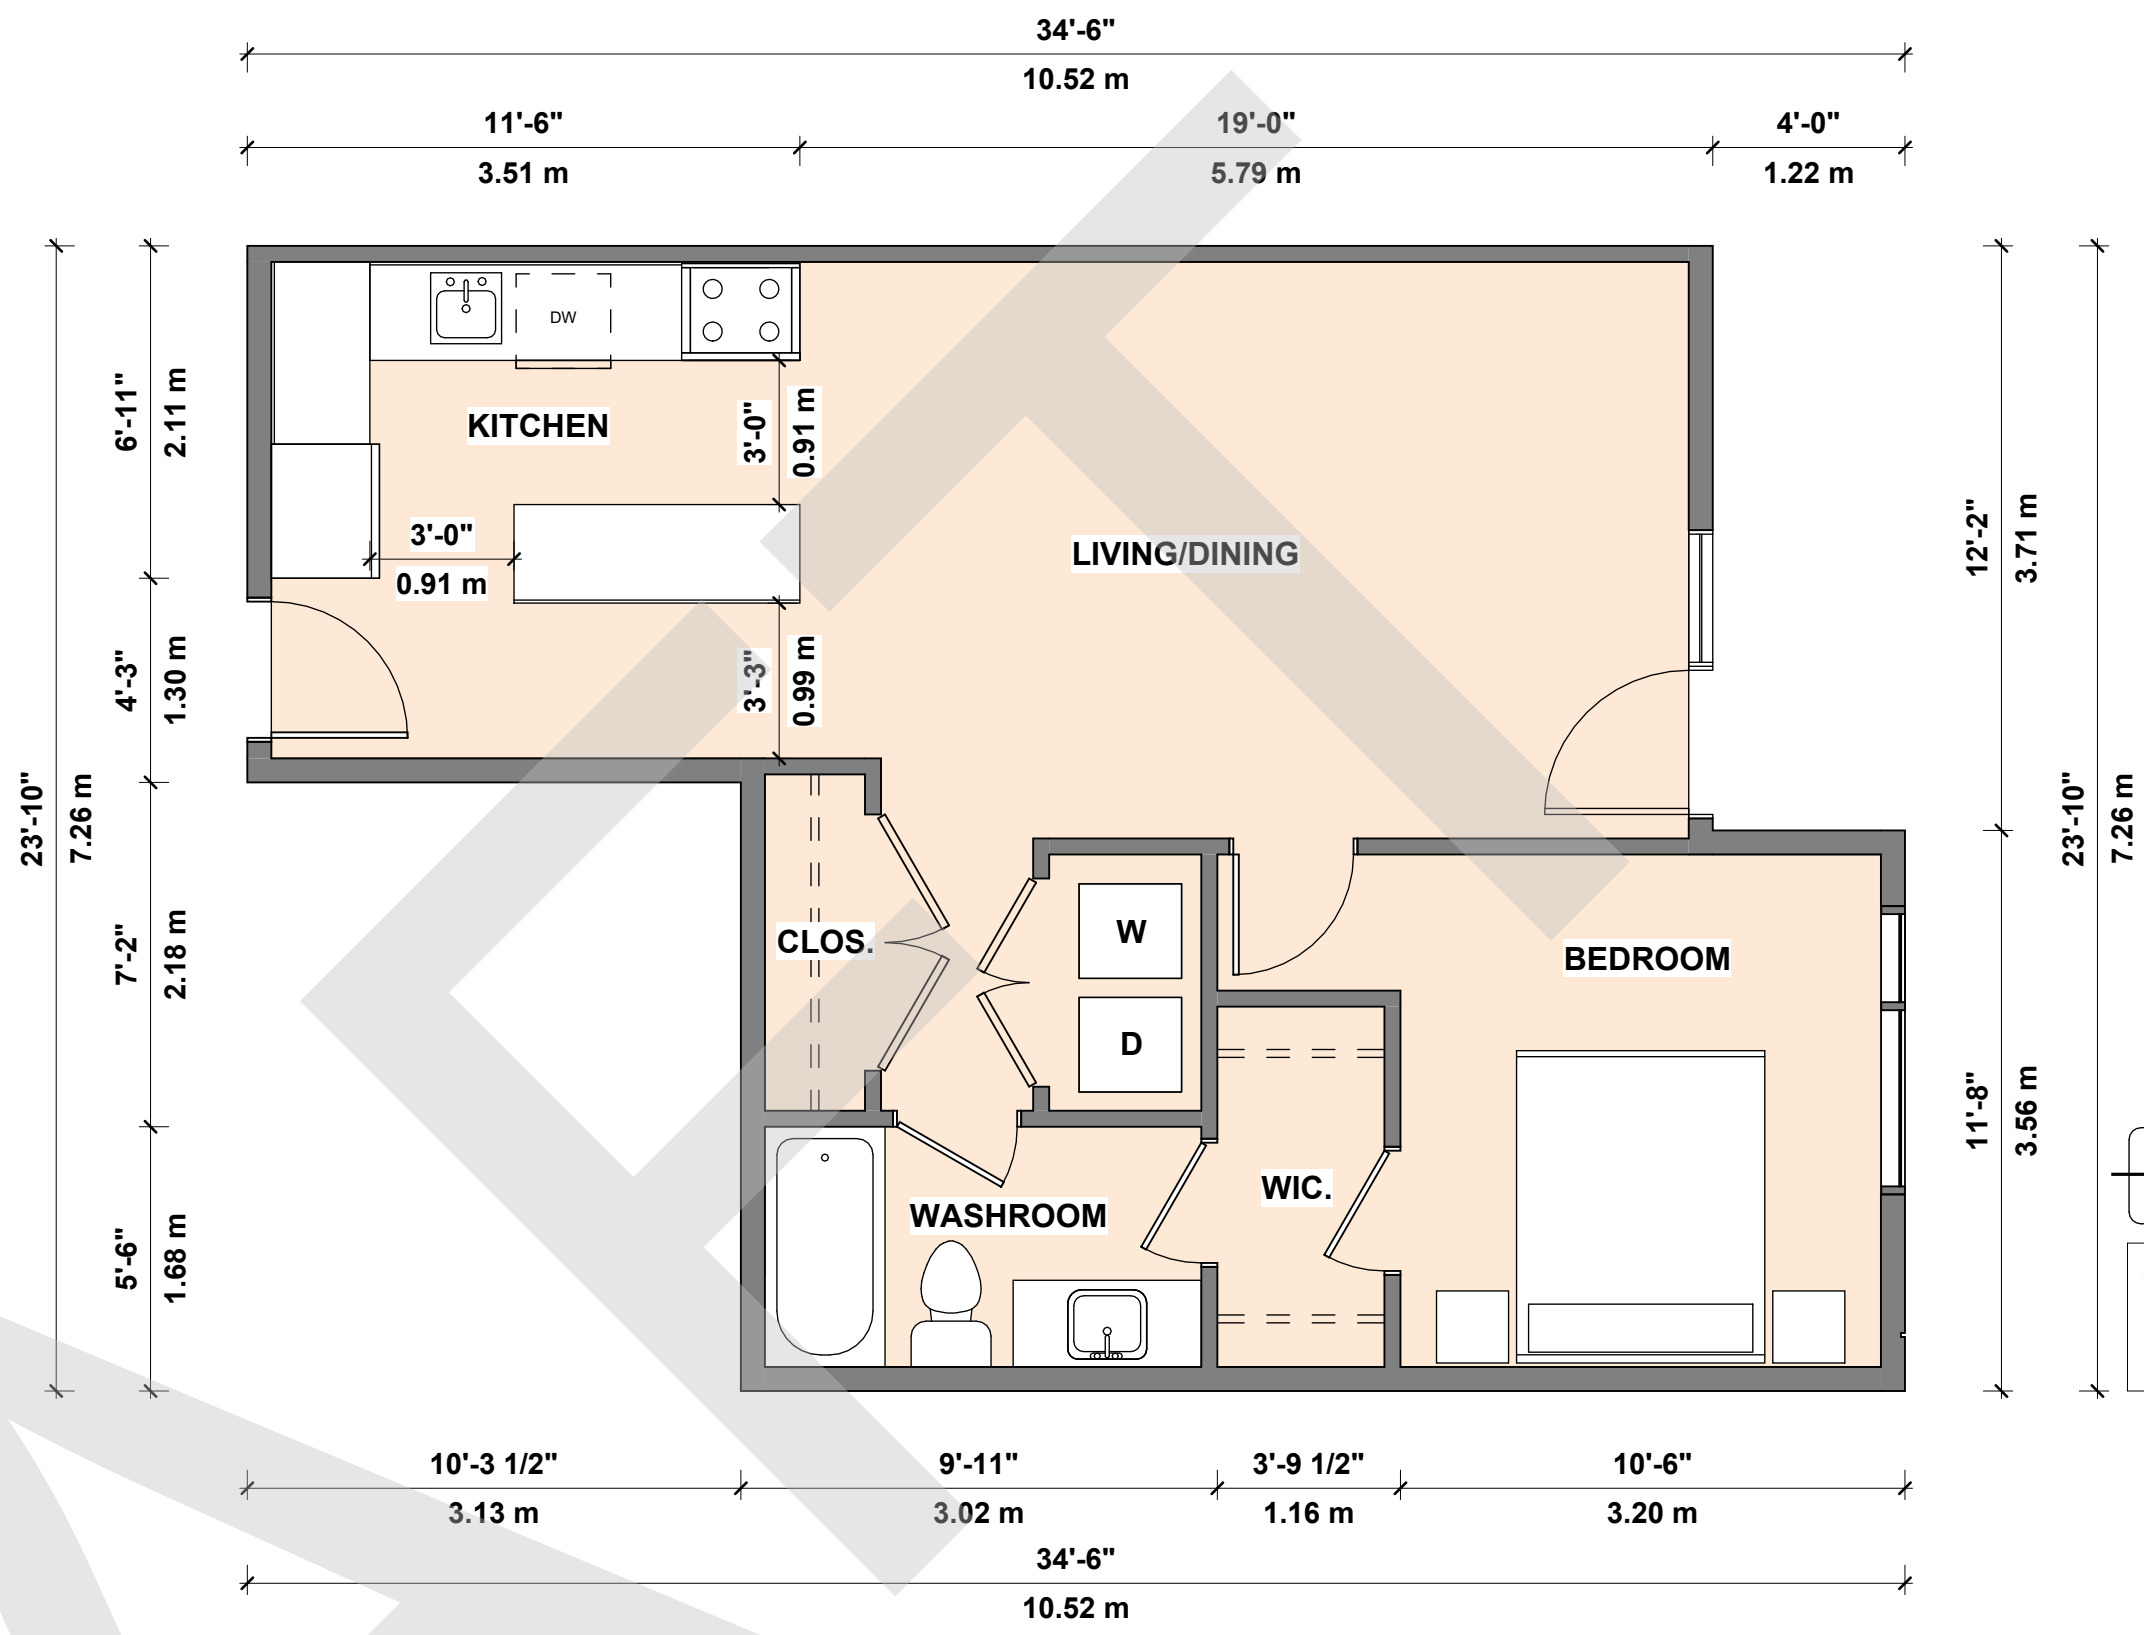


2 UNIT PLAN - E
A 221 1/4" = 1'-0"

GROSS FLOOR AREA - 643.47 SQFT
59.78 SQM

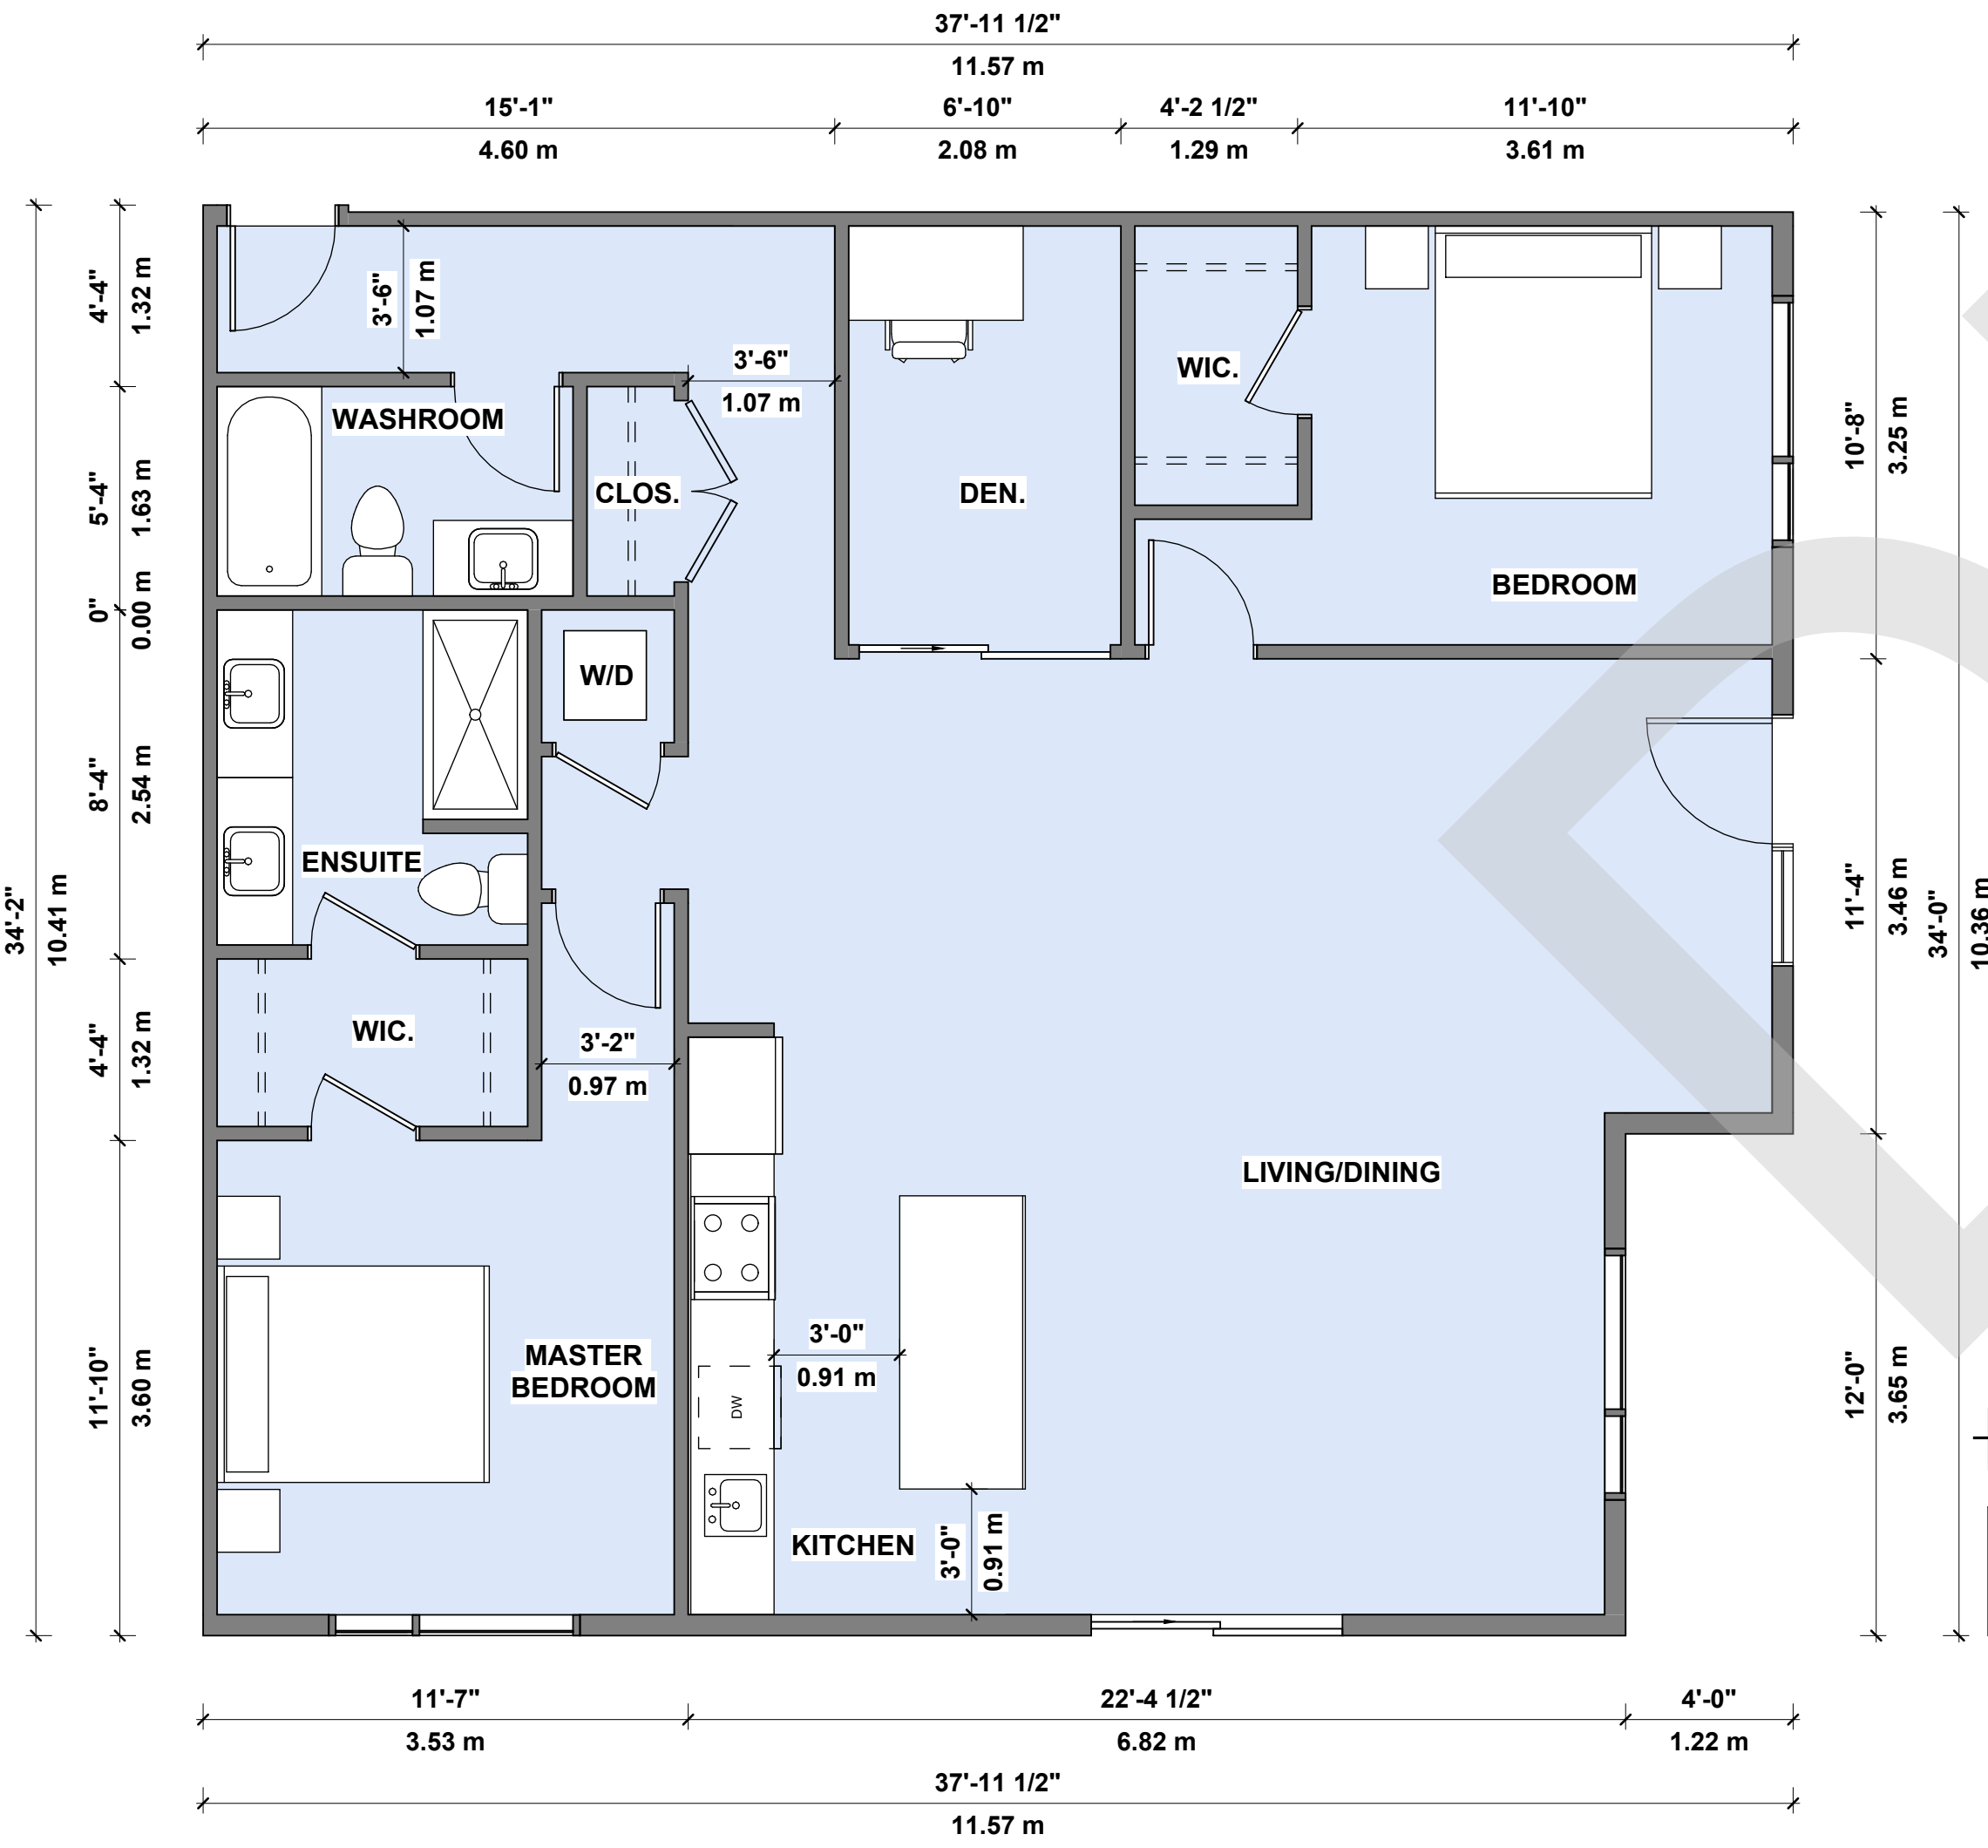


3 UNIT PLAN - F
A 221 1/4" = 1'-0"

GROSS FLOOR AREA - 1243.18 SQFT
115.49 SQM

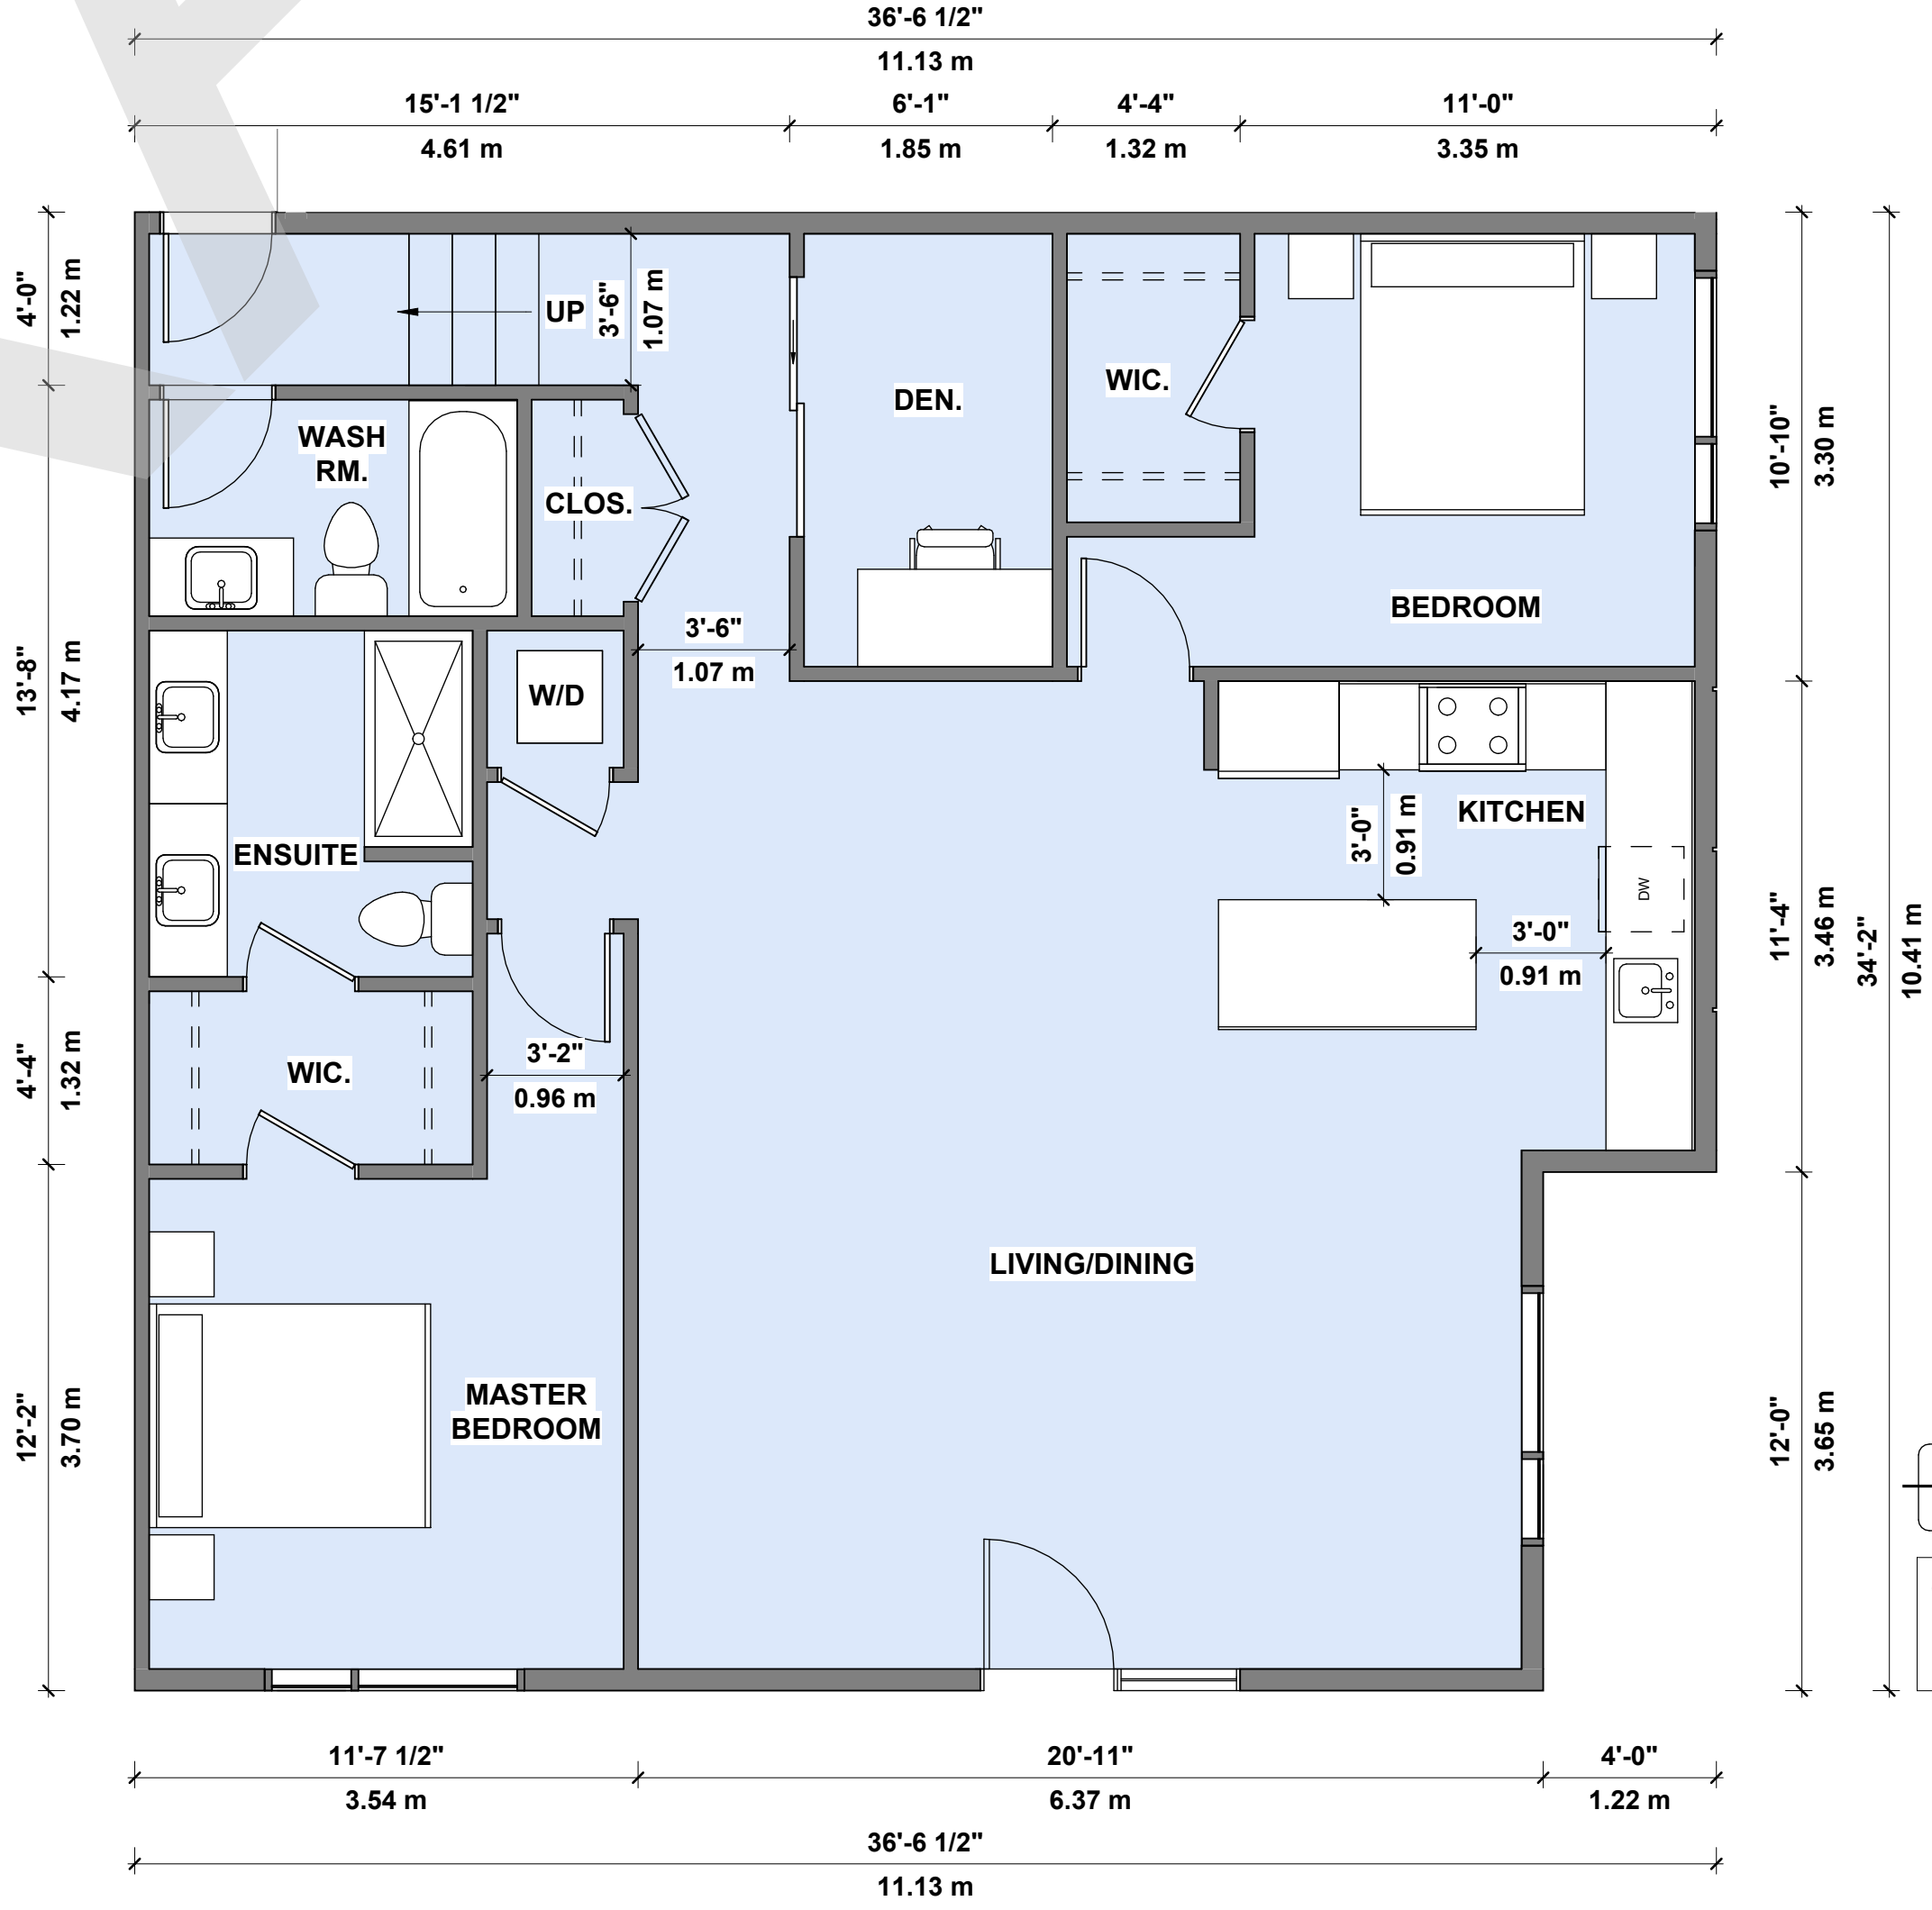

4 UNIT PLAN - F1
A 221 1/4" = 1'-0"

GROSS FLOOR AREA - 1199.78 SQFT
111.46 SQM

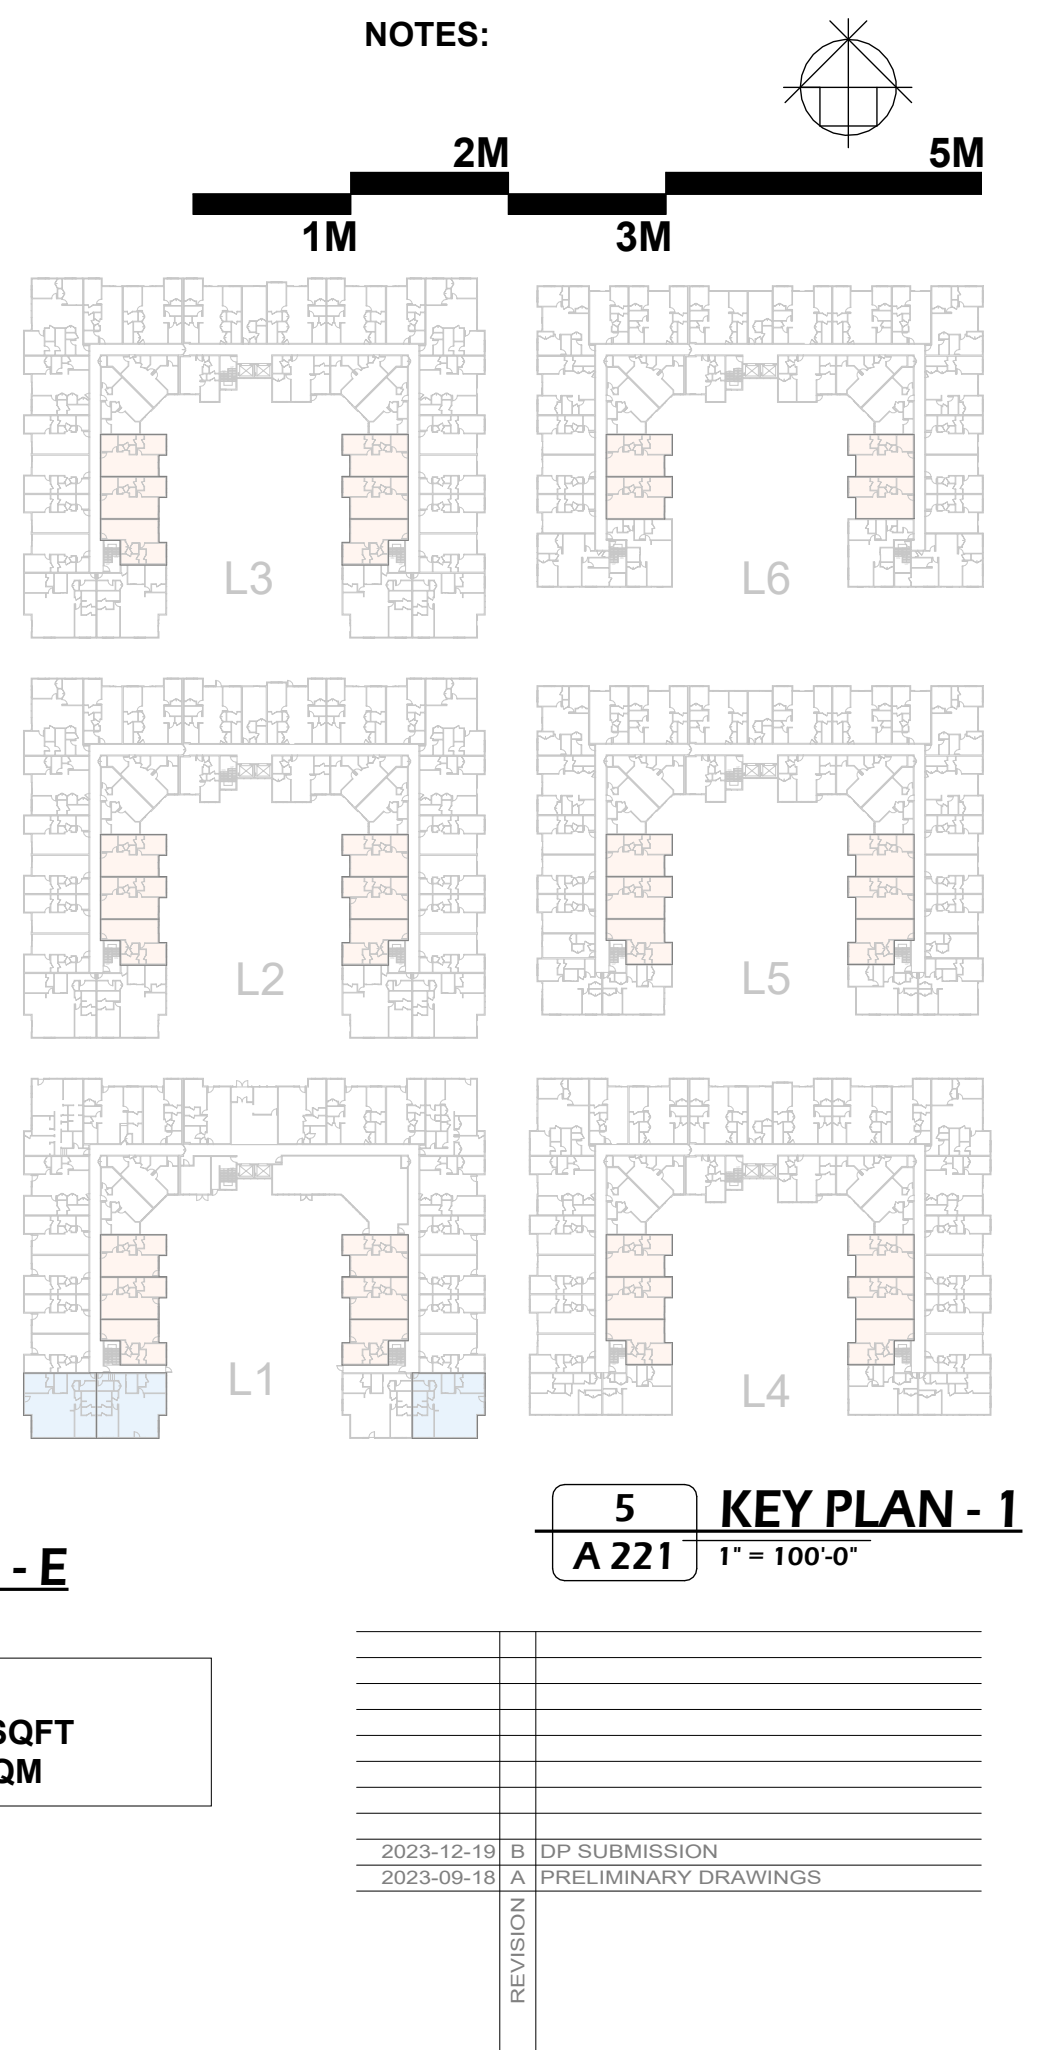

350-10851 SHELLBRIDGE WAY
RICHMOND, BRITISH COLUMBIA
CANADA V6X 2W9
T (604)284-5194 F (604)284-5131
info@dfarchitecture.ca

PROJECT:
PROPOSED RESIDENTIAL DEVELOPMENT

20326,20350 - 72 AVENUE, LANGLEY, B.C.

CLIENT:




1283583 BC LTD. 14415 33A AVE SURREY, BC V4P 3N5

COPYRIGHT RESERVED. THIS PLAN AND DESIGN ARE, AND AT ALL TIMES REMAIN THE EXCLUSIVE PROPERTY OF DF ARCHITECTURE INC. AND CANNOT BE USED OR REPRODUCED WITHOUT THE ARCHITECT'S WRITTEN CONSENT.

DRAWN: NS
CHECKED: NN
SCALE: As indicated
JOB NO.: LAN- 010B
DATE: MAY 2020

SHEET TITLE:

UNIT PLANS

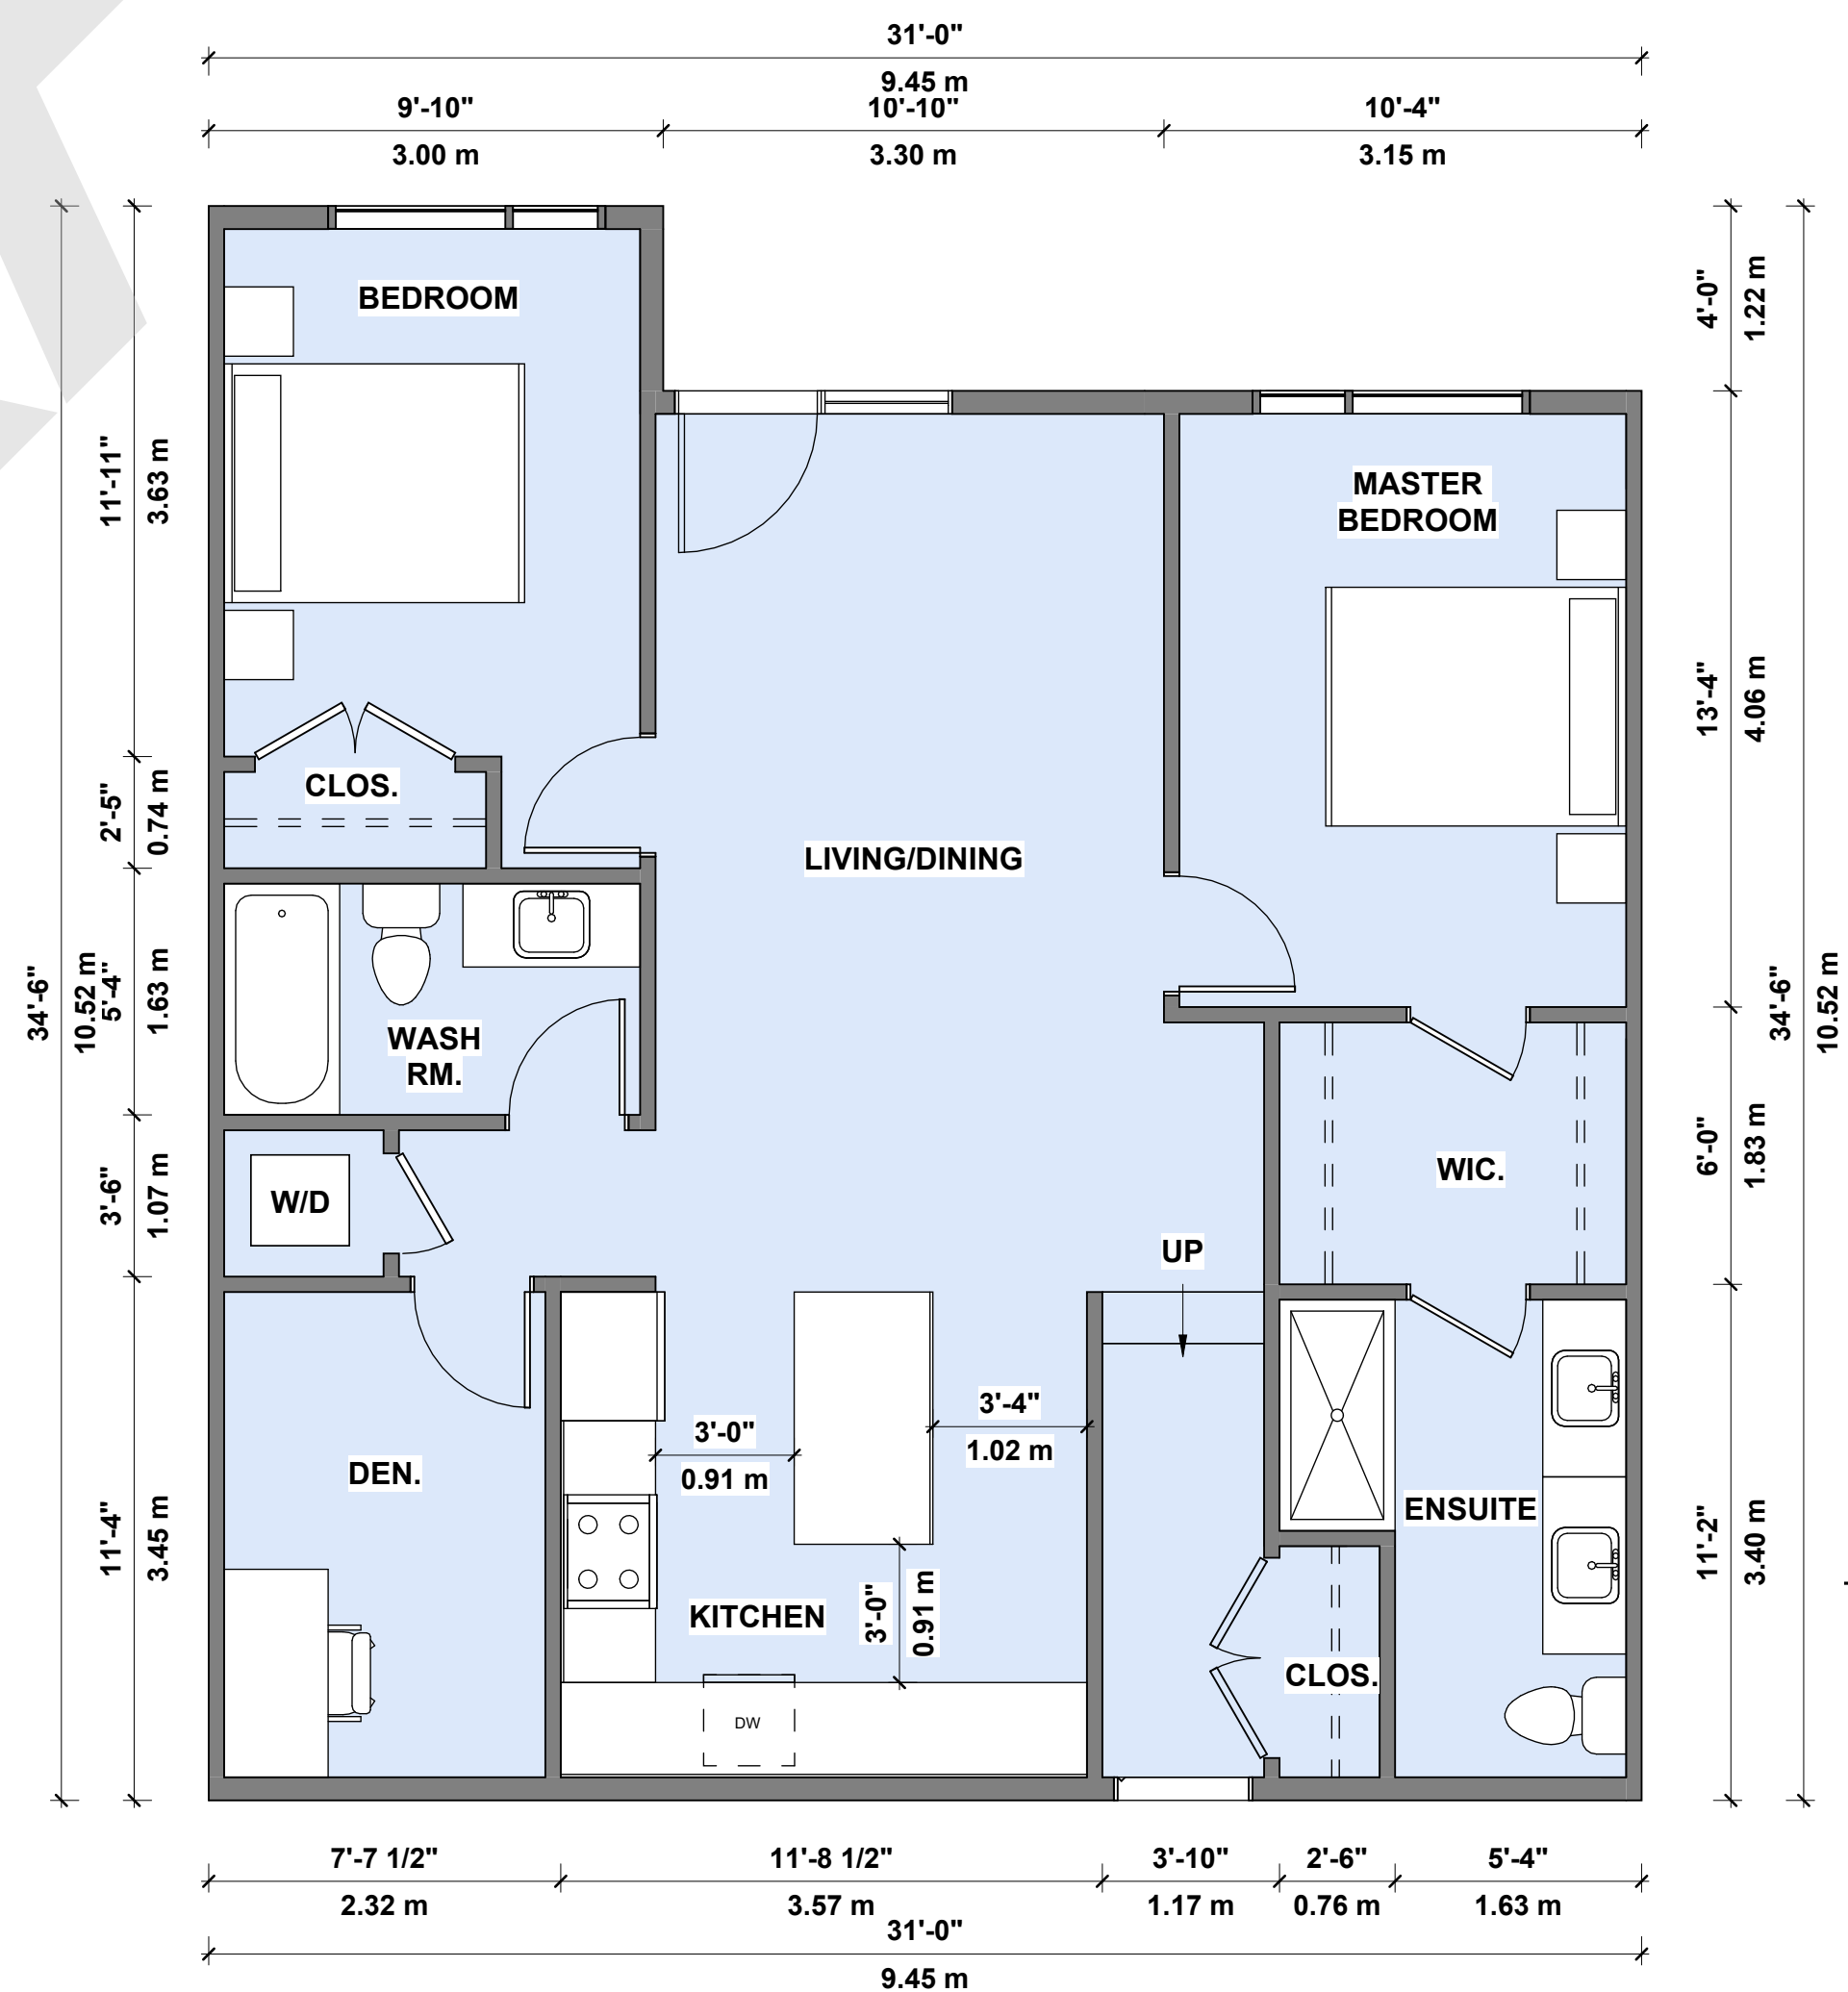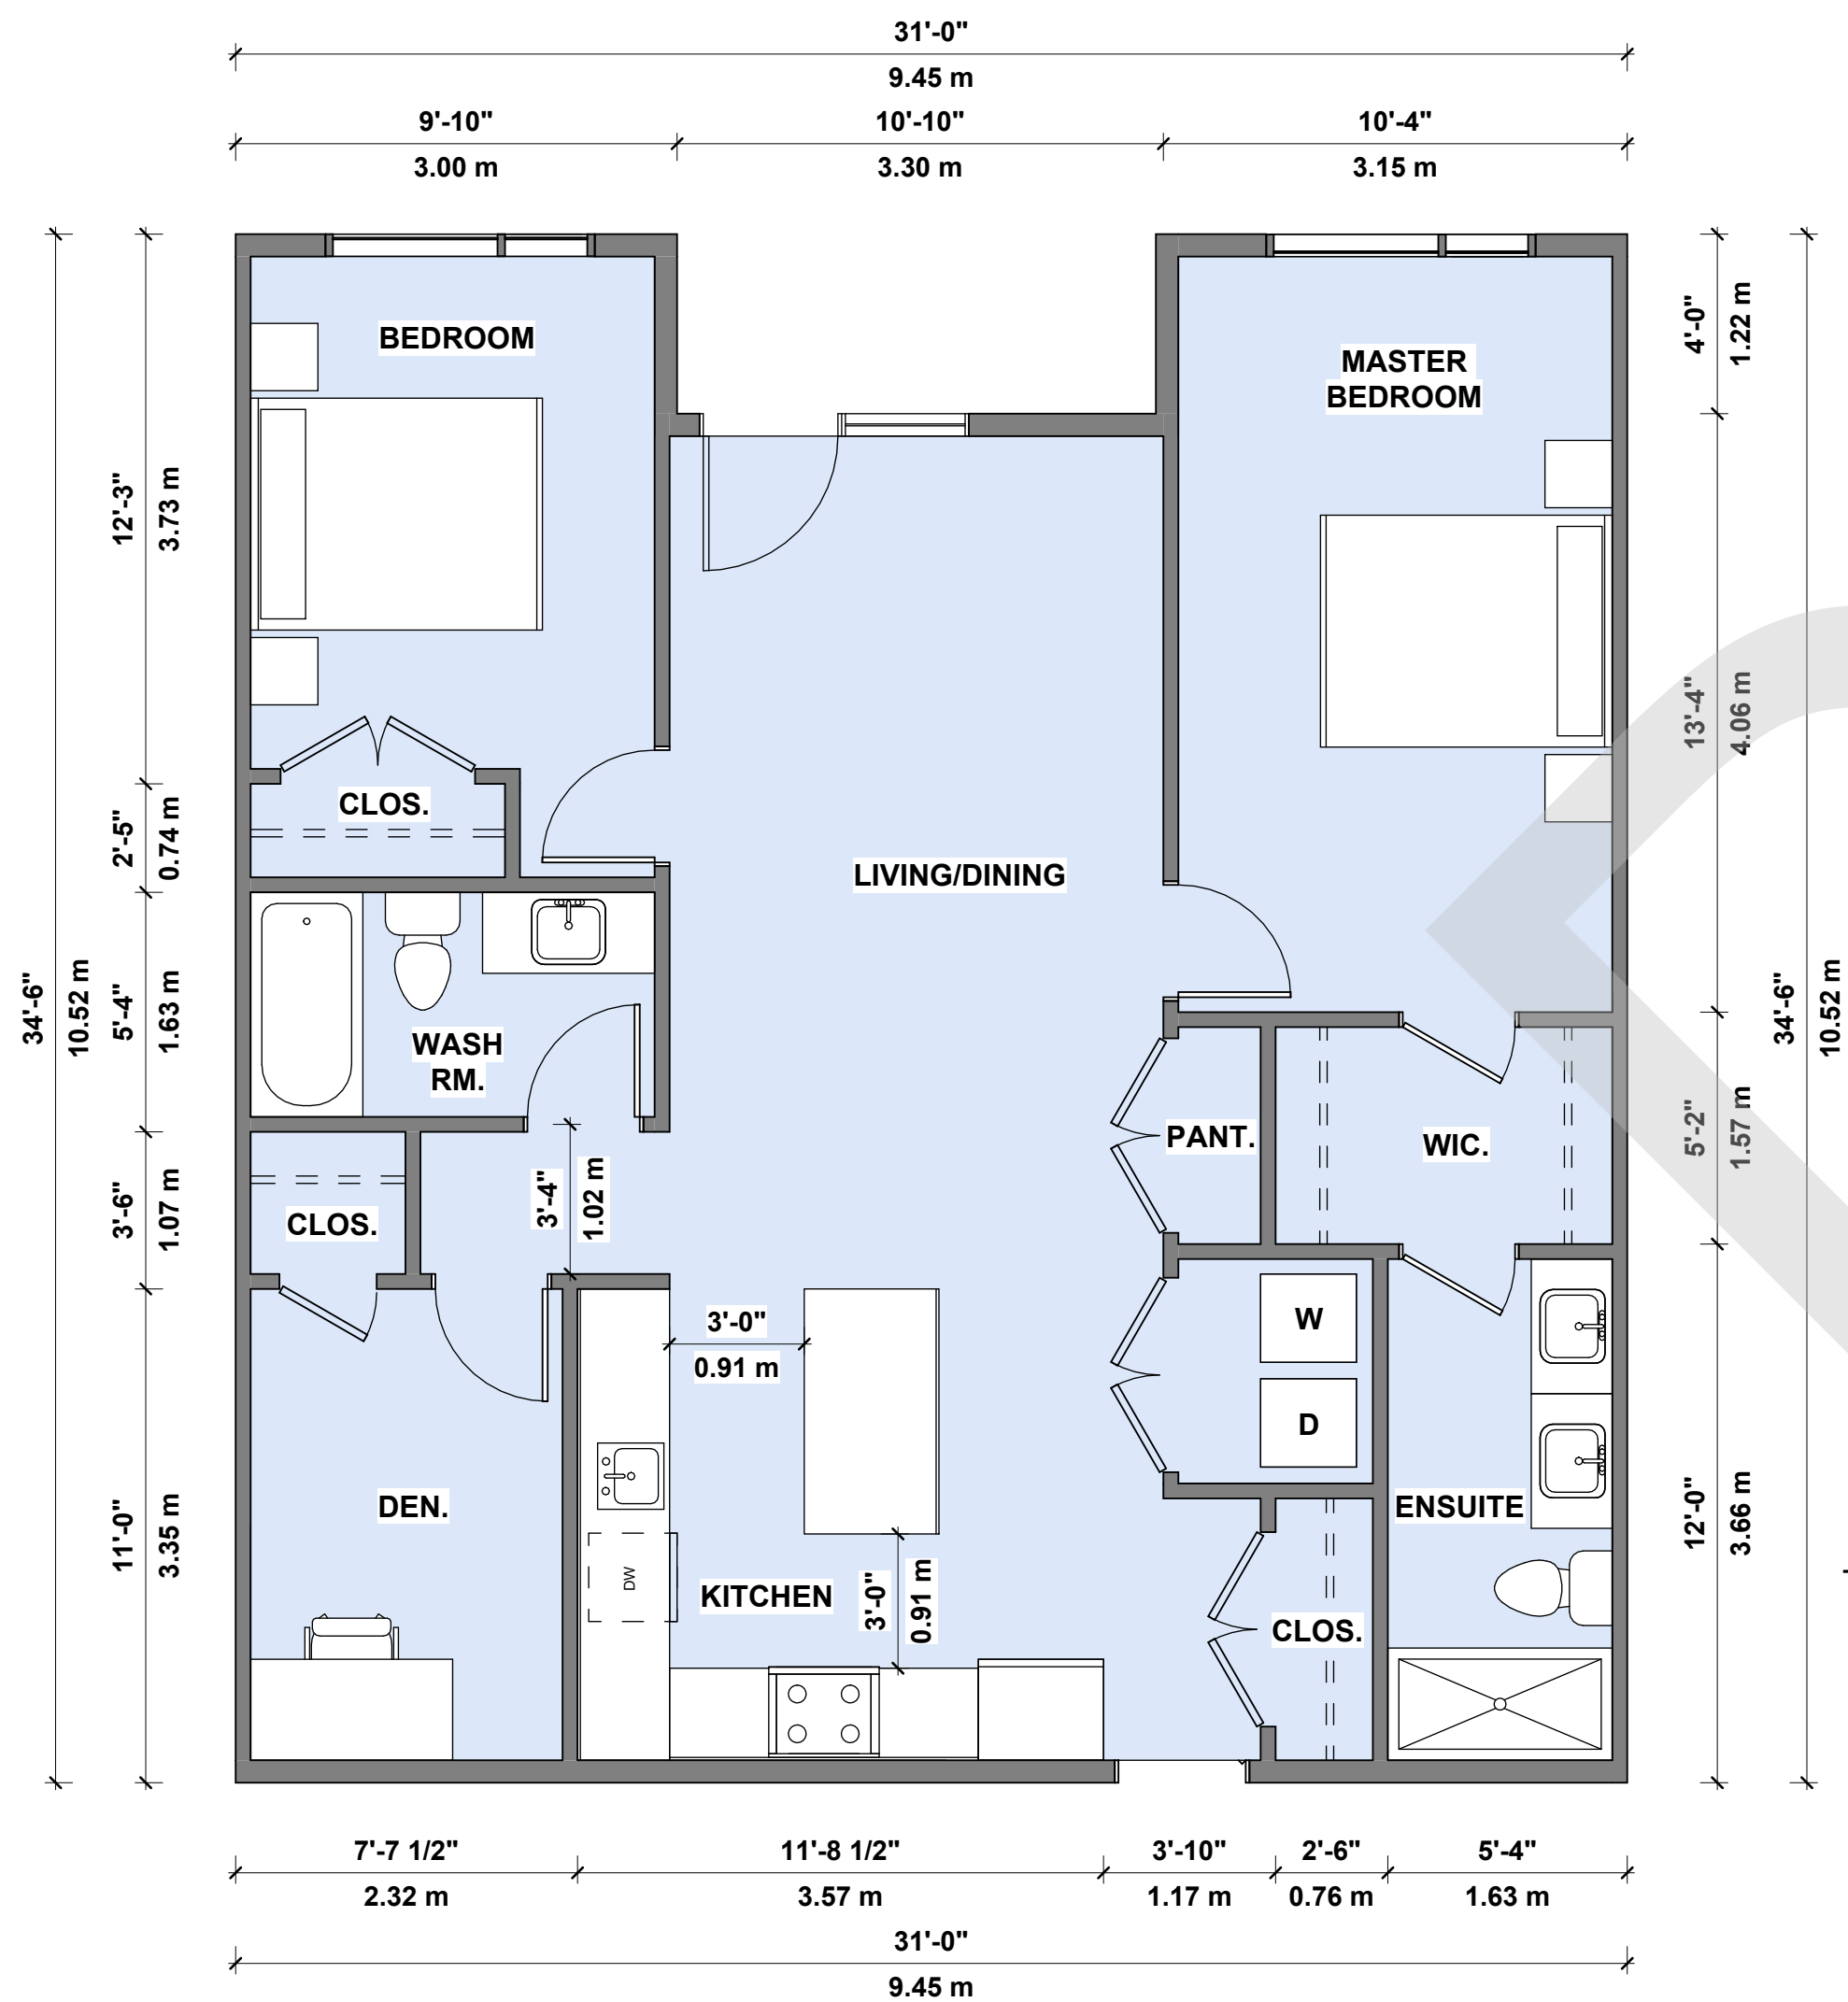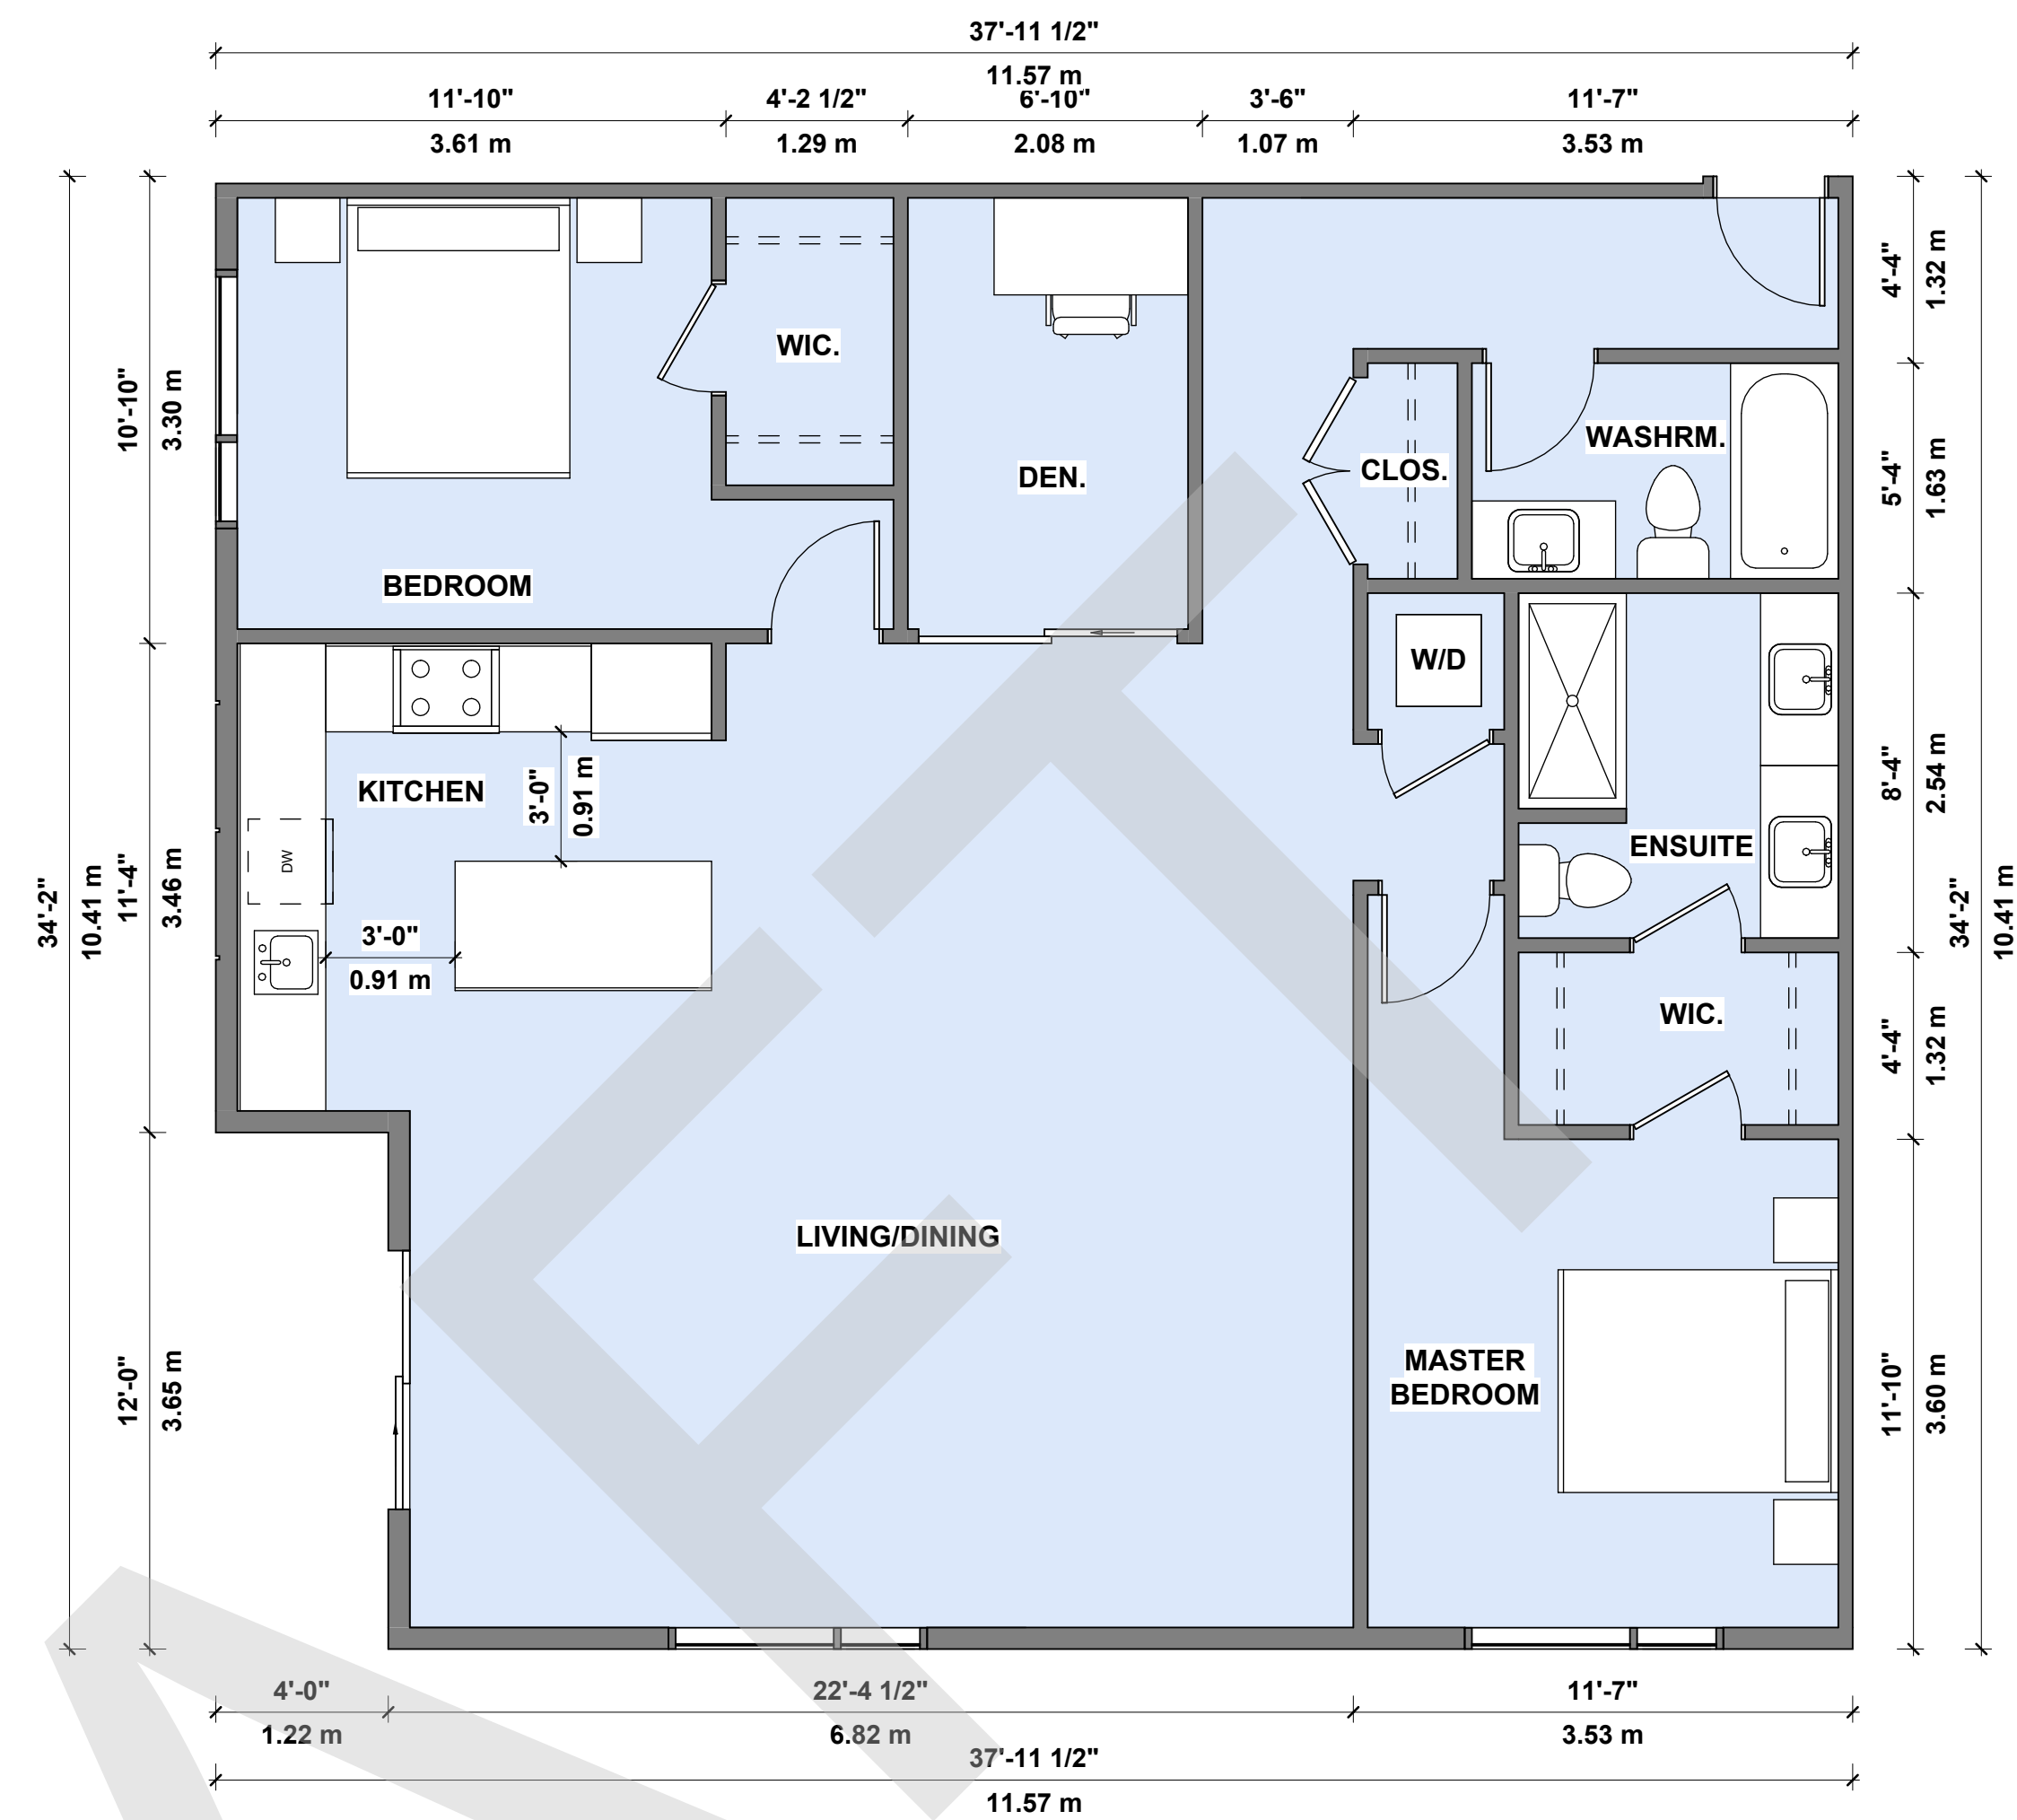

5 **KEY PLAN - 2**
A 222 1" = 100'-0"

2	UNIT PLAN - F3
A 222	1/4" = 1'-0"

**GROSS FLOOR AREA - 1243.18 SQFT
115.49 SQM**

2023-12-19	B	DP SUBMISSION
2023-09-18	A	PRELIMINARY DRAWINGS
	REVISION	

df
ARCHITECTURE
inc.

350-10851 SHELLBRIDGE WAY
RICHMOND, BRITISH COLUMBIA
CANADA V6X 2W9
T (604)284-5194 F (604)284-5131
info@dfarchitecture.ca

PROJECT:
**PROPOSED RESIDENTIAL
DEVELOPMENT**

**20326,20350 - 72 AVENUE,
LANGLEY, B.C.**

CLIENT:

**1283583 BC LTD. 14415 33A
AVE SURREY, BC V4P 3N5**

COPYRIGHT RESERVED. THIS PLAN AND DESIGN ARE, AND ALL TIMES REMAIN THE EXCLUSIVE PROPERTY OF DF ARCHITECTURE INC. AND CANNOT BE USED OR REPRODUCED WITHOUT THE ARCHITECT'S WRITTEN CONSENT.

DRAWN: NS	
CHECKED: NN	
SCALE: As indicated	
JOB NO.: LAN- 010B	
DATE: MAY 2020	
SHEET TITLE:	


UNIT PLANS

4 UNIT PLAN - G1
A 222 1/4" = 1'-0"

GROSS FLOOR AREA -	984.83 SQFT
	91.49 SQM


DRAWING No.	
A 222	B

NOTES:

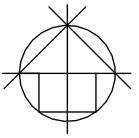

5 KEY PLAN - 3
A 223 1" = 100'-0"

REVISION	
2023-12-19	B DP SUBMISSION
2023-09-18	A PRELIMINARY DRAWINGS

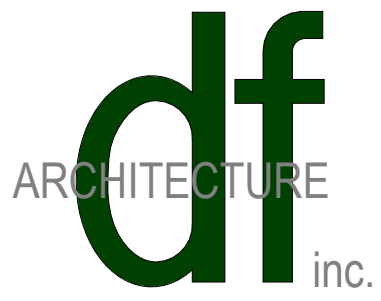

350-10851 SHELLBRIDGE WAY
RICHMOND, BRITISH COLUMBIA
CANADA V6X 2W9
T (604)284-5194 F (604)284-5131
info@dfarchitecture.ca

PROJECT:
**PROPOSED RESIDENTIAL
DEVELOPMENT**

**20326,20350 - 72 AVENUE,
LANGLEY, B.C.**

CLIENT:

**1283583 BC LTD. 14415 33A
AVE SURREY, BC V4P 3N5**


COPYRIGHT RESERVED. THIS PLAN AND DESIGN ARE, AND AT ALL TIMES REMAIN THE EXCLUSIVE PROPERTY OF: DF ARCHITECTURE INC. AND CANNOT BE USED OR REPRODUCED WITHOUT THE ARCHITECT'S WRITTEN CONSENT.

DRAWN: NS
CHECKED: NN
SCALE: As indicated
JOB NO.: LAN- 010B
DATE: MAY 2020
SHEET TITLE:

UNIT PLANS


DRAWING
NO.
A 223

B

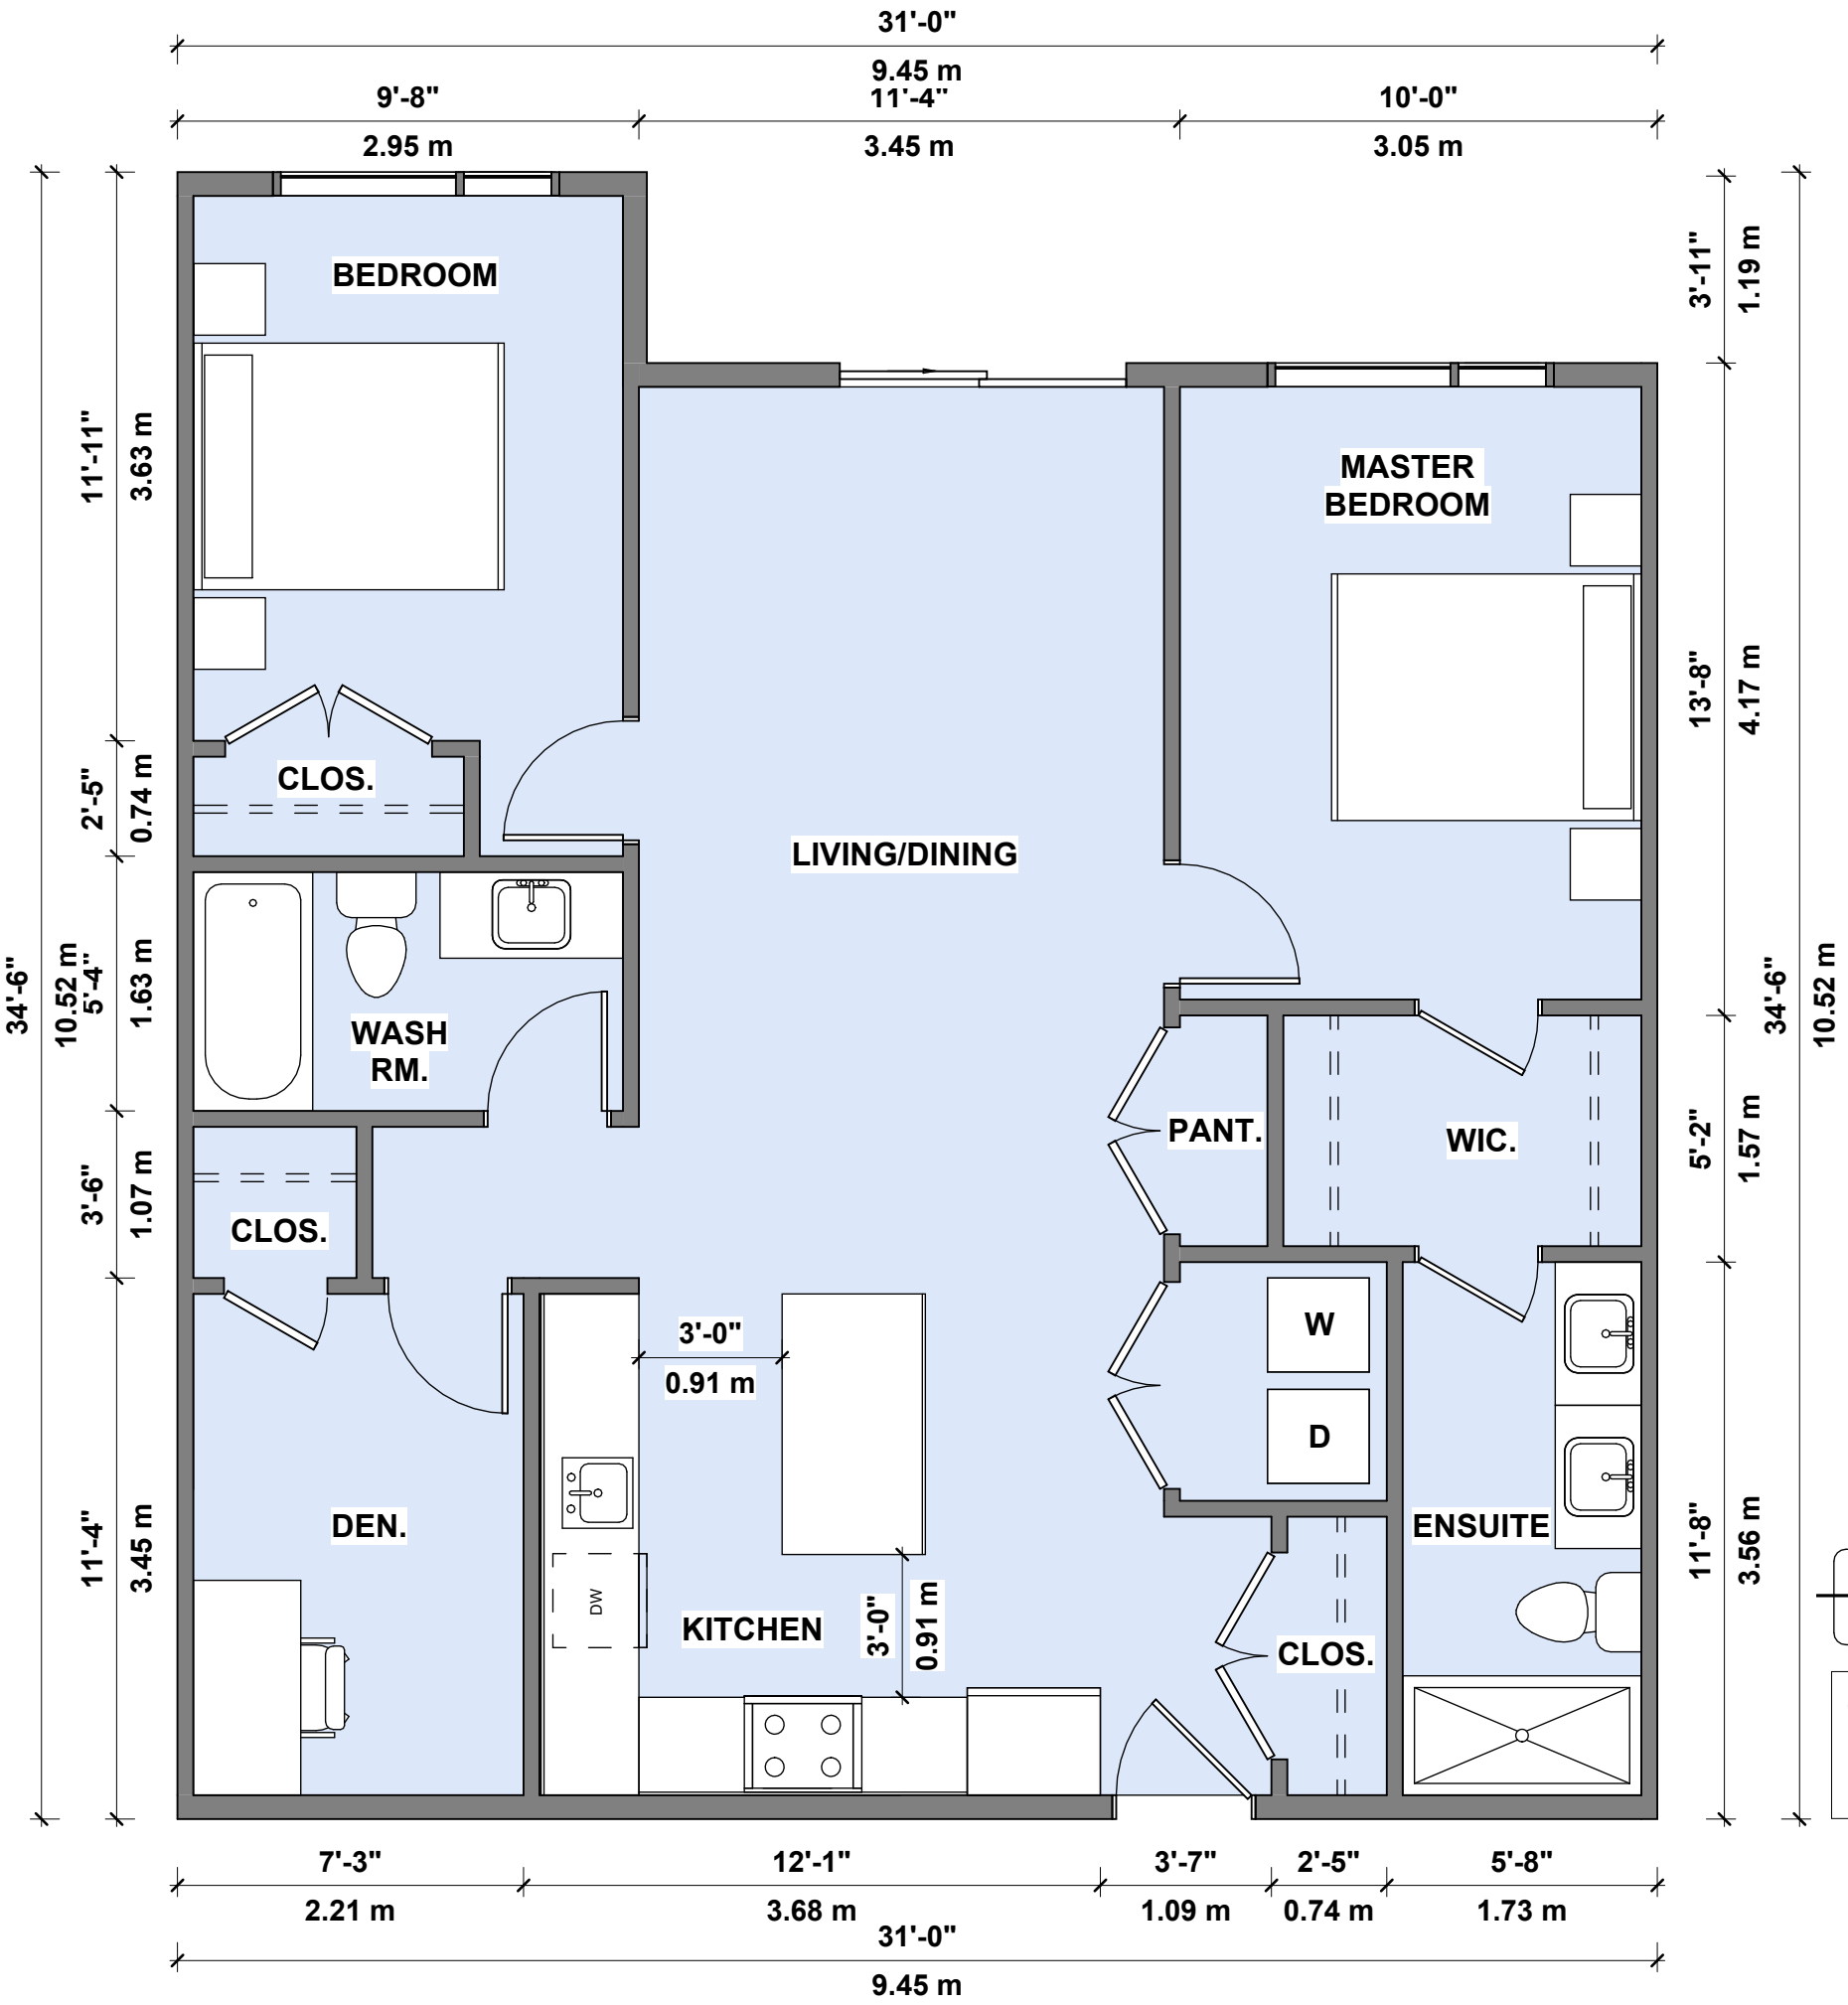


1 UNIT PLAN - G2
A 223 1/4" = 1'-0"

GROSS
FLOOR AREA - 984.83 SQFT
91.49 SQM

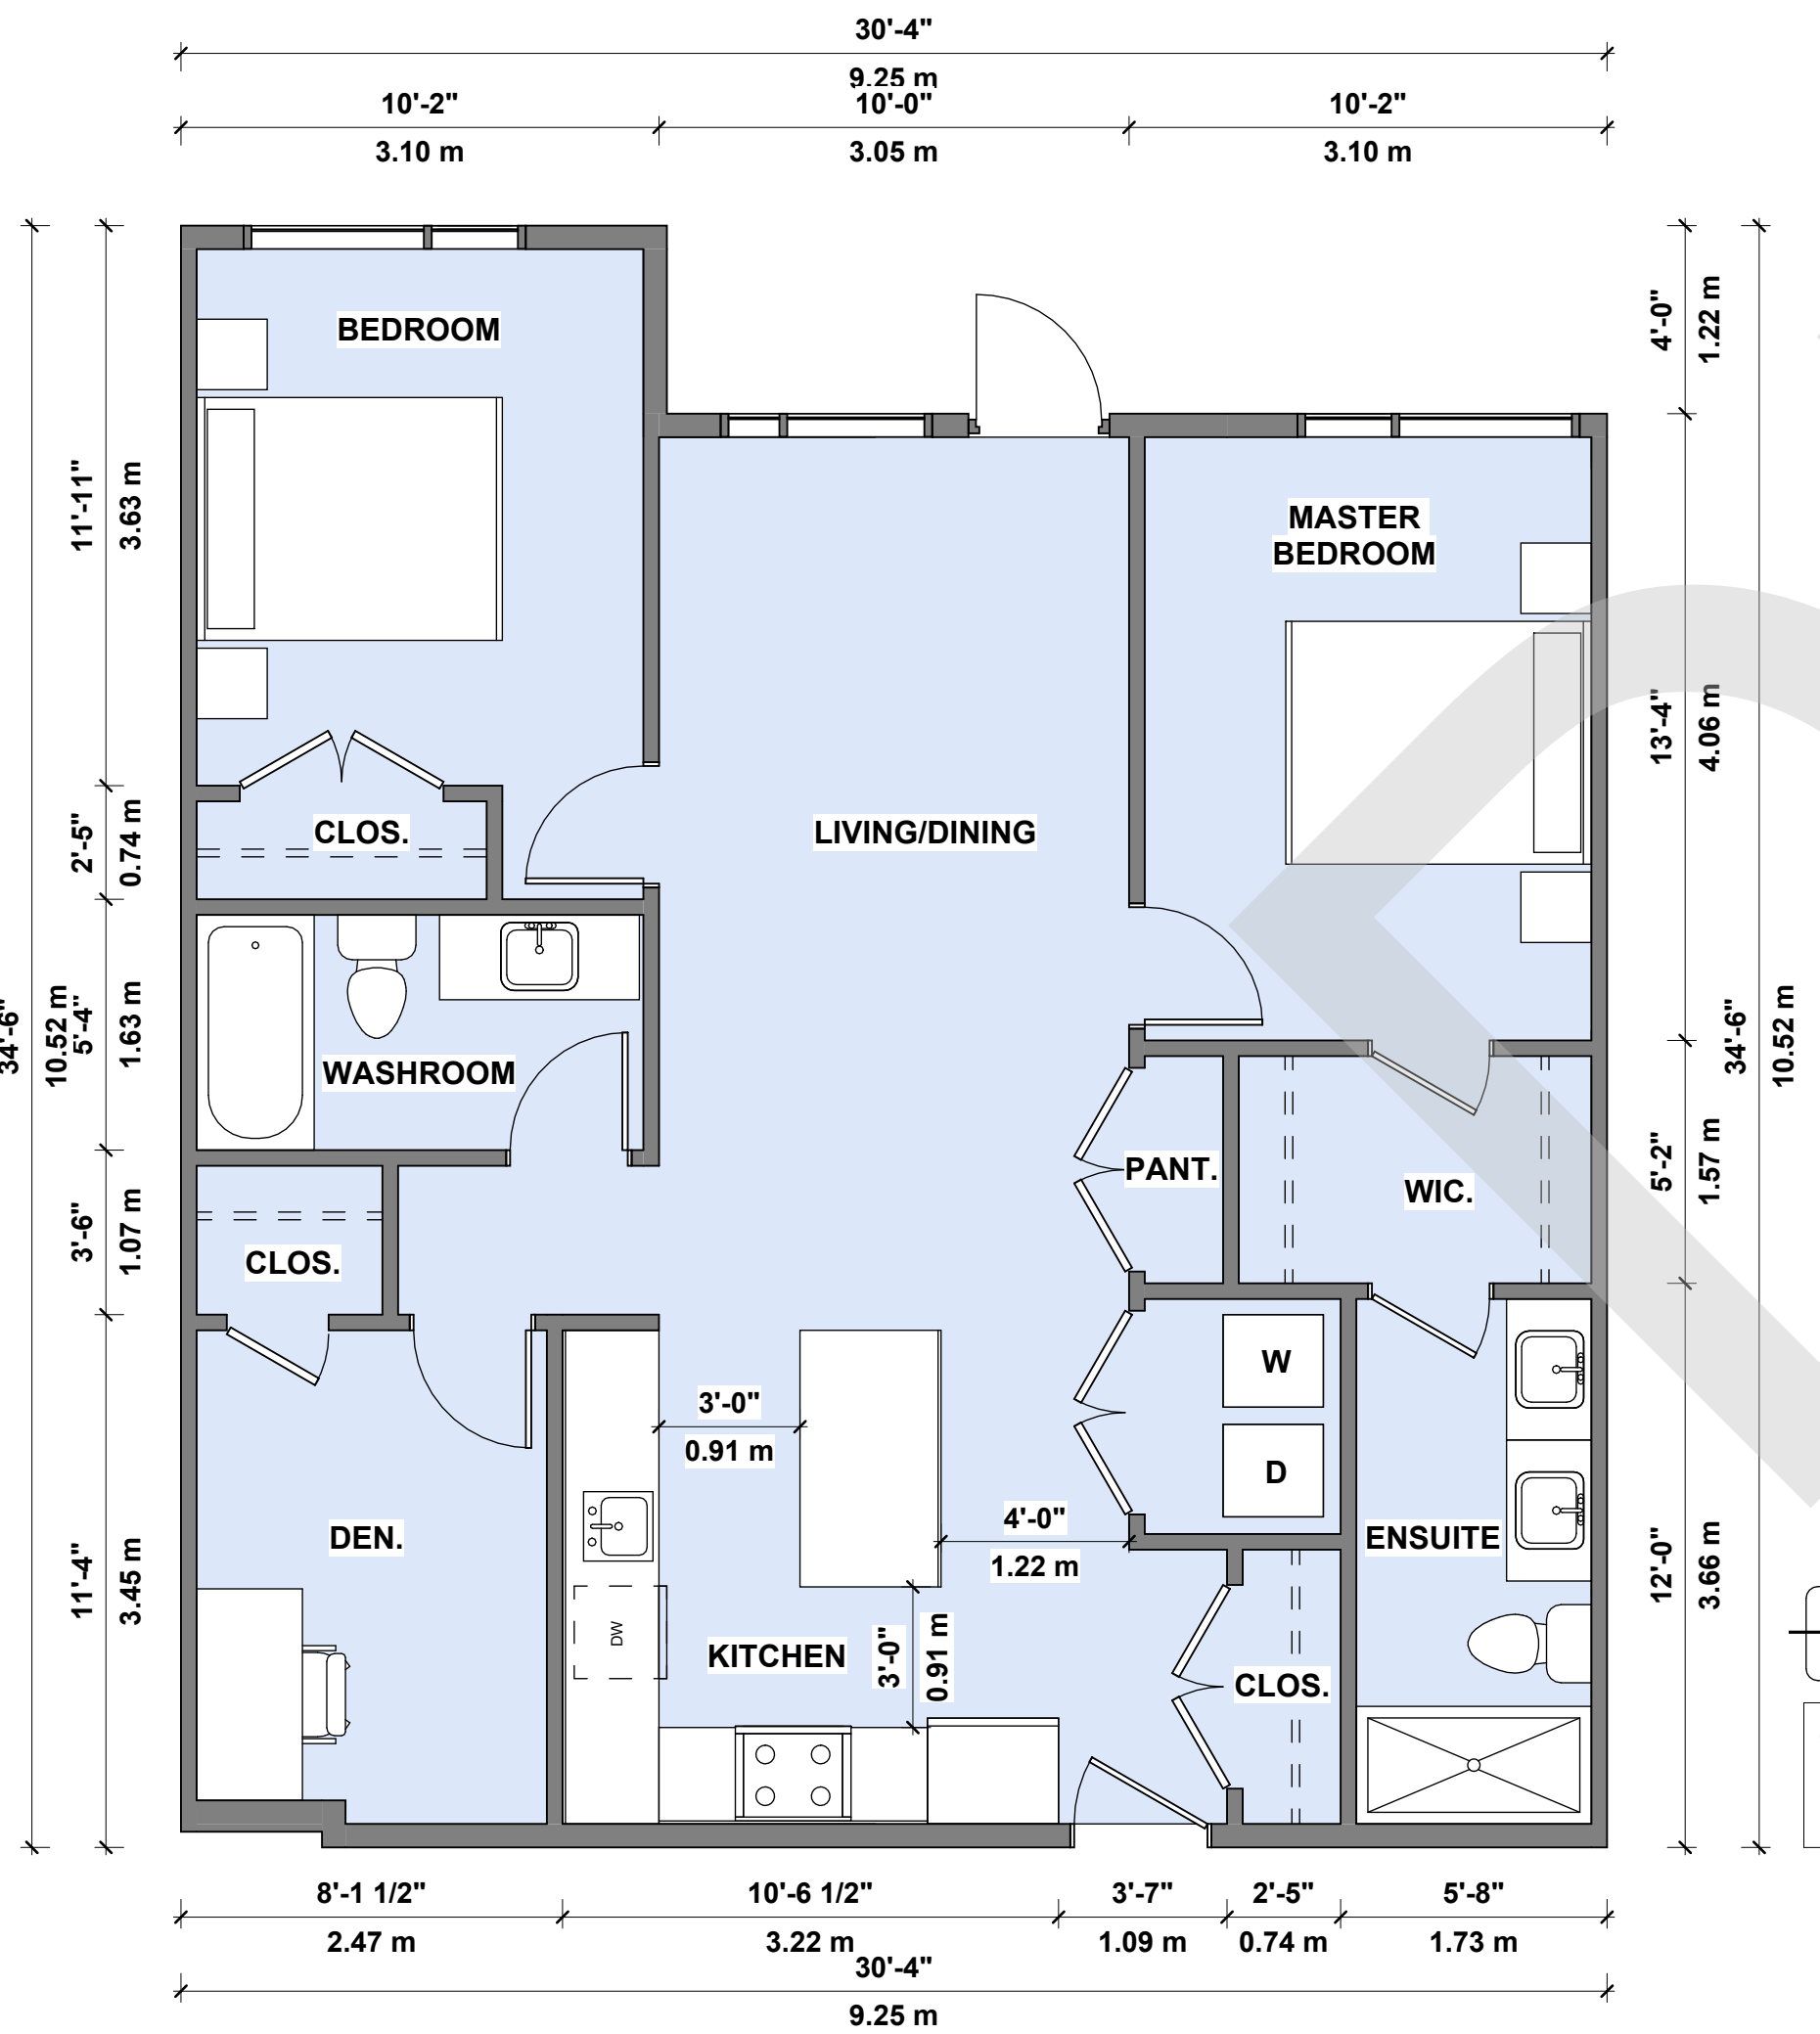


3 UNIT PLAN - G4
A 223 1/4" = 1'-0"

GROSS
FLOOR AREA - 965.51 SQFT
89.70 SQM

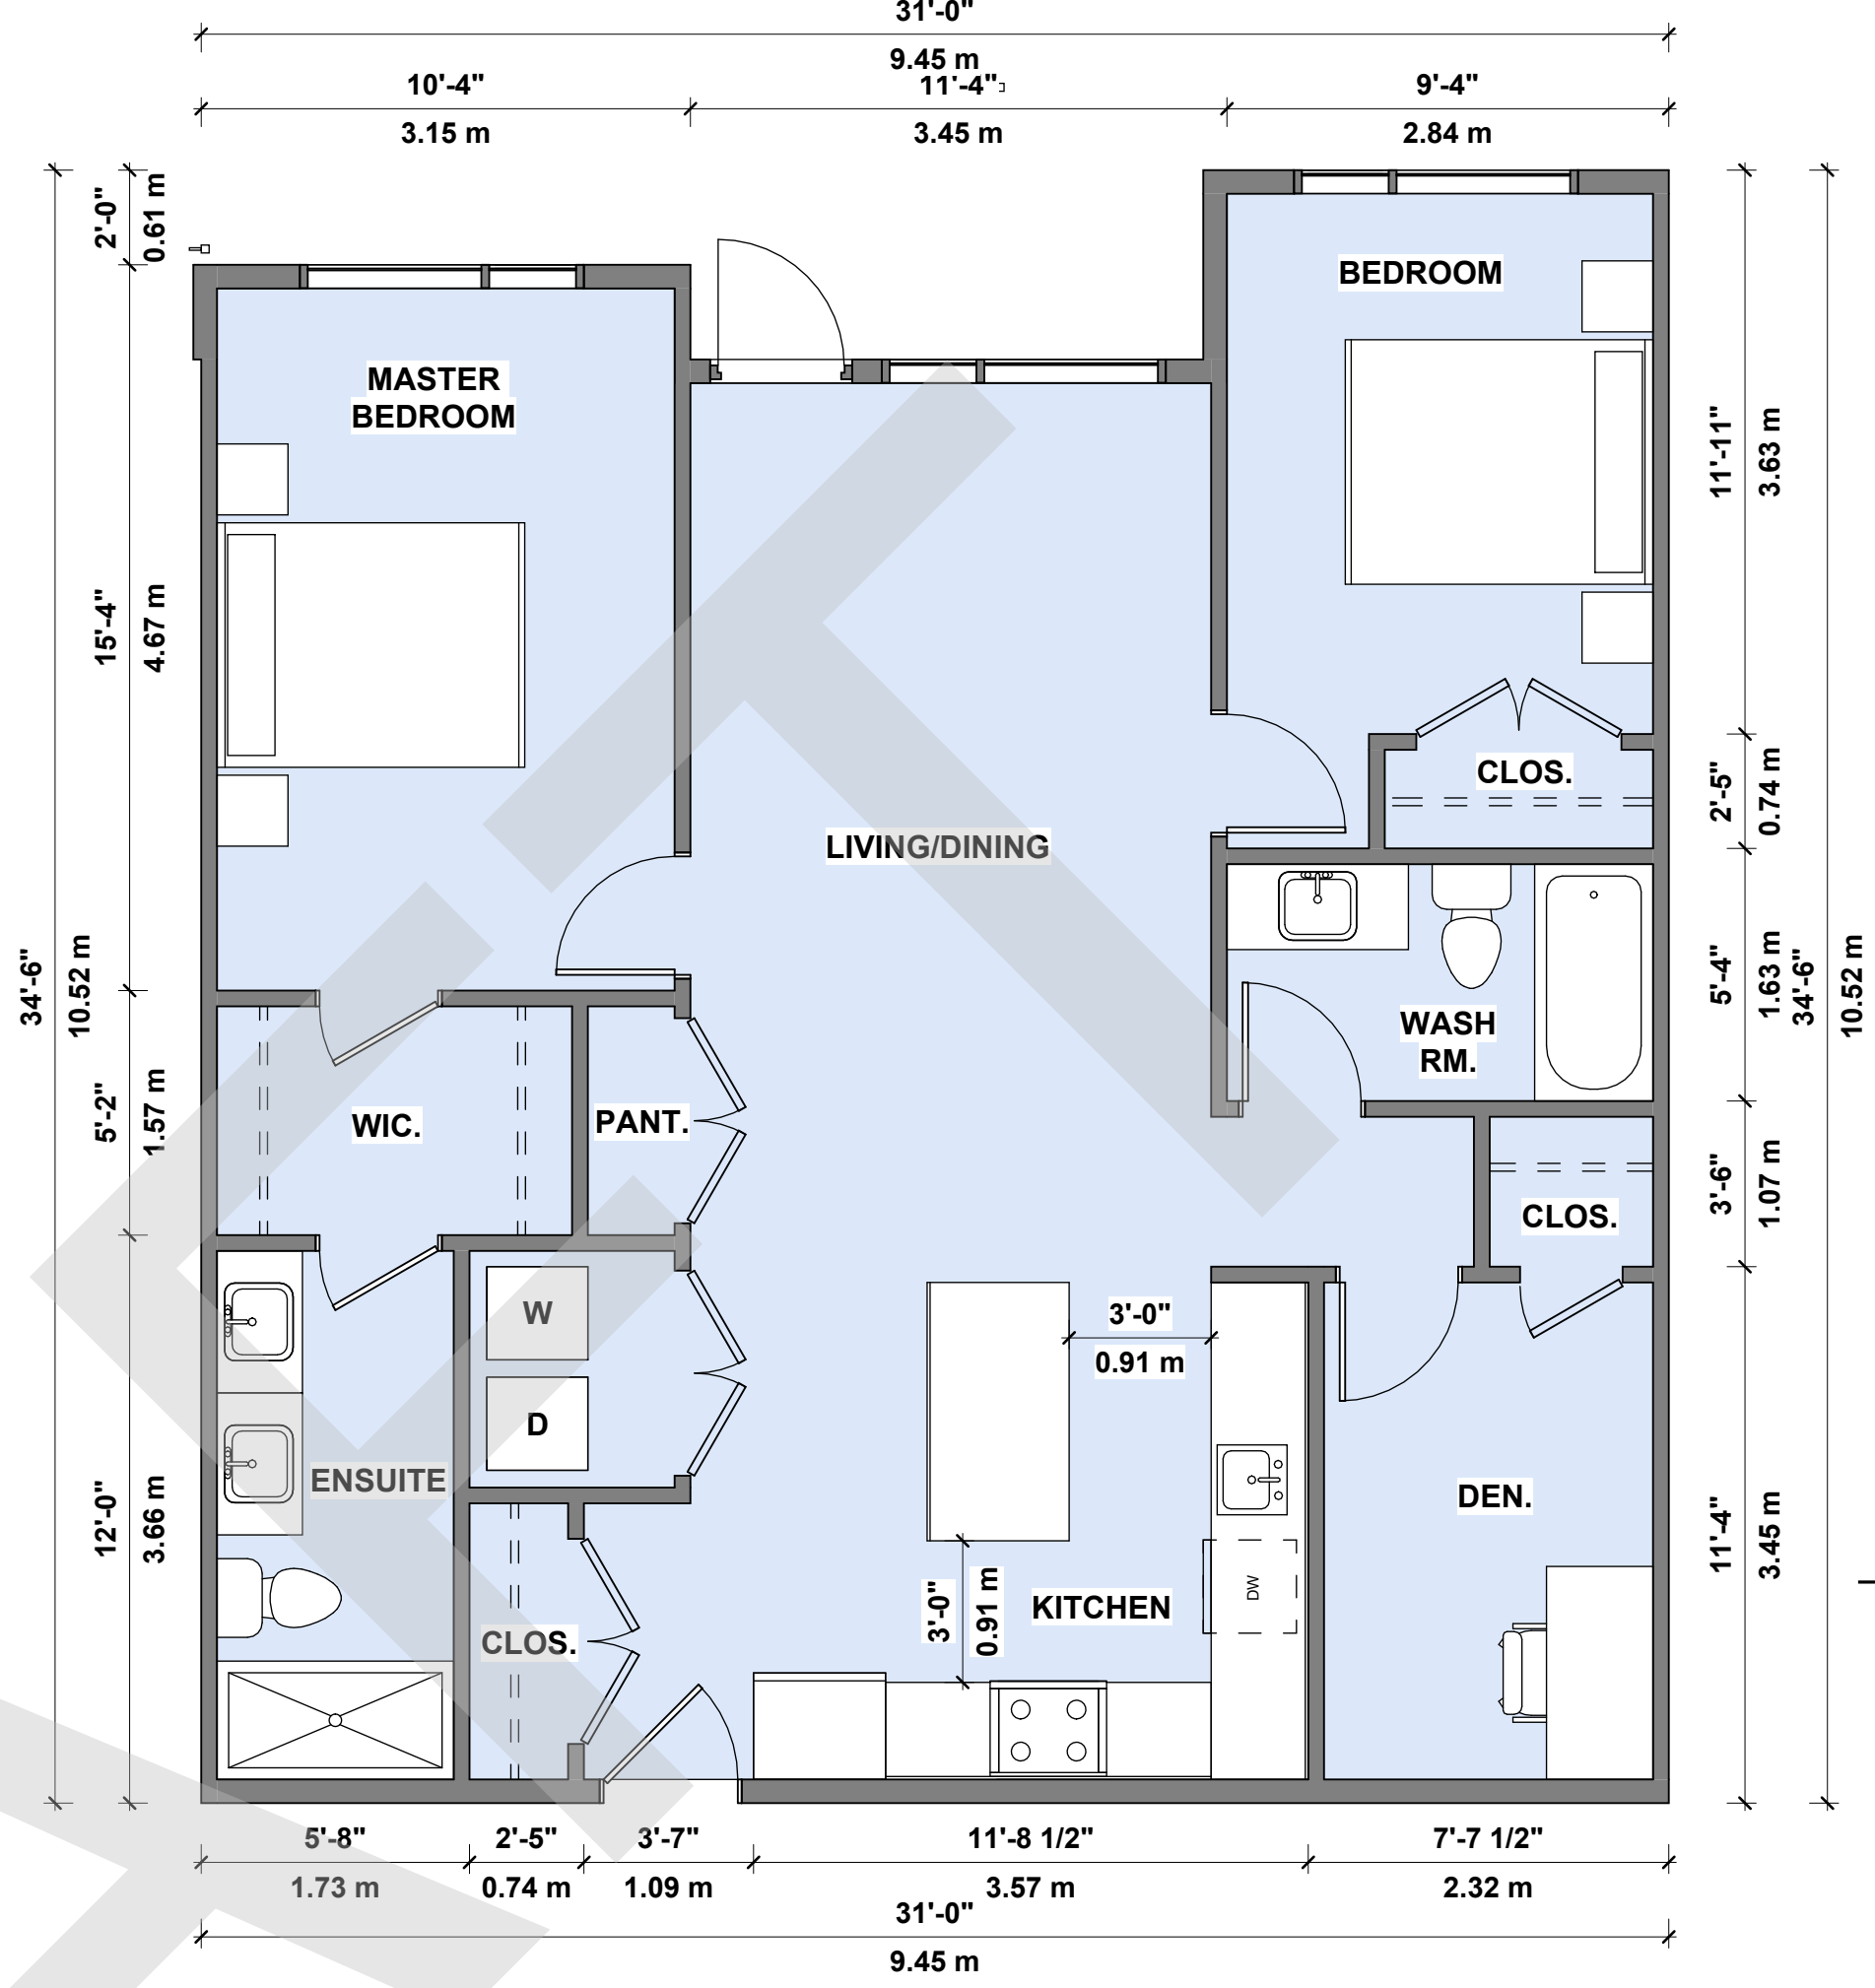


2 UNIT PLAN - G3
A 223 1/4" = 1'-0"

GROSS
FLOOR AREA - 1005.83 SQFT
93.44 SQM

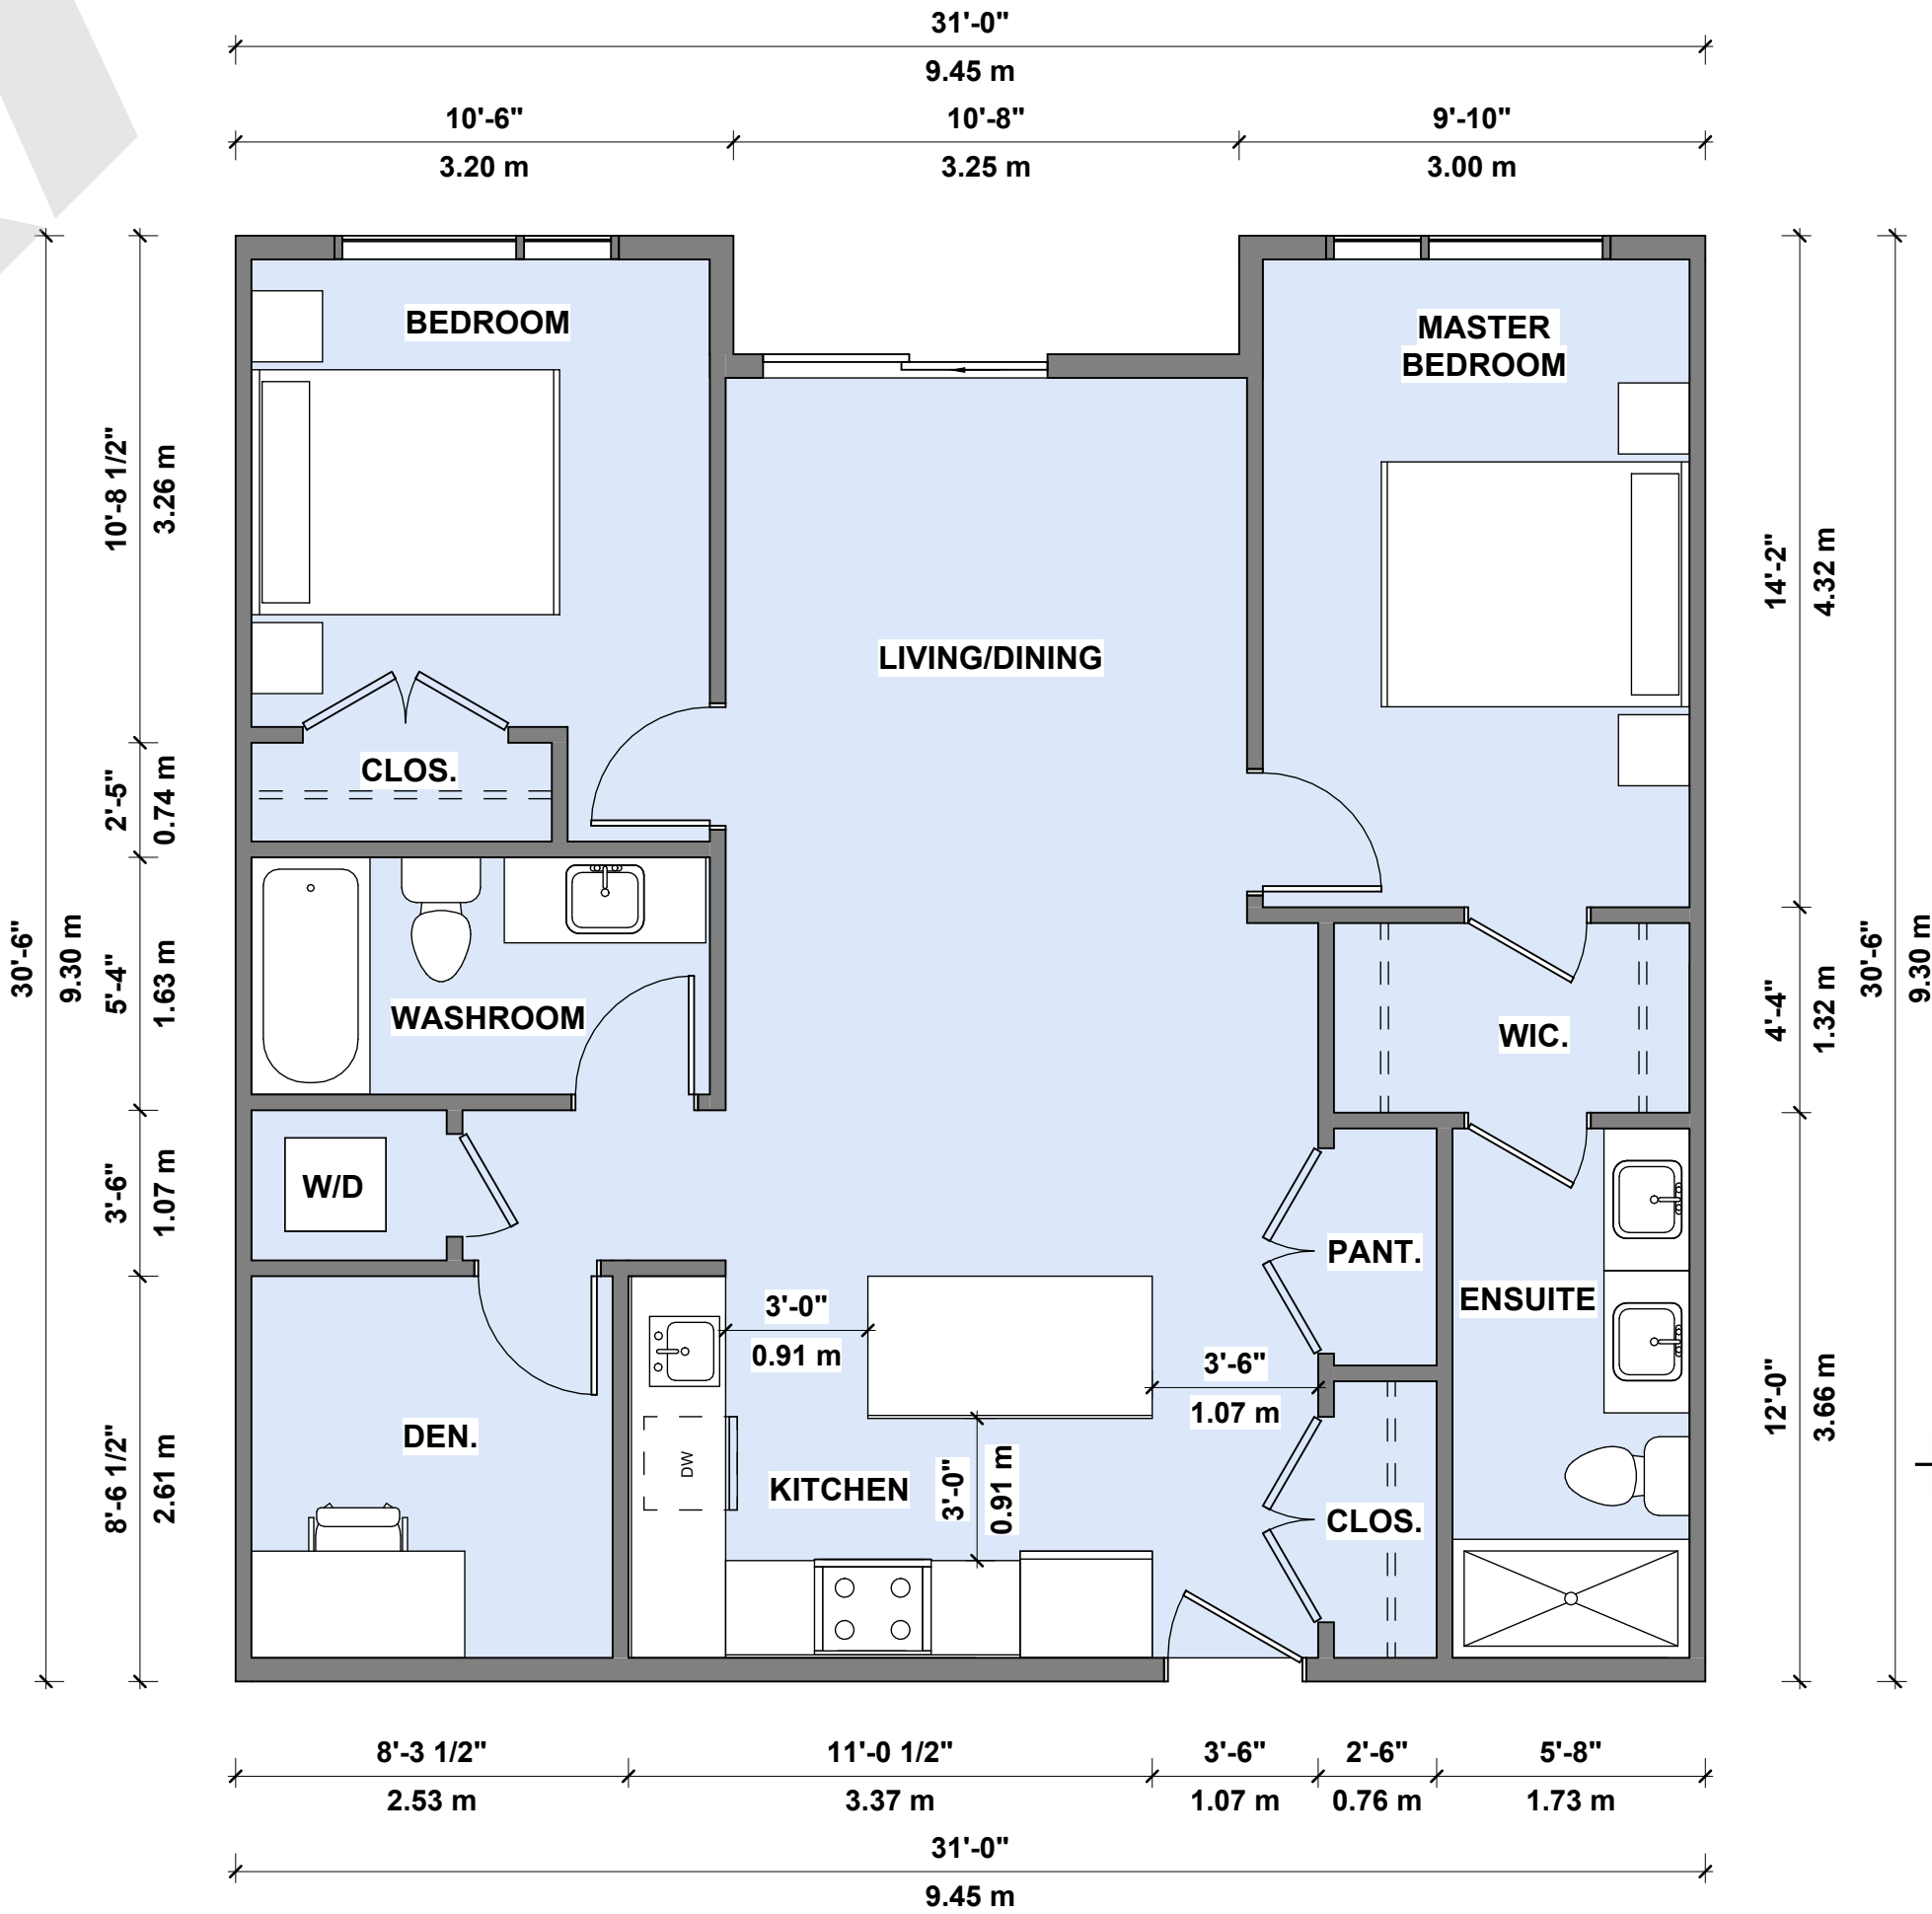

4 UNIT PLAN - G5
A 223 1/4" = 1'-0"

GROSS
FLOOR AREA - 918.83 SQFT
85.36 SQM

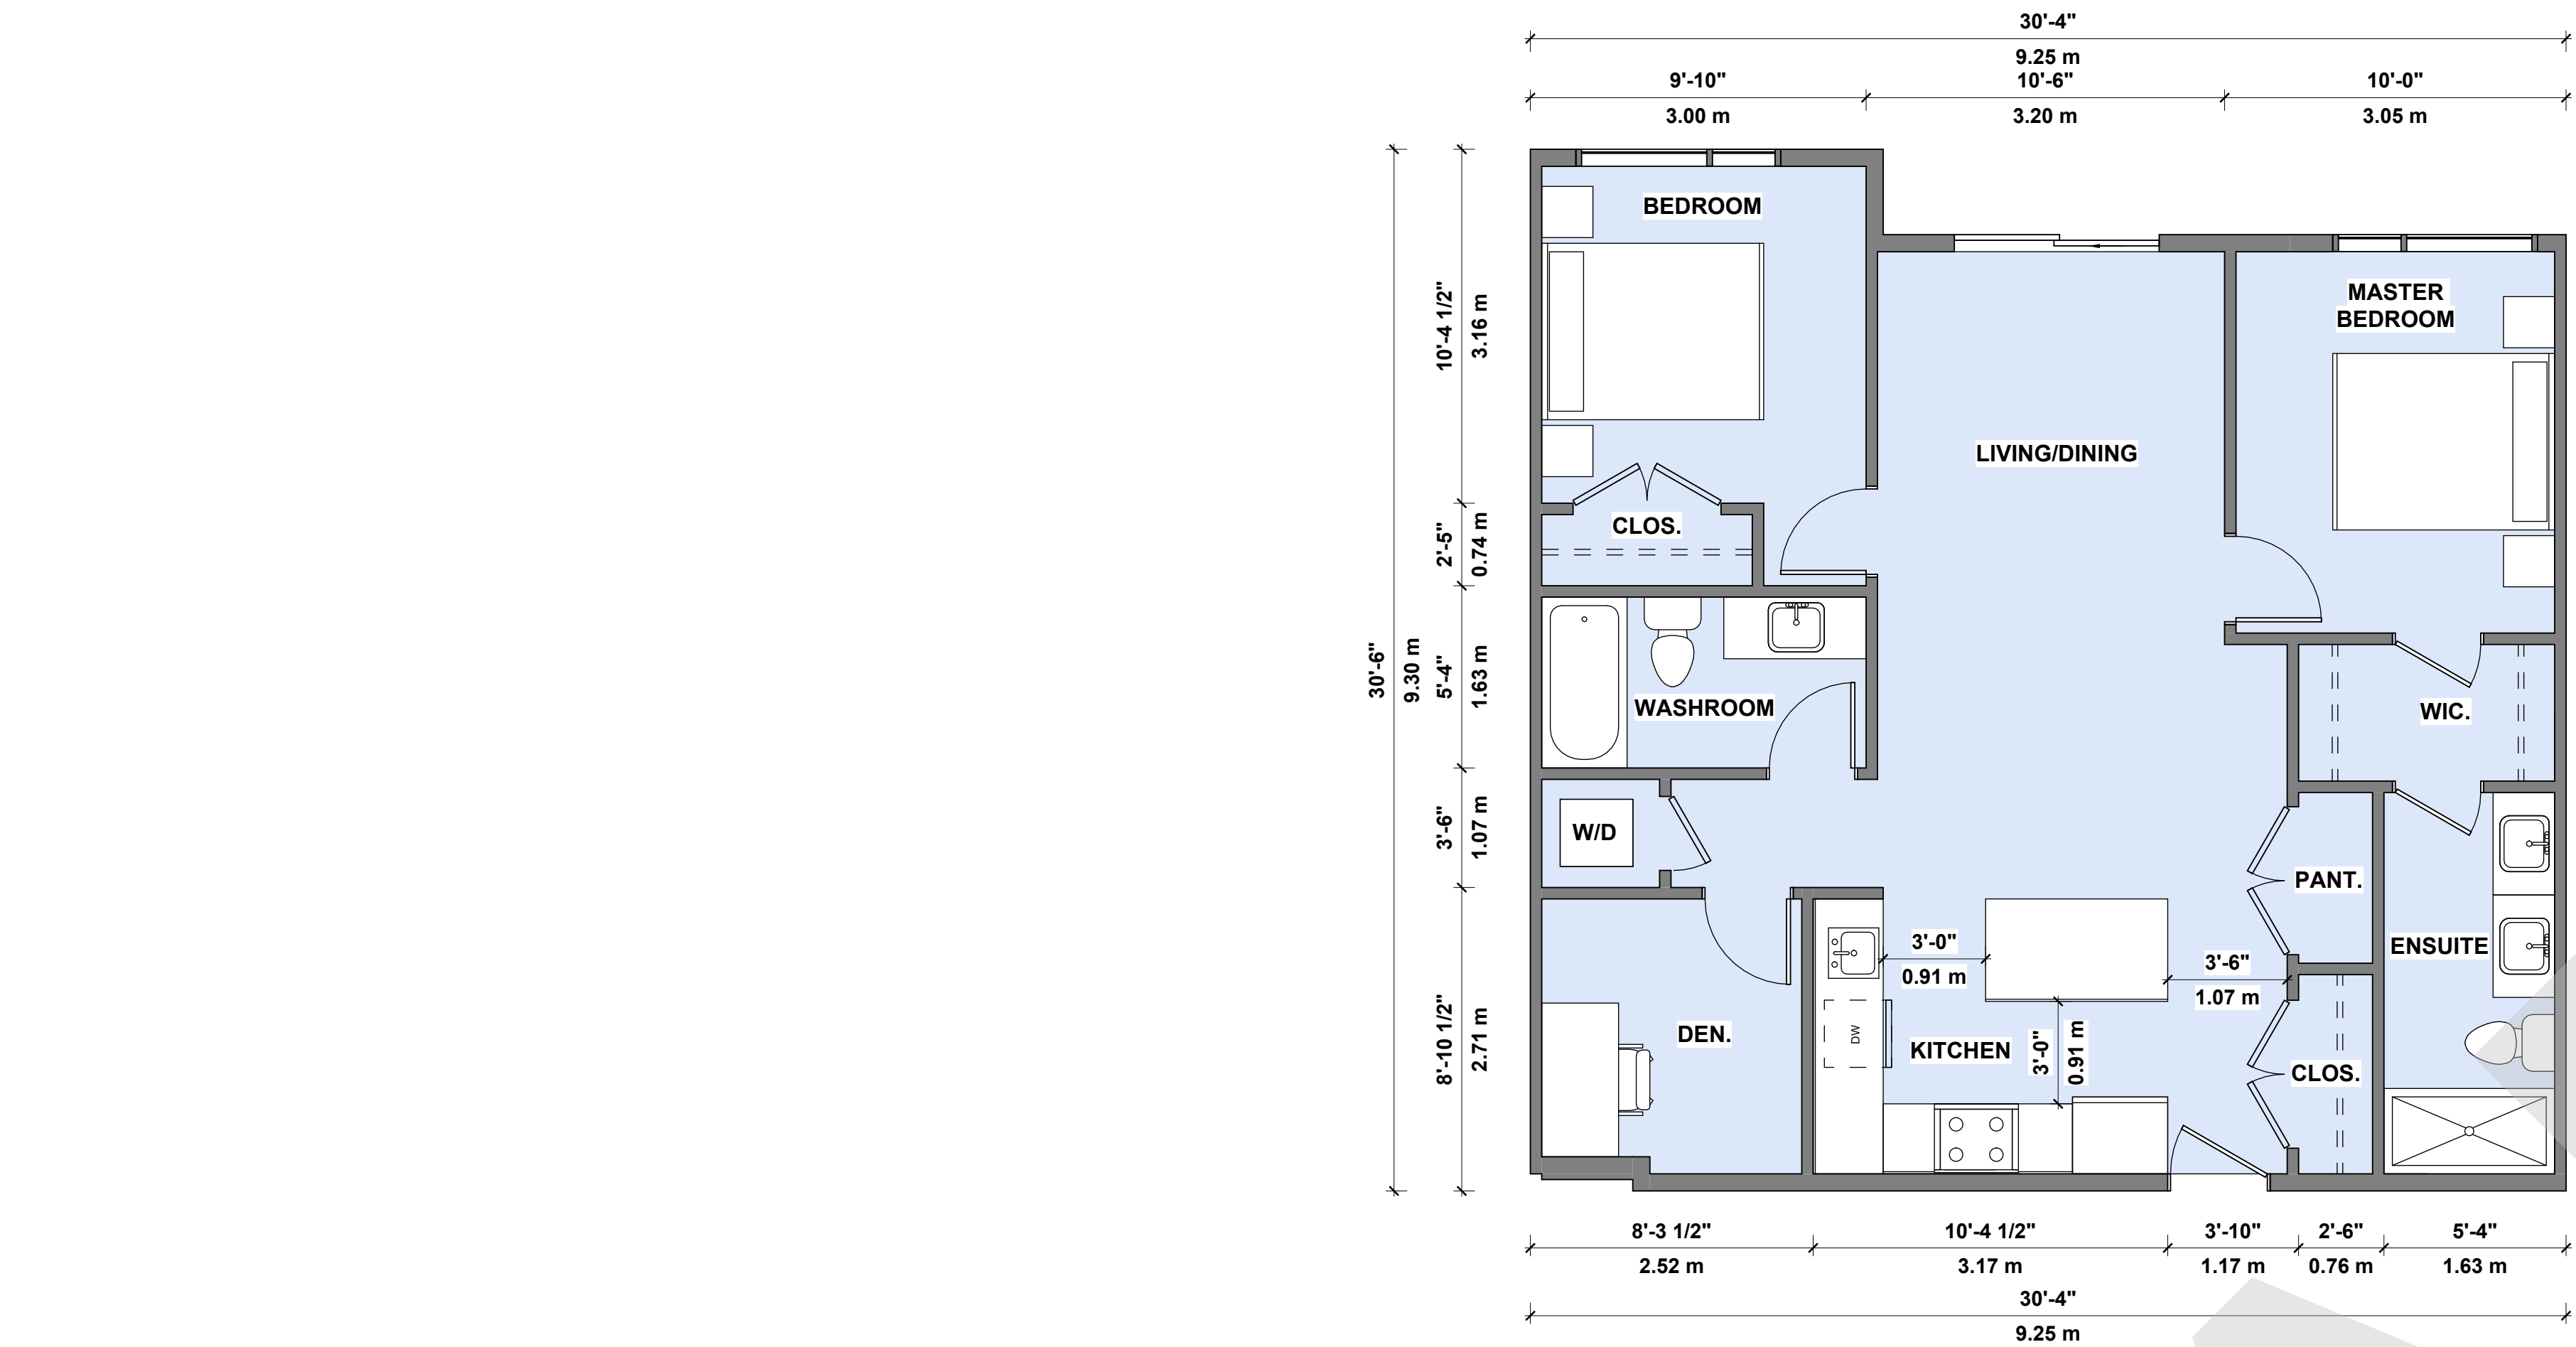

1 UNIT PLAN - G6


A 224 1/4" = 1'-0"

GROSS FLOOR AREA - 874.17 SQFT
81.21 SQM



4 KEY PLAN - 4


A 224 1" = 100'-0"

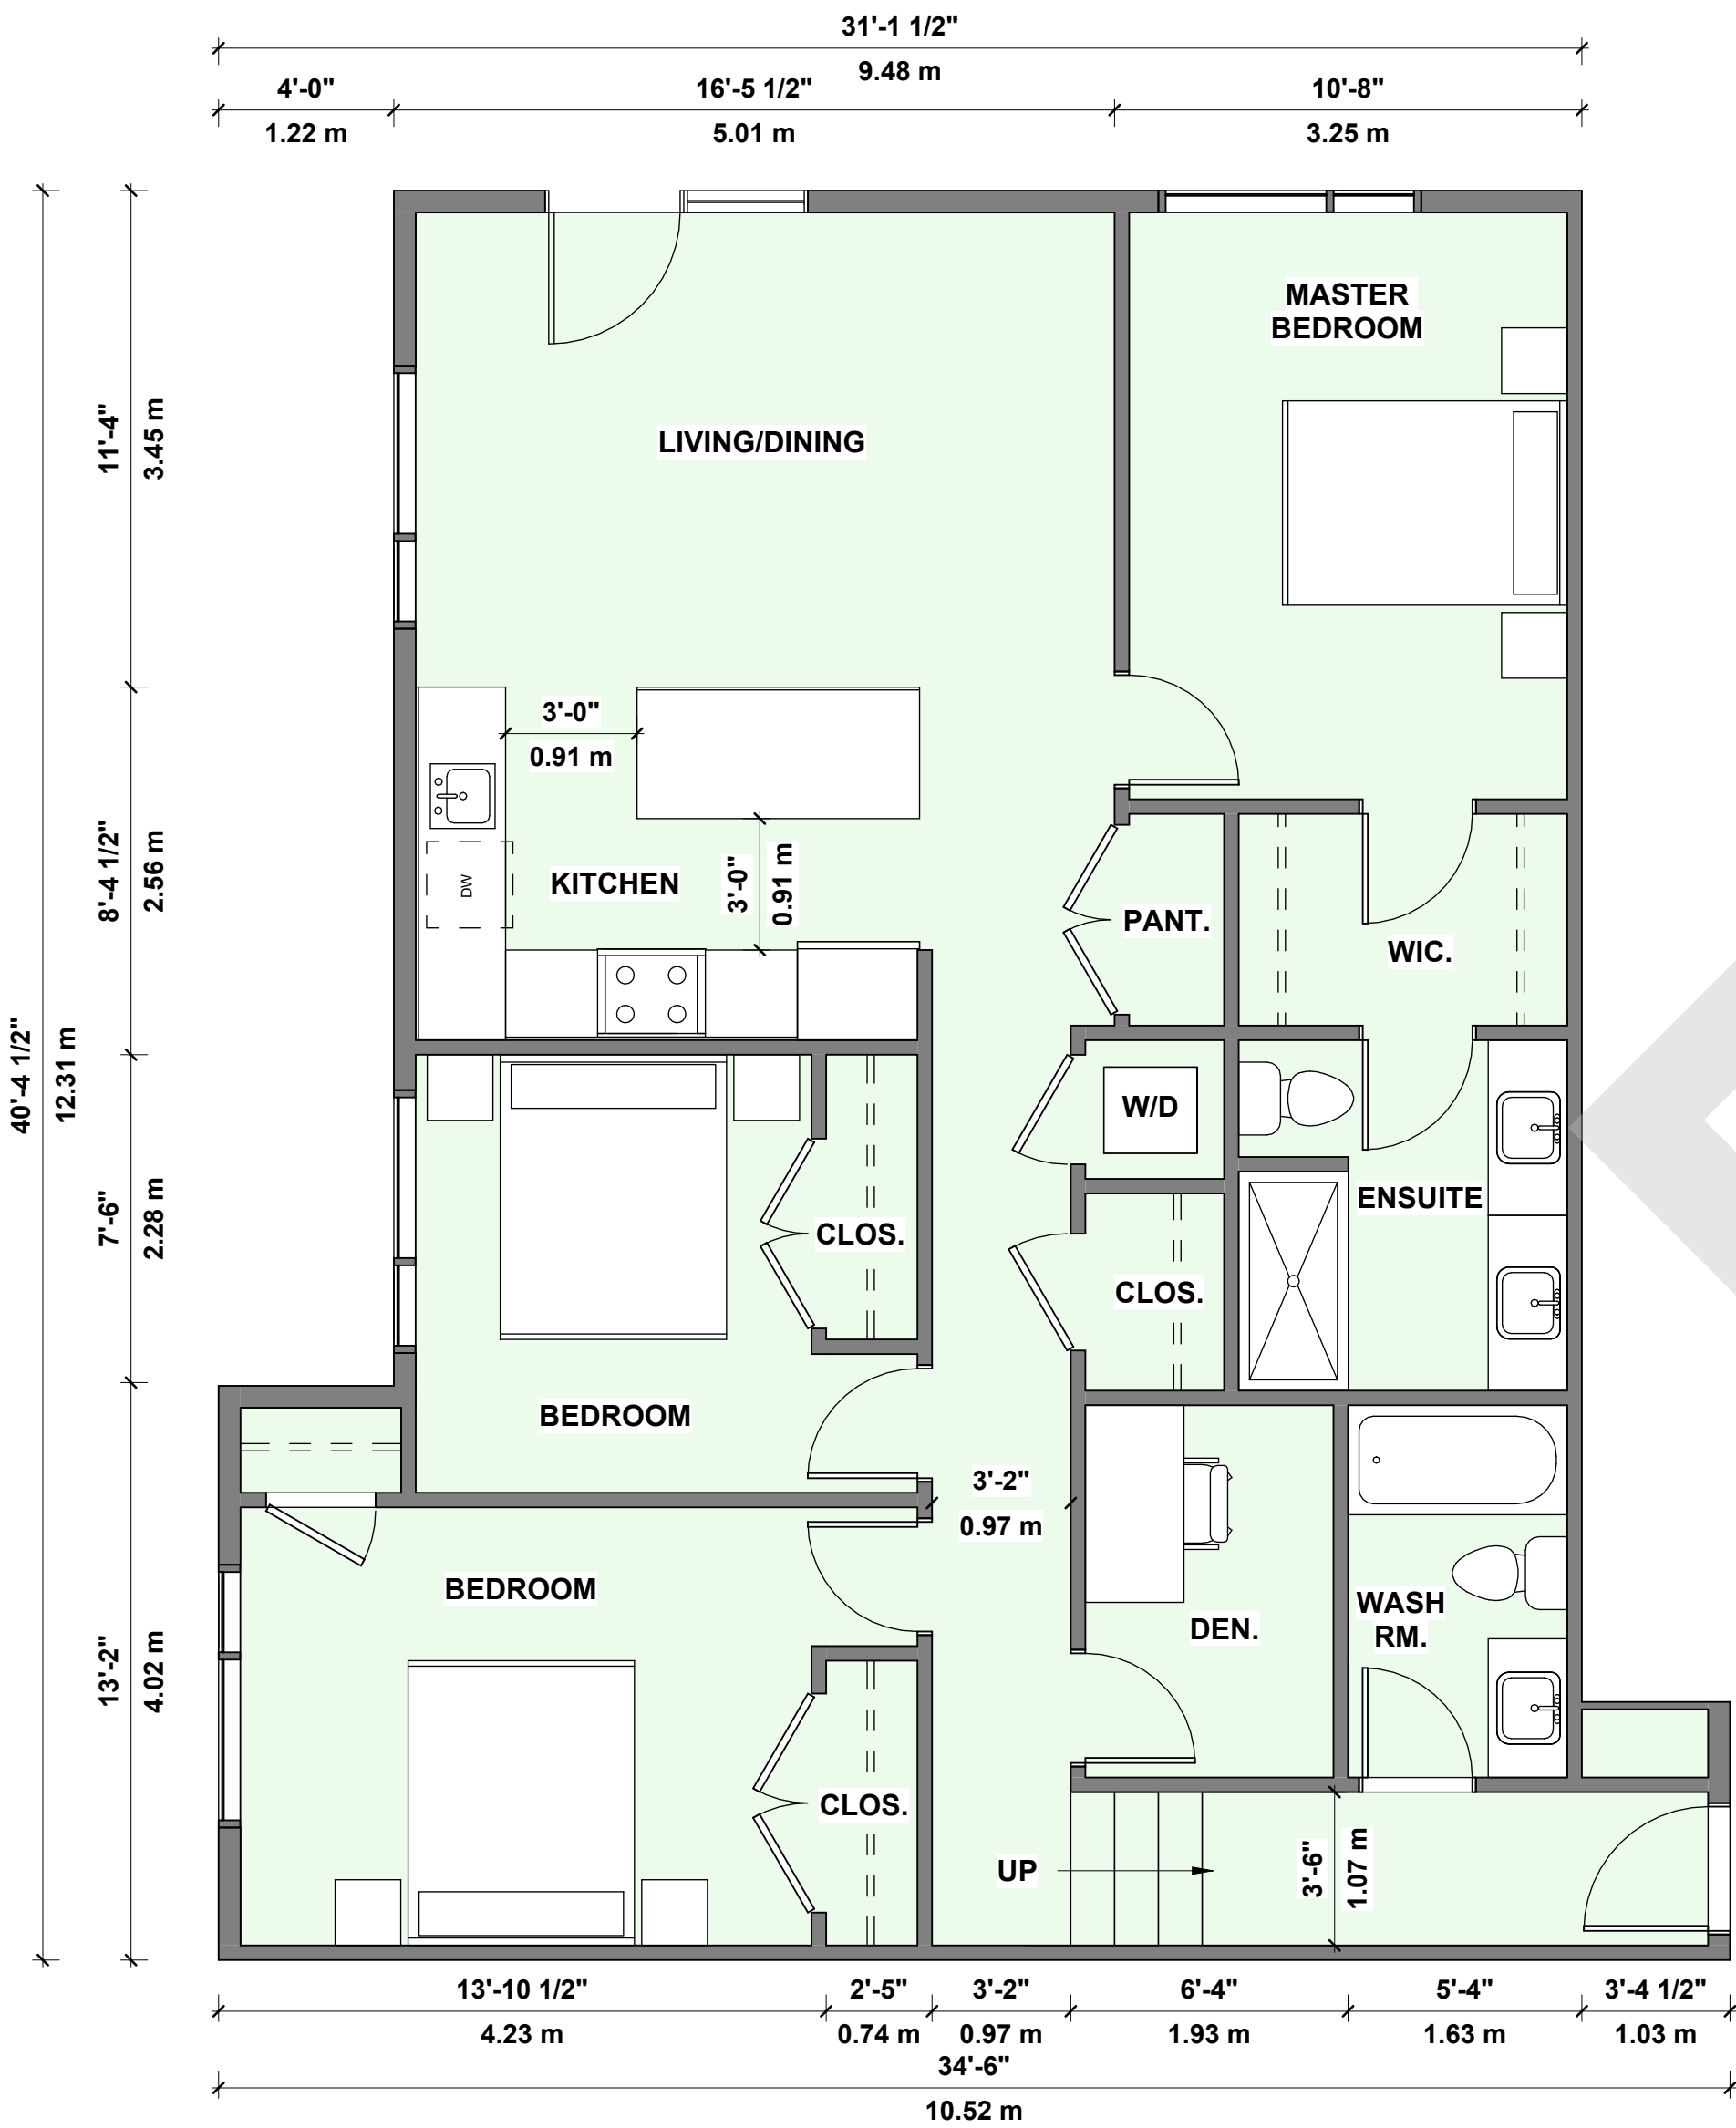

2 UNIT PLAN - H

A 224 1/4" = 1'-0"

GROSS FLOOR AREA - 1167.71 SQFT
108.48 SQM

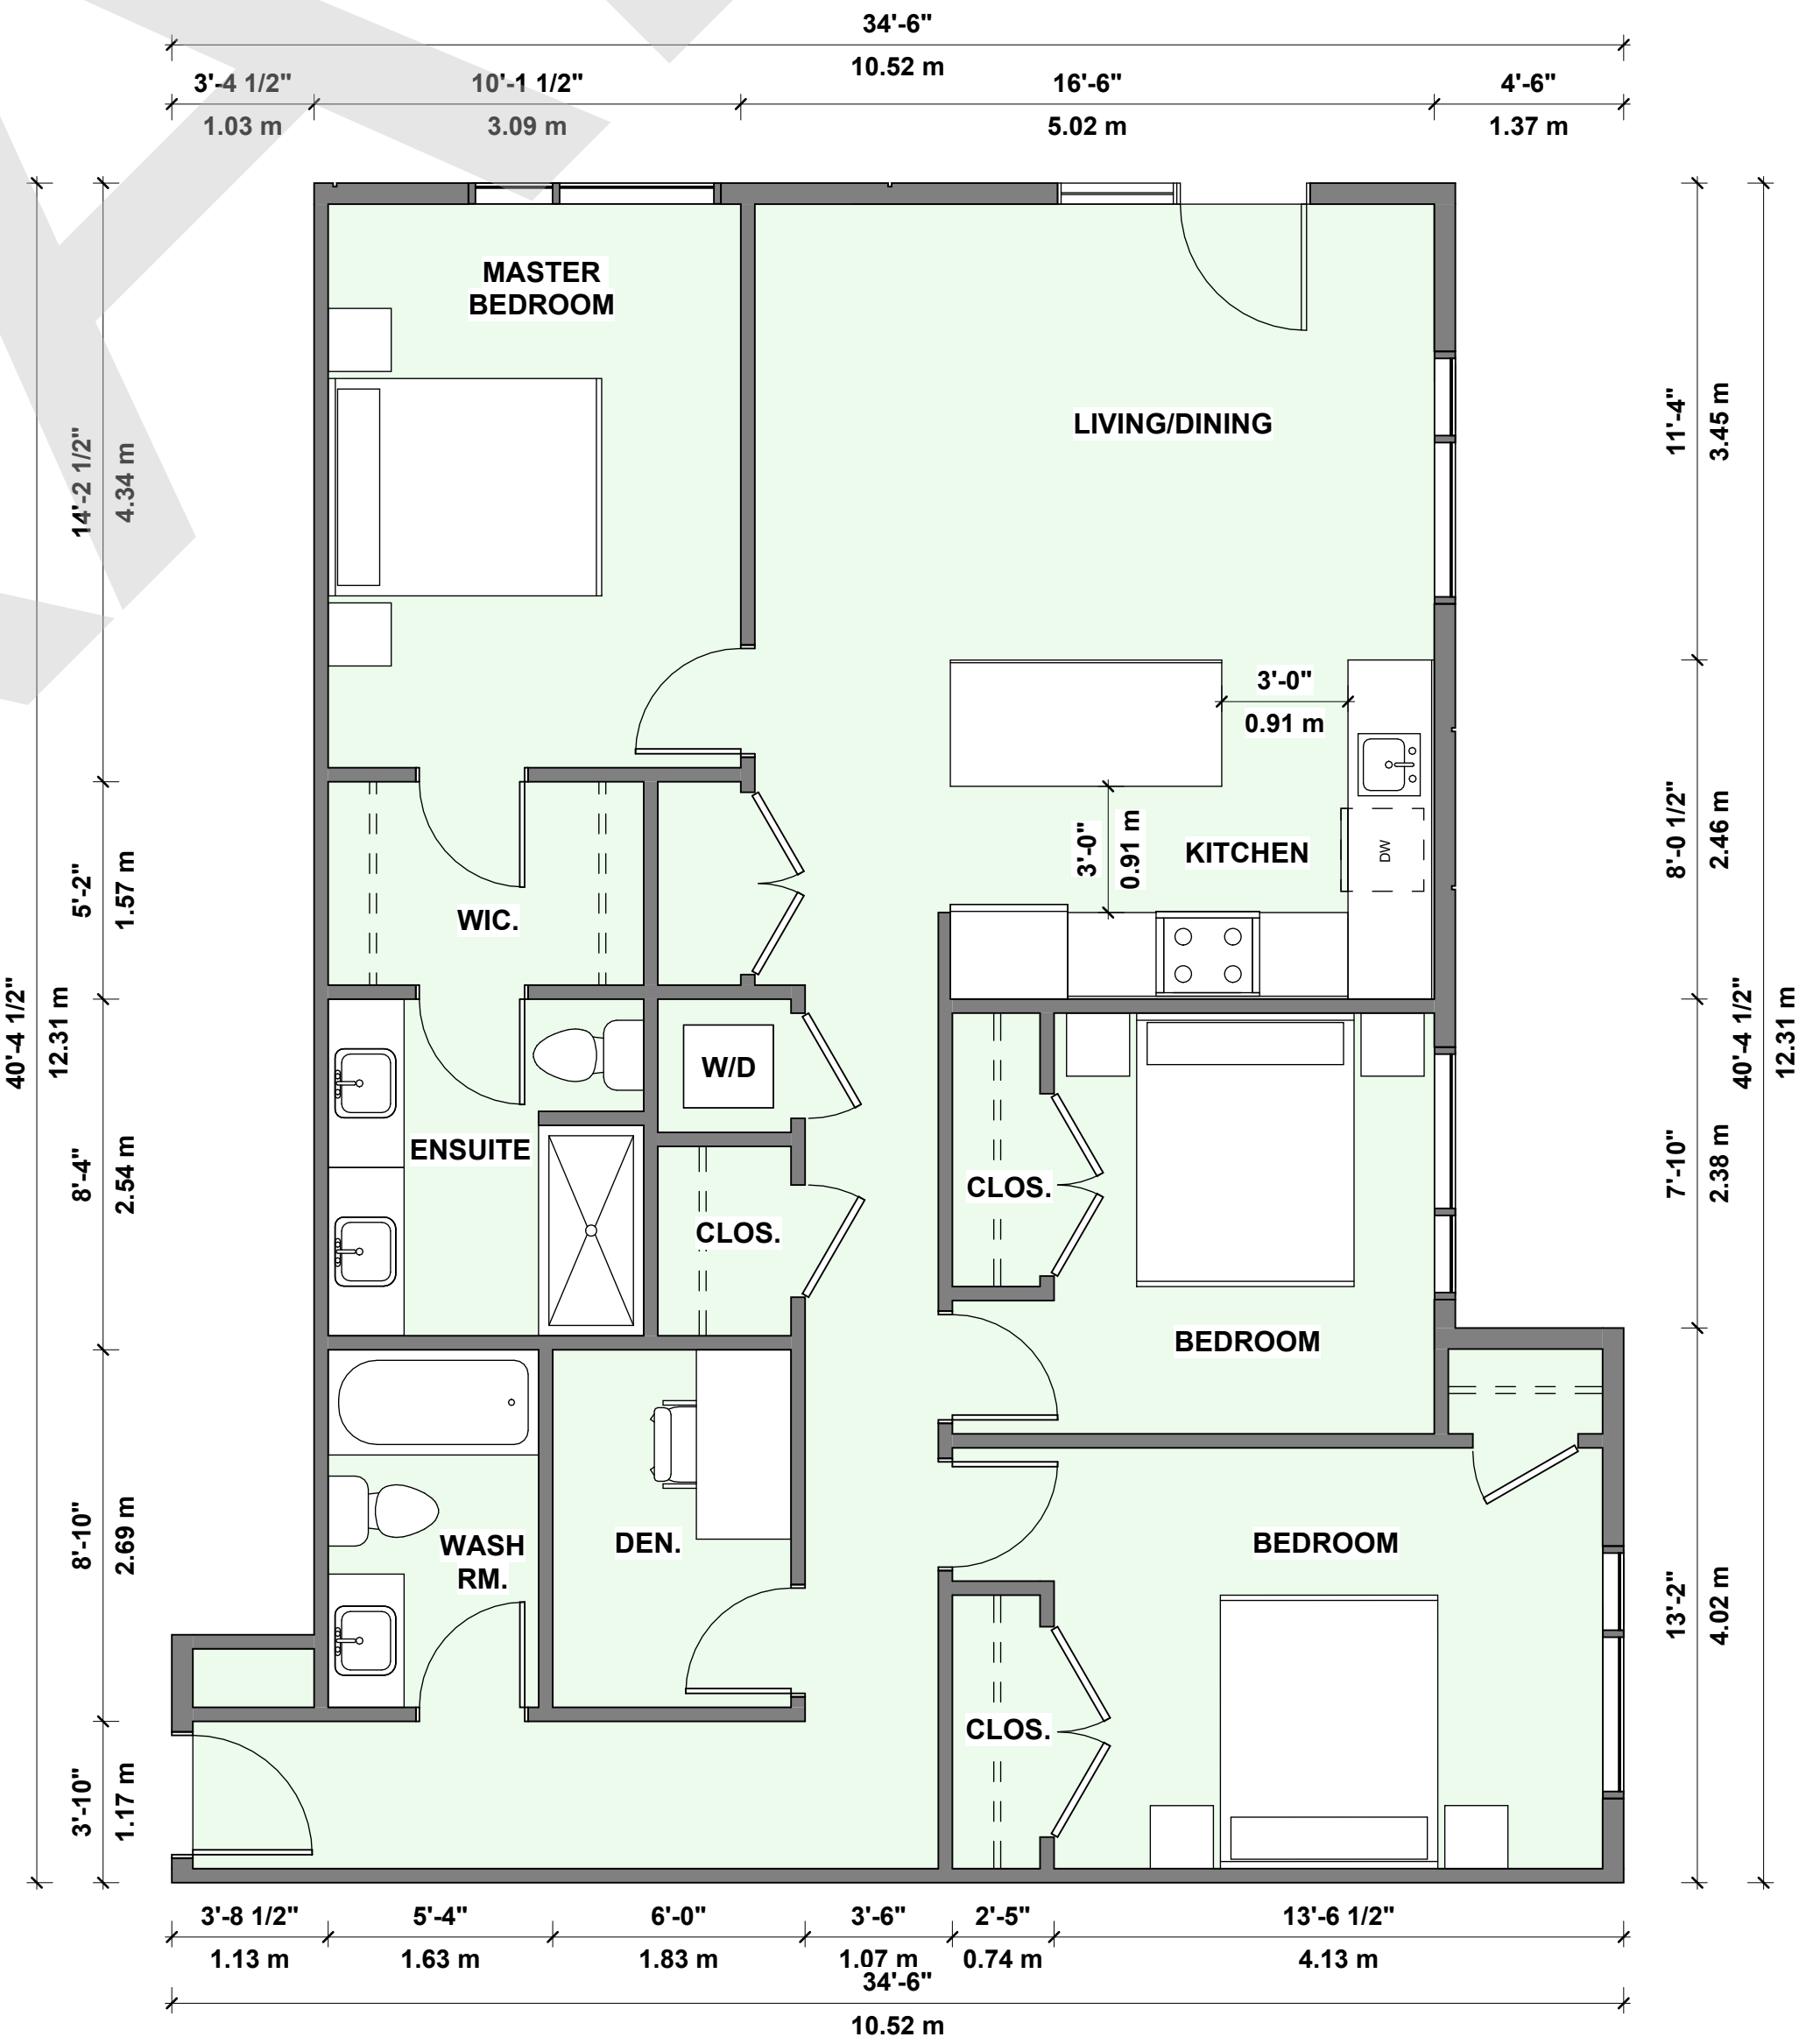


3 UNIT PLAN - H1

A 224 1/4" = 1'-0"

GROSS FLOOR AREA - 1168.01 SQFT
108.51 SQM

NOTES:

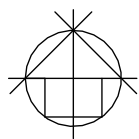

REVISION	
2023-12-19	B DP SUBMISSION
2023-09-18	A PRELIMINARY DRAWINGS

df
ARCHITECTURE inc.

350-10851 SHELLBRIDGE WAY
RICHMOND, BRITISH COLUMBIA
CANADA V6X 2W9
T (604)284-5194 F (604)284-5131
info@dfarchitecture.ca

PROJECT:
**PROPOSED RESIDENTIAL
DEVELOPMENT**

**20326,20350 - 72 AVENUE,
LANGLEY, B.C.**

CLIENT:

**1283583 BC LTD. 14415 33A
AVE SURREY, BC V4P 3N5**

COPYRIGHT RESERVED. THIS PLAN AND DESIGN ARE, AND AT ALL TIMES REMAIN THE EXCLUSIVE PROPERTY OF DF ARCHITECTURE INC. AND CANNOT BE USED OR REPRODUCED WITHOUT THE ARCHITECT'S WRITTEN CONSENT.

DRAWN: NS

CHECKED: NN

SCALE: As indicated

JOB NO.: LAN-010B





DATE: MAY 2020

SHEET TITLE:

UNIT PLANS

DRAWING
NO.
A 224

B

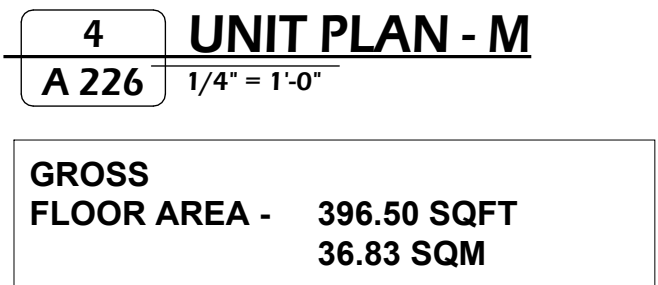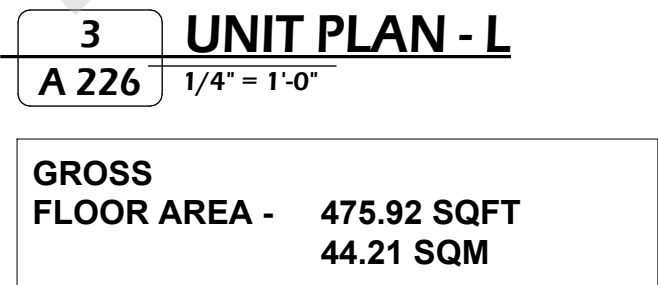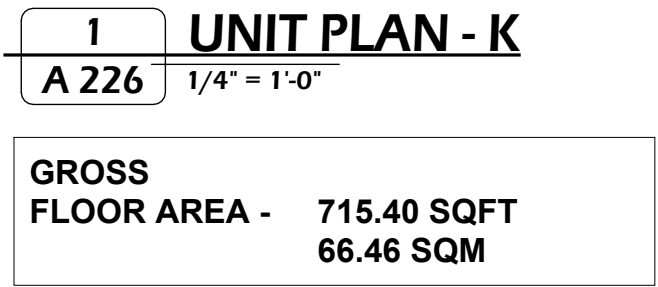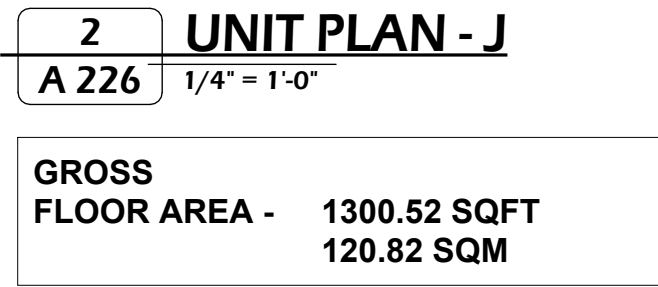

2023-12-19	B	DP SUBMISSION	
2023-09-18	A	PRELIMINARY DRAWINGS	
	REVISION		



350-10851 SHELLBRIDGE WAY
RICHMOND, BRITISH COLUMBIA
CANADA V6X 2W9
T (604)284-5194 F (604)284-5131
info@dfarchitecture.ca

PROJECT:
**PROPOSED RESIDENTIAL
DEVELOPMENT**

**20326,20350 - 72 AVENUE,
LANGLEY, B.C.**

CLIENT:

**1283583 BC LTD. 14415 33A
AVE SURREY, BC V4P 3N5**

COPYRIGHT RESERVED. THIS PLAN AND DESIGN ARE, AND AT ALL TIMES REMAIN THE EXCLUSIVE PROPERTY OF DF ARCHITECTURE INC. AND CANNOT BE USED OR REPRODUCED WITHOUT THE ARCHITECT'S WRITTEN CONSENT.

DRAWN: NS	
CHECKED: NN	
SCALE: As indicated	
JOB NO.: LAN- 010B	
DATE: MAY 2020	
SHEET TITLE:	

UNIT PLANS

DRAWING No.	
A 226	B



5
A 227 **KEY PLAN - 7**
1" = 100'-0"

[illegible]

350-10851 SHELLBRIDGE WAY
RICHMOND, BRITISH COLUMBIA
CANADA V6X 2W9
(604)284-5194 F (604)284-5131
info@dfarchitecture.ca

**20326,20350 - 72 AVENUE,
LANGLEY, B.C.**

**1283583 BC LTD. 14415 33A
AVE SURREY, BC V4P 3N5**

UNIT PLANS

3



This floor plan shows a 1100 sq. ft. house with the following dimensions and layout:

- Overall Dimensions:**
 - Top: 36'-0 1/2" (10.98 m)
 - Bottom: 36'-6 1/2" (11.13 m)
 - Left: 26'-4" (8.02 m)
 - Right: 36'-0 1/2" (10.98 m)
- Room Dimensions and Labels:**
 - Master Bedroom:** 10'-7 1/2" x 11'-4 1/2" (3.24 m x 3.47 m)
 - Bedroom:** 11'-4 1/2" x 8'-0 1/2" (3.47 m x 2.45 m)
 - Living/Dining:** 17'-10" x 11'-4 1/2" (5.43 m x 3.47 m)
 - Kitchen:** 8'-0 1/2" x 3'-0" (2.45 m x 0.91 m)
 - Wash Rm.:** 5'-4" x 3'-6" (1.63 m x 1.07 m)
 - Ensuite:** 5'-4" x 3'-0" (1.63 m x 0.91 m)
 - Clos. (Closets):** Multiple closets are shown, including a large one in the Master Bedroom and a smaller one in the Bedroom.
- Other Features:**
 - Bathroom fixtures (bathtub, toilet, sink) are shown in the Wash Rm. and Ensuite.
 - Windows and doors are indicated by lines and arcs.

**GROSS FLOOR AREA - 910.50 SQFT
84.59 SQM**




Overall Dimensions:
 Total Width: 33'-11 1/2" (10.35 m)
 Total Depth: 29'-8" (9.04 m)

Room Dimensions and Features:

- Master Bedroom:** 10'-6" x 12'-4" (3.20 m x 3.76 m). Includes a large bed and a closet.
- Living/Dining:** 17'-4" x 29'-8" (5.28 m x 9.04 m). Open area for living and dining.
- Kitchen:** 3'-0" x 3'-9" (0.91 m x 1.14 m). Includes a stove, sink, and counter.
- Den:** 3'-0" x 3'-9" (0.91 m x 1.14 m). Includes a desk and chair.
- Ensuite:** 3'-4" x 10'-10" (1.02 m x 3.30 m). Includes a toilet, sink, and shower.
- Wash Rm.:** 5'-10" x 3'-5 1/2" (1.78 m x 1.06 m). Includes a toilet, sink, and shower.
- Bedroom:** 11'-4" x 11'-4" (3.45 m x 3.45 m). Includes a bed and a closet.
- Clos.:** Two closets, each 2'-5" x 2'-5" (0.74 m x 0.74 m).

Additional Dimensions:
 - Master Bedroom to Kitchen: 12'-9" (3.89 m)
 - Kitchen to Bedroom: 8'-4 1/2" (2.56 m)
 - Bedroom to Master Bedroom: 10'-4" (3.15 m)
 - Master Bedroom to Den: 3'-6" (1.07 m)
 - Den to Kitchen: 3'-0" (0.91 m)
 - Kitchen to Wash Rm.: 3'-6" (1.07 m)
 - Wash Rm. to Bedroom: 6'-0" (1.83 m)
 - Bedroom to Master Bedroom: 11'-4" (3.45 m)
 

Overall Dimensions:


- Overall Width: 34'-6" (10.52 m)
- Overall Depth: 35'-6" (10.82 m)

Room Dimensions:

- Living/Dining:** 13'-2 1/2" x 16'-3" (4.03 m x 4.96 m)
- Kitchen:** 3'-0" x 3'-0" (0.91 m x 0.91 m)
- Master Bedroom:** 11'-0" x 8'-4 1/2" (3.36 m x 2.56 m)
- Ensuite:** 3'-0" x 3'-6" (0.91 m x 1.07 m)
- Wash RM.:** 3'-0" x 3'-6" (0.92 m x 1.07 m)
- Bedroom (Top):** 10'-5 1/2" x 10'-10" (3.18 m x 3.30 m)
- Bedroom (Bottom):** 10'-5 1/2" x 10'-10" (3.18 m x 3.30 m)

Other Dimensions:

- Top Section Width: 8'-11 1/2" (2.73 m), 5'-9" (1.75 m), 34'-6" (10.52 m), 4'-1" (1.24 m), 10'-4 1/2" (3.16 m)
- Left Section Depth: 10'-6" (3.20 m), 2'-5" (0.74 m), 7'-7" (2.31 m), 3'-10" (1.17 m), 4'-0" (1.22 m), 7'-2" (2.19 m)
- Right Section Depth: 16'-3" (4.96 m), 8'-4 1/2" (2.56 m), 35'-8" (10.87 m)

 

3	UNIT PLAN - S
A 228	$1/4" = 1'-0"$

NOTES:

4	KEY PLAN - 8
A 228	1" = 100'-0"

2023-12-19	B	DP SUBMISSION
2023-09-18	A	PRELIMINARY DRAWINGS
	REVISION	

df
ARCHITECTURE
inc.

350-10851 SHELLBRIDGE WAY
RICHMOND, BRITISH COLUMBIA
CANADA V6X 2W9
T (604)284-5194 F (604)284-5131
info@dfarchitecture.ca

PROJECT:
**PROPOSED RESIDENTIAL
DEVELOPMENT**

**20326,20350 - 72 AVENUE,
LANGLEY, B.C.**

CLIENT:

**1283583 BC LTD. 14415 33A
AVE SURREY, BC V4P 3N5**

COPYRIGHT RESERVED. THIS PLAN AND DESIGN ARE, AND AT ALL TIMES REMAIN THE EXCLUSIVE PROPERTY OF DF ARCHITECTURE INC. AND CANNOT BE USED OR REPRODUCED WITHOUT THE ARCHITECT'S WRITTEN CONSENT.

DRAWN: NS	
CHECKED: NN	
SCALE: As indicated	
JOB NO. LAN- 010B	
DATE: MAY 2020	
SHEET TITLE:	

SHEET TITLE:

UNIT PLANS

DRAWING
No.

A 228

B



2	South Elevation
A 300	$3/32^{\circ} = 1^{\circ} 0^{\circ}$

1. SMOOTH FINISH HARDIE PANEL FRY
REGLET REVEAL SYSTEM
COLOR TO MATCH: OLYMPUS WHITE
SW 6253 - REVEAL COLOR MATCHED
 2. SMOOTH FINISH HARDIE SHIPLAP
SIDING COLOR TO MATCH OLYMPUS
WHITE SW 6253
 3. SMOOTH FINISH HARDIE PANEL FRY
REGLET REVEAL SYSTEM
COLOR TO MATCH: INKSWELL SW 6992
REVEAL COLOR MATCHED
 4. WOODTONE RUSTICSERIES LAP
SIDING: WINCHESTER BROWN
 5. SOLID CORE WOOD DOORS: PAINTED
TO MATCH COLOR: GRAYS HARBOR
SW 6236
 6. SLIDING DOOR SYSTEM COLOR:
(TRANSPARENT), COLOR : STANDARD
BLACK
 7. PAINTED VINYL WINDOWS COLOR :
STANDARD BLACK
 8. WINDOW WALL SYSTEM COLOR:
(TRANSPARENT), MULLION COLOR TO
MATCH BM 1603 GRAPHITE OR
EQUIVALENT
 9. POWDER COATED ALUMINIUM
RAILING COLOR : STANDARD BLACK
GLASS (TRANSPARENT) COLOR
 10. ALUMINIUM COVERED COLUMN TO
MATCH COLOR: OLYMPUS WHITE
SW 6253
 11. PRIVACY SCREEN- TINTED GLASS AND
STANDARD BLACK ALUMINIUM
MULLION
 12. FLASHINGS
COLOR TO MATCH: WINCHESTER
BROWN
 13. ARCHITECTURAL FINISH CONCRETE
 14. GLASS AWINING WOOD CANOPY
FRAME COLOR TO MATCH:
WINCHESTER BROWN
 15. GLUE LAM BEAM COLOR TO MATCH:
WINCHESTER BROWN

2023-12-19	B	DP SUBMISSION	
2023-09-18	A	PRELIMINARY DRAWINGS	
	REVISION		

350-10851 SHELLBRIDGE WAY
RICHMOND, BRITISH COLUMBIA
CANADA V6X 2W9
T (604)284-5194 F (604)284-5131
info@dfarchitecture.ca

**20326,20350 - 72 AVENUE,
LANGLEY, B.C.**

CLIENT

**1283583 BC LTD. 14415 33A
AVE SURREY, BC V4P 3N5**

COPYRIGHT RESERVED. THIS PLAN AND DESIGN ARE, AND AT ALL TIMES REMAIN THE EXCLUSIVE PROPERTY OF DF ARCHITECTURE INC. AND CANNOT BE USED OR REPRODUCED WITHOUT THE ARCHITECT'S WRITTEN CONSENT.

DRAWN: NS

CHECKED: N

SCALE: 3/32" = 1'-0"

JOB NO.: LAN- 010E

DATE: MAY 2020

SHEET TITLE

ELEVATIONS

DRAWING
No.

A 300

B



1 West Elevation
A 301 3/32" = 1'-0"



2 East Elevation
A 301 3/32" = 1'-0"

SCHEDULE OF FINISHES

- SMOOTH FINISH HARDIE PANEL FRY REGLET REVEAL SYSTEM
COLOR TO MATCH: OLYMPUS WHITE SW 6253 - REVEAL COLOR MATCHED
- SMOOTH FINISH HARDIE SHIPLAP SIDING COLOR TO MATCH OLYMPUS WHITE SW 6253
- SMOOTH FINISH HARDIE PANEL FRY REGLET REVEAL SYSTEM
COLOR TO MATCH: INKWELL SW 6992 - REVEAL COLOR MATCHED
- WOODTONE RUSTICSERIES LAP SIDING: WINCHESTER BROWN
- SOLID CORE WOOD DOORS PAINTED TO MATCH COLOR: GRAYS HARBOR SW 6236
- SLIDING DOOR SYSTEM COLOR: (TRANSPARENT), COLOR : STANDARD BLACK
- PAINTED VINYL WINDOWS COLOR : STANDARD BLACK
- WINDOW WALL SYSTEM COLOR: (TRANSPARENT), MULLION COLOR TO MATCH BM 1603 GRAPHITE OR EQUIVALENT
- POWDER COATED ALUMINIUM RAILING COLOR : STANDARD BLACK GLASS (TRANSPARENT) COLOR
- ALUMINIUM COVERED COLUMN TO MATCH COLOR: OLYMPUS WHITE SW 6253
- PRIVACY SCREEN- TINTED GLASS AND STANDARD BLACK ALUMINIUM MULLION
- FLASHINGS COLOR TO MATCH: WINCHESTER BROWN
- ARCHITECTURAL FINISH CONCRETE
- GLASS AWINING WOOD CANOPY FRAME COLOR TO MATCH: WINCHESTER BROWN
- GLUE LAM BEAM COLOR TO MATCH: WINCHESTER BROWN

NOTES:

REVISION		
2023-12-19	B	DP SUBMISSION
2023-09-18	A	PRELIMINARY DRAWINGS

df
ARCHITECTURE
inc.

350-10851 SHELLBRIDGE WAY
RICHMOND, BRITISH COLUMBIA
CANADA V6X 2W9
T (604)284-5194 F (604)284-5131
info@dfarchitecture.ca

PROJECT:
**PROPOSED RESIDENTIAL
DEVELOPMENT**

**20326,20350 - 72 AVENUE,
LANGLEY, B.C.**

CLIENT:
**1283583 BC LTD. 14415 33A
AVE SURREY, BC V4P 3N5**

COPYRIGHT RESERVED. THIS PLAN AND DESIGN ARE, AND AT ALL TIMES REMAIN THE EXCLUSIVE PROPERTY OF: DF ARCHITECTURE INC. AND CANNOT BE USED OR REPRODUCED WITHOUT THE ARCHITECT'S WRITTEN CONSENT.

DRAWN: NS

CHECKED: NN

SCALE: 3/32" = 1'-0"

JOB NO. LAN- 010B

DATE: MAY 2020

SHEET TITLE:


ELEVATIONS

DRAWING
No.

A 301

B

NOTES:

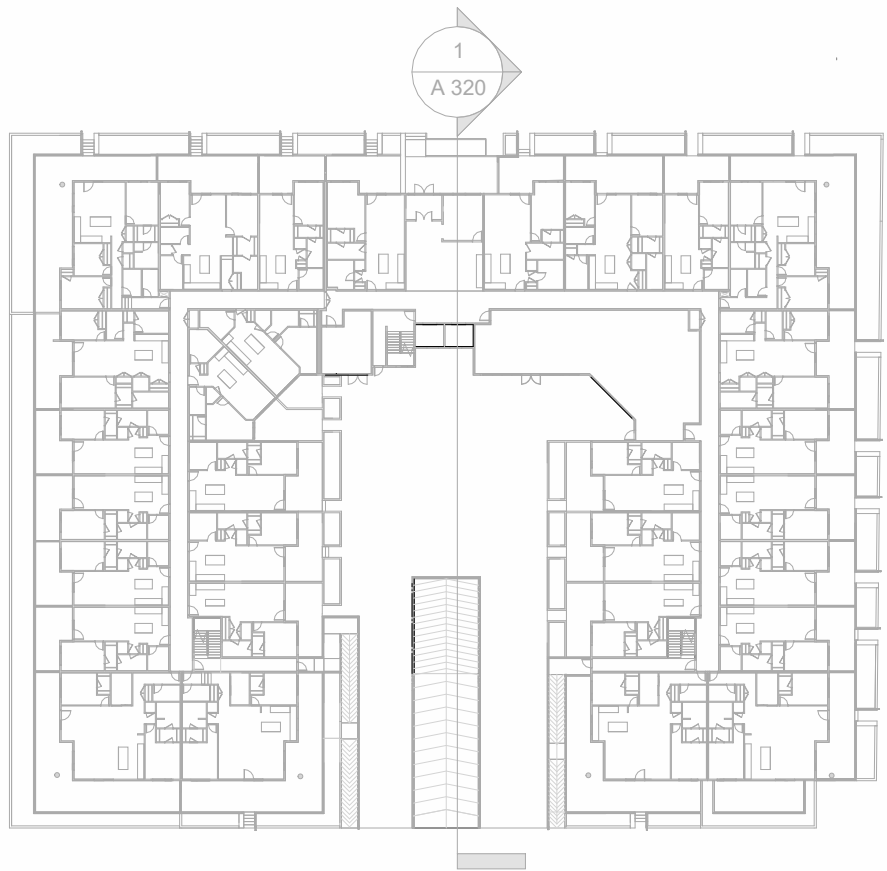

2 K Plan - SECTION 01
A 320 1" = 60'-0"

REVISION		
2023-12-19	B	DP SUBMISSION
2023-09-18	A	PRELIMINARY DRAWINGS

df
ARCHITECTURE inc.

350-10851 SHELLBRIDGE WAY
RICHMOND, BRITISH COLUMBIA
CANADA V6X 2W9
T (604)284-5194 F (604)284-5131
info@dfarchitecture.ca

PROJECT:
**PROPOSED RESIDENTIAL
DEVELOPMENT**

**20326,20350 - 72 AVENUE,
LANGLEY, B.C.**

CLIENT:


**1283583 BC LTD. 14415 33A
AVE SURREY, BC V4P 3N5**

COPYRIGHT RESERVED. THIS PLAN AND DESIGN ARE, AND AT ALL TIMES REMAIN THE EXCLUSIVE PROPERTY OF DF ARCHITECTURE INC. AND CANNOT BE USED OR REPRODUCED WITHOUT THE ARCHITECT'S WRITTEN CONSENT.

DRAWN: NS
CHECKED: NN
SCALE: As indicated
JOB NO.: LAN- 010B
DATE: MAY 2020
SHEET TITLE:


BUILDING SECTIONS

DRAWING No.	
A 320	B

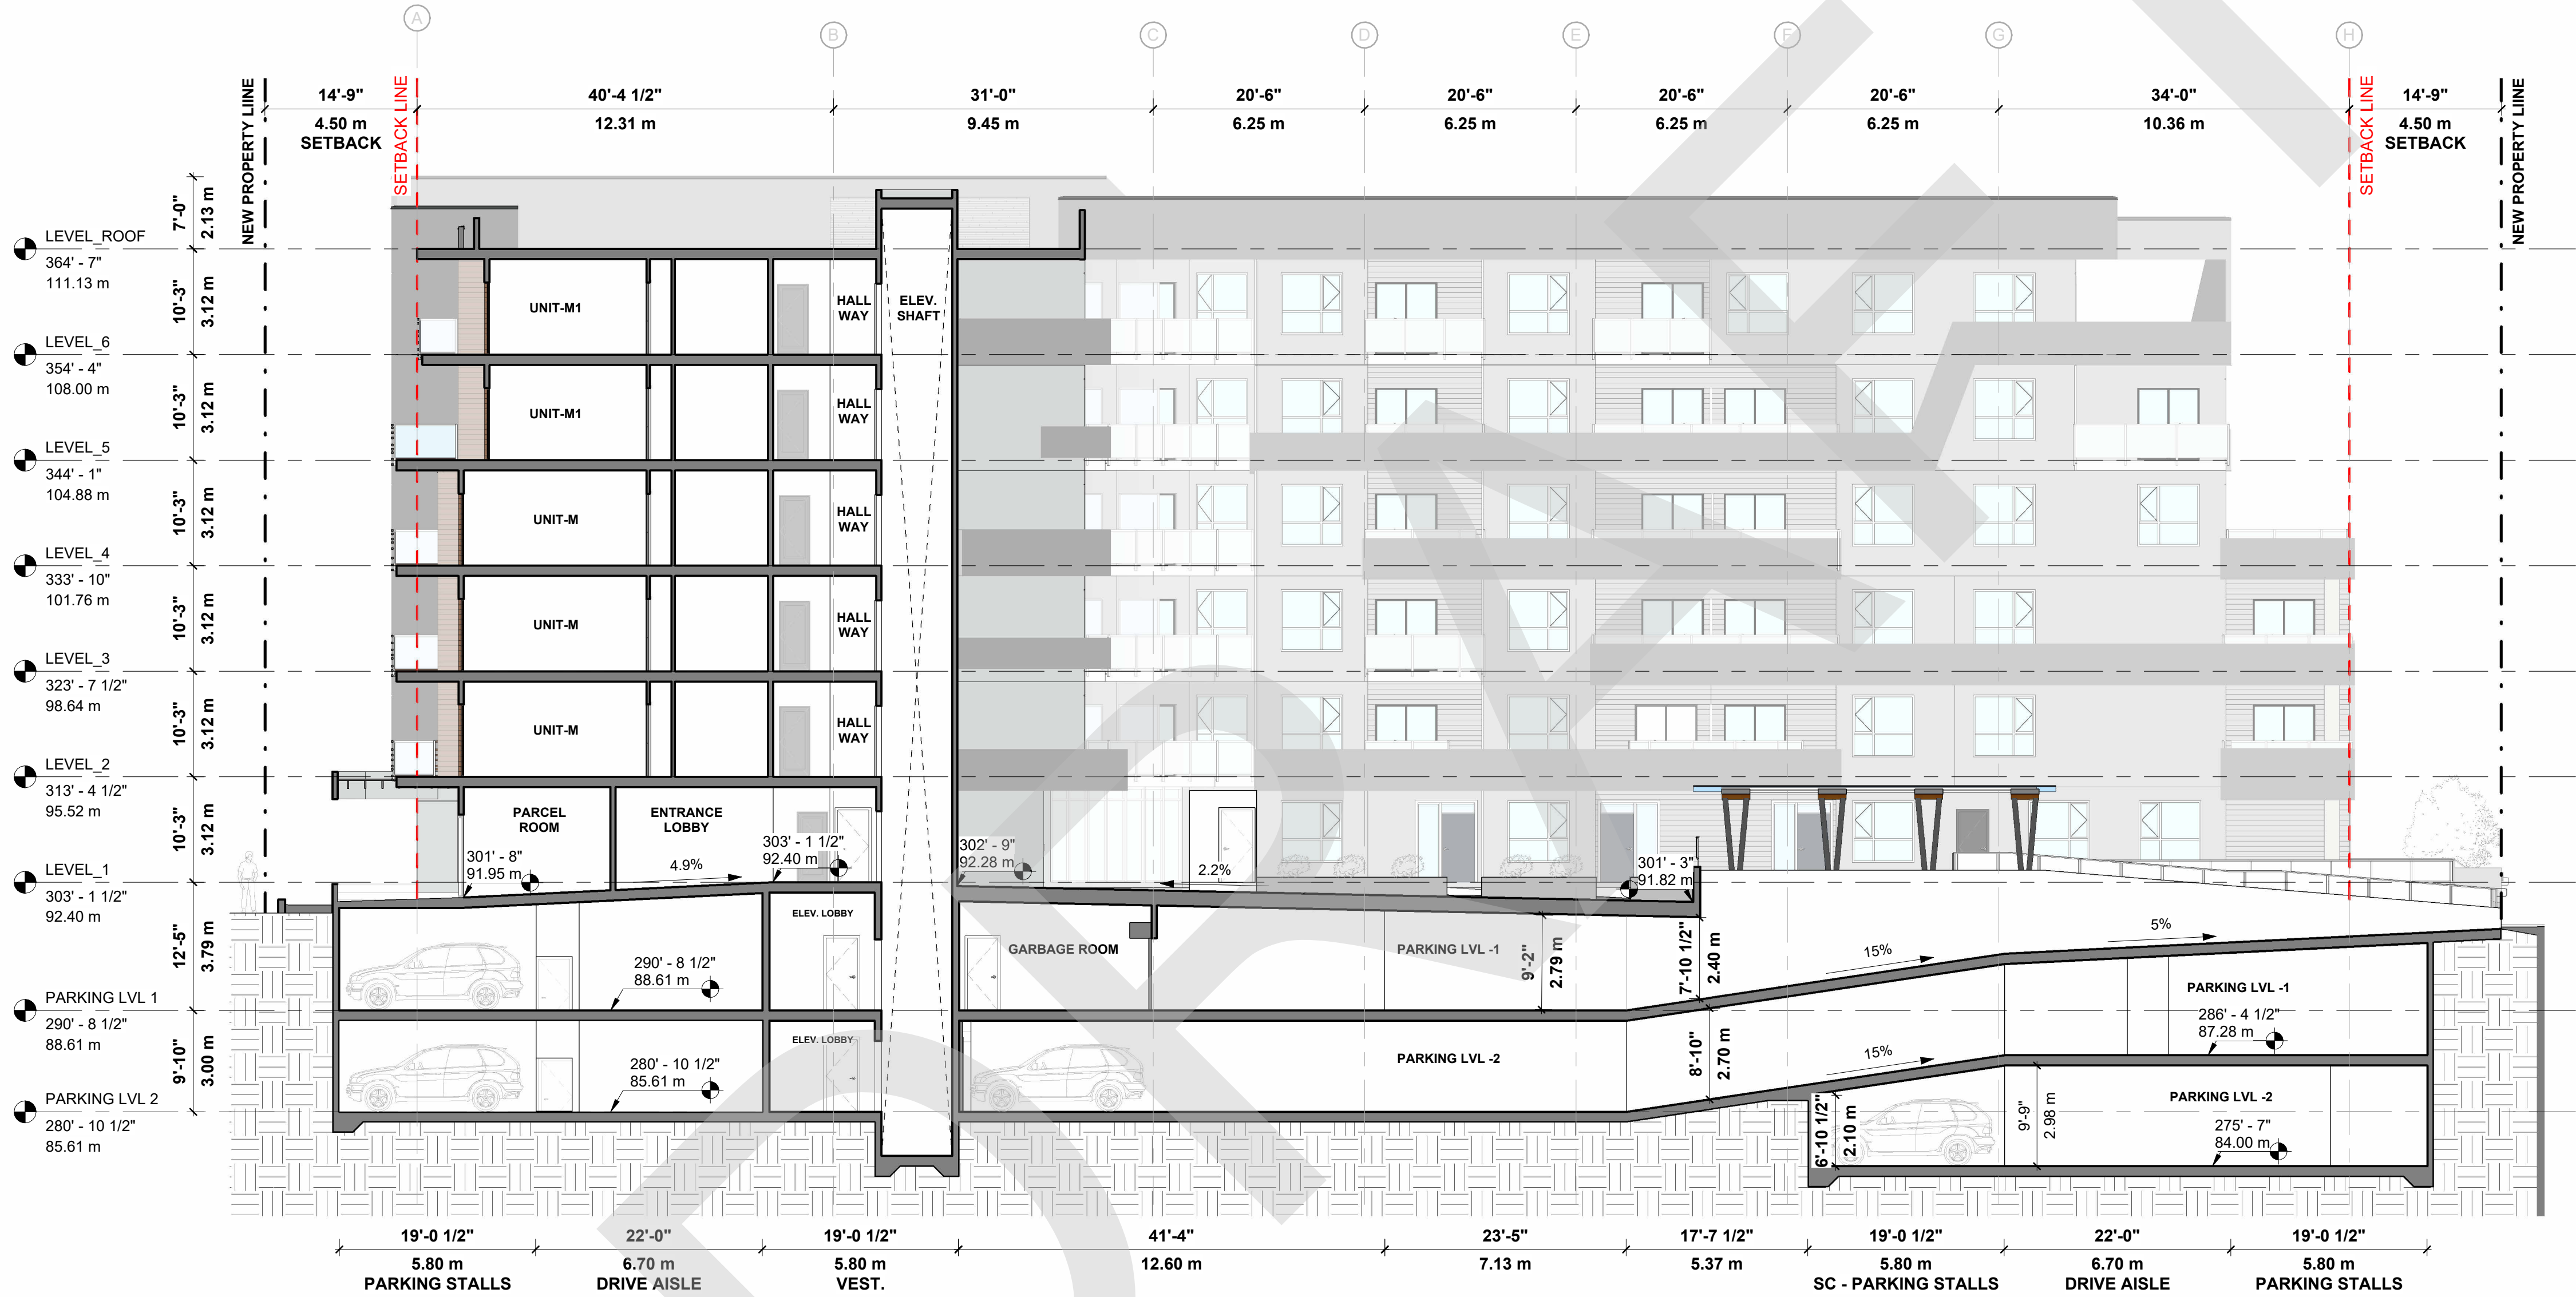

1 CROSS SECTION - 1
A 320 3/32" = 1'-0"

NOTES:

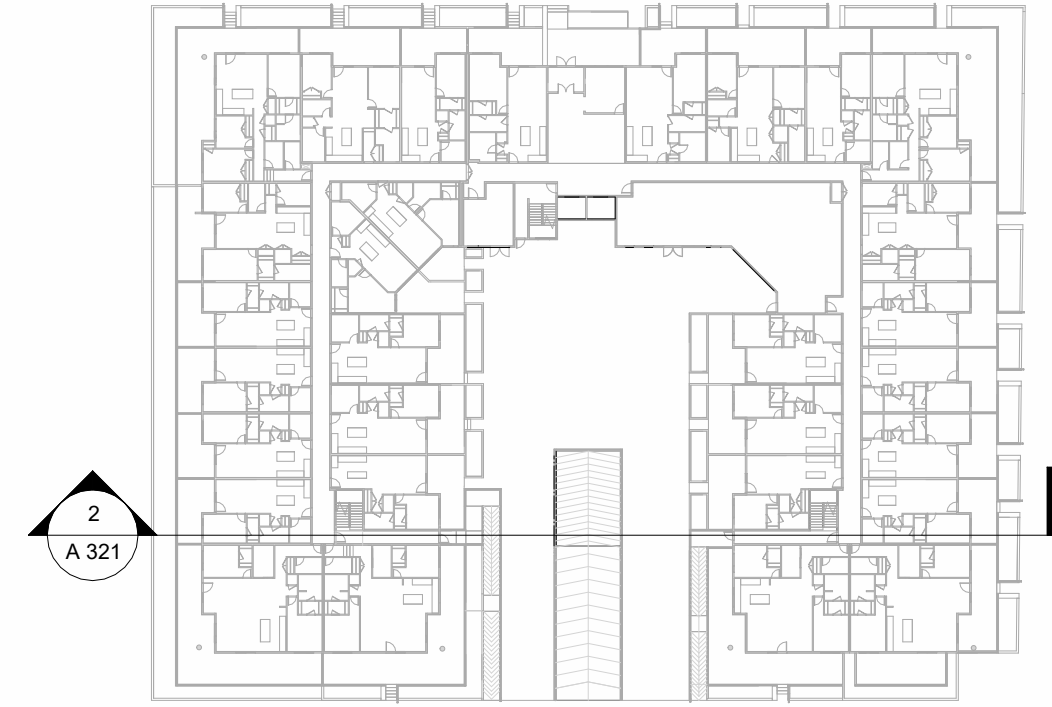

1 **K Plan - SECTION 02**
A 321 **1" = 60'-0"**

2023-12-19	B	DP SUBMISSION
2023-09-18	A	PRELIMINARY DRAWINGS
	REVISION	



350-10851 SHELLBRIDGE WAY
RICHMOND, BRITISH COLUMBIA
CANADA V6X 2W9
T (604)284-5194 F (604)284-5131
info@dfarchitecture.ca

PROJECT:
**PROPOSED RESIDENTIAL
DEVELOPMENT**

**20326,20350 - 72 AVENUE,
LANGLEY, B.C.**

CLIENT:

**1283583 BC LTD. 14415 33A
AVE SURREY, BC V4P 3N5**

COPYRIGHT RESERVED. THIS PLAN AND DESIGN ARE, AND AT ALL TIMES REMAIN THE EXCLUSIVE PROPERTY OF DF ARCHITECTURE INC. AND CANNOT BE USED OR REPRODUCED WITHOUT THE ARCHITECT'S WRITTEN CONSENT.

DRAWN: NS	
CHECKED: NN	
SCALE: As indicated	
JOB NO.: LAN- 010B	
DATE: MAY 2020	

SHEET TITLE:

BUILDING SECTIONS

DRAWING
No.

A 321

B

2	CROSS SECTION - 2
A 321	3/32" = 1'-0"

DRAWING
No.

A 321

B

NOTES:



2023-12-19	B	DP SUBMISSION
2023-09-18	A	PRELIMINARY DRAWINGS
	REVISION	



350-10851 SHELLBRIDGE WAY
RICHMOND, BRITISH COLUMBIA
CANADA V6X 2W9
T (604)284-5194 F (604)284-5131
info@dfarchitecture.ca

PROJECT:
**PROPOSED RESIDENTIAL
DEVELOPMENT**

**20326,20350 - 72 AVENUE,
LANGLEY, B.C.**

CLIENT:

**1283583 BC LTD. 14415 33A
AVE SURREY, BC V4P 3N5**

COPYRIGHT RESERVED. THIS PLAN AND DESIGN ARE, AND AT ALL TIMES REMAIN THE EXCLUSIVE PROPERTY OF DF ARCHITECTURE INC. AND CANNOT BE USED OR REPRODUCED WITHOUT THE ARCHITECT'S WRITTEN CONSENT.

DRAWN: NS	
CHECKED: NN	
SCALE:	
JOB NO.: LAN- 010B	
DATE: MAY 2020	

SHEET TITLE:

3D VIEWS

DRAWING No.	A 350	B
----------------	--------------	----------



2023-12-19	B	DP SUBMISSION
2023-09-18	A	PRELIMINARY DRAWINGS
	REVISION	

df
ARCHITECTURE
inc.

350-10851 SHELLBRIDGE WAY
RICHMOND, BRITISH COLUMBIA
CANADA V6X 2W9
T (604)284-5194 F (604)284-5131
info@dfarchitecture.ca

PROJECT:
**PROPOSED RESIDENTIAL
DEVELOPMENT**

**20326,20350 - 72 AVENUE,
LANGLEY, B.C.**

CLIENT:

**1283583 BC LTD. 14415 33A
AVE SURREY, BC V4P 3N5**

COPYRIGHT RESERVED. THIS PLAN AND DESIGN ARE, AND AT ALL TIMES REMAIN THE EXCLUSIVE PROPERTY OF DF ARCHITECTURE INC. AND CANNOT BE USED OR REPRODUCED WITHOUT THE ARCHITECT'S WRITTEN CONSENT.



DRAWN: NS	
CHECKED: NN	
SCALE:	
JOB NO.: LAN- 010B	
DATE: MAY 2020	

SHEET TITLE:

3D VIEWS

DRAWING No.	A 351
	B

NOTES:

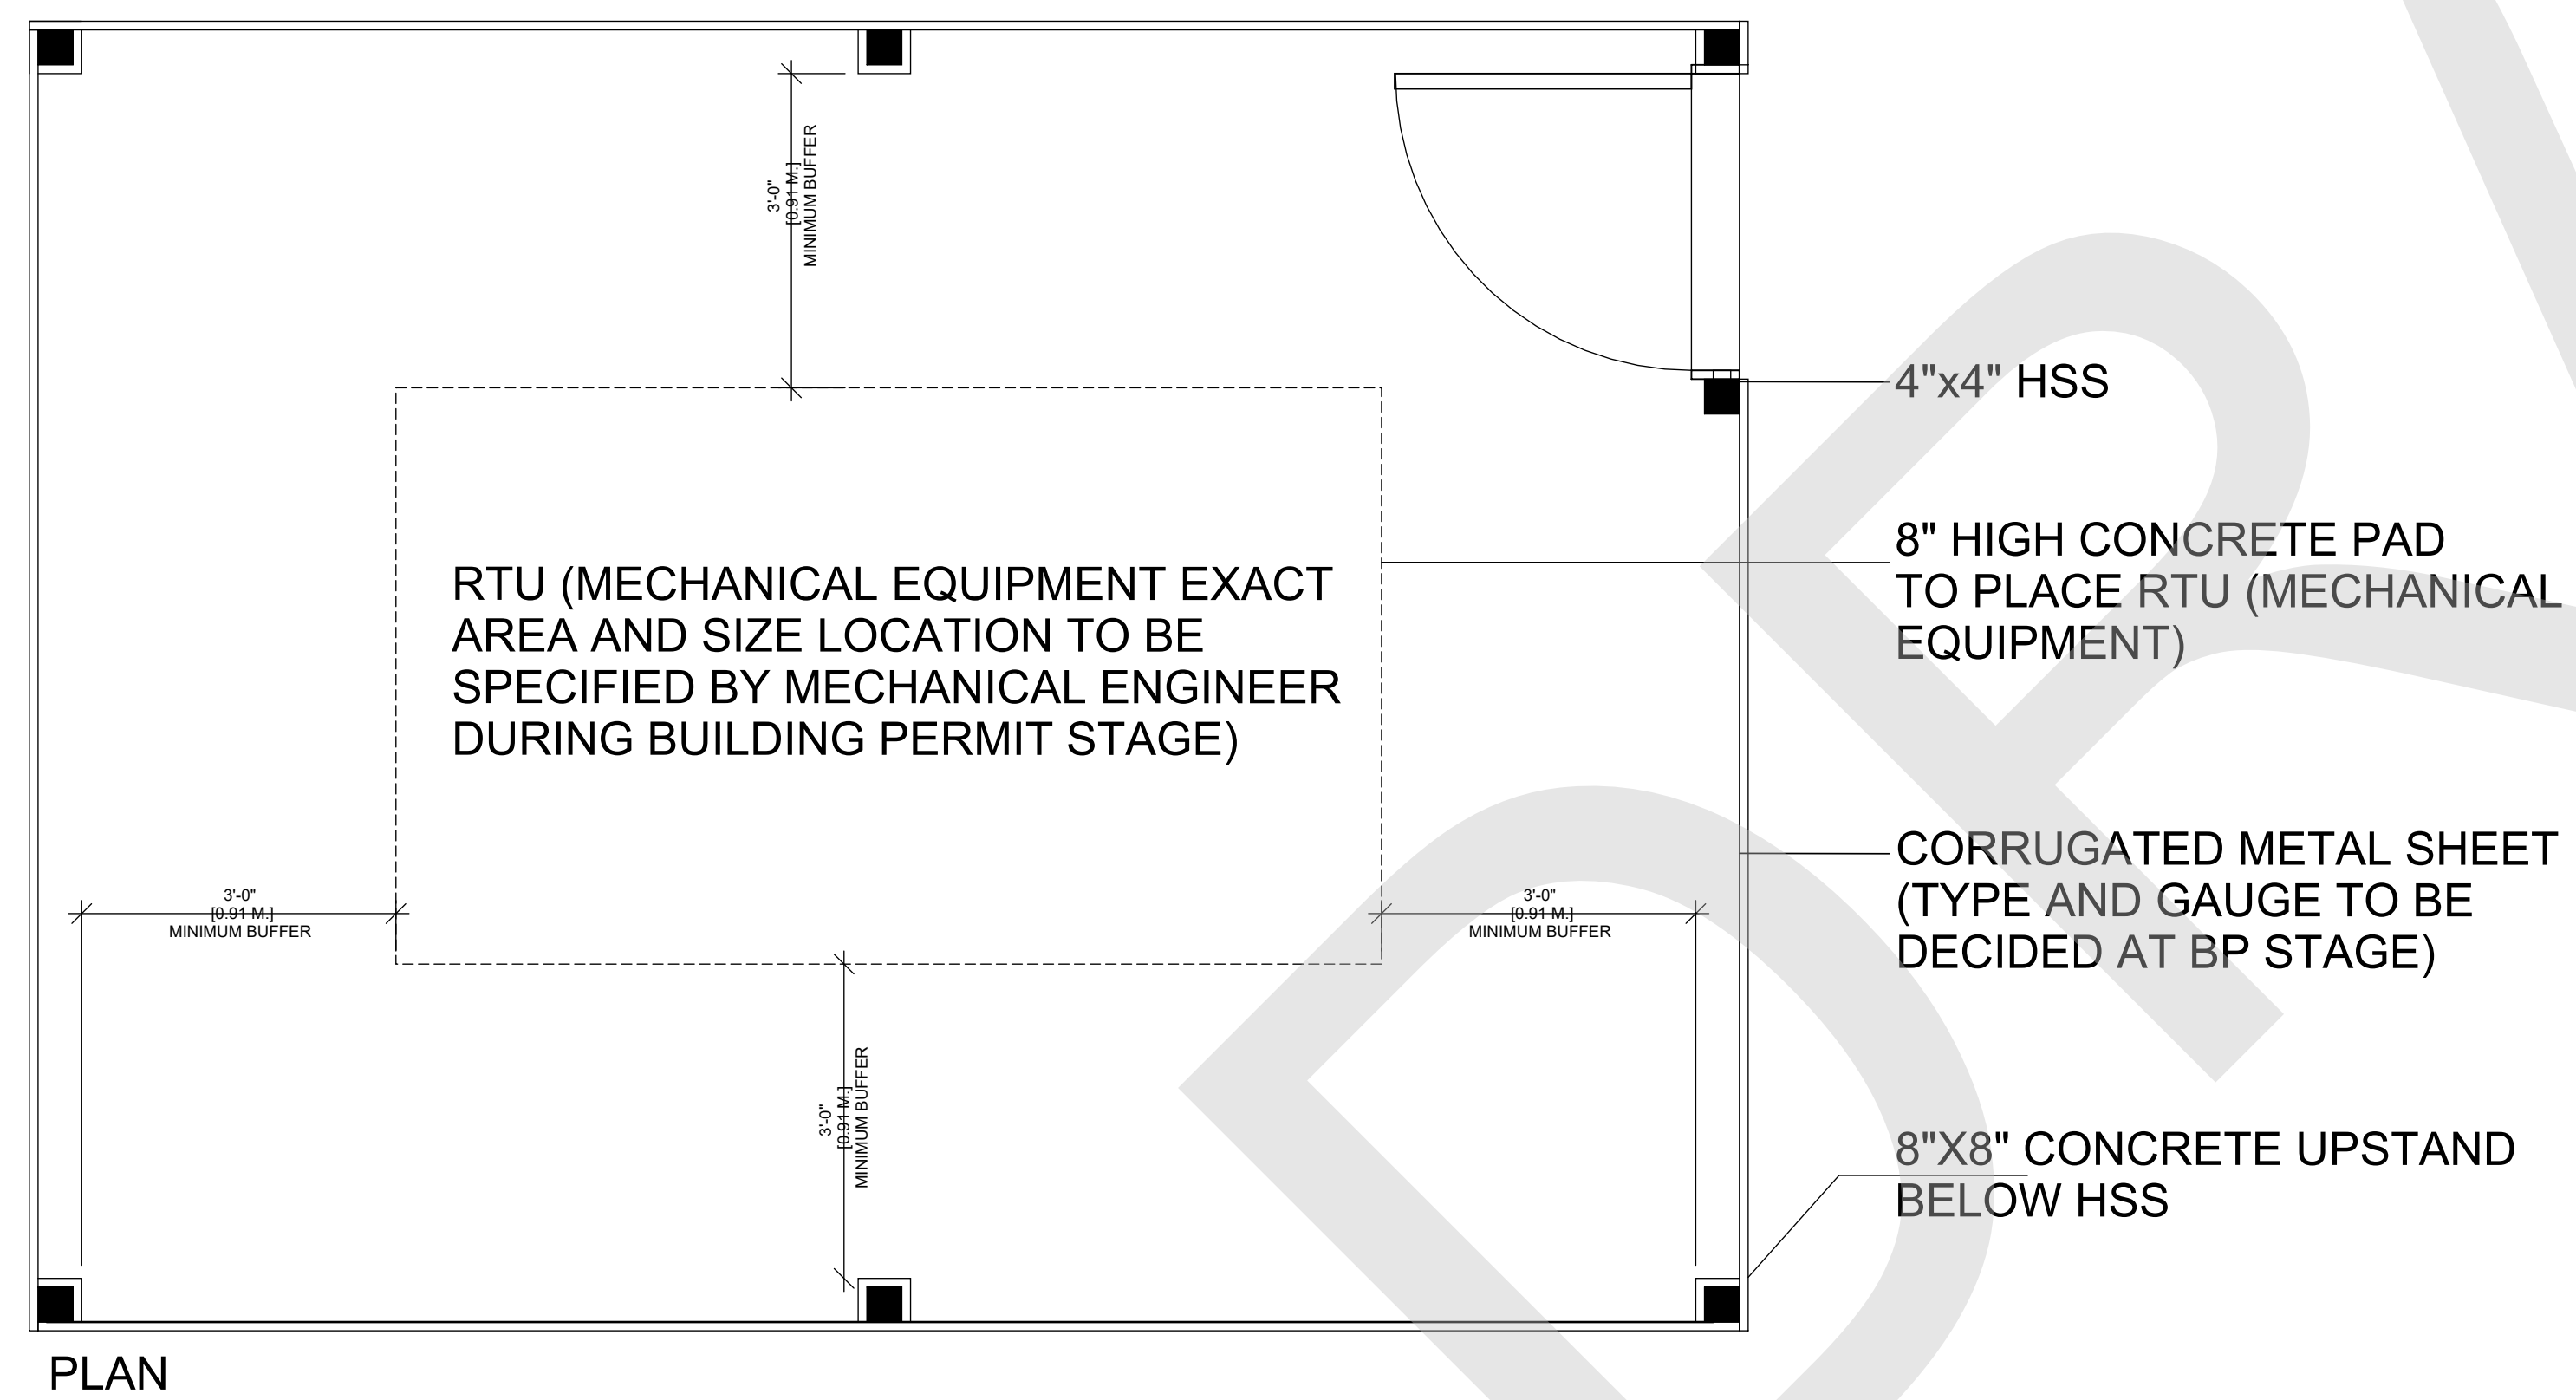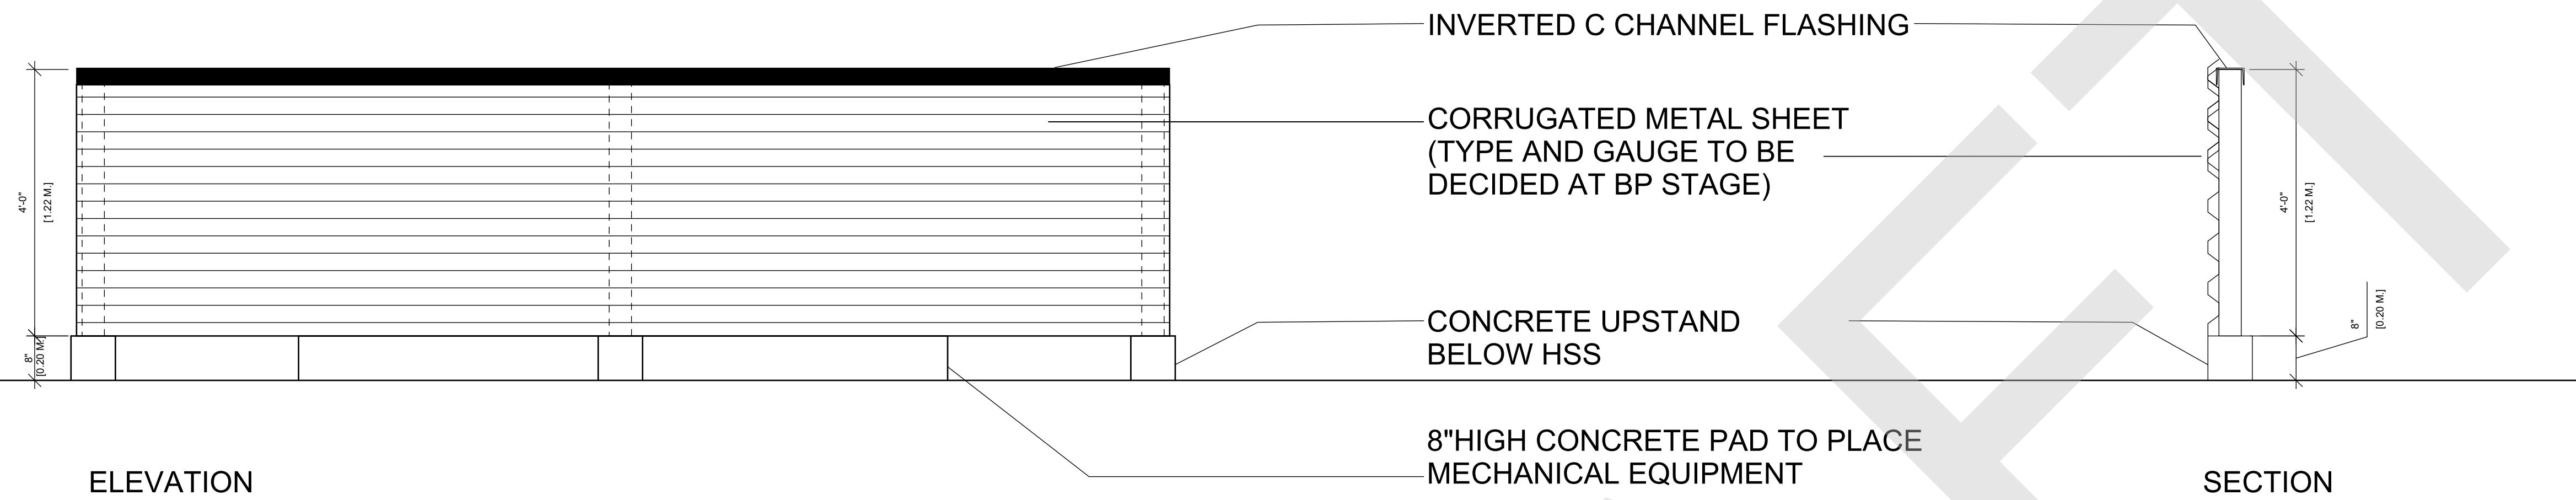

REFERENCE IMAGE

[illegible]

df
ARCHITECTURE
inc.

350-10851 SHELLBRIDGE WAY
RICHMOND, BRITISH COLUMBIA
CANADA V6X 2W9
T (604)284-5194 F (604)284-5131
info@dfarchitecture.ca

PROJECT:
**PROPOSED RESIDENTIAL
DEVELOPMENT**

**20326,20350 - 72 AVENUE,
LANGLEY, B.C.**

CLIENT:

**1283583 BC LTD. 14415 33A
AVE SURREY, BC V4P 3N5**

COPYRIGHT RESERVED. THIS PLAN AND DESIGN ARE, AND AT ALL TIMES REMAIN THE EXCLUSIVE PROPERTY OF DF ARCHITECTURE INC. AND CANNOT BE USED OR REPRODUCED WITHOUT THE ARCHITECT'S WRITTEN CONSENT.

DRAWN: NS	
CHECKED: NN	
SCALE:	
JOB NO.: LAN-010B	
DATE: MAY 2020	

SHEET TITLE:

RTU SCREENING & PRIVACY SCREEN DETAILS

DRAWING
No.

A 501