

DRAWING ISSUES

1	Issued for HAP	2025-05-14
2	Issued for HAP	2025-07-04

CLIENT

PROJECT

COMMUNITY HALL -
ADDITION & RAMP
UPGRADE

Fort Langley Community Hall 9167 Glover Road,
Langley BC V1M 2R9

DISCLAIMER

THESE DRAWINGS AND SPECIFICATIONS, AS INSTRUMENTS OF SERVICE, ARE AND SHALL REMAIN THE PROPERTY OF RATIO ARCHITECTURE, INTERIOR DESIGN + PLANNING INC. (RATIO) AND MAY NOT BE REPRODUCED WITHOUT SAID FIRM'S PERMISSION. ALL INFORMATION SHOWN ON DRAWINGS IS FOR USE IN THIS SPECIFIC PROJECT ONLY AND SHALL NOT BE USED OTHERWISE WITHOUT WRITTEN PERMISSION FROM RATIO. CONTRACTORS SHALL VERIFY AND BE RESPONSIBLE FOR ALL DIMENSIONS RELATED TO THE PROJECT AND SHALL INFORM RATIO OF ANY DISCREPANCIES AND VARIATIONS. DO NOT SCALE DRAWINGS.

SEAL

NOT FOR CONSTRUCTION

RATIO

ARCHITECTURE,
INTERIOR DESIGN,
PLANNING.

SUITE 300
1111 MELVILLE STREET
VANCOUVER, BC
V6E 3V6
604 682 6881
THINKRATIO.COM

SHEET TITLE

COVER SHEET

JOB NO.	2340
SCALE	12" = 1'-0"
DRAWN BY	SH
CHECKED BY	SH

A-0

2

COMMUNITY HALL - ADDITION & RAMP UPGRADE




DRAWING LIST

- A-0 COVER SHEET
- A-1 SITE PLAN
- A-2 SITE PLAN ENLARGED
- A-3 ELEVATIONS



CIVIC ADDRESS:
FORT LANGLEY COMMUNITY HALL 9167 GLOVER ROAD, LANGLEY BC V1M 2R9



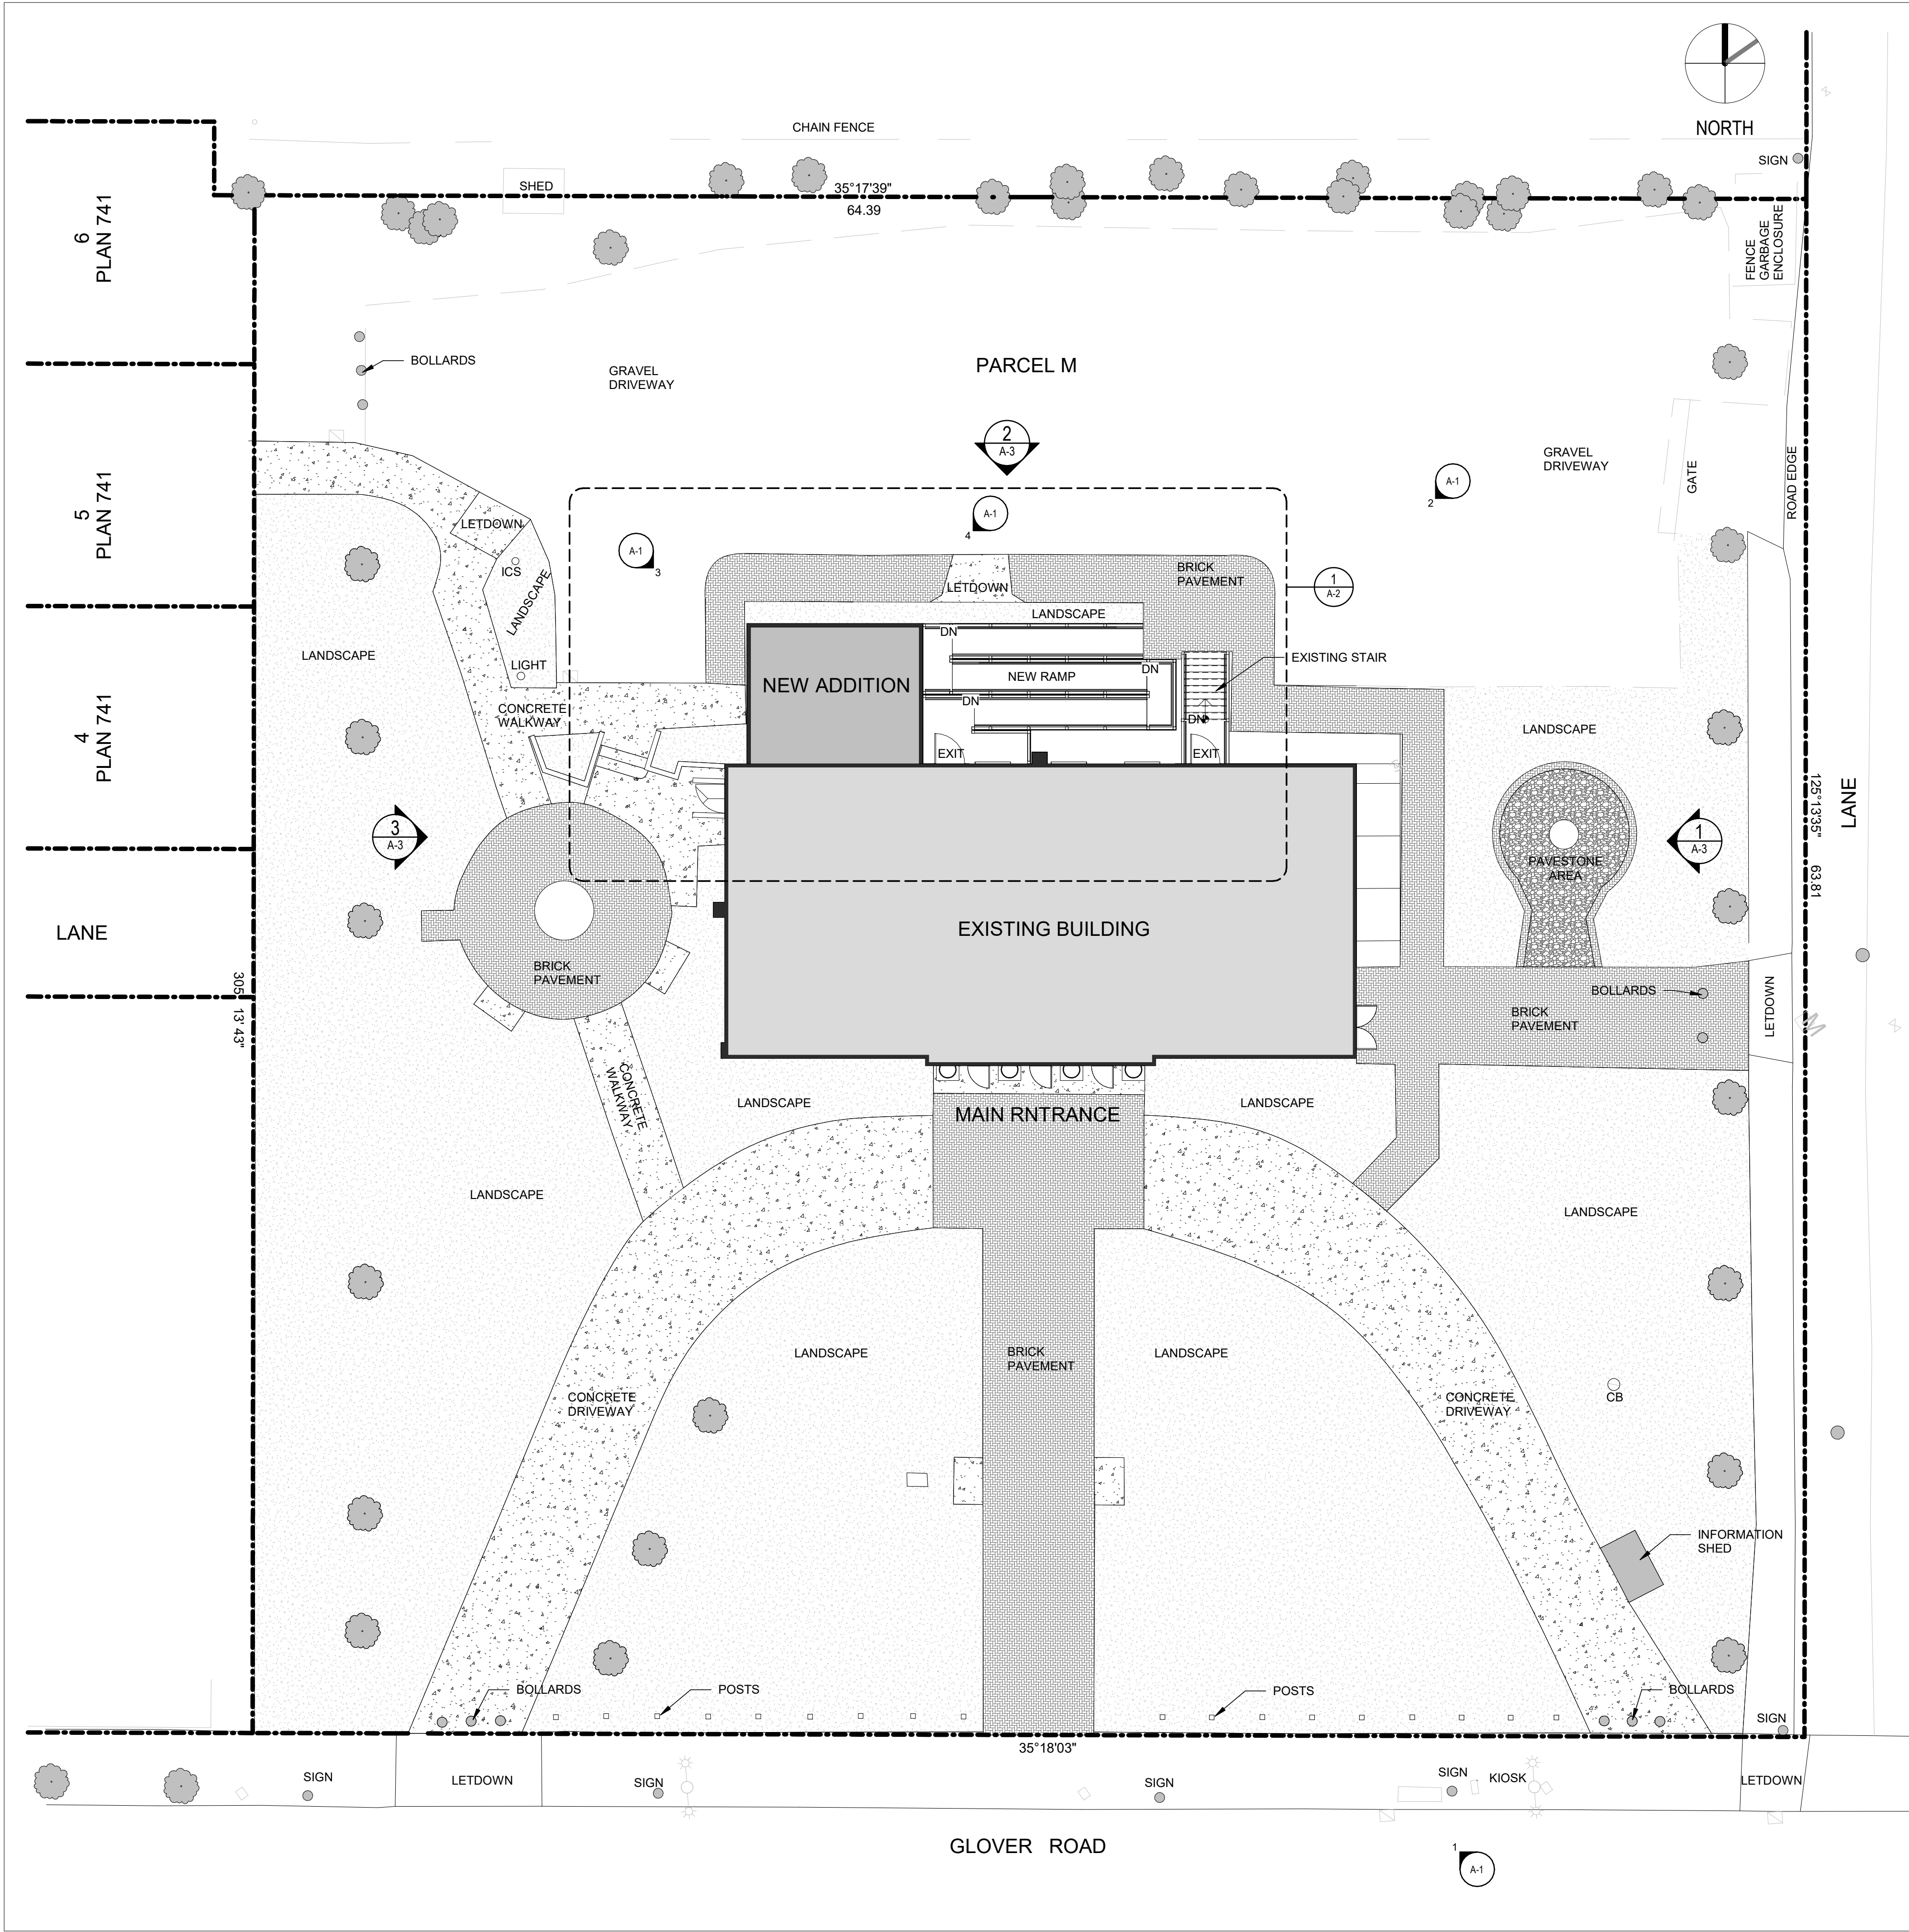

1 FRONT VIEW



2 PHOTO - REAR VIEW



4 PHOTO - EXISTING TREE



3 PHOTO - ADDITION LOCATION

Issued for HAP

DRAWING ISSUES

1	Issued for HAP	2025-05-14
2	Issued for HAP	2025-07-04

CLIENT

PROJECT

COMMUNITY HALL -
ADDITION & RAMP
UPGRADE

Fort Langley Community Hall 9167 Glover Road,
Langley BC V1M 2R9

DISCLAIMER

THESE DRAWINGS AND SPECIFICATIONS, AS INSTRUMENTS OF
SERVICE, ARE AND SHALL REMAIN THE PROPERTY OF RATIO
ARCHITECTURE, INTERIOR DESIGN + PLANNING INC. (RATIO)
AND MAY NOT BE REPRODUCED WITHOUT SAID FIRM'S
PERMISSION. ALL INFORMATION SHOWN ON DRAWINGS IS FOR
USE IN THIS SPECIFIC PROJECT ONLY AND SHALL NOT BE USED
OTHERWISE WITHOUT WRITTEN PERMISSION FROM RATIO.
CONTRACTORS SHALL VERIFY AND BE RESPONSIBLE FOR ALL
DIMENSIONS RELATED TO THE PROJECT AND SHALL INFORM
RATIO OF ANY DISCREPANCIES AND VARIATIONS. DO NOT
SCALE DRAWINGS.

SEAL

NOT FOR CONSTRUCTION

RATIO

ARCHITECTURE,
INTERIOR DESIGN,
PLANNING.

SUITE 300
1111 MELVILLE STREET
VANCOUVER BC
V6E 3V6
604 682 6881
THINKRATIO.COM

SHEET TITLE

SITE PLAN

JOB NO.	2340
SCALE	As indicated
DRAWN BY	SH
CHECKED BY	SH

A-1

2

DRAWING ISSUES

1	Issued for HAP	2025-05-14
2	Issued for HAP	2025-07-04

CLIENT

PROJECT

COMMUNITY HALL -
ADDITION & RAMP
UPGRADE
Fort Langley Community Hall 9167 Glover Road,
Langley BC V1M 2R9

DISCLAIMER

THESE DRAWINGS AND SPECIFICATIONS, AS INSTRUMENTS OF SERVICE, ARE AND SHALL REMAIN THE PROPERTY OF RATIO ARCHITECTURE, INTERIOR DESIGN + PLANNING INC. (RATIO) AND MAY NOT BE REPRODUCED WITHOUT SAID FIRM'S PERMISSION. ALL INFORMATION SHOWN ON DRAWINGS IS FOR USE IN THIS SPECIFIC PROJECT ONLY AND SHALL NOT BE USED OTHERWISE WITHOUT WRITTEN PERMISSION FROM RATIO. CONTRACTORS SHALL VERIFY AND BE RESPONSIBLE FOR ALL DIMENSIONS RELATED TO THE PROJECT AND SHALL INFORM RATIO OF ANY DISCREPANCIES AND VARIATIONS. DO NOT SCALE DRAWINGS.

SEAL

NOT FOR CONSTRUCTION

RATIO
ARCHITECTURE,
INTERIOR DESIGN,
PLANNING.
SUITE 300
1111 MELVILLE STREET
VANCOUVER BC
V6E 3V6
604 682 6881
THINKRATIO.COM


SHEET TITLE

SITE PLAN ENLARGED


JOB NO.	2340
SCALE	1 : 50
DRAWN BY	SH
CHECKED BY	SH

A-2

2

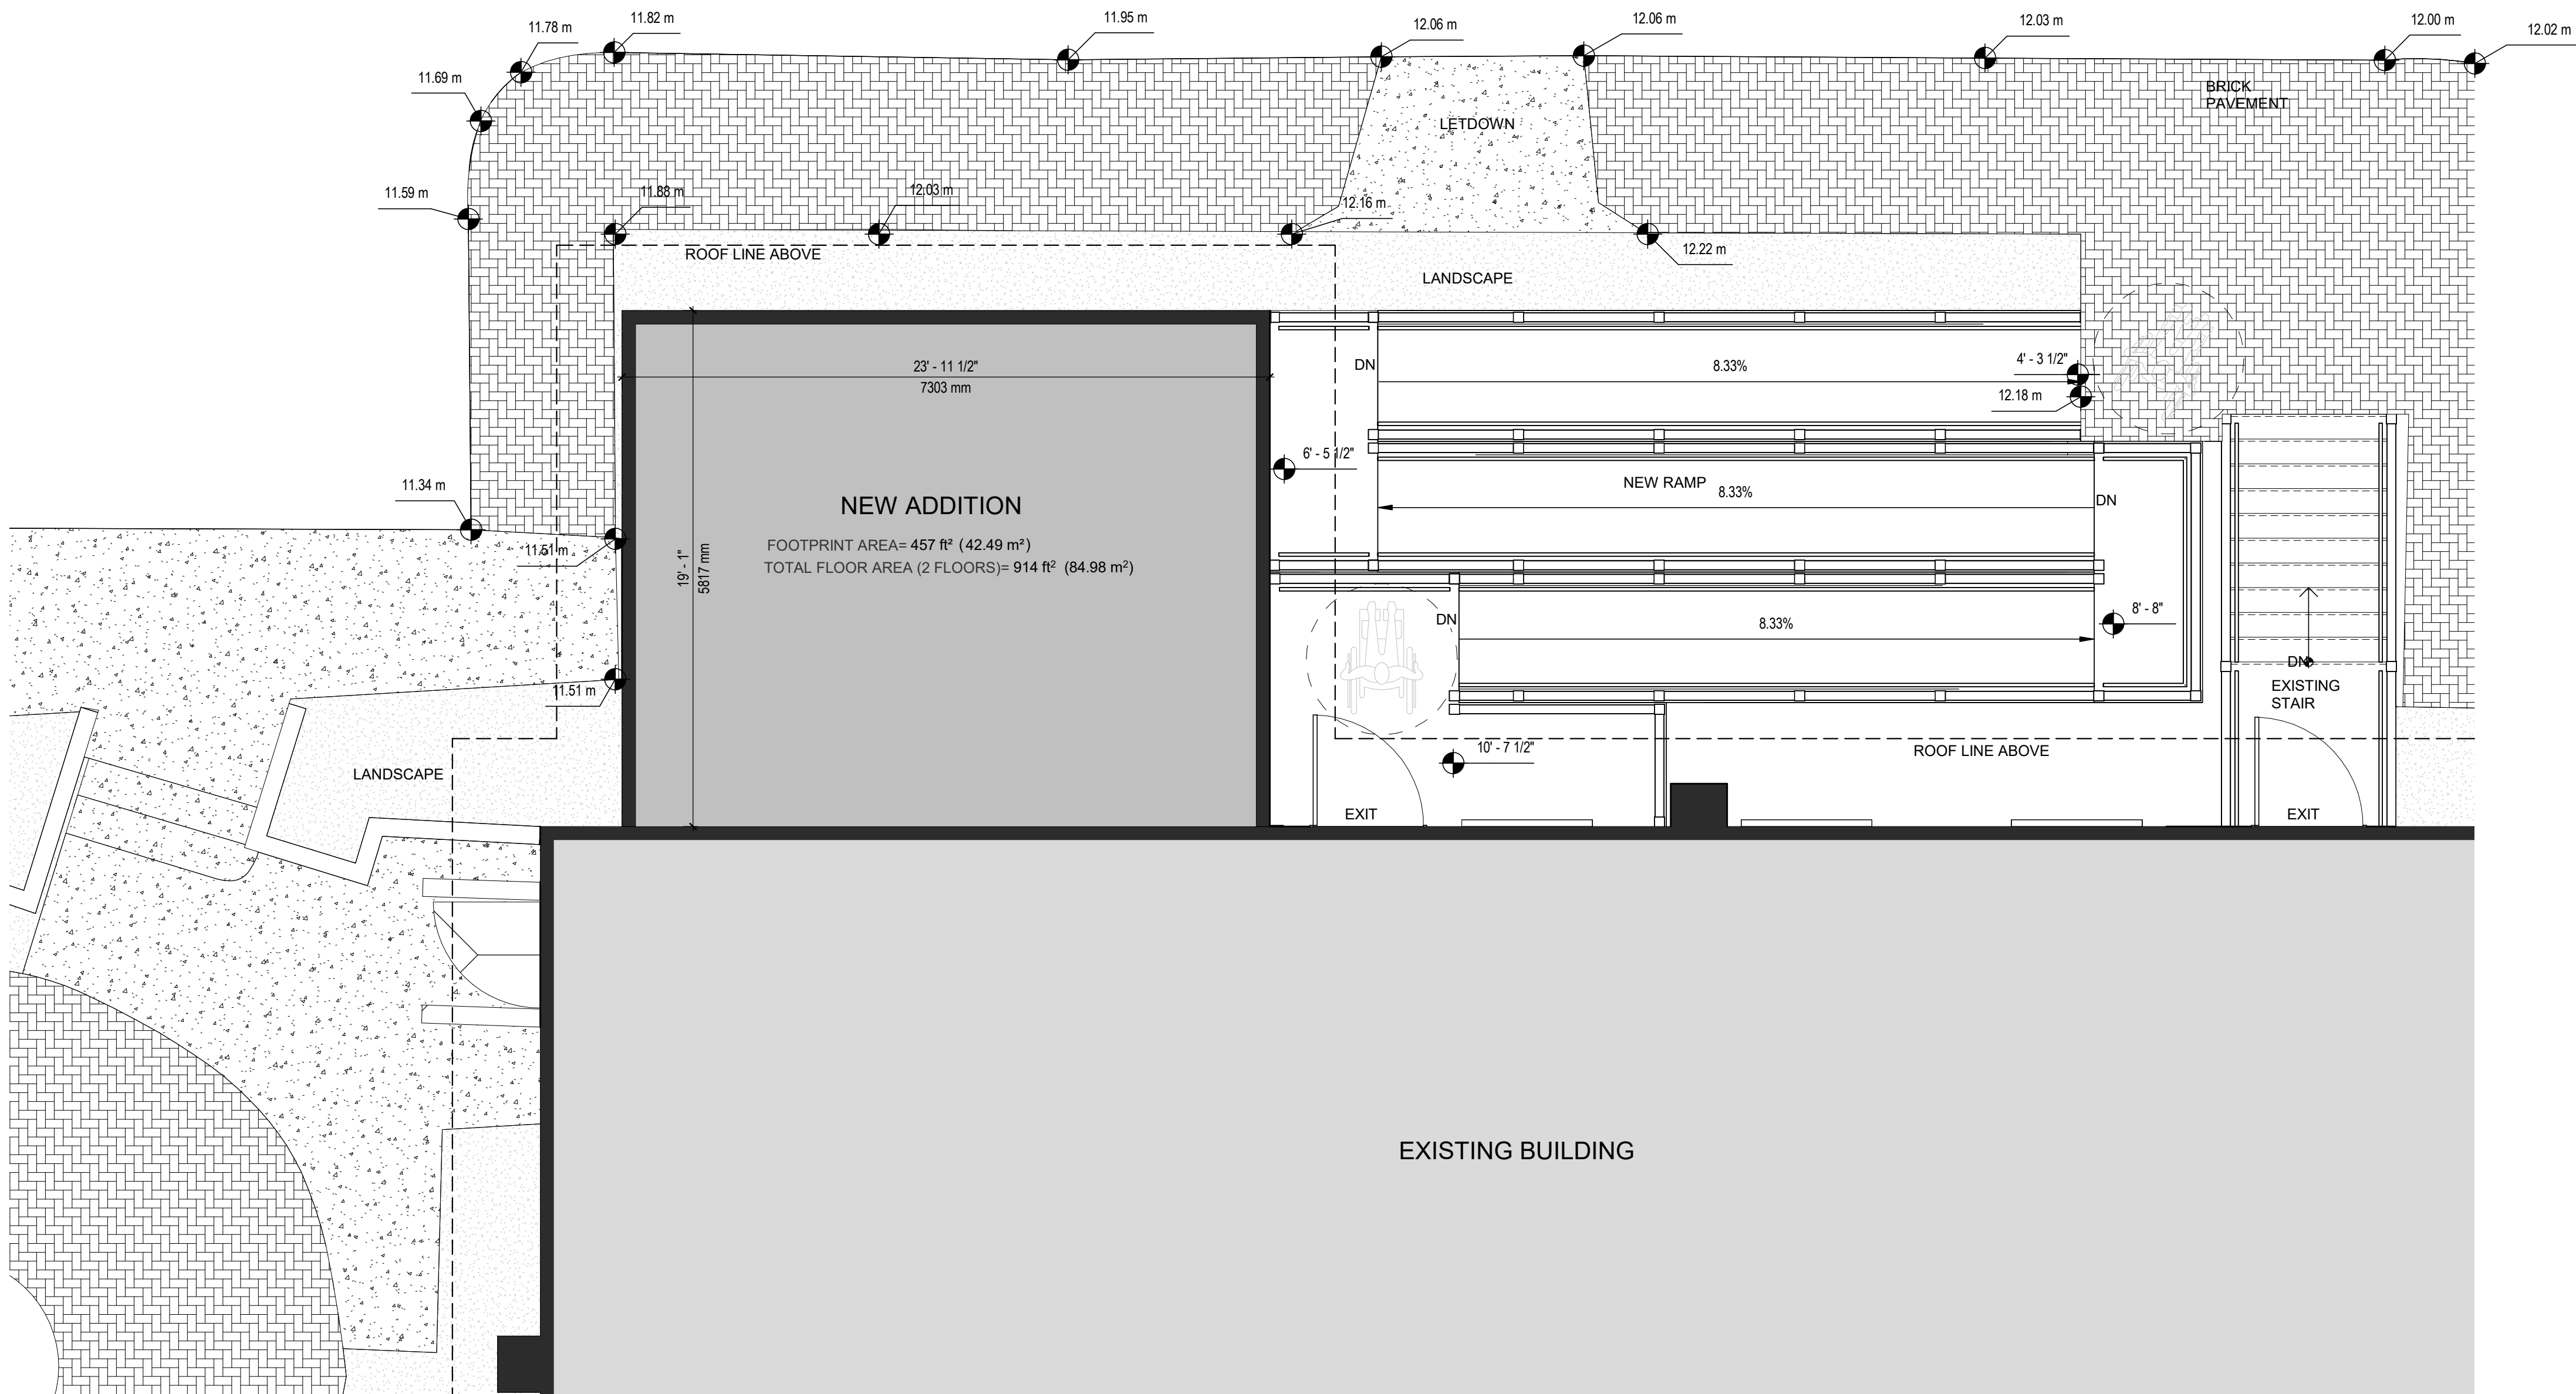

NOTE: NO CHANGES ANTICIPATED TO EXISTING GRADES.

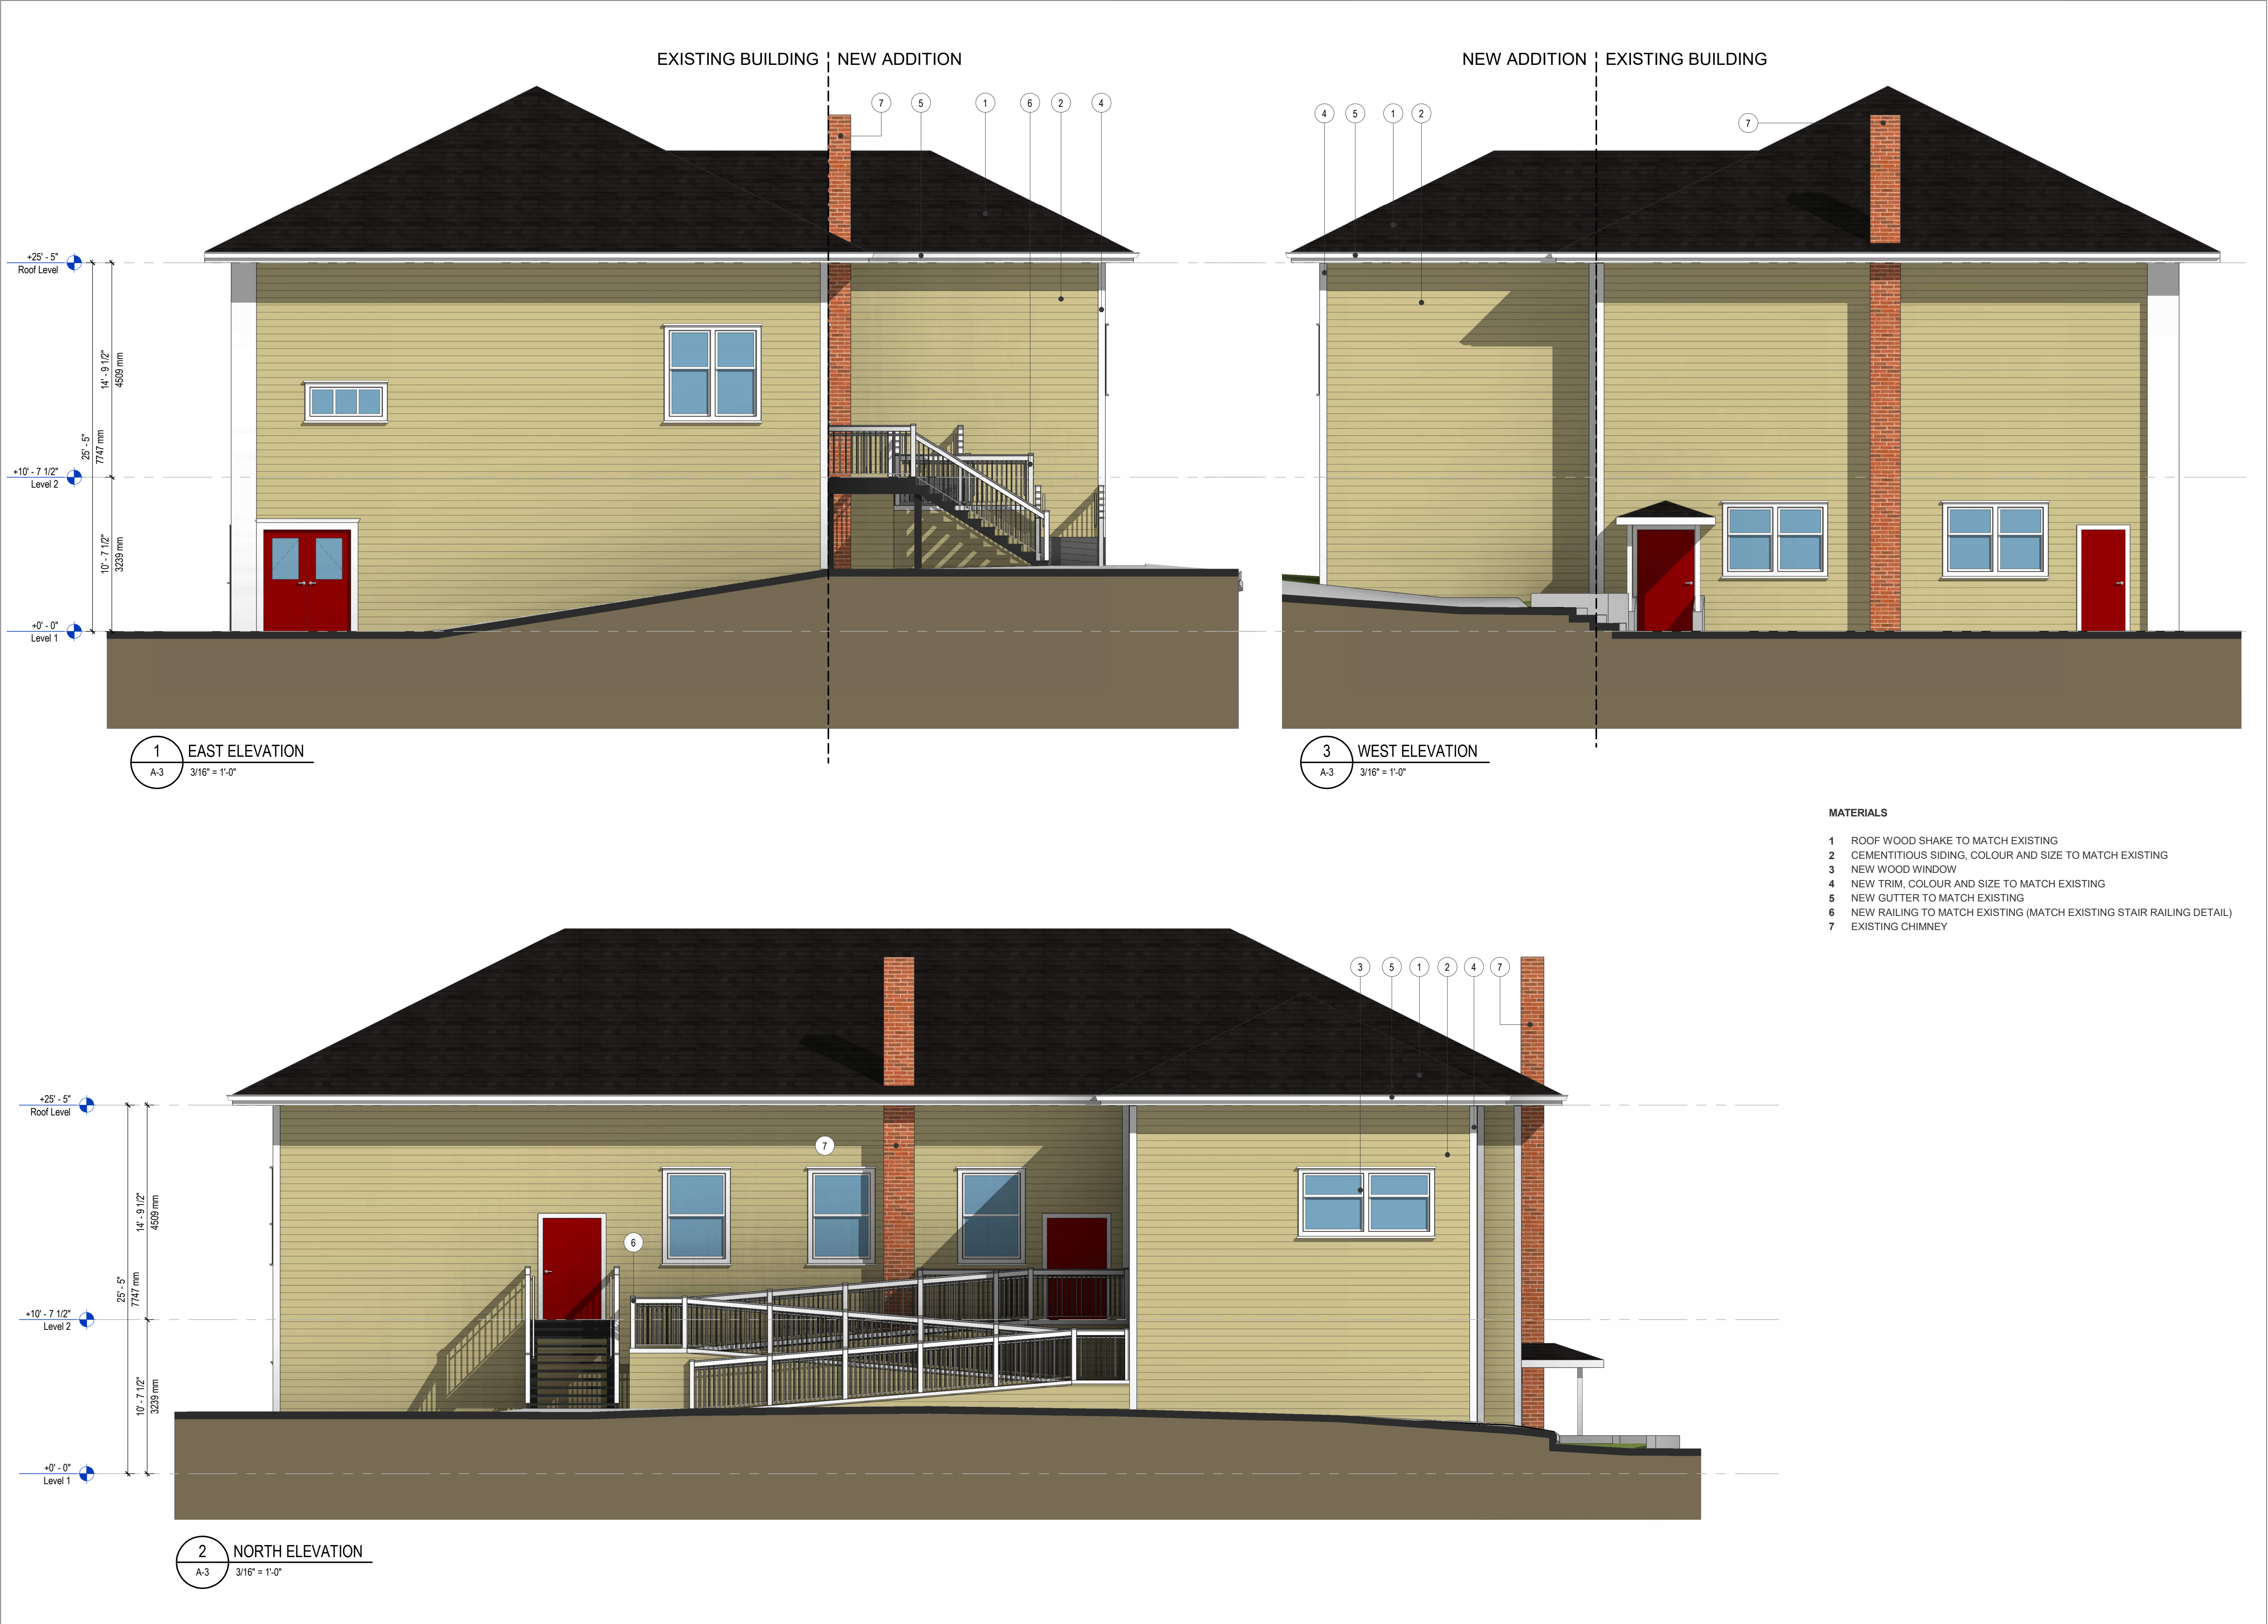

Issued for HAP

DRAWING ISSUES

1	Issued for HAP	2025-05-14
2	Issued for HAP	2025-07-04

CLIENT

PROJECT

COMMUNITY HALL -
ADDITION & RAMP
UPGRADE

Fort Langley Community Hall 9167 Glover Road,
Langley BC V1M 2R9

DISCLAIMER

THESE DRAWINGS AND SPECIFICATIONS, AS INSTRUMENTS OF SERVICE, ARE AND SHALL REMAIN THE PROPERTY OF RATIO ARCHITECTURE, INTERIOR DESIGN + PLANNING INC. (RATIO) AND MAY NOT BE REPRODUCED WITHOUT SAID FIRM'S PERMISSION. ALL INFORMATION SHOWN ON DRAWINGS IS FOR USE IN THIS SPECIFIC PROJECT ONLY AND SHALL NOT BE USED OTHERWISE WITHOUT WRITTEN PERMISSION FROM RATIO. CONTRACTORS SHALL VERIFY AND BE RESPONSIBLE FOR ALL DIMENSIONS RELATED TO THE PROJECT AND SHALL INFORM RATIO OF ANY DISCREPANCIES AND VARIATIONS. DO NOT SCALE DRAWINGS.

SEAL

NOT FOR CONSTRUCTION

RATIO

ARCHITECTURE,
INTERIOR DESIGN,
PLANNING.

SUITE 300
1111 MELVILLE STREET
VANCOUVER BC
V6E 3V6
604 682 6881
THINKRATIO.COM

SHEET TITLE

ELEVATIONS

JOB NO.	2340
SCALE	3/16" = 1'-0"
DRAWN BY	SH
CHECKED BY	SH

A-3

2