




1 SITE PLAN & LEVEL 1  
Scale: 1:250

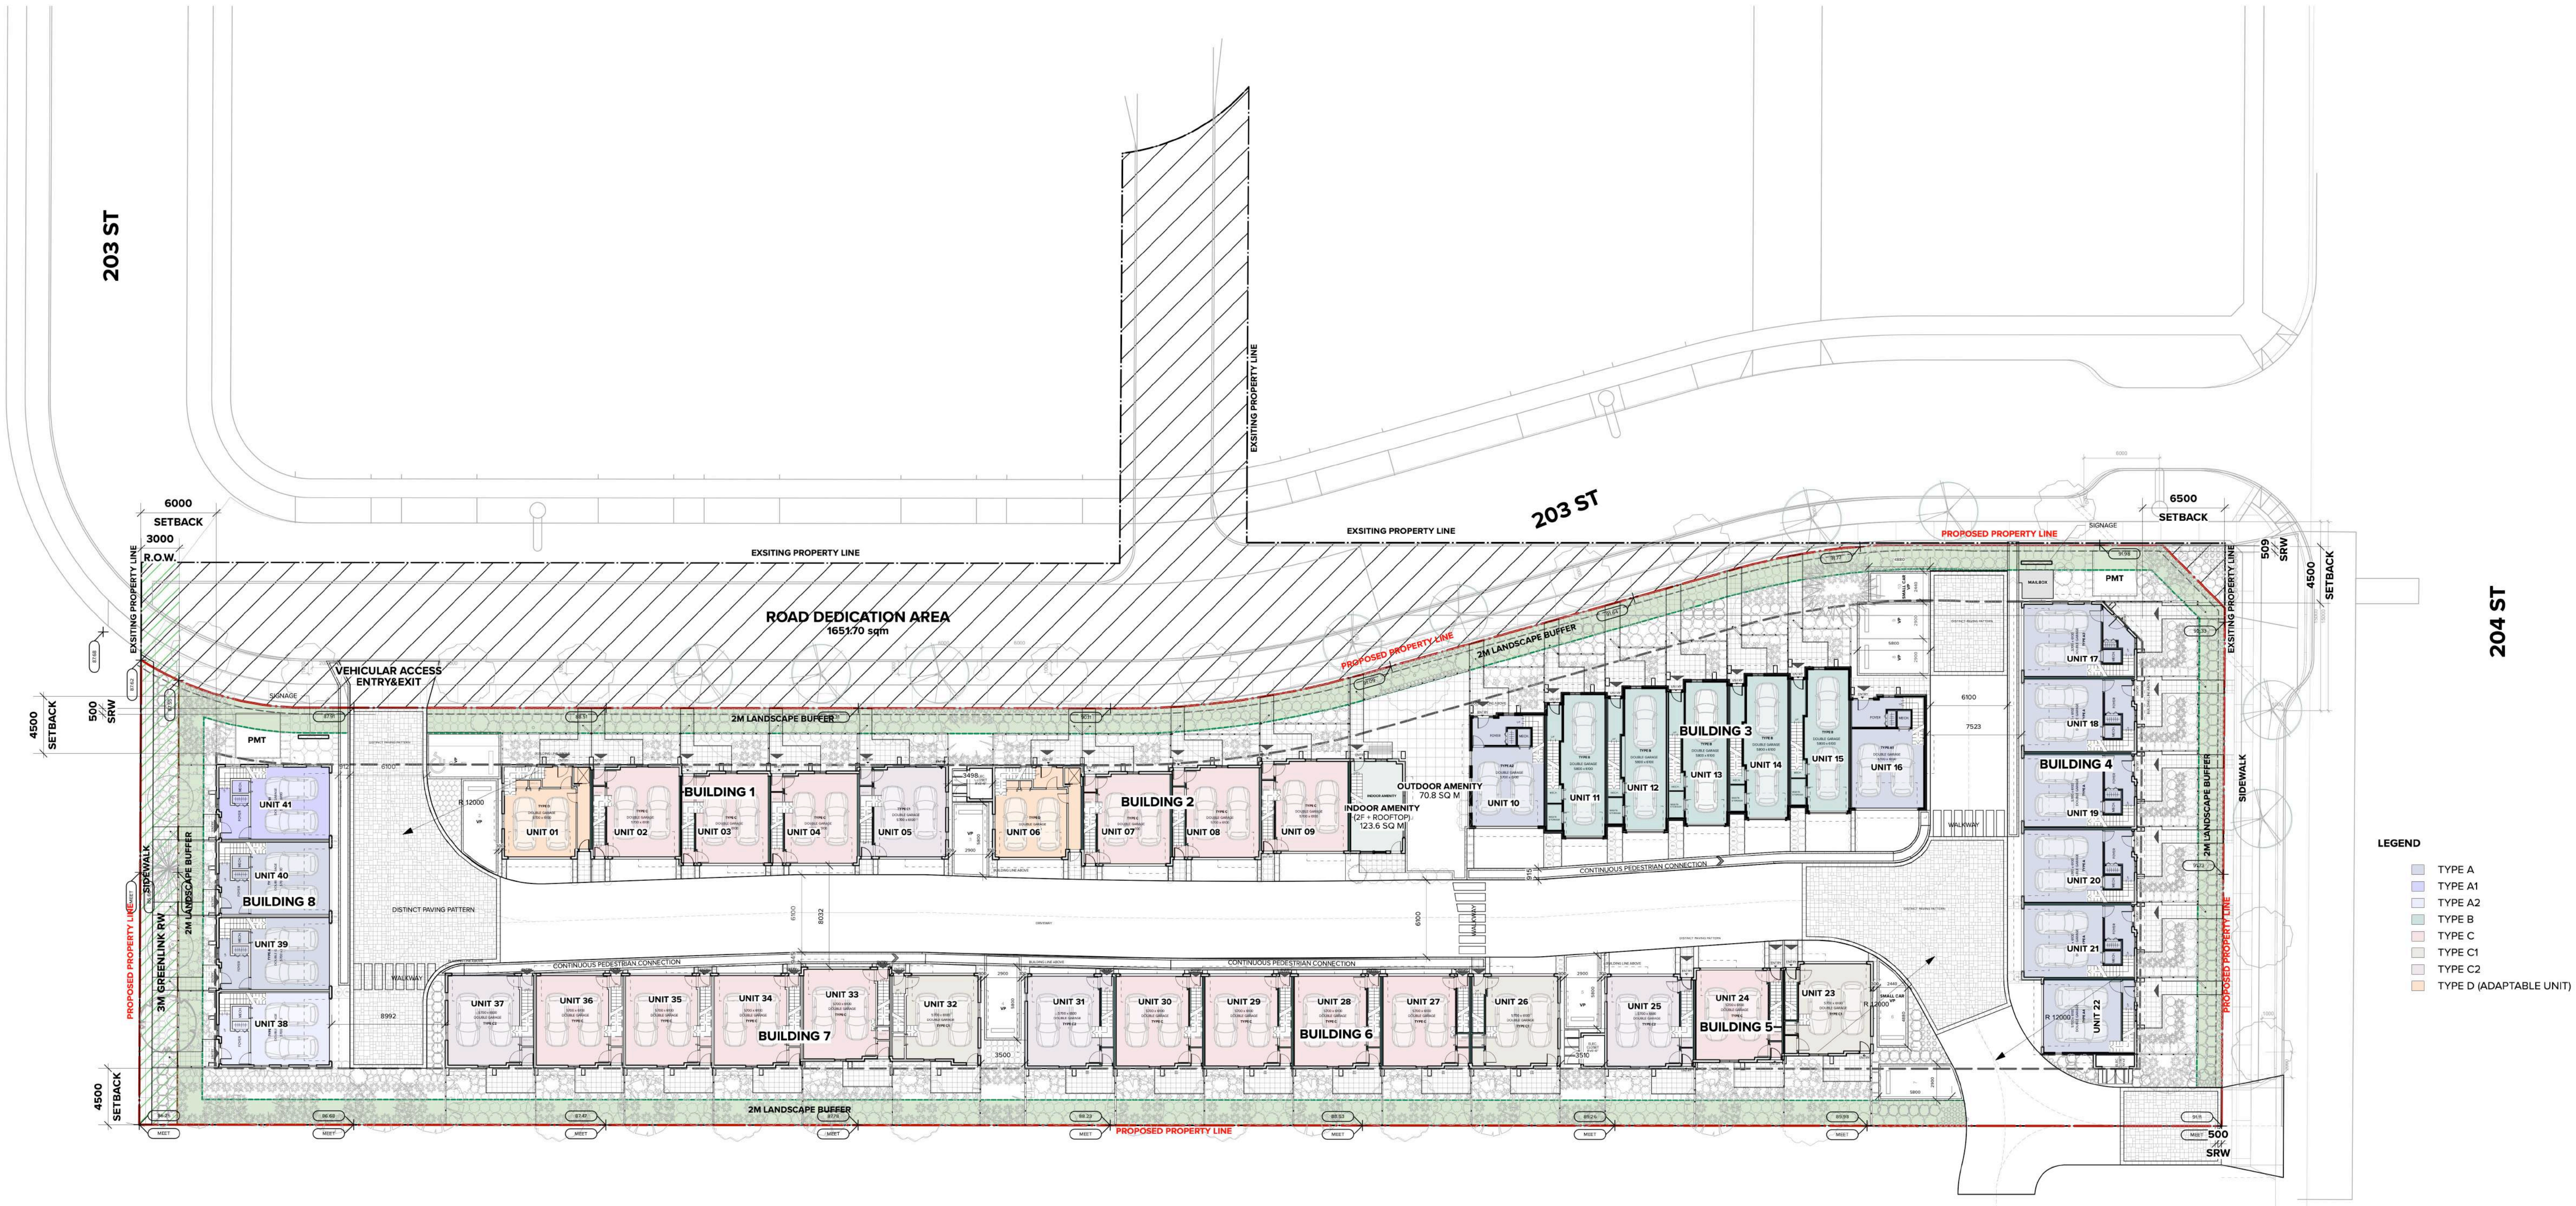

ARCHITECTURE PANEL INC.

ARCHITECTURE | LANDSCAPE ARCHITECTURE | URBAN DESIGN

Unit 103, 15505 Marine Drive, Whiterock, BC | 6047831450 |  
ruchir@architecturepanel.com

These Drawings and the design are and at all times remain the exclusive property of Architecture Panel Inc. and cannot be used without the Landscape Architects' written consent. Contractor is responsible for verification of all dimensions, elevations and other datum on drawings. Any discrepancies to be reported immediately to the Landscape Architect. Any changes made without the Landscape Architect's written consent shall be the contractor's sole responsibility. Do not scale drawings. Dimensions govern.  
© Architecture Panel Inc. All rights reserved.

Project  
**41 Townhouses at 20354  
71A & 7091 204 St**

Owner  
**1317903 B.C. LTD**

Sheet Title  
**Site Plan**

Total Sheets  
**24**

Drawn By  
**MP**

Reviewed By  
**RD**

Sheet No.  
**A2.01**

Checked By  
**RD**


Status  
**DP APPLICATION**

Contractors

AH-J  
**Township of Langley**

Consultants  
**Architecture Panel Inc.**

Documents  
**DP APPLICATION**

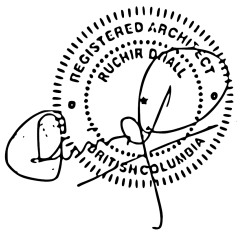

| No | Date        | Issue Notes   |
|----|-------------|---------------|
| A  | 12 NOV 2024 | DP Submission |
|    |             |               |
|    |             |               |
