


50 Unit Townhouse Development at,

6677 Willowbrooke Connector, Langley, BC

 

DRAWING LIST

- A 0.0

A 0.1

A 0.2
- COVER PAGE

DATASHEET

SITE CONTEXT

SITE PLAN

- A 1.1

A 1.2

A 1.3
- SITE PLAN

FIRE ACCESS PLAN

COLOR PALETTE

FLOOR PLANS & ELEVATIONS

- A 2.1A

A 2.1B

A 3.1

A 2.2A

A 2.2B

A 3.2

A 2.3A

A 2.3B

A 3.3

A 2.4A

A 2.4B

A 3.4

A 2.5A

A 2.5B

A 3.5

A 2.6A

A 2.6B

A 3.6

A 2.7A

A 2.7B

A 3.7

A 2.8A

A 2.8B

A 3.8

A 2.9A

A 2.9B

A 3.9

A 2.10A

A 2.10B

A 3.10

A 2.11A

A 2.11B

A 3.11

A 2.12A

A 2.12B

A 3.12

A 2.13A

A 2.13B

A 3.13

A 2.14A

A 2.14B

A 3.14

A 2.15A

A 2.15B

A 3.15

A 2.16A

A 2.16B

A 3.16

A 2.17A

A 2.17B

A 3.17

A 2.18A

A 2.18B

A 3.18
- BUILDING 1 - FLOOR PLANS

BUILDING 1 - FLOOR PLANS

BUILDING 1 - ELEVATIONS

BUILDING 2 - FLOOR PLANS

BUILDING 2 - FLOOR PLANS

BUILDING 2 - ELEVATIONS

BUILDING 3 - FLOOR PLANS

BUILDING 3 - FLOOR PLANS

BUILDING 3 - ELEVATIONS

BUILDING 4 - FLOOR PLANS

BUILDING 4 - FLOOR PLANS

BUILDING 4 - ELEVATIONS

BUILDING 5 - FLOOR PLANS

BUILDING 5 - FLOOR PLANS

BUILDING 5 - ELEVATIONS

BUILDING 6 - FLOOR PLANS

BUILDING 6 - FLOOR PLANS

BUILDING 6 - ELEVATIONS

BUILDING 7 - FLOOR PLANS

BUILDING 7 - FLOOR PLANS

BUILDING 7 - ELEVATIONS

BUILDING 8 - FLOOR PLANS

BUILDING 8 - FLOOR PLANS

BUILDING 8 - ELEVATIONS

BUILDING 9 - FLOOR PLANS

BUILDING 9 - FLOOR PLANS

BUILDING 9 - ELEVATIONS

BUILDING 10 - FLOOR PLANS

BUILDING 10 - FLOOR PLANS

BUILDING 10 - ELEVATIONS

BUILDING 11 - FLOOR PLANS

BUILDING 11 - FLOOR PLANS

BUILDING 11 - ELEVATIONS

BUILDING 12 - FLOOR PLANS

BUILDING 12 - FLOOR PLANS

BUILDING 12 - ELEVATIONS

BUILDING 13 - FLOOR PLANS

BUILDING 13 - FLOOR PLANS

BUILDING 13 - ELEVATIONS

BUILDING 14 - FLOOR PLANS

BUILDING 14 - FLOOR PLANS

BUILDING 14 - ELEVATIONS

BUILDING 15 - FLOOR PLANS

BUILDING 15 - FLOOR PLANS

BUILDING 15 - ELEVATIONS

BUILDING 16 - FLOOR PLANS

BUILDING 16 - FLOOR PLANS

BUILDING 16 - ELEVATIONS

BUILDING 17 - FLOOR PLANS

BUILDING 17 - FLOOR PLANS

BUILDING 17 - ELEVATIONS

BUILDING 18 - FLOOR PLANS

BUILDING 18 - FLOOR PLANS


BUILDING 18 - ELEVATIONS

SECTIONS

- A 4.1

A 4.2
- TYP. SECTION FOR TYPE-A

TYP. SECTION FOR TYPE-B

 

KEY PLAN

NTS



Unit 209- 6321 King George Blvd
Surrey BC, V3X 1G1
www.flatarchitecture.ca
contact@flatarchitecture.ca

Ph: 604-503-4484

PROJECT INFO:
49 Unit Townhouse Development at
6677 Willowbrook Connector
Township of Langley, BC
CLIENT:
AMAN SIDHU

DATE
27 September 2023
PROJECT NO:
22-234
SCALE: As Noted
DRAWN BY: BSW

REV	DESCRIPTION	BY	DATE

COVER SHEET

A 0.0




VIEW A



VIEW B



VIEW C

 

SITE CONTEXT

1/64"=1'



FLAT
ARCHITECTURE

Unit 209- 6321 King George Blvd
Surrey BC, V3X 1G1
www.flatarchitecture.ca
contact@flatarchitecture.ca

Ph: 604-503-4484

PROJECT INFO:
49 Unit Townhouse Development at
6677 Willowbrook Connector
Township of Langley, BC
CLIENT:
AMAN SIDHU

DATE
28 September 2023
PROJECT NO:
22-234


SCALE:
As Noted

DRAWN BY:
BSW

REV	DESCRIPTION	BY	DATE

CONTEXT PLAN

A 0.2

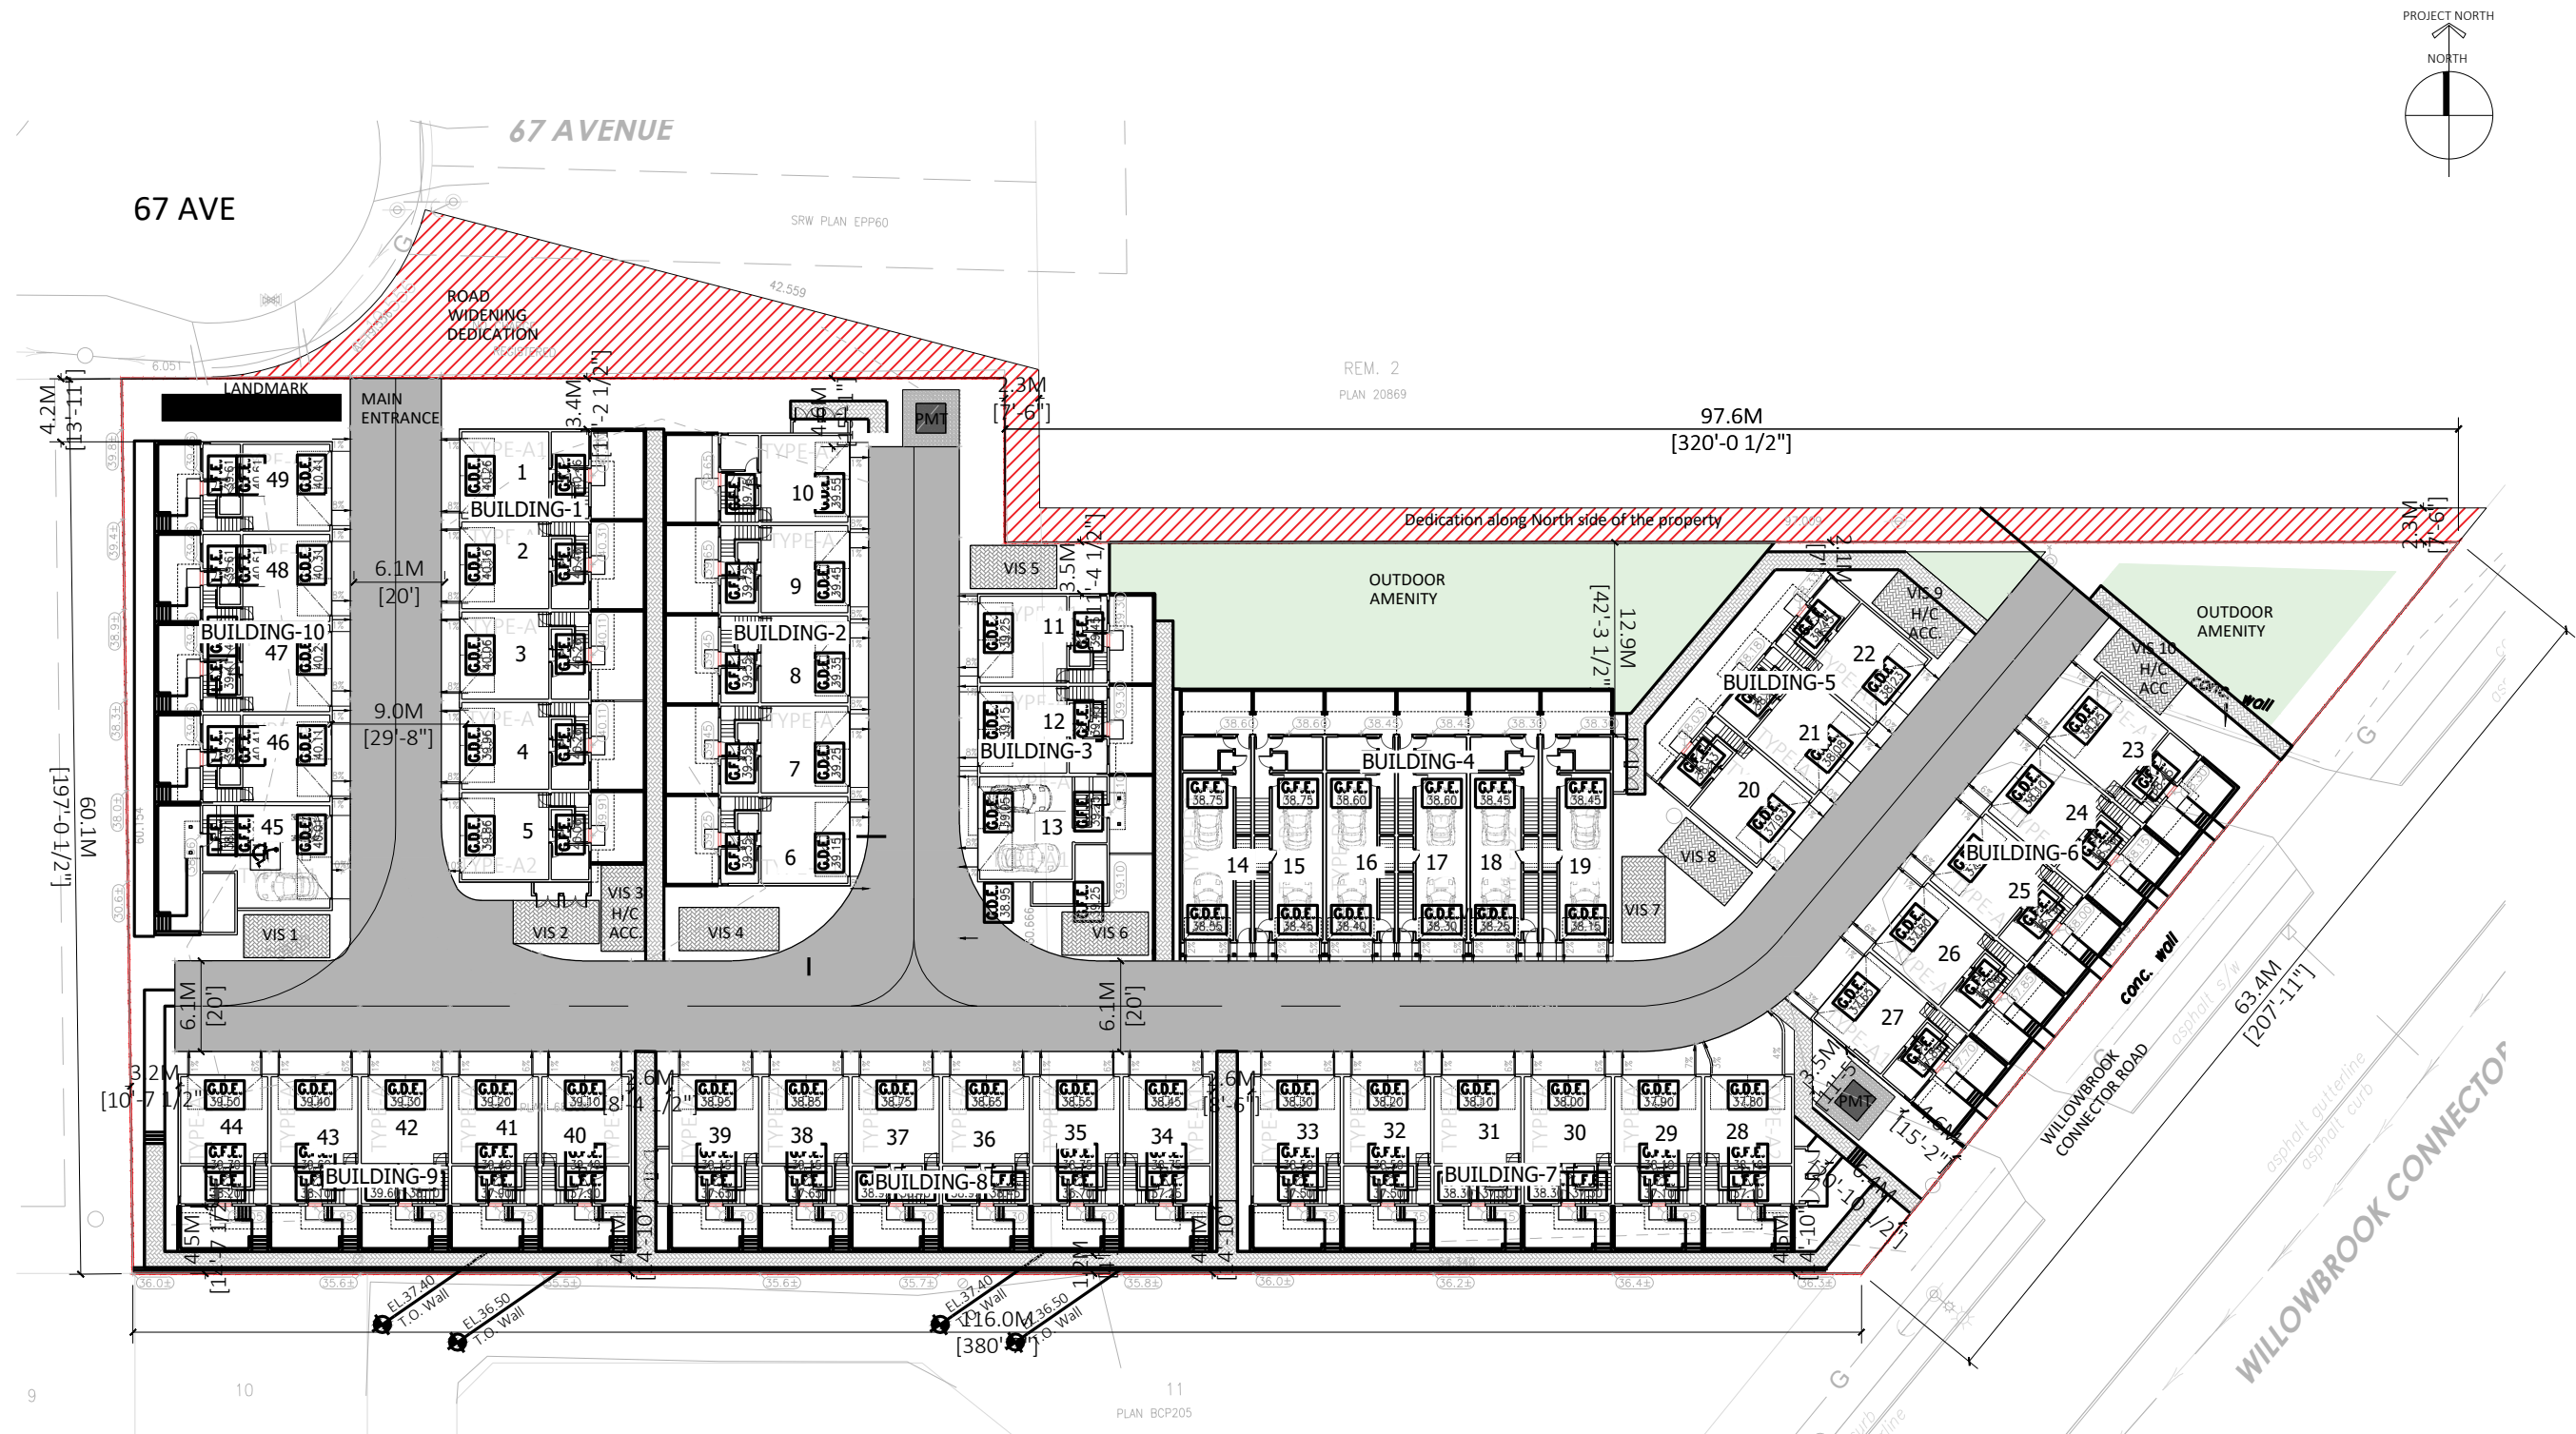

1 SITE PLAN
1/40"=1'

REV	DESCRIPTION	BY	DATE



Ph: 604-503-4484

PROJECT INFO:
49 Unit Townhouse Development at
6677 Willowbrook Connector
Township of Langley, BC
CLIENT: AMAN SIDHU

DATE
27 September 2023


PROJECT NO:
22-234

SCALE: 1/40"=1' DRAWN BY: GSJ

[illegible]

Site Plan


A 1.2

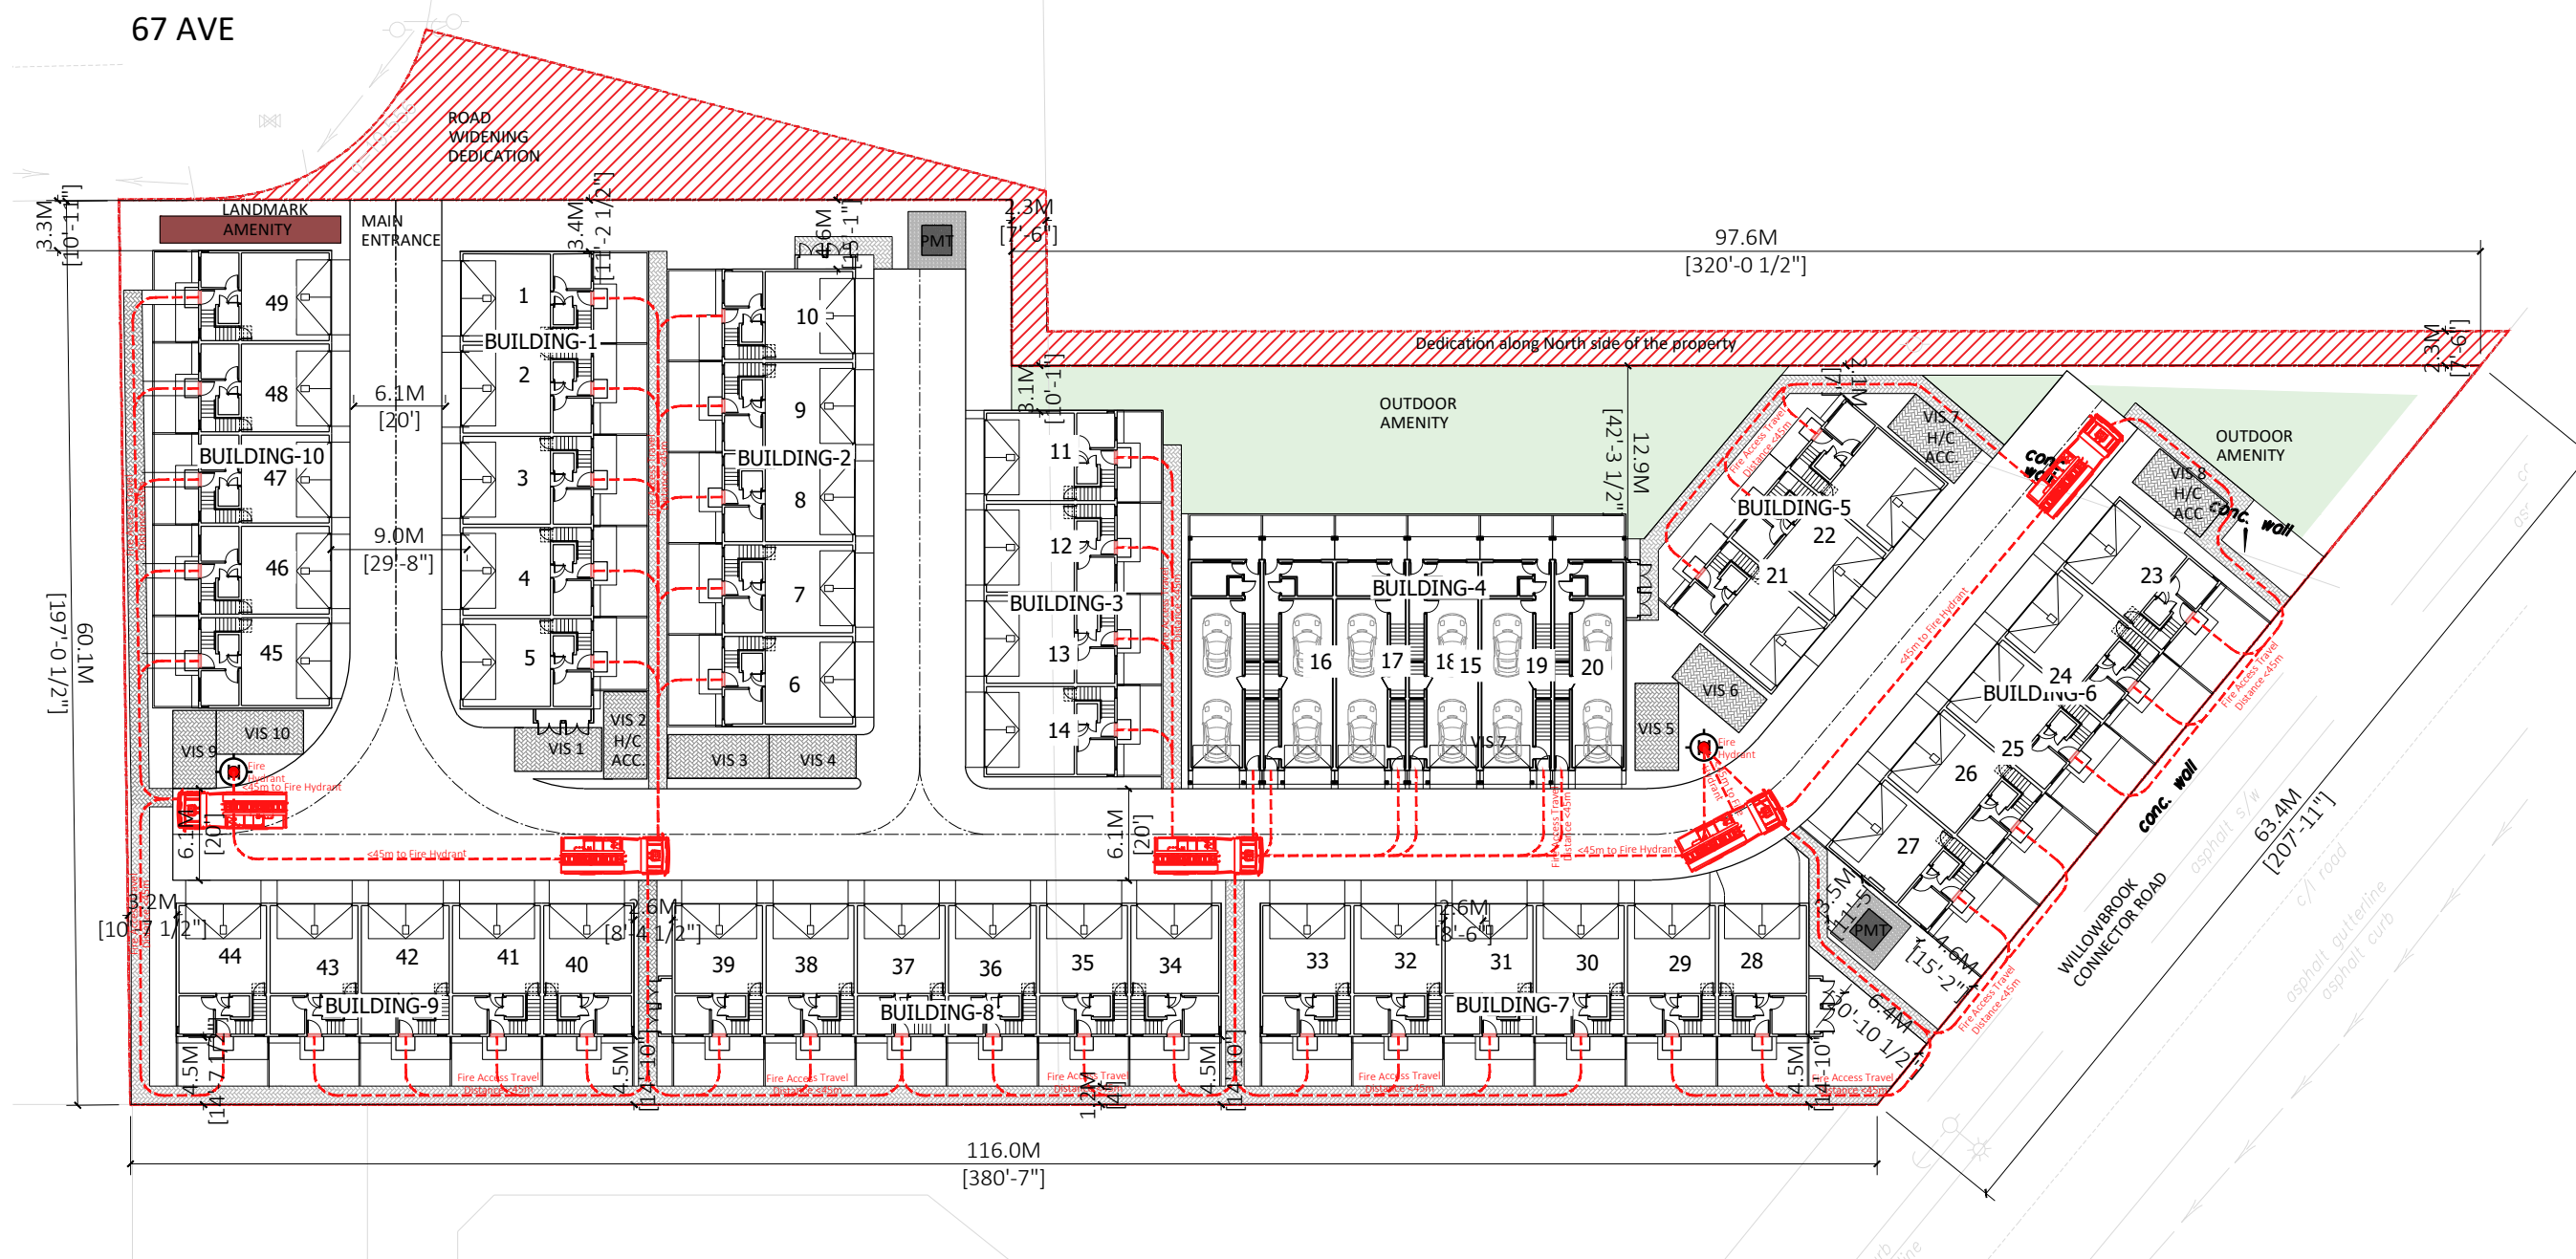

1 FIRE ACCESS PLAN
1/40"=1'



1 FRONT/WEST ELEVATION
1/16"=1'

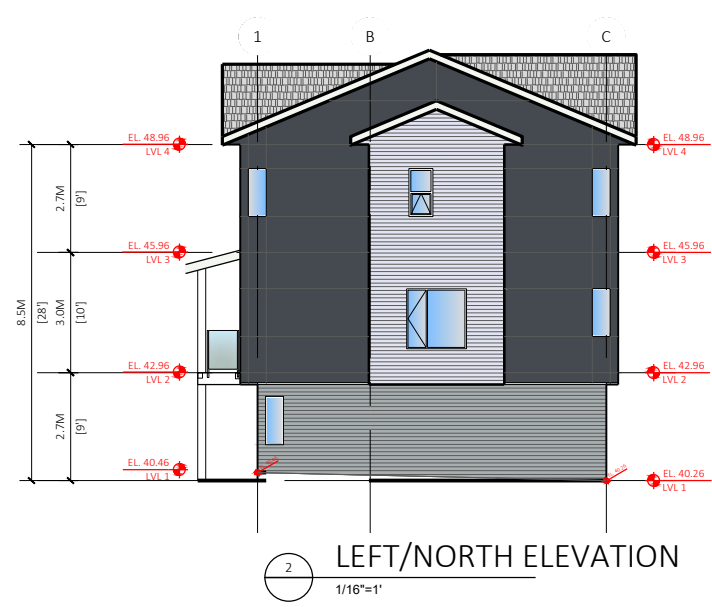


2 LEFT/NORTH ELEVATION
1/16"=1'

FINISH SCHEDULE	
	1) Exterior rafters Color : Chantilly Lace (Benjamin Moore 2121-70)
	2) Exterior High Density Fibre Cement Board C/W easy trims to match (Hardie or similar) Color : GRAVEL GRAY (Benjamin Moore 2127-30)
	3) Cement Fibre Board Plank Siding (Hardie or similar) Color : WHITE HEAVEN (Benjamin Moore 2068-70)
	4) Cement Fibre Board Plank Siding (Hardie or similar) Color : GULL WING GRAY (Benjamin Moore 2134-50)
	5) Metal Roof
	6) Shakes Color: Gray



3 REAR/EAST ELEVATION
1/16"=1'

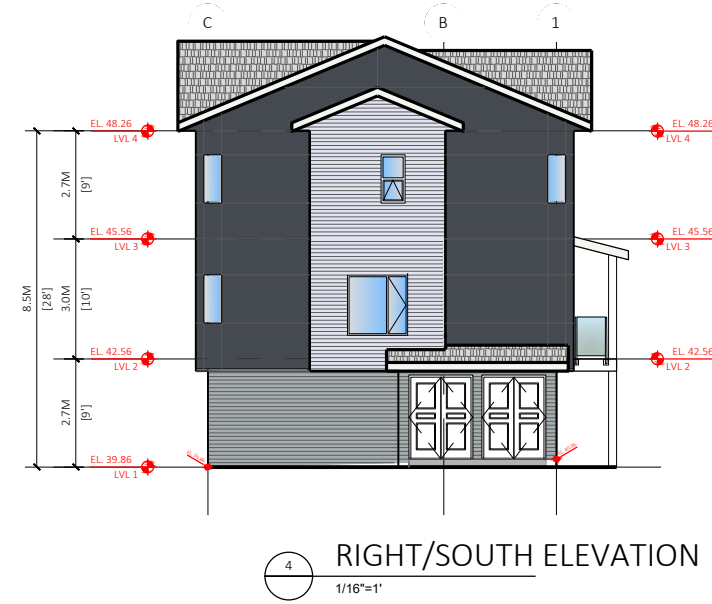

4 RIGHT/SOUTH ELEVATION
1/16"=1'



FLAT1²
ARCHITECTURE

Unit 209- 6321 King George Blvd
Surrey BC, V3X 1G1
www.flat1architecture.ca
contact@flat1architecture.ca

Ph: 604-503-4484

PROJECT INFO:
49 Unit Townhouse Development at
6677 Willowbrook Connector
Township of Langley, BC
CLIENT:
AMAN SIDHU

DATE

11 October 2023

PROJECT NO:

22-234

SCALE:

3/32"=1'


DRAWN BY:

GSJ


REV	DESCRIPTION	BY	DATE

Typ. Tandem
COLOR PALETTE


A 1.3

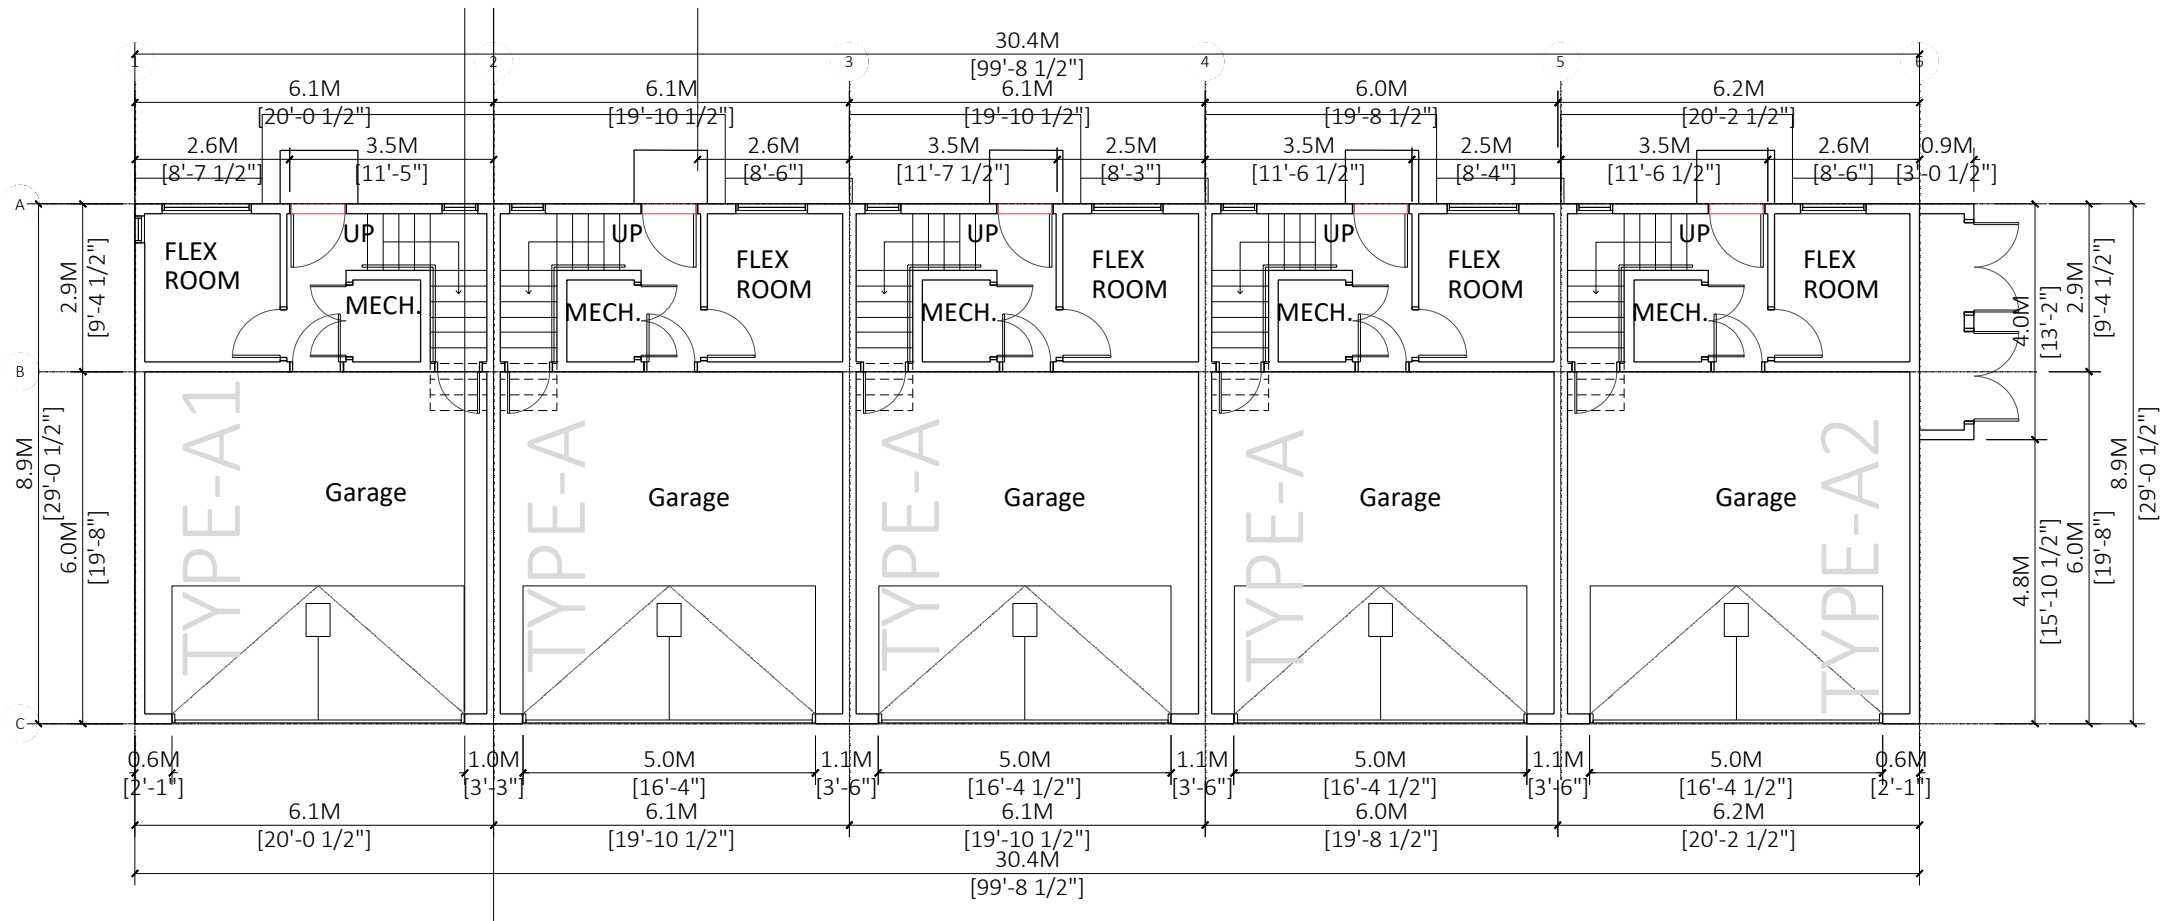

1 LEVEL-1
3/32"=1'

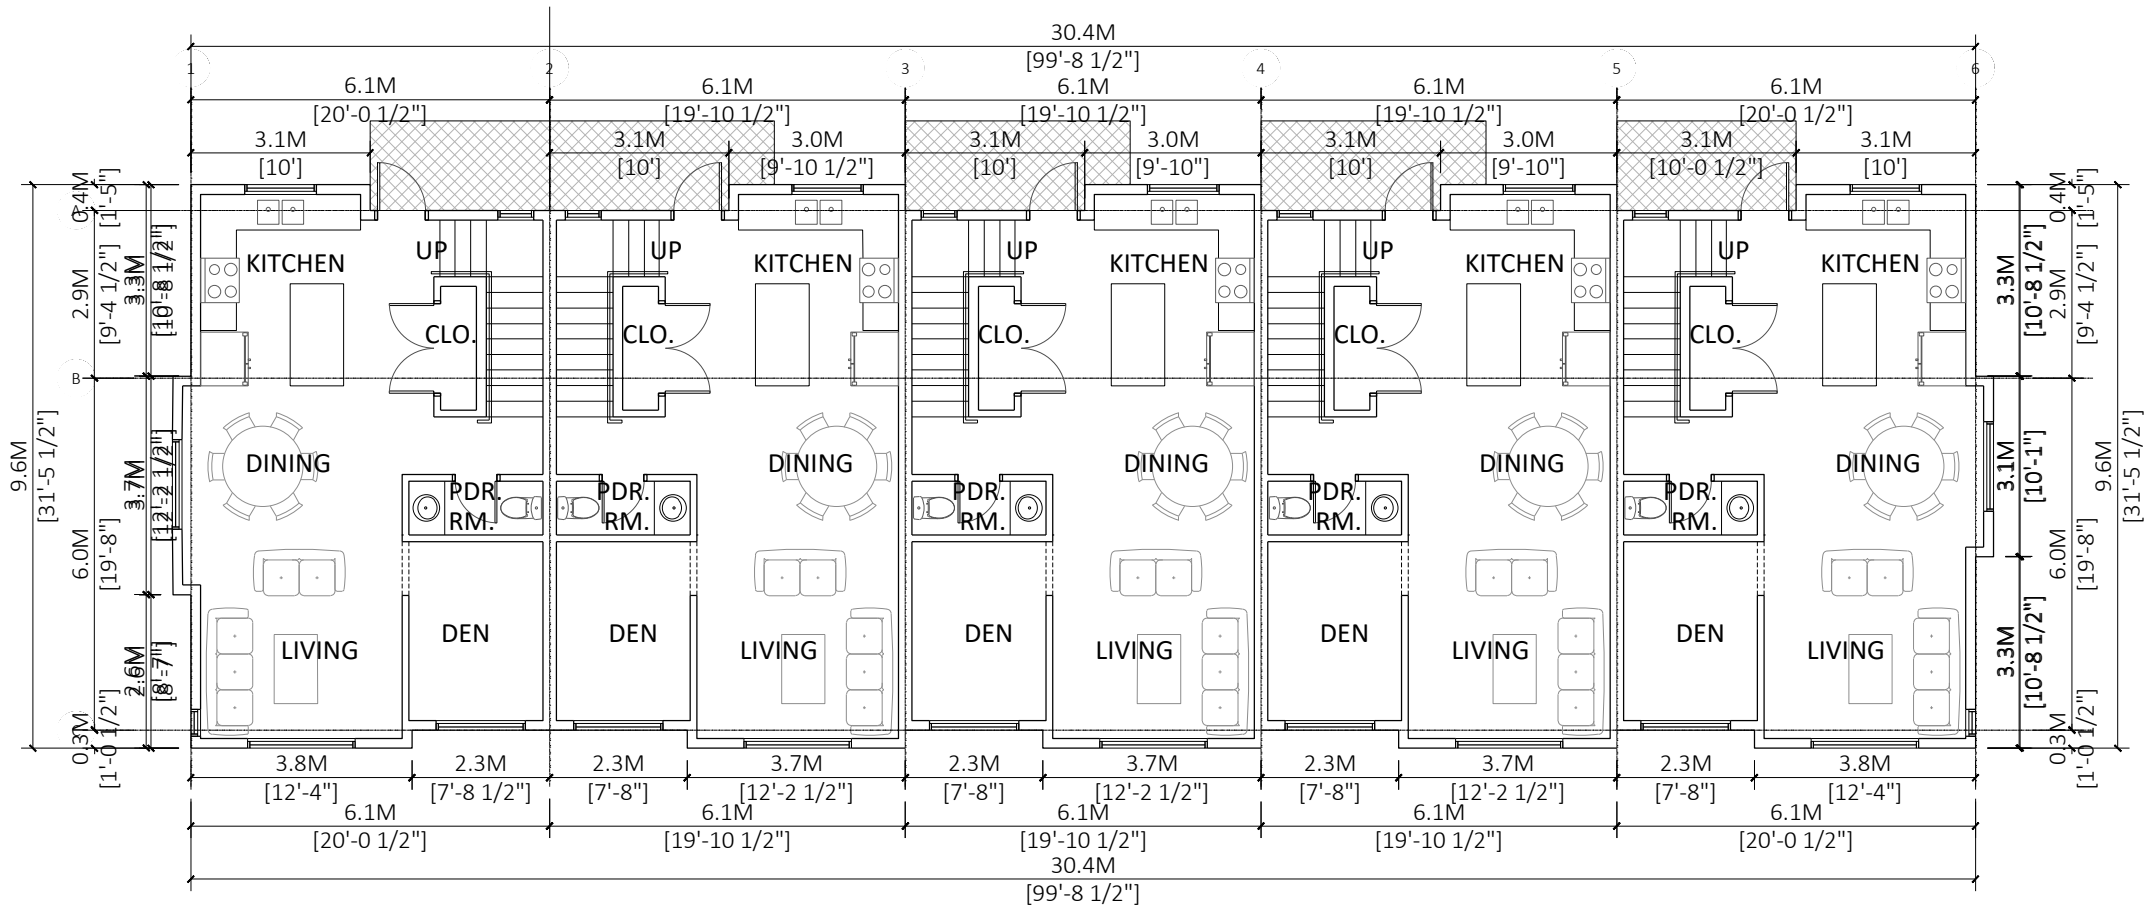

2 LEVEL-2
3/32"=1'

 

FLAT!
ARCHITECTURE

Unit 209- 6321 King George Blvd
Surrey BC, V3X 1G1
www.flatarchitecture.ca
contact@flatarchitecture.ca

Ph: 604-503-4484

PROJECT INFO:
49 Unit Townhouse Development at
6677 Willowbrook Connector
Township of Langley, BC
CLIENT:
AMAN SIDHU


DATE
11 October 2023
PROJECT NO:
22-234

SCALE:
3/32"=1'
DRAWN BY:
GSJ


REV	DESCRIPTION	BY	DATE

Floor Plans
Building-1


A 2.1A

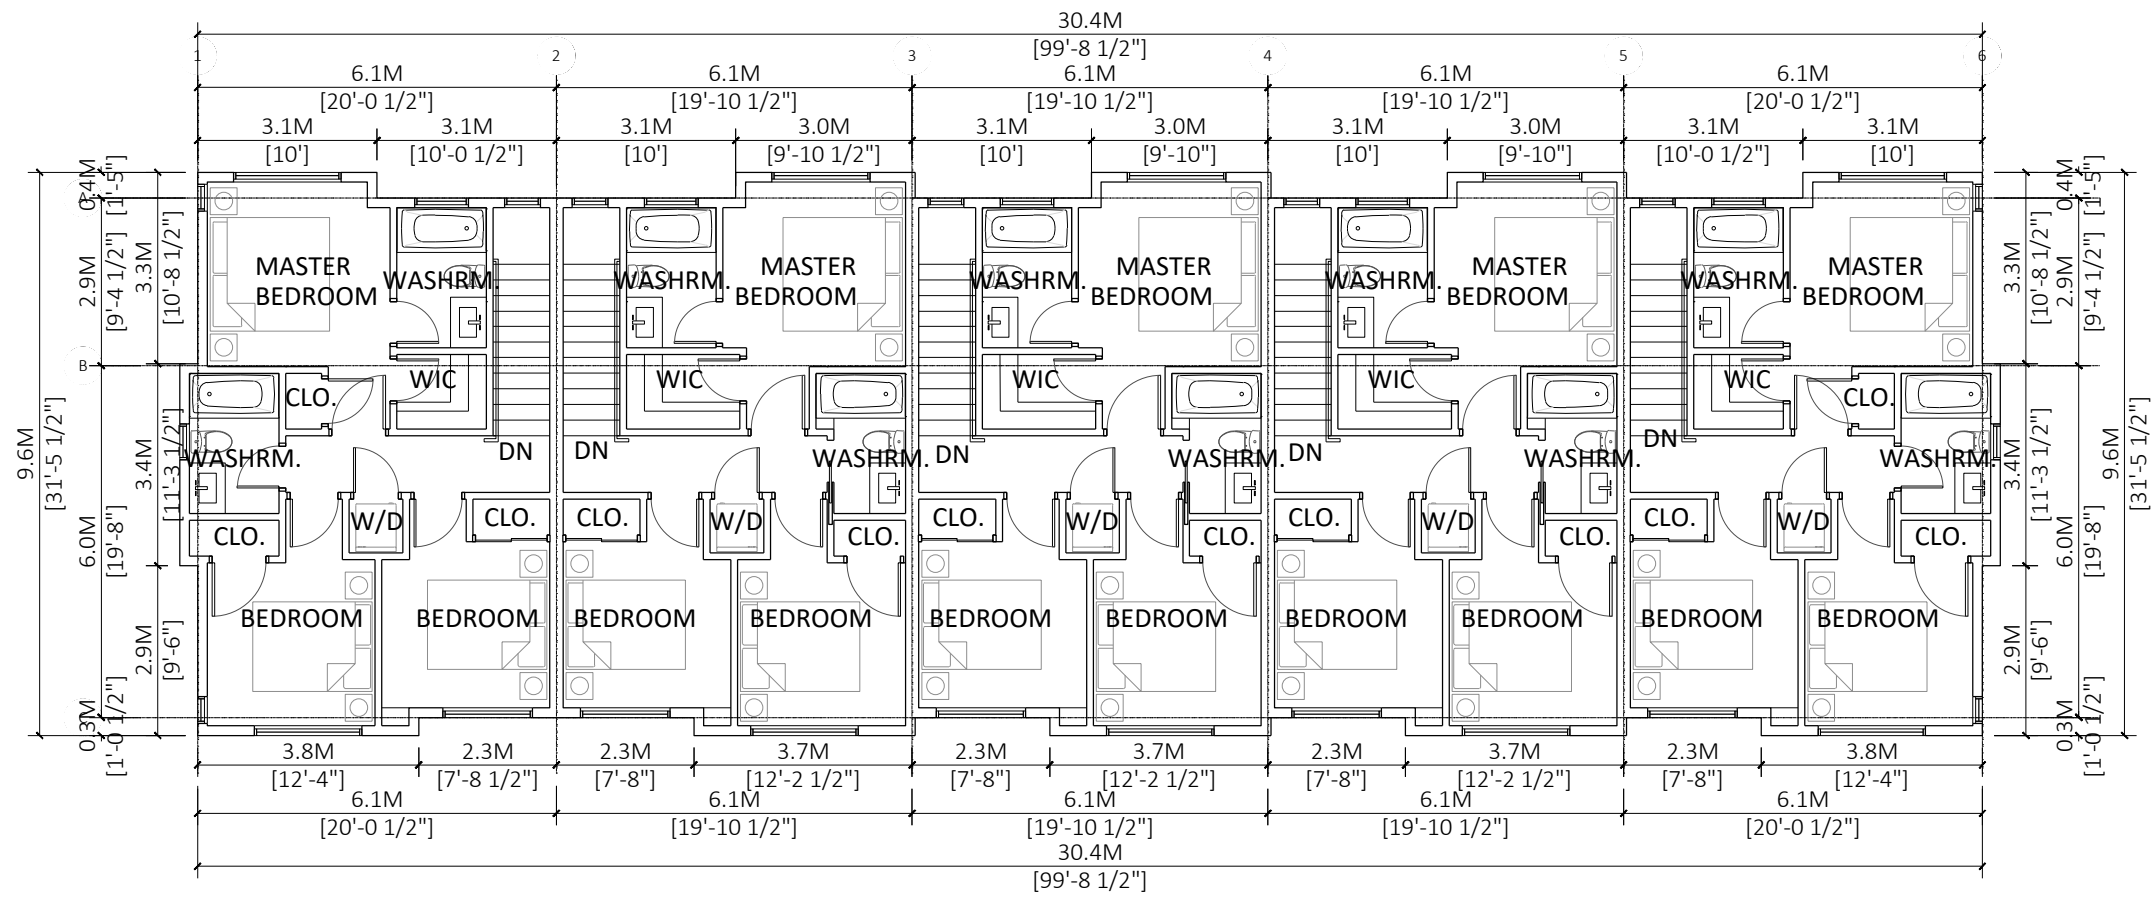

1 LEVEL-3
3/32"=1'

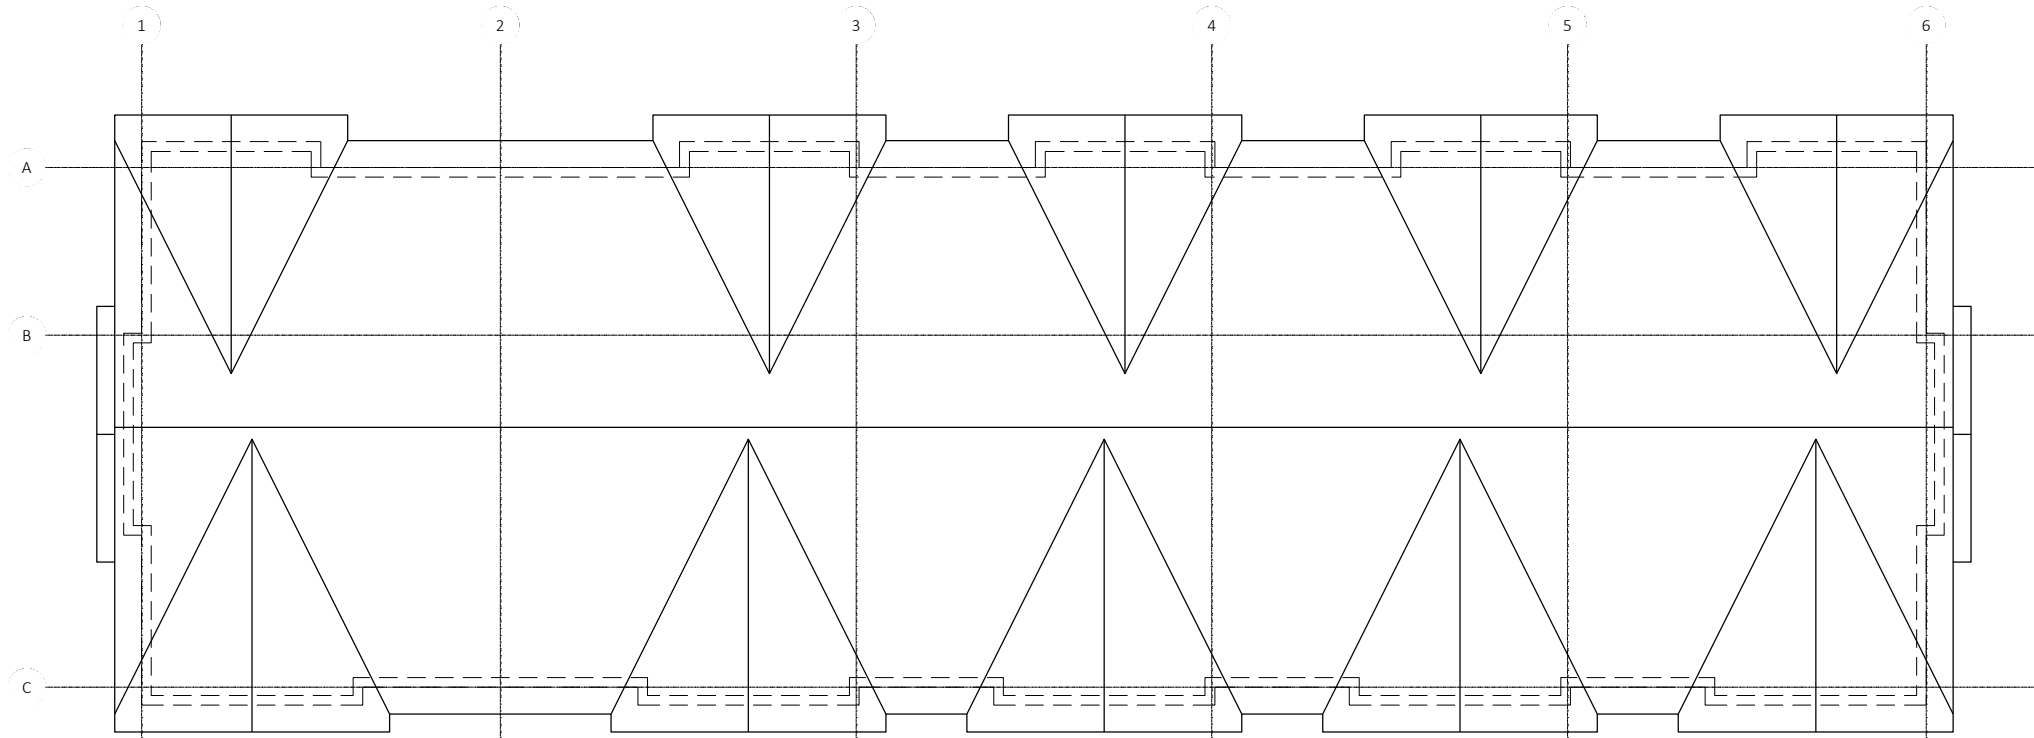

2 Roof Plan
3/32"=1'

 

FLAT!
ARCHITECTURE

Unit 209- 6321 King George Blvd
Surrey BC, V3X 1G1
www.flatarchitecture.ca
contact@flatarchitecture.ca

Ph: 604-503-4484

PROJECT INFO:
49 Unit Townhouse Development at
6677 Willowbrook Connector
Township of Langley, BC
CLIENT:
AMAN SIDHU


DATE
11 October 2023
PROJECT NO:
22-234

SCALE:
3/32"=1' DRAWN BY:
GSJ


REV	DESCRIPTION	BY	DATE

Floor Plans
Building-1


A 2.1B

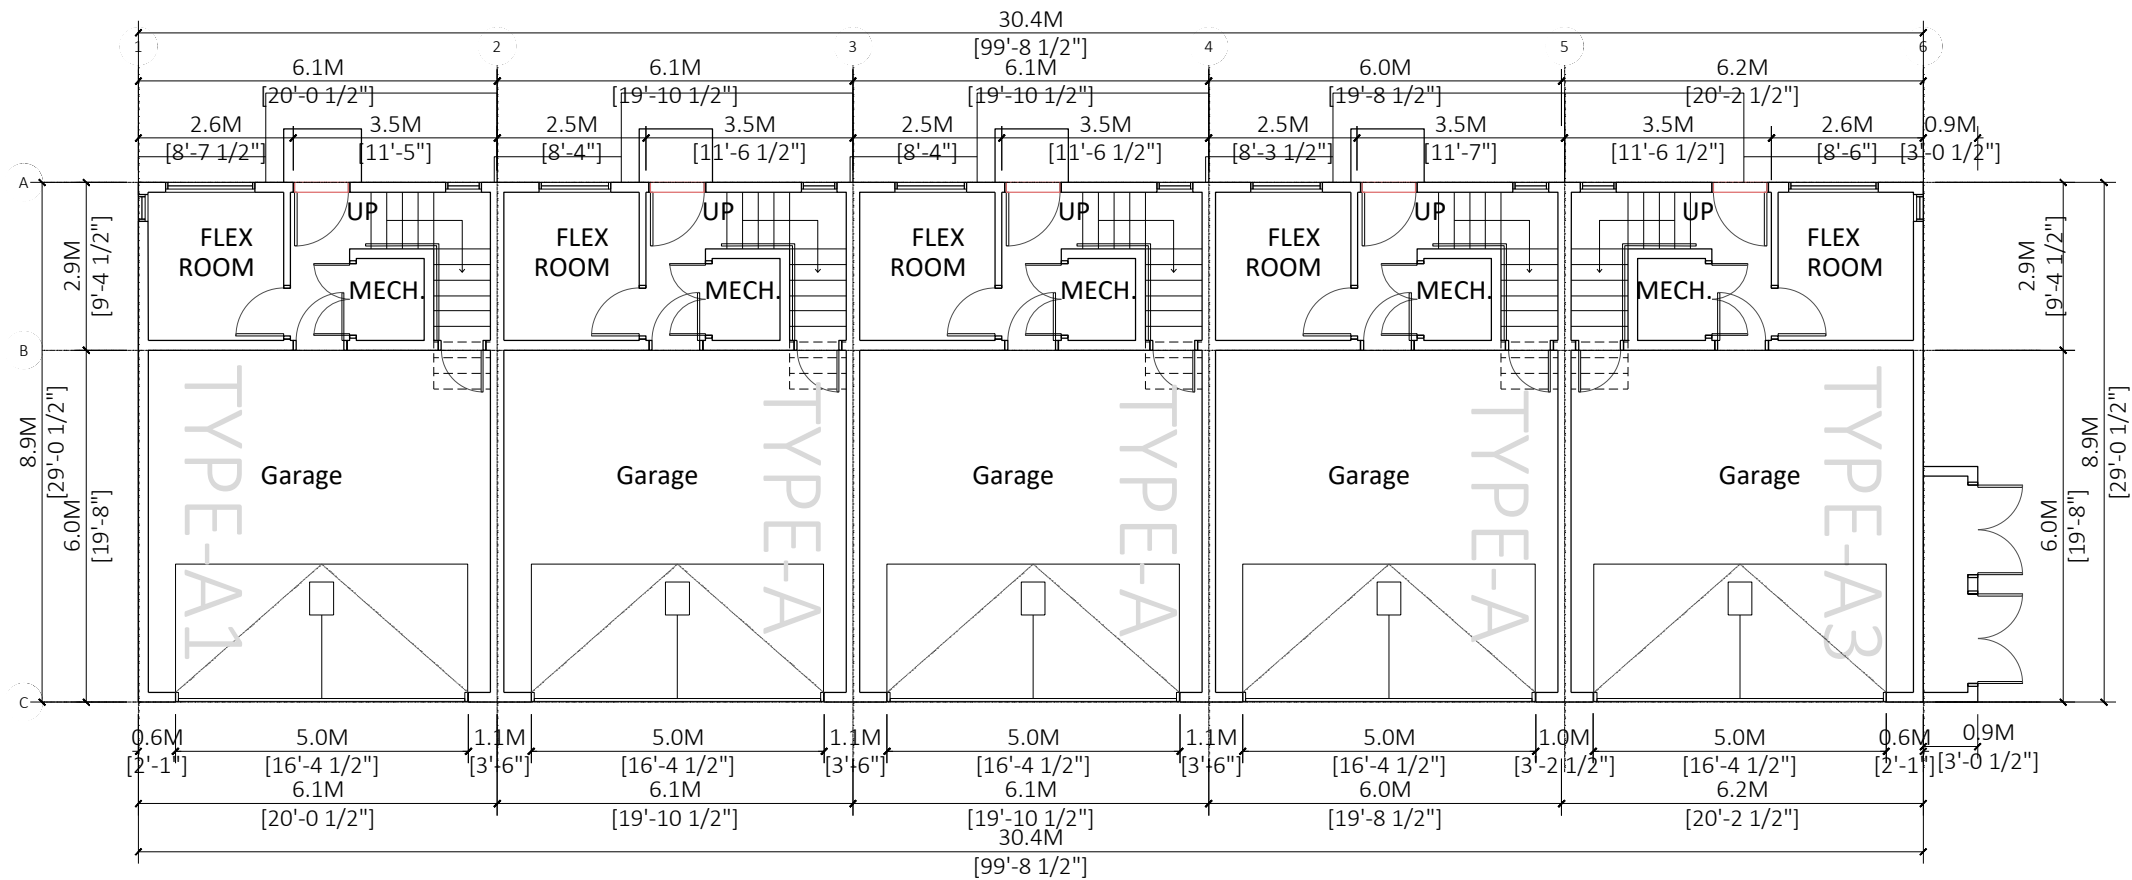

1 LEVEL-1
3/32"=1'

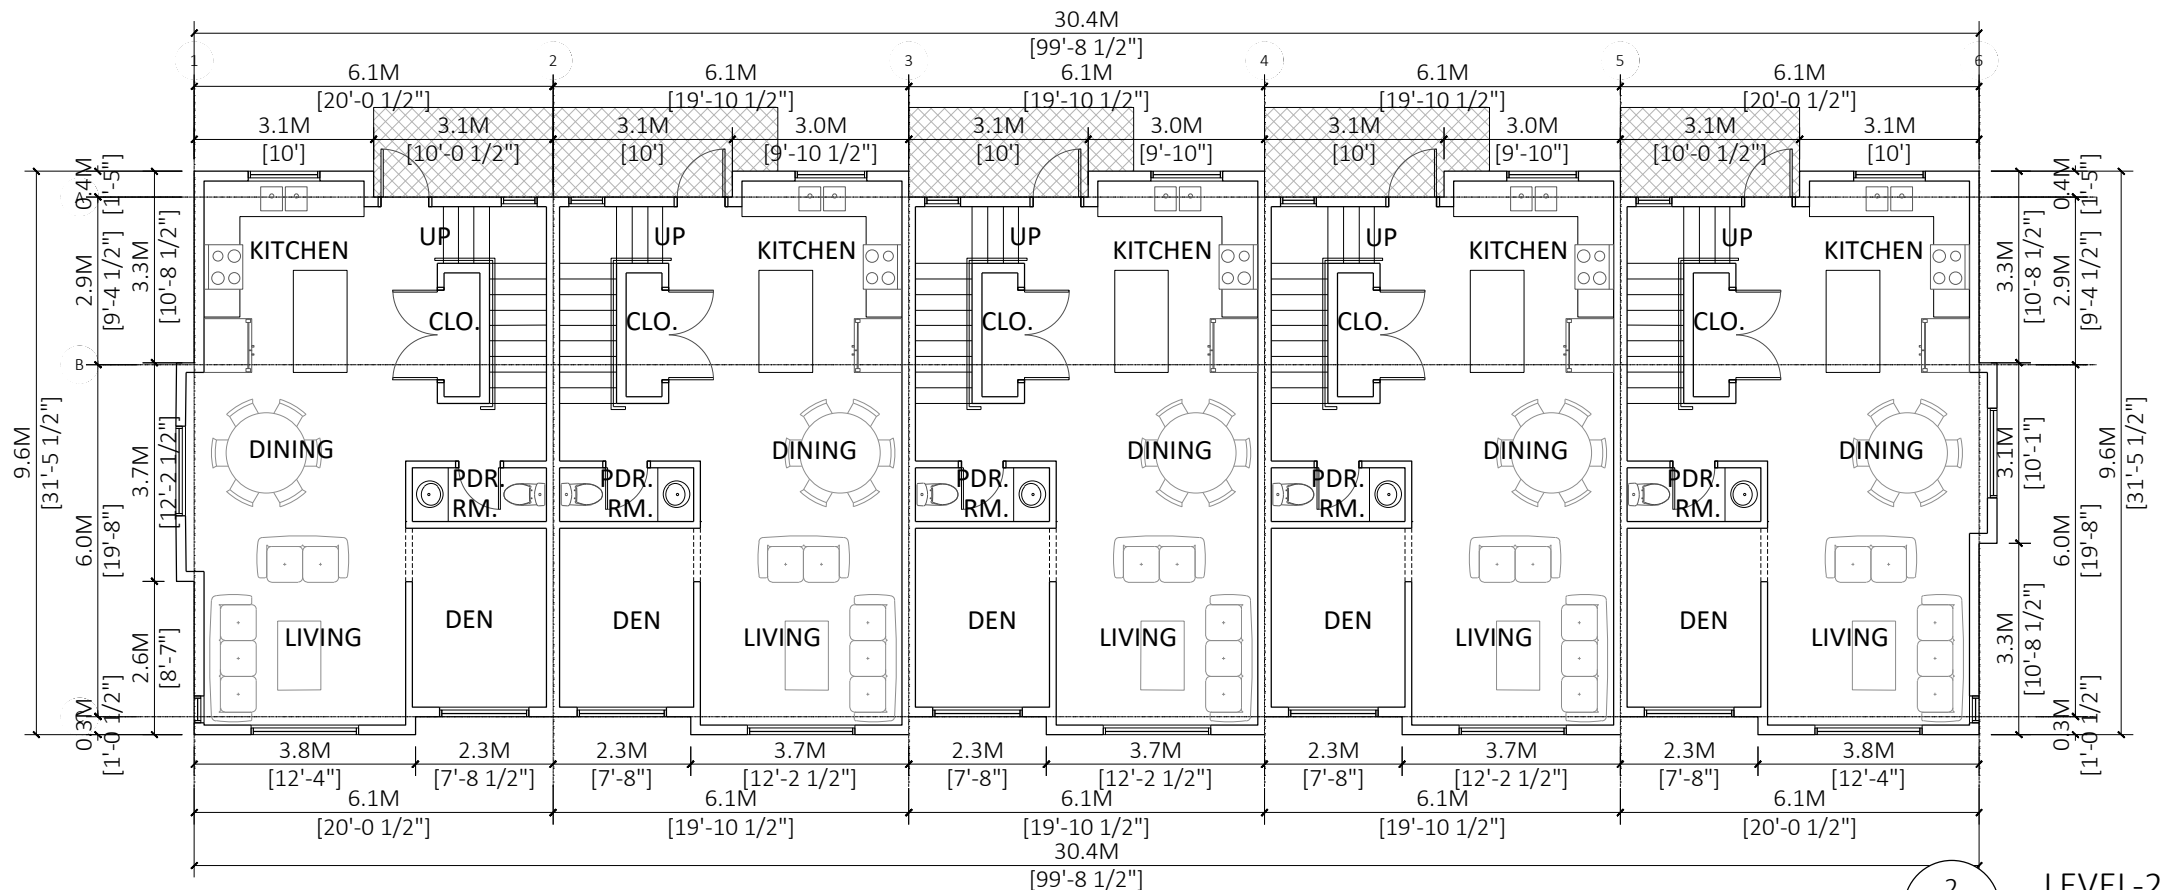

2 LEVEL-2
3/32"=1'

 

FLAT
ARCHITECTURE

Unit 209- 6321 King George Blvd
Surrey BC, V3X 1G1
www.flatarchitecture.ca
contact@flatarchitecture.ca

Ph: 604-503-4484

PROJECT INFO:
49 Unit Townhouse Development at
6677 Willowbrook Connector
Township of Langley, BC
CLIENT: AMAN SIDHU


DATE
11 October 2023
PROJECT NO:
22-234

SCALE:
3/32"=1'
DRAWN BY:
GSJ


REV	DESCRIPTION	BY	DATE

Floor Plans
Building-2


A 2.2A

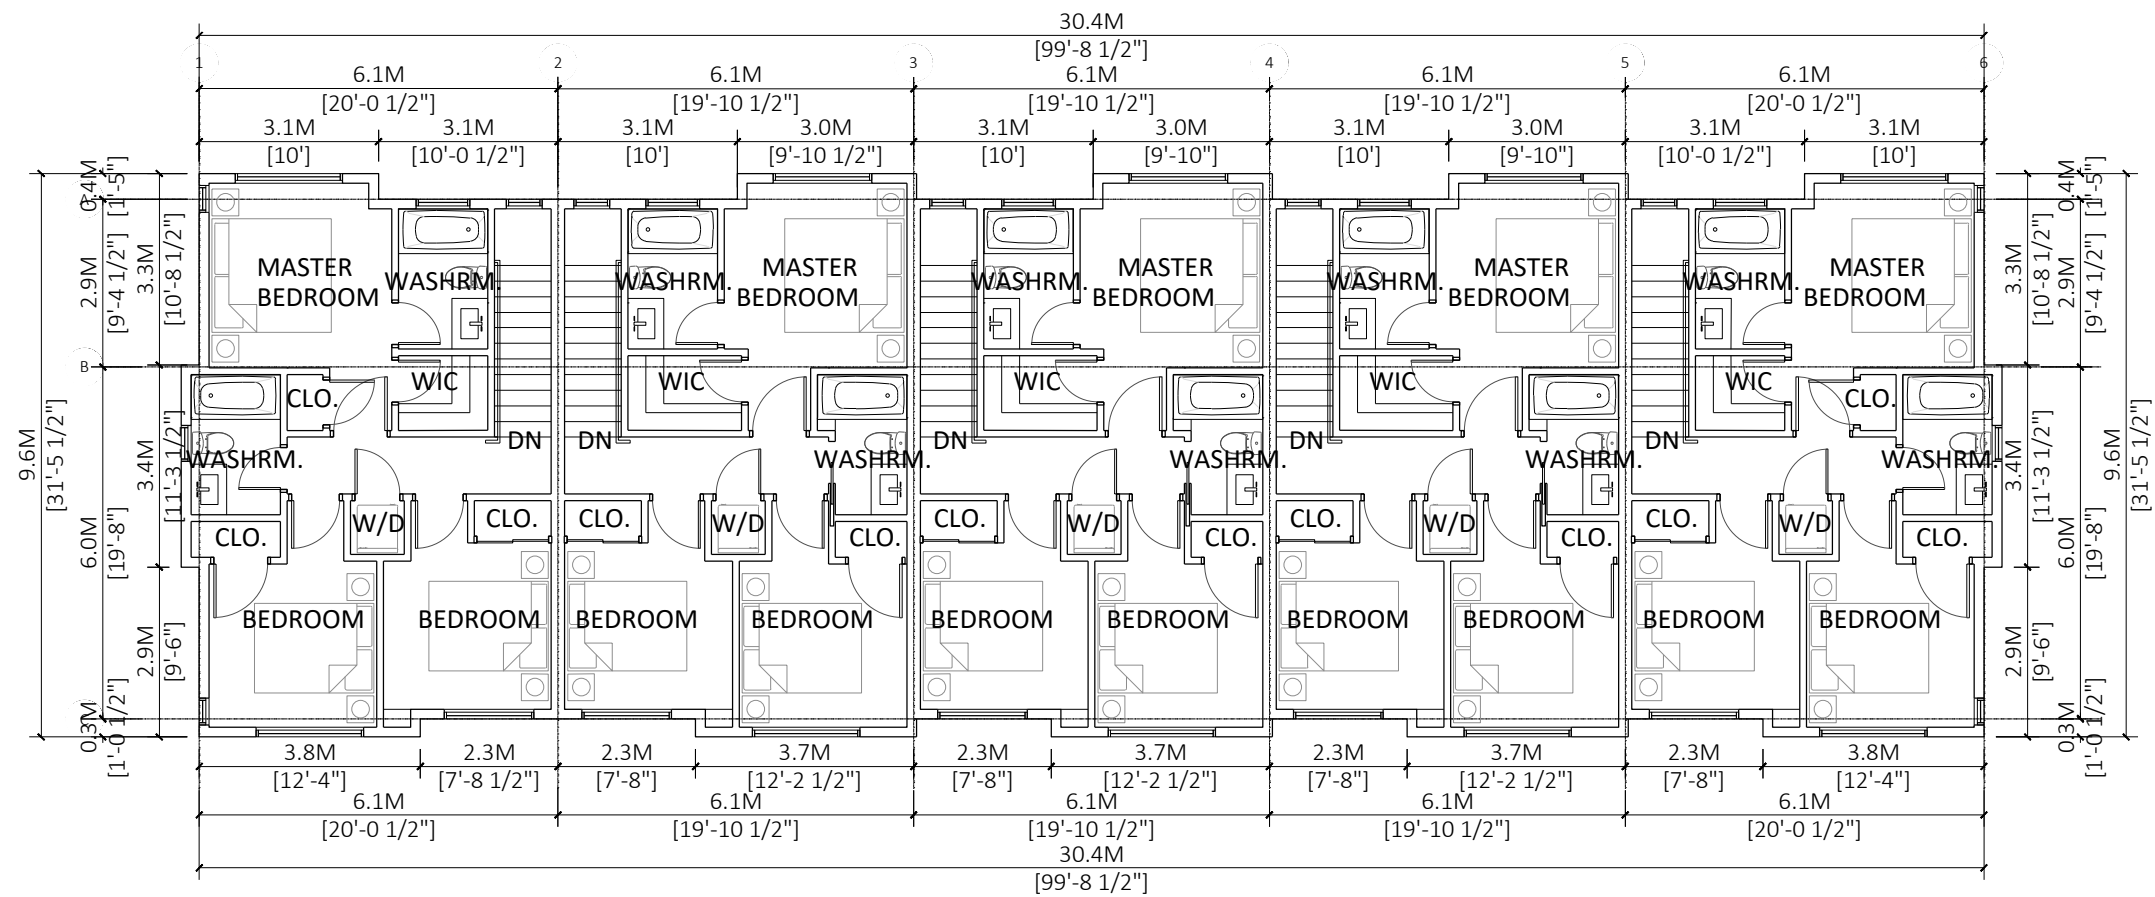

1 LEVEL-3
3/32"=1'

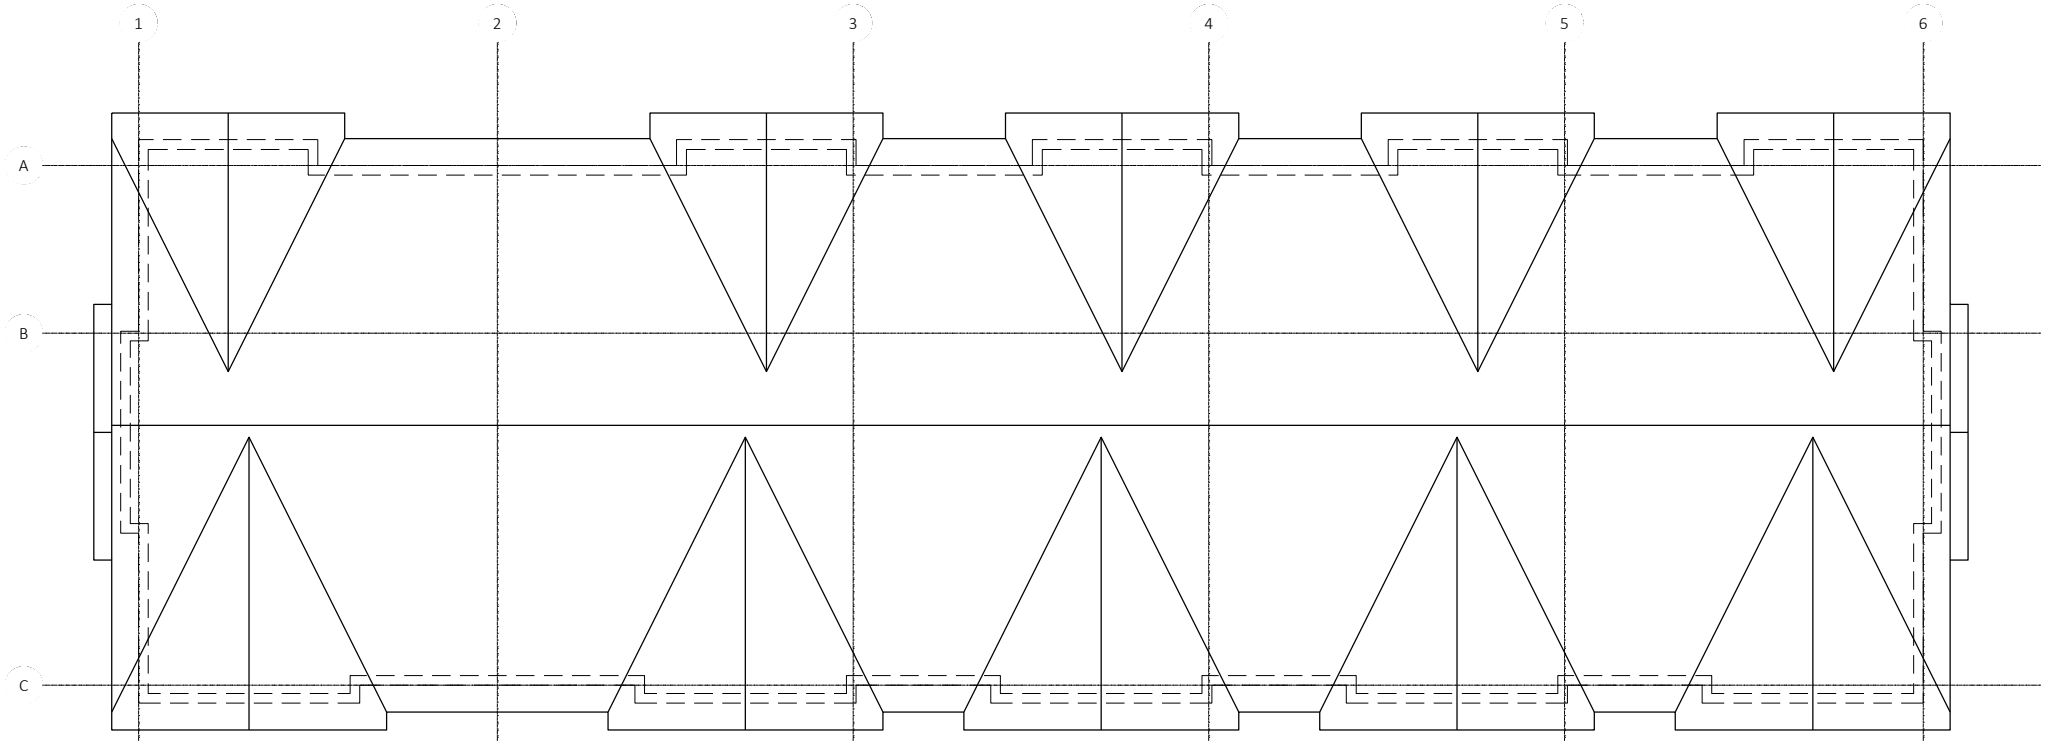

4 Roof Plan
3/32"=1'

 

FLAT
ARCHITECTURE

Unit 209- 6321 King George Blvd
Surrey BC, V3X 1G1
www.flatarchitecture.ca
contact@flatarchitecture.ca


Ph: 604-503-4484

PROJECT INFO:
49 Unit Townhouse Development at
6677 Willowbrook Connector
Township of Langley, BC
CLIENT:
AMAN SIDHU


DATE
11 October 2023
PROJECT NO:
22-234
SCALE:
3/32"=1' DRAWN BY:
GSJ

REV	DESCRIPTION	BY	DATE


Floor Plans
Building-2

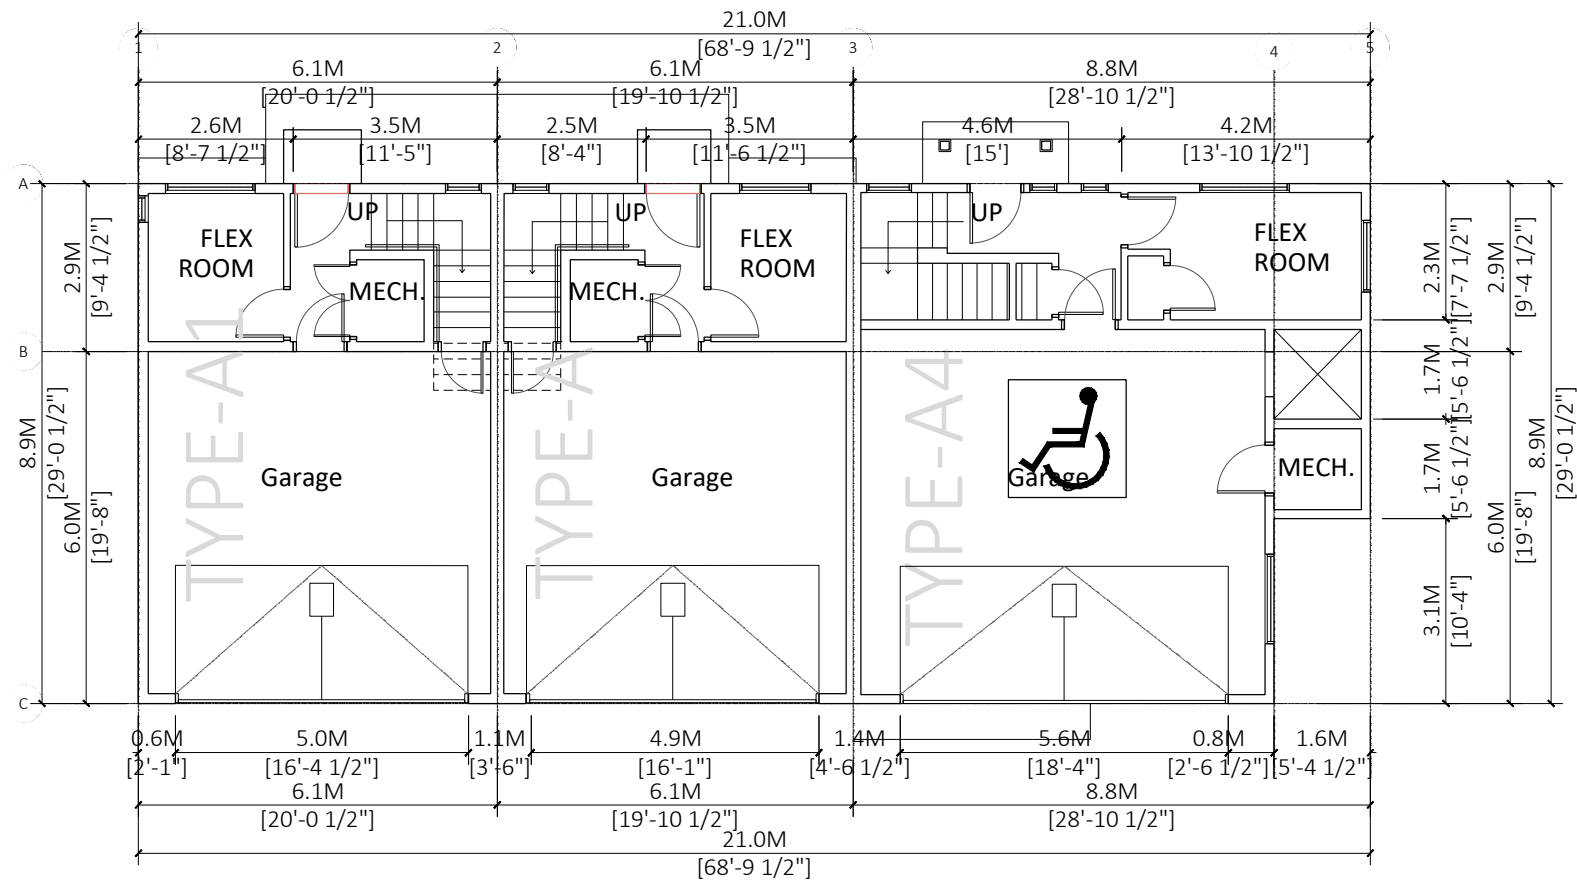

1 LEVEL-1
3/32"=1'

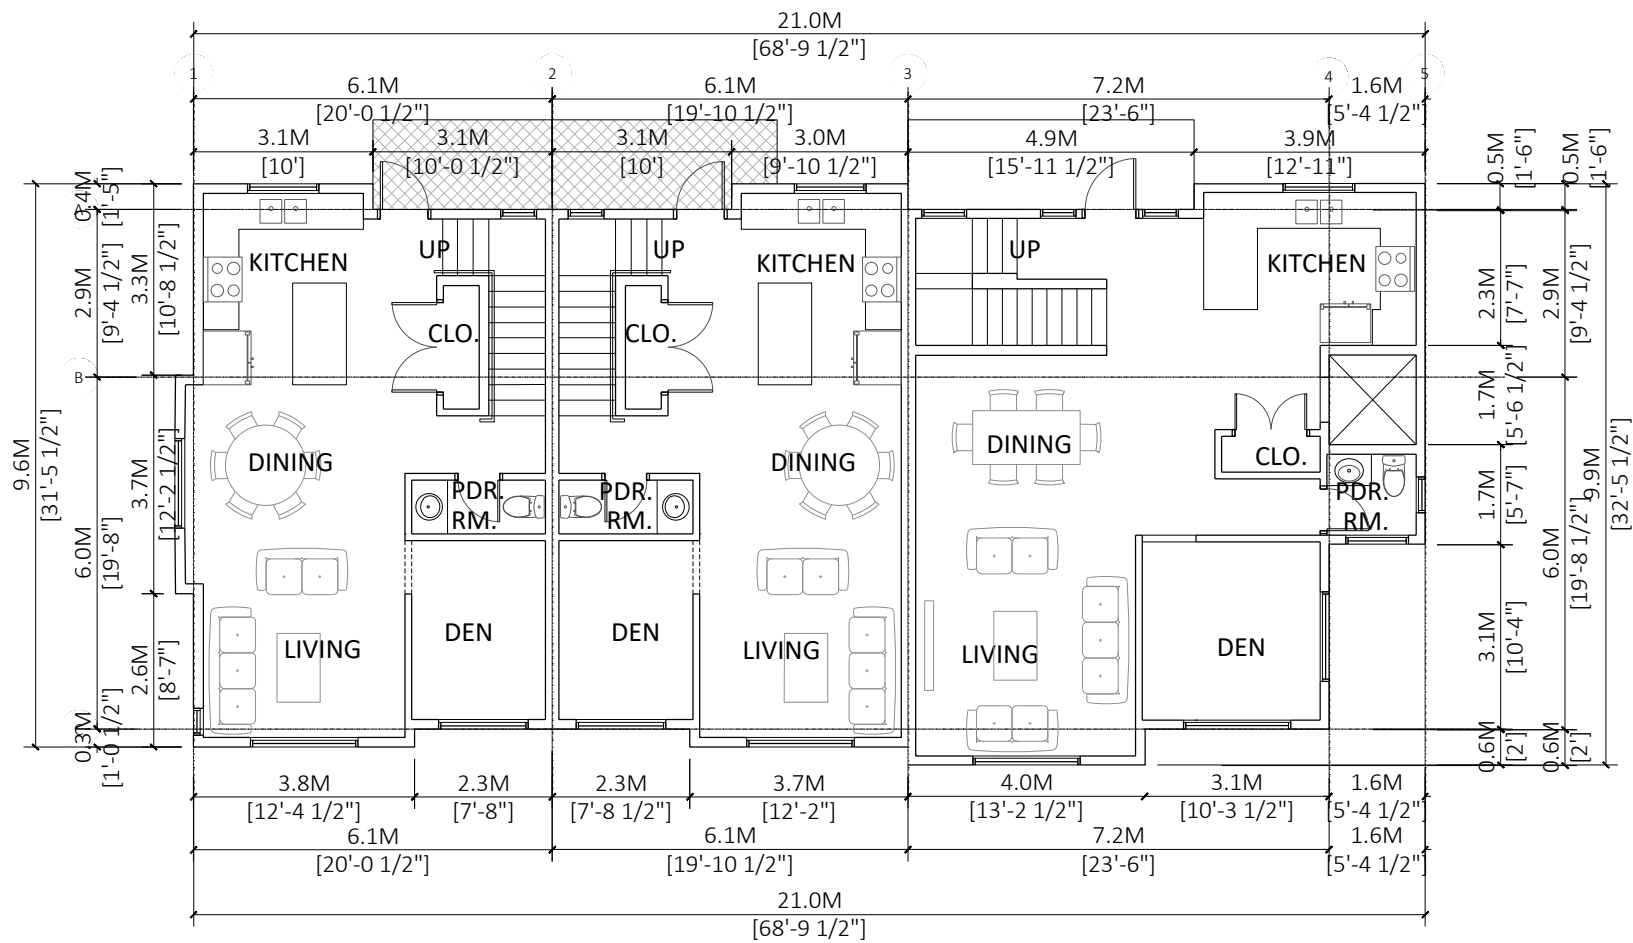

2 LEVEL-2
3/32"=1'

 

FLAT!
ARCHITECTURE

Unit 209- 6321 King George Blvd
Surrey BC, V3X 1G1
www.flatarchitecture.ca
contact@flatarchitecture.ca

Ph: 604-503-4484

PROJECT INFO:
49 Unit Townhouse Development at
6677 Willowbrook Connector
Township of Langley, BC
CLIENT:
AMAN SIDHU



DATE
11 October 2023
PROJECT NO:
22-234

SCALE: 3/32"=1' **DRAWN BY:** GSJ

REV	DESCRIPTION	BY	DATE

Floor Plans
Building-3

A 2.3A

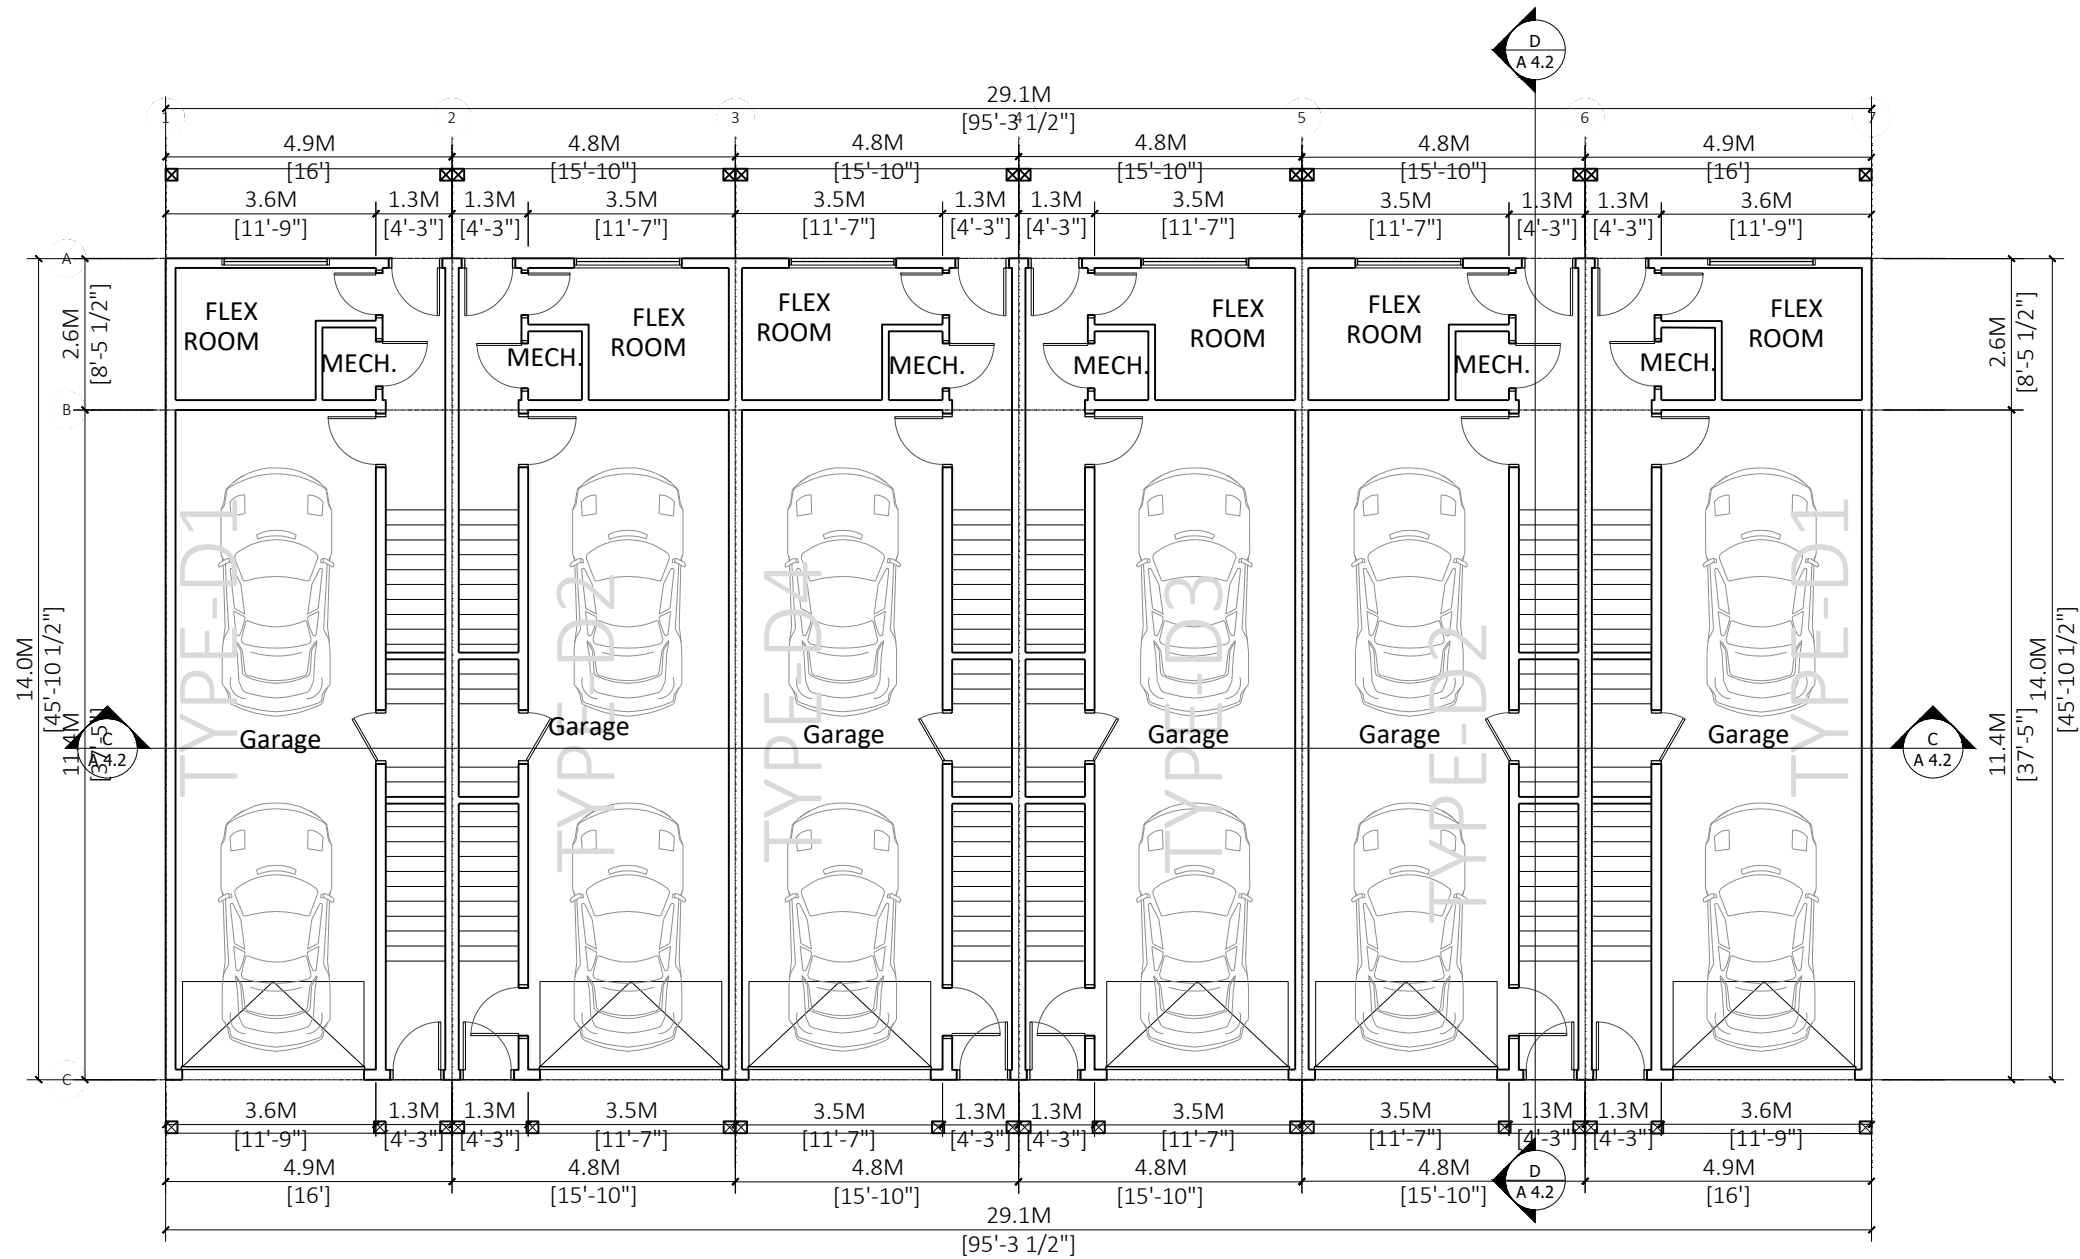 

1 LEVEL-1
3/32"=1'





FLAT!
ARCHITECTURE

Unit 209- 6321 King George Blvd
Surrey BC, V3X 1G1
www.flatarchitecture.ca
contact@flatarchitecture.ca
Ph: 604-503-4484

PROJECT INFO:
49 Unit Townhouse Development at
6677 Willowbrook Connector
Township of Langley, BC
CLIENT:
AMAN SIDHU

DATE
11 October 2023
PROJECT NO:
22-234
SCALE:
3/32"=1'
DRAWN BY:
GSJ

REV	DESCRIPTION	BY	DATE

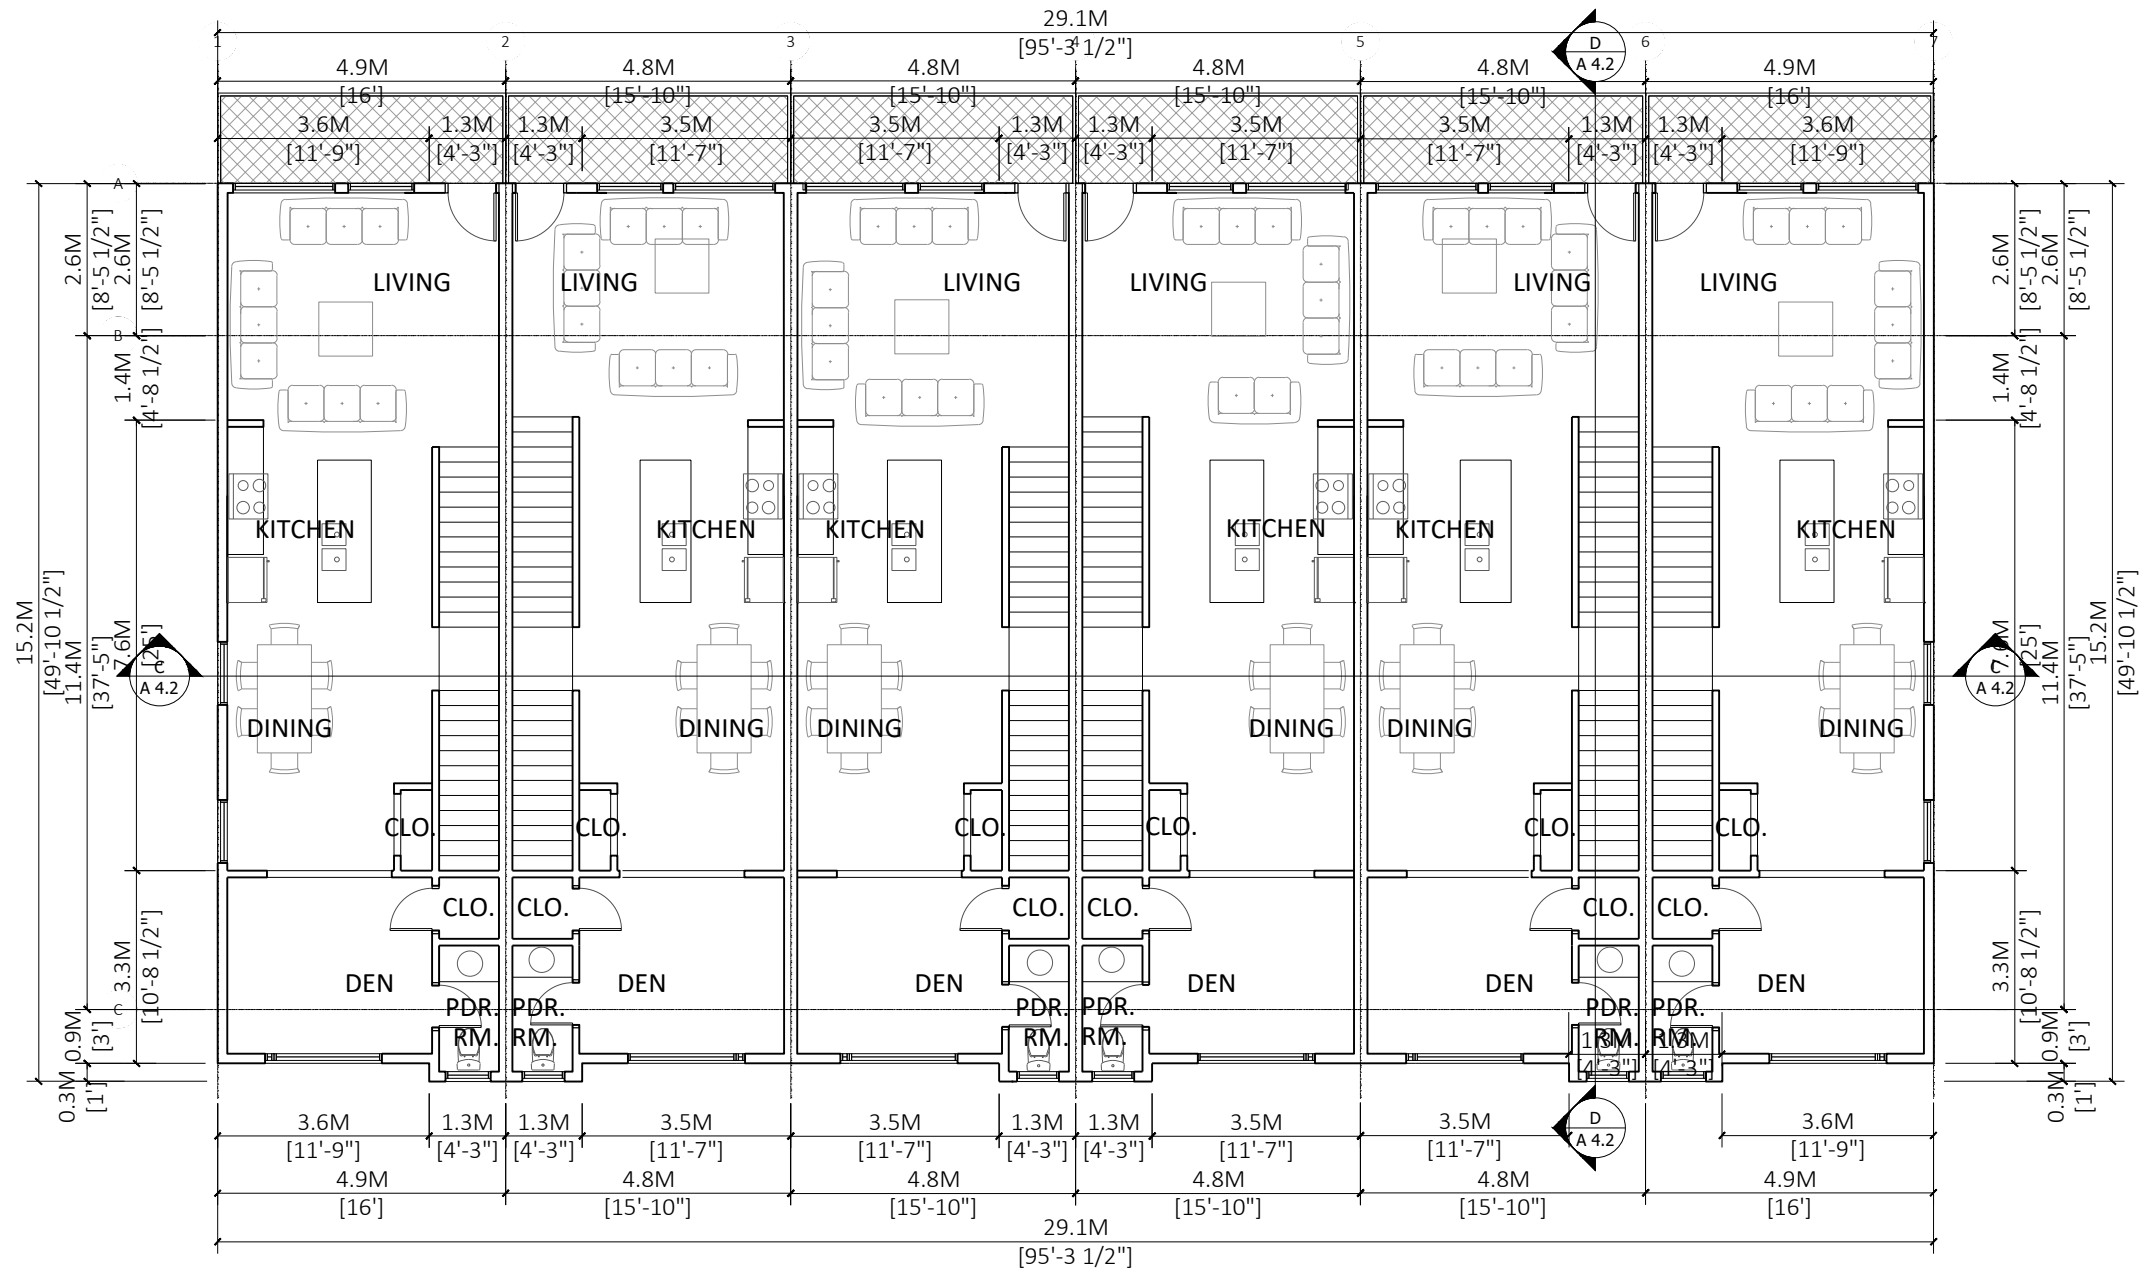
 


2 LEVEL-2
3/32"=1'

PROJECT INFO:
49 Unit Townhouse Development at
6677 Willowbrook Connector
Township of Langley, BC
CLIENT: AMAN SIDHU

DATE
11 October 2023
PROJECT NO:
22-234
SCALE:
3/32"=1'
DRAWN BY:
GSJ

REV	DESCRIPTION	BY	DATE

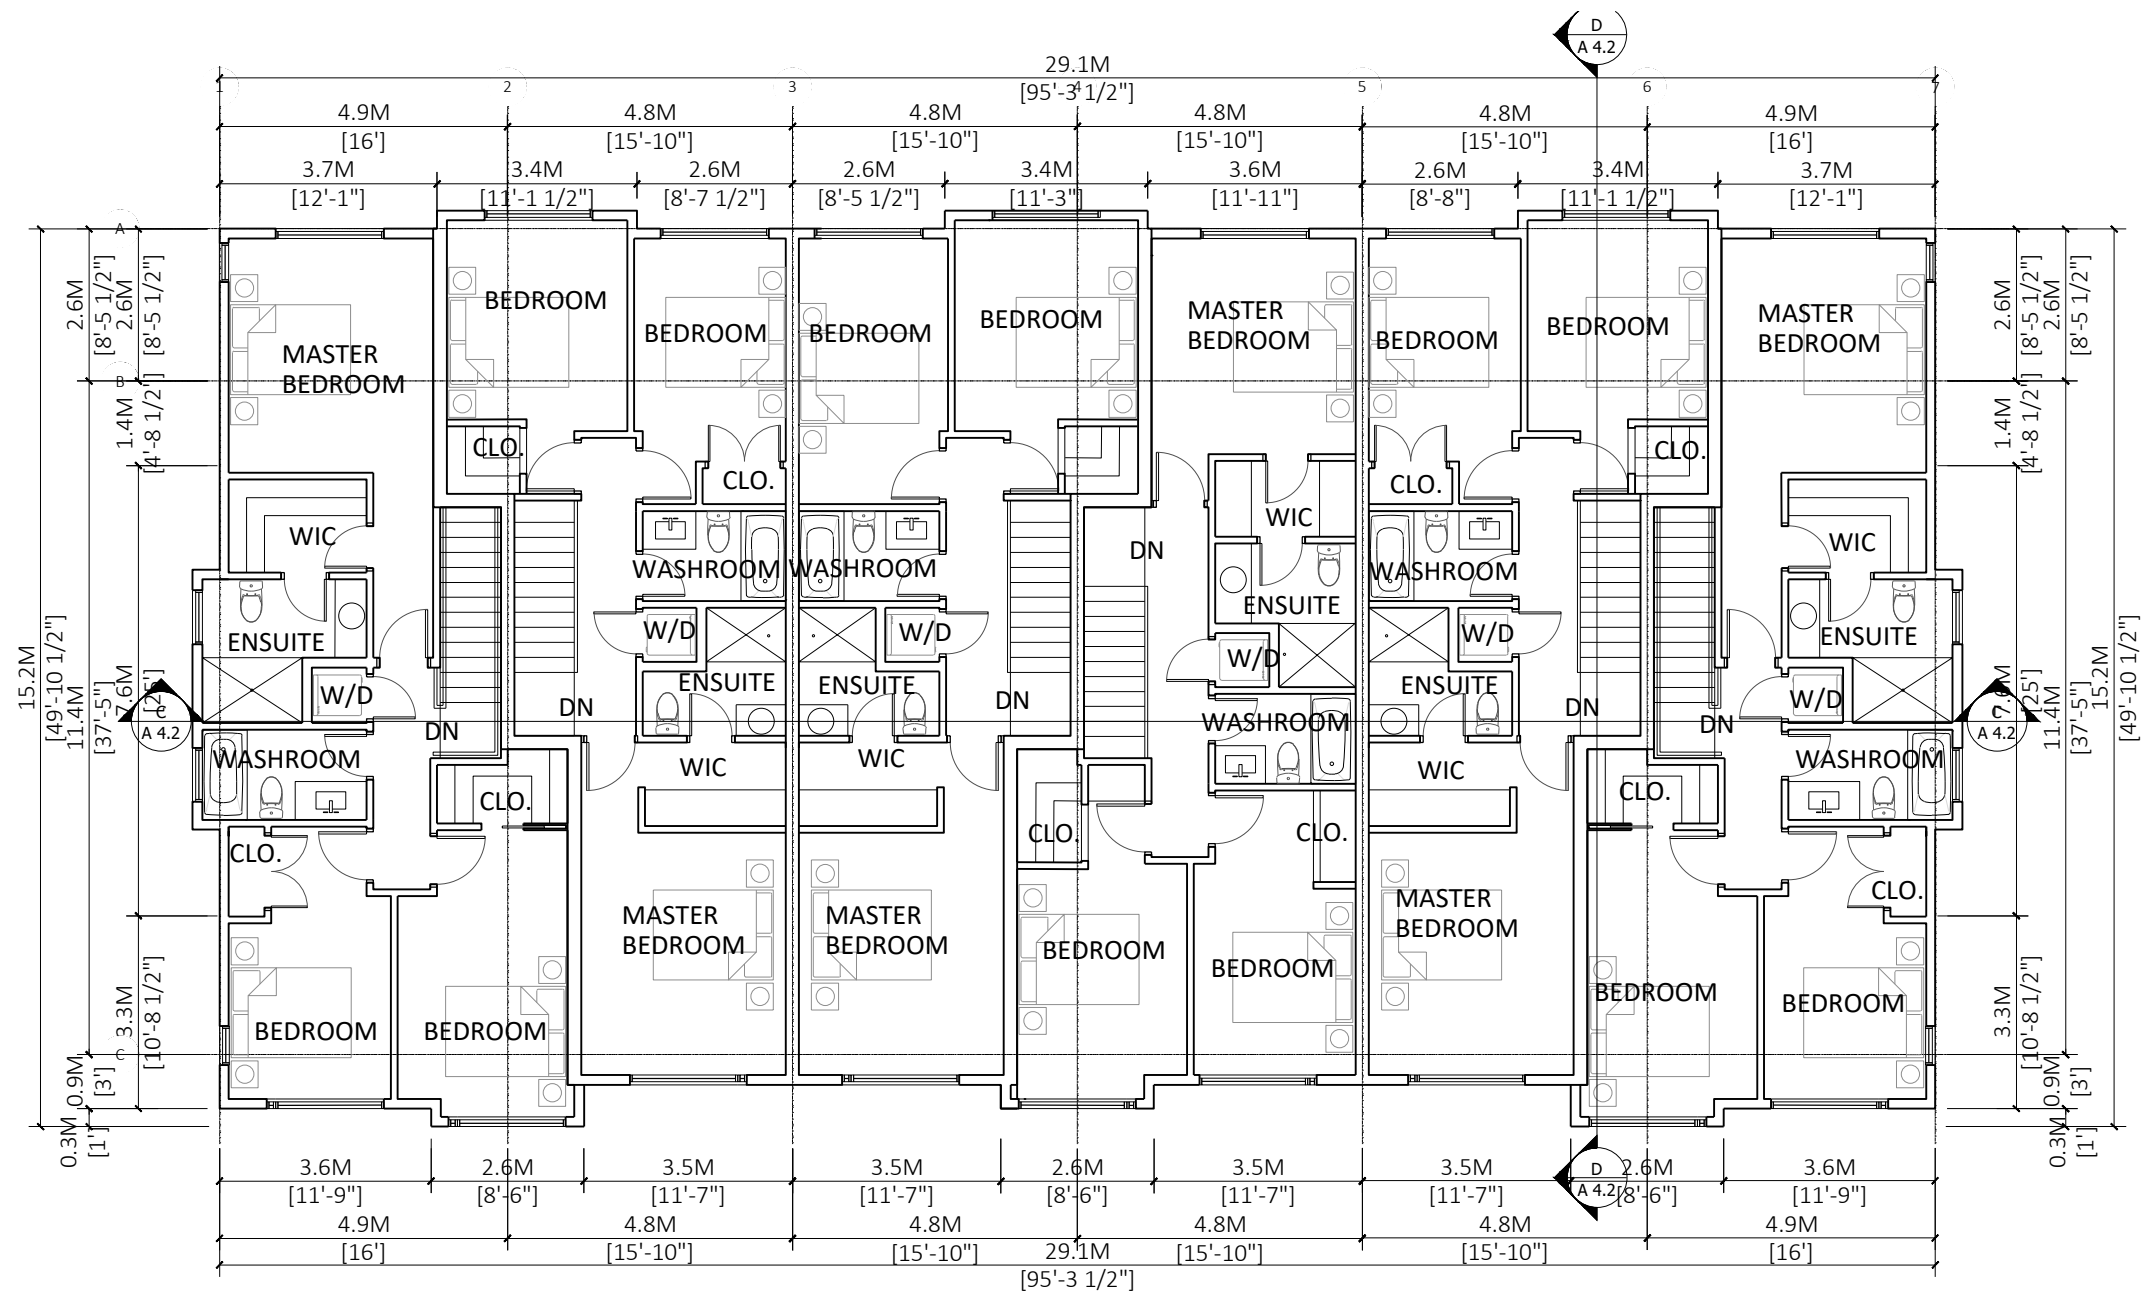 

1 LEVEL-3
3/32"=1'



FLAT1
ARCHITECTURE

Unit 209- 6321 King George Blvd
Surrey BC, V3X 1G1
www.flat1architecture.ca
contact@flat1architecture.ca

Ph: 604-503-4484

PROJECT INFO:
49 Unit Townhouse Development at
6677 Willowbrook Connector
Township of Langley, BC
CLIENT: AMAN SIDHU

DATE
11 October 2023
PROJECT NO:
22-234

SCALE: 3/32"=1'
DRAWN BY: GSJ

REV	DESCRIPTION	BY	DATE

Floor Plans
Building-4

A 2.4C



FLAT:
ARCHITECTURE

604-503-4484

49 Unit Townhouse Development at
6677 Willowbrook Connector
Township of Langley, BC
CLIENT:
AMAN SIDHU

PROJECT NO:


-234

SCALE: 32"=1' DRAWN BY: GSJ





[illegible]

oor Plans
uilding-4


A 2.4D

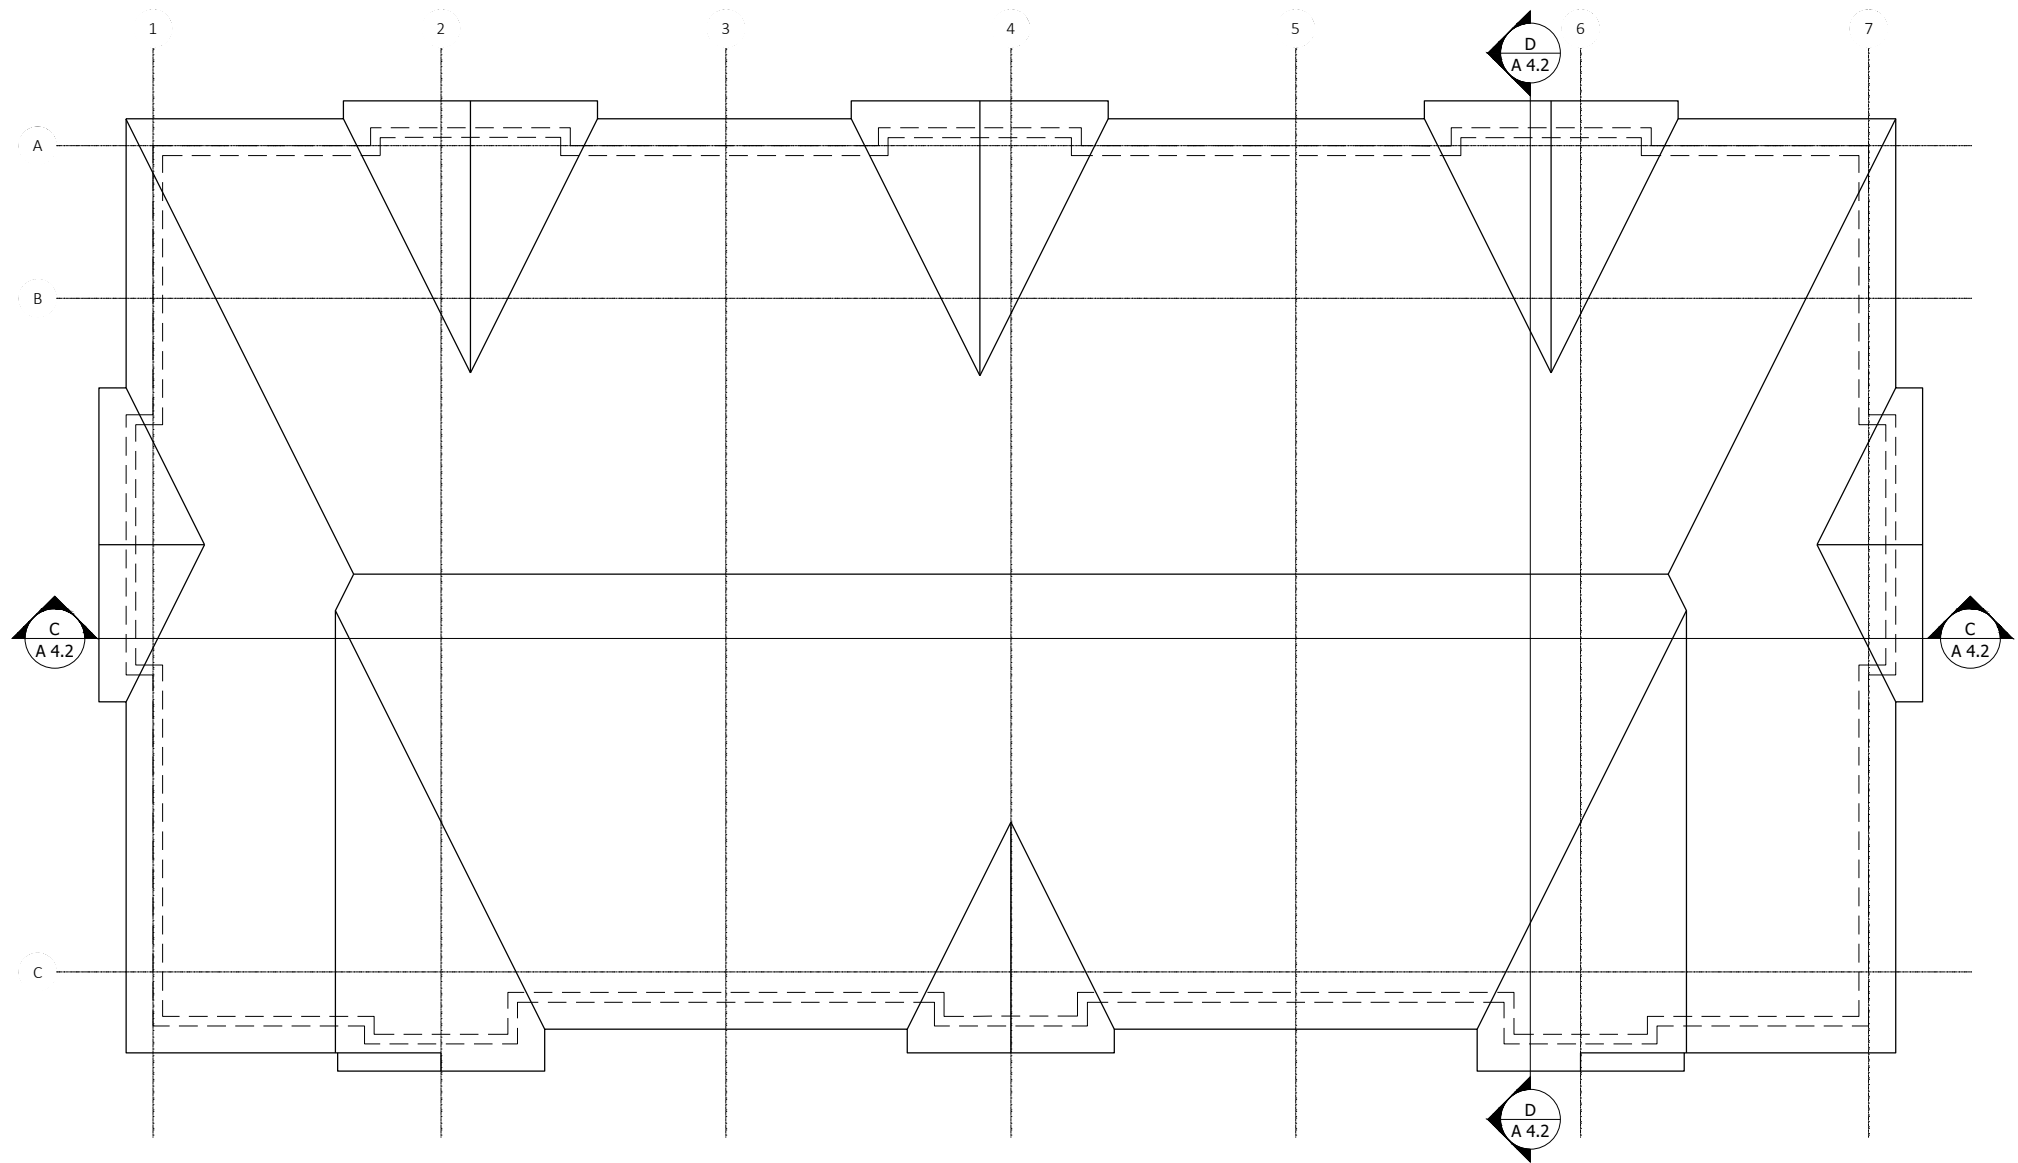


1 Roof Plan
3/32"=1'

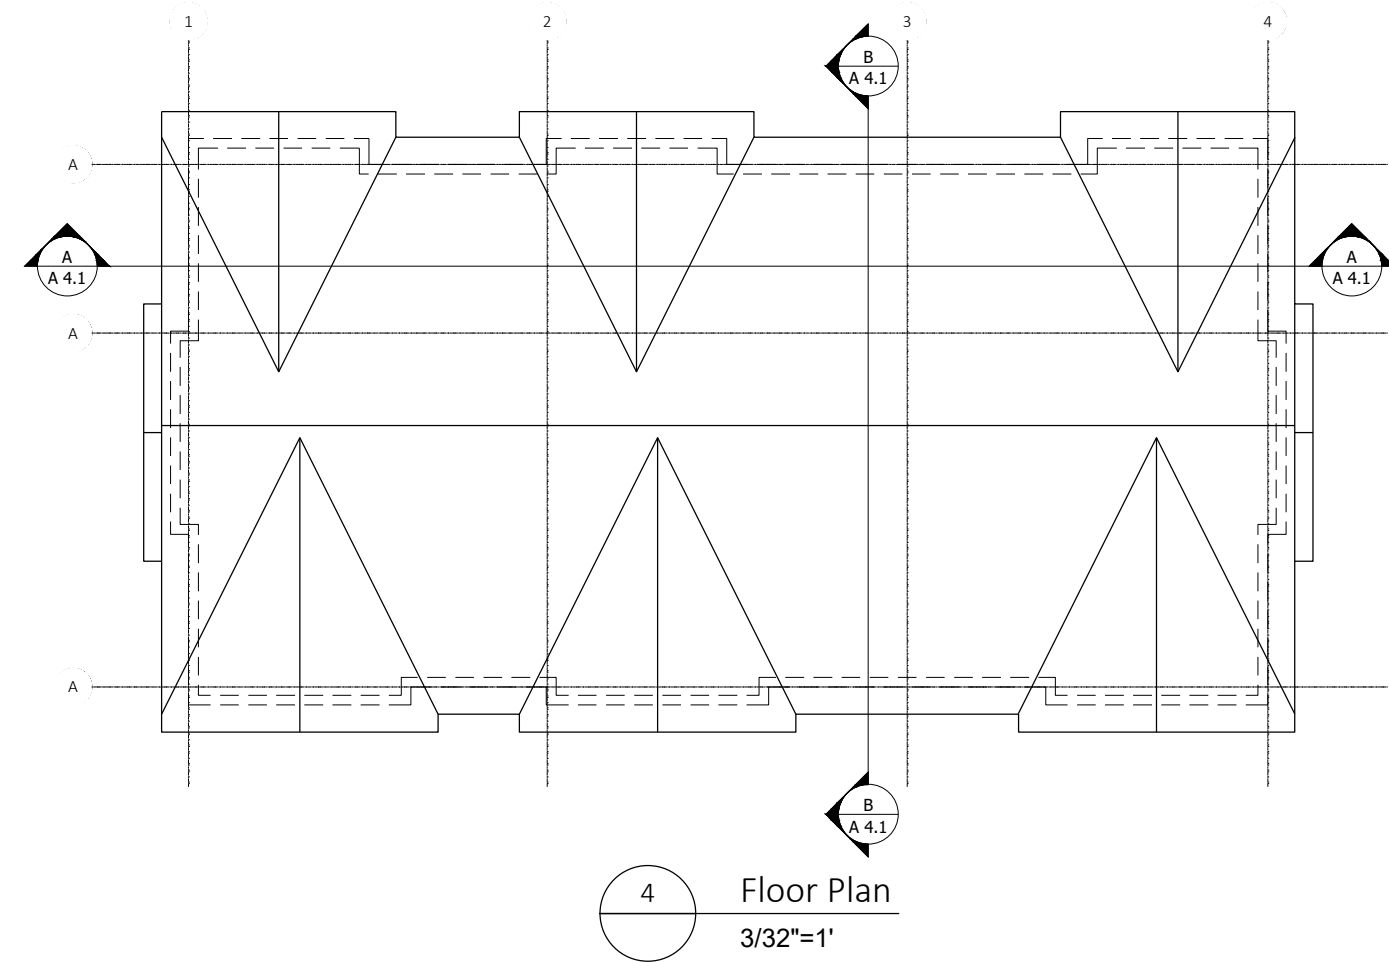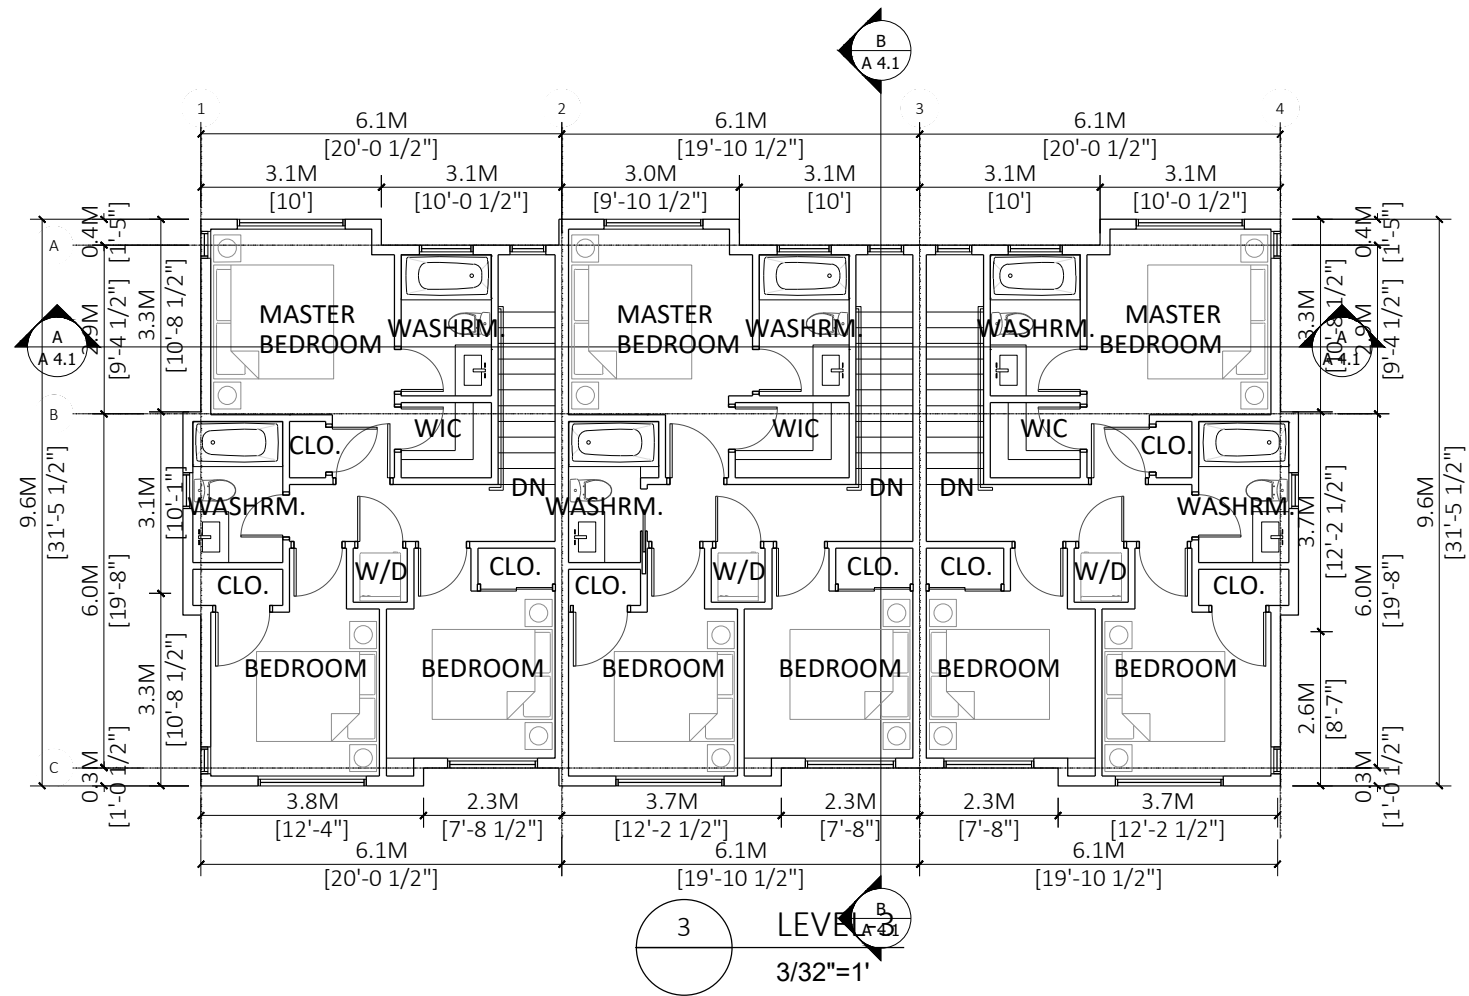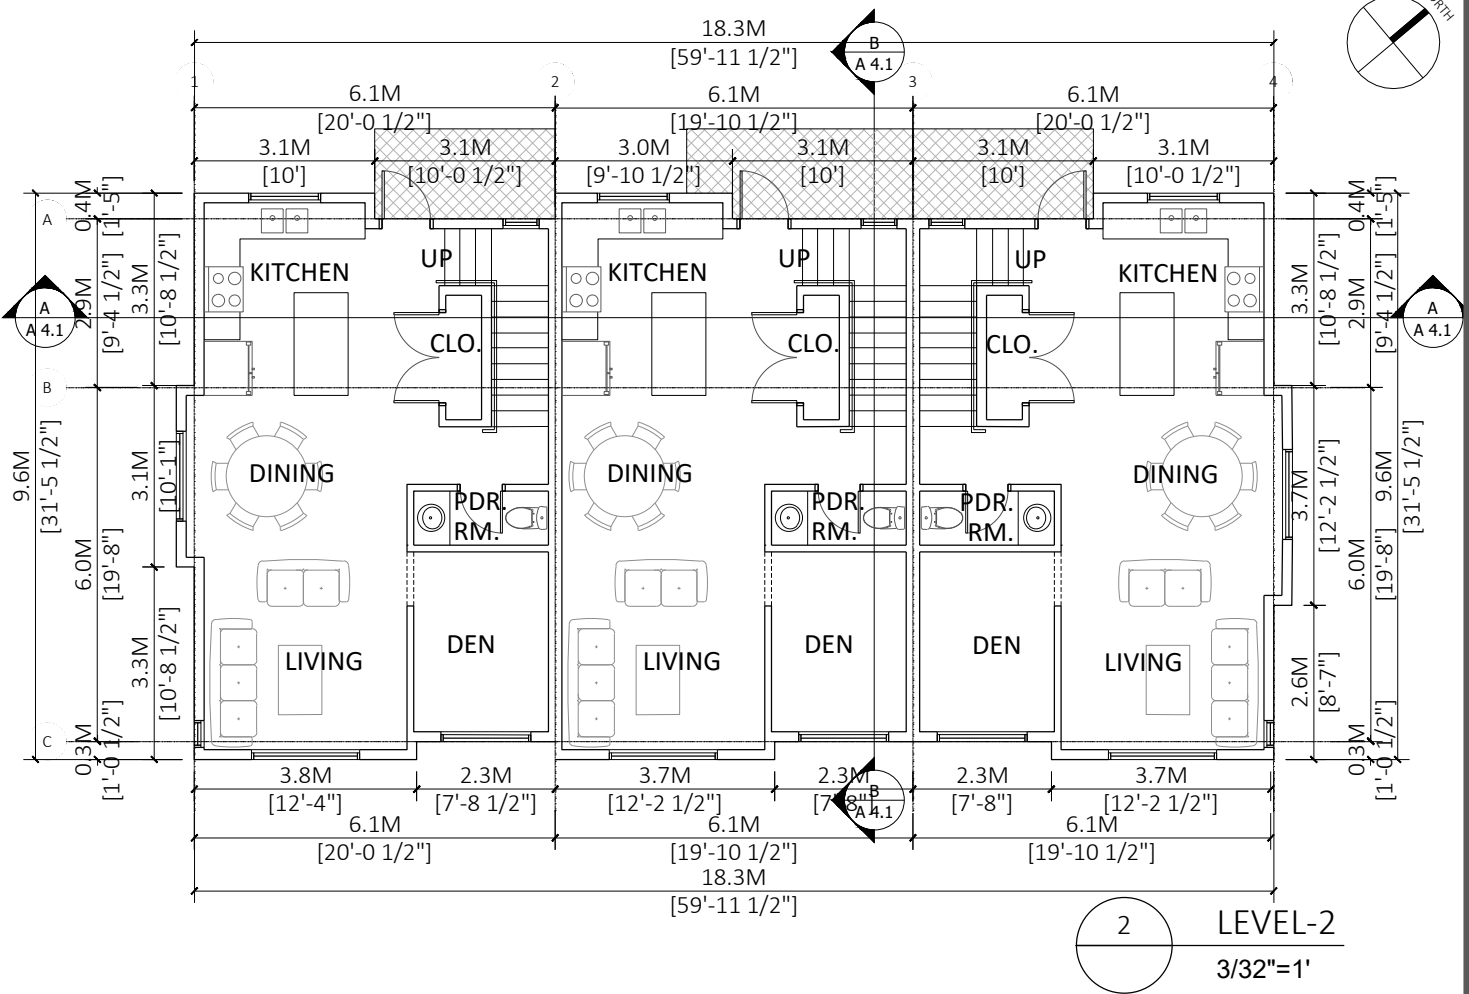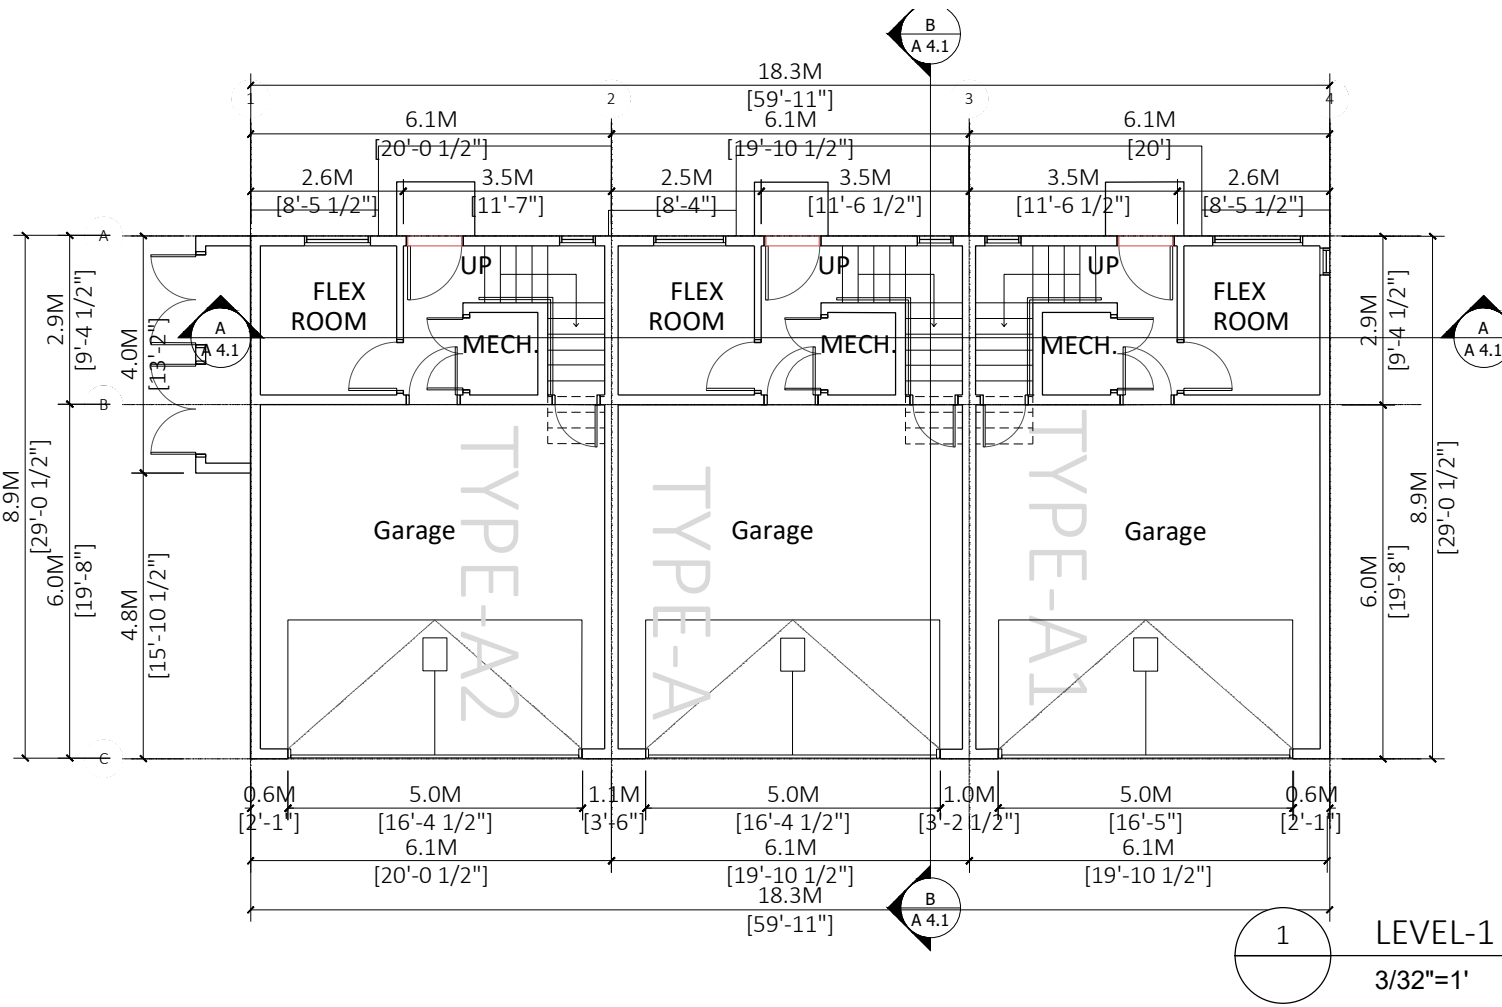


REV	DESCRIPTION	BY	DATE

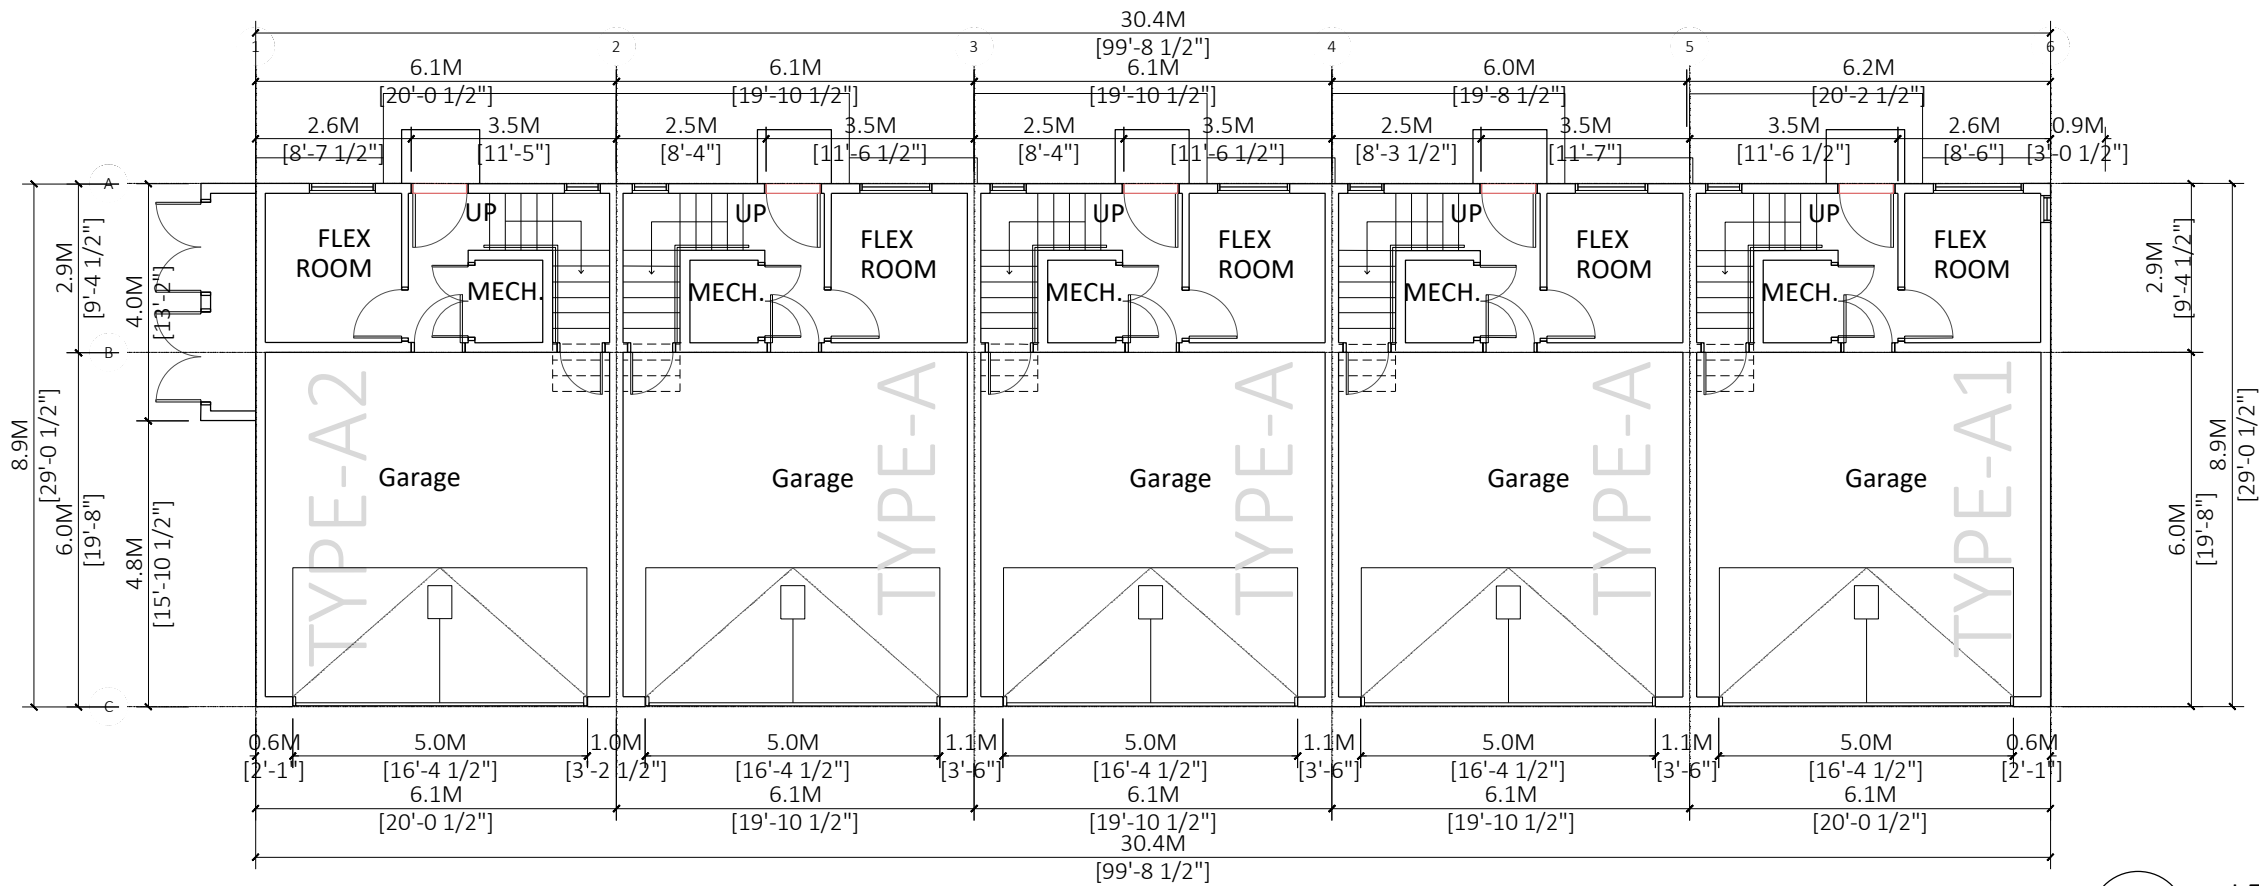

1 LEVEL-1
3/32"=1'

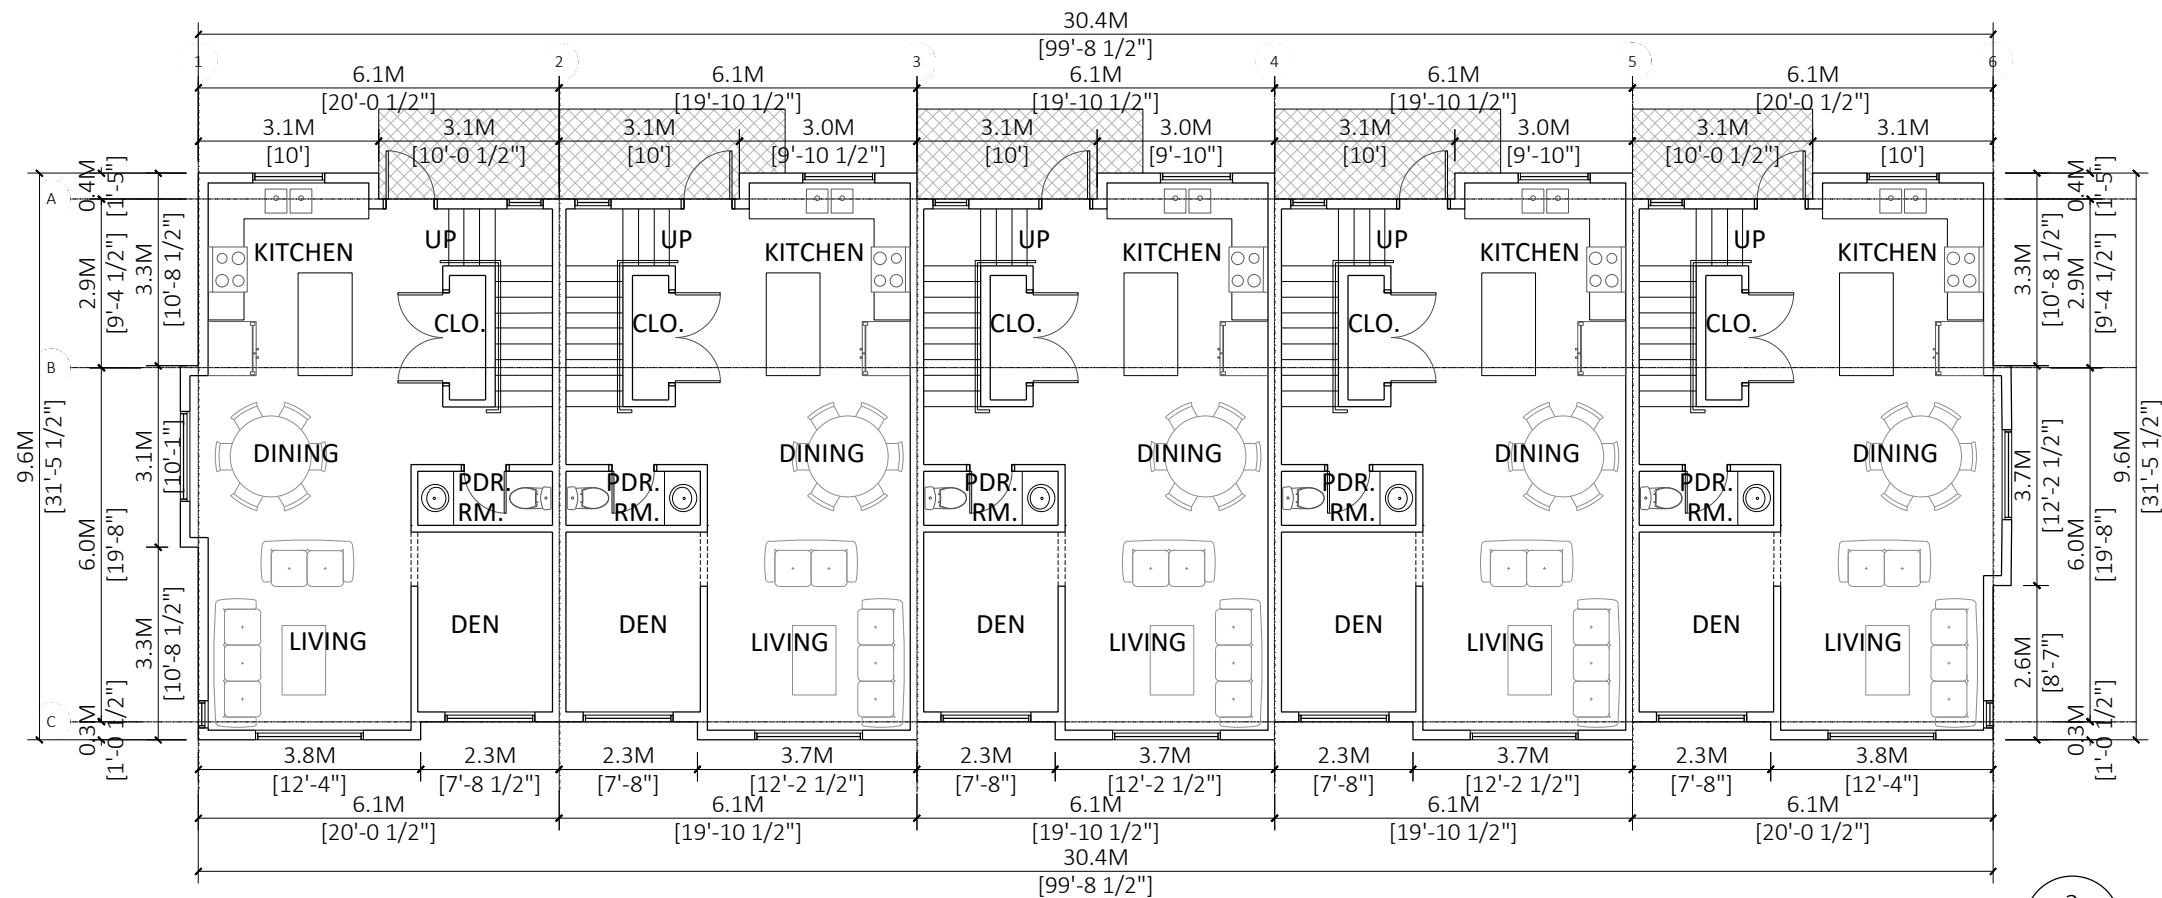

2 LEVEL-2
3/32"=1'

 

Unit 209- 6321 King George Blvd
Surrey BC, V3X 1G1
www.flat1architecture.ca
contact@flat1architecture.ca

Ph: 604-503-4484


PROJECT INFO:
49 Unit Townhouse Development at
6677 Willowbrook Connector
Township of Langley, BC
CLIENT: AMAN SIDHU

DATE
11 October 2023
PROJECT NO:
22-234
SCALE: 3/32"=1' DRAWN BY:
GSJ


REV	DESCRIPTION	BY	DATE

Floor Plans
Building-6


A 2.6A

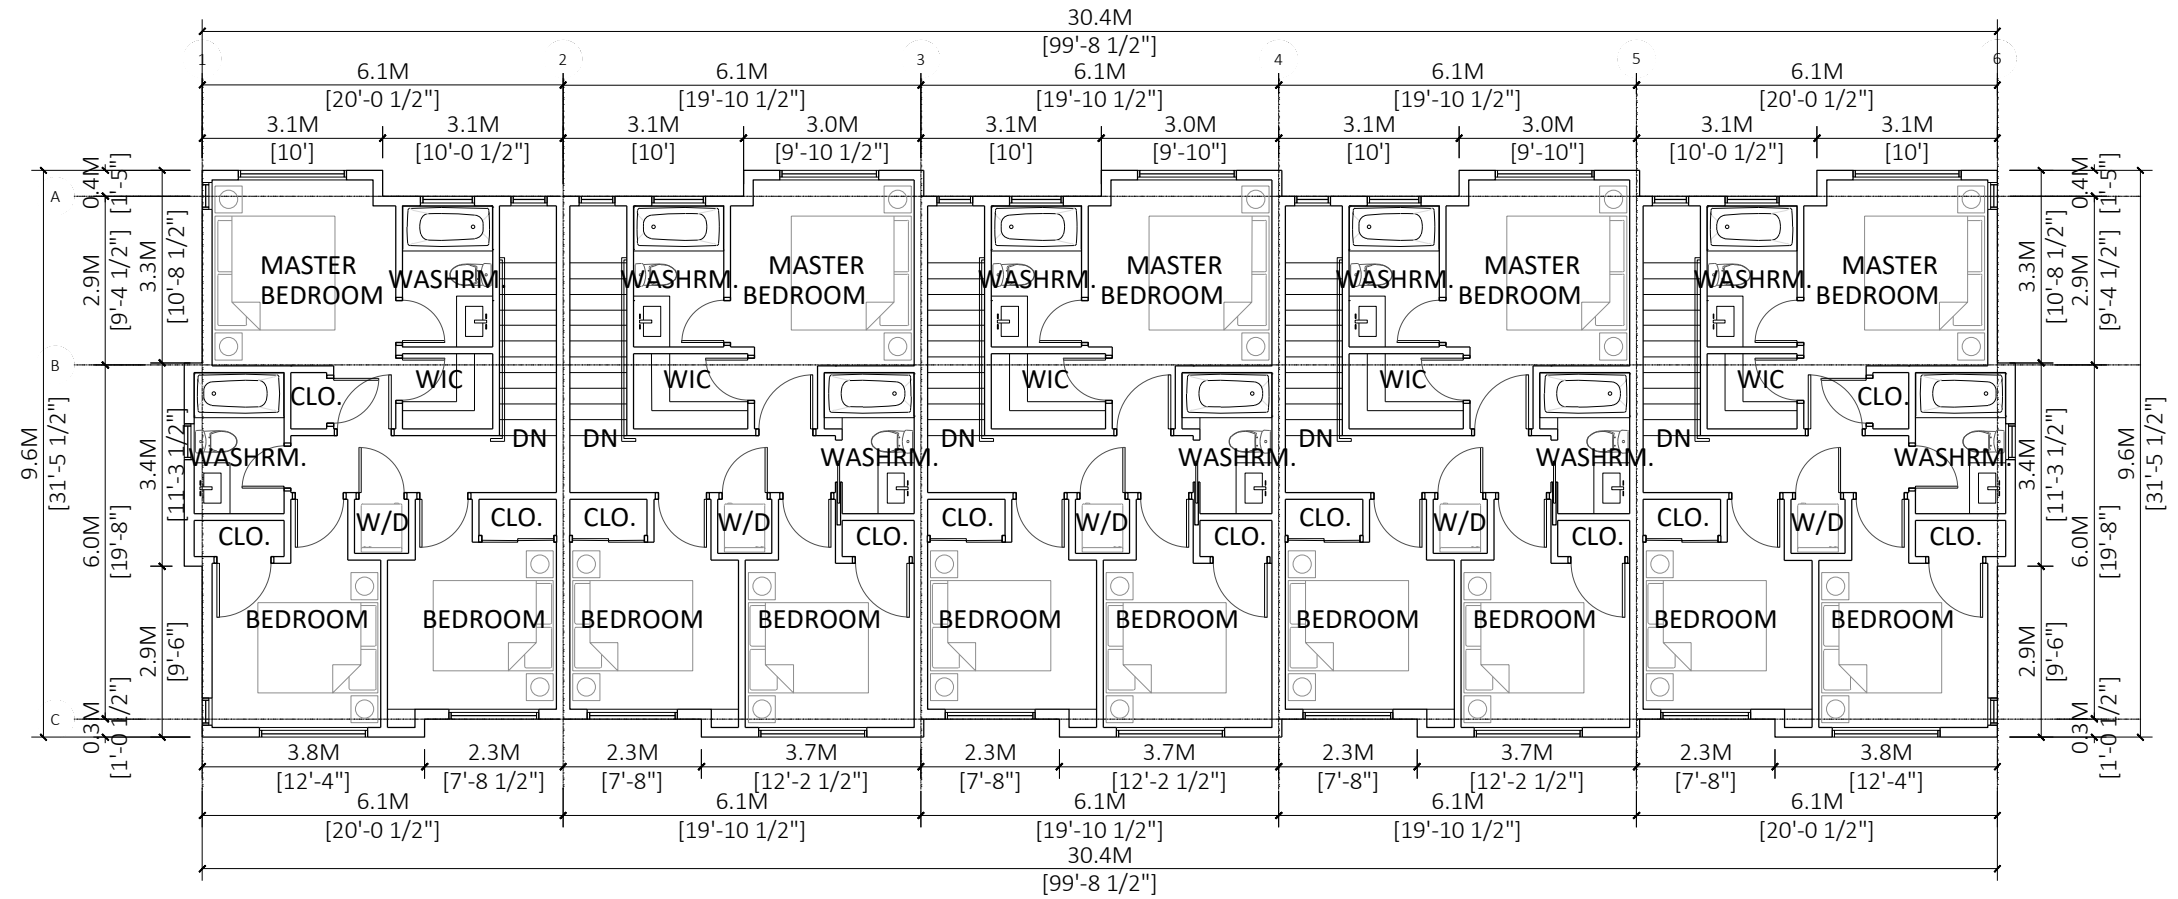

1 LEVEL-3
3/32"=1'

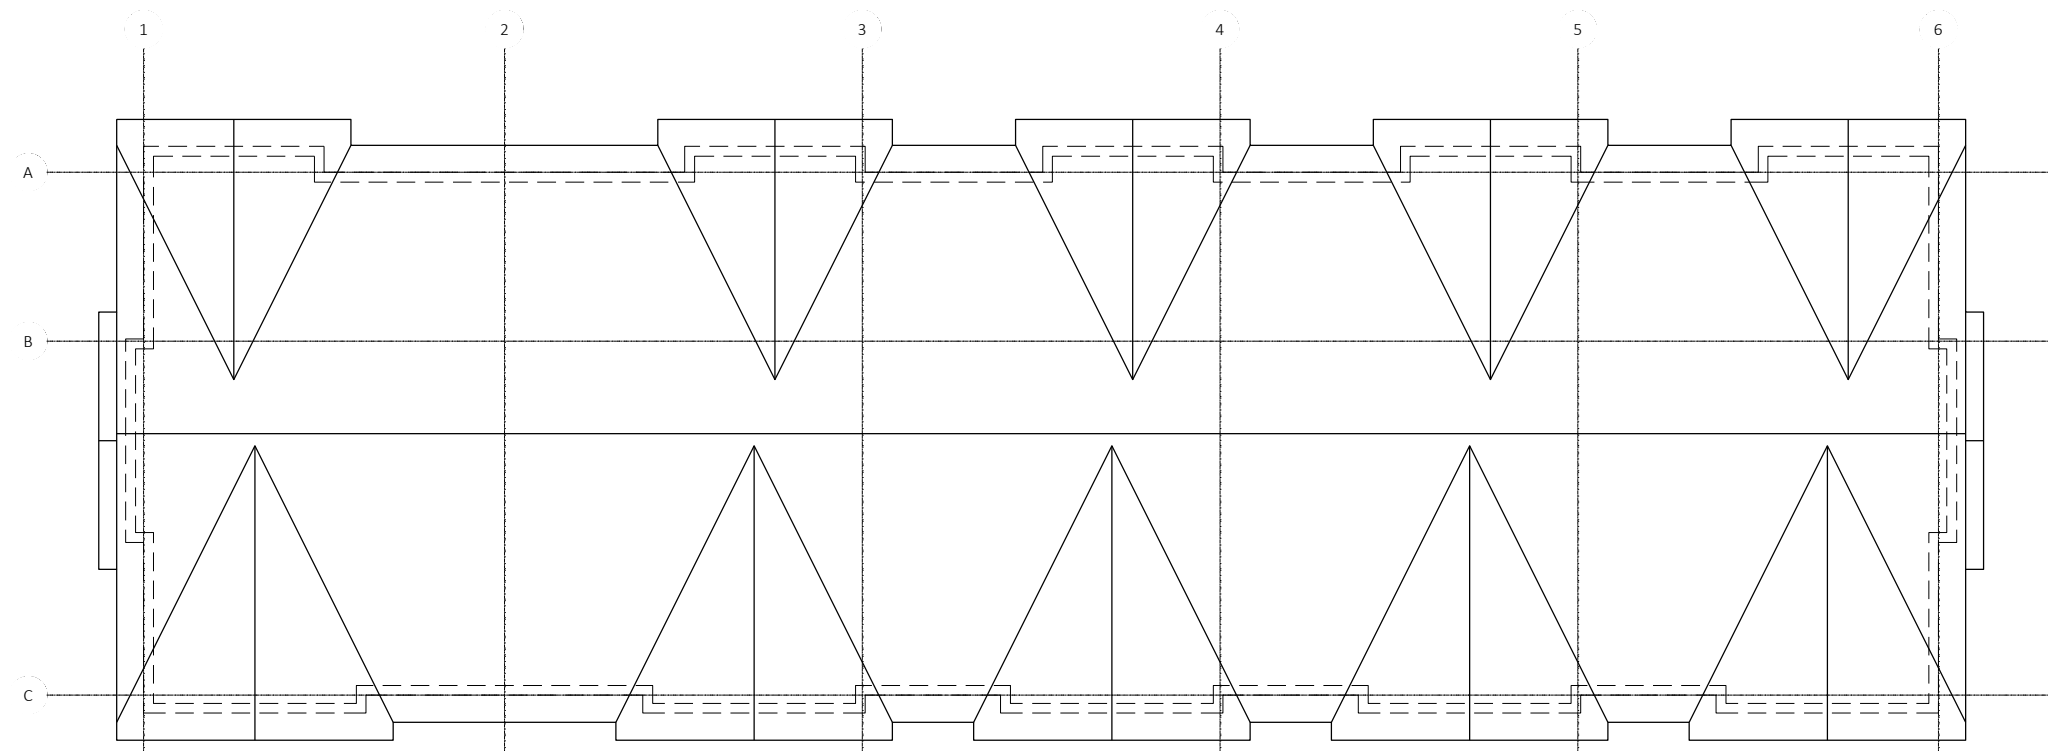

2 Roof Plan
3/32"=1'

 


PROJECT INFO:
49 Unit Townhouse Development at
6677 Willowbrook Connector
Township of Langley, BC
CLIENT: AMAN SIDHU


DATE
11 October 2023
PROJECT NO:
22-234
SCALE: 3/32"=1' DRAWN BY:
GSJ

REV	DESCRIPTION	BY	DATE


Floor Plans
Building-6

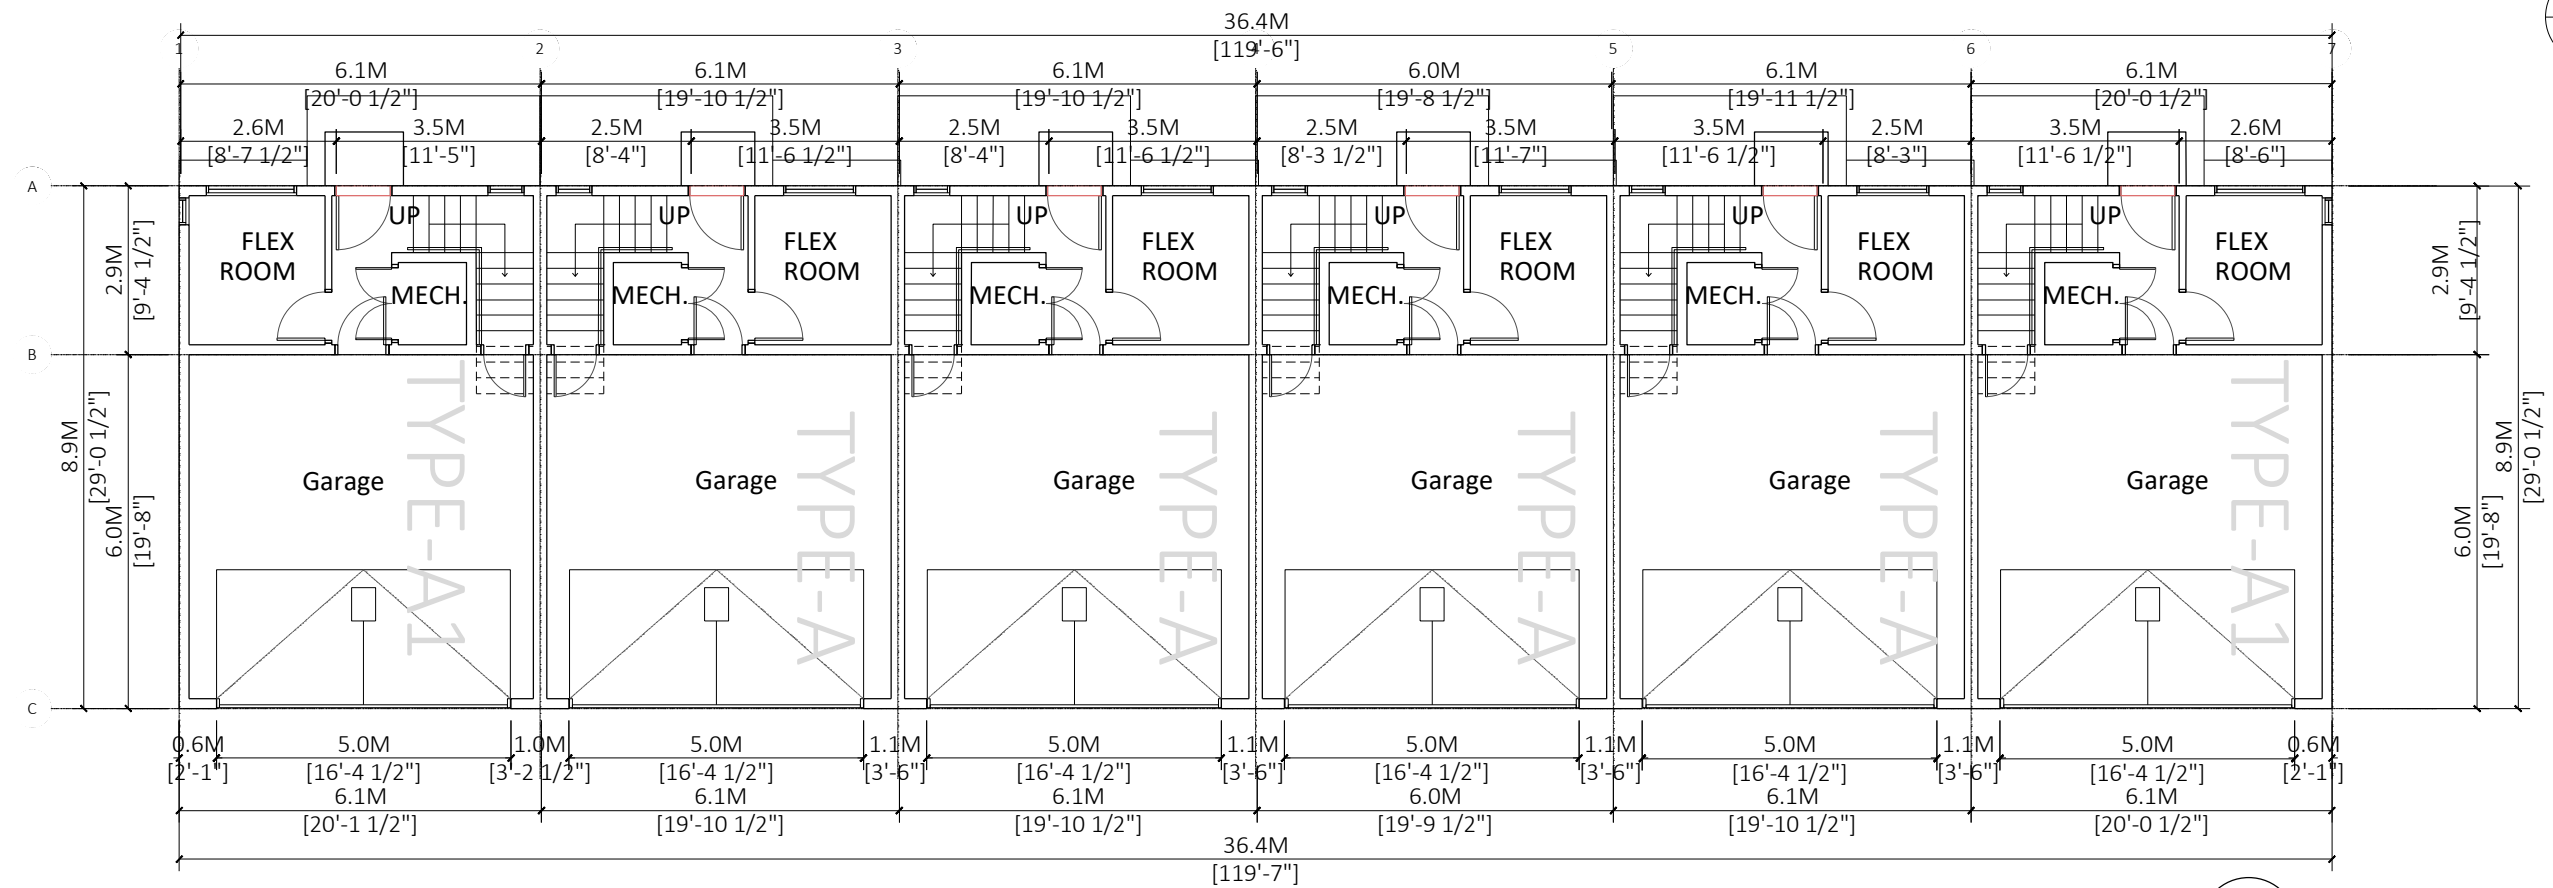

1 LEVEL-1
3/32"=1'

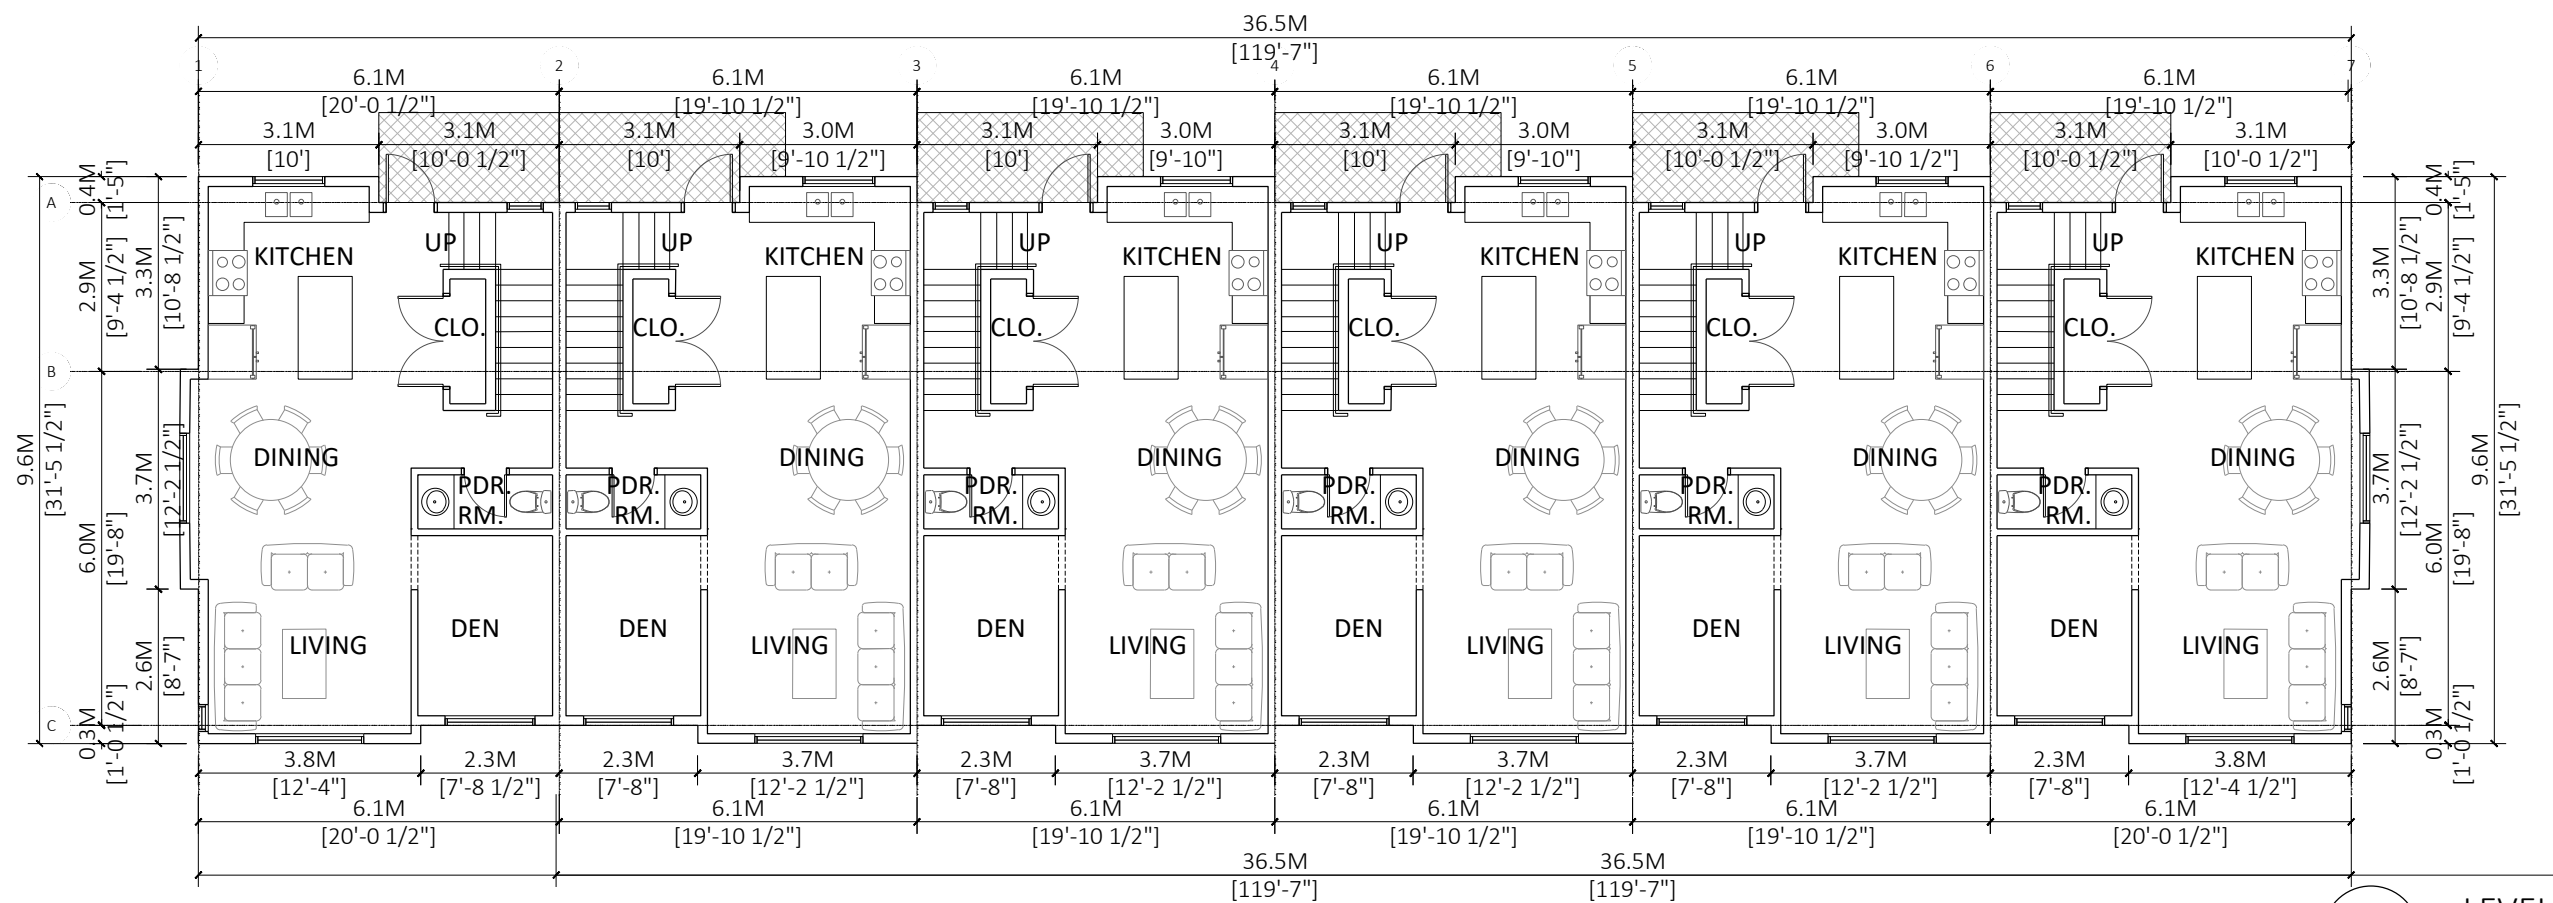

2 LEVEL-2
3/32"=1'

 

FLAT1
ARCHITECTURE

Unit 209- 6321 King George Blvd
Surrey BC, V3X 1G1
www.flat1architecture.ca
contact@flat1architecture.ca

Ph: 604-503-4484


PROJECT INFO:
49 Unit Townhouse Development at
6677 Willowbrook Connector
Township of Langley, BC
CLIENT: AMAN SIDHU

DATE
11 October 2023
PROJECT NO:
22-234
SCALE:
3/32"=1'
DRAWN BY:
GSJ


REV	DESCRIPTION	BY	DATE

Floor Plans
Building-7

A 2.7A

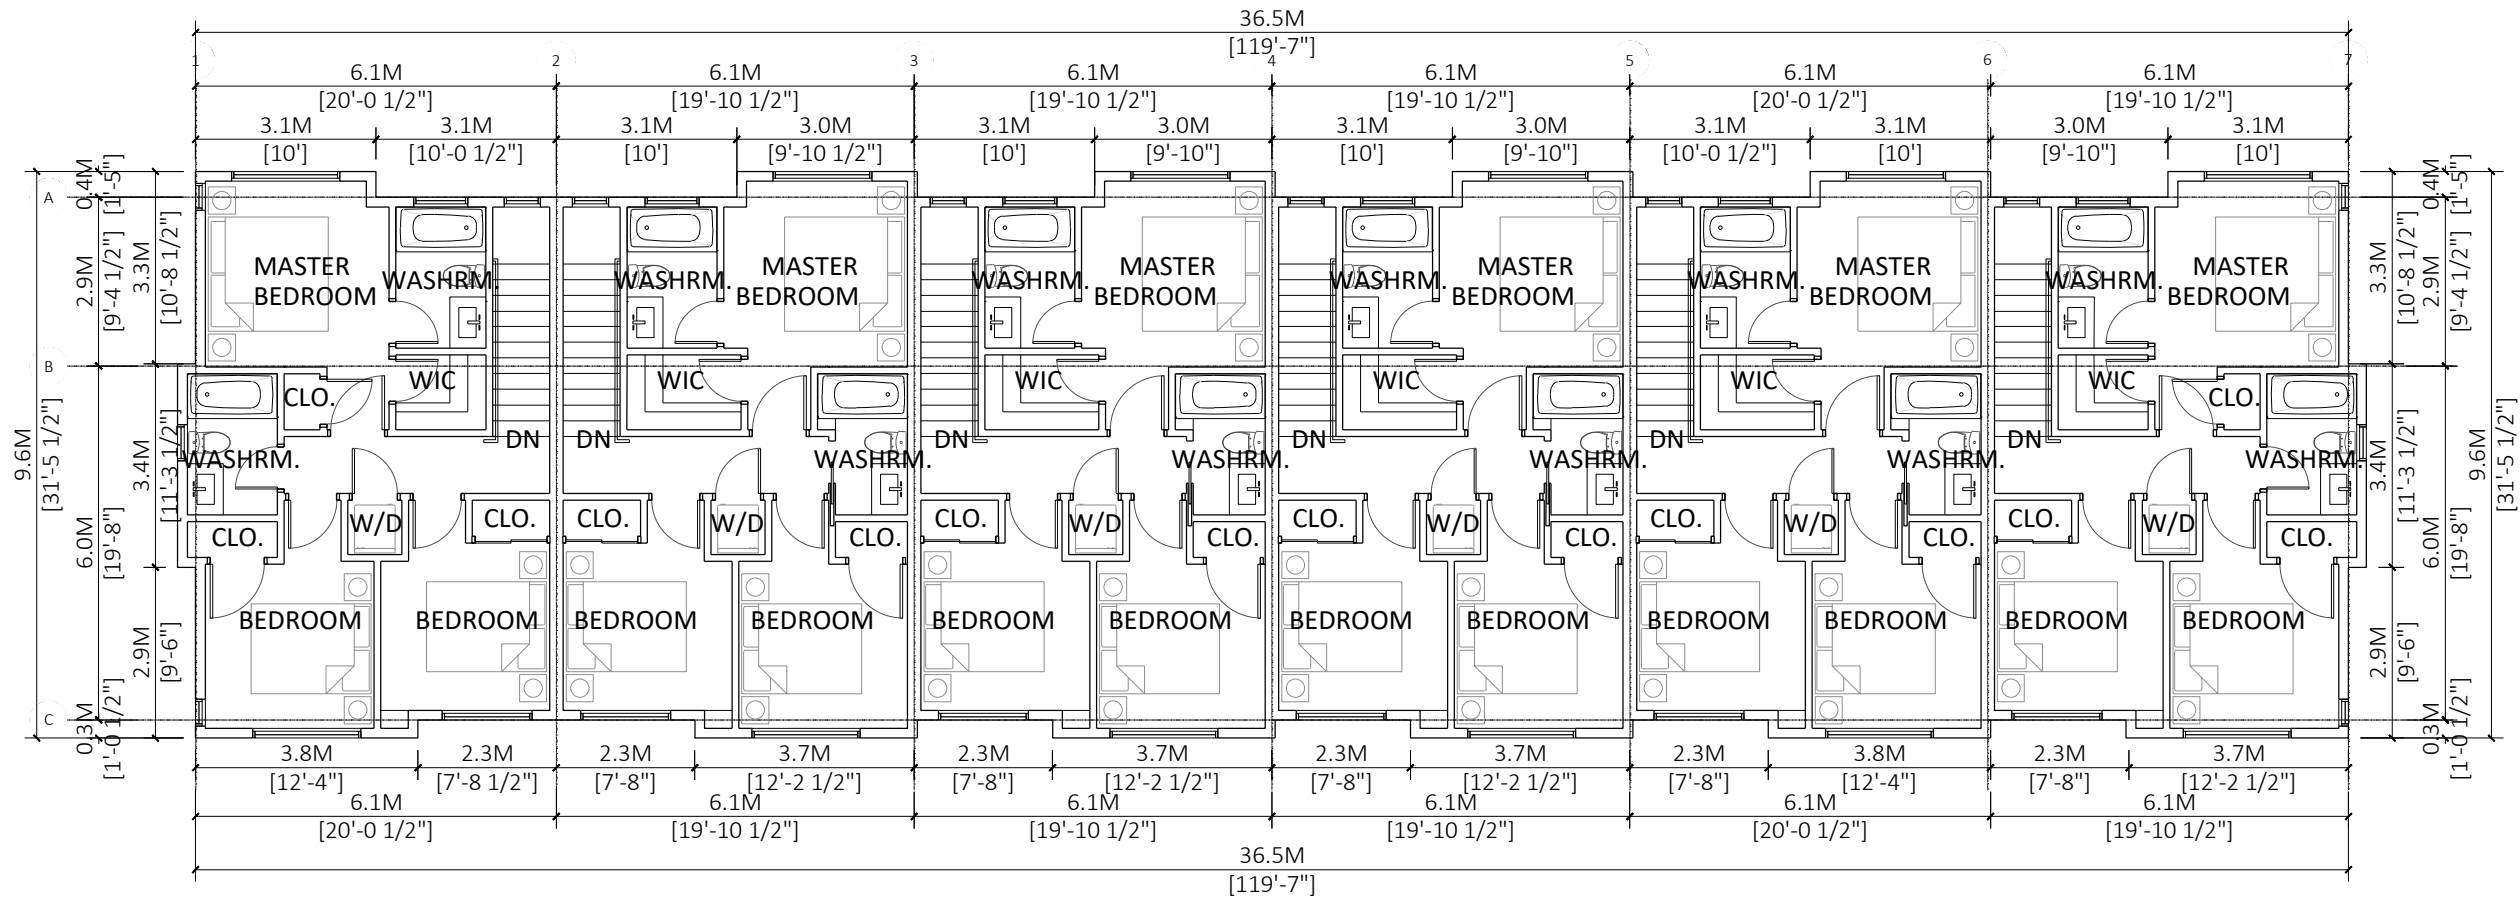

1 LEVEL-3
3/32"=1'

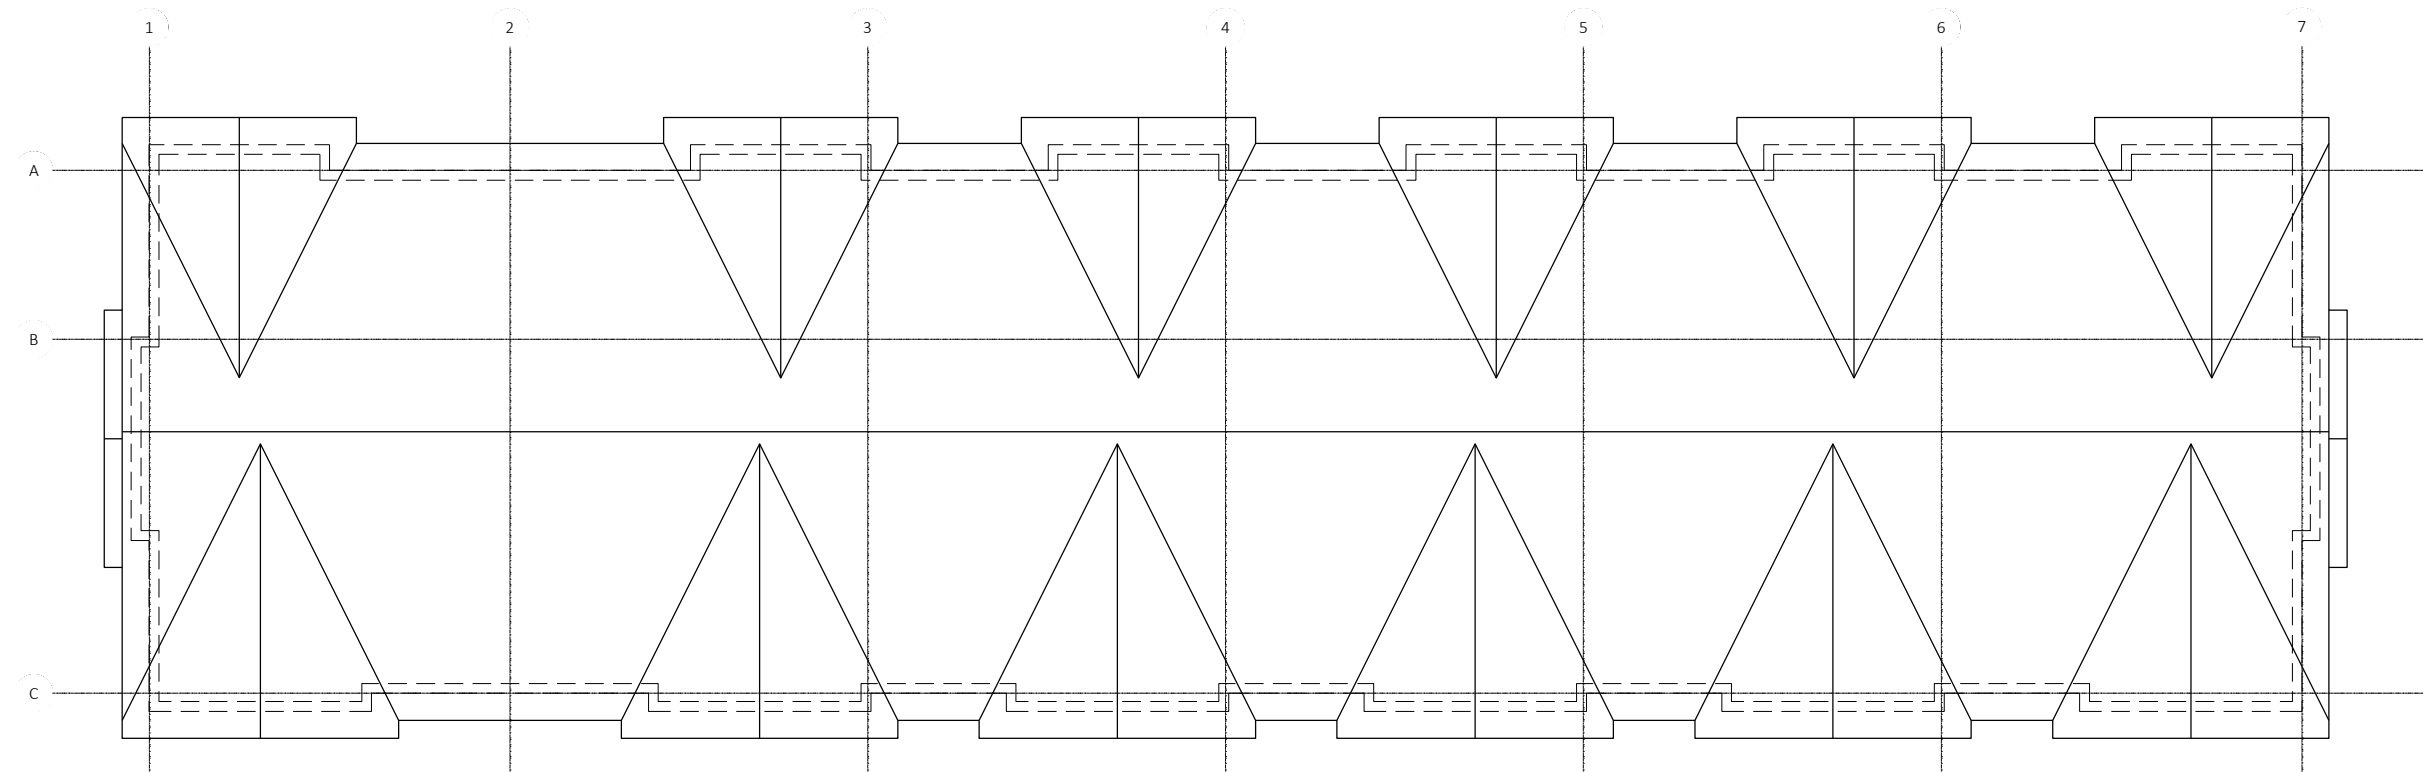

2 ROOF PLAN
3/32"=1'



Unit 209- 6321 King George Blvd
Surrey BC, V3X 1G1
www.flat1architecture.ca
contact@flat1architecture.ca
Ph: 604-503-4484

PROJECT INFO:
49 Unit Townhouse Development at
6677 Willowbrook Connector
Township of Langley, BC
CLIENT: AMAN SIDHU

DATE
11 October 2023
PROJECT NO:
22-234
SCALE: 3/32"=1' DRAWN BY:
GSJ

REV	DESCRIPTION	BY	DATE



FLAT1
ARCHITECTURE

Unit 209- 6321 King George Blvd
Surrey BC, V3X 1G1
www.flat1architecture.ca
contact@flat1architecture.ca

Ph: 604-503-4484



PROJECT INFO:
49 Unit Townhouse Development at
6677 Willowbrook Connector
Township of Langley, BC
CLIENT: AMAN SIDHU

DATE
11 October 2023
PROJECT NO:
22-234
SCALE: 3/32"=1' DRAWN BY:
GSJ


REV	DESCRIPTION	BY	DATE

Floor Plans
Building-8


A 2.8A

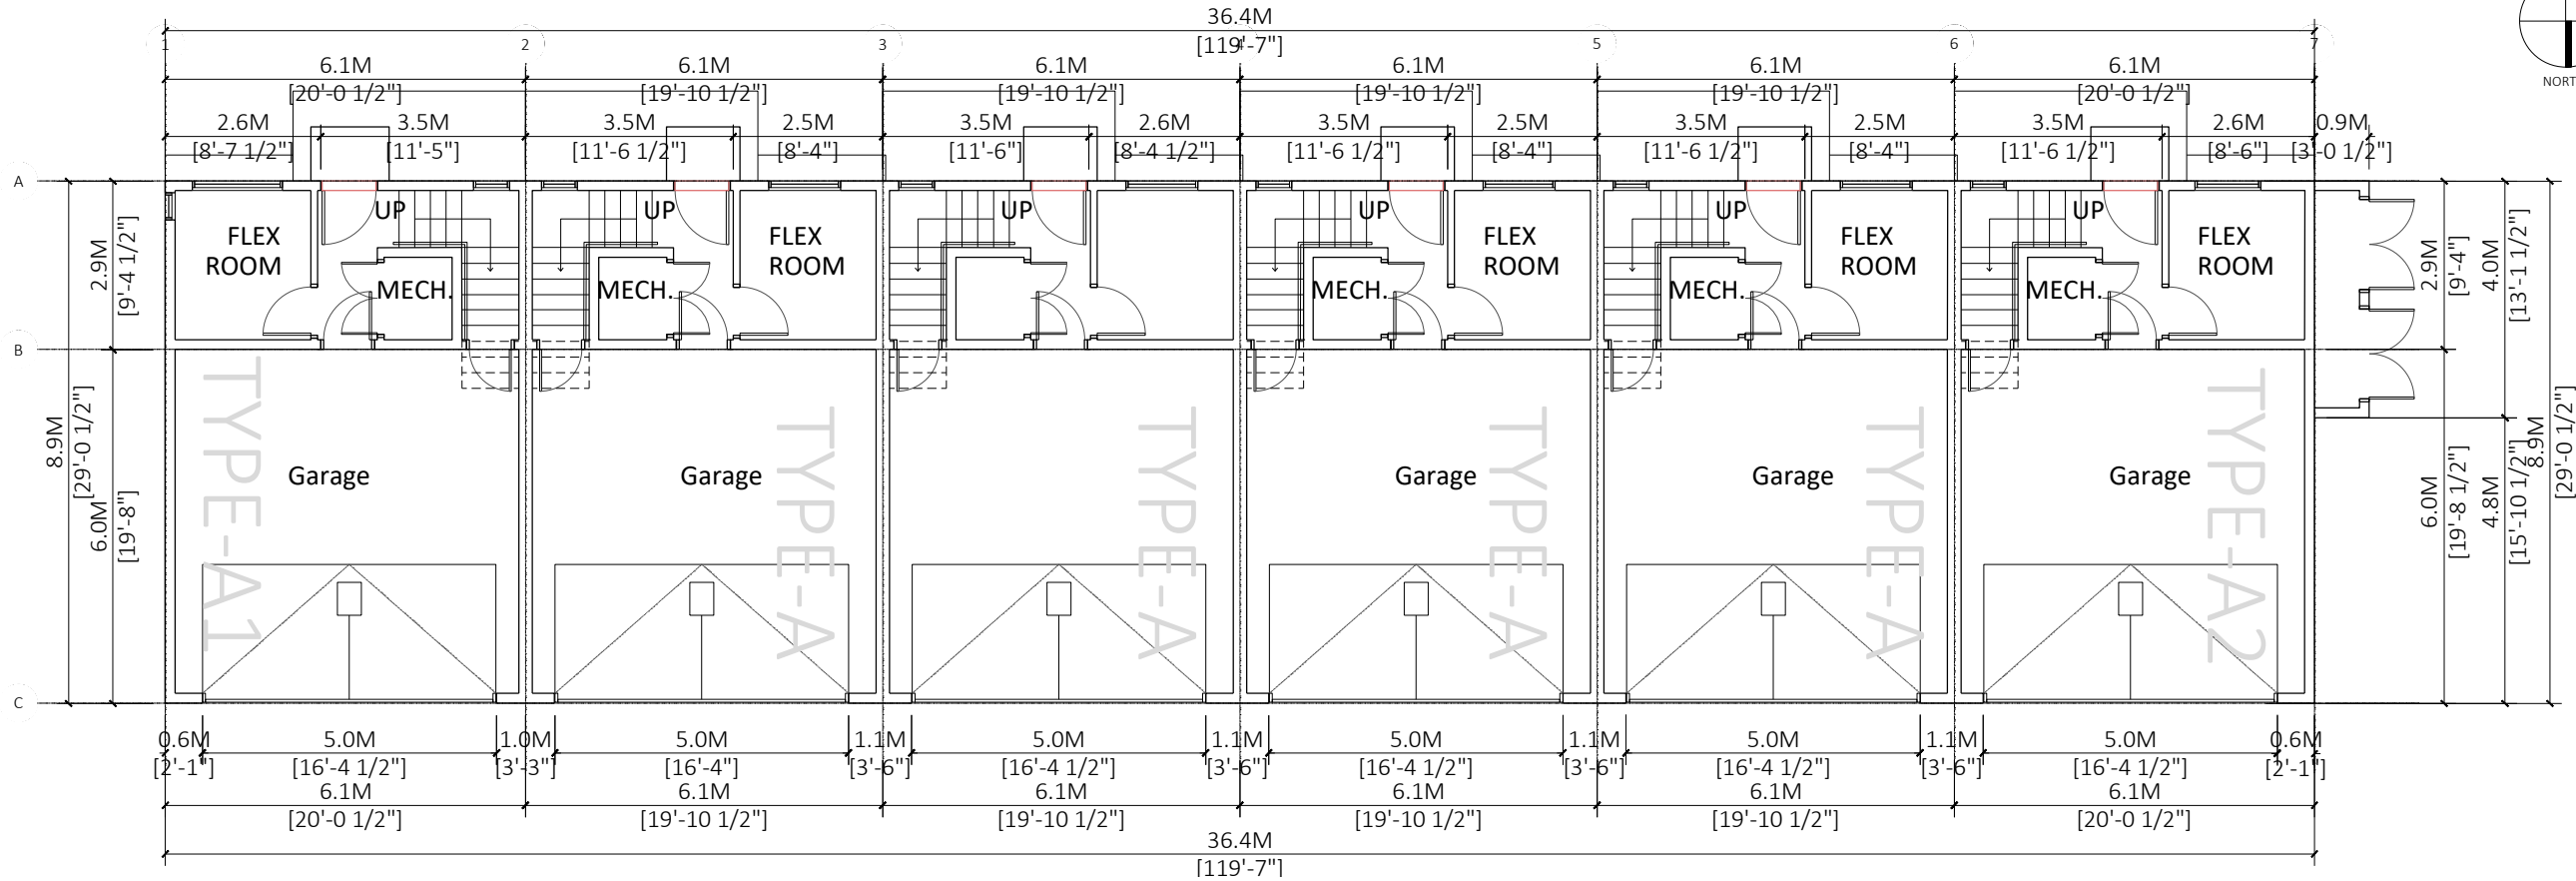 


1 LEVEL-1
3/32"=1'

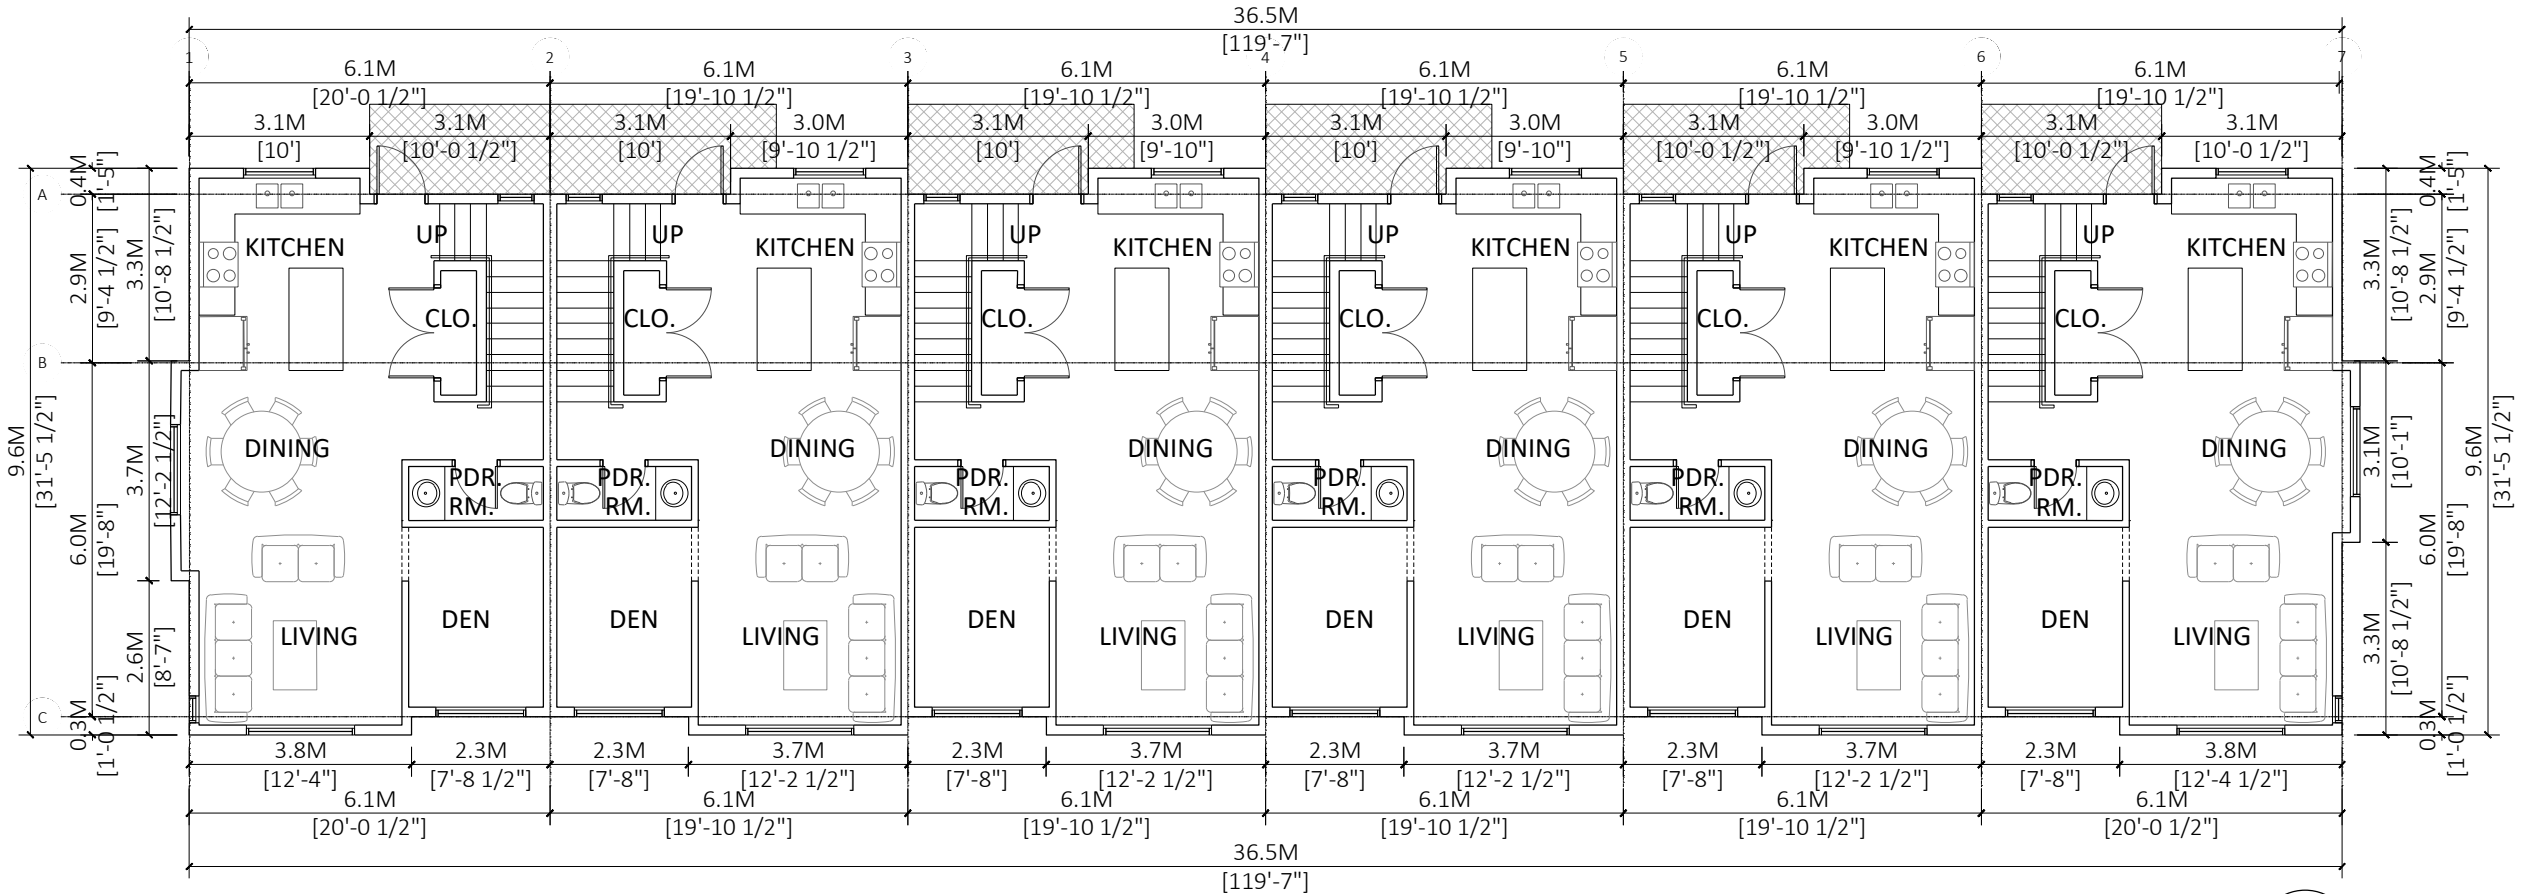


2 LEVEL-2
3/32"=1'

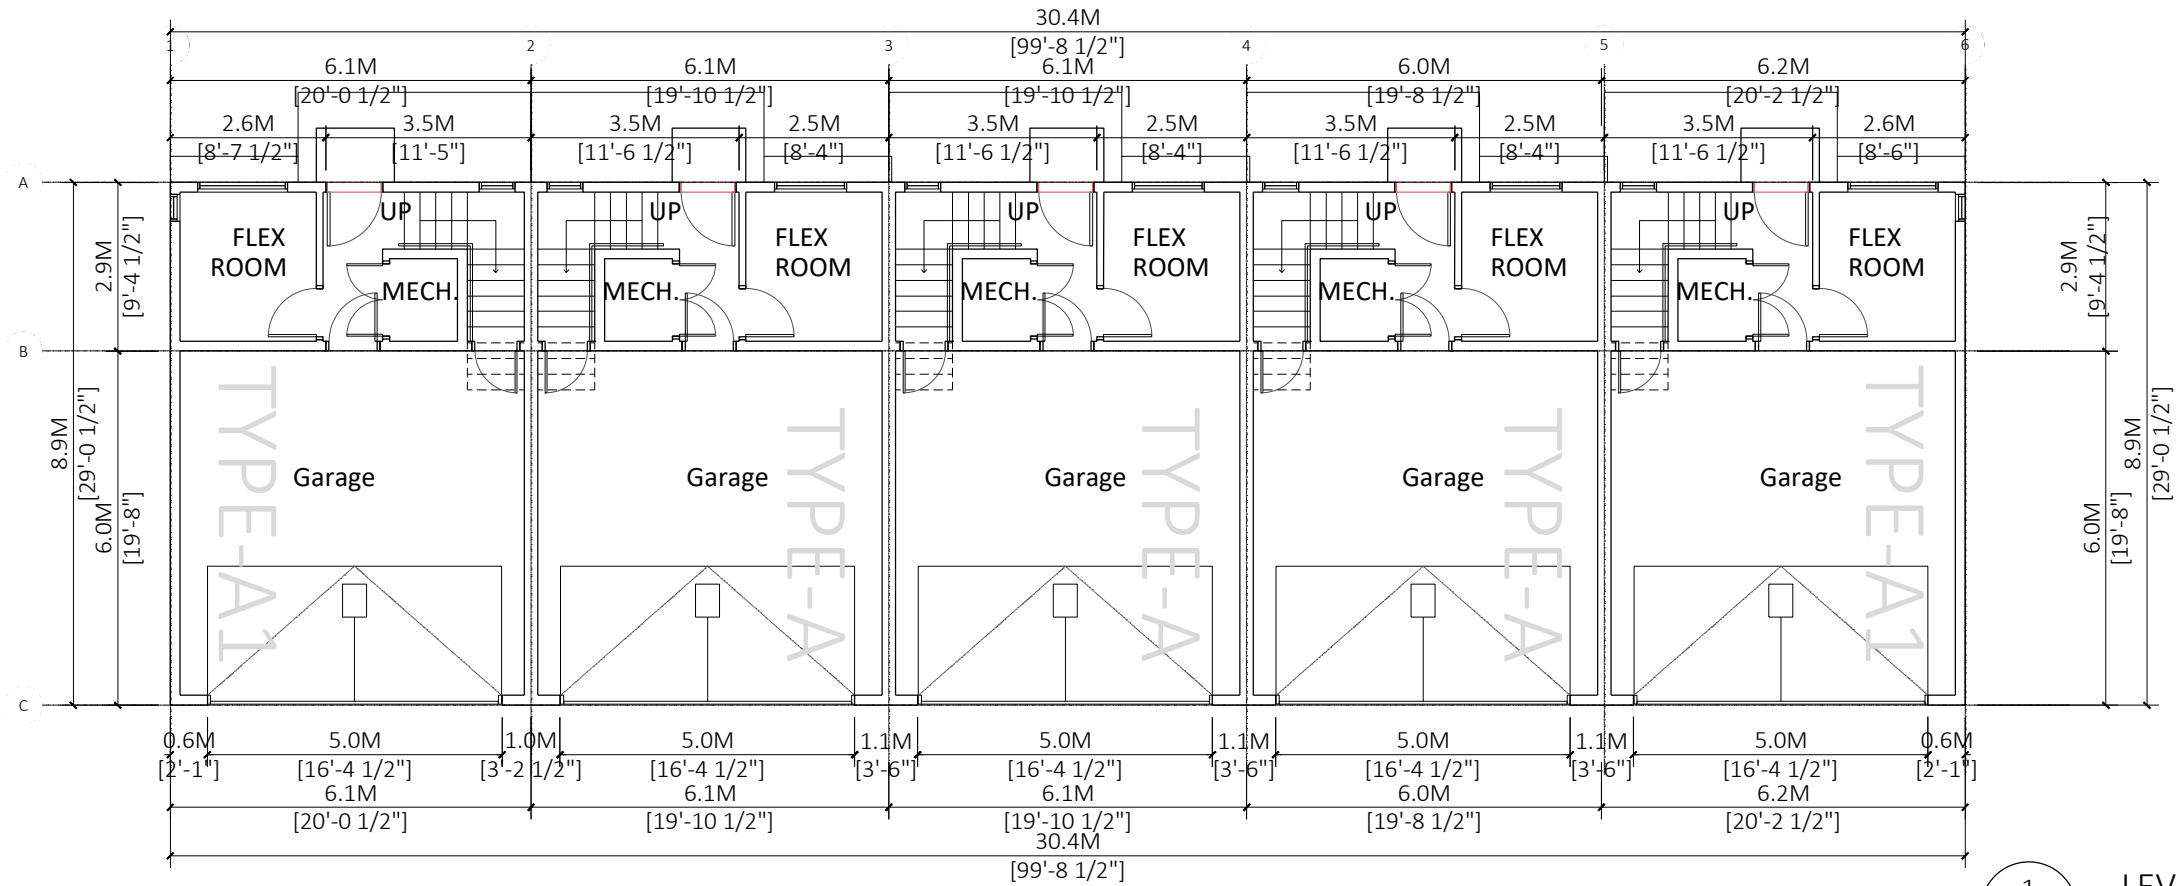

1 LEVEL-1
3/32"=1'

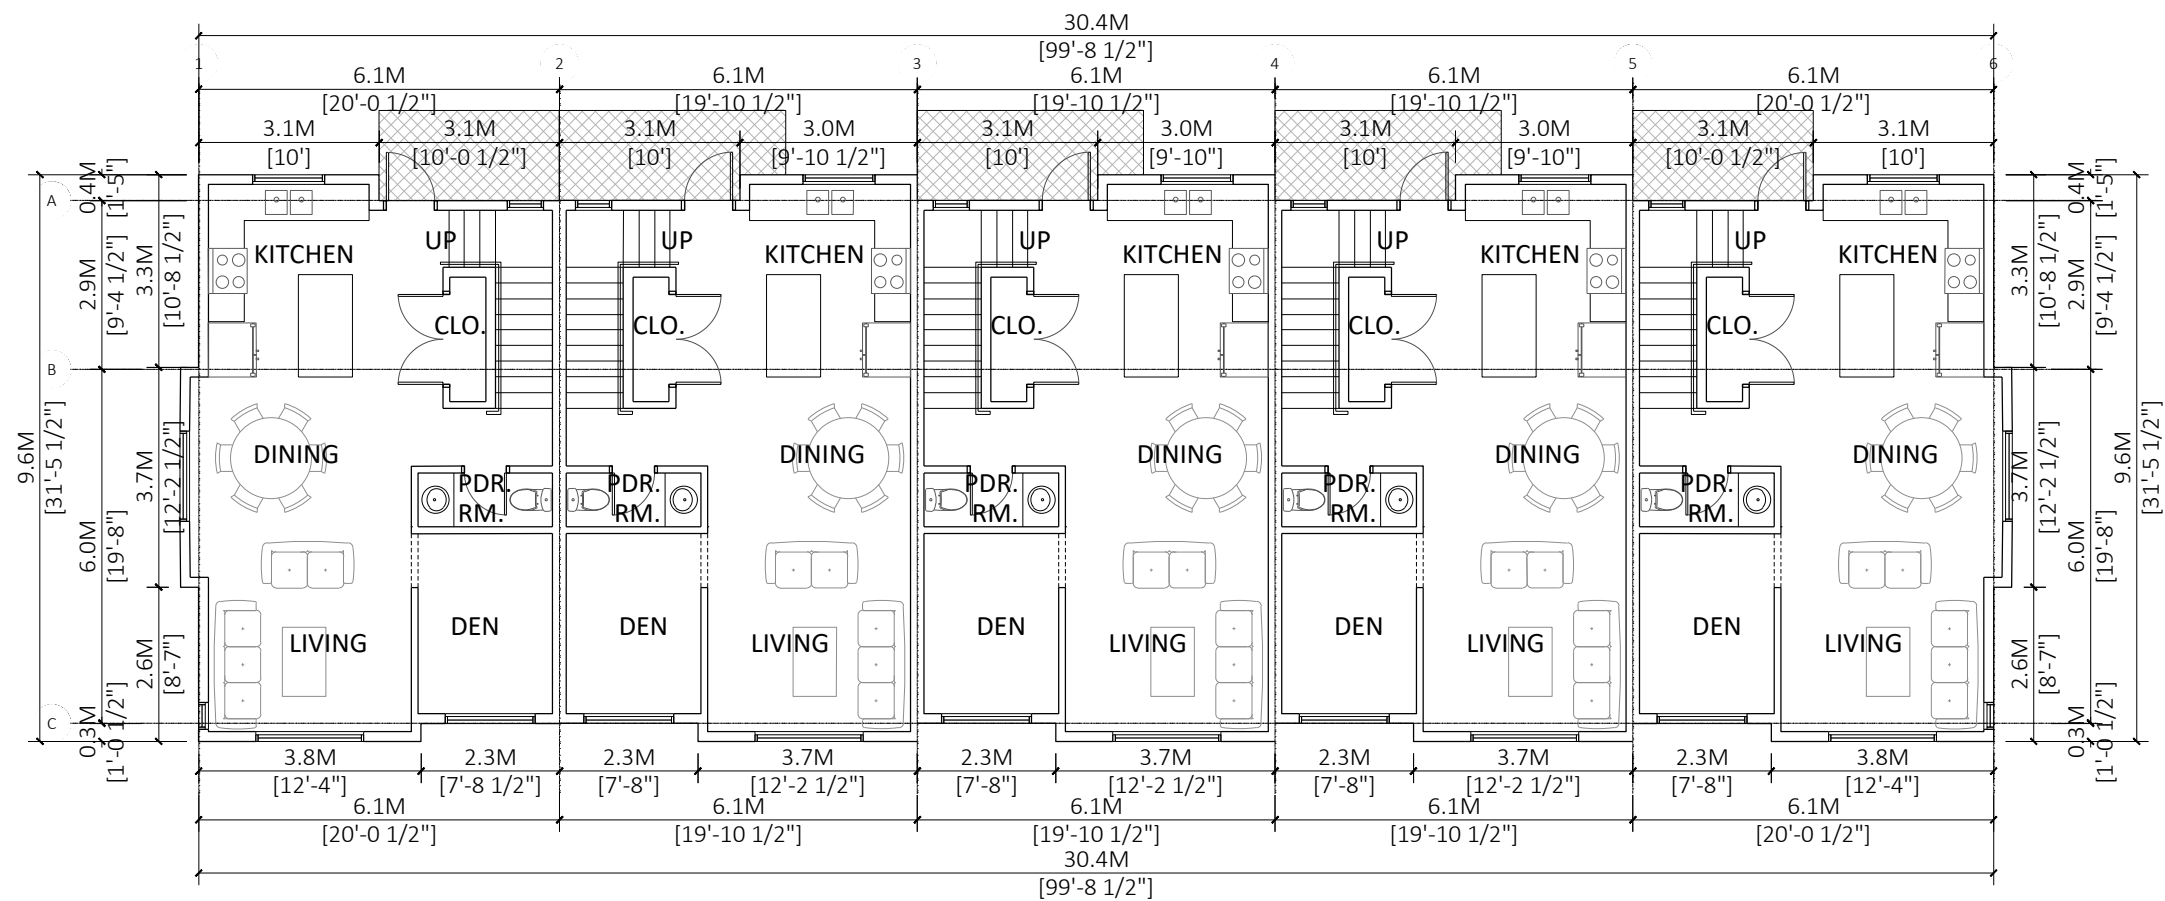

2 LEVEL-2
3/32"=1'

 

FLAT1
ARCHITECTURE

Unit 209- 6321 King George Blvd
Surrey BC, V3X 1G1
www.flat1architecture.ca
contact@flat1architecture.ca

Ph: 604-503-4484



PROJECT INFO:
49 Unit Townhouse Development at
6677 Willowbrook Connector
Township of Langley, BC
CLIENT: AMAN SIDHU

DATE
11 October 2023
PROJECT NO:
22-234
SCALE:
3/32"=1'
DRAWN BY:
GSJ


REV	DESCRIPTION	BY	DATE

Floor Plans
Building-9

A 2.9A

 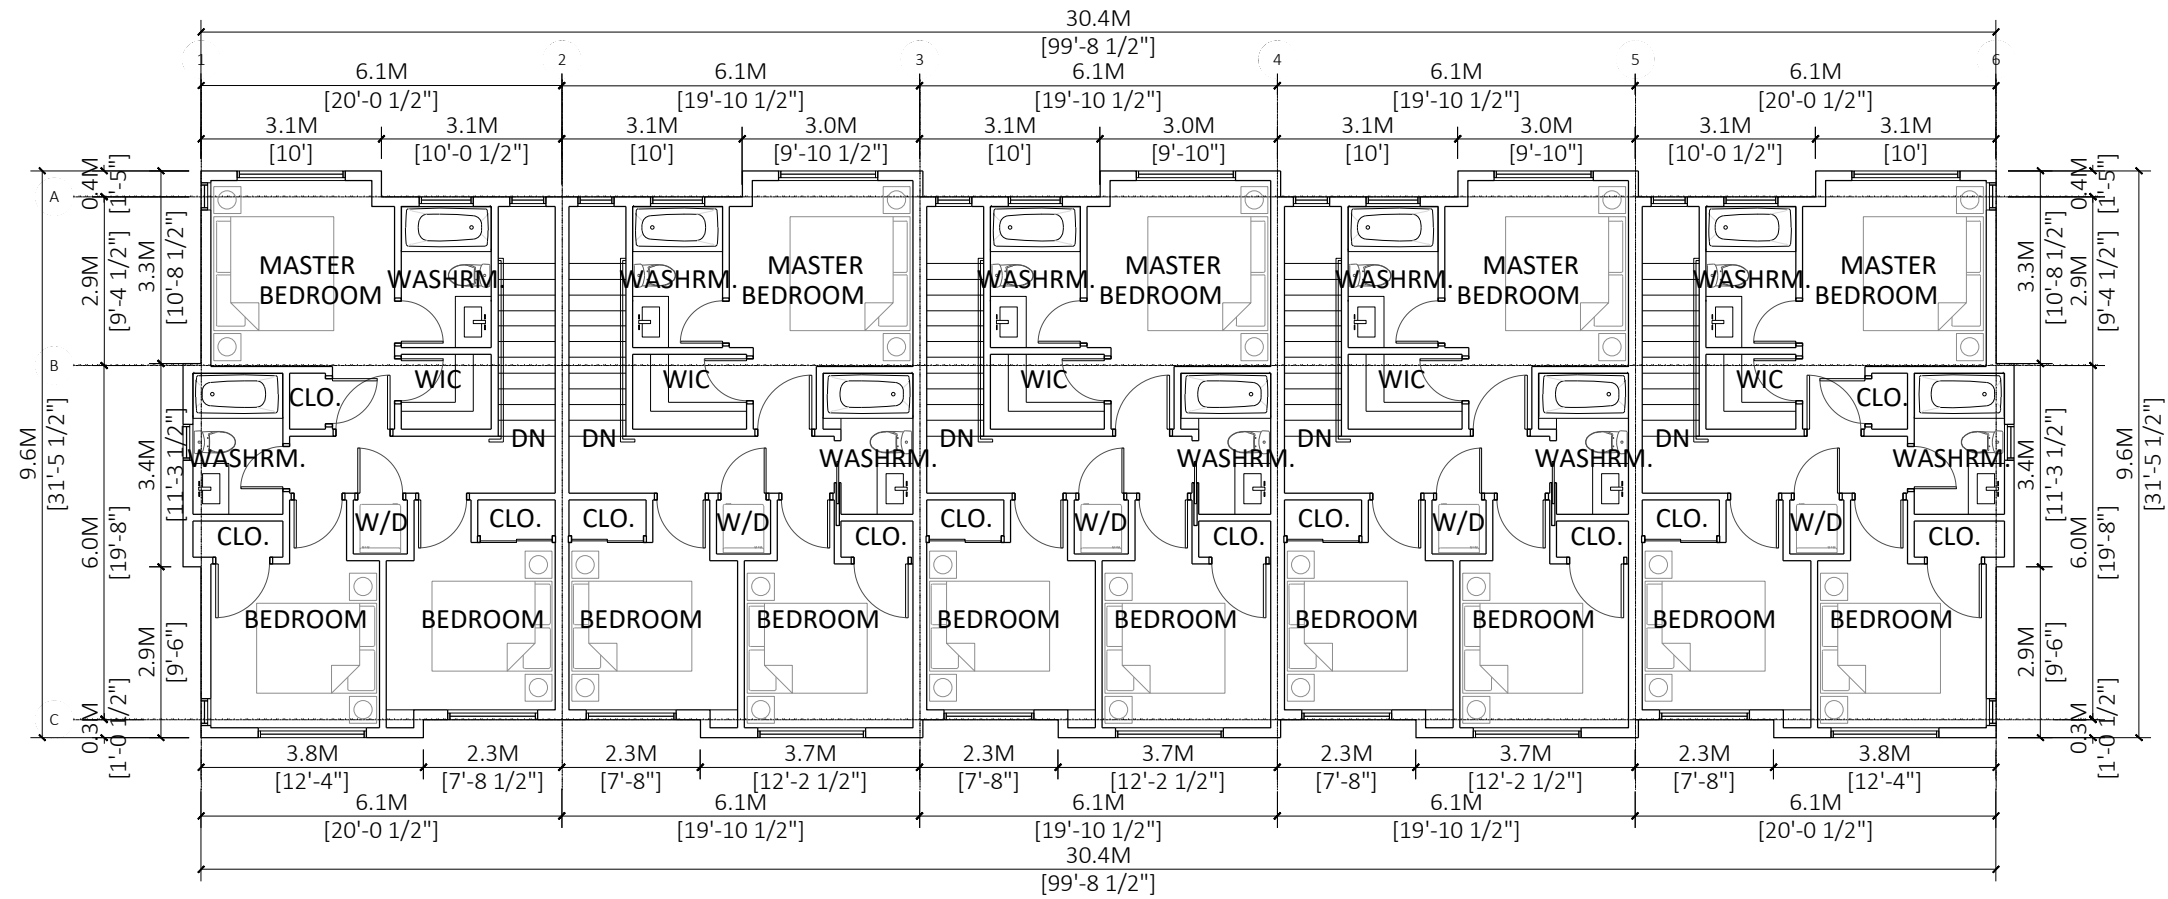

1
LEVEL-3
3/32"=1'

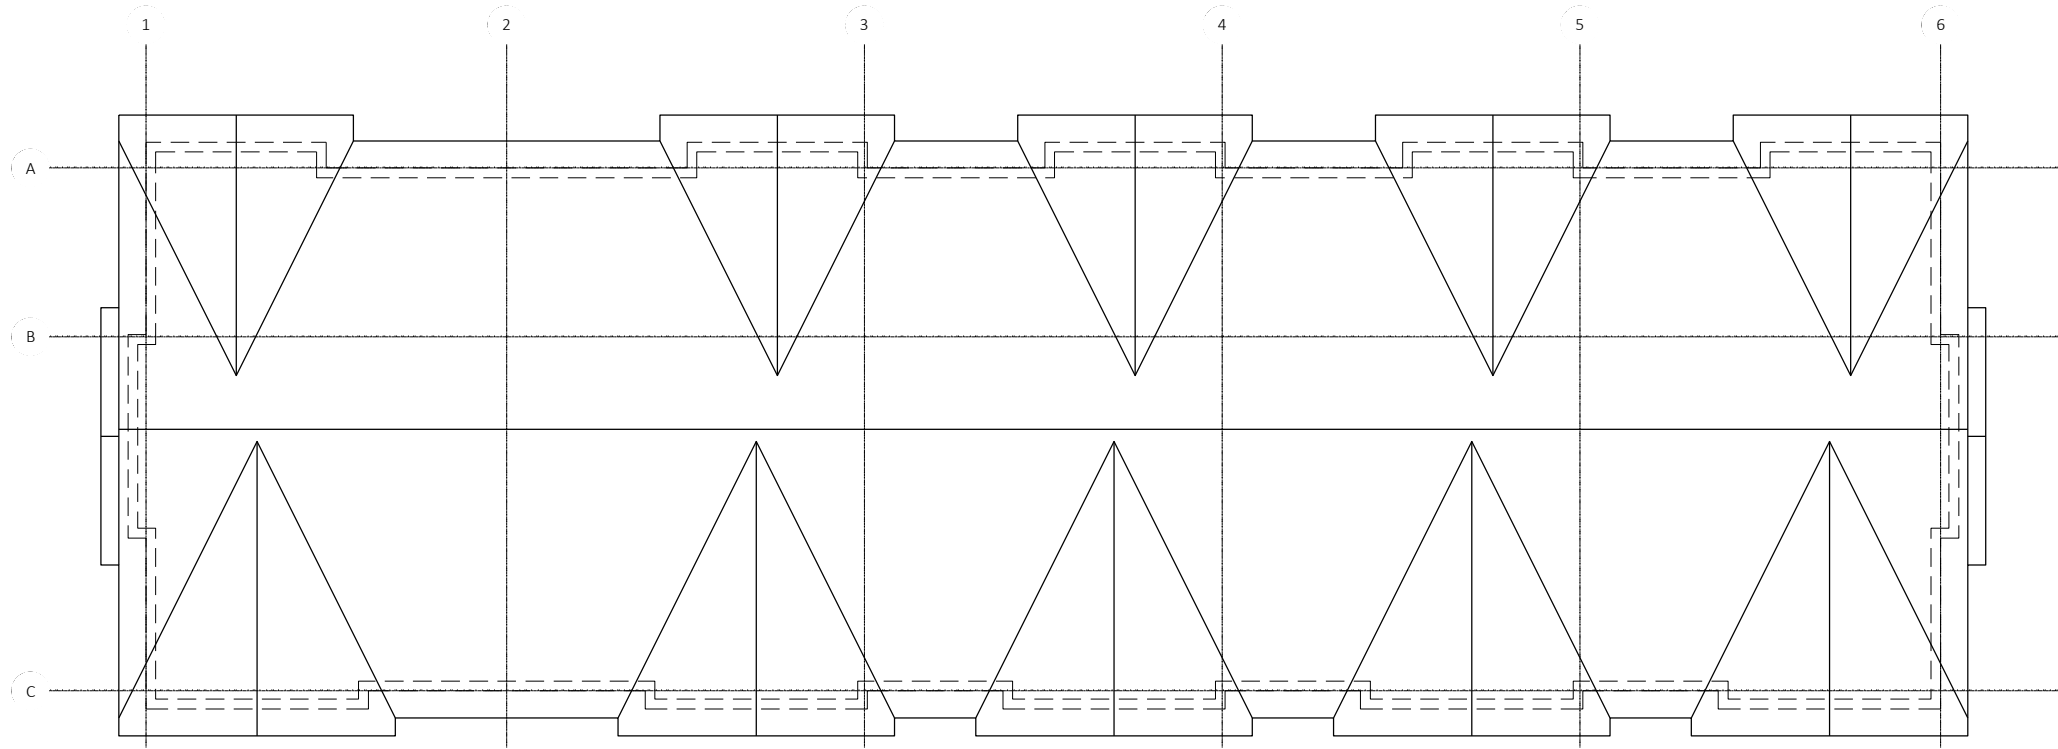

2
Roof Plan
3/32"=1'



FLAT!
ARCHITECTURE

Unit 209- 6321 King George Blvd
Surrey BC, V3X 1G1
www.flatarchitecture.ca
contact@flatarchitecture.ca



Ph: 604-503-4484

PROJECT INFO:
49 Unit Townhouse Development at
6677 Willowbrook Connector
Township of Langley, BC
CLIENT:
AMAN SIDHU

DATE
11 October 2023
PROJECT NO:
22-234
SCALE:
3/32"=1'
DRAWN BY:
GSJ

REV	DESCRIPTION	BY	DATE

Floor Plans
Building-9

  

FLAT.
ARCHITECTURE

Unit 209- 6321 King George Blvd
Surrey BC, V3X 1G1
www.flatarchitecture.ca
contact@flatarchitecture.ca

Ph: 604-503-4484

PROJECT INFO:
49 Unit Townhouse Development at
6677 Willowbrook Connector
Township of Langley, BC
CLIENT:
AMAN SIDHU


DATE	11 October 2023
PROJECT NO:	22-234

SCALE: 3/32"=1' DRAWN BY: GSJ


[illegible]

Floor Plans
Building-10

A 2.10A

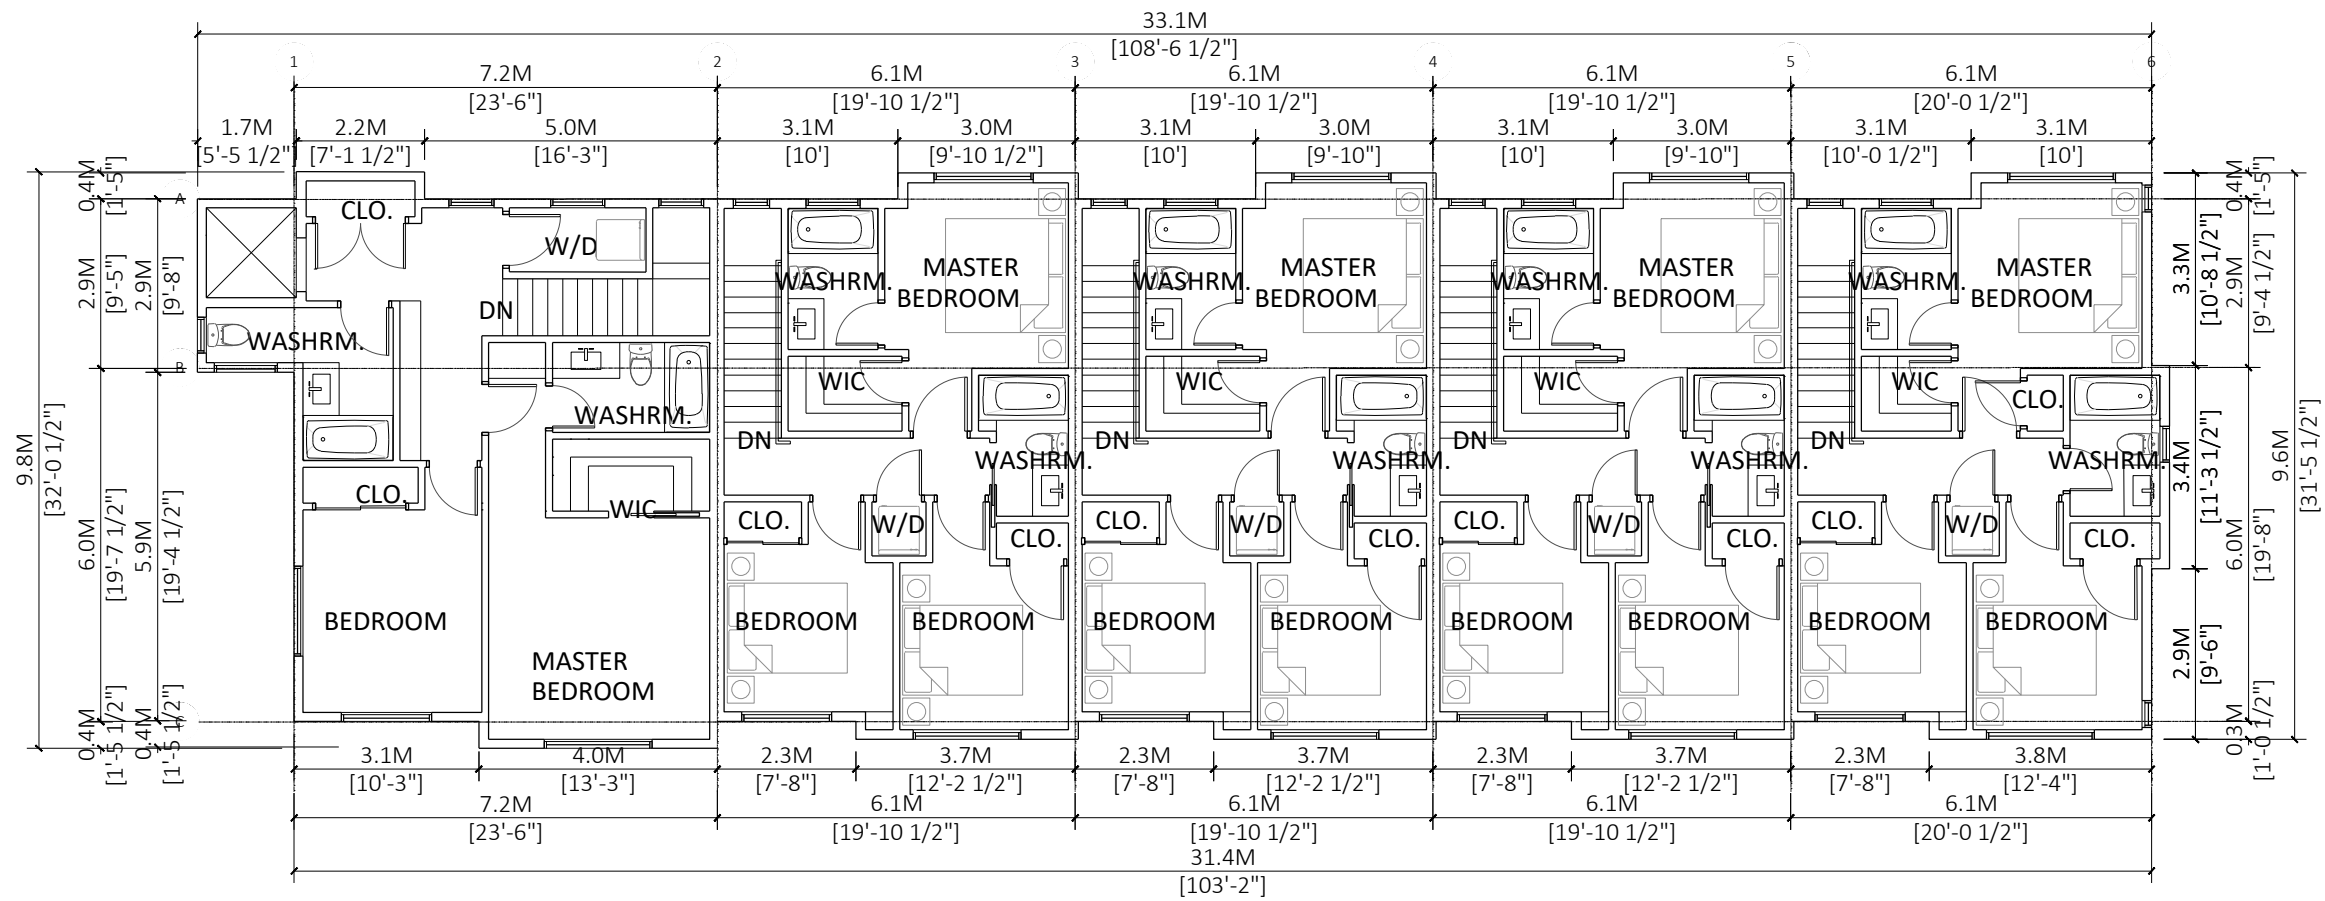

1 LEVEL-3
3/32"=1'

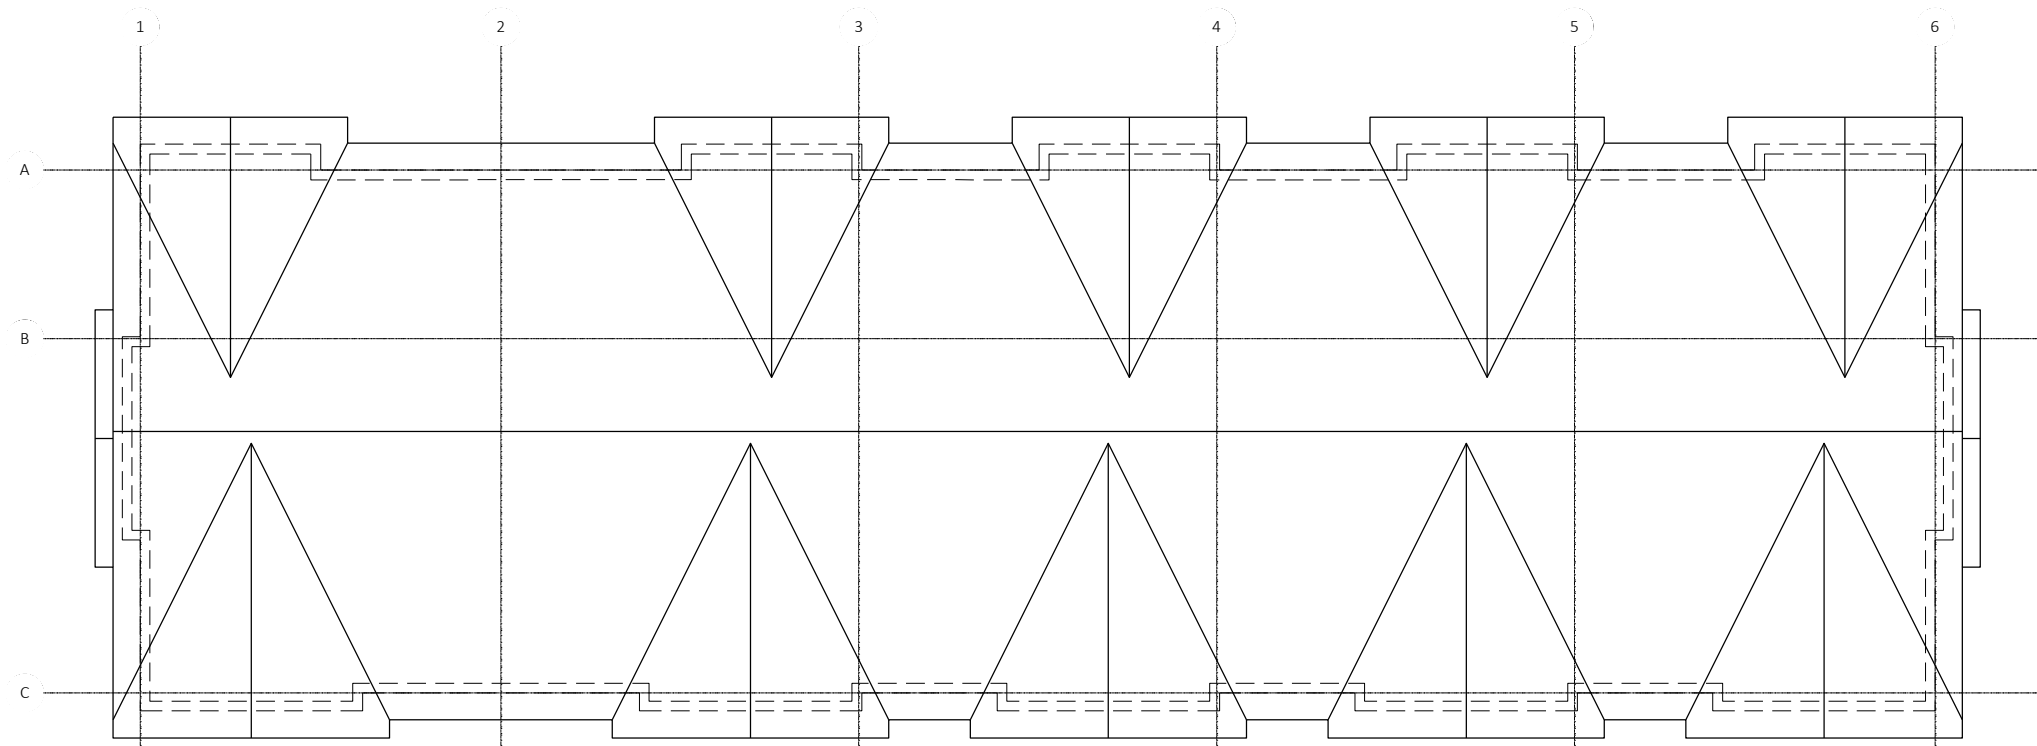

2 Roof Plan
3/32"=1'





FLAT1
ARCHITECTURE

Unit 209- 6321 King George Blvd
Surrey BC, V3X 1G1
www.flat1architecture.ca
contact@flat1architecture.ca

Ph: 604-503-4484

PROJECT INFO:
49 Unit Townhouse Development at
6677 Willowbrook Connector
Township of Langley, BC
CLIENT:
AMAN SIDHU

DATE 11 October 2023			
PROJECT NO: 22-234			
SCALE: 3/32"=1'		DRAWN BY: GSJ	
REV	DESCRIPTION	BY	DATE

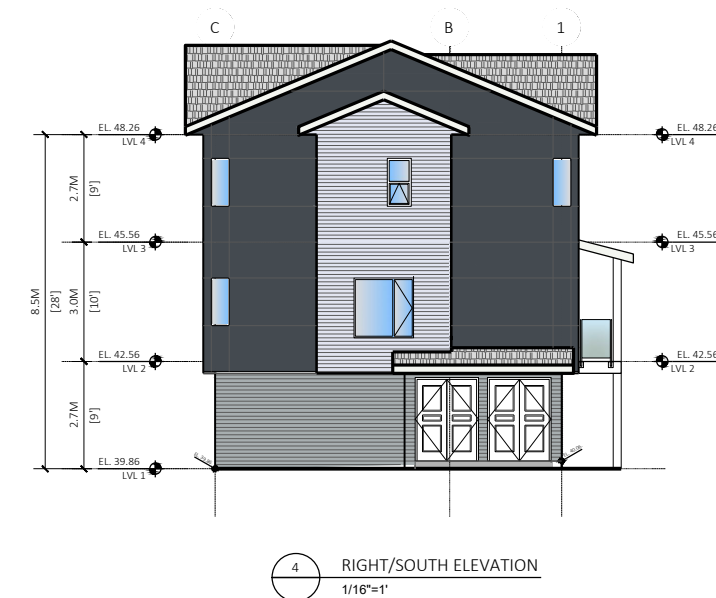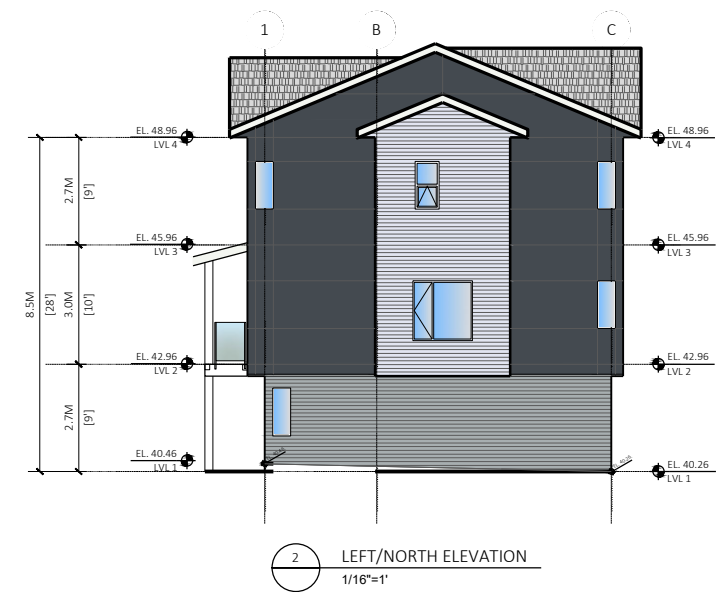

FLAT
ARCHITECTURE

Unit 209- 6321 King George Blvd
Surrey BC, V3X 1G1
www.flatarchitecture.ca
contact@flatarchitecture.ca

Ph: 604-503-4484

PROJECT INFO:
49 Unit Townhouse Development at
6677 Willowbrook Connector
Township of Langley, BC
CLIENT:
AMAN SIDHU




DATE
11 October 2023



PROJECT NO:
22-234

SCALE: 1/16"=1' DRAWN BY: GSJ

[illegible]

Building-1 Elevations

   

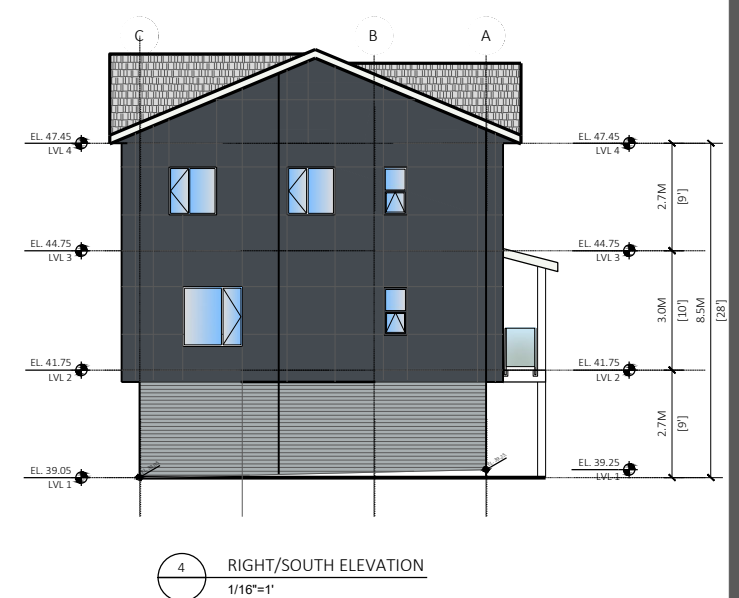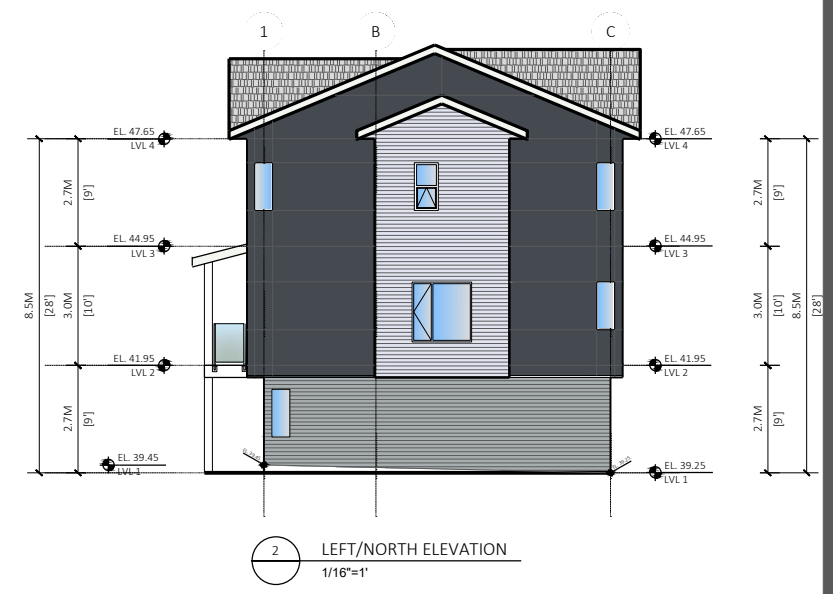

FLAT ARCHITECTURE

Unit 209- 6321 King George Blvd
Surrey BC, V3X 1G1
www.flatarchitecture.ca
contact@flatarchitecture.ca

Ph: 604-503-4484

PROJECT INFO:
49 Unit Townhouse Development at
6677 Willowbrook Connector
Township of Langley, BC
CLIENT:
AMAN SIDHU

DATE _____

11 October 2023

PROJECT NO:



22-234

SCALE: 1/16"=1' DRAWN BY: GSJ

[illegible]

Building-3 Elevations

A 3.3

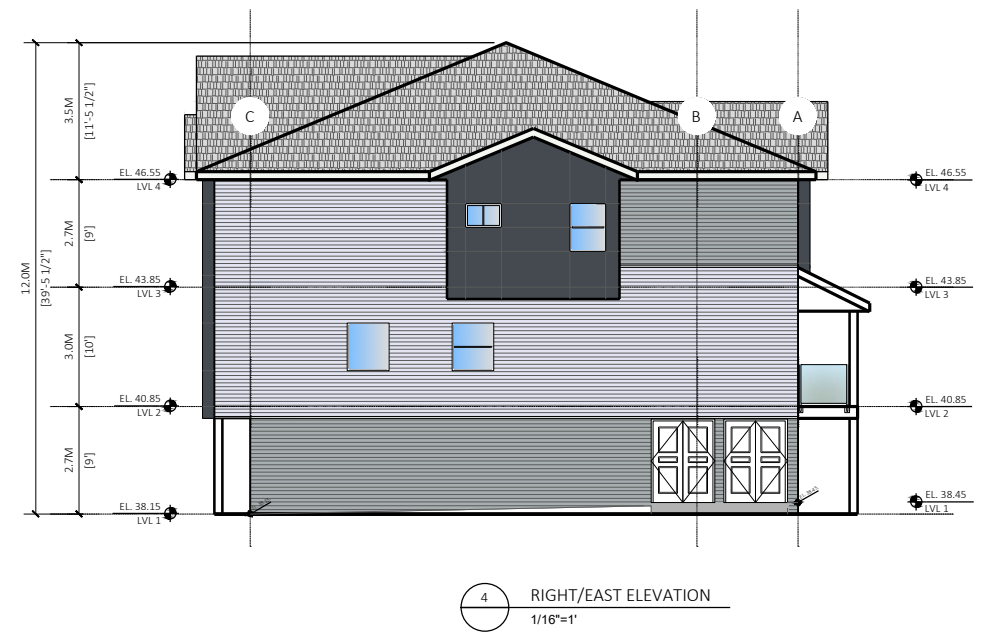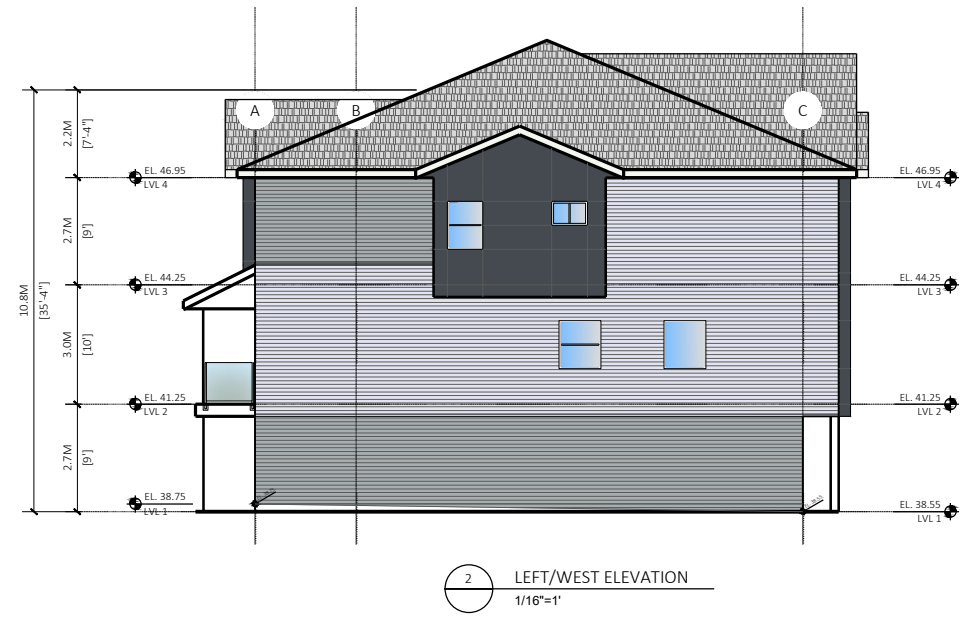

FLAT!
ARCHITECTURE

Unit 209- 6321 King George Blvd
Surrey BC, V3X 1G1
www.flatarchitecture.ca
contact@flatarchitecture.ca

Ph: 604-503-4484

PROJECT INFO:
49 Unit Townhouse Development at
6677 Willowbrook Connector
Township of Langley, BC
CLIENT: AMAN SIDHU



DATE
11 October 2023
PROJECT NO:
22-234

SCALE: 1/16"=1' DRAWN BY: GJS

REV	DESCRIPTION	BY	DATE

Building-4
Elevations

A 3.4

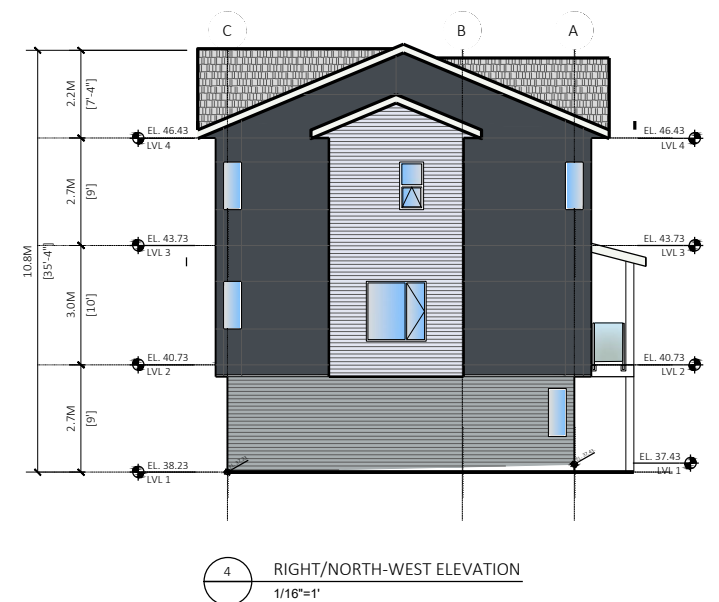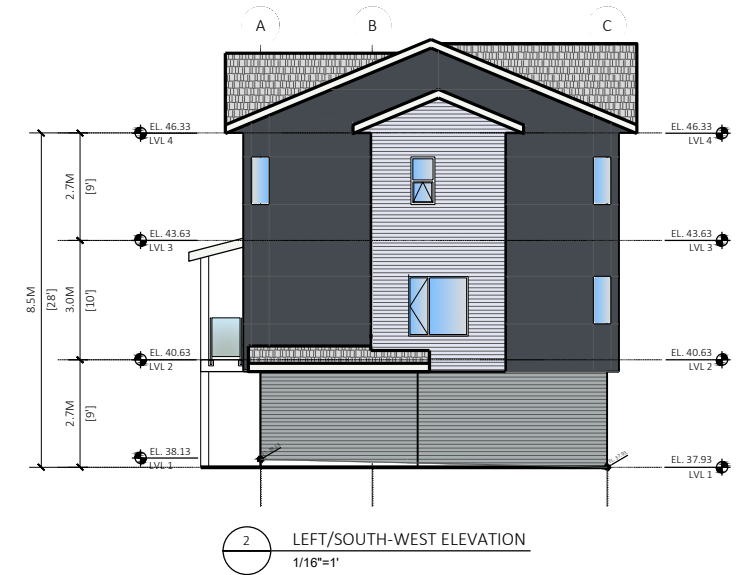

FLAT ARCHITECTURE &

Unit 209- 6321 King George Blvd
Surrey BC, V3X 1G1
www.flatarchitecture.ca
contact@flatarchitecture.ca

Ph: 604-503-4484

PROJECT INFO:
49 Unit Townhouse Development at
6677 Willowbrook Connector
Township of Langley, BC
CLIENT:
AMAN SIDHU

DATE
11 October 2023

PROJECT NO:



22-234

SCALE: 1/16"=1' DRAWN BY: GSJ

[illegible]

Building-5 Elevations

A 3.5

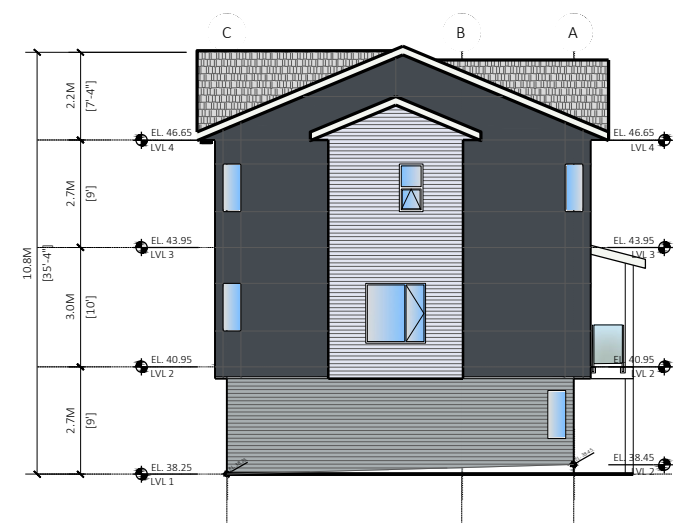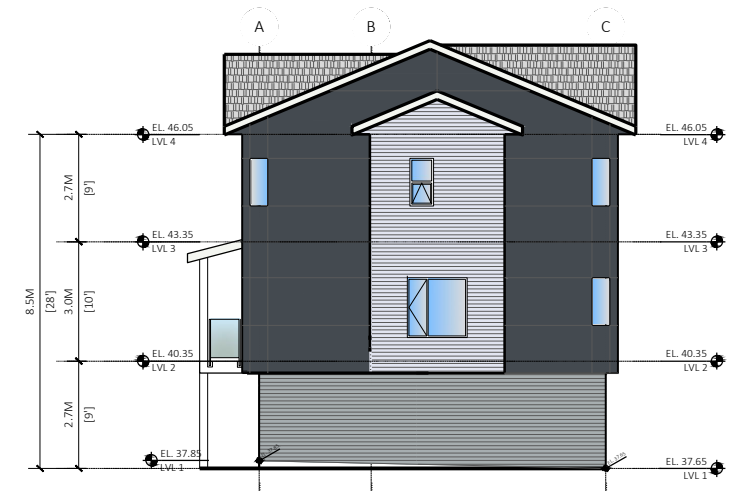

FLAT
ARCHITECTURE

Unit 209- 6321 King George Blvd
Surrey BC, V3X 1G1
www.flatarchitecture.ca
contact@flatarchitecture.ca

Ph: 604-503-4484

PROJECT INFO:
49 Unit Townhouse Development at
6677 Willowbrook Connector
Township of Langley, BC
CLIENT:
AMAN SIDHU

DATE
11 October 2023



PROJECT NO:
22-234

SCALE: 1/16"=1' DRAWN BY: GSJ

[illegible]

Building-6 Elevations

A 3.6

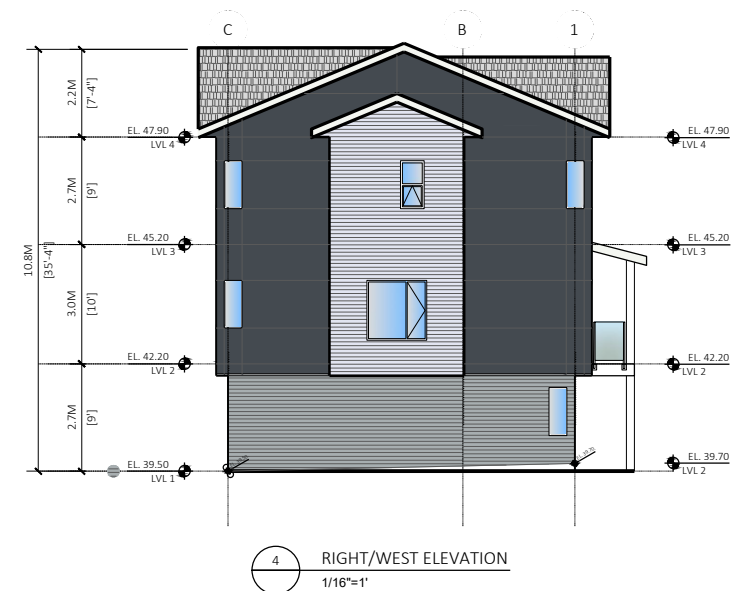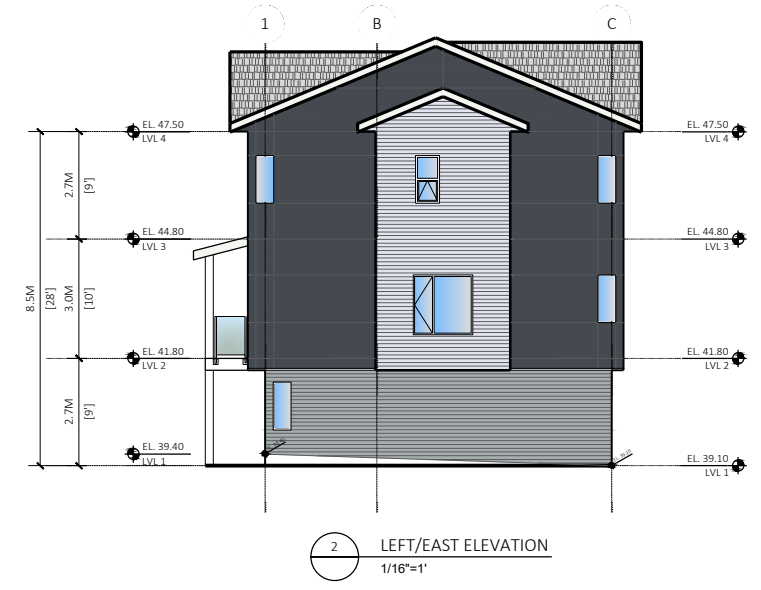

FLAT ARCHITECTURE

Unit 209- 6321 King George Blvd
Surrey BC, V3X 1G1
www.flatarchitecture.ca
contact@flatarchitecture.ca

Ph: 604-503-4484

PROJECT INFO:
49 Unit Townhouse Development at
6677 Willowbrook Connector
Township of Langley, BC
CLIENT:
AMAN SIDHU

DATE
11 October 2023

PROJECT NO:



22-234

SCALE: 1/16"=1' DRAWN BY: GSJ

[illegible]

Building-9 Elevations

A 3.9

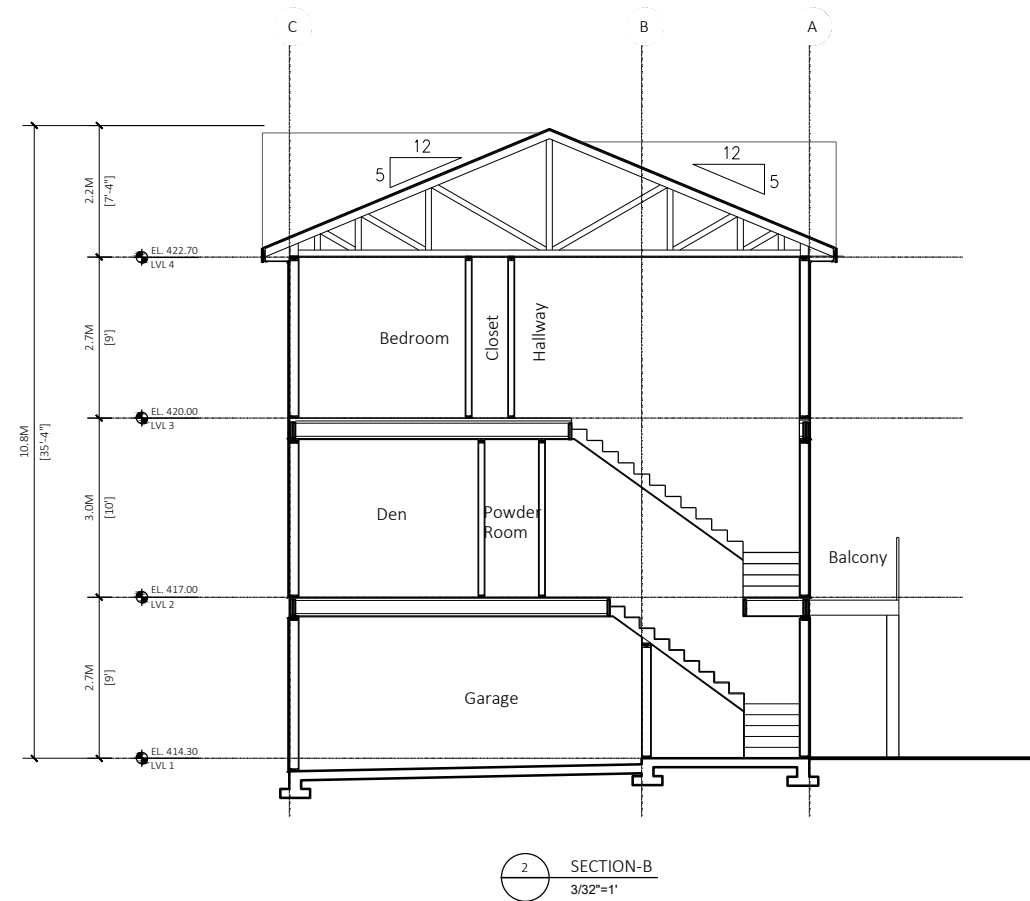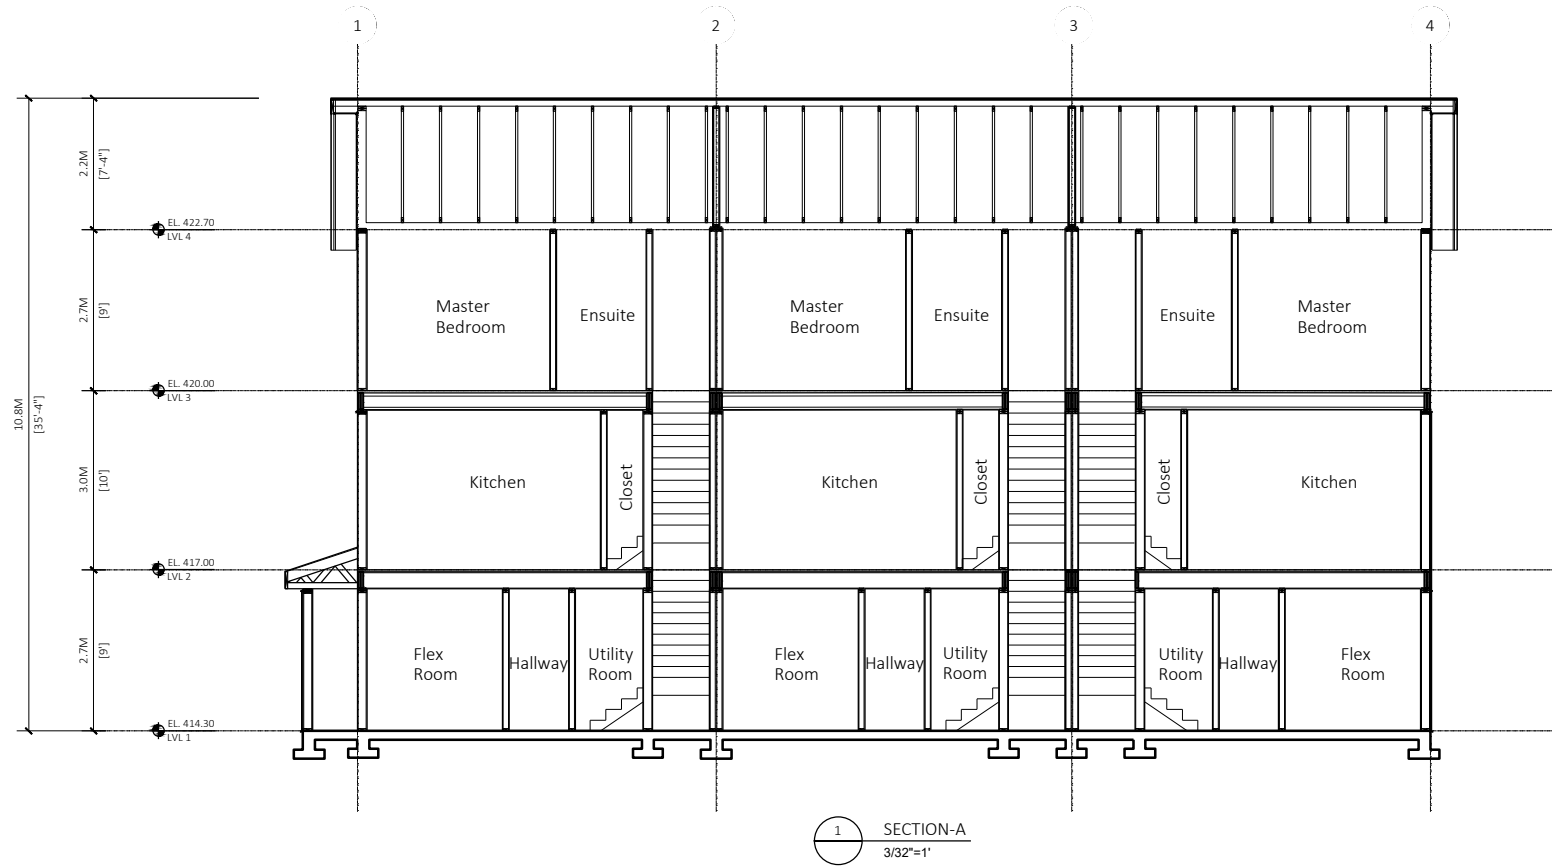

FLAT!
ARCHITECTURE

Unit 209- 6321 King George Blvd
Surrey BC, V3X 1G1
www.flatarchitecture.ca
contact@flatarchitecture.ca



Ph: 604-503-4484

PROJECT INFO:
49 Unit Townhouse Development at
6677 Willowbrook Connector
Township of Langley, BC
CLIENT:
AMAN SIDHU

DATE
11 October 2023
PROJECT NO:
22-234
SCALE: 3/32"=1'
DRAWN BY: GSJ

REV	DESCRIPTION	BY	DATE

Typ.
Sections

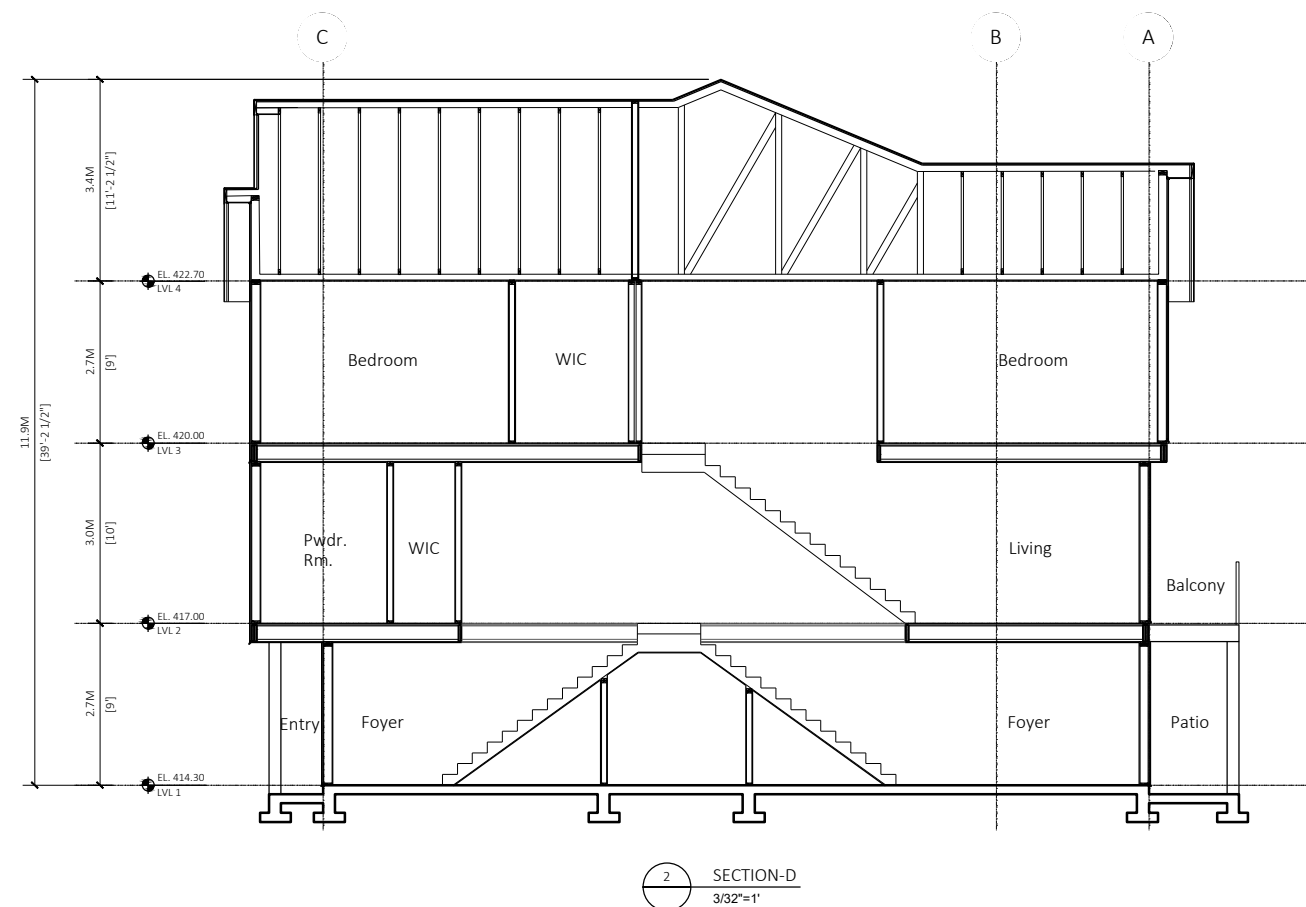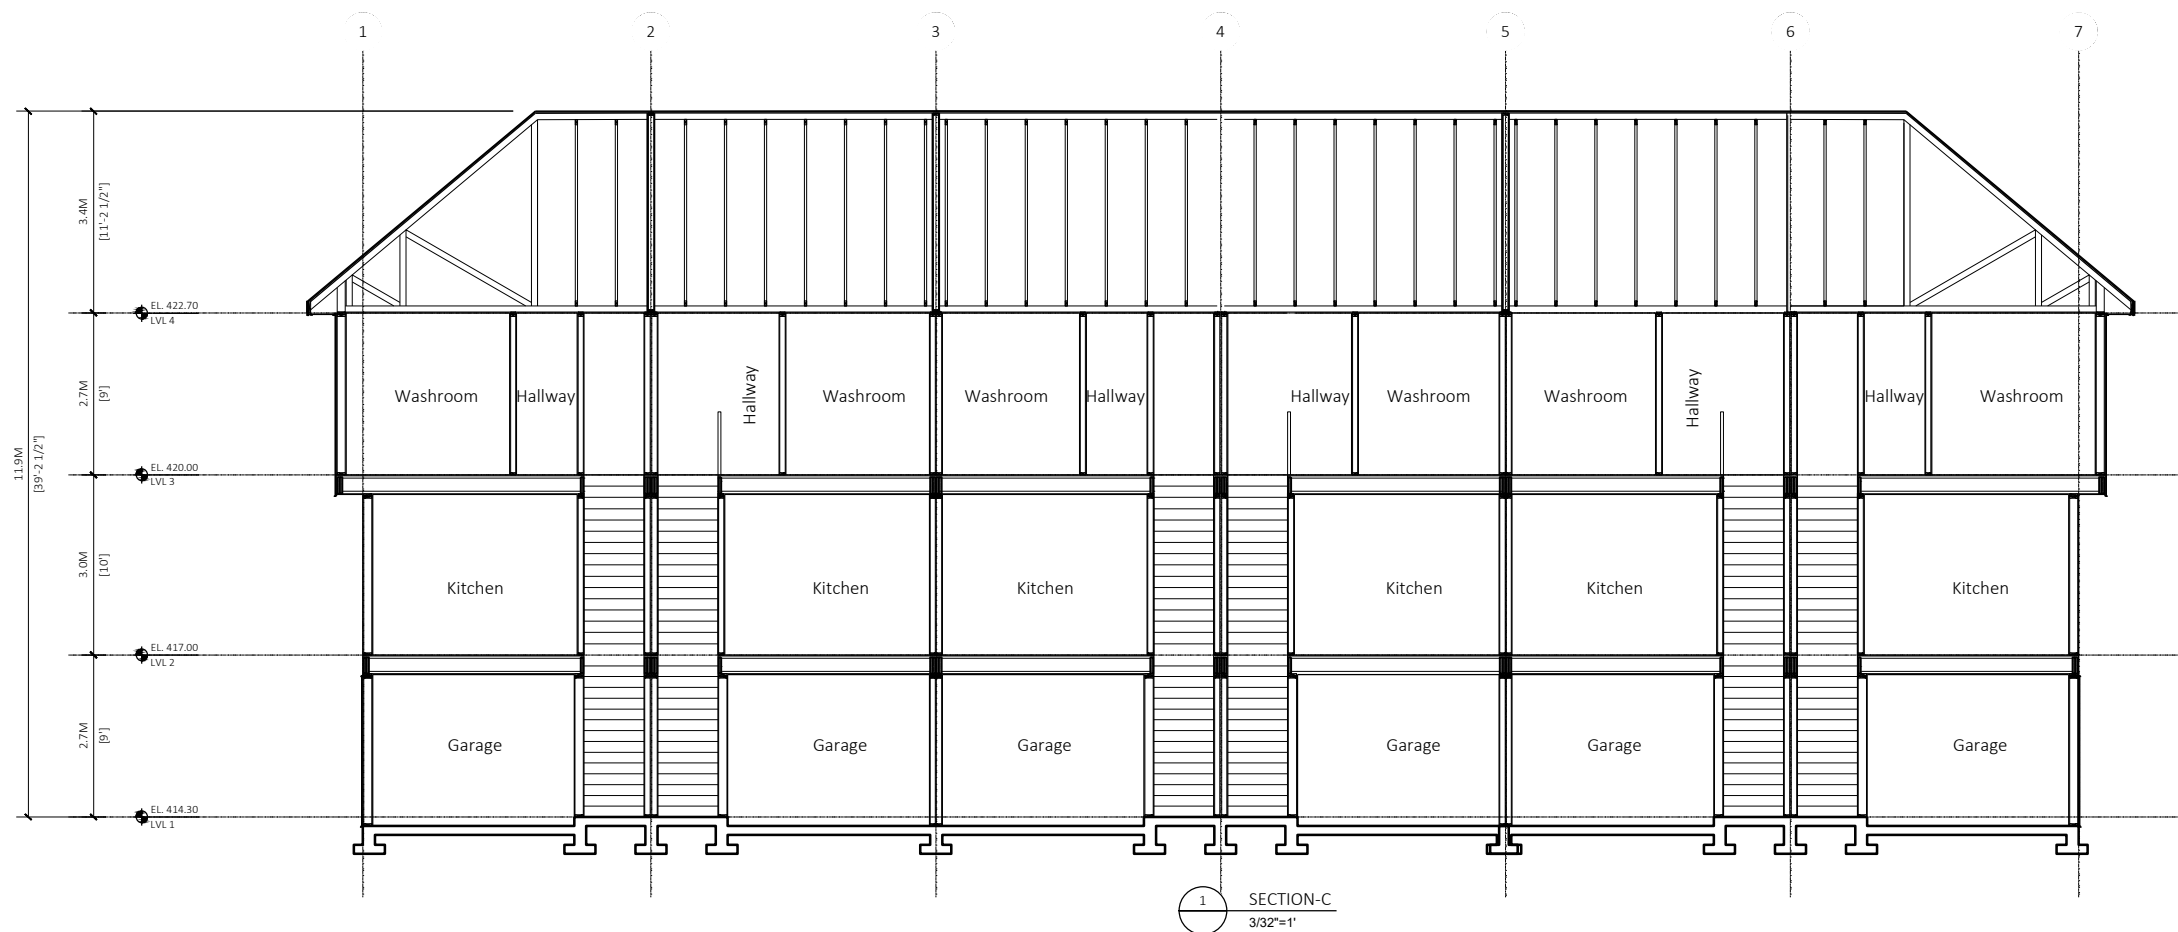

Unit 209- 6321 King George Blvd
Surrey BC, V3X 1G1
www.flataarchitecture.ca
contact@flataarchitecture.ca

Ph: 604-503-4484

PROJECT INFO:
49 Unit Townhouse Development at
6677 Willowbrook Connector
Township of Langley, BC
CLIENT:
AMAN SIDHU

DATE
11 October 2023

PROJECT NO:
22-234

SCALE: 3/32"=1' DRAWN BY: GSJ

[illegible]

Typ. Tandem
Sections

A 4.2