


©COPYRIGHT. ALL DESIGNS AND THE
WOOFED LINESSES THEREOF ARE
THE SOLE PROPERTY OF BARNETT
DEMPEK ARCHITECTS INC. AND MAY
NOT BE USED WHOLLY OR IN PART
WITHOUT LICENCE BEING PURCHASED.
COPYRIGHT INFRINGEMENT INCLUDES
IDEAS GAINED AND CONVERSION
THEREOF INTO ANY MATERIAL FORM.
CANADA COPYRIGHT ACT R.S.C. 1970.

ISSUE	DATE	BY	ISSUED FOR
#1	MAR. 2014	L.F.B.	DEVELOPMENT PERMIT
#2	JULY 8/21	L.F.B.	REUSE DEV. PERMIT
#3	AUG. 16/22	L.F.B.	REUSE DEV. PERMIT
#4	MAR. 22/23	L.F.B.	REUSE DEV. PERMIT
#5	JUNE 2/23	L.F.B.	REUSE DEV. PERMIT

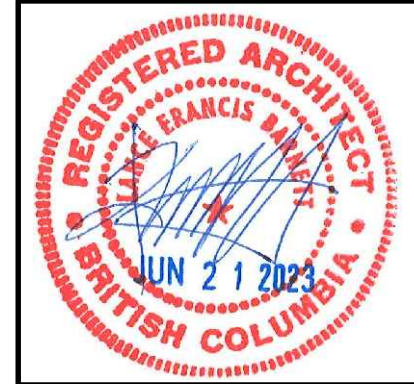


DESIGN :	CLIENT :	PROJECT :	DATE :	SCALE :
L.F.B.	PAUL TANG	MULTI-FAMILY DEVELOPMENT 20212 86 AVENUE, LANGLEY, B.C.	June 21 23	1" = 30'-0"
DRAWN :		SHEET CONTENTS :		
		CONCEPTUAL SITE PLAN & DEVELOPMENT DATA AREA CALCULATIONS		

barnett dembek
ARCHITECTS INC.

UNIT 135,
7536 130 STREET,
SURREY, B.C.
V3W 1H8

PHONE: (604) 597-7100
FAX: (604) 597-2099
EMAIL: mail@darkitex.com

CLIENT NO.	SHEET NO.
	AC-1.01
PROJECT NO.	REV. NO.
16034	

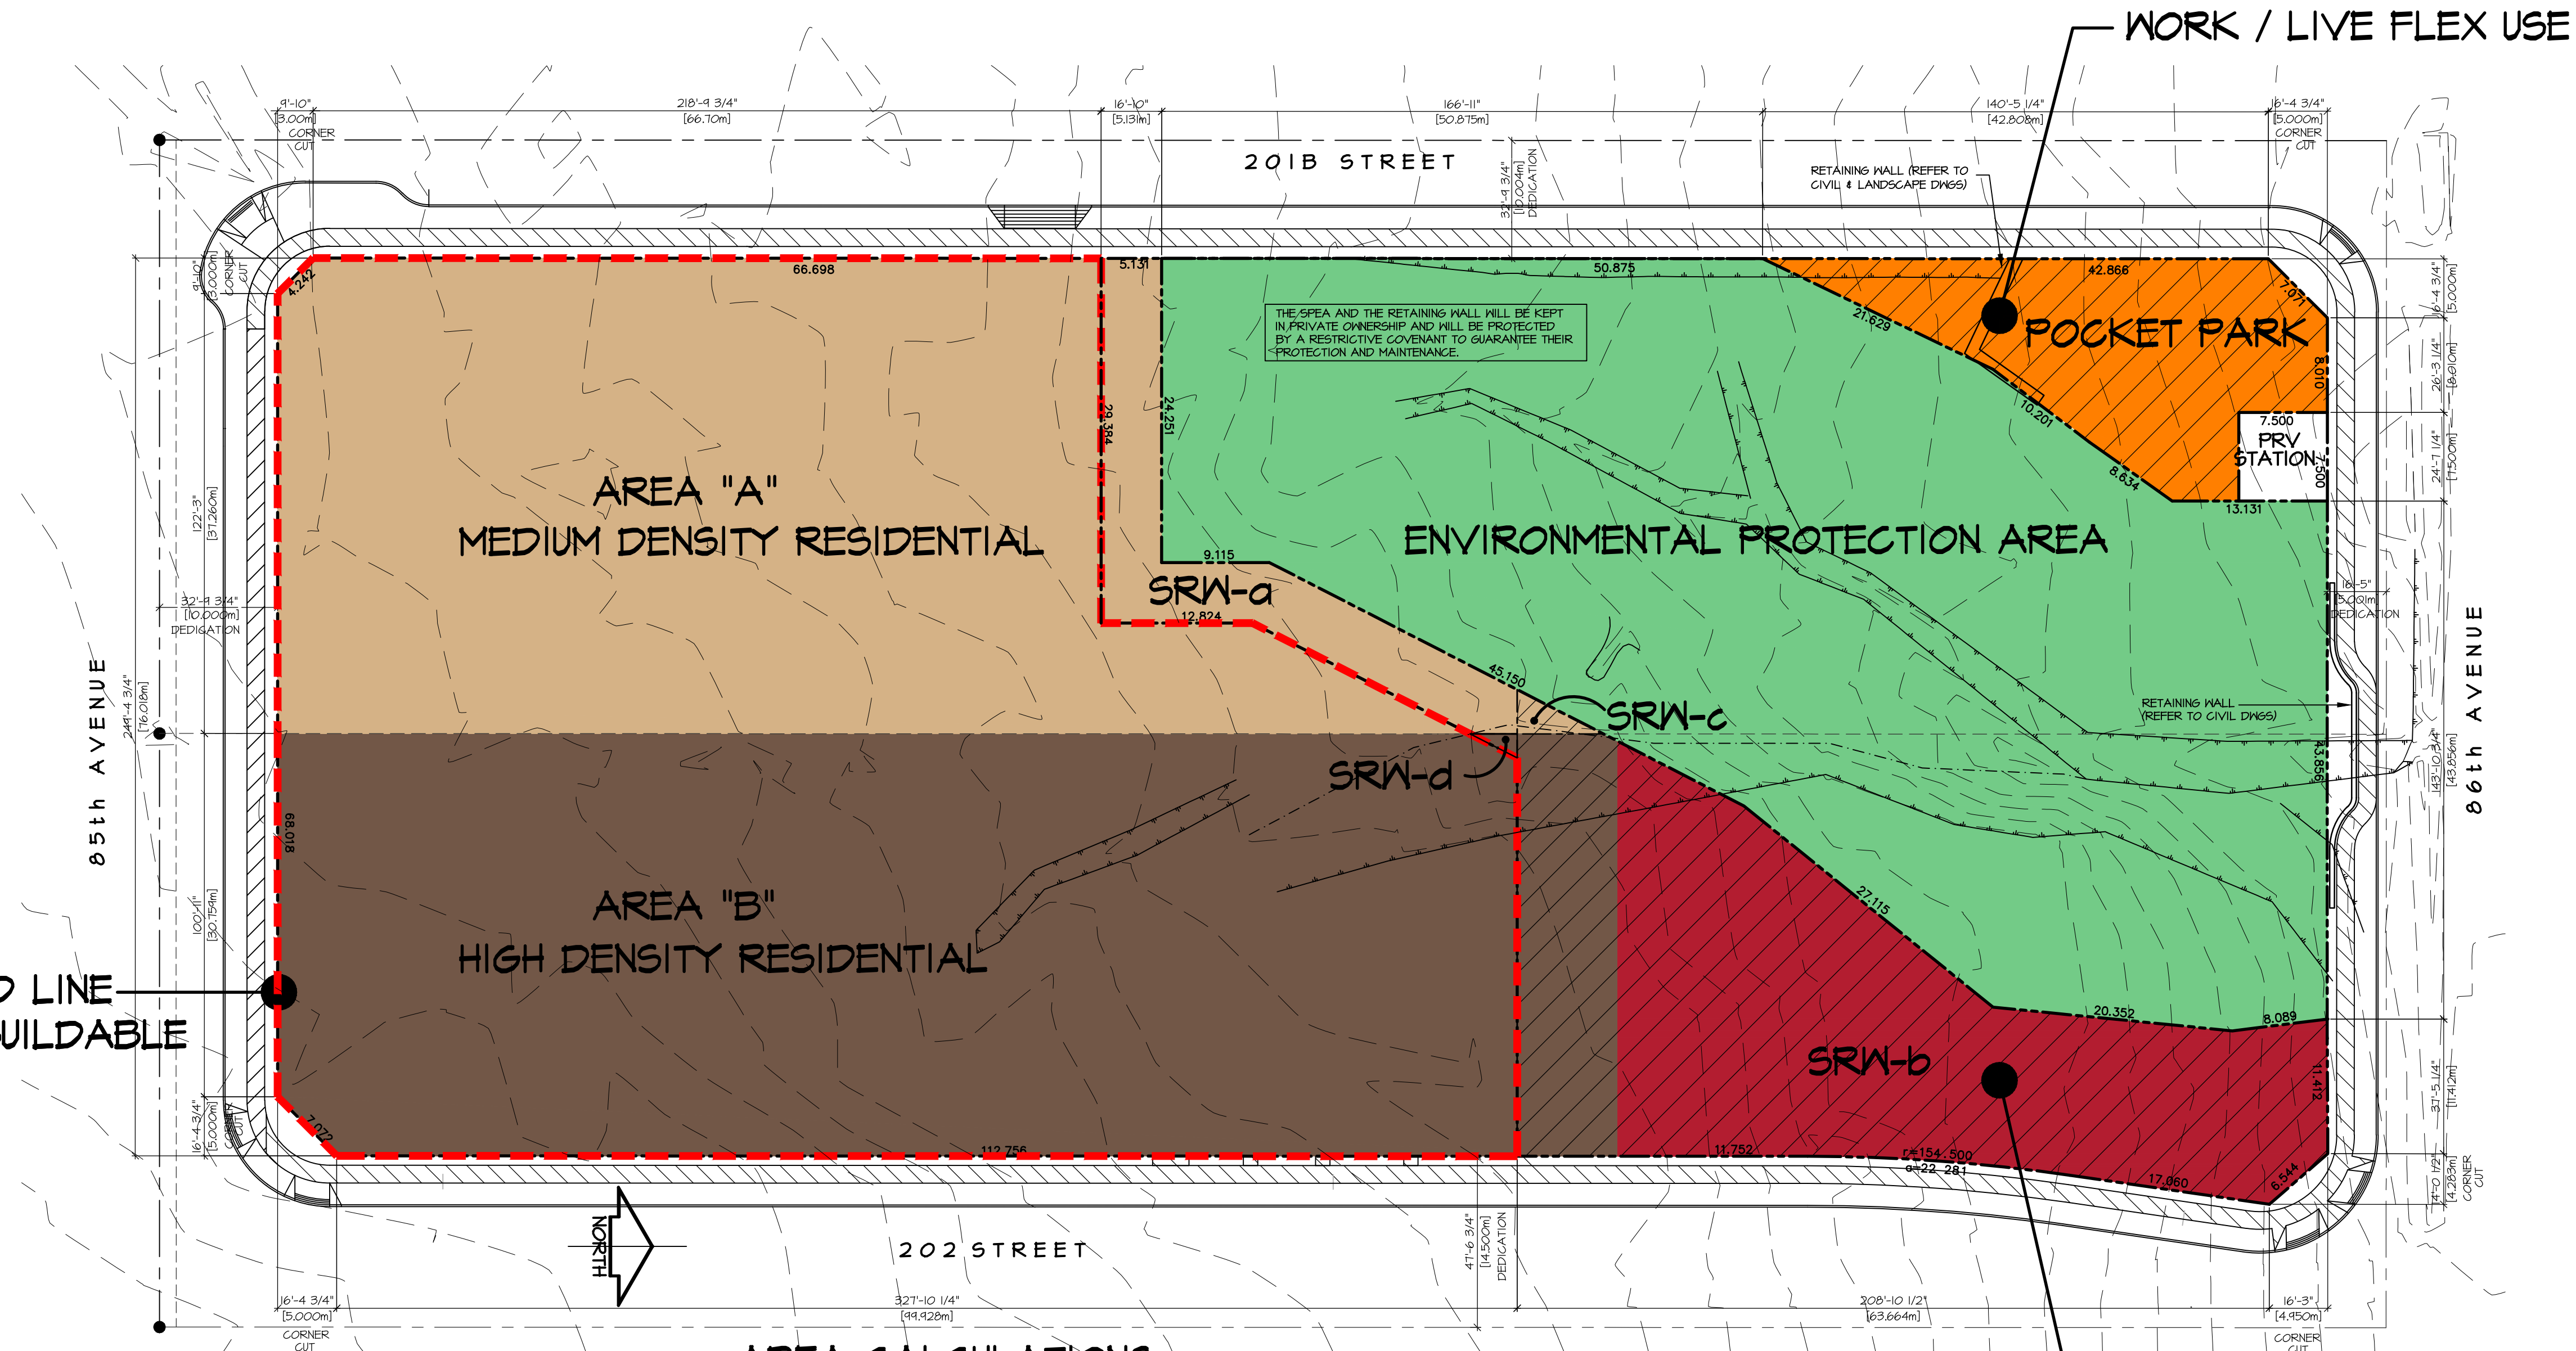

DASHED RED LINE
INDICATES BUILDABLE
SITE AREA

AREA CALCULATIONS

SCALE : 1" = 30'-0"

FSR CALCULATION BASED ON BUILDABLE SITE AREA

GROSS SITE AREA	203,934 S.F.	18,946 M ²	1.89 Ha	4.682 Ac.
ROAD DEDICATIONS	61,554 S.F.	5,719 M ²	0.57 Ha	1.413 Ac.
ENVIR. PROT. AREA	43,878 S.F.	4,076 M ²	0.41 Ha	1.007 Ac.
Minus PRV	605 S.F.	56 M ²	0.01 Ha	0.014 Ac.
NET SITE AREA	97,897 S.F.	9,095 M ²	0.91 Ha	2.247 Ac.
AREA "A"	32,376 S.F.	3,008 M ²	0.30 Ha	0.743 Ac.
AREA "B"	40,207 S.F.	3,735 M ²	0.37 Ha	0.923 Ac.
Total Area "A" + "B": (Buildable Site Area)	72,582 S.F.	6,743 M ²		
POCKET PARK	5,596 S.F.	520 M ²	0.05 Ha	0.128 Ac.
SRW-a	3,485 S.F.	324 M ²	0.03 Ha	0.080 Ac.
SRW-b	16,042 S.F.	1,490 M ²	0.15 Ha	0.368 Ac.
SRW-c	148 S.F.	14 M ²	0.00 Ha	0.003 Ac.
SRW-d	44 S.F.	4 M ²	0.00 Ha	0.001 Ac.
NET SITE AREA	97,897 S.F.	9,095 M ²	0.91 Ha	2.247 Ac.
BUILDING #1	111,020 S.F.	10,314 M ²	133 UNITS	
BUILDING #2	77,380 S.F.	7,189 M ²	90 UNITS	
TOTAL BLDG. AREA: (Incl. 1,459 s.f. buffer)	189,859 S.F.	17,638 M ²	223 UNITS	
FSR (Buildable Site Area)	189,859 /	72,582 =	2.62	(Including Indoor Amenity)

SITE AREA CALCULATIONS BASED ON CARVOLTH NEIGHBOURHOOD PLAN

	Site A (West)	Site B (East)	Total
GROSS SITE AREA	101,972 S.F.	101,962 S.F.	203,934 S.F.
ROAD DEDICATIONS	26,976 S.F.	2,506.2 M ²	34,578 S.F.
ENVIR. PROT. AREA	32,786 S.F.	3,045.9 M ²	11,091 S.F.
HIGH STREET RESIDENTIAL	0 S.F.	0.0 M ²	12,773 S.F.
WORK/LIVE FLEX USE	5,596 S.F.	519.9 M ²	0 S.F.
PRV Station	605 S.F.	56.3 M ²	0 S.F.
NET SITE AREA - A & B	36,008 S.F.	3,345.3 M ²	43,520 S.F.

FSR CALCULATIONS

AREA "A"	NET:	36,008 S.F.	3,345 M ²	
	FSR:	1.70 X	36,008 S.F.	= 61,214 S.F.
	Site Cov:	0.40 X	36,008 S.F.	= 14,403 S.F.
AREA "B"	NET:	43,520 S.F.	4,043 M ²	
	FSR:	2.80 X	43,520 S.F.	= 121,856 S.F.
	Site Cov:	0.40 X	43,520 S.F.	= 17,408 S.F.
HIGH STREET RESIDENTIAL	NET:	12,773 S.F.	1,187 M ²	
	FSR:	2.80 X	12,773 S.F.	= 35,764 S.F.
	Site Cov:	0.40 X	12,773 S.F.	= 5,109 S.F.
WORK / LIVE FLEX USE	NET:	5,596 S.F.	520 M ²	
	FSR:	2.00 X	5,596 S.F.	= 11,192 S.F.
	Site Cov:	0.40 X	5,596 S.F.	= 2,238 S.F.
ENVIR. PROTECTION	NET:	32,786 S.F.	3,045.9 M ²	
AREA "A"	NET:	11,091 S.F.	1,030.4 M ²	
ENVIR. PROTECTION	NET:	11,091 S.F.	1,030.4 M ²	
AREA "B"	NET:	43,877 S.F.	4,076.3 M ²	
ENVIR. PROTECTION TOTAL	NET:	43,877 S.F.	4,076.3 M ²	
NET SITE AREA	NET:	97,897 S.F.	9,094.9 M ²	
(Excl. Env. Prot. Area & PRV)	NET:	230,026 S.F.	21,370.1 M ²	
NET BUILDING AREA ALLOWED	(Excl. Env. Prot. Area)	230,026 S.F.	21,370.1 M ²	
NET SITE COVERAGE ALLOWED	(Excl. Env. Prot. Area)	39,159 S.F.	3,638.0 M ²	40%

POCKET PARK	NET:	5,596 S.F.	520 M ²	0.128 AC.
AREA 'SRW-b'	NET:	16,042 S.F.	1,490 M ²	0.368 AC.
AREA 'SRW-c'	NET:	148 S.F.	14 M ²	0.003 AC.
TOTAL		21,786 S.F.	2,024 M ²	0.500 AC.
1/2 ACRE PUBLIC OPEN SPACE				
HIGH DENSITY RESIDENTIAL				
MEDIUM DENSITY RESIDENTIAL				
HIGH STREET MIXED USE				
WORK / LIVE FLEX USE				
CONSERVATION AREA				

©COPYRIGHT, ALL DESIGNS AND THE
WOOFED LINES, THEREOF ARE
THE SOLE PROPERTY OF BARNETT
DEMBAK ARCHITECTS INC. AND MAY
NOT BE USED WHOLLY OR IN PART
WITHOUT LICENCE BEING PURCHASED.
COPYRIGHT INFRINGEMENT INCLUDES
IDEAS, GAINED AND CONVERSION
THEREOF INTO ANY MATERIAL FORM.
CANADA COPYRIGHT ACT R.S.C. 1970.

ISSUE	DATE	BY	ISSUED FOR
#1	MAR. 2014	L.F.B.	DEVELOPMENT PERMIT
#2	JULY 0/21	L.F.B.	REUSE DEV. PERMIT
#3	AUG. 0/22	L.F.B.	REUSE DEV. PERMIT
#4	MAR. 22/23	L.F.B.	REUSE DEV. PERMIT
#5	JUNE 21/23	L.F.B.	REUSE DEV. PERMIT



DESIGN :	L.F.B.
DRAWN :	
DATE :	June 21, 23
SCALE :	1" = 30'-0"


CLIENT :	PAUL TANG
PROJECT :	MULTI-FAMILY DEVELOPMENT 20212 86 AVENUE, LANGLEY, B.C.
SHEET CONTENTS :	CONCEPTUAL SITE PLAN & DEVELOPMENT DATA

barnett dembak
ARCHITECTS INC.

UNIT 135,
7536 130 STREET,
SURREY, B.C.
V3W 1H8

PHONE: (604) 597-7100
FAX: (604) 597-2099
EMAIL: mail@darkitex.com

CLIENT NO.	SHEET NO.
PROJECT NO.	REV. NO.
16034	AC-102

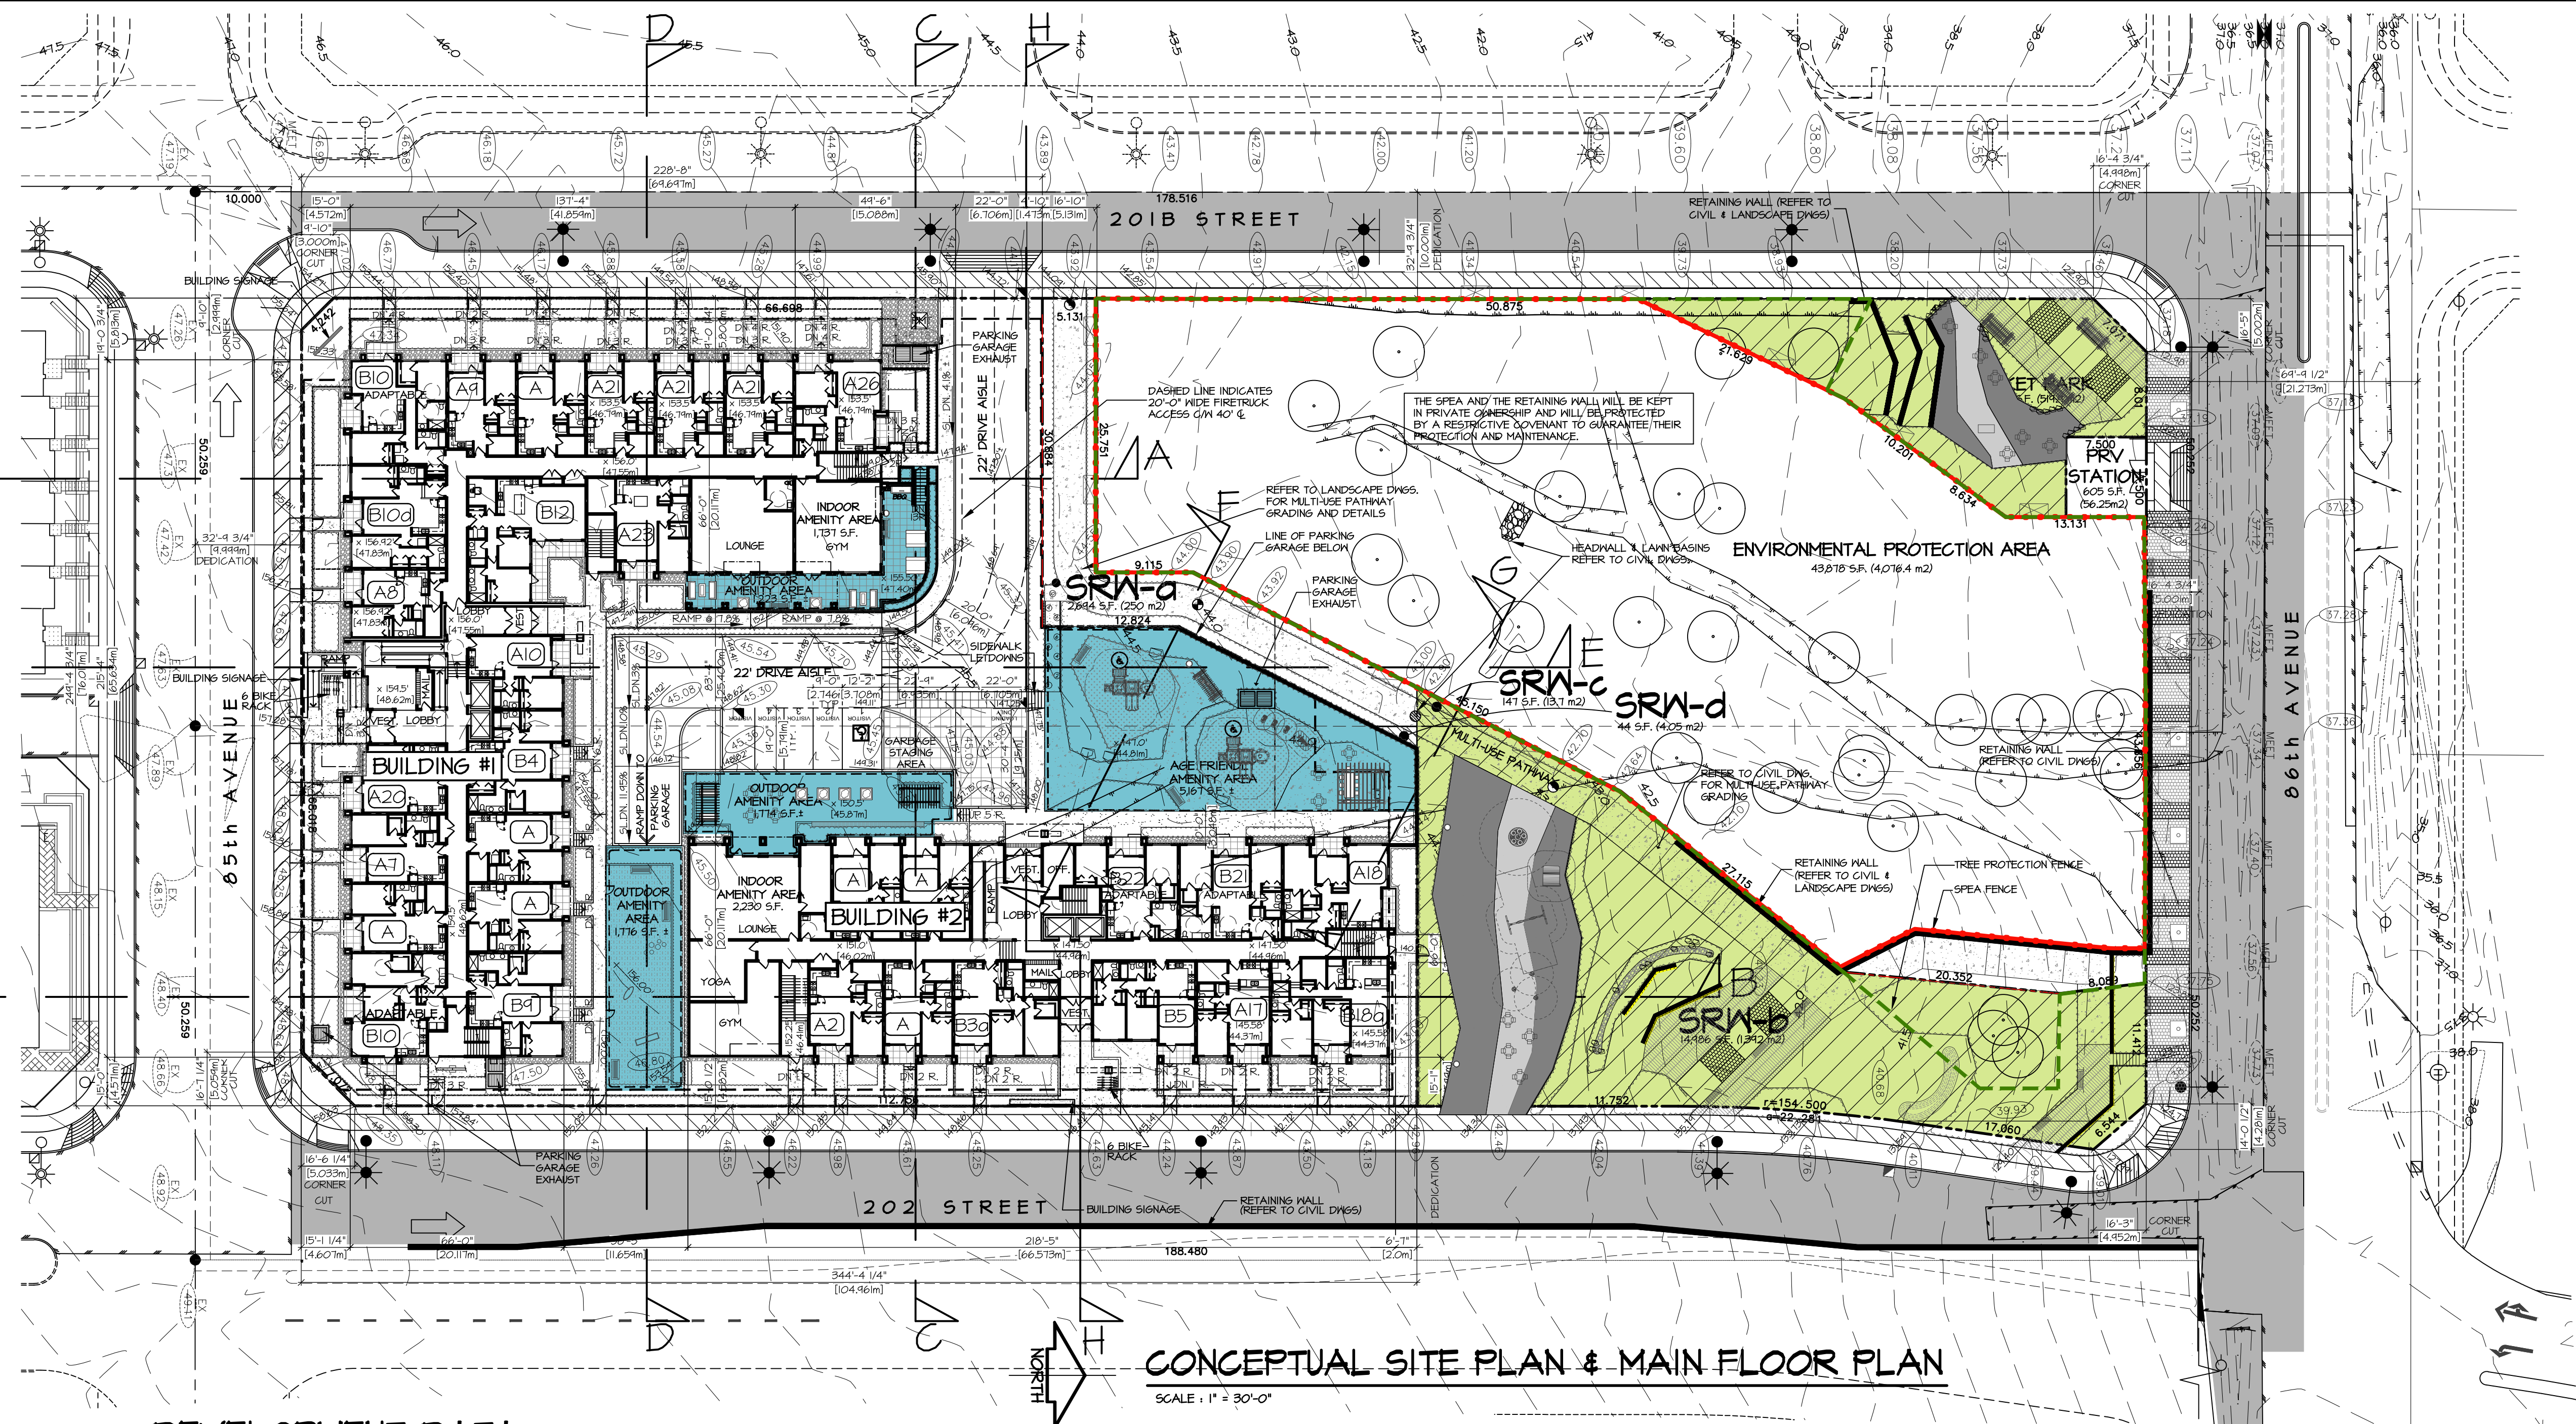

DEVELOPMENT DATA

GROSS SITE AREA	205,934 S.F.	18,946 M ²	1.89 Ha	4.882 AC.
ROAD DEDICATIONS	61,554 S.F.	5,719 M ²	0.57 Ha	1.413 AC.
ENVIR. PROT. AREA	43,878 S.F.	4,076 M ²	0.41 Ha	1.007 AC.
MINUS PAV.	605 S.F.	56 M ²	0.00 Ha	0.004 AC.
NET SITE AREA	97,897 S.F.	9,095 M ²	0.91 Ha	2.247 AC.
AREA 'A' + 'B'	72,582 S.F.	6,745 M ²	0.67 Ha	1.666 AC.
(Buildable Site Area)				
POCKET PARK	5,596 S.F.	520 M ²	0.05 Ha	0.128 AC.
SRW-a	3,485 S.F.	324 M ²	0.03 Ha	0.080 AC.
SRW-b	16,042 S.F.	1,490 M ²	0.15 Ha	0.368 AC.
SRW-c	148 S.F.	14 M ²	0.00 Ha	0.004 AC.
SRW-d	44 S.F.	4 M ²	0.00 Ha	0.001 AC.
NET SITE AREA	97,897 S.F.	9,095 M ²	0.91 Ha	2.247 AC.
BUILDING #1				
1st FLOOR	19,386 S.F.	1,801 M ²	20 UNITS	
2nd FLOOR	19,330 S.F.	1,796 M ²	23 UNITS	
3rd & 4th FLOORS	19,330 S.F.	1,796 M ²	23 UNITS/ FLOOR	
8th FLOOR	16,824 S.F.	1,563 M ²	22 UNITS	
TOTAL	115,020 S.F.	10,514 M ²	135 UNITS	
BUILDING #2				
1st FLOOR	13,484 S.F.	1,254 M ²	11 UNITS	
2nd FLOOR	13,400 S.F.	1,248 M ²	15 UNITS	
3rd & 4th FLOORS	13,478 S.F.	1,252 M ²	16 UNITS/ FLOOR	
8th FLOOR	11,760 S.F.	1,083 M ²	16 UNITS	
8th FLOOR	11,760 S.F.	1,083 M ²	16 UNITS	
TOTAL	77,400 S.F.	7,181 M ²	80 UNITS	
TOTAL BUILDING AREA	188,420 S.F.	17,505 M ²	223 UNITS TOTAL	
FSR (NET)	189,859 S.F.	1.94 FSR	Including Indoor Amenity	
(Net = Area 'A' + 'B' + Pocket Park + SRW-a-b-c-d)				
FSR (Buildable Site Area)	189,859 S.F.	2.62 FSR	Including Indoor Amenity	
(Buildable Site Area = Area 'A' + 'B')				
DENSITY (NET)	223 UNITS/5	99 UPA	245 UPH	
DENSITY	(Buildable Site Area)	134 UPA	331 UPH	
LOT COVERAGE (NET)	38,815 S.F.	38.6%		
LOT COVERAGE	(Buildable Site Area)	55.5%		
AMENITY				
OUTDOOR REQ'D	223 X 4 M ² =	892 M ²		
OUTDOOR PROV'D:	AGE FRIENDLY AMENITY	480 M ²		
	RESIDENT AMENITY	443 M ²		
TOTAL OUTDOOR AMENITY PROV'D:		923 M ²		
INDOOR REQ'D:	223 UNITS X 0 M ² =	0 M ²		
INDOOR PROV'D:	1,737 S.F. (BLDG. #1) + 2,230 S.F. (BLDG. #2)	396 M ²		

APPENDIX F: PARKING SPACE SCHEDULE

PARKING SPACE TYPE	REQUIRED NUMBER OF SPACES	ACTUAL NUMBER OF SPACES PROVIDED
Residential	223 One or more bedroom units X 1.5 spaces per dwelling = 335 spaces	326
Visitors	10% of required apartment parking spaces (335 X 10%) = 34 spaces	35
EV	223 dwelling units at 1 space per dwelling = 10% visitor (3) = 226 spaces	226

CONCEPTUAL SITE PLAN & MAIN FLOOR PLAN


SCALE: 1" = 30'-0"

DEVELOPMENT DATA FOR AREA 'A' & 'B'			
AREA 'A' + SRW-a + SRW-c + SRW-d	41,604 S.F.	3,865 M ²	0.39 Ha 0.955 AC.
AREA 'B' + SRW-b + SRW-c + SRW-d	56,295 S.F.	5,200 M ²	0.52 Ha 1.292 AC.
TOTAL AREA 'A' + 'B'	97,899 S.F.	9,065 M ²	0.93 Ha 2.247 AC.
BUILDING #1			
1st FLOOR	13,061 S.F.	1,213 M ²	
2nd FLOOR	12,999 S.F.	1,208 M ²	
3rd & 4th FLOORS	12,999 S.F.	1,208 M ²	
5th FLOOR	11,307 S.F.	1,050 M ²	
8th FLOOR	11,307 S.F.	1,050 M ²	
TOTAL	74,668 S.F.	6,987 M ²	
BUILDING #2			
1st FLOOR	13,484 S.F.	1,254 M ²	
2nd FLOOR	13,400 S.F.	1,248 M ²	
3rd & 4th FLOORS	13,478 S.F.	1,252 M ²	
8th FLOOR	11,760 S.F.	1,083 M ²	
8th FLOOR	11,760 S.F.	1,083 M ²	
TOTAL	77,400 S.F.	7,181 M ²	
TOTAL BUILDING AREA 'A'	74,668 S.F.	6,987 M ²	
TOTAL BUILDING AREA 'B'	111,020 S.F.	10,316 M ²	
TOTAL BUILDING AREA 'A' + 'B'	185,688 S.F.	17,303 M ²	
FSR - AREA 'A'	1.81	Including Indoor Amenity	
FSR - AREA 'B'	2.08	Including Indoor Amenity	
LOT COVERAGE - AREA 'A'	13,539 S.F.	37.4%	
LOT COVERAGE - AREA 'B'	23,236 S.F.	41.3%	
TOTAL BUILDING #1	111,020 S.F.	10,316 M ²	
TOTAL BUILDING #2	77,400 S.F.	7,181 M ²	

UNIT MIX - BUILDING #1			
STUDIO	2	1.5%	
1 BED	39	29.3%	
1 BED & DEN	37	27.8%	
2 BED	30	22.6%	
2 BED ADAPT.	17	12.8%	
2 BED & DEN	8	6.0%	
TOTAL UNITS	133	100.0%	
UNIT MIX - BUILDING #2			
STUDIO	0	0.0%	
1 BED	30	33.3%	
1 BED & DEN	23	25.0%	
2 BED	28	31.1%	
2 BED ADAPT.	5	5.6%	
2 BED & DEN	4	4.4%	
TOTAL UNITS	90	100.0%	
TOTAL SITE UNIT MIX			
STUDIO	2	1%	
1 BED	69	31%	
1 BED & DEN	60	27%	
2 BED	58	26%	
2 BED ADAPT.	22	10%	
2 BED & DEN	12	5%	
TOTAL UNITS	223	100.0%	

POCKET PARK

OUTDOOR AMENITY

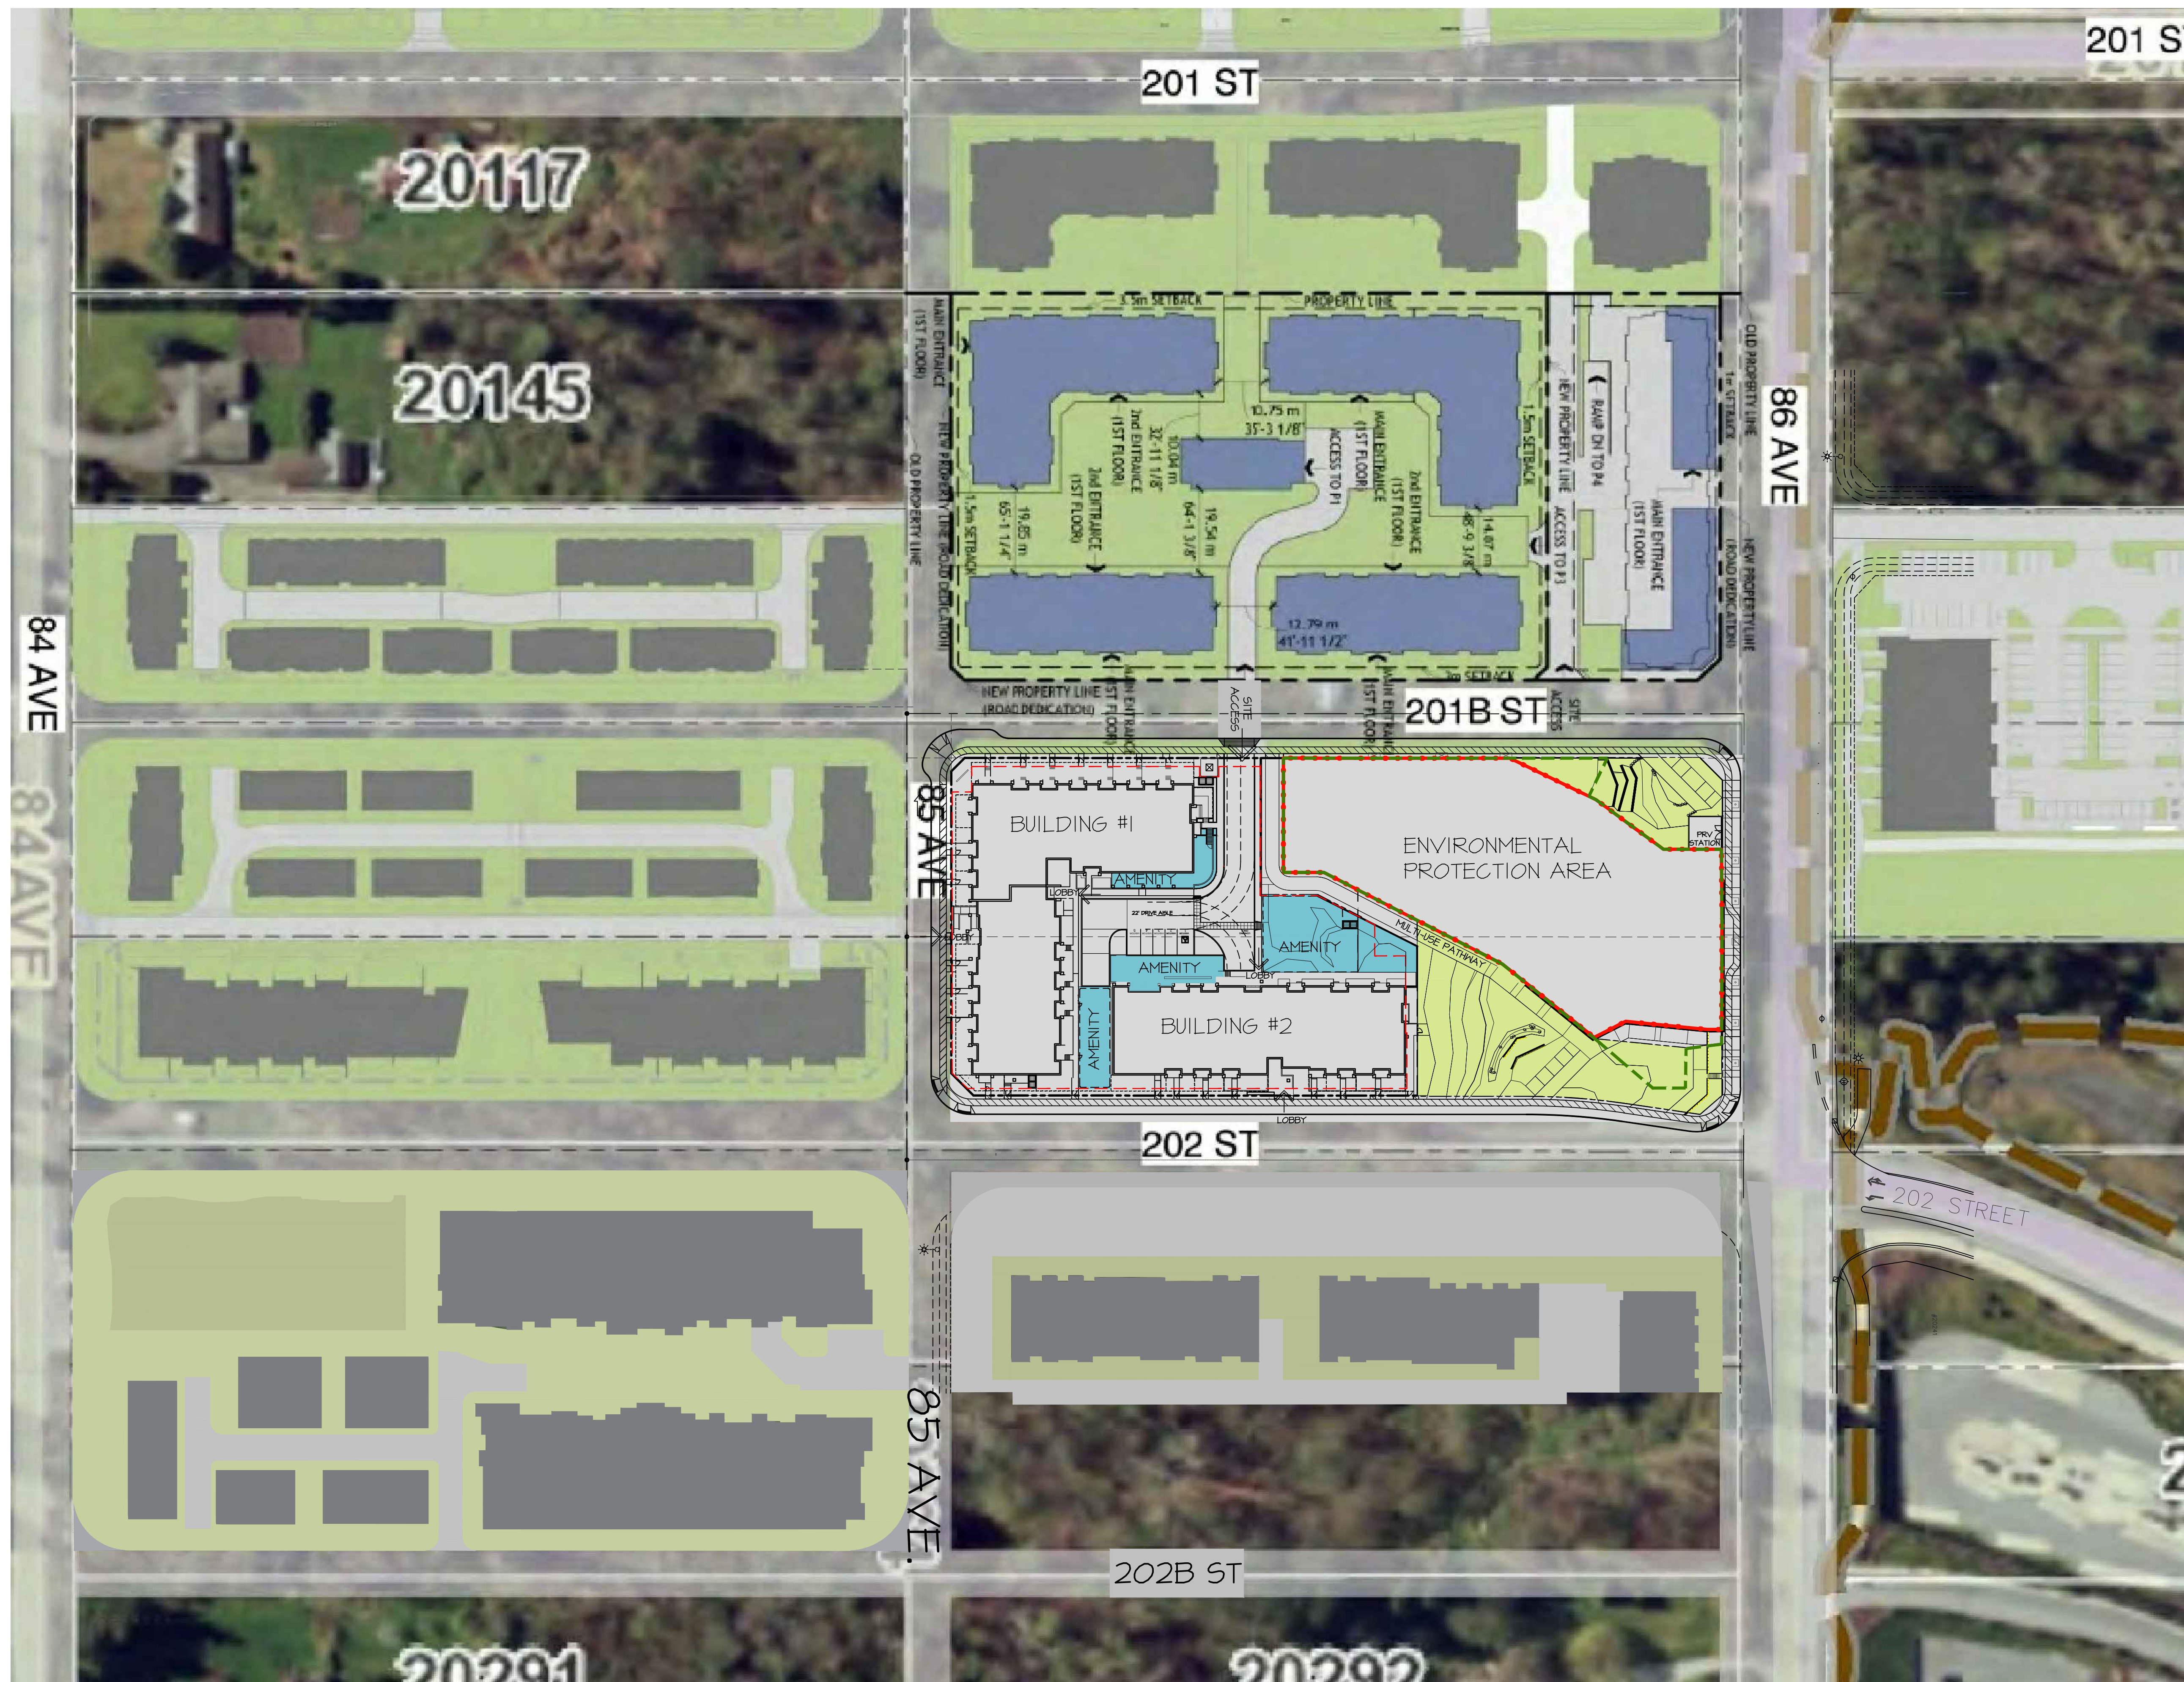

CONTEXT PLAN
 SCALE : 1" = 60'-0"

©COPYRIGHT. ALL DESIGNS AND THE
 WOOFED LIKENESSES THEREOF ARE
 THE SOLE PROPERTY OF BARNETT
 DEMBEK ARCHITECTS INC. AND MAY
 NOT BE USED WHOLLY OR IN PART
 WITHOUT LICENCE BEING PURCHASED.
 COPYRIGHT INFRINGEMENT INCLUDES
 IDEAS GAINED AND CONVERSION
 THEREOF INTO ANY MATERIAL FORM
 CANADA COPYRIGHT ACT R.S.C. 1970.

ISSUE	DATE	BY	ISSUED FOR
#1	AUG. 16/22	L.F.B.	REISSUE DEV. PERMIT
#4	MAR. 22/23	L.F.B.	REISSUE DEV. PERMIT




CLIENT :	PAUL TANG
DESIGN :	L.F.B.
DRAWN :	
DATE :	June 21 23
SCALE :	1" = 60'-0"
PROJECT :	MULTI-FAMILY DEVELOPMENT 20212 86 AVENUE, LANGLEY, B.C.
SHEET CONTENTS :	CONTEXT PLAN

barnett dembek
 ARCHITECTS INC.


UNIT 135,
 7536 130 STREET,
 SURREY, B.C.
 V3W 1H8

PHONE: (604) 597-7100
 FAX: (604) 597-2099
 EMAIL: mail@darkitex.com


CLIENT NO.	SHEET NO.
PROJECT NO.	AC-1.03
16034	REV. NO.

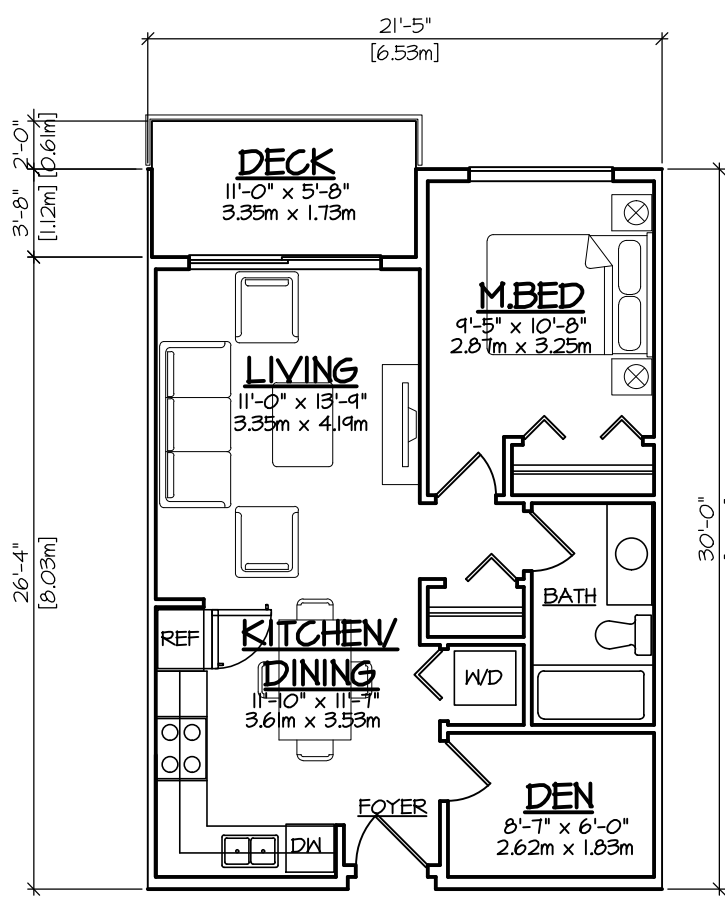


UNIT TYPE A - 1 BED+DEN
SCALE : 1/8" = 1'-0"
544 S.F. (55.2 m2)

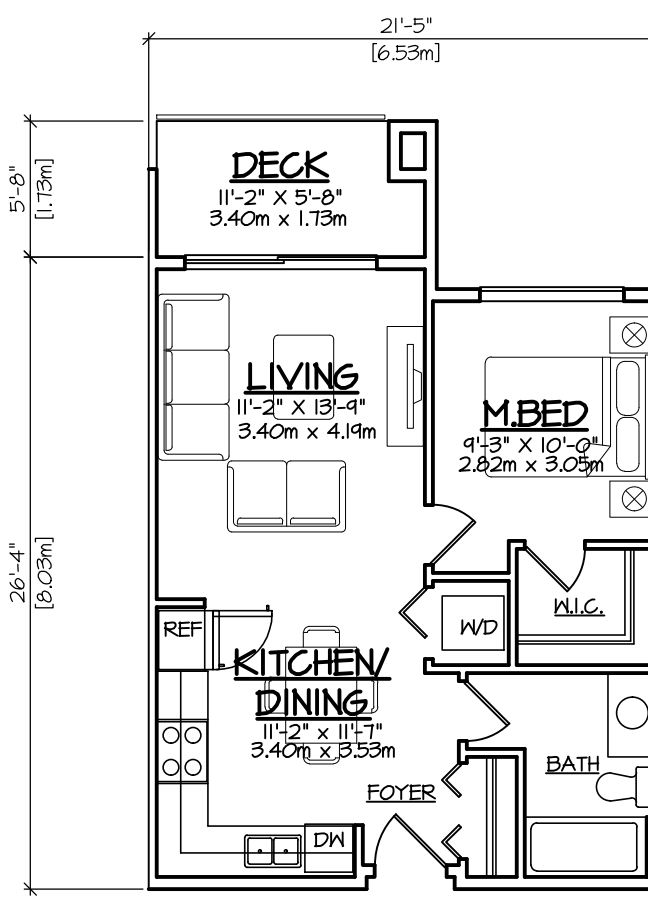


UNIT TYPE AI - 1 BED
SCALE : 1/8" = 1'-0"
544 S.F. (50.5 m2)

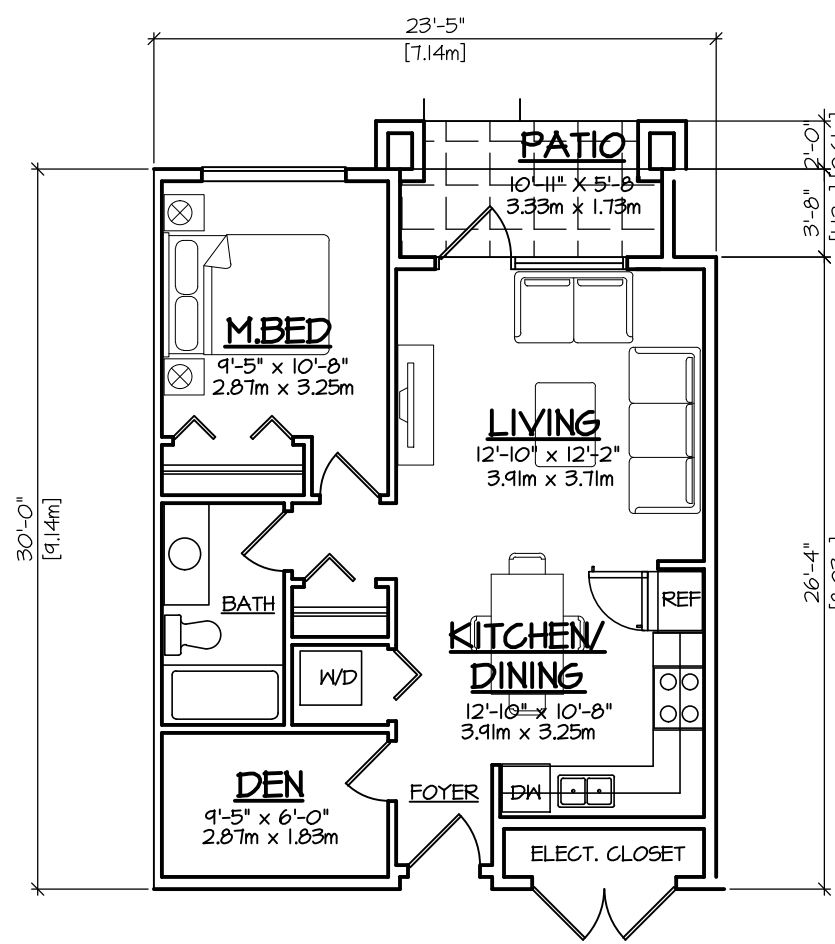


UNIT TYPE A2 - 1 BED+DEN
SCALE : 1/8" = 1'-0"
623 S.F. (57.4 m2)

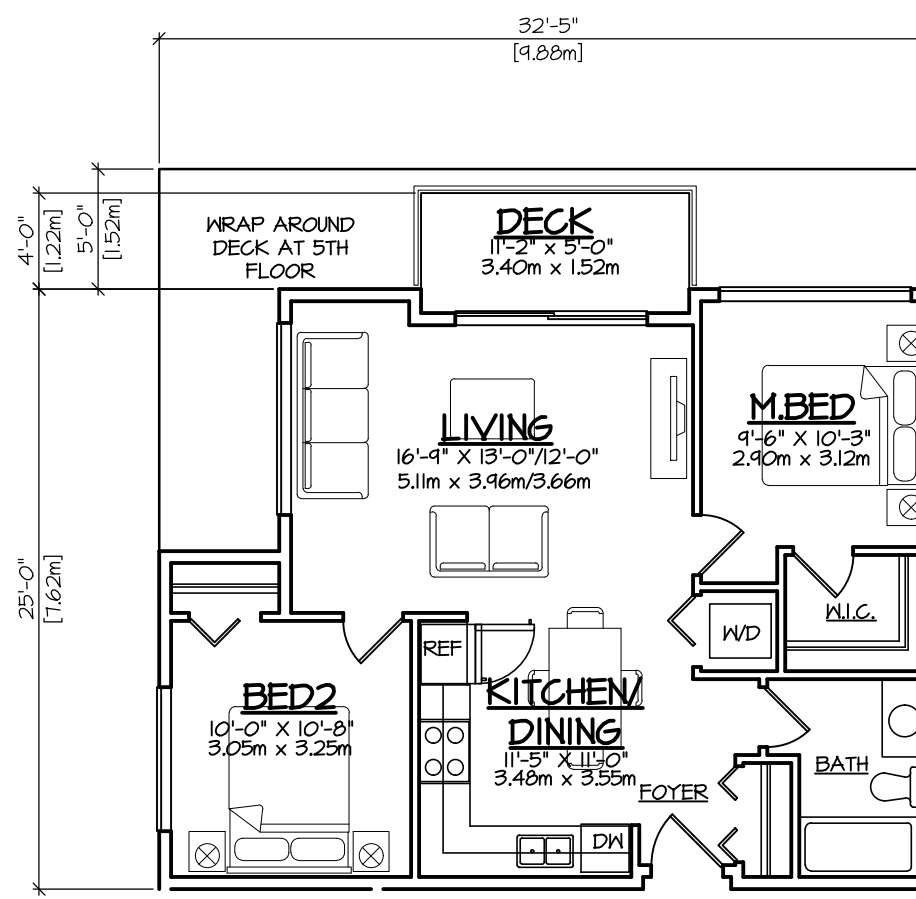


UNIT TYPE A3 - 2 BED
SCALE : 1/8" = 1'-0"
734 S.F. (68.2 m2)

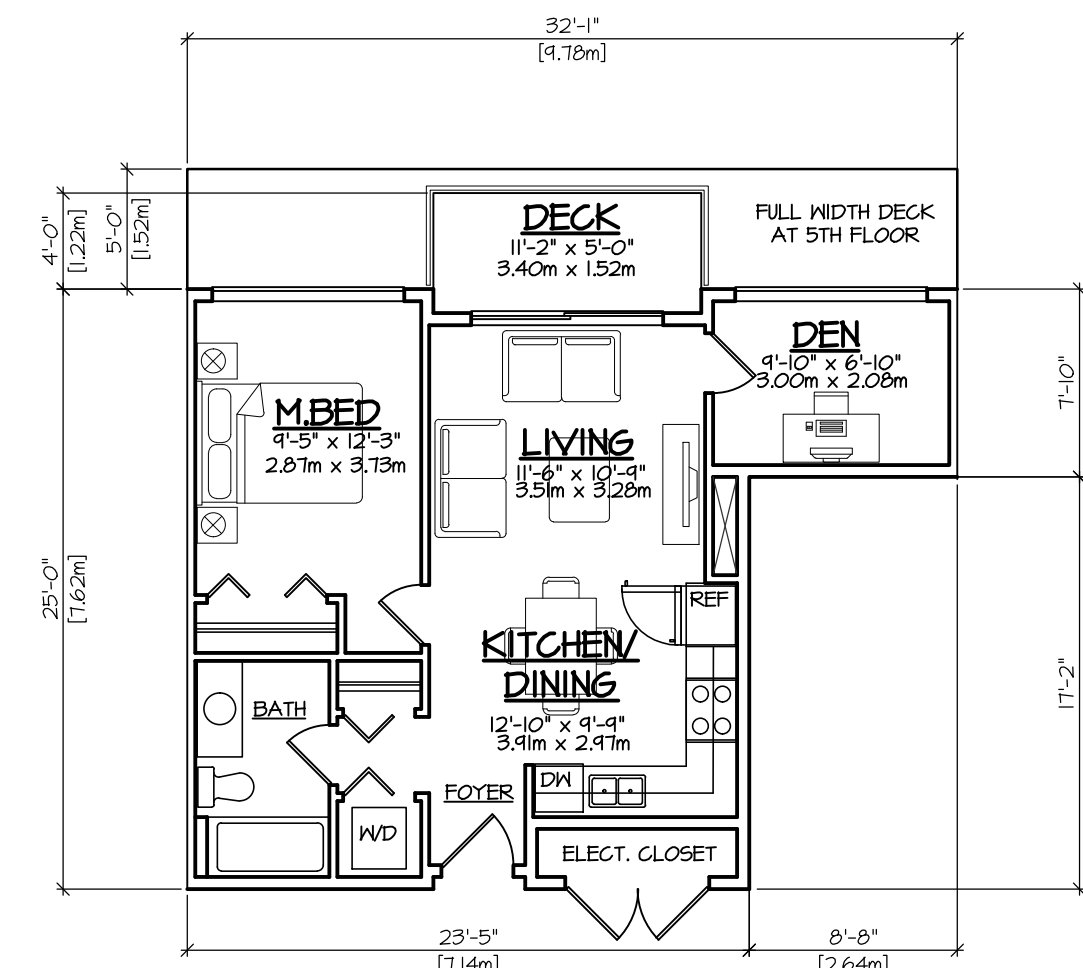


UNIT TYPE A4 - 1 BED+DEN
SCALE : 1/8" = 1'-0"
606 S.F. (56.3 m2)

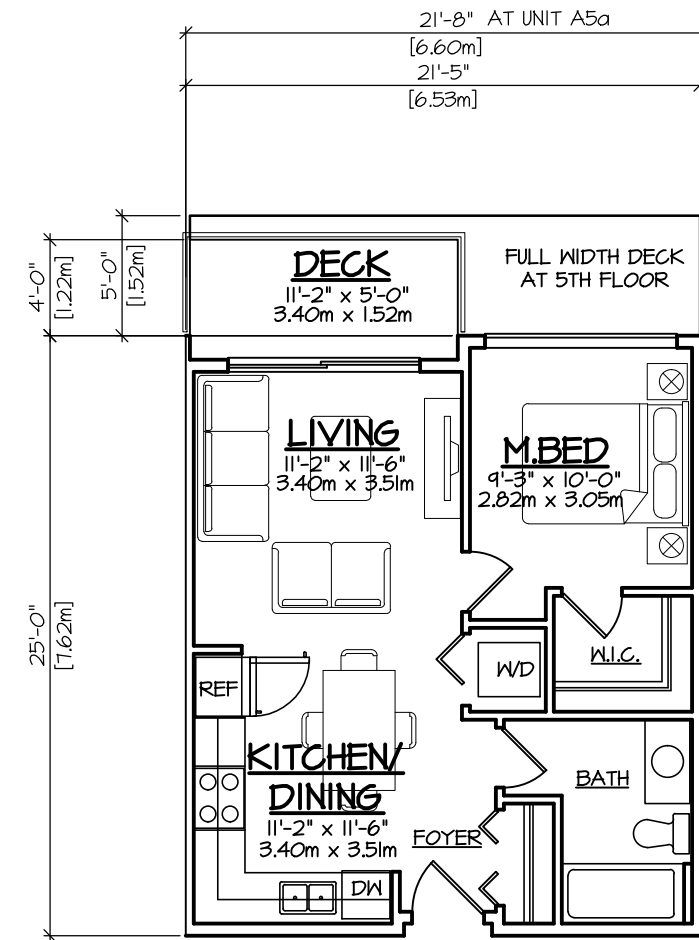


UNIT TYPE A5 - 1 BED
SCALE : 1/8" = 1'-0"
517 S.F. (48.0 m2)

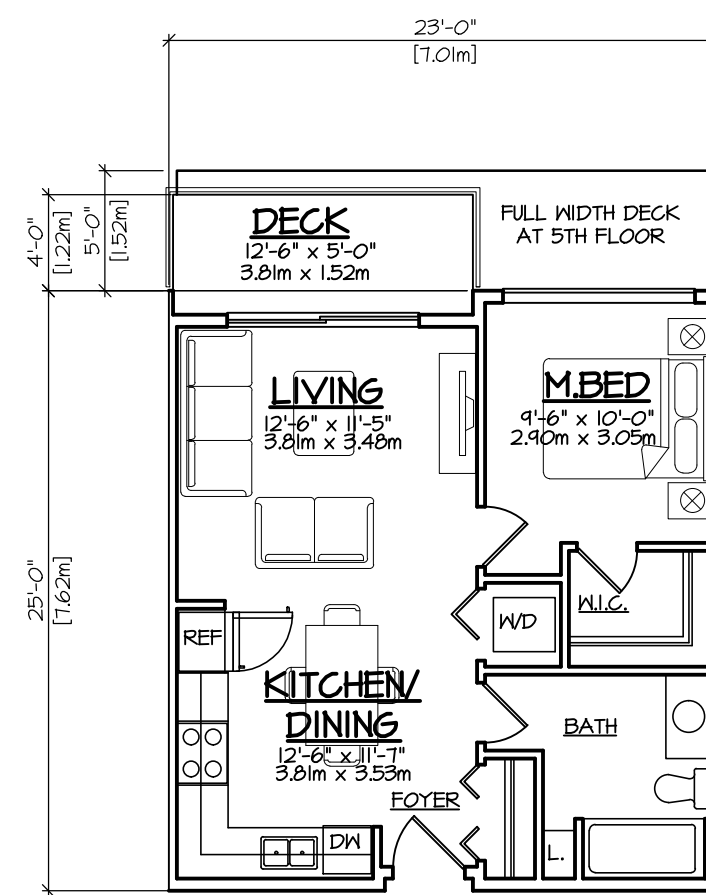


UNIT TYPE A6 - 1 BED
SCALE : 1/8" = 1'-0"
555 S.F. (51.5 m2)

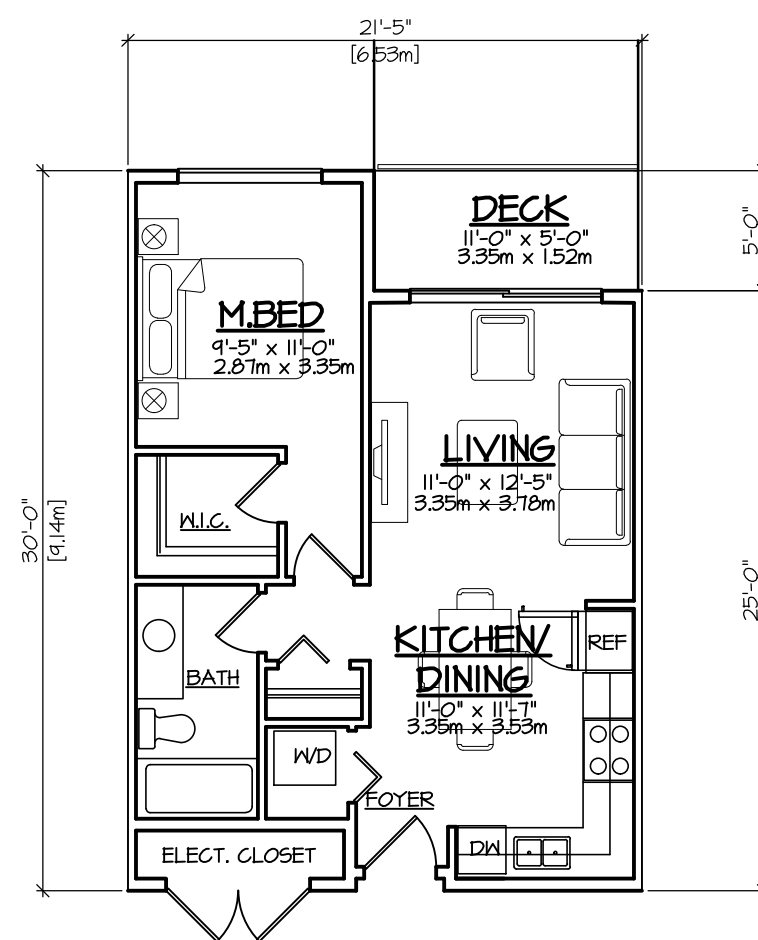


UNIT TYPE A7 - 1 BED
SCALE : 1/8" = 1'-0"
556 S.F. (51.6 m2)

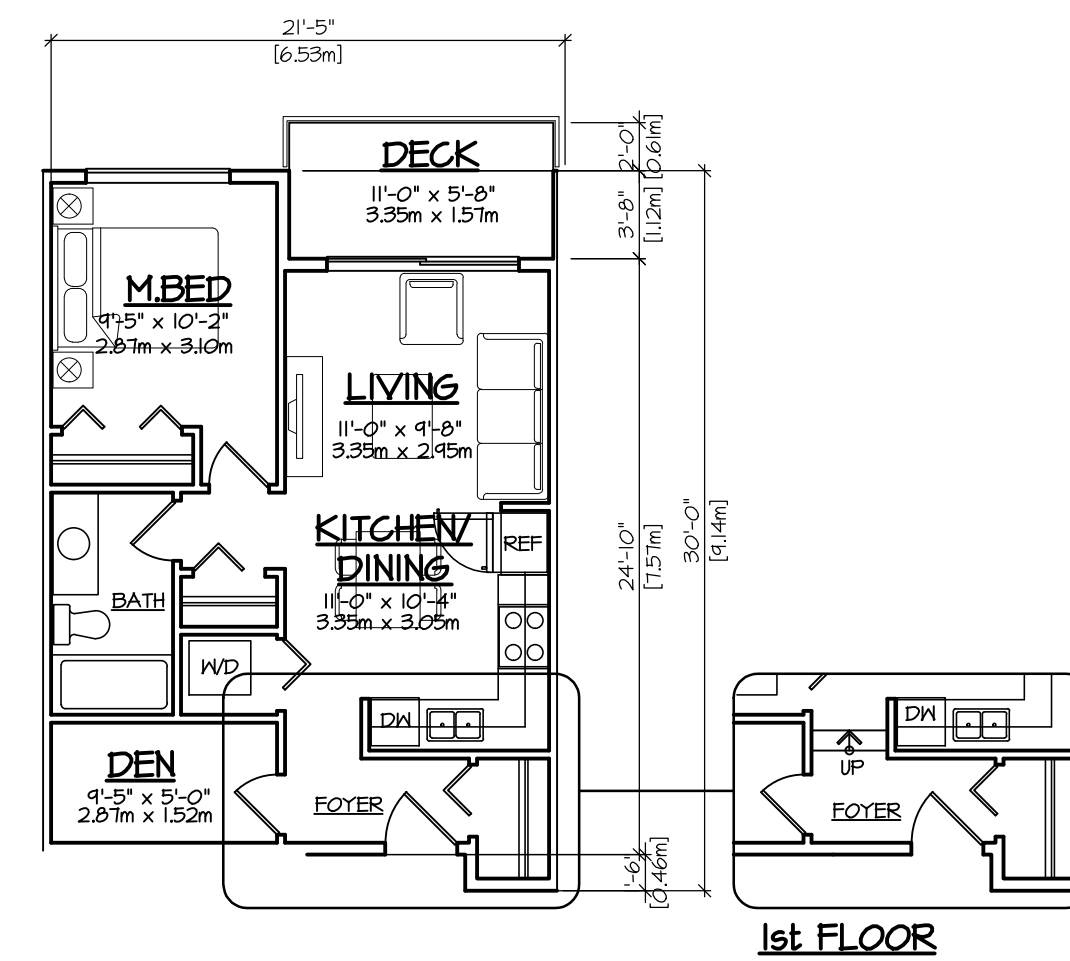


UNIT TYPE A8 - 1 BED+DEN
SCALE : 1/8" = 1'-0"
570 S.F. (52.9 m2)

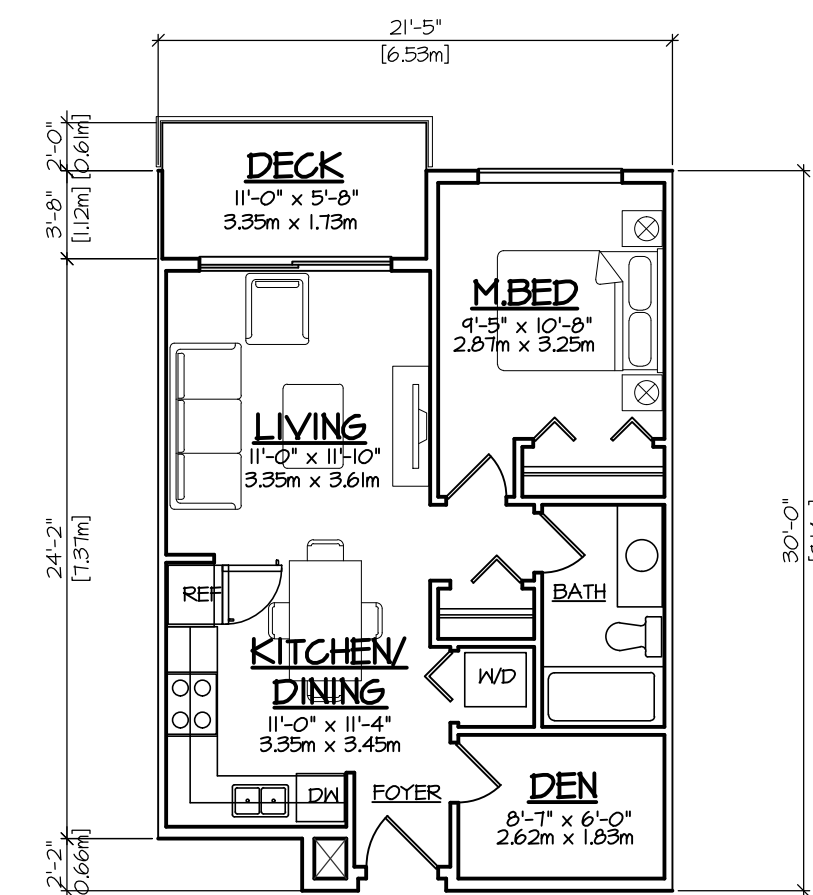


UNIT TYPE A9 - 1 BED+DEN
SCALE : 1/8" = 1'-0"
577 S.F. (53.6 m2)

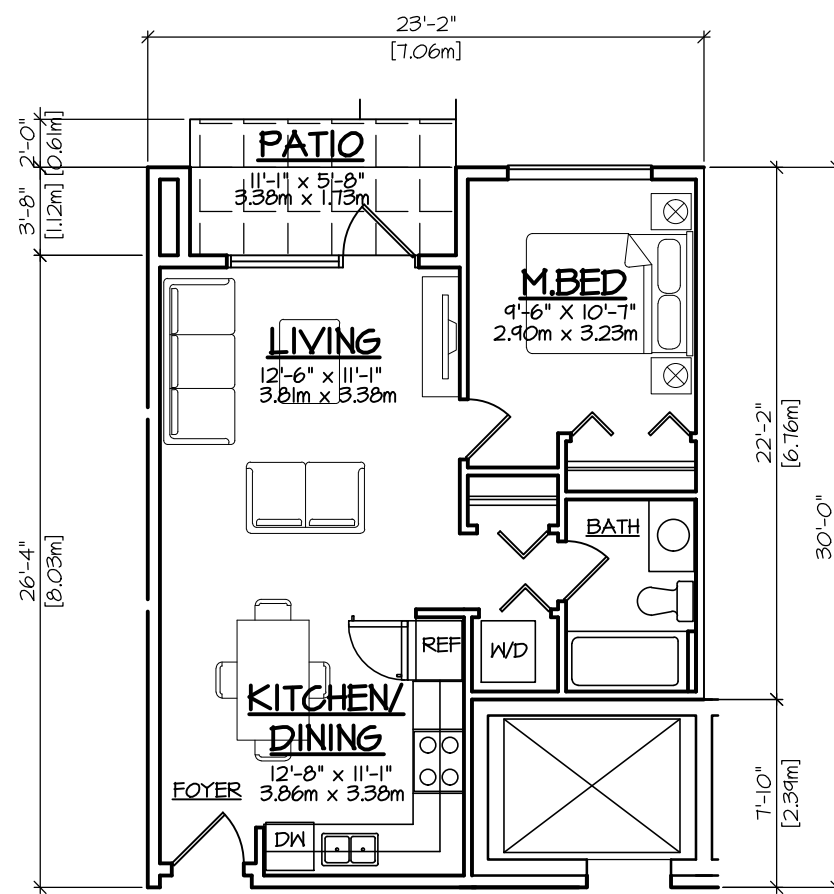


UNIT TYPE A10 - 1 BED
SCALE : 1/8" = 1'-0"
560 S.F. (52.0 m2)

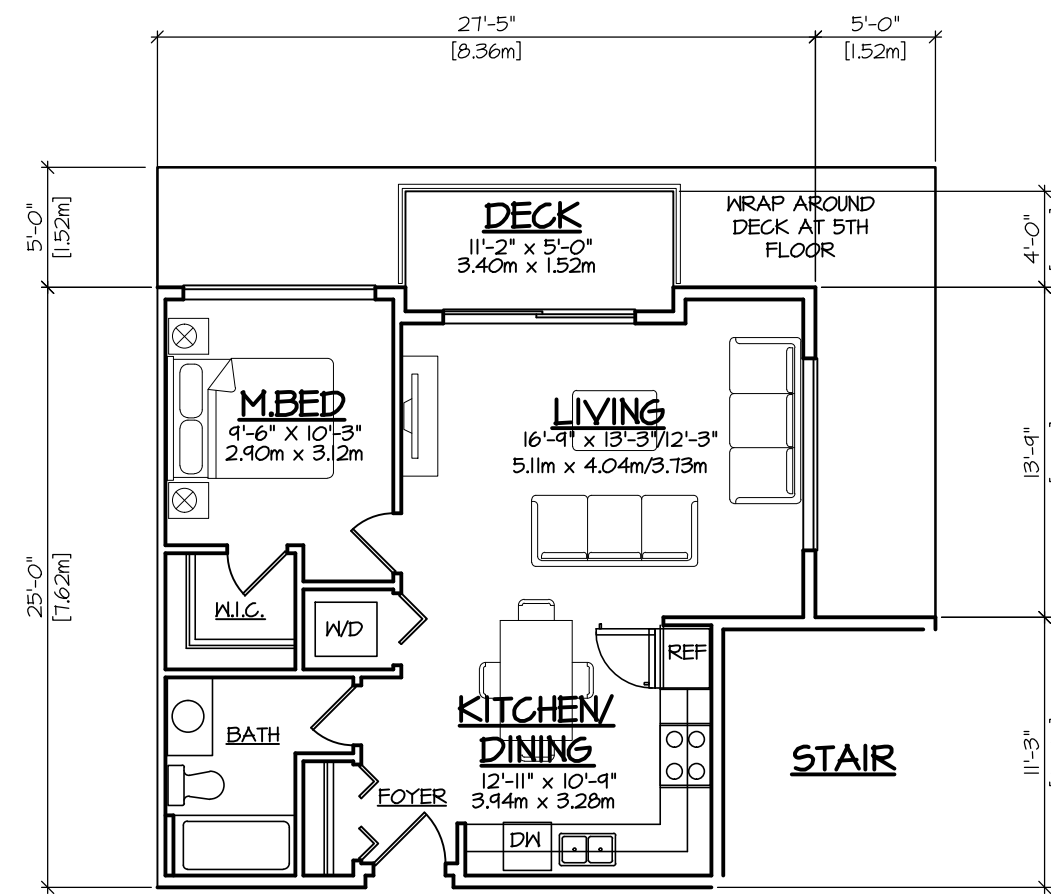


UNIT TYPE A11 - 1 BED
SCALE : 1/8" = 1'-0"
621 S.F. (57.1 m2)

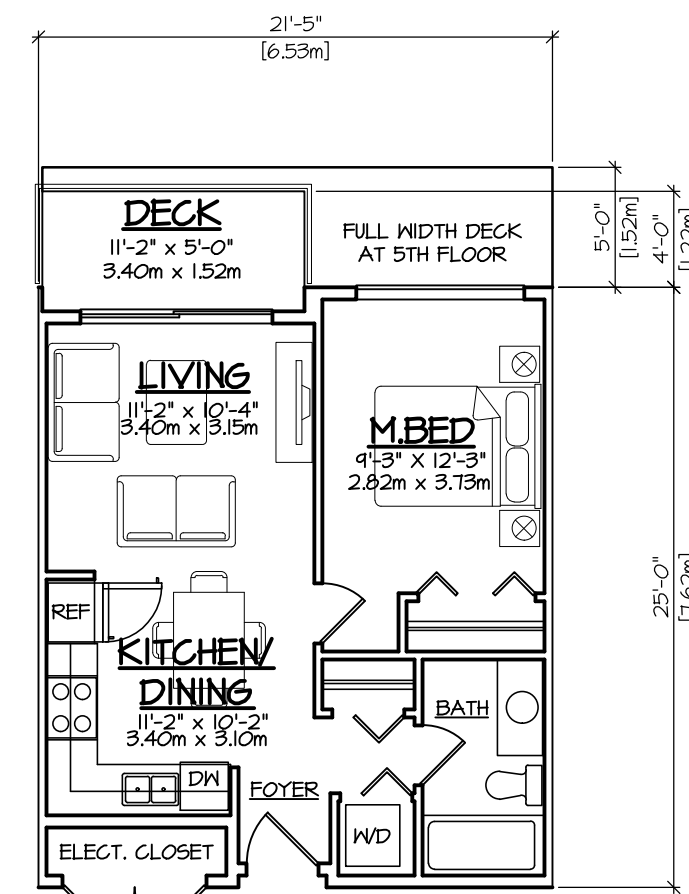

UNIT TYPE A12 - 1 BED
SCALE : 1/8" = 1'-0"
496 S.F. (46.1 m2)

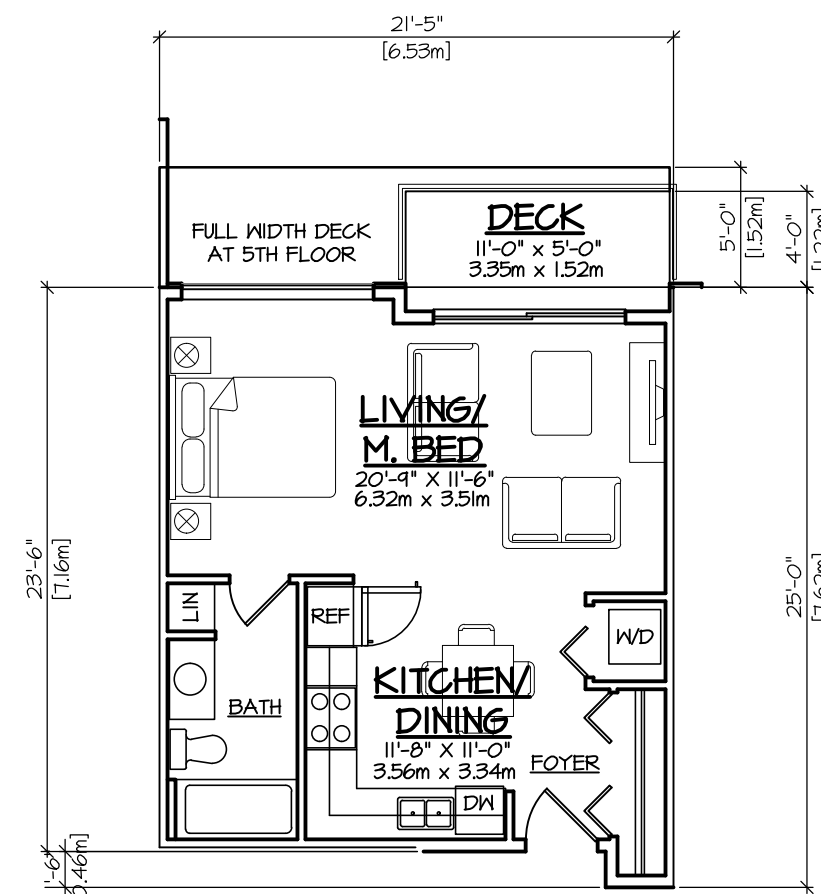

UNIT TYPE A13 - STUDIO
SCALE : 1/8" = 1'-0"
491 S.F. (45.1 m2)

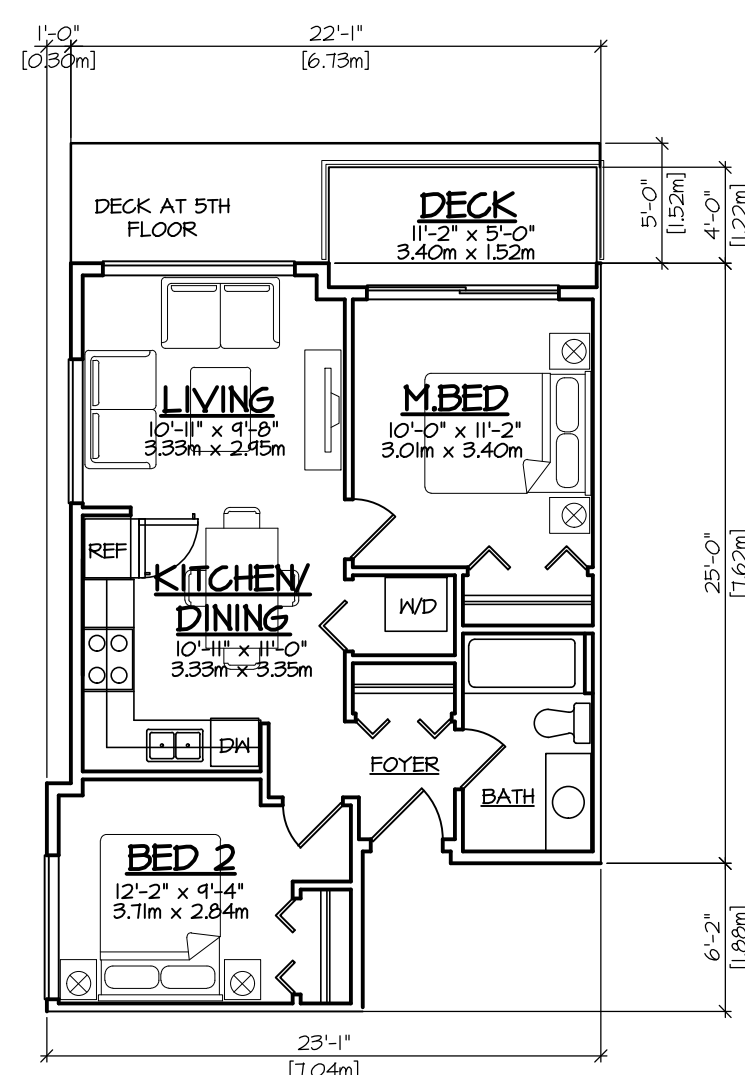

UNIT TYPE A14 - 2 BED
SCALE : 1/8" = 1'-0"
619 S.F. (57.5 m2)

© COPYRIGHT. ALL DESIGNS AND THE MODIFIED LIKENESSES THEREOF ARE THE SOLE PROPERTY OF BARNETT DEMBEK ARCHITECTS INC. AND MAY NOT BE USED WHOLLY OR IN PART WITHOUT LICENCE BEING PURCHASED. COPYRIGHT INFRINGEMENT INCLUDES IDEAS, GAINED AND CONVERSION THEREOF INTO ANY MATERIAL FORM CANADA COPYRIGHT ACT R.S.C. 1970.

ISSUE	DATE	BY	ISSUED FOR
#1	MAR. 20/16	L.F.B.	DEVELOPMENT PERMIT
#2	JULY 8/21	L.F.B.	REISSUE DEV. PERMIT
#3	AUG 16/22	L.F.B.	REISSUE DEV. PERMIT
#4	MAR. 22/23	L.F.B.	REISSUE DEV. PERMIT
#5	JUNE 21/23	L.F.B.	REISSUE DEV. PERMIT

REV#	DATE	DRN	QCD

REGISTERED ARCHITECT
PAUL TANG
BRITISH COLUMBIA
JUN 21 2023

DESIGN :	DRAWN :	DATE :	SCALE :
L.F.B.	L.F.B.	June 21 23	1/8" = 1'-0"

CLIENT : PAUL TANG

PROJECT : MULTI-FAMILY DEVELOPMENT
20212 86 AVENUE, LANGLEY, B.C.

SHEET CONTENTS :

UNIT PLANS


barnett dembek
ARCHITECTS INC.

UNIT 135,
7536 130 STREET,
SURREY, B.C.
V3W 1H8


PHONE: (604) 597-7100
FAX: (604) 597-2099
EMAIL: mail@bdarkitex.com

CLIENT NO.	SHEET NO.
16034	AC-2.01


PROJECT NO.	REV. NO.
16034	

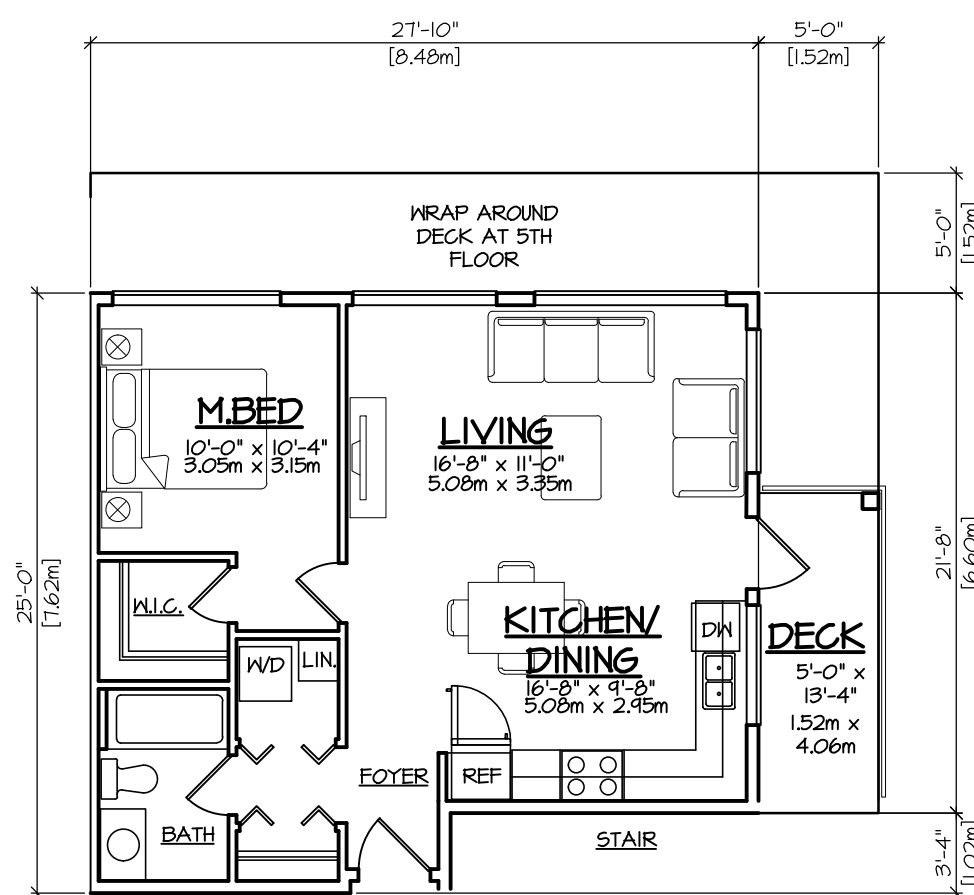


UNIT TYPE A15 - 1 BED
SCALE : 1/8" = 1'-0" 643 S.F. (59.8 m2)

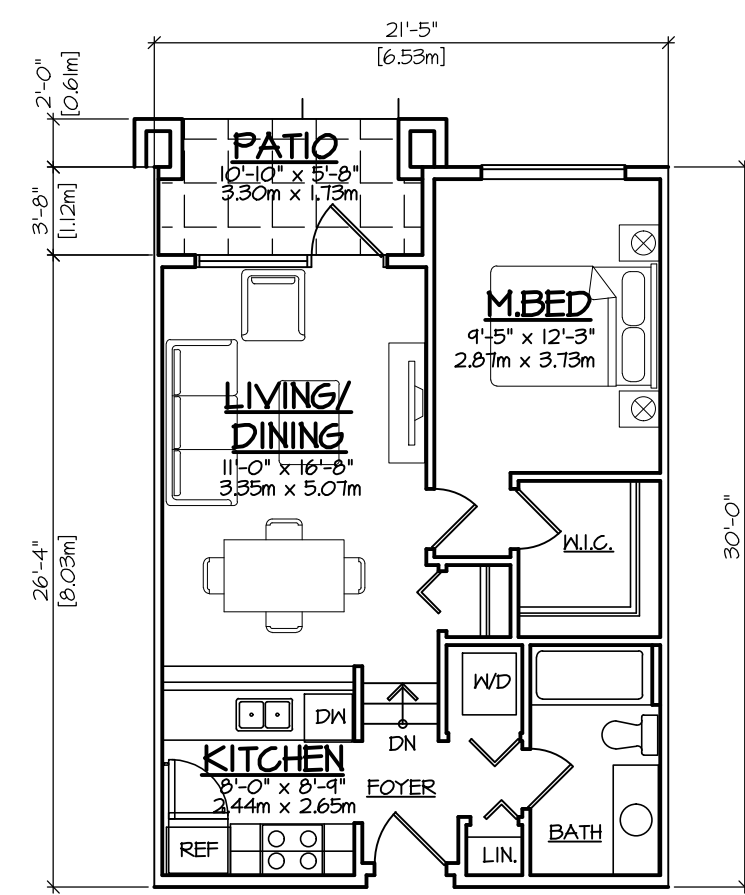


UNIT TYPE A17 - 1 BED
SCALE : 1/8" = 1'-0" 594 S.F. (55.2 m2)

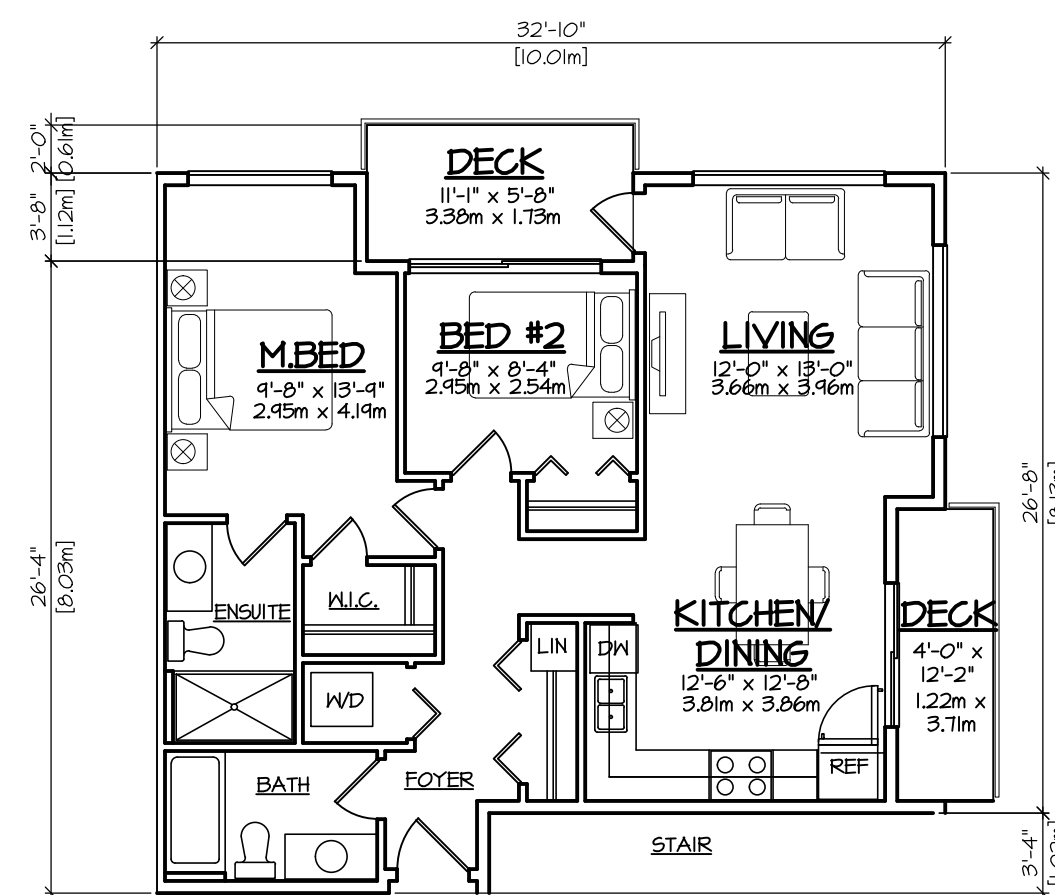


UNIT TYPE A18 - 2 BED
SCALE: 1/8" = 1'-0" 845 S.F. (78.5 m2)

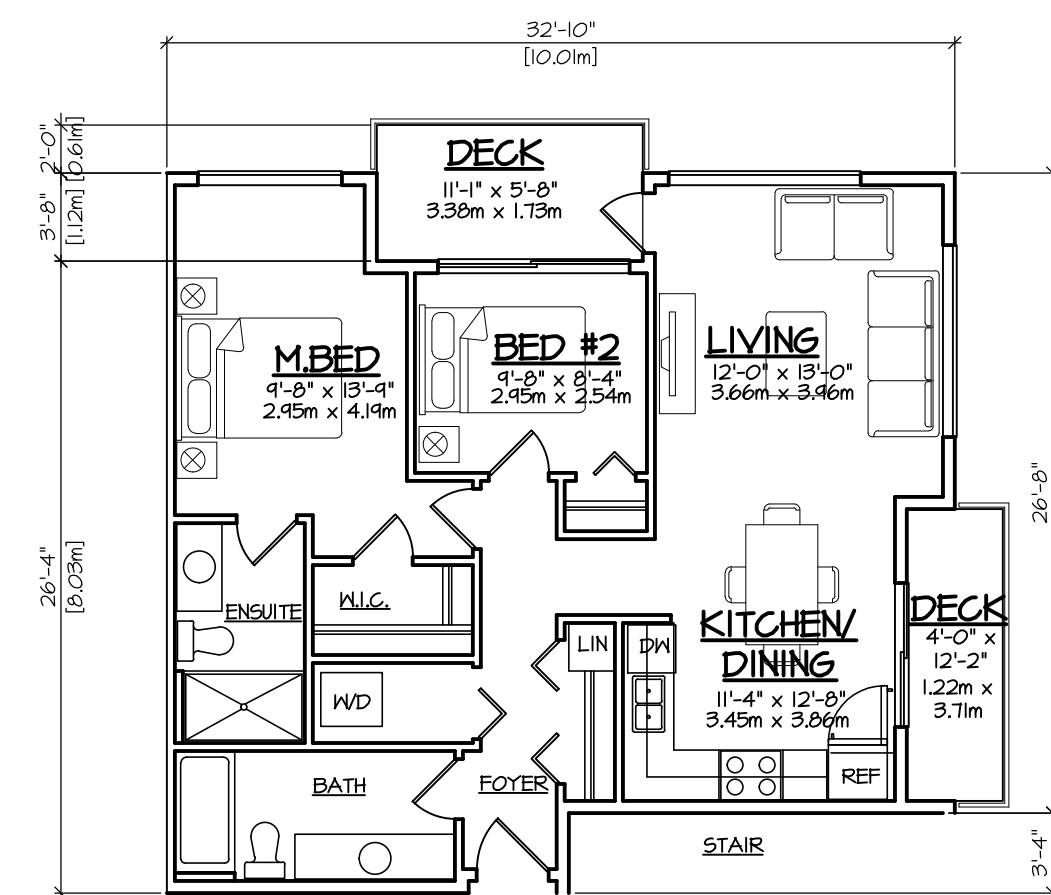


UNIT TYPE A18a - 2 BED
SCALE : 1/8" = 1'-0" 855 S.F. (79.4 m2)

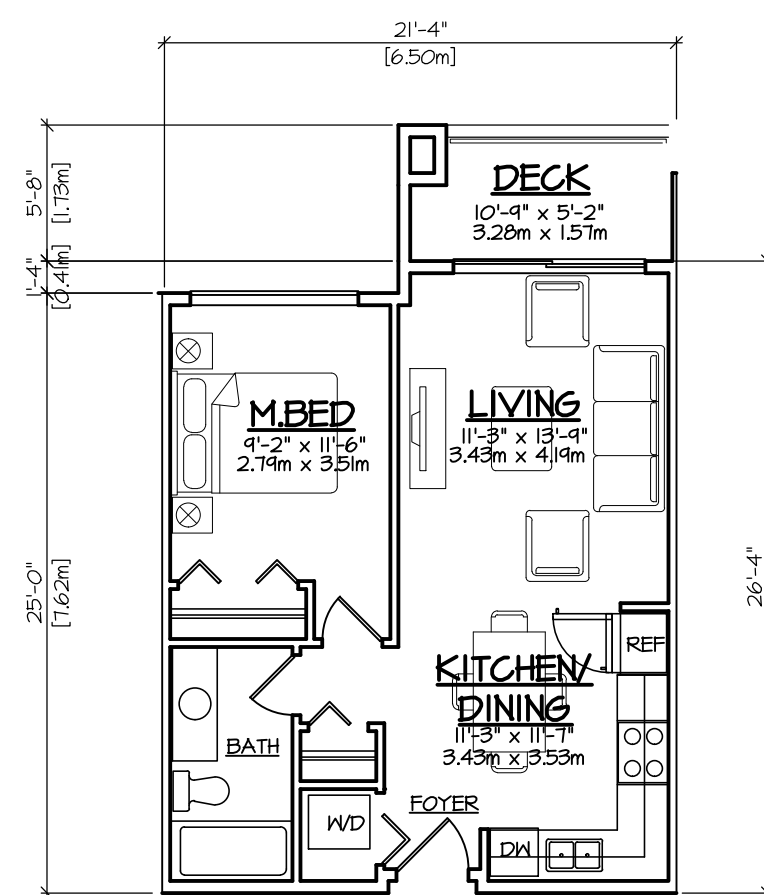


UNIT TYPE A20 - 1 BED
SCALE : 1/8" = 1'-0" 542 S.F. (50.3 m2)

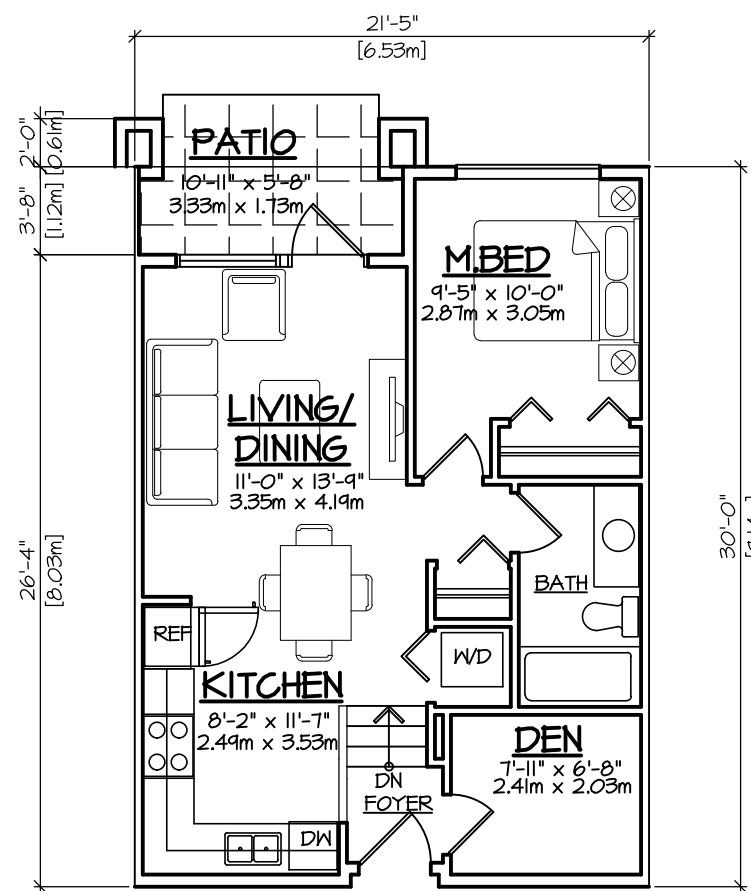


UNIT TYPE A21 - 1 BED+DEN
SCALE : 1/8" = 1'-0" 594 S.F. (55.2 m2)

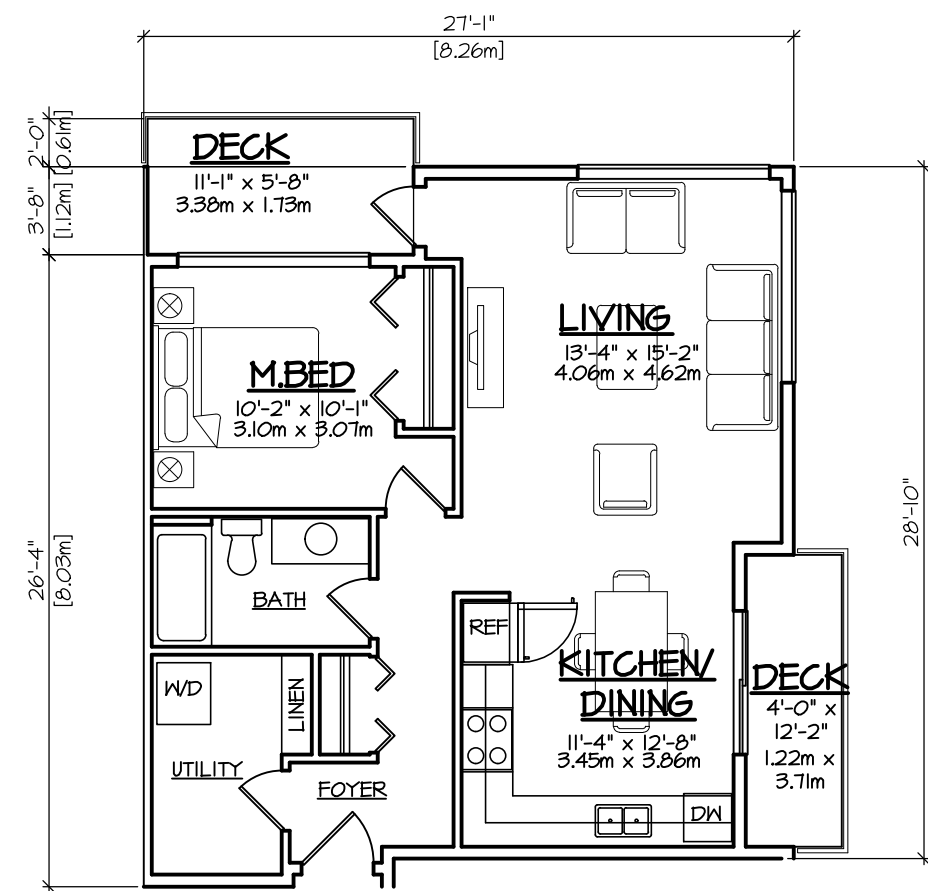


UNIT TYPE A22 - 1 BED
SCALE : 1/8" = 1'-0" 718 S.F. (66.7 m²)

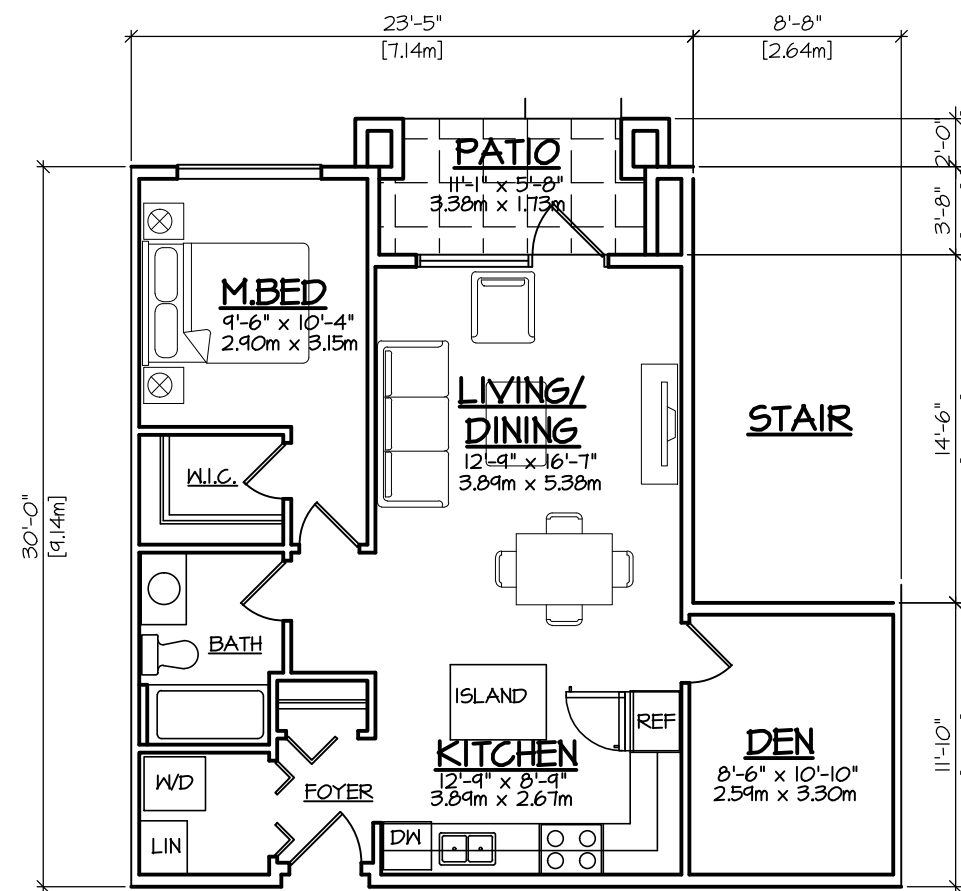

UNIT TYPE A23 - 1 BED+DEN
SCALE: 1/8" = 1'-0" 741 S.F. (68.85 m²)

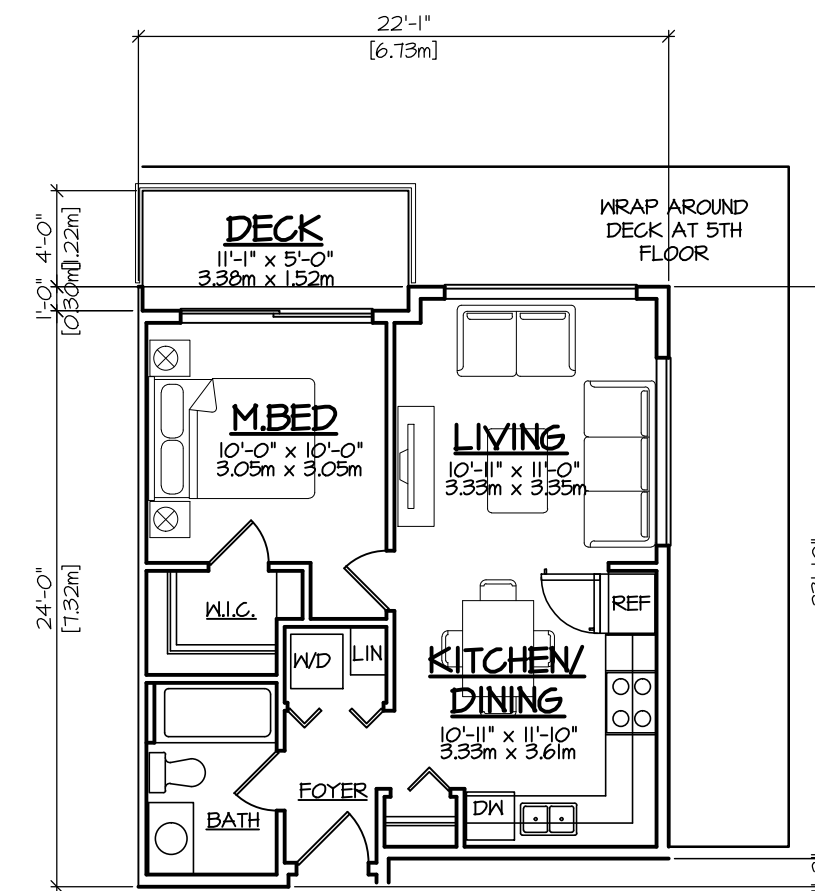


UNIT TYPE A24 - 1 BED
SCALE : 1/8" = 1'-0" 519 S.F. (48.25 m2)

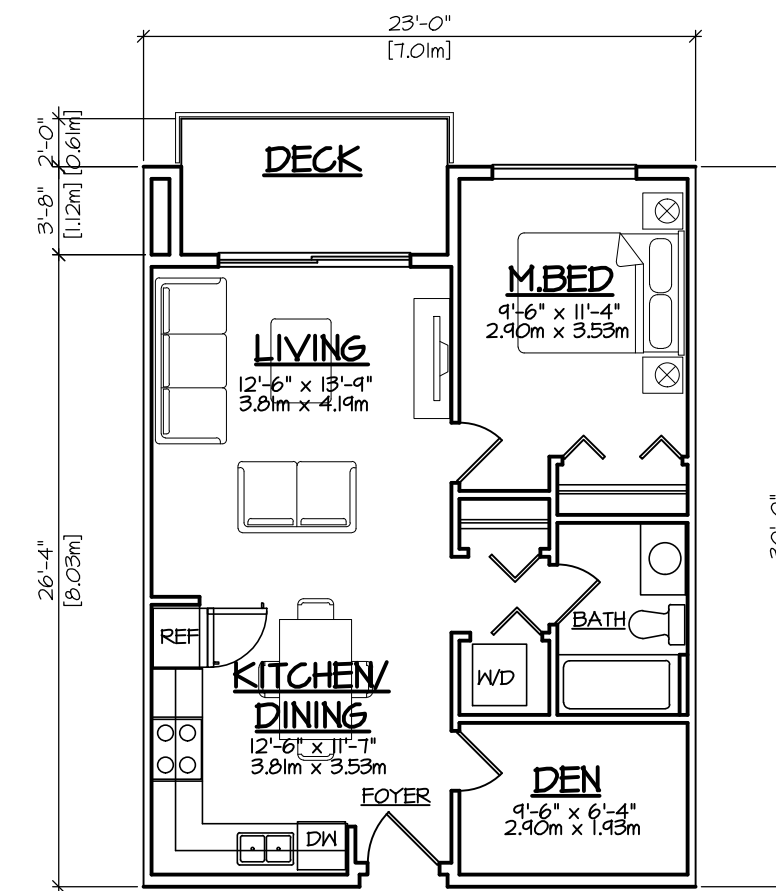


UNIT TYPE A25 - 1 BED+DEN
SCALE : 1/8" = 1'-0" 636 S.F. (59.06 m2)




UNIT TYPE A26 - 1 BED
SCALE: 1/8" = 1'-0" 714 S.F. (66.35 m2)

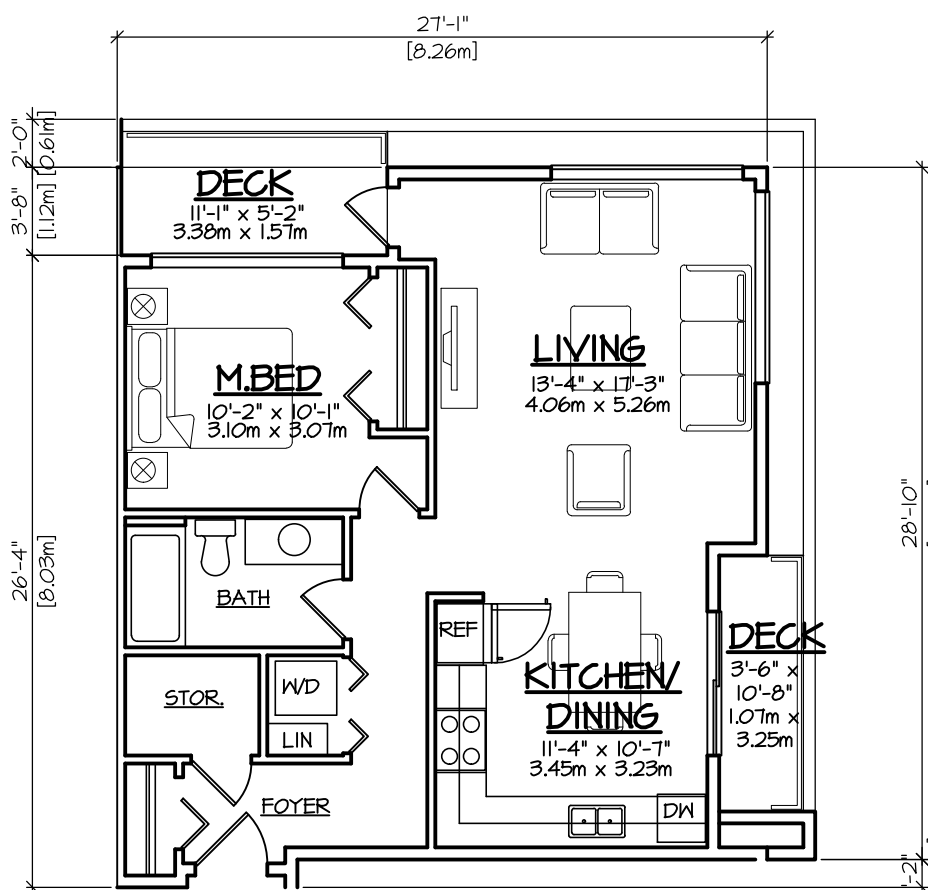


UNIT TYPE A27 - 1 BED
SCALE: 1/8" = 1'-0" 714 S.F. (66.35 m2)

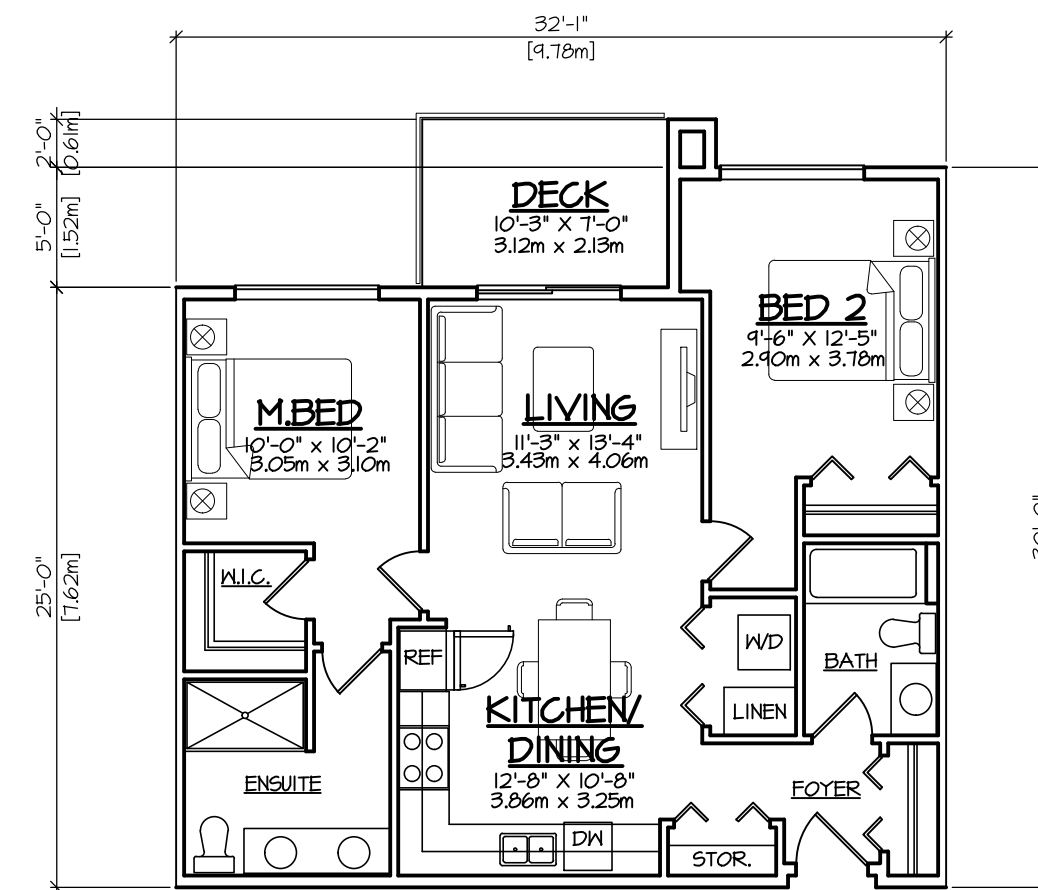

UNIT TYPE B - 2 BED
SCALE: 1/8" = 1'-0" 850 S.F. (79.0 m2)

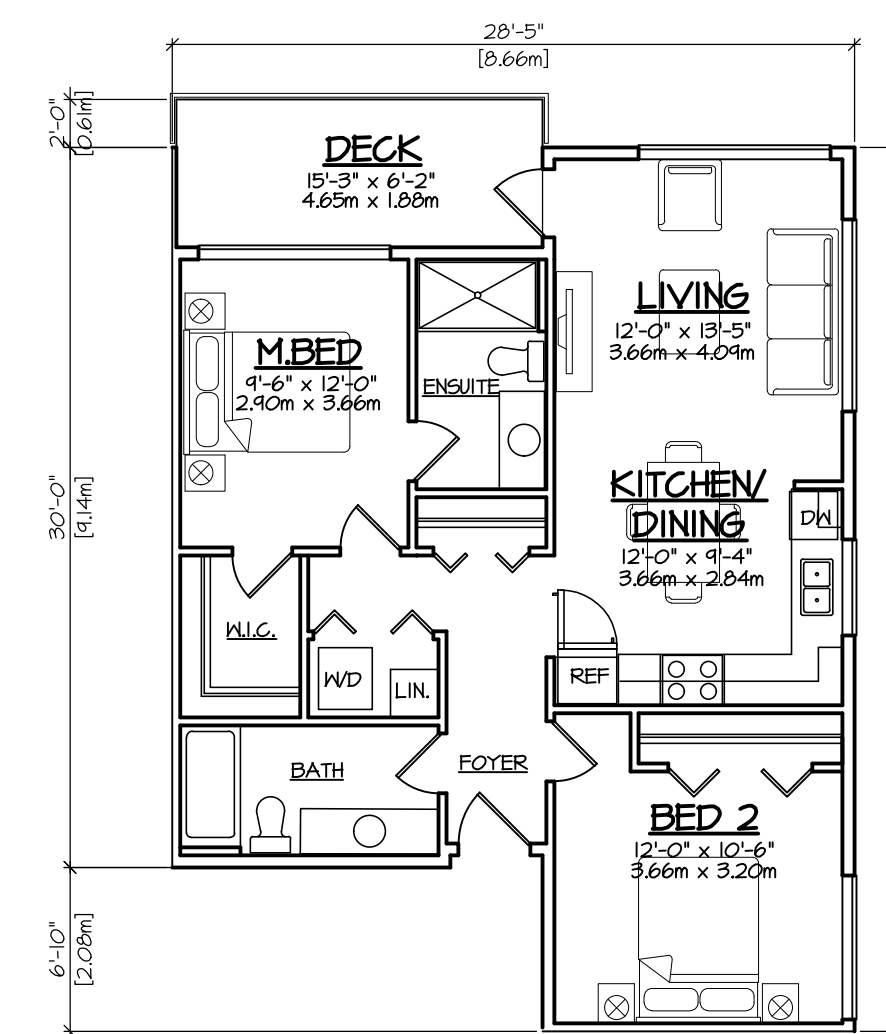

UNIT TYPE BI - 2 BED
SCALE : 1/8" = 1'-0" 869 S.F. (80.8 m2)

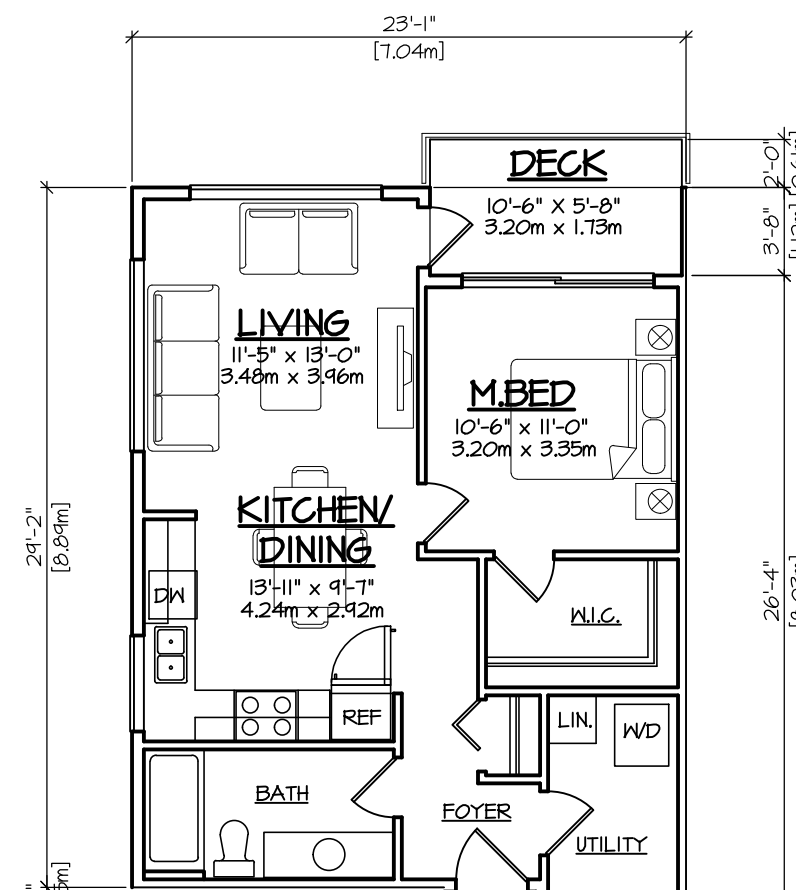

UNIT TYPE B2 - 1 BED
SCALE : 1/8" = 1'-0" 637 S.F. (59.2 m2)

© COPYRIGHT. ALL DESIGNS AND THE MODIFIED LIKENESSES THEREOF ARE THE SOLE PROPERTY OF BARNETT DEMBEK ARCHITECTS INC. AND MAY NOT BE USED WHOLLY OR IN PART WITHOUT LICENCE BEING PURCHASED. COPYRIGHT INFRINGEMENT INCLUDES IDEAS GAINED AND CONVERSION THEREOF INTO ANY MATERIAL FORM CANADA COPYRIGHT ACT R.S.C. 1970.

[illegible]

PROJECT :	PAUL TANG
MULTI-FAMILY DEVELOPMENT	
20212 86 AVENUE, LANGLEY, B.C.	
SHEET CONTENTS :	
UNIT PLANS	
DATE :	JUN 21 '23
SCALE :	1/8" = 1'-0"
DRAWN :	L.F.B.

barnett dembek
ARCHITECTS INC.

UNIT 135,
36 130 STREET,
SURREY, B.C.
V4W 1H8

PHONE: (604) 597-7100
FAX: (604) 597-2099
EMAIL: mail@darkitex.com

CLIENT NO.	SHEET NO. AC-2.02
PROJECT NO. 16034	REV. NO.



REV#	DATE	DR#	QTY	ISSUE	DATE	BY	ISSUED FOR
				#1	MAR. 20/14	L.F.B.	DEVELOPMENT PERMIT
				#2	JULY 6/21	L.F.B.	RESSAIE DEV. PERMIT
				#3	AUG 6/22	L.F.B.	RESSAIE DEV. PERMIT
				#4	MAR. 22/23	L.F.B.	RESSAIE DEV. PERMIT
				#5	JUNE 3/23	L.F.B.	RESSAIE DEV. PERMIT



CLIENT : PAUL TANG	DESIGN : L.F.B.
PROJECT : MULTI-FAMILY DEVELOPMENT 20212 86 AVENUE, LANGLEY, B.C. SHEET CONTENTS : UNIT PLANS	DRAWN :
	DATE : June 21, 23
	SCALE : 1/8" = 1'-0"


barnett dembek
ARCHITECTS INC.

UNIT 135,
7536 130 STREET,
SURREY, B.C.
V3W 1H8


PHONE: (604) 597-7100
FAX: (604) 597-2099
EMAIL: mail@darkitex.com

CLIENT NO.	SHEET NO. AC-2.03
PROJECT NO. 16034	REV. NO.


© COPYRIGHT. ALL DESIGNS AND THE MODIFIED LIKENESSES THEREOF ARE THE SOLE PROPERTY OF BARNETT DEMBEK ARCHITECTS INC. AND MAY NOT BE USED WHOLLY OR IN PART WITHOUT LICENCE BEING PURCHASED. COPYRIGHT INFRINGEMENT INCLUDES IDEAS GAINED AND CONVERSION THEREOF INTO ANY MATERIAL FORM CANADA COPYRIGHT ACT R.S.C. 1970.

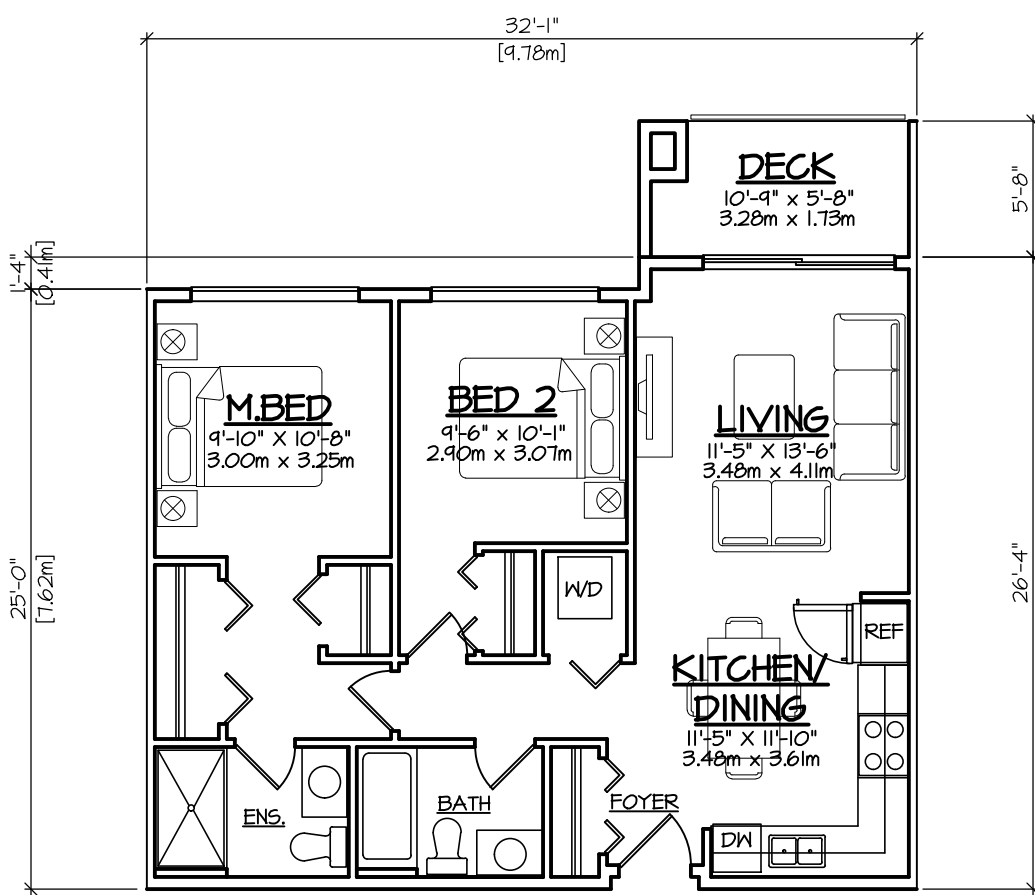


UNIT TYPE B11 - 2 BED
SCALE : 1/8" = 1'-0"
808 S.F. (75.1 m2)

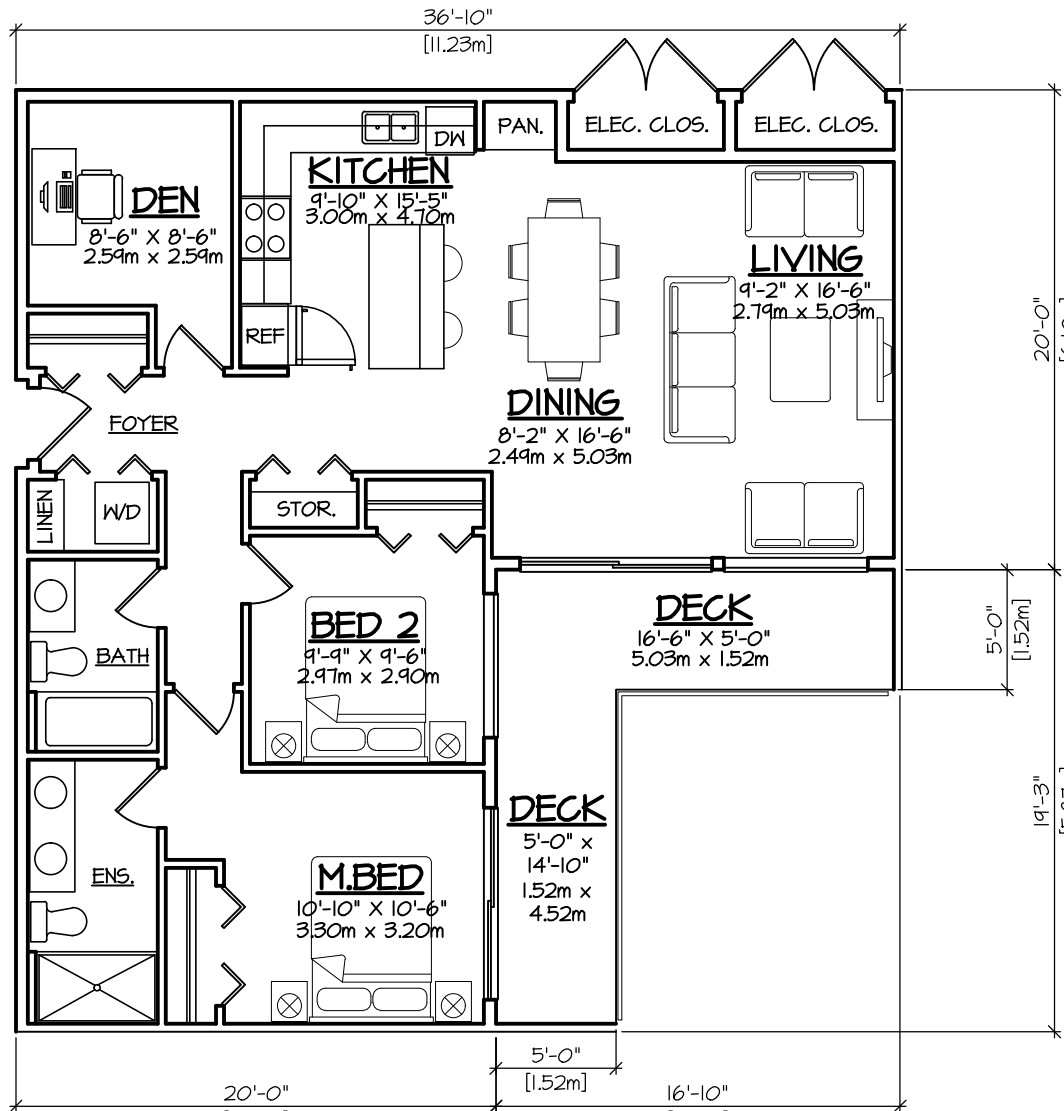


UNIT TYPE B12 - 2 BED+DEN
SCALE : 1/8" = 1'-0"
1,065 S.F. (99.0 m2)

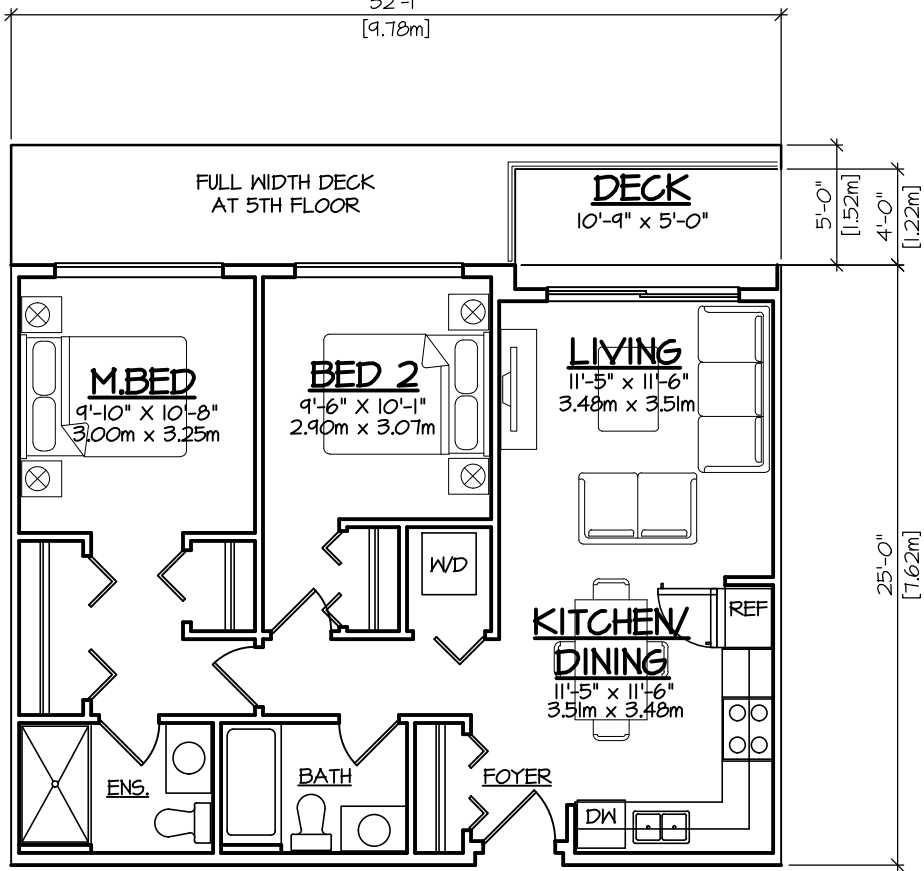


UNIT TYPE B14 - 2 BED
SCALE : 1/8" = 1'-0"
781 S.F. (72.5 m2)

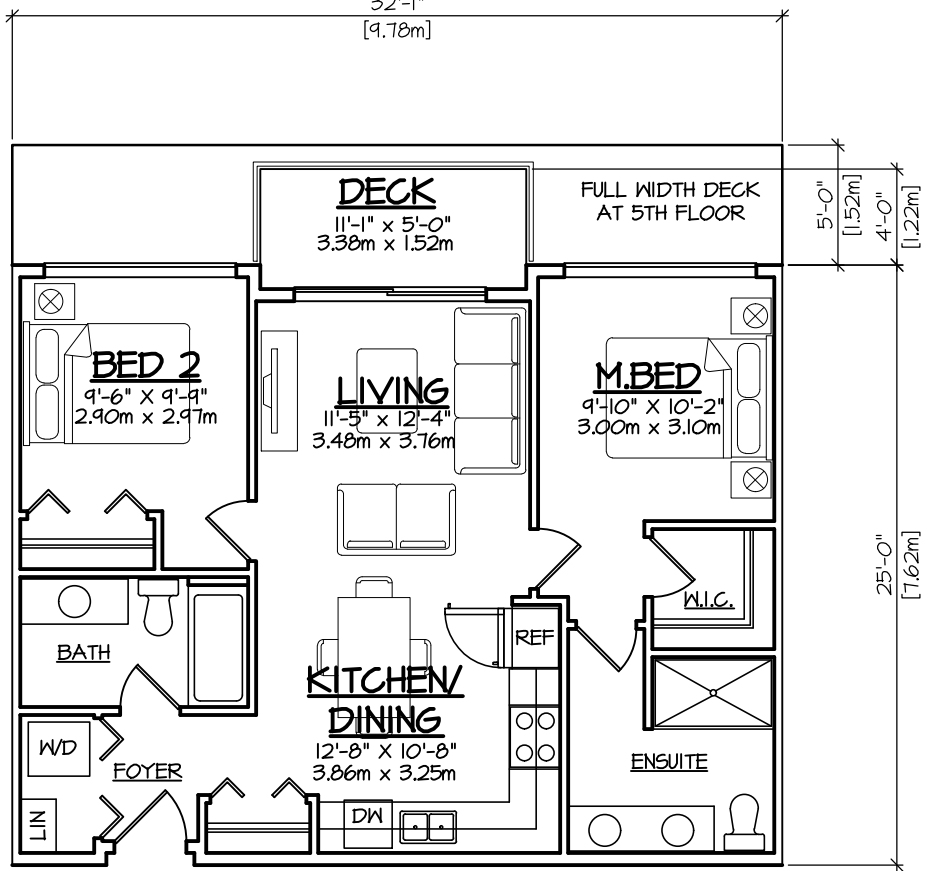


UNIT TYPE B15 - 2 BED
SCALE : 1/8" = 1'-0"
781 S.F. (72.5 m2)

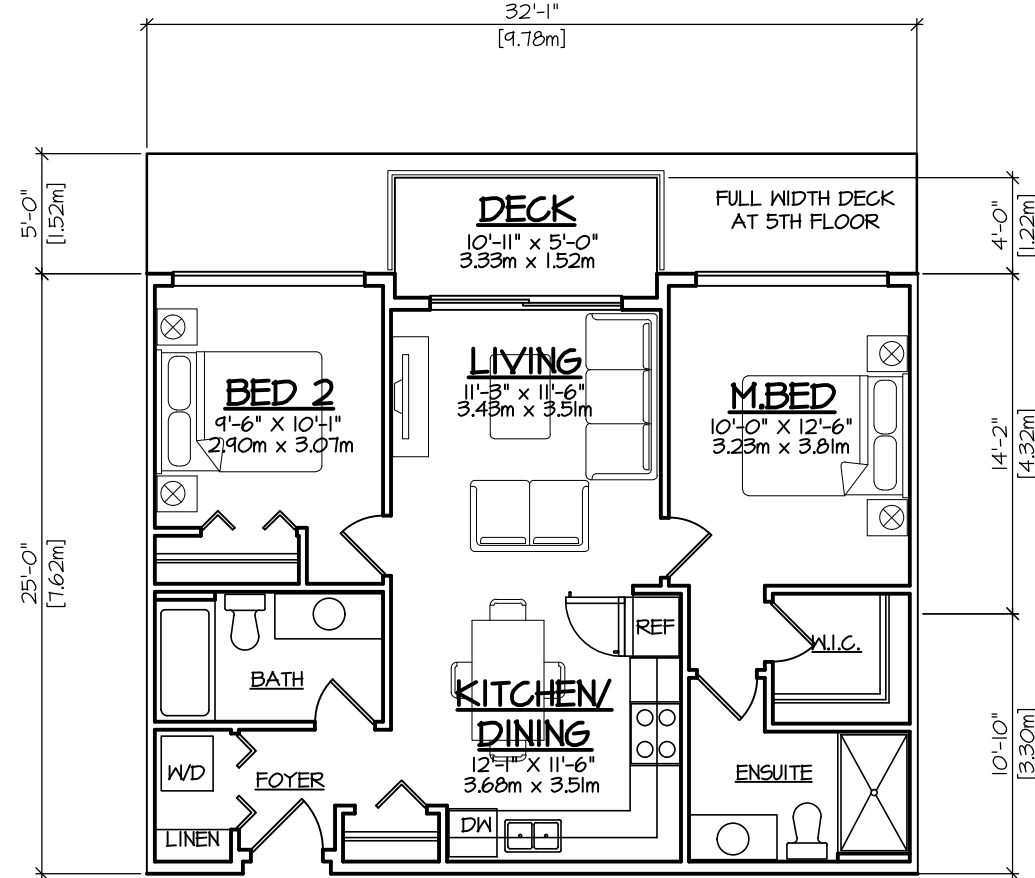


UNIT TYPE B16 - 2 BED
SCALE : 1/8" = 1'-0"
781 S.F. (72.5 m2)

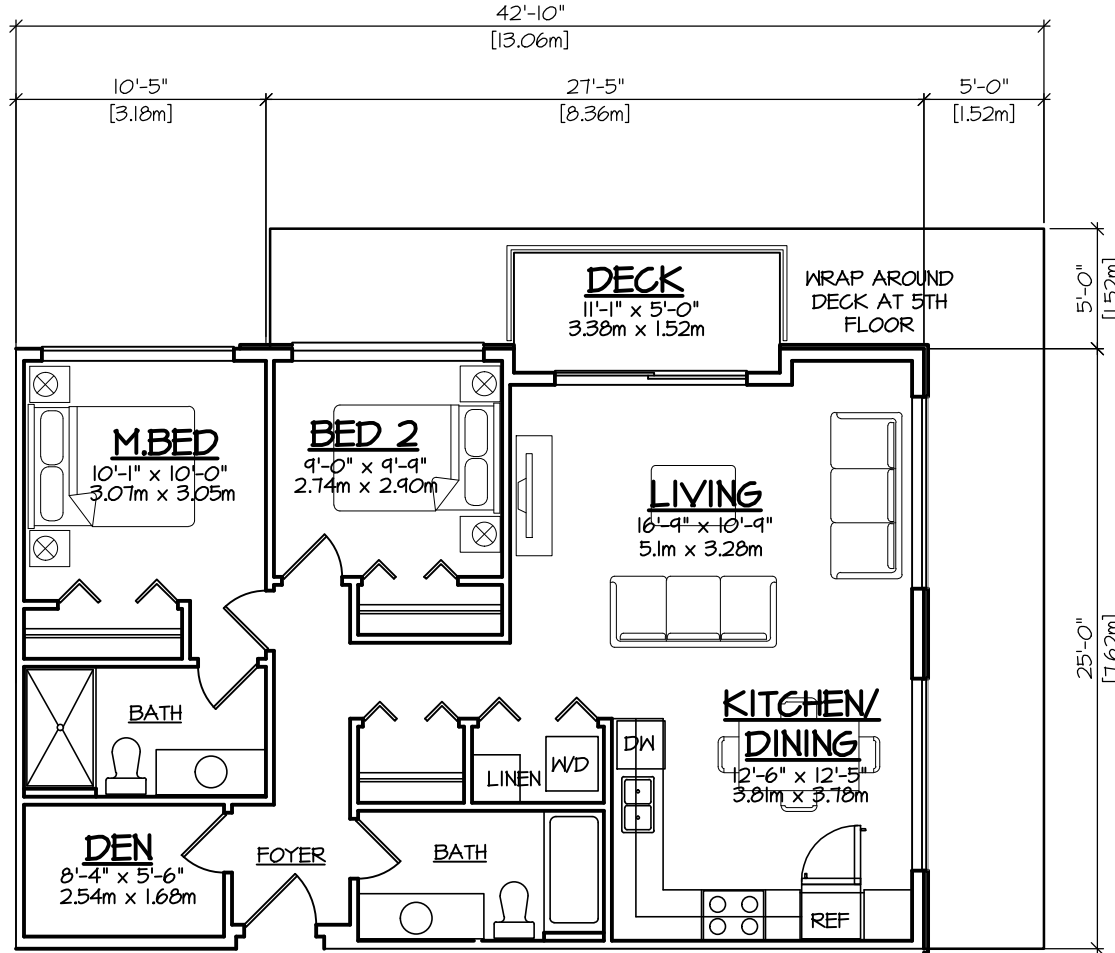


UNIT TYPE B17 - 2 BED+DEN
SCALE : 1/8" = 1'-0"
924 S.F. (86.3 m2)

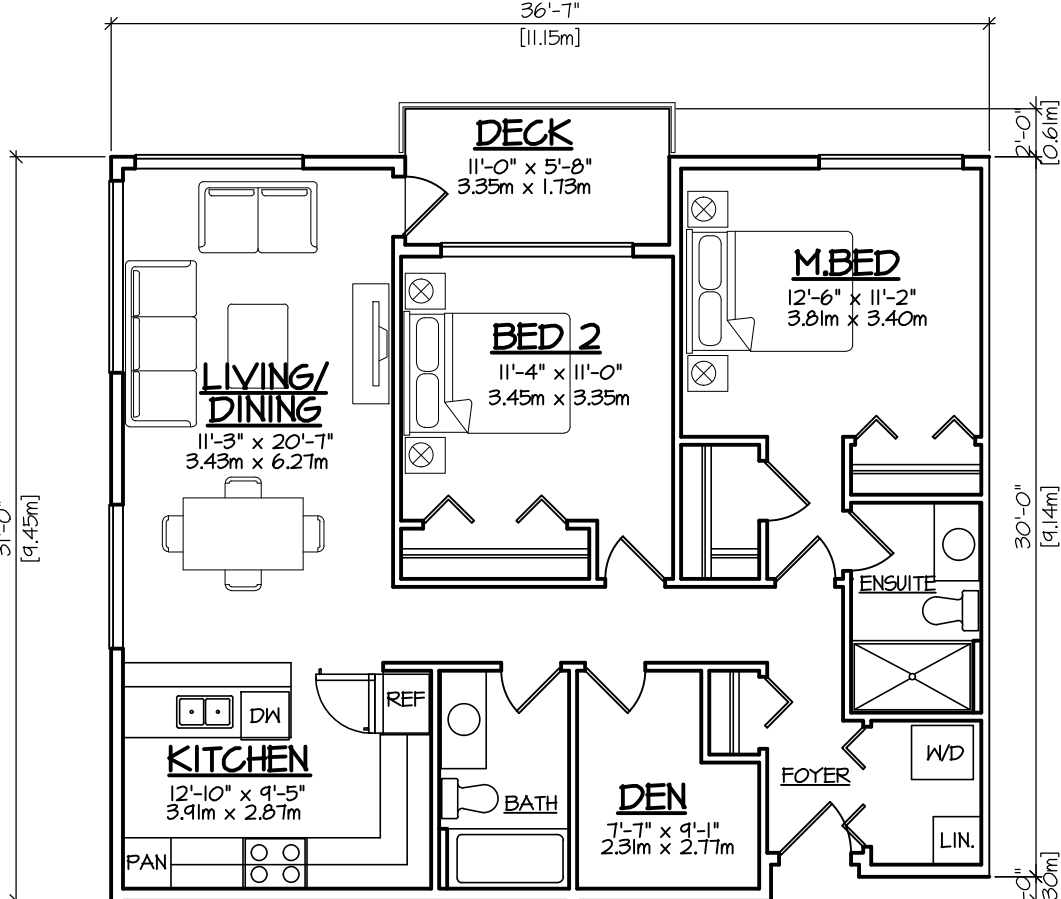


UNIT TYPE B18 - 2 BED+DEN
SCALE : 1/8" = 1'-0"
1,073 S.F. (99.7 m2)
ADAPTABLE

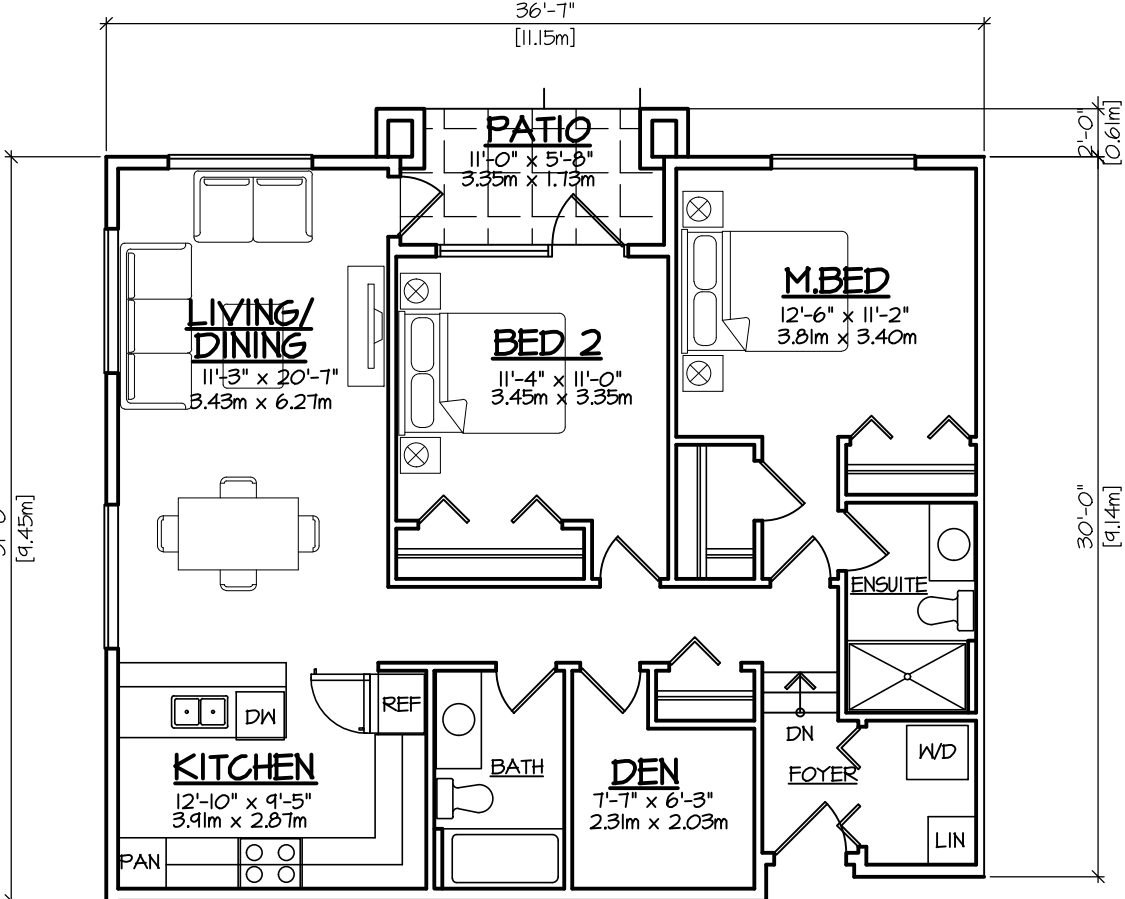


UNIT TYPE B18a - 2 BED+DEN
SCALE : 1/8" = 1'-0"
1,073 S.F. (99.7 m2)

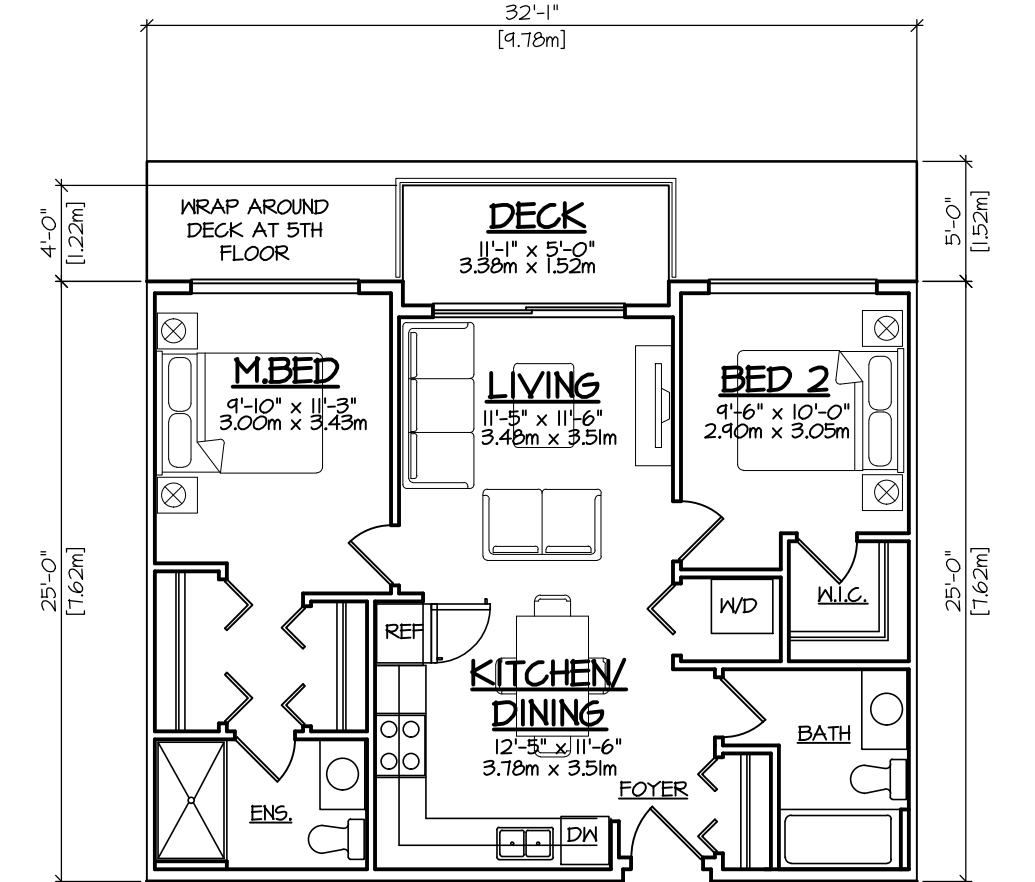


UNIT TYPE B19 - 2 BED
SCALE : 1/8" = 1'-0"
781 S.F. (72.6 m2)

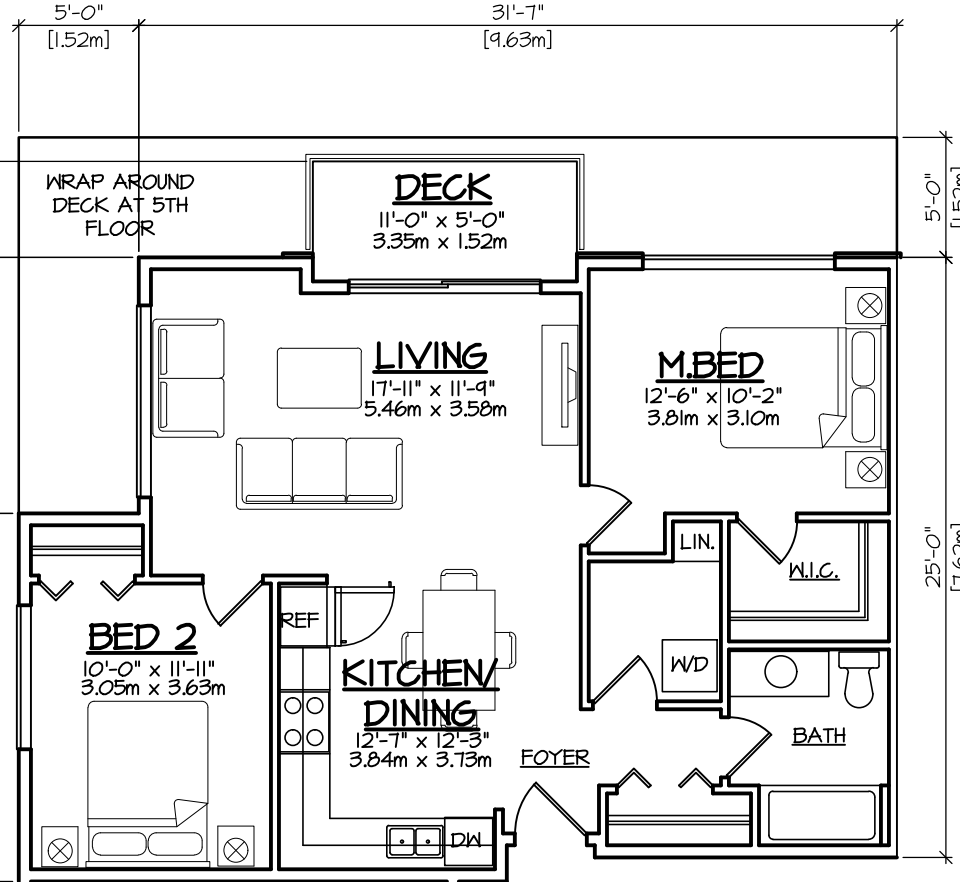


UNIT TYPE B20 - 2 BED
SCALE : 1/8" = 1'-0"
854 S.F. (79.8 m2)

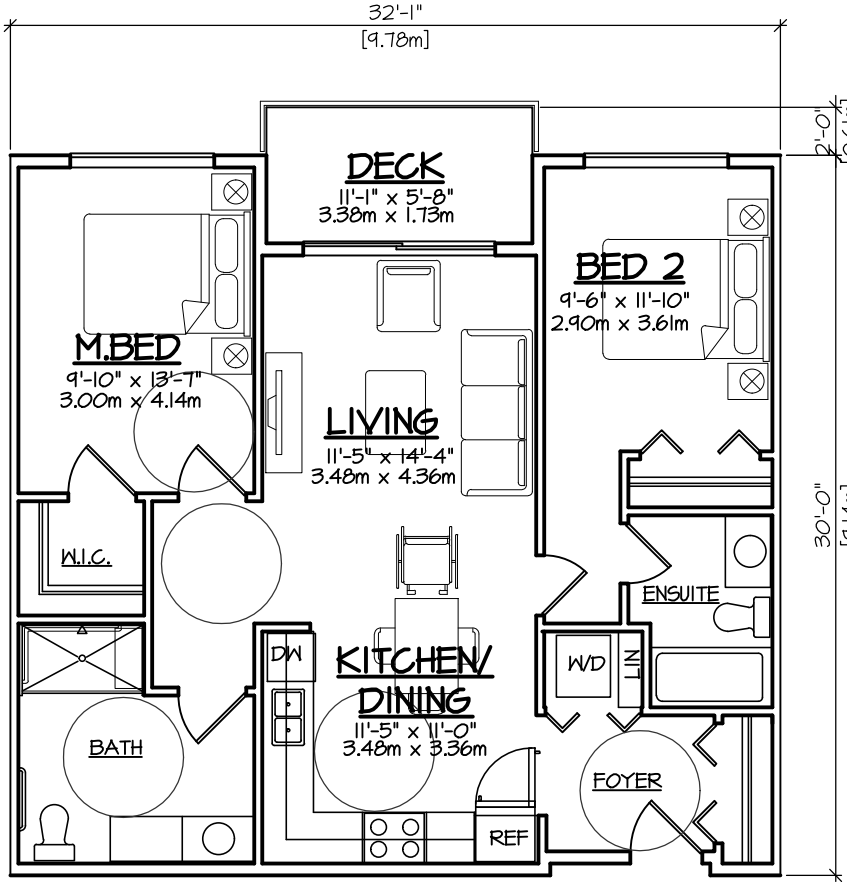

UNIT TYPE B21 - 2 BED
SCALE : 1/8" = 1'-0"
910 S.F. (84.6 m2)
ADAPTABLE

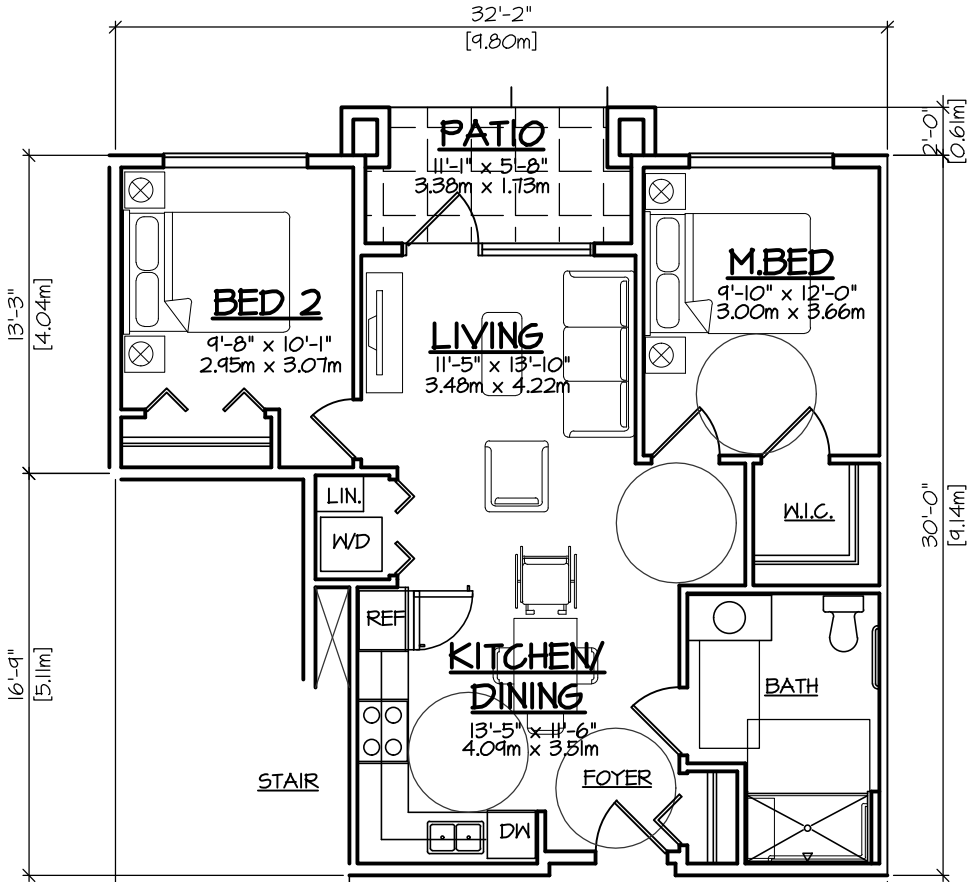

UNIT TYPE B22 - 2 BED
SCALE : 1/8" = 1'-0"
760 S.F. (70.6 m2)

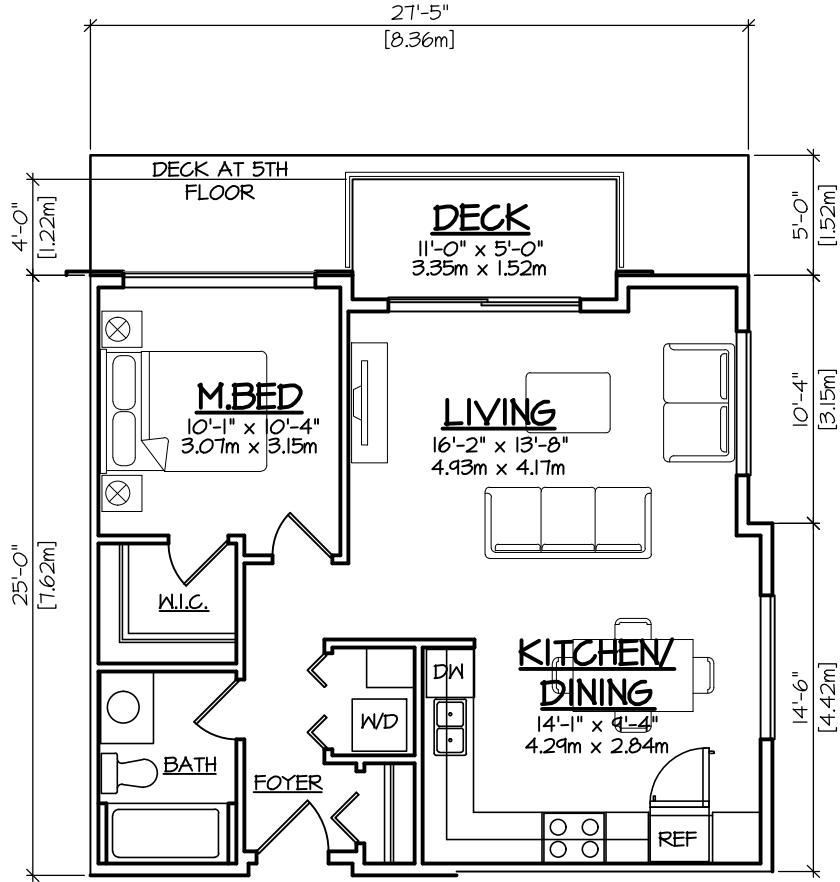

UNIT TYPE B23 - 1 BED
SCALE : 1/8" = 1'-0"
680 S.F. (63.1 m2)

© COPYRIGHT. ALL DESIGNS AND THE MODIFIED LINESSES THEREOF ARE THE SOLE PROPERTY OF BARNETT DEMBEK ARCHITECTS INC. AND MAY NOT BE USED WHOLLY OR IN PART WITHOUT LICENCE BEING PURCHASED. COPYRIGHT INFRINGEMENT INCLUDES IDEAS, GAINED AND CONVERSION THEREOF INTO ANY MATERIAL FORM CANADA COPYRIGHT ACT R.S.C. 1970.

ISSUE	DATE	BY	ISSUED FOR
#1	MAR. 20/18	L.F.B.	DEVELOPMENT PERMIT
#2	JULY 8/21	L.F.B.	REISSUE DEV. PERMIT
#3	AUG 16/22	L.F.B.	REISSUE DEV. PERMIT
#4	MAR. 22/23	L.F.B.	REISSUE DEV. PERMIT
#5	JUNE 21/23	L.F.B.	REISSUE DEV. PERMIT



DESIGN : L.F.B.	DRAWN : L.F.B.	DATE : June 21 23	SCALE : 1/8" = 1'-0"
CLIENT : PAUL TANG	PROJECT : MULTI-FAMILY DEVELOPMENT 20212 86 AVENUE, LANGLEY, B.C.	SHEET CONTENTS :	UNIT PLANS

barnett dembek
ARCHITECTS INC.

UNIT 135,
7536 130 STREET,
SURREY, B.C.
V3W 1H8

PHONE: (604) 597-7100
FAX: (604) 597-2099
EMAIL: mail@darkitex.com

CLIENT NO. 16034	SHEET NO. AC-2.04
PROJECT NO. 16034	REV. NO.

© COPYRIGHT. ALL DESIGNS AND THE MODIFIED LICENSES THEREOF ARE THE SOLE PROPERTY OF BARNETT DEMBEK ARCHITECTS INC. AND MAY NOT BE USED WHOLLY OR IN PART WITHOUT LICENCE BEING PURCHASED. COPYRIGHT INFRINGEMENT INCLUDES IDEAS GAINED AND CONVERSION THEREOF INTO ANY MATERIAL FORM CANADA COPYRIGHT ACT R.S.C. 1970.

ISSUE	DATE	BY	ISSUED FOR
#1	MAR. 20/14	L.F.B.	DEVELOPMENT PERMIT
#2	JULY 9/21	L.F.B.	RESEGE DEV. PERMIT
#3	AUG 16/22	L.F.B.	RESEGE DEV. PERMIT
#4	MAR. 22/23	L.F.B.	RESEGE DEV. PERMIT
#5	JUNE 2/23	L.F.B.	RESEGE DEV. PERMIT




CLIENT :	DESIGN :
PAUL TANG	L.F.B.
PROJECT :	DRAWN :
MUL TI-FAMILY DEVELOPMENT	
20212 06 AVENUE, LANGLEY, B.C.	
SHEET CONTENTS :	DATE :
	JUNE 21 23
	SCALE :
	1/8" = 1'-0"

barnett dembek
ARCHITECTS INC.

UNIT 135,
7536 130 STREET,
SURREY, B.C.
V3W 1H8

PHONE: (604) 597-7100
FAX: (604) 597-2099
EMAIL: mail@barnett-dembek.com

CLIENT NO.	SHEET NO.
	AC-3.01
PROJECT NO.	REV. NO.
16034	

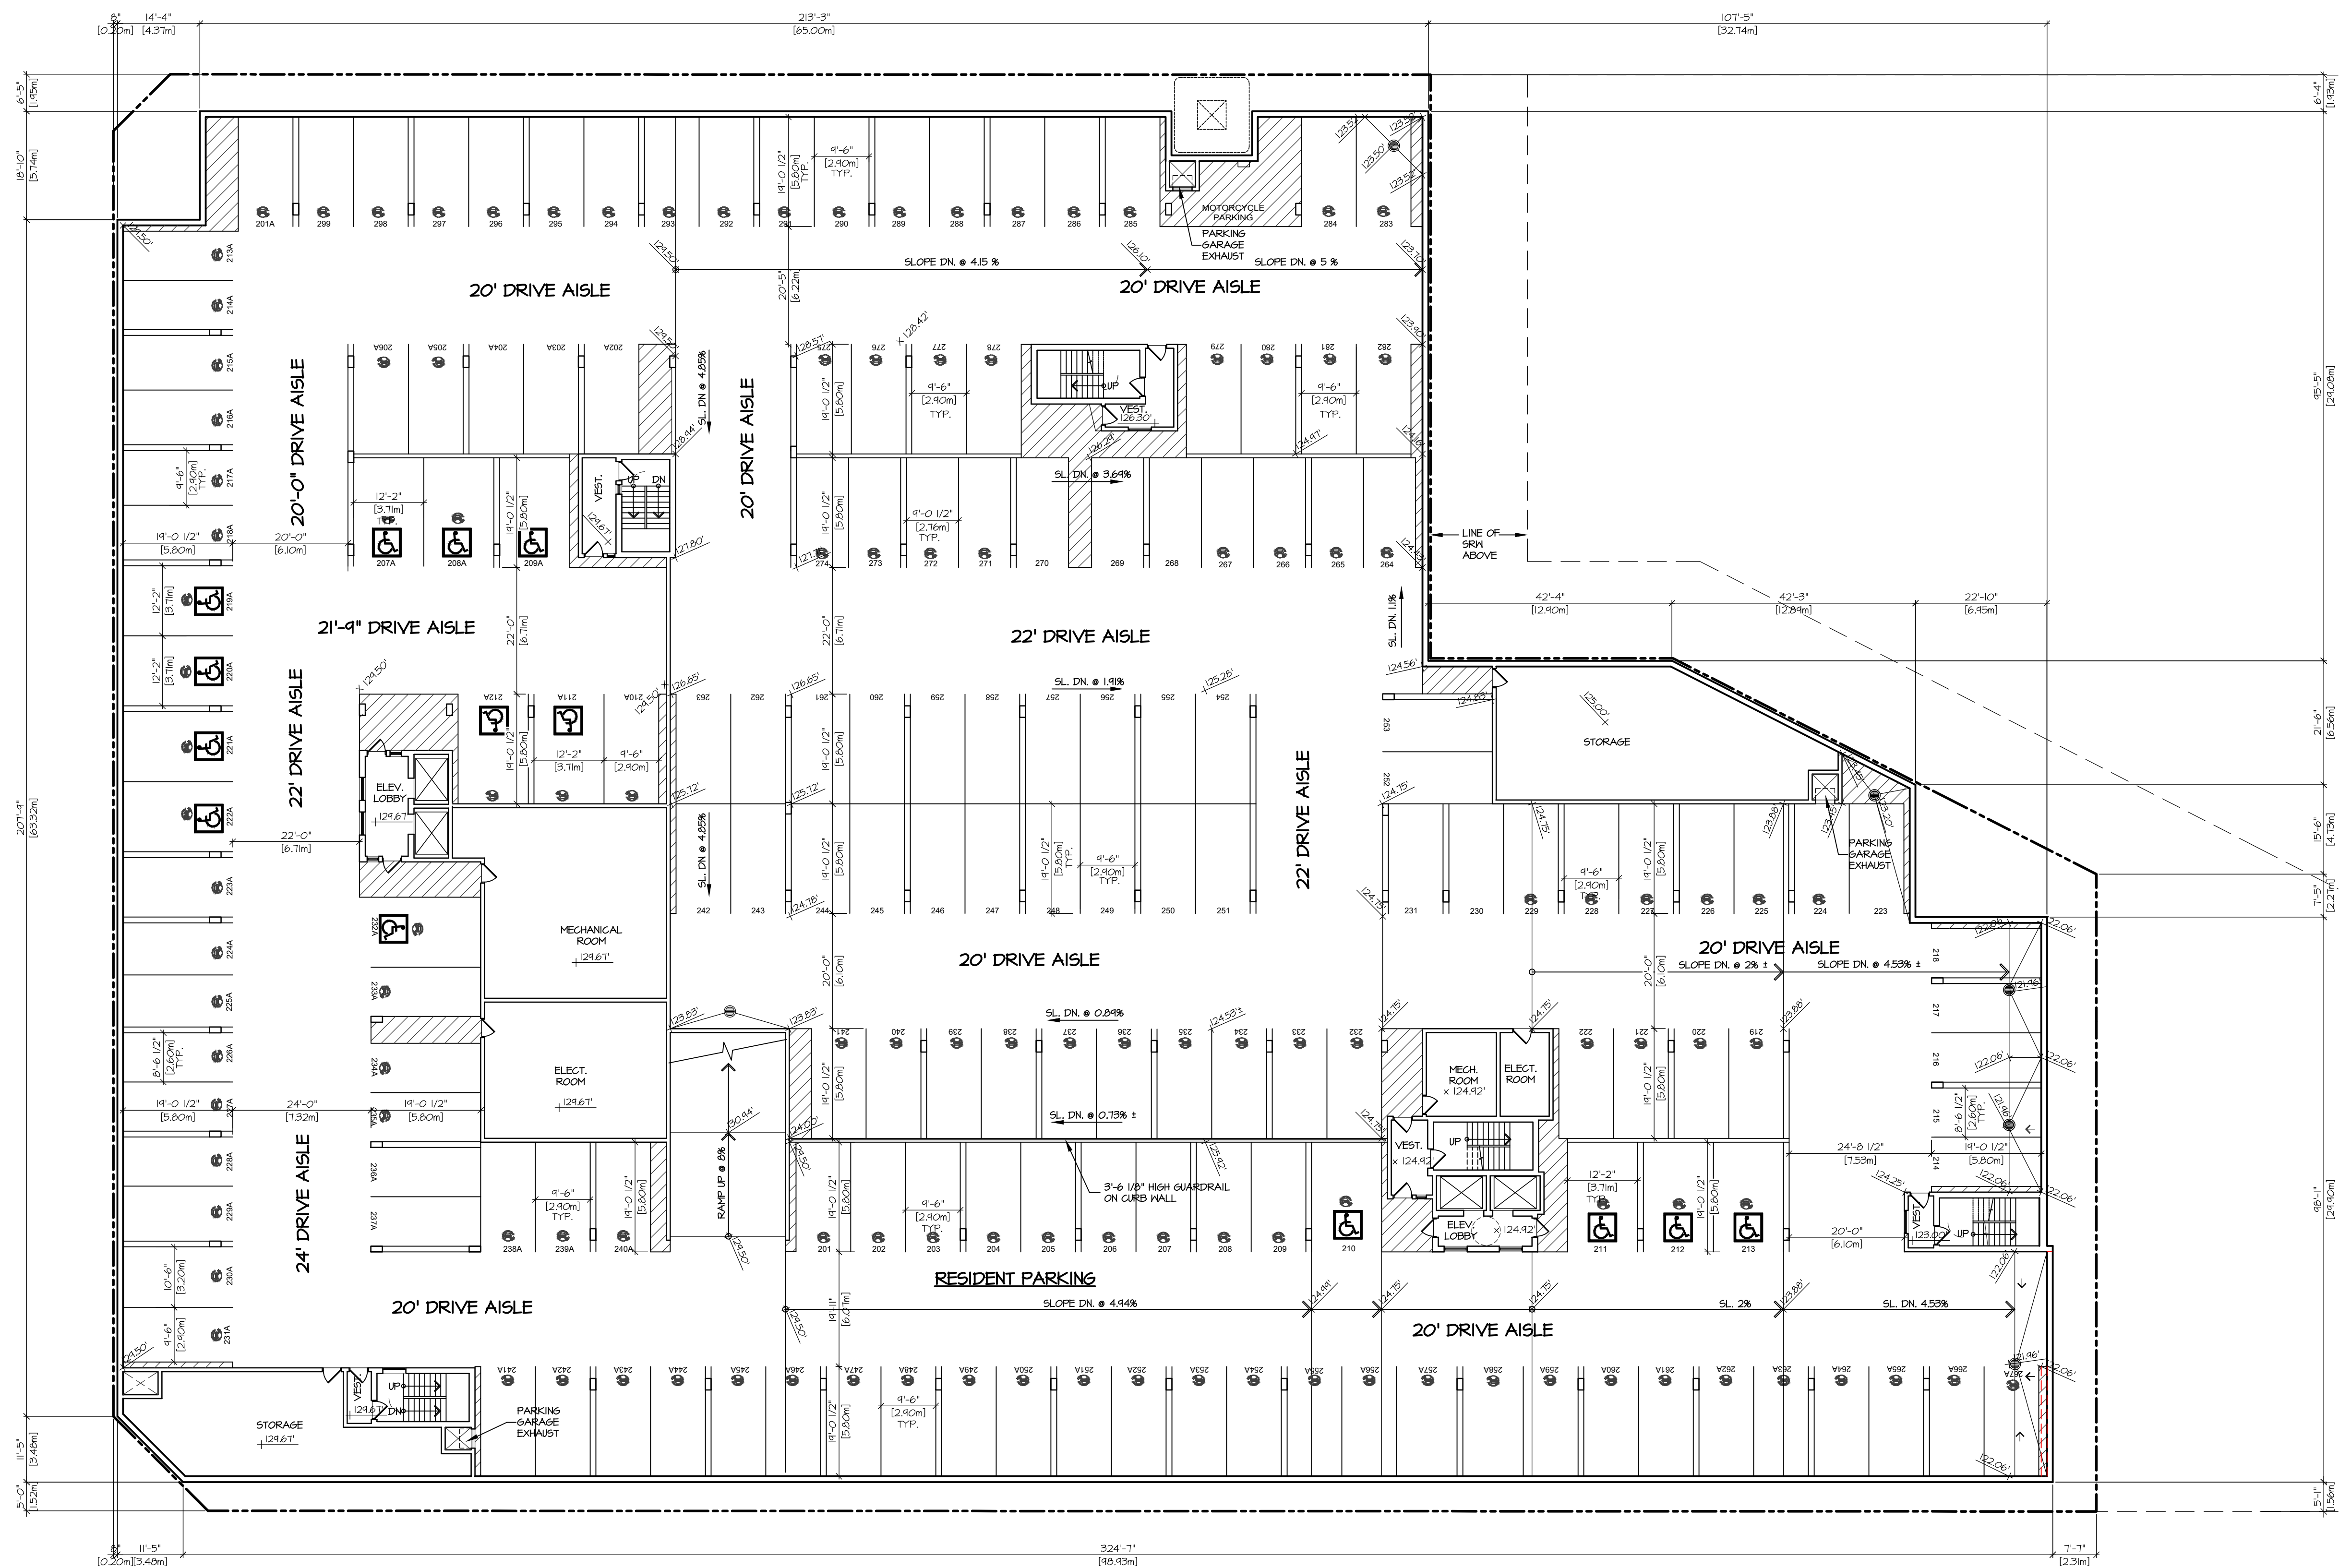


PARKING GARAGE PLAN - LEVEL 2
SCALE: 1/16" = 1'-0"
67608 S.F.
[6281 m²]
166 SPACES (INCLUDING 14 ACCESSIBLE)

INDICATES EV CHARGING PARKING SPACE (121 SPACES)

CPTED REQUIREMENTS FOR UNDERGROUND PARKING

THE FOLLOWING IS A SUMMARY OF CPTED REQUIREMENTS FOR THE UNDERGROUND PARKING AS RECOMMENDED BY THE LANGLEY RCMP.

- PAINT THE UNDERGROUND PARKING WALLS & COLUMNS & CEILING WHITE.
- INSTALL HARD-WIRED VIDEO SURVEILLANCE EQUIPMENT IN U/G PARKING.
- INSTALL CONVEX MIRRORS AS RECOMMENDED BY THE RCMP IN U/G PARKING AND STAIRWELLS.
- PROVIDE VISION PANELS IN ALL DOORS IN U/G PARKING LEADING TO PUBLICLY ACCESSIBLE AREAS.
- ELEVATOR LOBBY IN U/G PARKING AREA SHOULD BE GLAZED TO PERMIT NATURAL SURVEILLANCE.
- ENSURE ADEQUATE LIGHTING THROUGHOUT THE U/G PARKING.
- PROVIDE ROUGH SURFACE FINISH ON RAMPS TO DETER SKATEBOARDERS.
- OVERHEAD DOOR OPERATION TO BE SET AT 7 SECONDS TO LIFT, 7 SECONDS IN UP POSITION & 7 SECONDS TO LOWER. GATE OPERATING MECHANISMS TO BE PROTECTED.
- SECURITY SIGNAGE TO BE PROVIDED AS RECOMMENDED BY THE RCMP AND ICBC

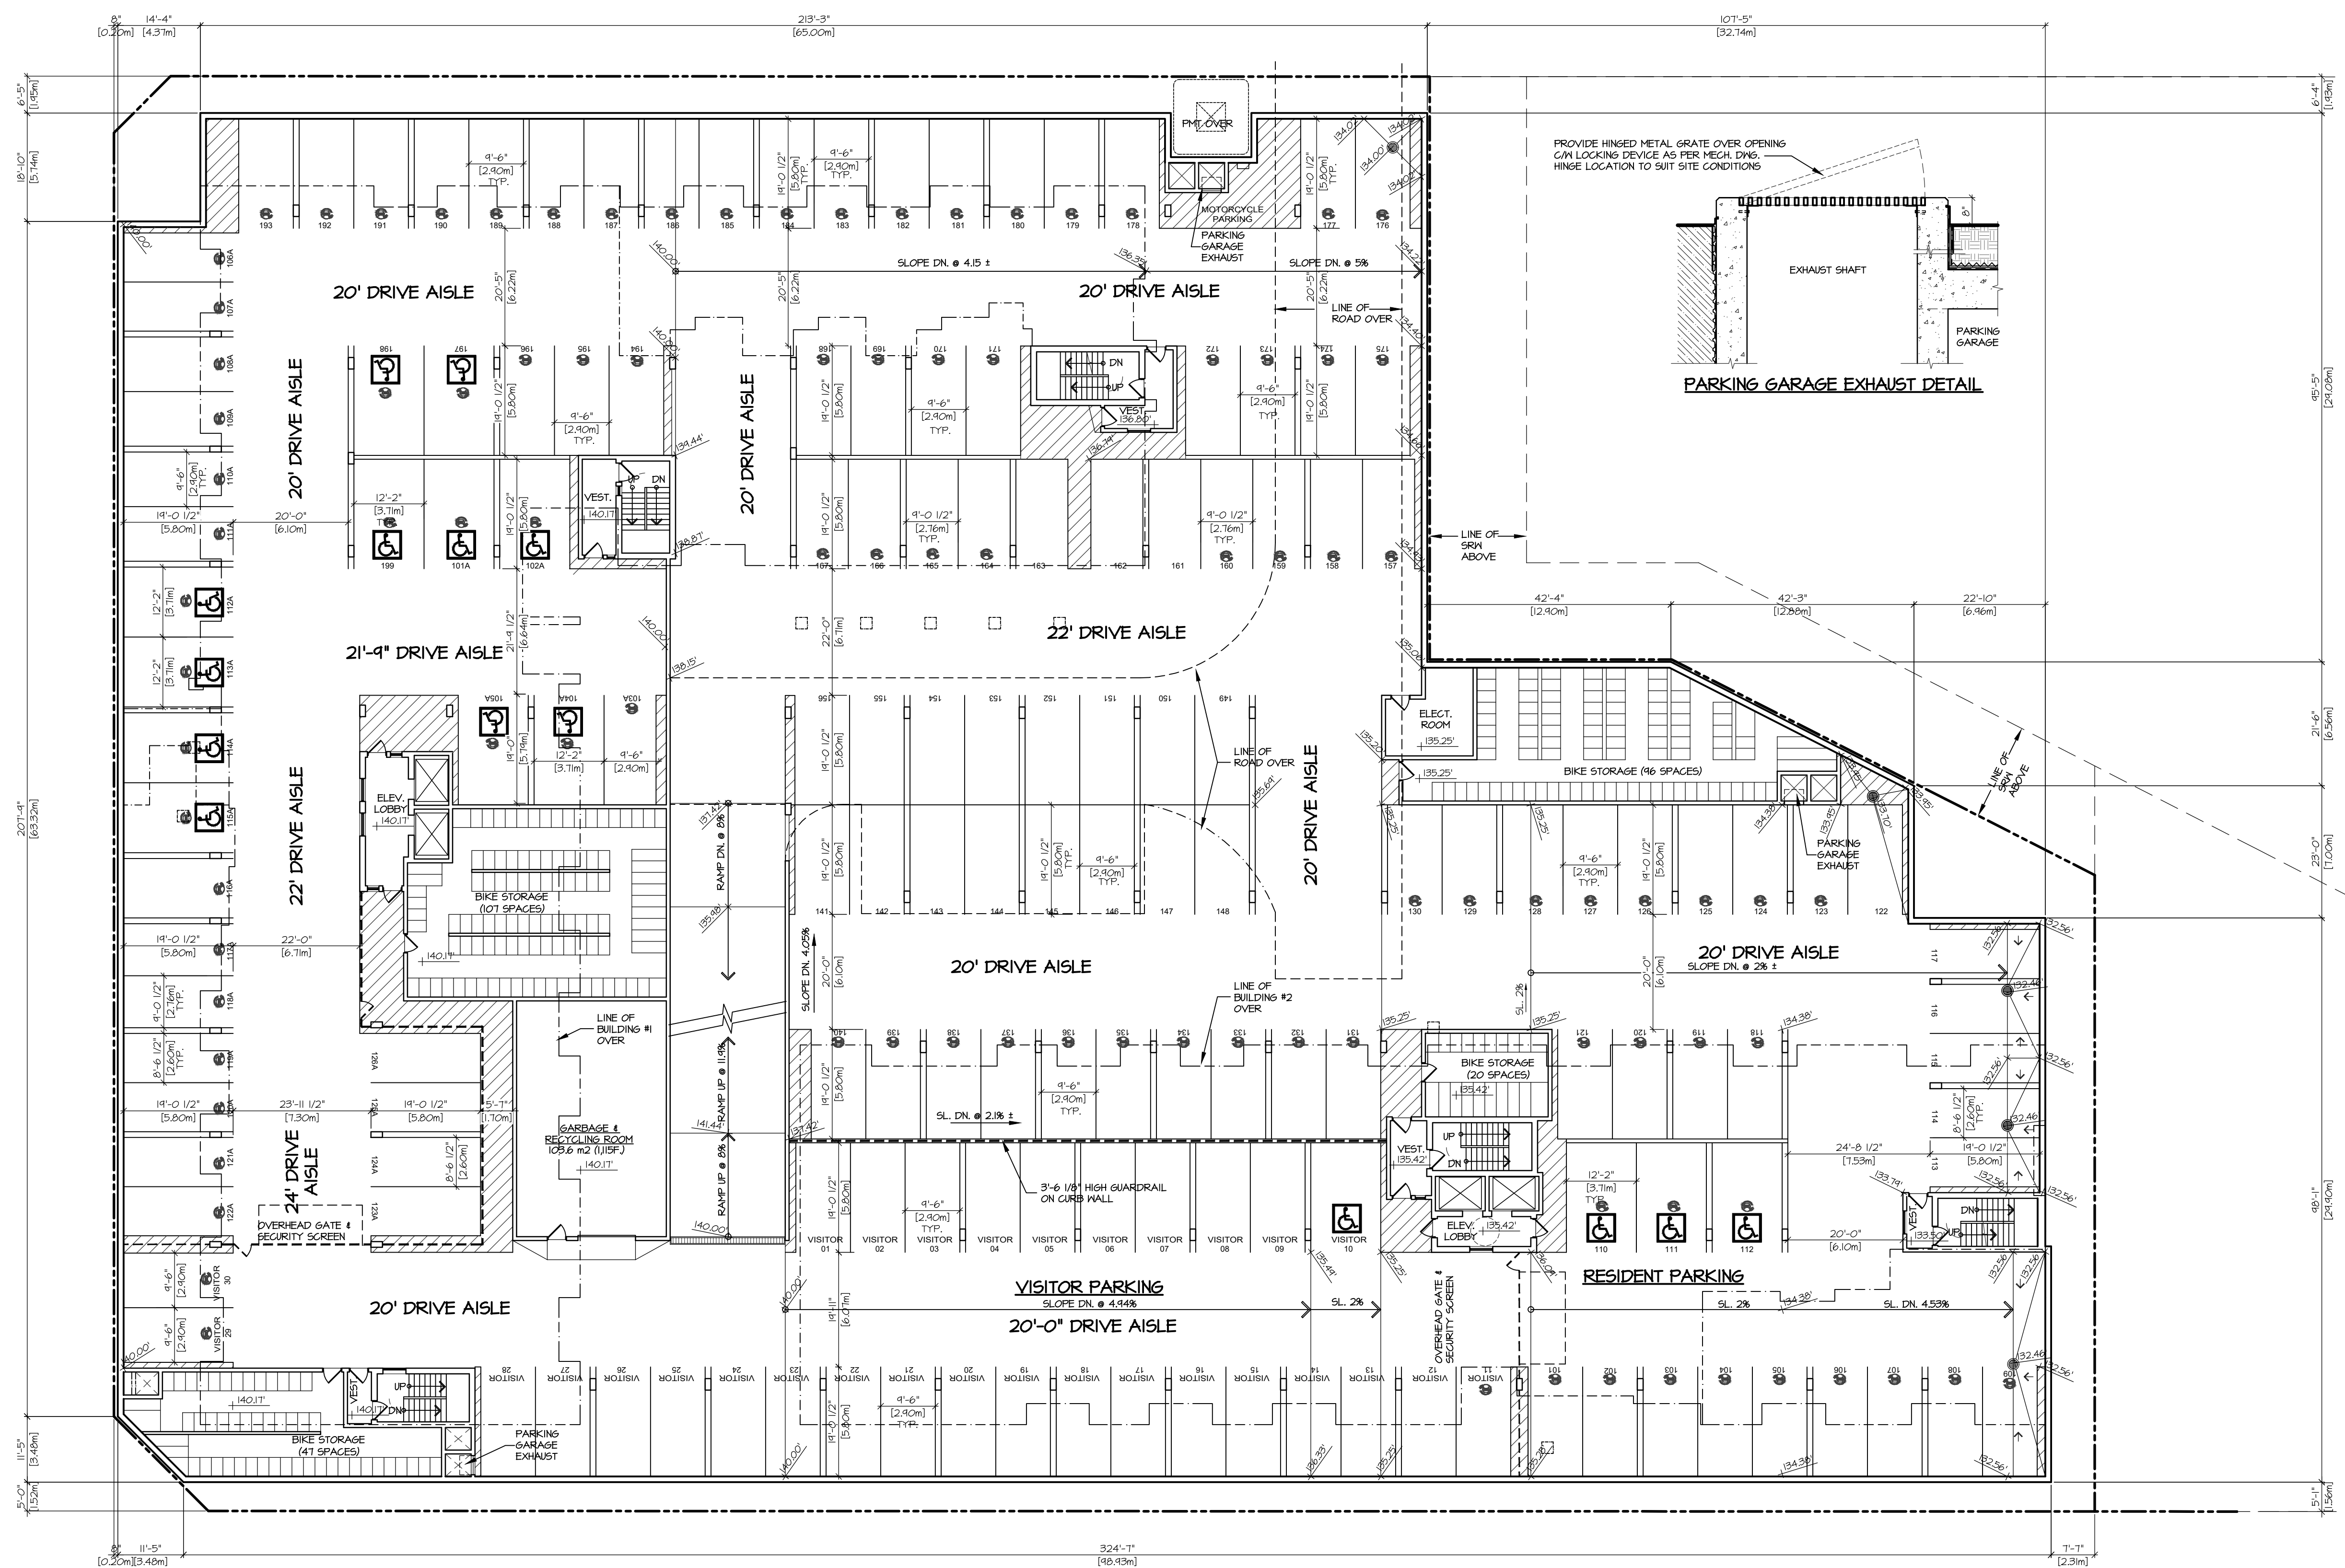

PARKING GARAGE PLAN - LEVEL 1

SCALE: 1/16\" = 1'-0"

61608 S.F.
[6,281 m²]

125 SPACES (INCLUDING 14 ACCESSIBLE)
30 VISITOR SPACES (INCLUDING 1 ACCESSIBLE)



INDICATES EV CHARGING PARKING SPACE (3 VISITOR & 46 RESIDENT SPACES)

TOTAL EV PARKING PROVIDED: 3 VISITOR
223 RESIDENT
226 SPACES

CPTED REQUIREMENTS FOR UNDERGROUND PARKING

THE FOLLOWING IS A SUMMARY OF CPTED REQUIREMENTS FOR THE UNDERGROUND PARKING AS RECOMMENDED BY THE LANGLEY RCMP.

- PAINT THE UNDERGROUND PARKING WALLS & COLUMNS & CEILING WHITE.
- INSTALL HARD-WIRED VIDEO SURVEILLANCE EQUIPMENT IN U/G PARKING.
- INSTALL CONVEX MIRRORS AS RECOMMENDED BY THE RCMP IN U/G PARKING AND STAIRWELLS.
- PROVIDE VISION PANELS IN ALL DOORS IN U/G PARKING LEADING TO PUBLICLY ACCESSIBLE AREAS.
- ELEVATOR LOBBY IN U/G PARKING AREA SHOULD BE GLAZED TO PERMIT NATURAL SURVEILLANCE.
- ENSURE ADEQUATE LIGHTING THROUGHOUT THE U/G PARKING.
- PROVIDE ROUGH SURFACE FINISH ON RAMPS TO DETER SKATEBOARDERS.
- OVERHEAD DOOR OPERATION TO BE SET AT 7 SECONDS TO LIFT, 7 SECONDS IN UP POSITION & 7 SECONDS TO LOWER. GATE OPERATING MECHANISMS TO BE PROTECTED.
- SECURITY SIGNAGE TO BE PROVIDED AS RECOMMENDED BY THE RCMP AND ICBC

©COPYRIGHT. ALL DESIGNS AND THE MODIFIED VERSIONS THEREOF ARE THE SOLE PROPERTY OF BARNETT DEMBEK ARCHITECTS INC. AND MAY NOT BE USED WHOLLY OR IN PART WITHOUT LICENSE BEING PURCHASED. COPYRIGHT INFRINGEMENT INCLUDES IDEAS, GAINED AND CONVERSION THEREOF INTO ANY MATERIAL FORM. CANADA COPYRIGHT ACT R.S.C. 1970.

ISSUE	DATE	BY	ISSUED FOR
#1	MAR. 2014	L.F.B.	DEVELOPMENT PERMIT
#2	JULY 8/21	L.F.B.	RESSUE DEV. PERMIT
#3	AUG 16/22	L.F.B.	RESSUE DEV. PERMIT
#4	MAR. 22/23	L.F.B.	RESSUE DEV. PERMIT
#5	JUNE 21/23	L.F.B.	RESSUE DEV. PERMIT



DESIGN :	PAUL TANG
DRAWN :	
DATE :	JUNE 21 23
SCALE :	1/16\" = 1'-0"
PROJECT :	MULTI-FAMILY DEVELOPMENT 20212 86 AVENUE, LANGLEY, B.C.
SHEET CONTENTS :	PARKING GARAGE PLAN - LEVEL 1

barnett dembek
ARCHITECTS INC.

UNIT 135,
7536 130 STREET,
SURREY, B.C.
V3W 1H8


PHONE: (604) 597-7100
FAX: (604) 597-2099
EMAIL: mail@darkitex.com

CLIENT NO.	SHEET NO.
PROJECT NO.	AC-3.02
16034	REV. NO.

201A STREET

202 STREET

85 TH AVENUE

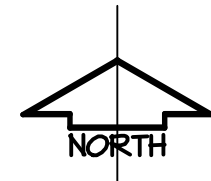


MAIN FLOOR PLAN
SCALE : 3/32" = 1'-0"
19306 S.F.
[1802 m²]
20 UNITS

BUILDING #1

©COPYRIGHT, ALL DESIGNS AND THE
MODIFIED LINES, THEREOF ARE
THE SOLE PROPERTY OF BARNETT
DEMBEK ARCHITECTS INC. AND MAY
NOT BE USED WHOLLY OR IN PART
WITHOUT LICENCE BEING PURCHASED.
COPYRIGHT INFRINGEMENT INCLUDES
IDEAS, GAINED AND CONVERSION
THEREOF INTO ANY MATERIAL FORM
CANADA COPYRIGHT ACT R.S.C. 1970.

ISSUE	DATE	BY	ISSUED FOR
#1	MAR. 2014	L.F.B.	DEVELOPMENT PERMIT
#2	JULY 01/21	L.F.B.	REISSUE DEV. PERMIT
#3	AUG 16/22	L.F.B.	REISSUE DEV. PERMIT
#4	MAR. 22/23	L.F.B.	REISSUE DEV. PERMIT
#5	JUNE 21/23	L.F.B.	REISSUE DEV. PERMIT

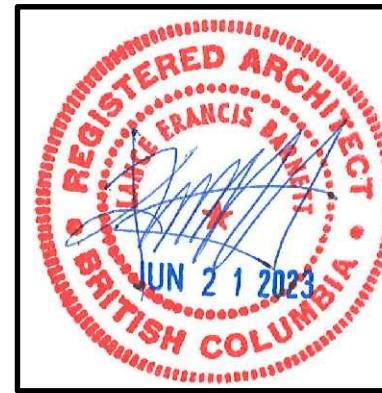


DESIGN :	CLIENT :
L.F.B.	PAUL TANG
DRAWN :	PROJECT :
DATE :	MULTI-FAMILY DEVELOPMENT
JUN 21 23	20212 86 AVENUE, LANGLEY, B.C.
SCALE :	SHEET CONTENTS :
3/32" = 1'-0"	BUILDING #1
	MAIN FLOOR PLAN

barnett dembek
ARCHITECTS INC.

UNIT 135,
7536 130 STREET,
SURREY, B.C.
V3W 1H8

PHONE: (604) 597-7100
FAX: (604) 597-2099
EMAIL: mail@darkitex.com

CLIENT NO.	SHEET NO.
PROJECT NO.	REV. NO.
16034	AC-3.03

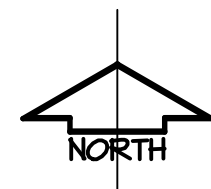

2nd FLOOR PLAN
SCALE : 3/32" = 1'-0"
19,330 S.F.
[1,746 m²]
23 UNITS

BUILDING #1

©COPYRIGHT. ALL DESIGNS AND THE MODIFIED UNLESS OTHERWISE NOTED ARE THE SOLE PROPERTY OF BARNETT DEMBEK ARCHITECTS INC. AND MAY NOT BE USED WHOLLY OR IN PART WITHOUT LICENCE BEING PURCHASED. COPYRIGHT INFRINGEMENT INCLUDES IDEAS, GAINED AND CONVERSION THEREOF INTO ANY MATERIAL FORM CANADA COPYRIGHT ACT R.S.C. 1970.

ISSUE	DATE	BY	ISSUED FOR
#1	MAR. 20/14	L.F.B.	DEVELOPMENT PERMIT
#2	JULY 8/21	L.F.B.	REISSUE DEV. PERMIT
#3	AUG 16/22	L.F.B.	REISSUE DEV. PERMIT
#4	MAR. 22/23	L.F.B.	REISSUE DEV. PERMIT
#5	JUNE 2/23	L.F.B.	REISSUE DEV. PERMIT



DESIGN :	CLIENT :
L.F.B.	PAUL TANG
DRAWN :	PROJECT :
DATE :	MULTI-FAMILY DEVELOPMENT
JUN 21 23	20212 86 AVENUE, LANGLEY, B.C.
SCALE :	SHEET CONTENTS :
3/32" = 1'-0"	BUILDING #1
	2nd FLOOR PLAN

barnett dembek
ARCHITECTS INC.

UNIT 135,
7536 130 STREET,
SURREY, B.C.
V3W 1H8

PHONE: (604) 597-7100
FAX: (604) 597-2099
EMAIL: mail@darkitex.com

CLIENT NO.	SHEET NO.
PROJECT NO.	AC-3.04
16034	REV. NO.

ISSUED FOR				
ISSUE	DATE	BY	ISSUED FOR	
#1	MAR. 20/14	L.F.B.	DEVELOPMENT PERMIT	
#2	JULY 0/21	L.F.B.	RESSAGE DEV. PERMIT	
#3	AUG 16/22	L.F.B.	RESSAGE DEV. PERMIT	
#4	MAR. 22/23	L.F.B.	RESSAGE DEV. PERMIT	
#5	JUNE 2/23	L.F.B.	RESSAGE DEV. PERMIT	





DESIGN :		DRAWN :	
L.F.B.		L.F.B.	
CLIENT :		DATE :	
PAUL TANG		JUN 21 23	
PROJECT :		SCALE :	
MULTI-FAMILY DEVELOPMENT		3/32" = 1'-0"	
20212 86 AVENUE, LANGLEY, B.C.			
SHEET CONTENTS :			
BUILDING #1			
3rd THRU 5th FLOOR PLANS			

barnett dembek
ARCHITECTS INC.

UNIT 135,
7536 130 STREET,
SURREY, B.C.
V3W 1H8



PHONE: (604) 597-7100
FAX: (604) 597-2099
EMAIL: mail@darkitex.com

CLIENT NO.	SHEET NO.
PROJECT NO.	REV. NO.
16034	AC-3.05

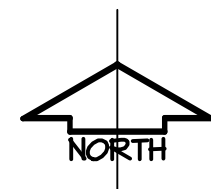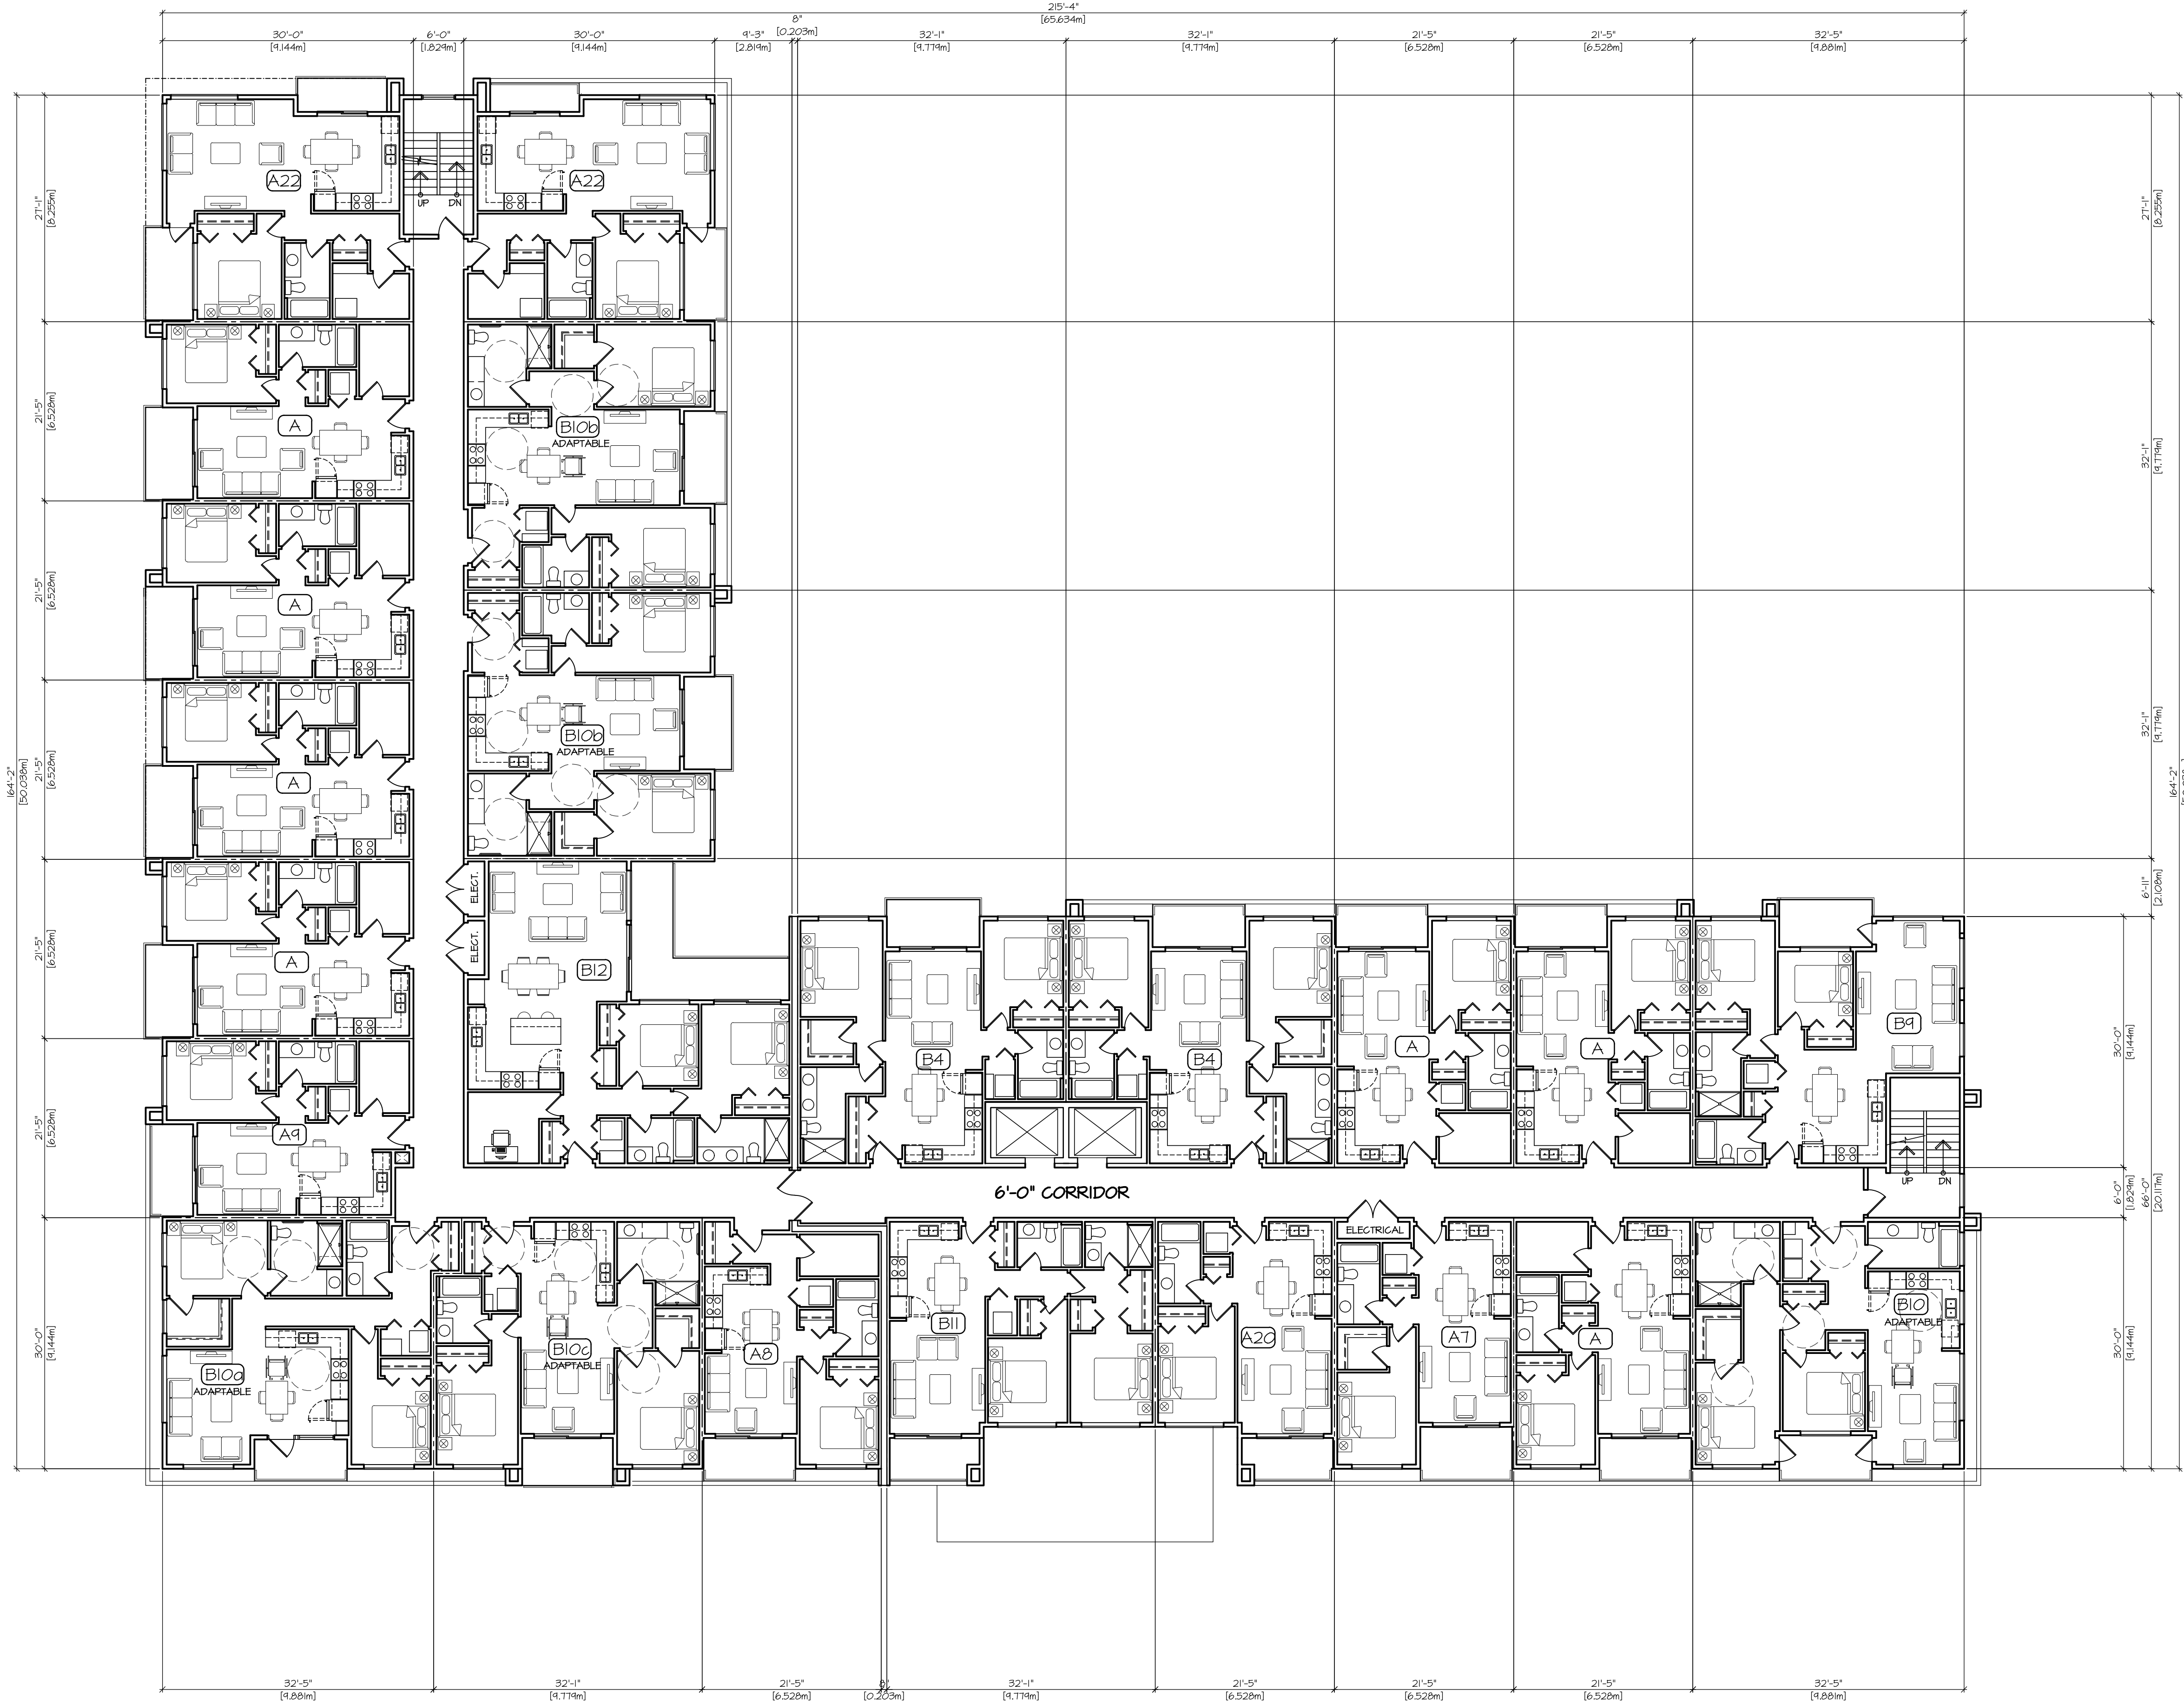

3rd THRU 4th FLOOR PLANS
SCALE : 3/32" = 1'-0"
19330 S.F.
[1,746 m²]
23 UNITS PER FLOOR

BUILDING #1

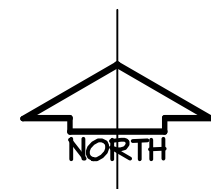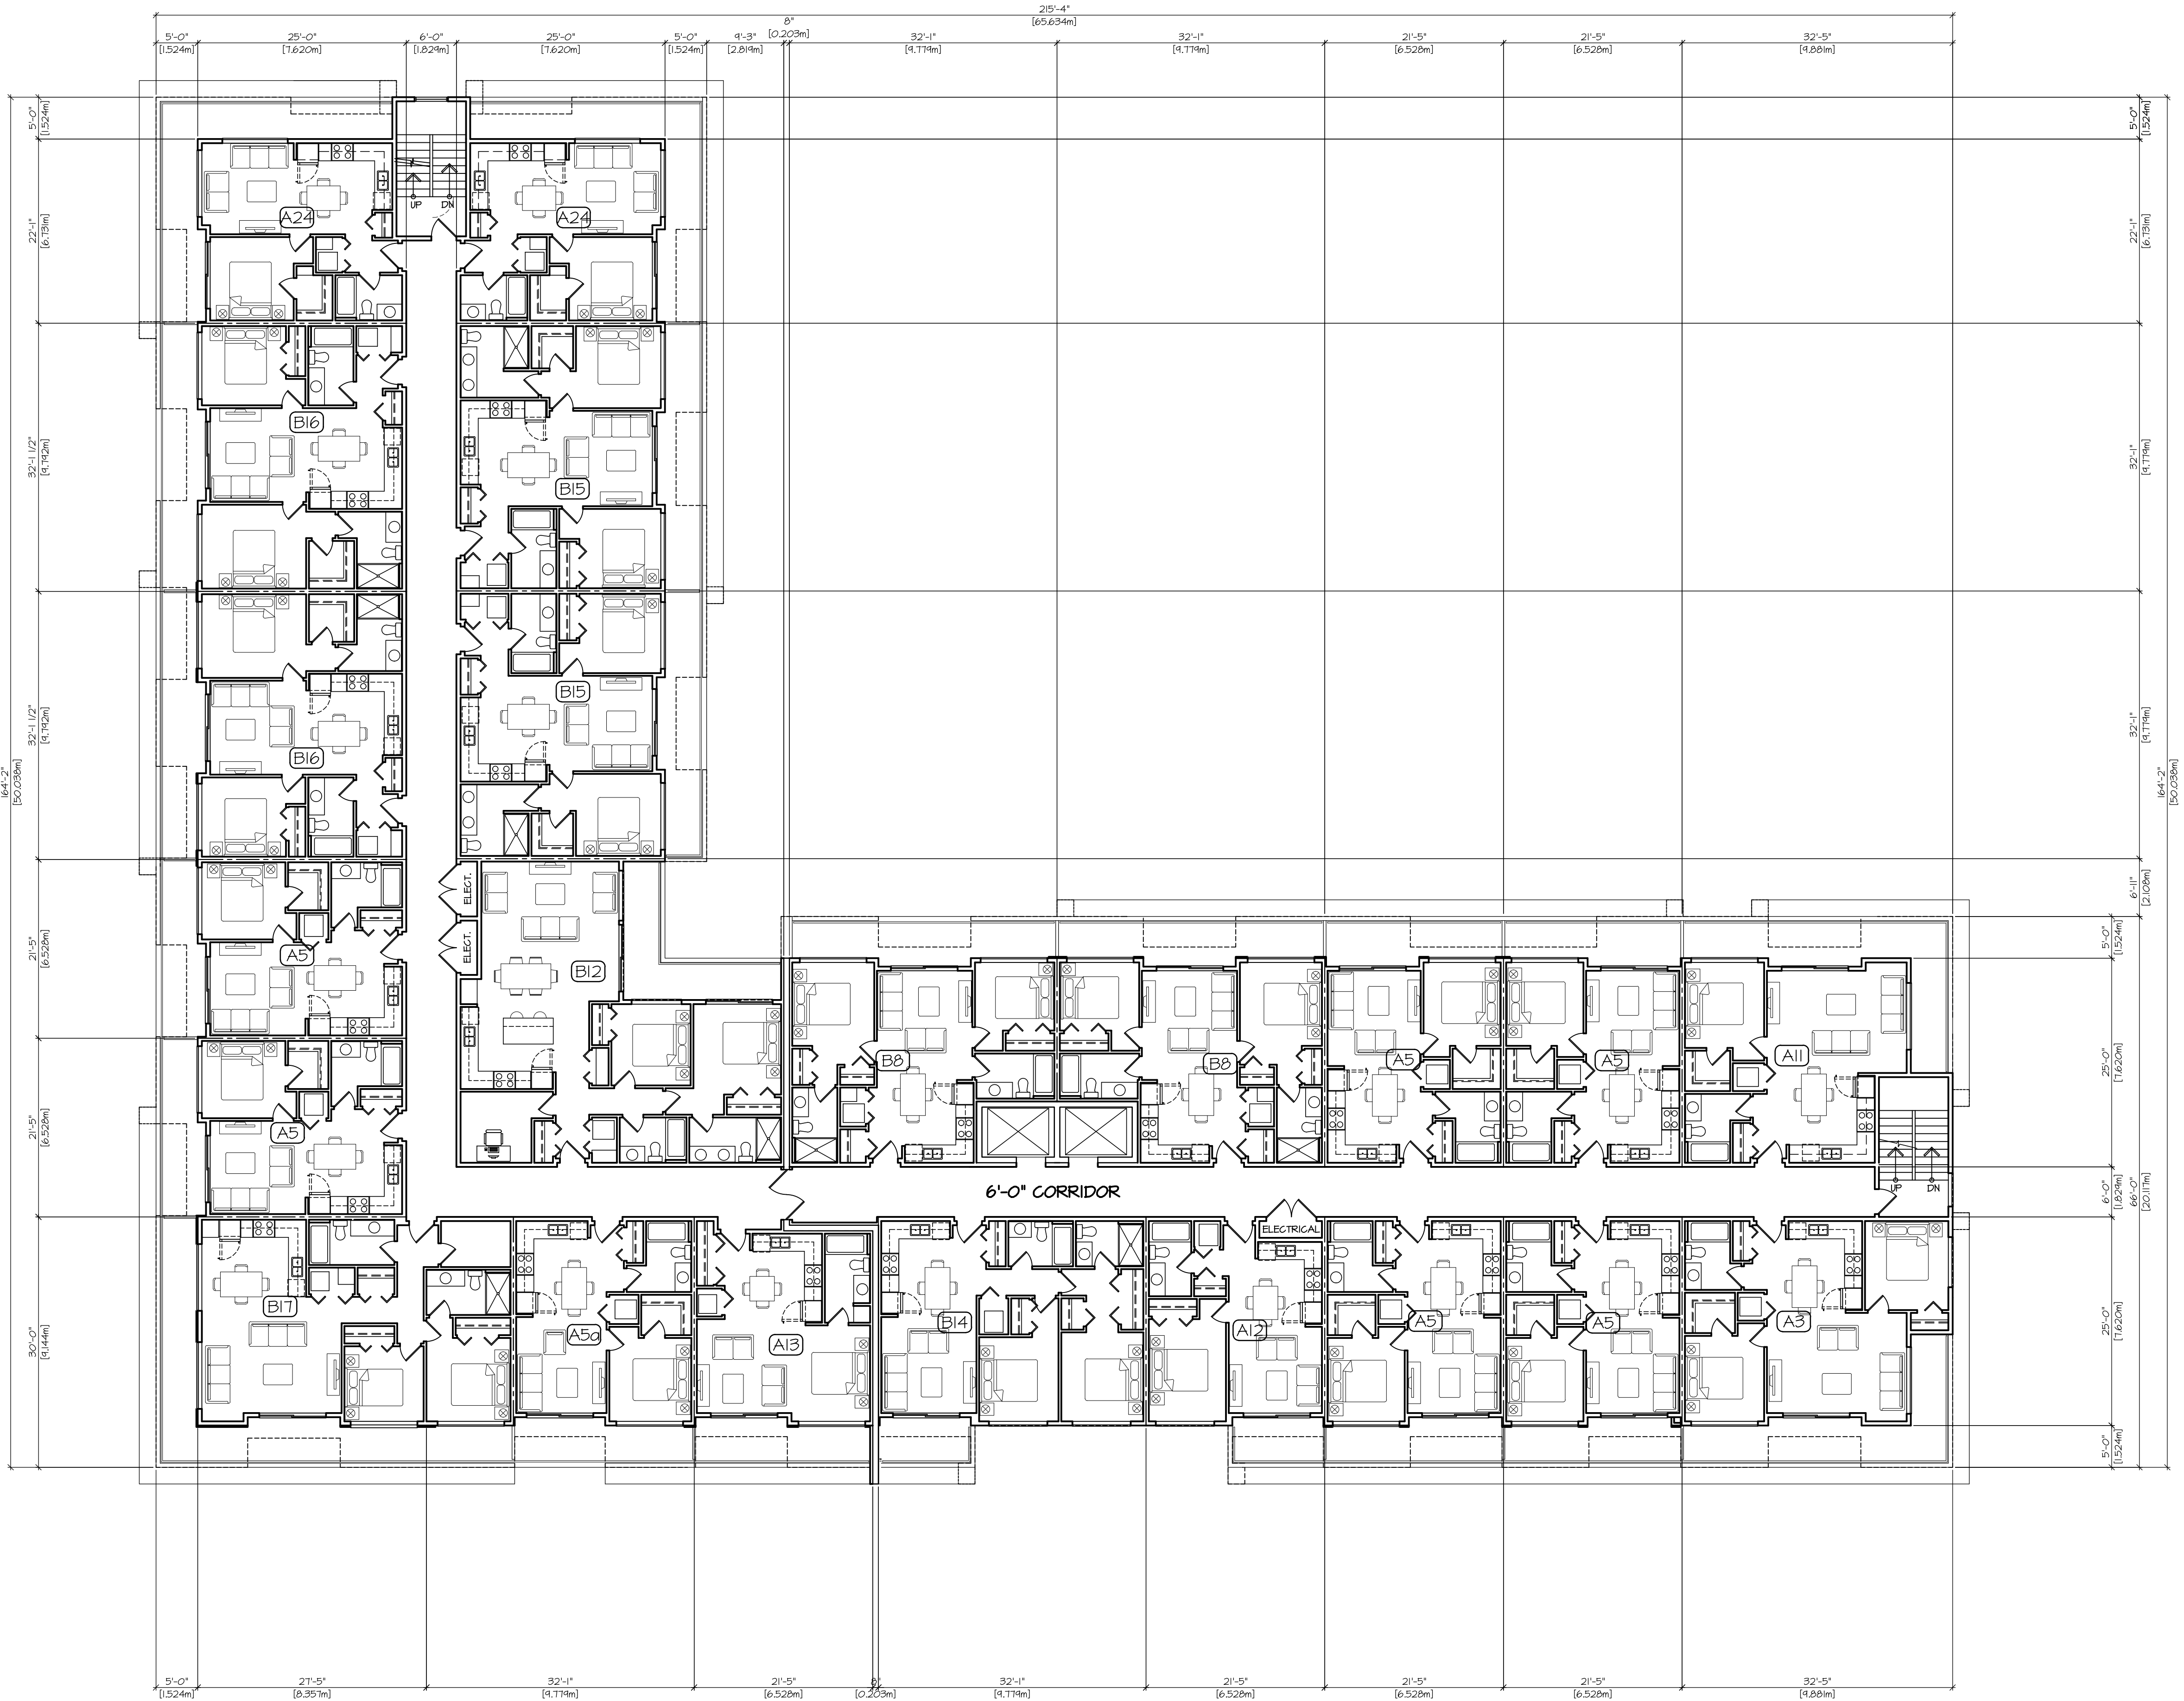

5th FLOOR PLAN
SCALE : 3/32" = 1'-0"
16,825 S.F.
[1,563 m²]
22 UNITS

©COPYRIGHT. ALL DESIGNS AND THE
WOOFED LKNESSSES. THEREOF ARE
THE SOLE PROPERTY OF BARNETT
DEMEX ARCHITECTS INC. AND MAY
NOT BE USED WHOLLY OR IN PART
WITHOUT LICENCE BEING PURCHASED.
COPYRIGHT INFRINGEMENT INCLUDES
IDEAS, GAINED AND CONVERSION
THEREOF INTO ANY MATERIAL FORM
CANADA COPYRIGHT ACT R.S.C. 1970.

ISSUE	DATE	BY	ISSUED FOR
#1	MAR. 20/14	L.F.B.	DEVELOPMENT PERMIT
#2	JULY 8/21	L.F.B.	REISSUE DEV. PERMIT
#3	AUG 16/22	L.F.B.	REISSUE DEV. PERMIT
#4	MAR. 22/23	L.F.B.	REISSUE DEV. PERMIT
#5	JUNE 2/23	L.F.B.	REISSUE DEV. PERMIT



CLIENT :	DESIGN :
PAUL TANG	L.F.B.
PROJECT :	DATE :
MULTI-FAMILY DEVELOPMENT	JUN 21 23
20212 86 AVENUE, LANGLEY, B.C.	SCALE :
SHEET CONTENTS :	3/32" = 1'-0"
BUILDING #1	
5th FLOOR PLAN	



barnett dembek
ARCHITECTS INC.

UNIT 135,
7536 130 STREET,
SURREY, B.C.
V3W 1H8

PHONE: (604) 597-7100
FAX: (604) 597-2099
EMAIL: mail@darkitex.com

CLIENT NO.	SHEET NO.
PROJECT NO.	REV. NO.
16034	AC-3.06


BUILDING #1

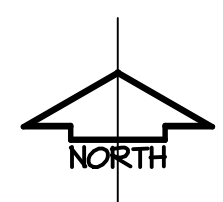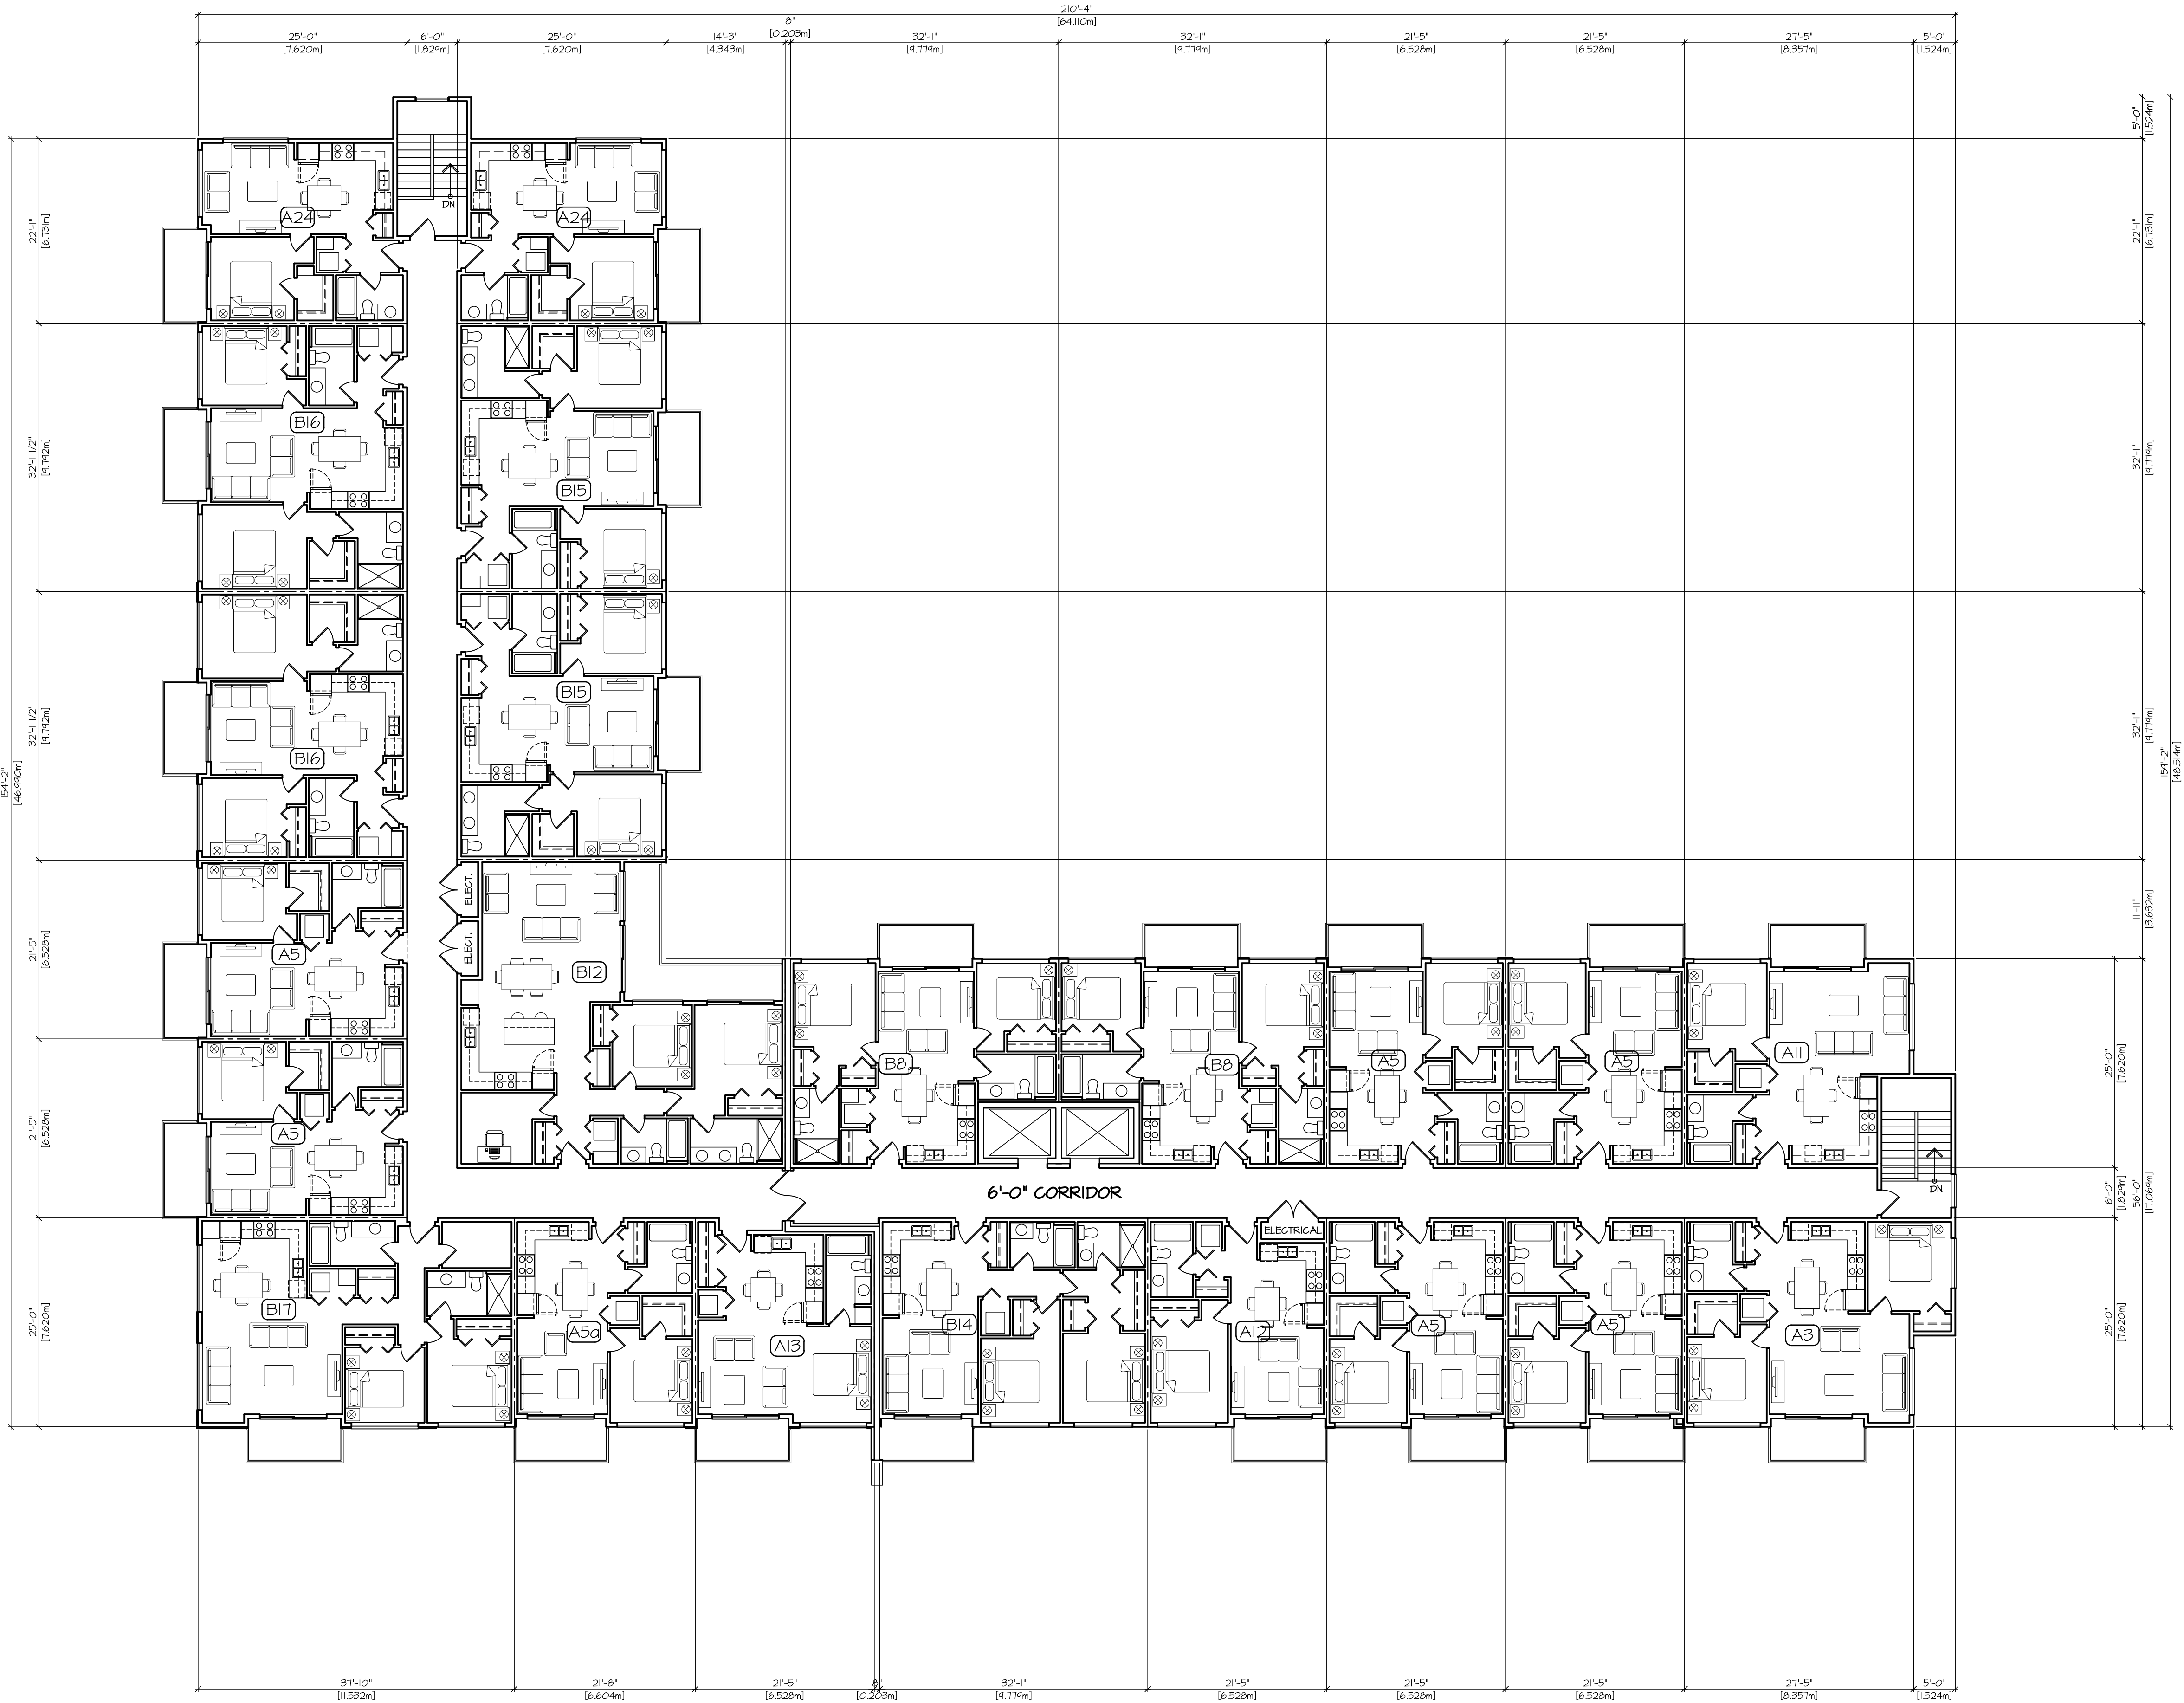

6th FLOOR PLAN
SCALE : 3/32" = 1'-0"
16,821 S.F.
[1,563 m²]
22 UNITS

©COPYRIGHT. ALL DESIGNS AND THE
WOOFED LIKENESSES THEREOF ARE
THE SOLE PROPERTY OF BARNETT
DEMPEK ARCHITECTS INC. AND MAY
NOT BE USED WHOLLY OR IN PART
WITHOUT LICENCE BEING PURCHASED.
COPYRIGHT INFRINGEMENT INCLUDES
IDEAS GAINED AND CONVERSION
THEREOF INTO ANY MATERIAL FORM
CANADA COPYRIGHT ACT R.S.C. 1970.

ISSUE	DATE	BY	ISSUED FOR
#1	MAR. 2014	L.F.B.	DEVELOPMENT PERMIT
#2	JULY 01/21	L.F.B.	REISSUE DEV. PERMIT
#3	AUG 16/22	L.F.B.	REISSUE DEV. PERMIT
#4	MAR. 22/23	L.F.B.	REISSUE DEV. PERMIT
#5	JUNE 21/23	L.F.B.	REISSUE DEV. PERMIT

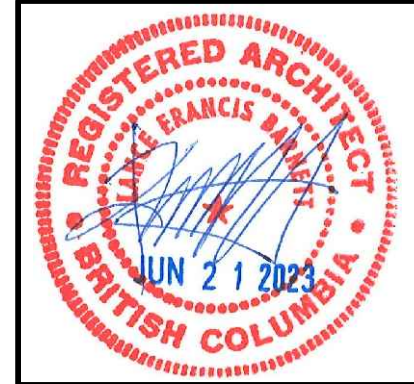

CLIENT :	DESIGN :
PAUL TANG	L.F.B.
PROJECT :	DATE :
MULTI-FAMILY DEVELOPMENT	JUNE 21 23
20212 86 AVENUE, LANGLEY, B.C.	SCALE :
SHEET CONTENTS :	3/32" = 1'-0"
BUILDING #1	
6th FLOOR PLAN	



barnett dembek
ARCHITECTS INC.

UNIT 135,
7536 130 STREET,
SURREY, B.C.
V3W 1H8

PHONE: (604) 597-7100
FAX: (604) 597-2099
EMAIL: mail@darkitex.com

CLIENT NO.	SHEET NO.
PROJECT NO.	AC-3.07
16034	REV. NO.

BUILDING #1

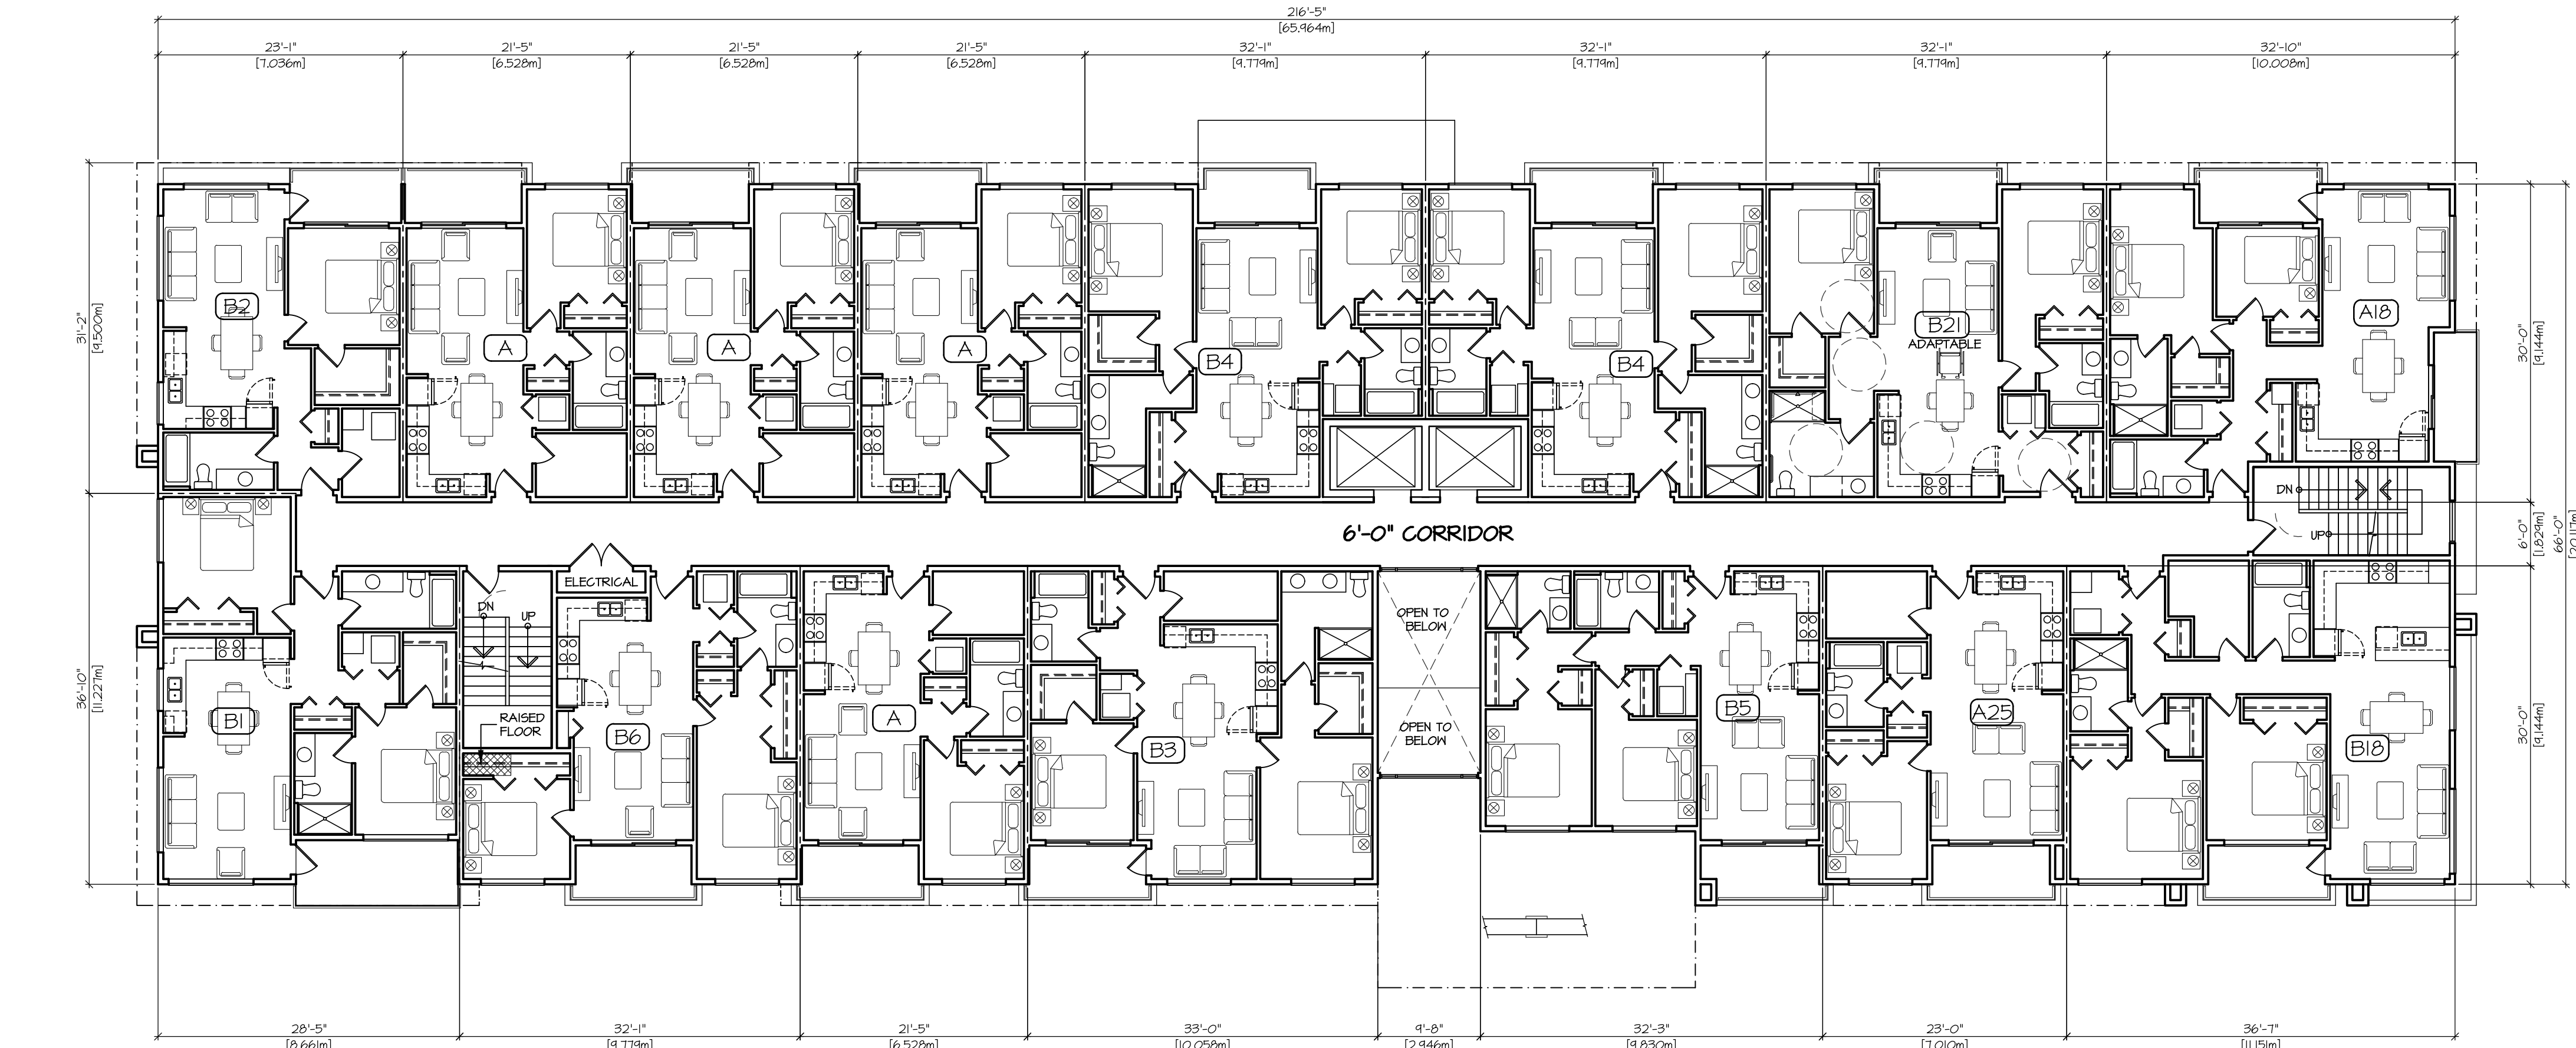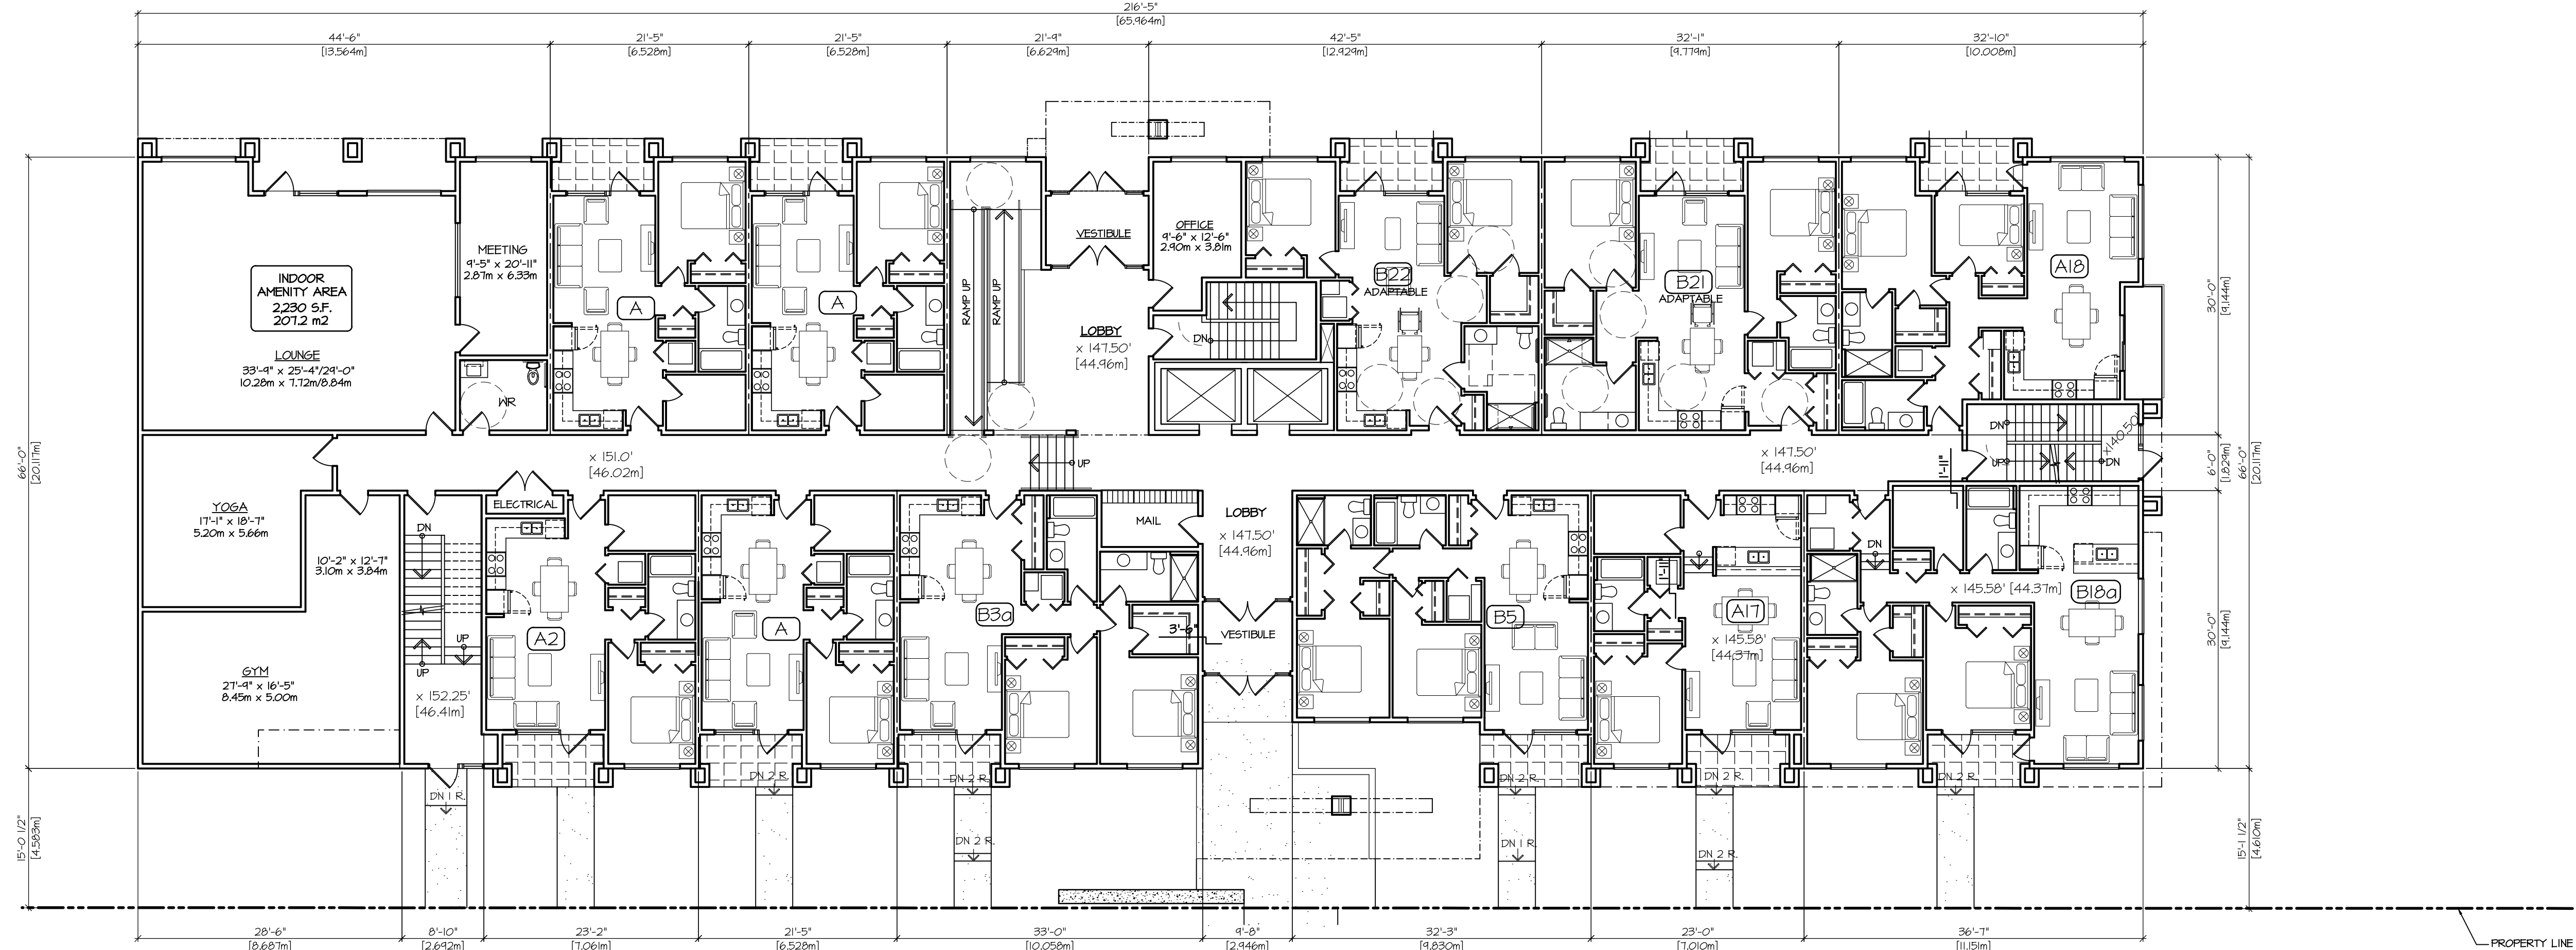

©COPYRIGHT. ALL DESIGNS AND THE
WOOFED LINES/SHES THEREOF ARE
THE SOLE PROPERTY OF BARNETT
DEMBEK ARCHITECTS INC. AND MAY
NOT BE USED WHOLLY OR IN PART
WITHOUT LICENCE BEING PURCHASED.
COPYRIGHT INFRINGEMENT INCLUDES
IDEAS GAINED AND CONVERSION
THEREOF INTO ANY MATERIAL FORM
CANADA COPYRIGHT ACT R.S.C. 1970.

ISSUE	DATE	BY	ISSUED FOR
#1	MAR. 2014	L.F.B.	DEVELOPMENT PERMIT
#2	JULY 07/21	L.F.B.	REISSUE DEV. PERMIT
#3	AUG 16/22	L.F.B.	REISSUE DEV. PERMIT
#4	MAR. 22/23	L.F.B.	REISSUE DEV. PERMIT
#5	JUNE 21/23	L.F.B.	REISSUE DEV. PERMIT



DESIGN :	CLIENT :
L.F.B.	PAUL TANG
DRAWN :	PROJECT :
DATE :	MULTI-FAMILY DEVELOPMENT
SCALE :	20212 B6 AVENUE, LANGLEY, B.C.
	SHEET CONTENTS :
	BUILDING #2
	MAIN & 2nd FLOOR PLANS


barnett dembek
ARCHITECTS INC.

UNIT 135,
7536 130 STREET,
SURREY, B.C.
V3W 1H8

PHONE: (604) 597-7100
FAX: (604) 597-2099
EMAIL: mail@darkitex.com


CLIENT NO.	SHEET NO.
PROJECT NO.	AC-3.0B
16034	REV. NO.

BUILDING #2

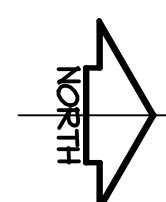

SCALE : 3/32" = 1'-0"


13,478 S.F.
[1,252 m²]
16 UNITS PER FLOOR

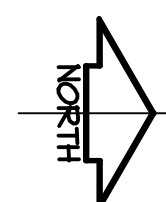

SCALE : $3/32" = 1'-0"$

11,760 S.F.
[1,093 m²]
16 UNITS

© COPYRIGHT. ALL DESIGNS AND THE MODIFIED LIKENESSES THEREOF ARE THE SOLE PROPERTY OF BARNETT DEMBEK ARCHITECTS INC. AND MAY NOT BE USED WHOLLY OR IN PART WITHOUT LICENCE BEING PURCHASED. COPYRIGHT INFRINGEMENT INCLUDES DEAS GAINED AND CONVERSION THEREOF INTO ANY MATERIAL FORM CANADA COPYRIGHT ACT R.S.C. 1970.

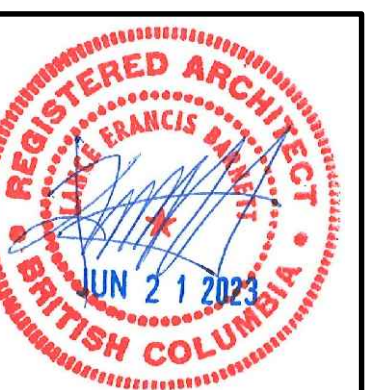[illegible]

PAUL TANG L.F.B.	DRAWN :
	DATE : June 21 '23
	SCALE : 3/32" = 1'-0"
	PROJECT : MULTI-FAMILY DEVELOPMENT 20212 86 AVENUE, LANGLEY, B.C. SHEET CONTENTS : BUILDINGS # 2 3rd THRU 5th FLOOR PLANS

oarnett dembek
ARCHITECTS INC.


UNIT 135,
 36 130 STREET,
 RREY, B.C.
 W 1H8



ONE: (604) 597-7100
X: (604) 597-2099
MAIL: mail@darkitex.com

CLIENT NO.	SHEET NO. AC-3.09
PROJECT NO. 16034	REV. NO.

BUILDING #2

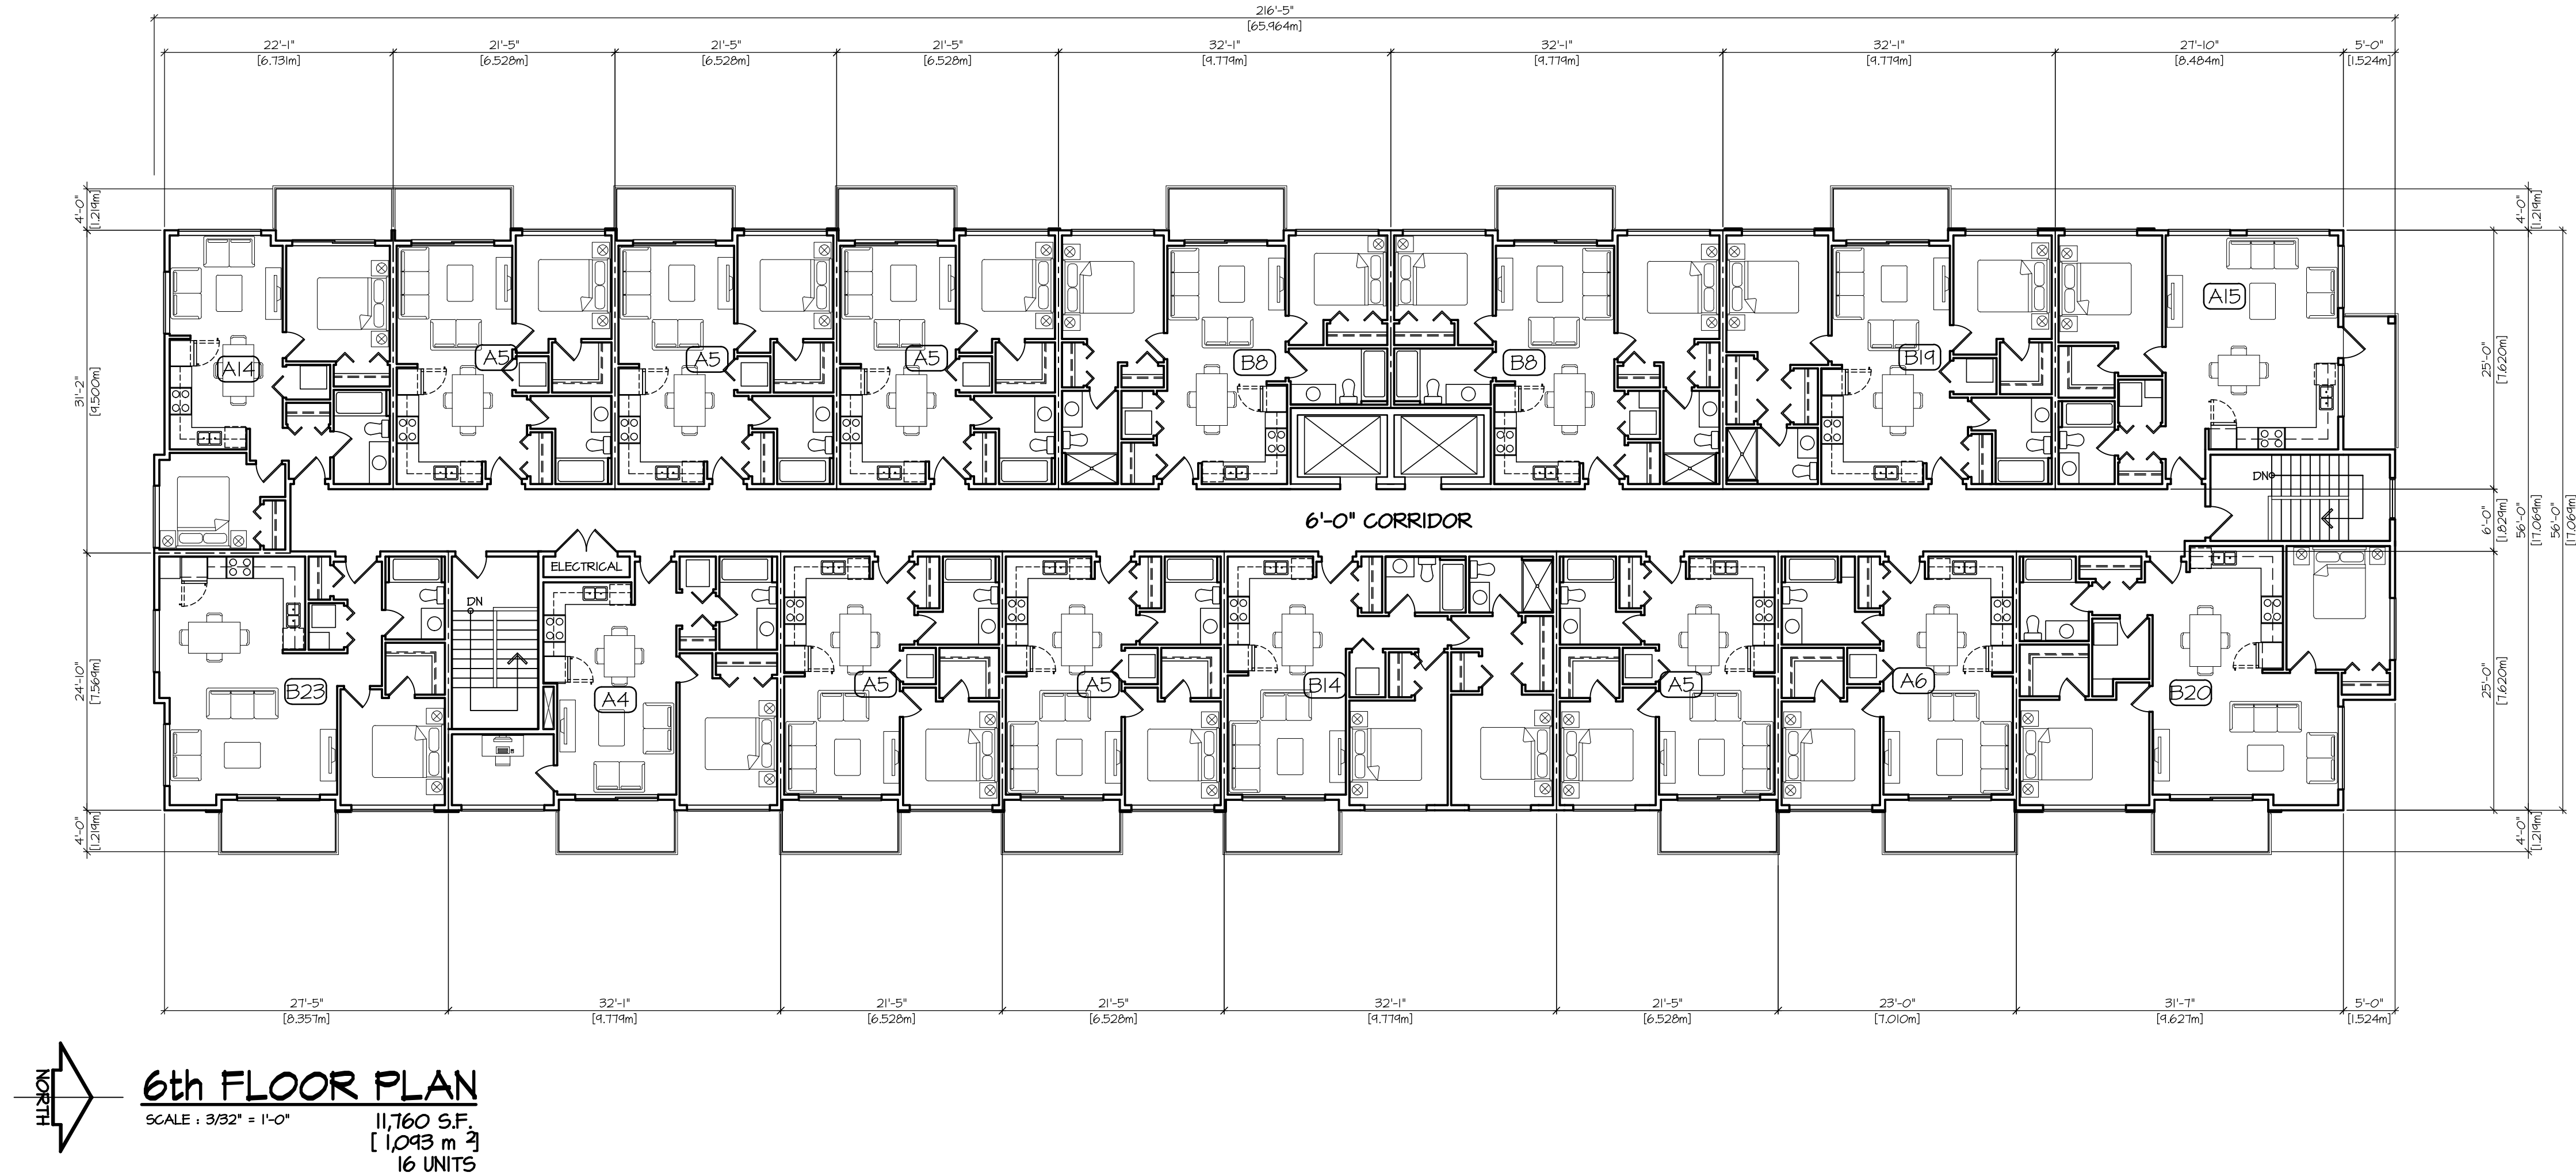

© COPYRIGHT. ALL DESIGNS AND THE MODIFIED LIKENESSES THEREOF ARE THE SOLE PROPERTY OF BARNETT DEMBEK ARCHITECTS INC. AND MAY NOT BE USED WHOLLY OR IN PART WITHOUT LICENCE BEING PURCHASED. COPYRIGHT INFRINGEMENT INCLUDES DEAS GAINED AND CONVERSION THEREOF INTO ANY MATERIAL FORM CANADA COPYRIGHT ACT R.S.C. 1970.

[illegible]

PAUL TANG	PROJECT :	MULTI-FAMILY DEVELOPMENT 20212 86 AVENUE, LANGLEY, B.C.	DRAWN :	L.F.B.
	SHEET CONTENTS :		DATE :	
	BUILDING # 2		June 21 23	
	6th FLOOR PLAN		SCALE :	
			3/32" = 1'-0"	

barnett dembek
ARCHITECTS INC.

IT 135,
36 130 STREET,
REY, B.C.
W 1H8

ONE: (604) 597-7100
X: (604) 597-2099
MAIL: mail@darkitex.com

CLIENT NO.	SHEET NO. AC-3.10
PROJECT NO. 16034	REV. NO.

©COPYRIGHT. ALL DESIGNS AND THE
WOOFED LIKENESSES THEREOF ARE
THE SOLE PROPERTY OF BARNETT
DEMBEK ARCHITECTS INC. AND MAY
NOT BE USED WHOLLY OR IN PART
WITHOUT LICENCE BEING PURCHASED.
COPYRIGHT INFRINGEMENT INCLUDES
IDEAS GAINED AND CONVERSION
THEREOF INTO ANY MATERIAL FORM
CANADA COPYRIGHT ACT R.S.C. 1970.

ISSUE	DATE	BY	ISSUED FOR
#1	MAR. 2014	L.F.B.	DEVELOPMENT PERMIT
#2	JULY 01/21	L.F.B.	REISSUE DEV. PERMIT
#3	AUG 16/22	L.F.B.	REISSUE DEV. PERMIT
#4	MAR. 22/23	L.F.B.	REISSUE DEV. PERMIT
#5	JUNE 21/23	L.F.B.	REISSUE DEV. PERMIT



DESIGN :	DRAWN :	DATE :	SCALE :
L.F.B.	L.F.B.	June 21 23	3/32" = 1'-0"

CLIENT : PAUL TANG

PROJECT : MULTI-FAMILY DEVELOPMENT
20212 86 AVENUE, LANGLEY, B.C.

SHEET CONTENTS :
BUILDING # 1
WEST & NORTH ELEVATIONS

barnett dembek
ARCHITECTS INC.

UNIT 135,
7536 130 STREET,
SURREY, B.C.
V3W 1H8

PHONE: (604) 597-7100
FAX: (604) 597-2099
EMAIL: mail@darkitex.com

CLIENT NO.	SHEET NO.
PROJECT NO.	REV. NO.
16034	AC-4.02



NORTH ELEVATION

SCALE : 3/32" = 1'-0"

SCHEDULE OF FINISHES

- 1 LUX ALUMINUM PLANK SIDING & SOFFITS
C/W 3 1/2" CORNER TRIM - COLOUR : CEDAR
- 2A FIBRE-CEMENT PANEL SIDING C/W FRY REGLETS
COLOUR: CERTAINTED COLORMAX FLAGSTONE 091
- 2B FIBRE-CEMENT PANEL SIDING C/W FRY REGLETS
COLOUR: CERTAINTED COLORMAX SILVER PLATE / STERLING GRAY 609
- 3 VINYL WINDOWS C/W TRIM AS SHOWN - WHITE
- 4A FIBER CEMENT GLAD CANOPY / FASCIA
COLOUR: CERTAINTED COLORMAX VANILLA WHITE / SNOW 600
- 4B FIBER CEMENT GLAD CANOPY / FASCIA
COLOUR: BENJAMIN MOORE- BLACK BERRY 2119-20
- 5 CAP FLASHING - COLOUR TO MATCH ADJACENT SIDING
- 6 42 1/8" HIGH POWDER COAT ALUMINUM RAILING
C/W TEMPERED GLASS
- 7 STEEL COLUMN SUPPORTS ON CONCRETE BASE
COLOUR: BENJAMIN MOORE- YUKON SKY CC-920
- 8 FRY REGLET HORIZONTAL OR VERTICAL JOINTS
- 9 SEALED ARCHITECTURAL FINISHED CONCRETE
C/W REVEALS AS SHOWN
- 10 PROJECT SIGNAGE ON SEALED ARCHITECTURAL
FINISHED CONCRETE BASE
- 11 MASONRY BRICK VENEER - STACKED BOND SEALED
C/W CONCRETE CAP & WINDOW SILLS
COLOUR: MUTUAL MATERIALS : PENTER
- 12 ENTRY BUMP-OUTS
COLOUR: CERTAINTED COLORMAX VANILLA WHITE / SNOW 600
- 13 RESIDENTIAL DOOR
COLOUR: BENJAMIN MOORE- YUKON SKY CC-920
- 14 STOREFRONT ALUMINUM FRAMED WINDOWS & DOORS
CLEAR ANODIZED ALUMINUM & FIXED TEMPERED GLAZING




WEST ELEVATION - 201B STREET

SCALE : 3/32" = 1'-0"

BUILDING #1

ISSUED FOR				
BY	DATE	ISSUE	DATE	ISSUE
L.F.B.	MAR. 2014	#1	JULY 09/21	REISSUE DEV. PERMIT
L.F.B.	AUG 16/22	#3	MAR. 22/23	REISSUE DEV. PERMIT
L.F.B.	JUNE 21/23	#5		REISSUE DEV. PERMIT

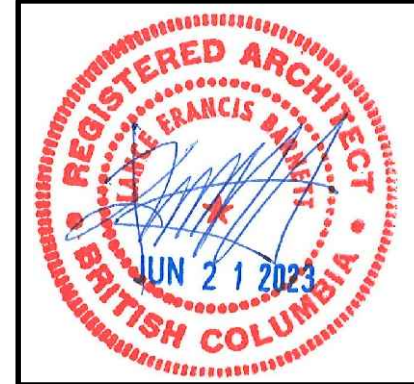

DESIGN :	CLIENT :	PROJECT :	DATE :	SCALE :
L.F.B.	PAUL TANG	MULTI-FAMILY DEVELOPMENT 20212 86 AVENUE, LANGLEY, B.C.	June 21 23	3/32" = 1'-0"
DRAWN :		SHEET CONTENTS :		
		BUILDING #2		
		EAST & NORTH ELEVATIONS		

barnett dembek
ARCHITECTS INC.

UNIT 135,
7536 130 STREET,
SURREY, B.C.
V3W 1H8


PHONE: (604) 597-7100
FAX: (604) 597-2099
EMAIL: mail@darkitex.com

CLIENT NO.	SHEET NO.
16034	AC-4.03
PROJECT NO.	REV. NO.





WEST ELEVATION
SCALE: 3/32" = 1'-0"

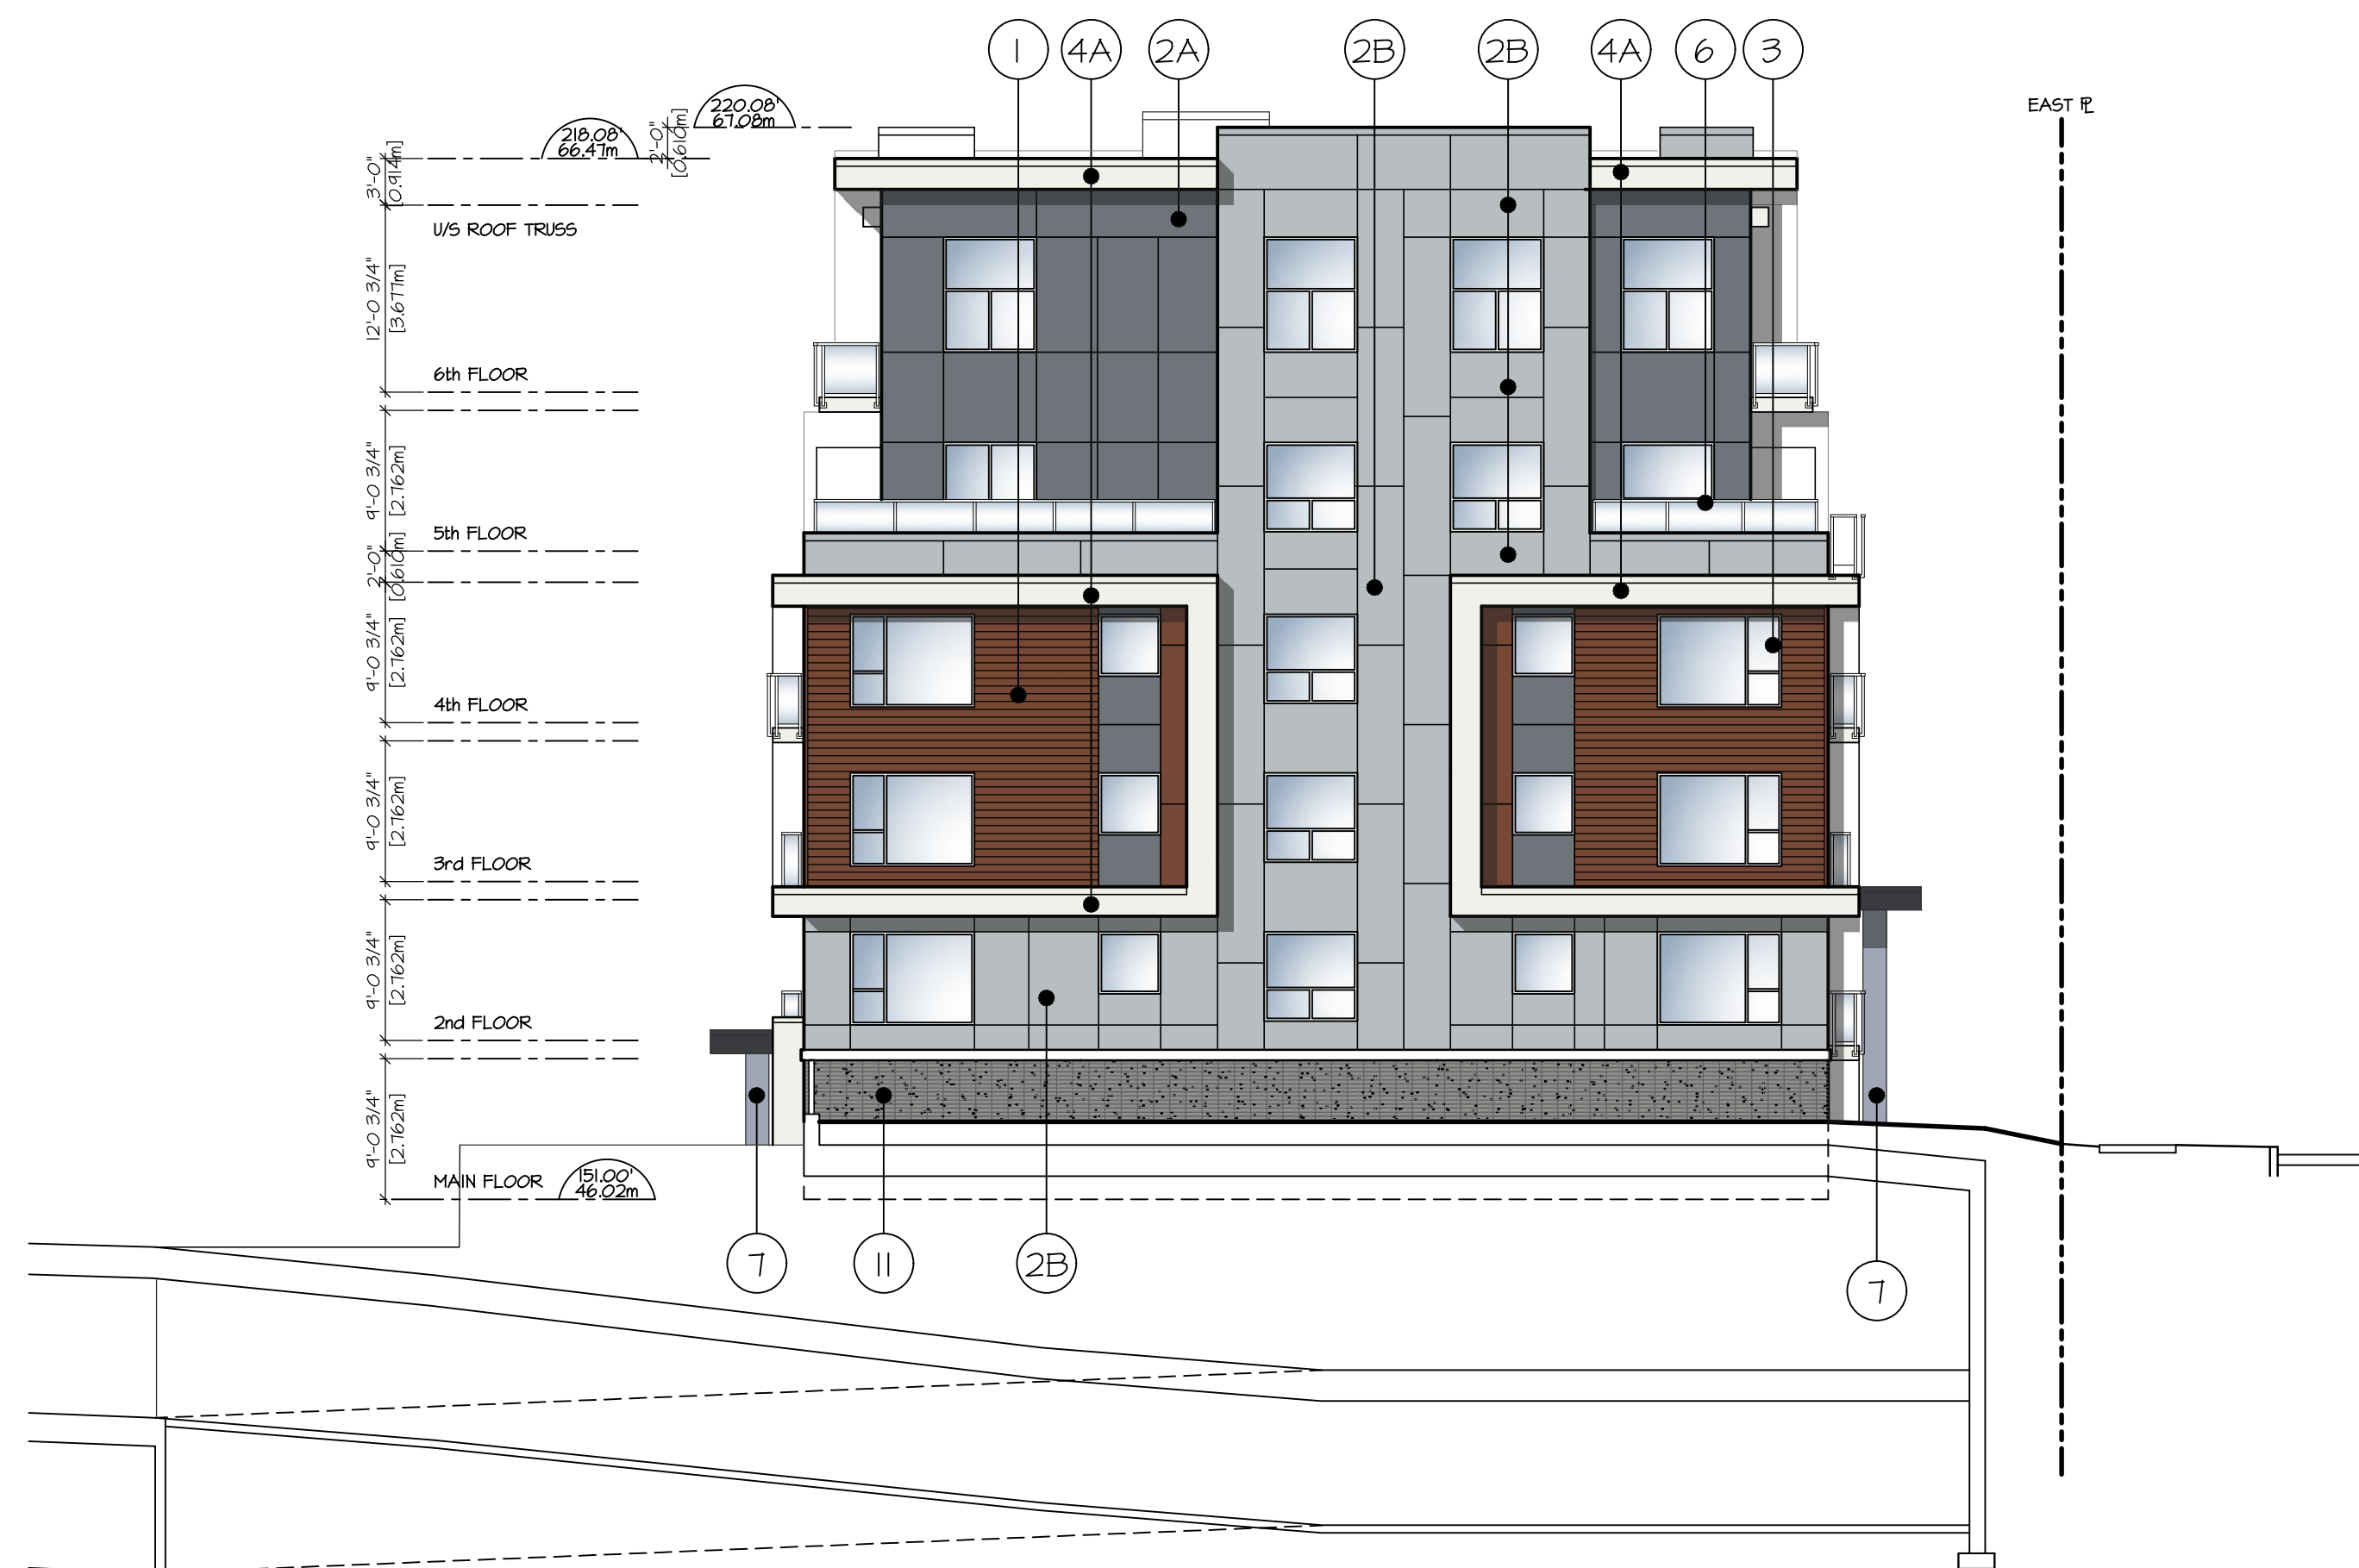


SOUTH ELEVATION
SCALE: 3/32" = 1'-0"

- SCHEDULE OF FINISHES**
- ① LUX ALUMINUM PLANK SIDING & SOFFITS
C/M 3 1/2" CORNER TRIM - COLOUR: CEDAR
 - ②A FIBRE-CEMENT PANEL SIDING C/M FRY REGLETS
COLOUR: CERTAINTED COLORMAX FLAGSTONE 047
 - ②B FIBRE-CEMENT PANEL SIDING C/M FRY REGLETS
COLOUR: CERTAINTED COLORMAX SILVER PLATE / STERLING GRAY 604
 - ③ VINYL WINDOWS C/M TRIM AS SHOWN - WHITE
 - ④A FIBER CEMENT CLAD CANOPY / FASCIA
COLOUR: CERTAINTED COLORMAX VANILLA WHITE / SNOW 600
 - ④B FIBER CEMENT CLAD CANOPY / FASCIA
COLOUR: BENJAMIN MOORE- BLACK BERRY 2114-20
 - ⑤ GAP FLASHING - COLOUR TO MATCH ADJACENT SIDING
 - ⑥ 42 1/8" HIGH POWDER COAT ALUMINUM RAILING
C/M TEMPERED GLASS
 - ⑦ STEEL COLUMN SUPPORTS ON CONCRETE BASE
COLOUR: BENJAMIN MOORE- YUKON SKY CC-420
 - ⑧ FRY REGLET HORIZONTAL OR VERTICAL JOINTS
 - ⑨ SEALED ARCHITECTURAL FINISHED CONCRETE
C/M REVEALS AS SHOWN
 - ⑩ PROJECT SIGNAGE ON SEALED ARCHITECTURAL
FINISHED CONCRETE BASE
 - ⑪ MASONRY BRICK VENEER - STACKED BOND SEALED
C/M CONCRETE GAP & WINDOW SILLS
COLOUR: MUTUAL MATERIALS : PENTER
 - ⑫ ENTRY BUMP-OUTS
COLOUR: CERTAINTED COLORMAX VANILLA WHITE / SNOW 600
 - ⑬ RESIDENTIAL DOOR
COLOUR: BENJAMIN MOORE- YUKON SKY CC-420
 - ⑭ STOREFRONT ALUMINUM FRAMED WINDOWS & DOORS
CLEAR ANODIZED ALUMINUM & FIXED TEMPERED GLAZING

©COPYRIGHT. ALL DESIGNS AND THE
WOODPIL LKENESSES THEREOF ARE
THE SOLE PROPERTY OF BARNETT
DEMPEK ARCHITECTS INC. AND MAY
NOT BE USED WHOLLY OR IN PART
WITHOUT LICENCE BEING PURCHASED.
COPYRIGHT INFRINGEMENT INCLUDES
IDEAS GAINED AND CONVERSION
THEREOF INTO ANY MATERIAL FORM
CANADA COPYRIGHT ACT R.S.C. 1970.

ISSUE	DATE	BY	ISSUED FOR
#1	MAR. 20/14	L.F.B.	DEVELOPMENT PERMIT
#2	JULY 0/21	L.F.B.	REISSUE DEV. PERMIT
#3	AUG 16/22	L.F.B.	REISSUE DEV. PERMIT
#4	MAR. 22/23	L.F.B.	REISSUE DEV. PERMIT
#5	JUNE 2/23	L.F.B.	REISSUE DEV. PERMIT

REV	DATE	DRN	BY
1			
2			
3			
4			
5			

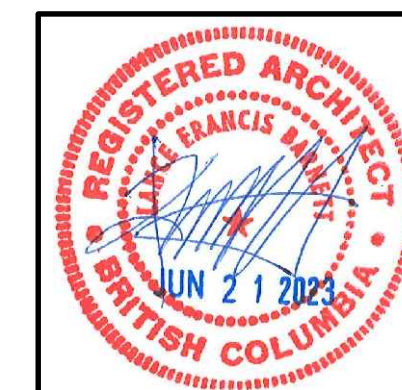

DESIGN :	CLIENT :
L.F.B.	PAUL TANG

DRAWN :	PROJECT :
	MULTI-FAMILY DEVELOPMENT

DATE :	PROJECT :
June 21 23	20212 86 AVENUE, LANGLEY, B.C.

SCALE :	SHEET CONTENTS :
3/32" = 1'-0"	BUILDING # 2

SCALE :	WEST & SOUTH ELEVATIONS
3/32" = 1'-0"	

barnett dembek
ARCHITECTS INC.



UNIT 135,
7536 130 STREET,
SURREY, B.C.
V3W 1H8

PHONE: (604) 597-7100
FAX: (604) 597-2099
EMAIL: mail@darkitex.com

CLIENT NO.	SHEET NO.
	AC-4.04

PROJECT NO.	REV. NO.
16034	

BUILDING #2

  [illegible]


PROJECT

A close-up photograph of a brick wall. The bricks are rectangular and have a light beige or off-white color with a rough, textured surface. They are arranged in a traditional running bond pattern, with white mortar joints visible between them. The lighting is even, highlighting the texture of the bricks.

Figure 1

A large glass door with a silver handle, reflecting the street scene outside. The reflection shows a building with a sign that says 'COMPLE' and a car. The door is set in a white frame.

© COPYRIGHT. ALL DESIGNS AND THE MODIFIED LIKENESSES THEREOF ARE THE SOLE PROPERTY OF BARNETT DEMBEK ARCHITECTS INC. AND MAY NOT BE USED WHOLLY OR IN PART WITHOUT LICENCE BEING PURCHASED. COPYRIGHT INFRINGEMENT INCLUDES DEAS GAINED AND CONVERSION THEREOF INTO ANY MATERIAL FORM CANADA COPYRIGHT ACT R.S.C. 1970.

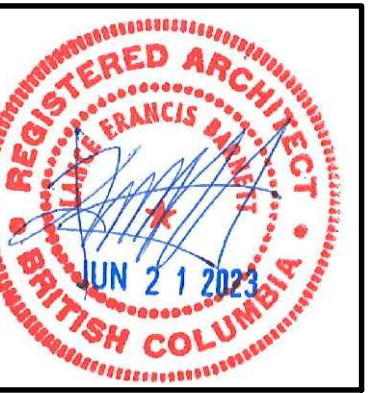[illegible]

PAUL TANG	L.F.B.
DRAWN :	
DATE :	JUNE 21 23
SHEET CONTENTS :	SCALE :
MATERIALS BOARD	3/32" = 1'-0"


barnett dembek
ARCHITECTS INC.

IT 135,
36 130 STREET,
REY, B.C.
W 1H8


PHONE: (604) 597-7100
FAX: (604) 597-2099
EMAIL: mail@darkitex.com

CLIENT NO.	SHEET NO. AC-4.05
PROJECT NO. 16034	REV. NO.


MATERIALS BOARD

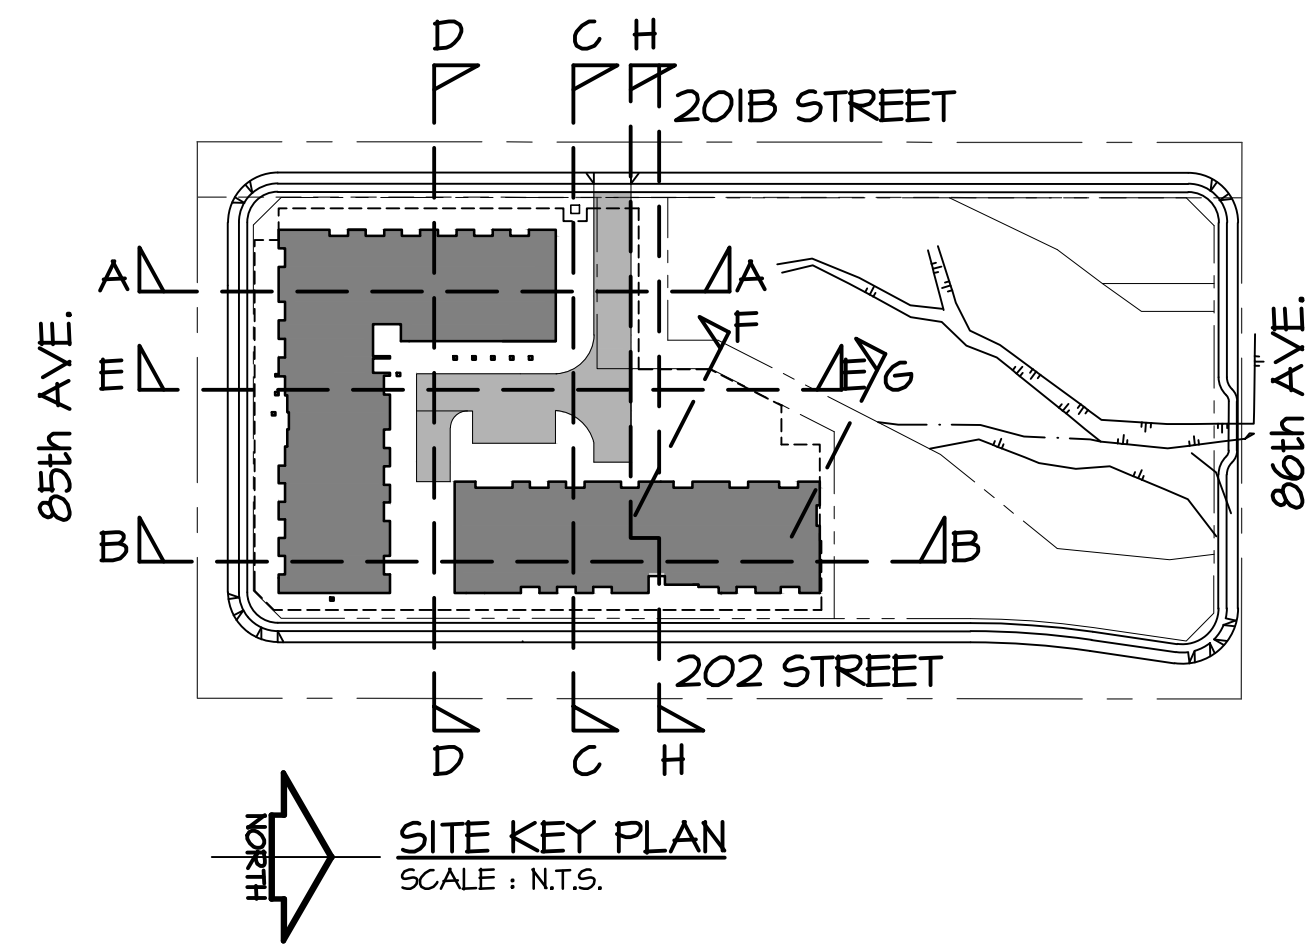


ISSUED FOR					ISSUED FOR				
BY					BY				
DATE					DATE				
ISSUE					ISSUE				
#1					#2				
#3					#4				
#5					#6				
#229					#230				

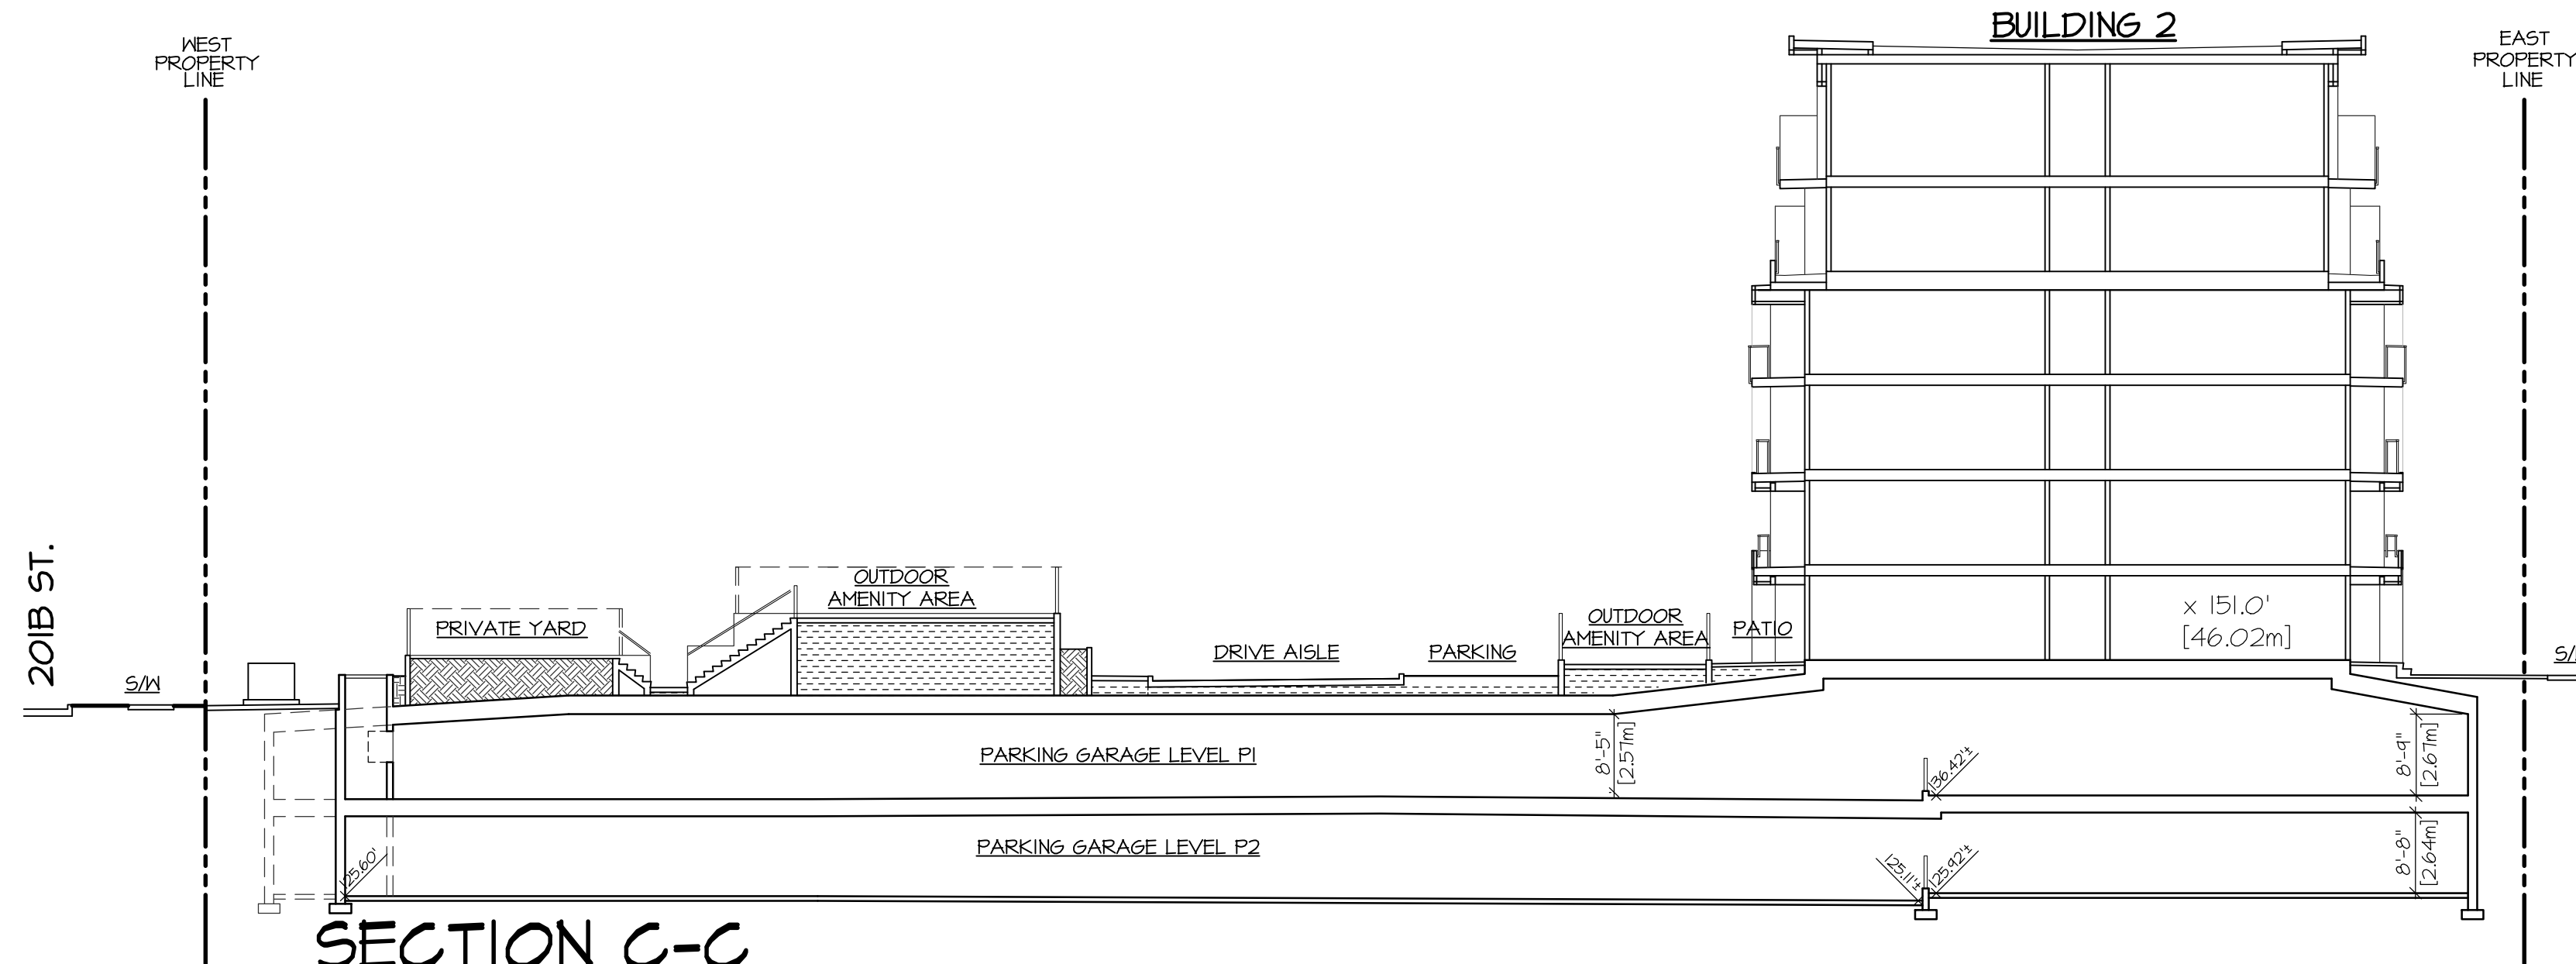



SECTION C-C
SCALE : 1/16"=1'-0"

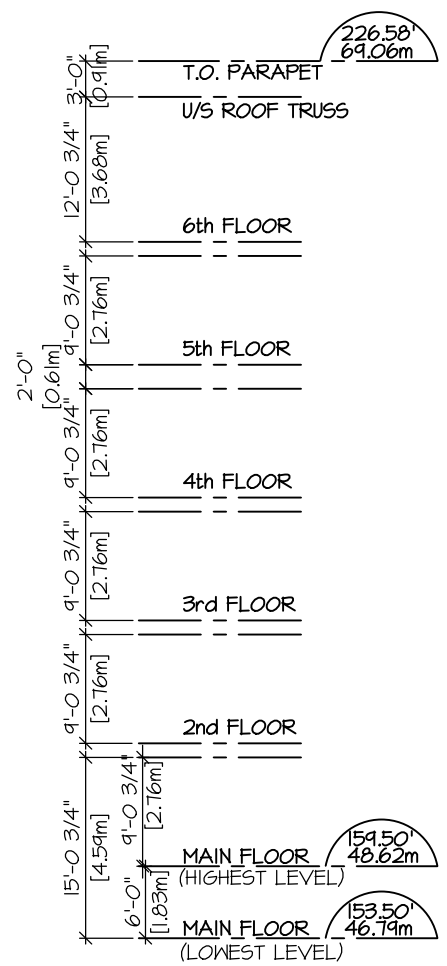


SECTION D-D
SCALE : 1/16"=1'-0"

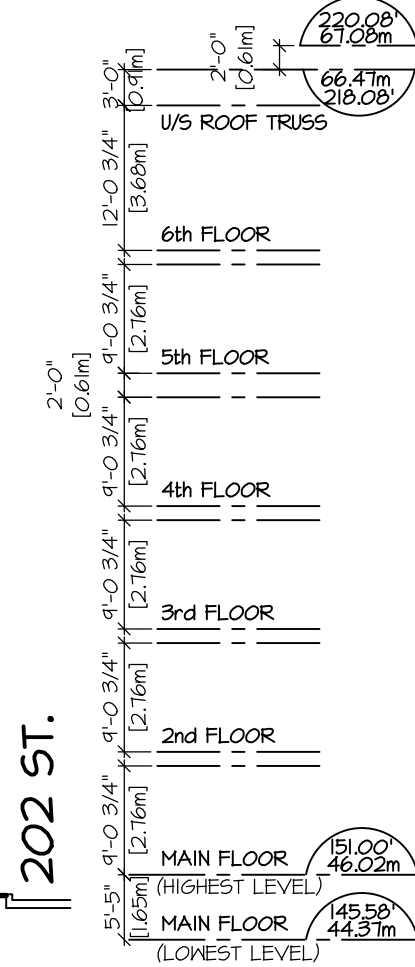

SECTION G-G
SCALE : 1/16"=1'-0"

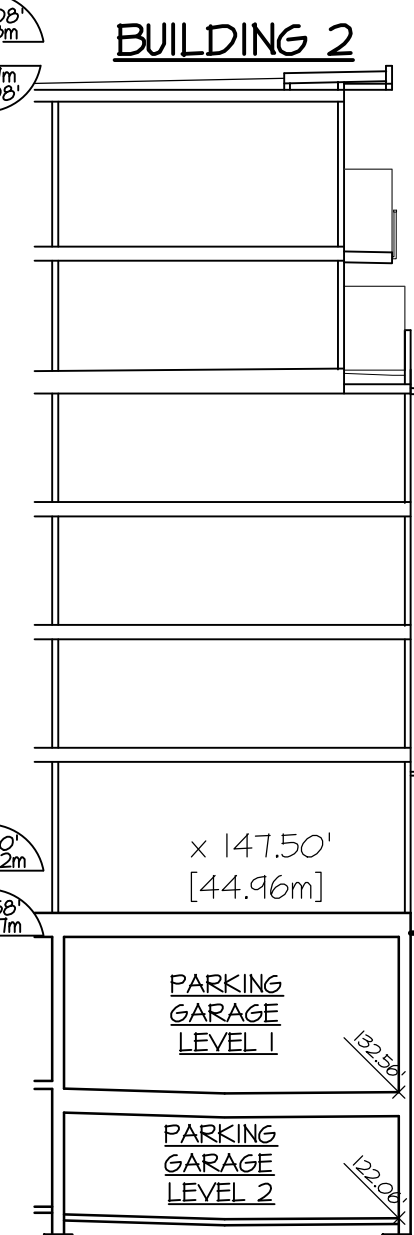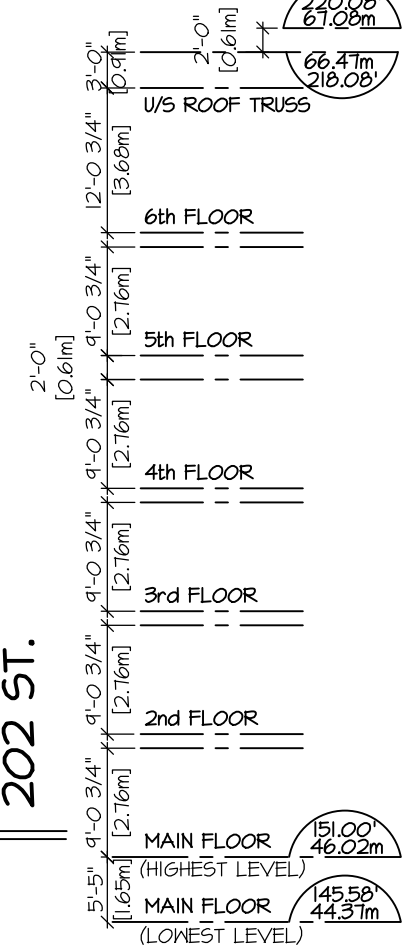

SECTION I-I
SCALE : 1/16"=1'-0"

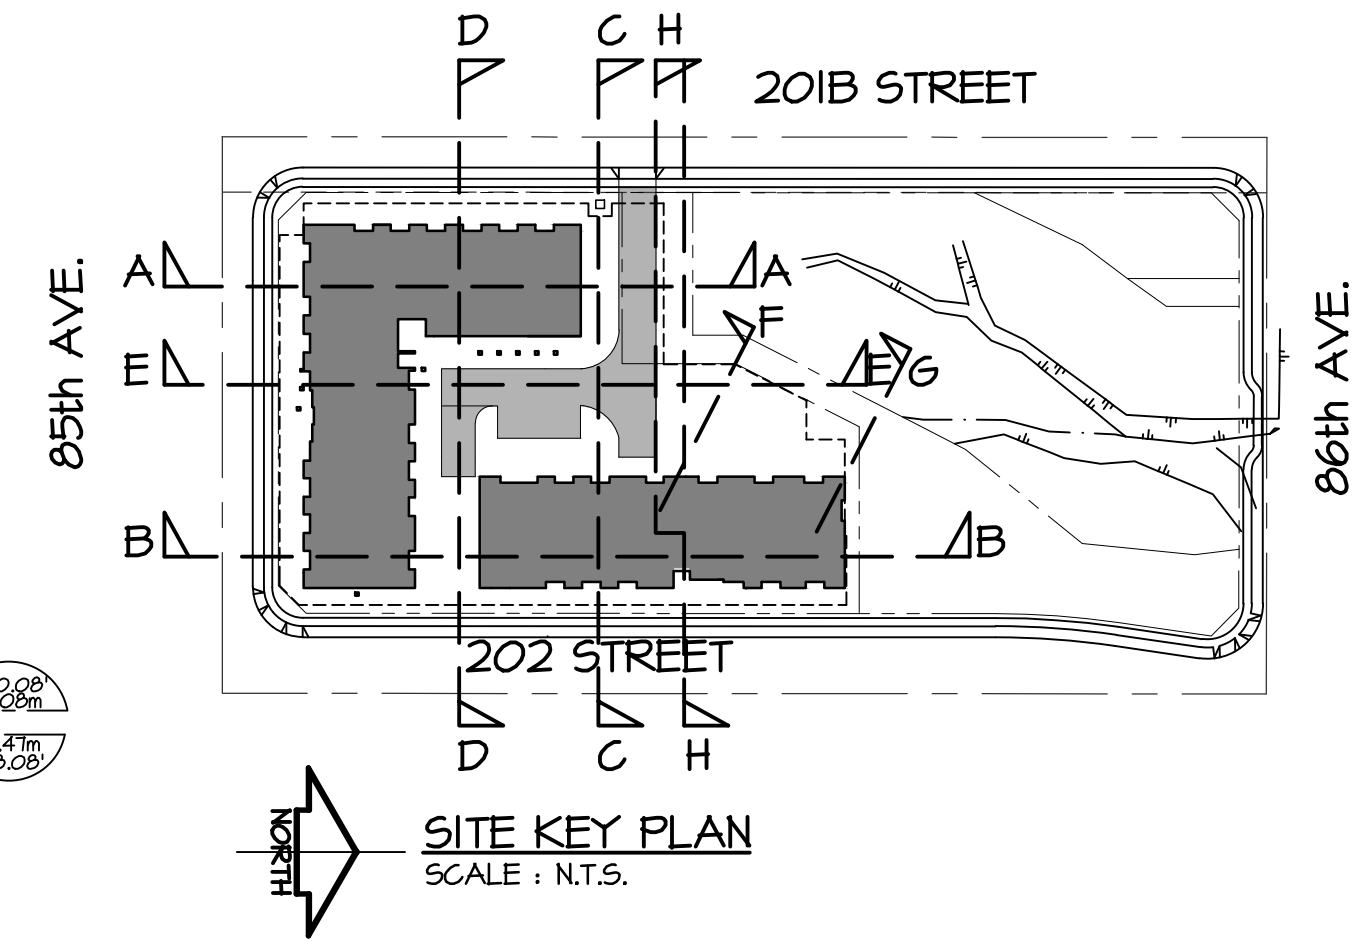

SITE KEY PLAN
SCALE : N.T.S.

©COPYRIGHT, ALL DESIGNS AND THE
WOOFED LINES, THEREOF ARE
THE SOLE PROPERTY OF BARNETT
DEMBEK ARCHITECTS INC. AND MAY
NOT BE USED WHOLLY OR IN PART
WITHOUT LICENCE BEING PURCHASED.
COPYRIGHT INFRINGEMENT INCLUDES
IDEAS, GAINED AND CONVERSION
THEREOF INTO ANY MATERIAL FORM
CANADA COPYRIGHT ACT R.S.C. 1970.

ISSUE	DATE	BY	ISSUED FOR
#1	MAR. 2014	L.F.B.	DEVELOPMENT PERMIT
#2	JULY 8/21	L.F.B.	REISSUE DEV. PERMIT
#3	AUG 16/22	L.F.B.	REISSUE DEV. PERMIT
#4	MAR. 22/23	L.F.B.	REISSUE DEV. PERMIT
#5	JUNE 21/23	L.F.B.	REISSUE DEV. PERMIT




CLIENT :	PAUL TANG
DESIGN :	L.F.B.
DRAWN :	L.F.B.
DATE :	JUNE 21 23
SCALE :	1/16" = 1'-0"
PROJECT :	MULTI-FAMILY DEVELOPMENT 20212 86 AVENUE, LANGLEY, B.C.
SHEET CONTENTS :	SITE SECTIONS

barnett dembek
ARCHITECTS INC.


UNIT 135,
7536 130 STREET,
SURREY, B.C.
V3W 1H8

PHONE: (604) 597-7100
FAX: (604) 597-2099
EMAIL: mail@darkitex.com


CLIENT NO.	SHEET NO.
PROJECT NO.	REV. NO.
16034	AC-5.02

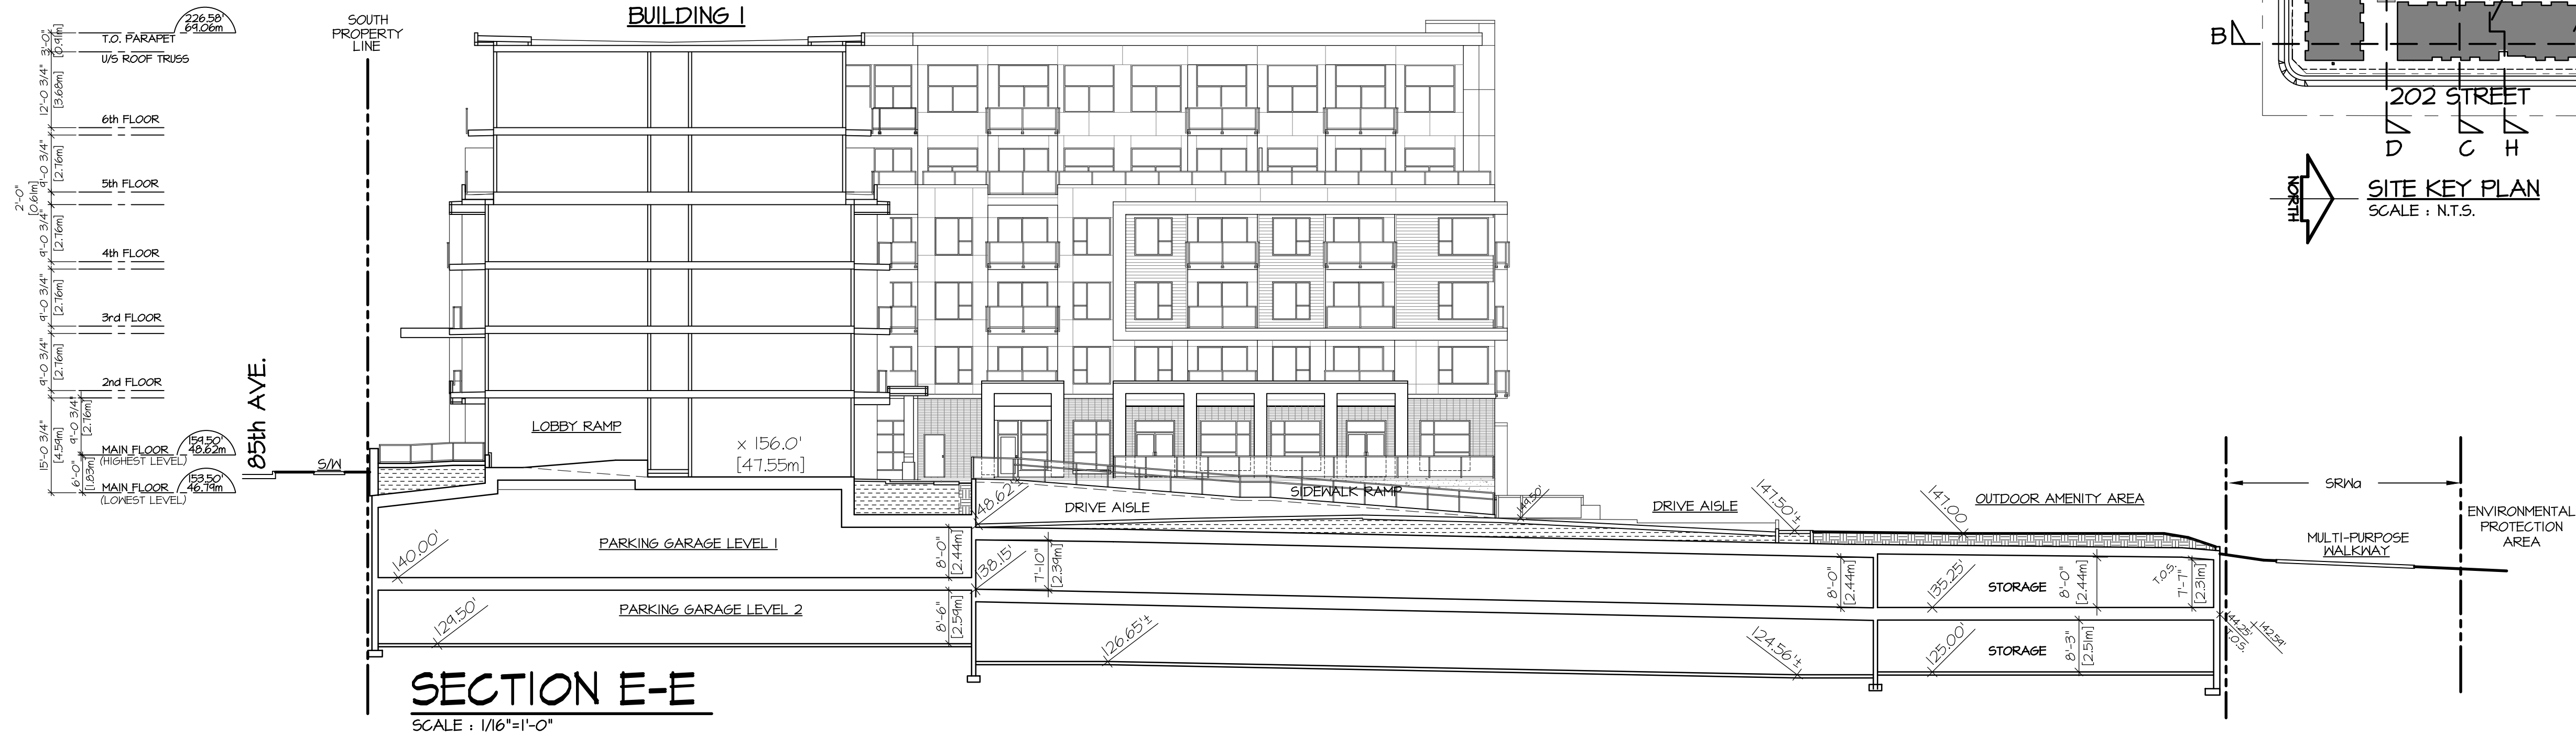


SECTION E-E
SCALE : 1/16"=1'-0"

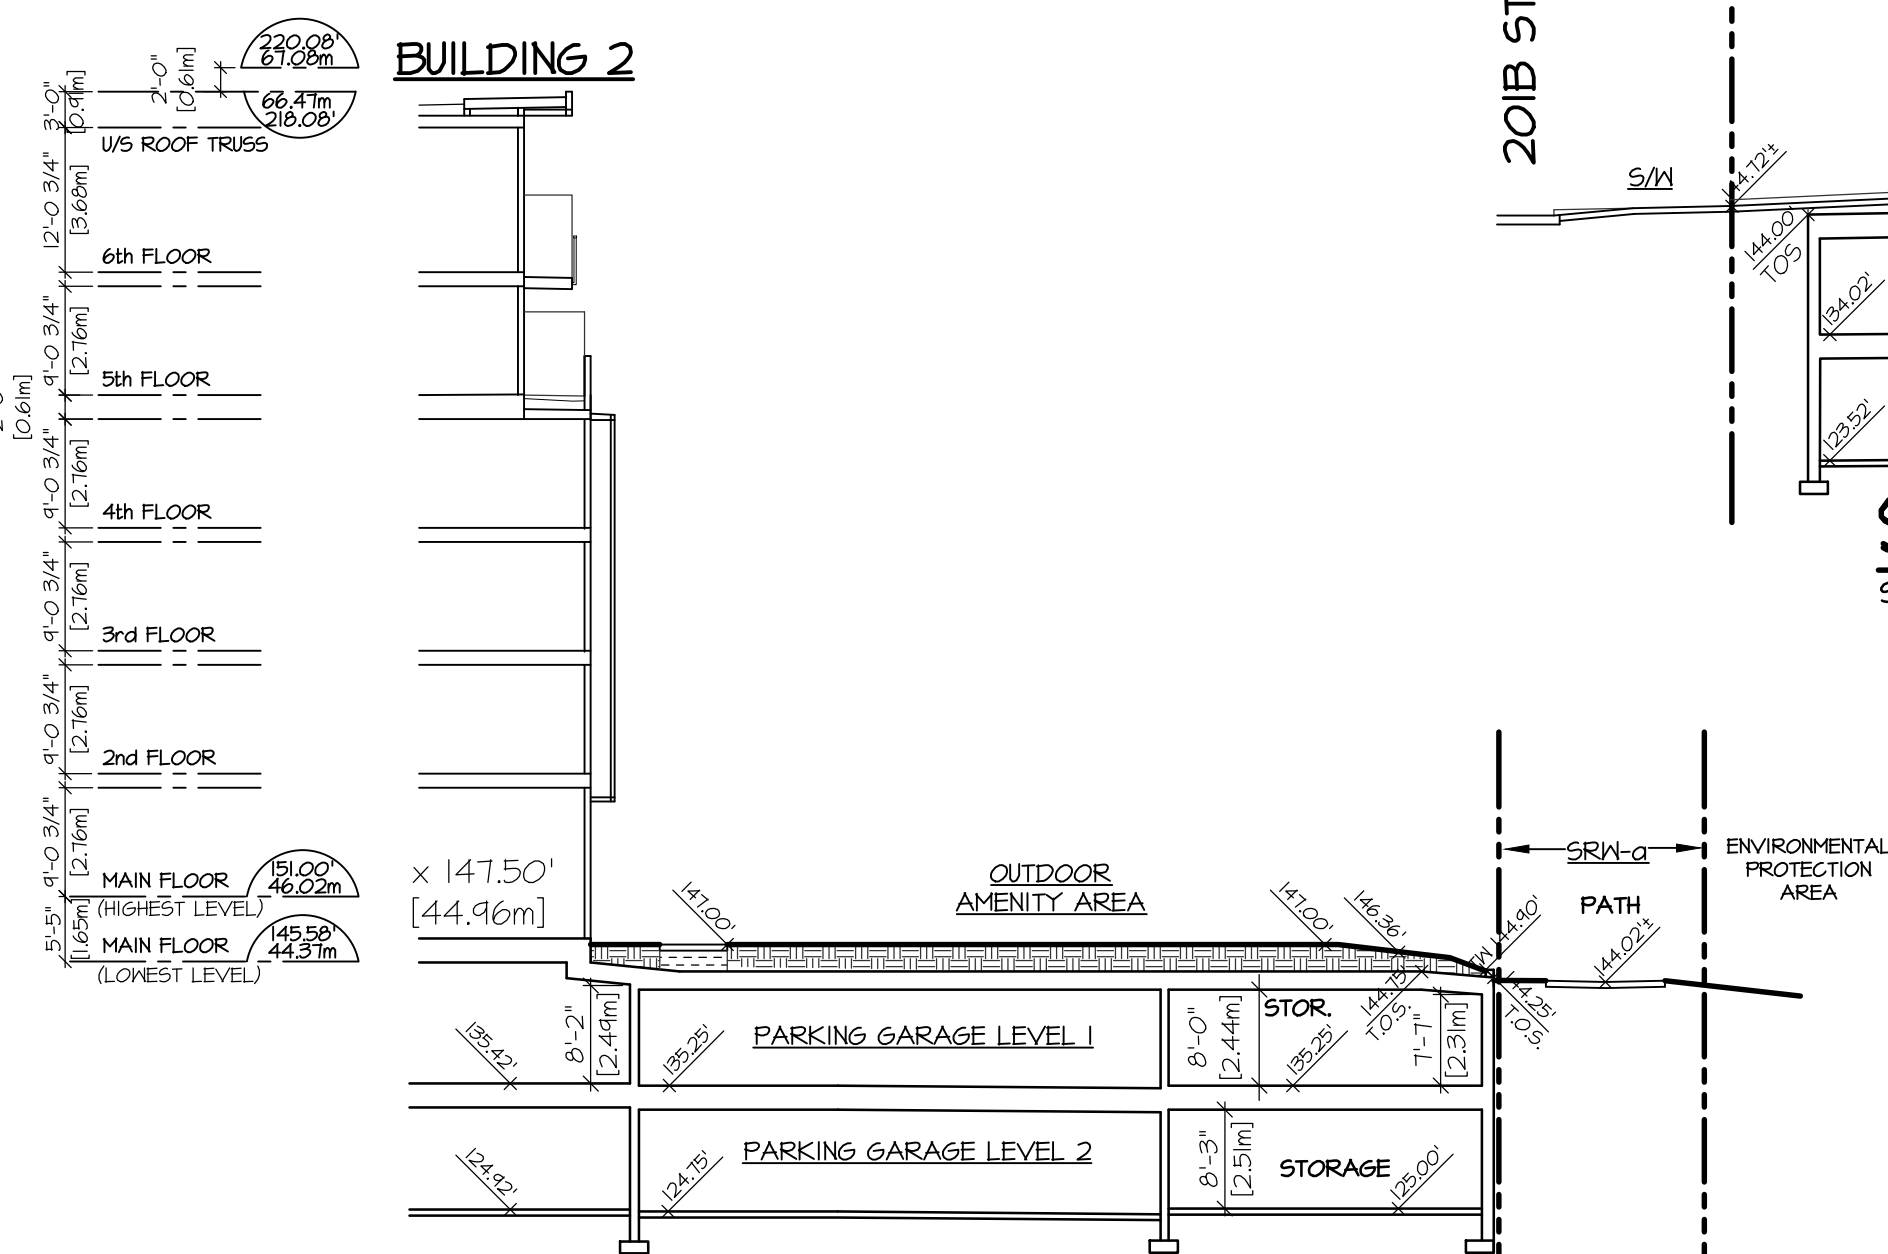

SECTION F-F
SCALE : 1/16"=1'-0"

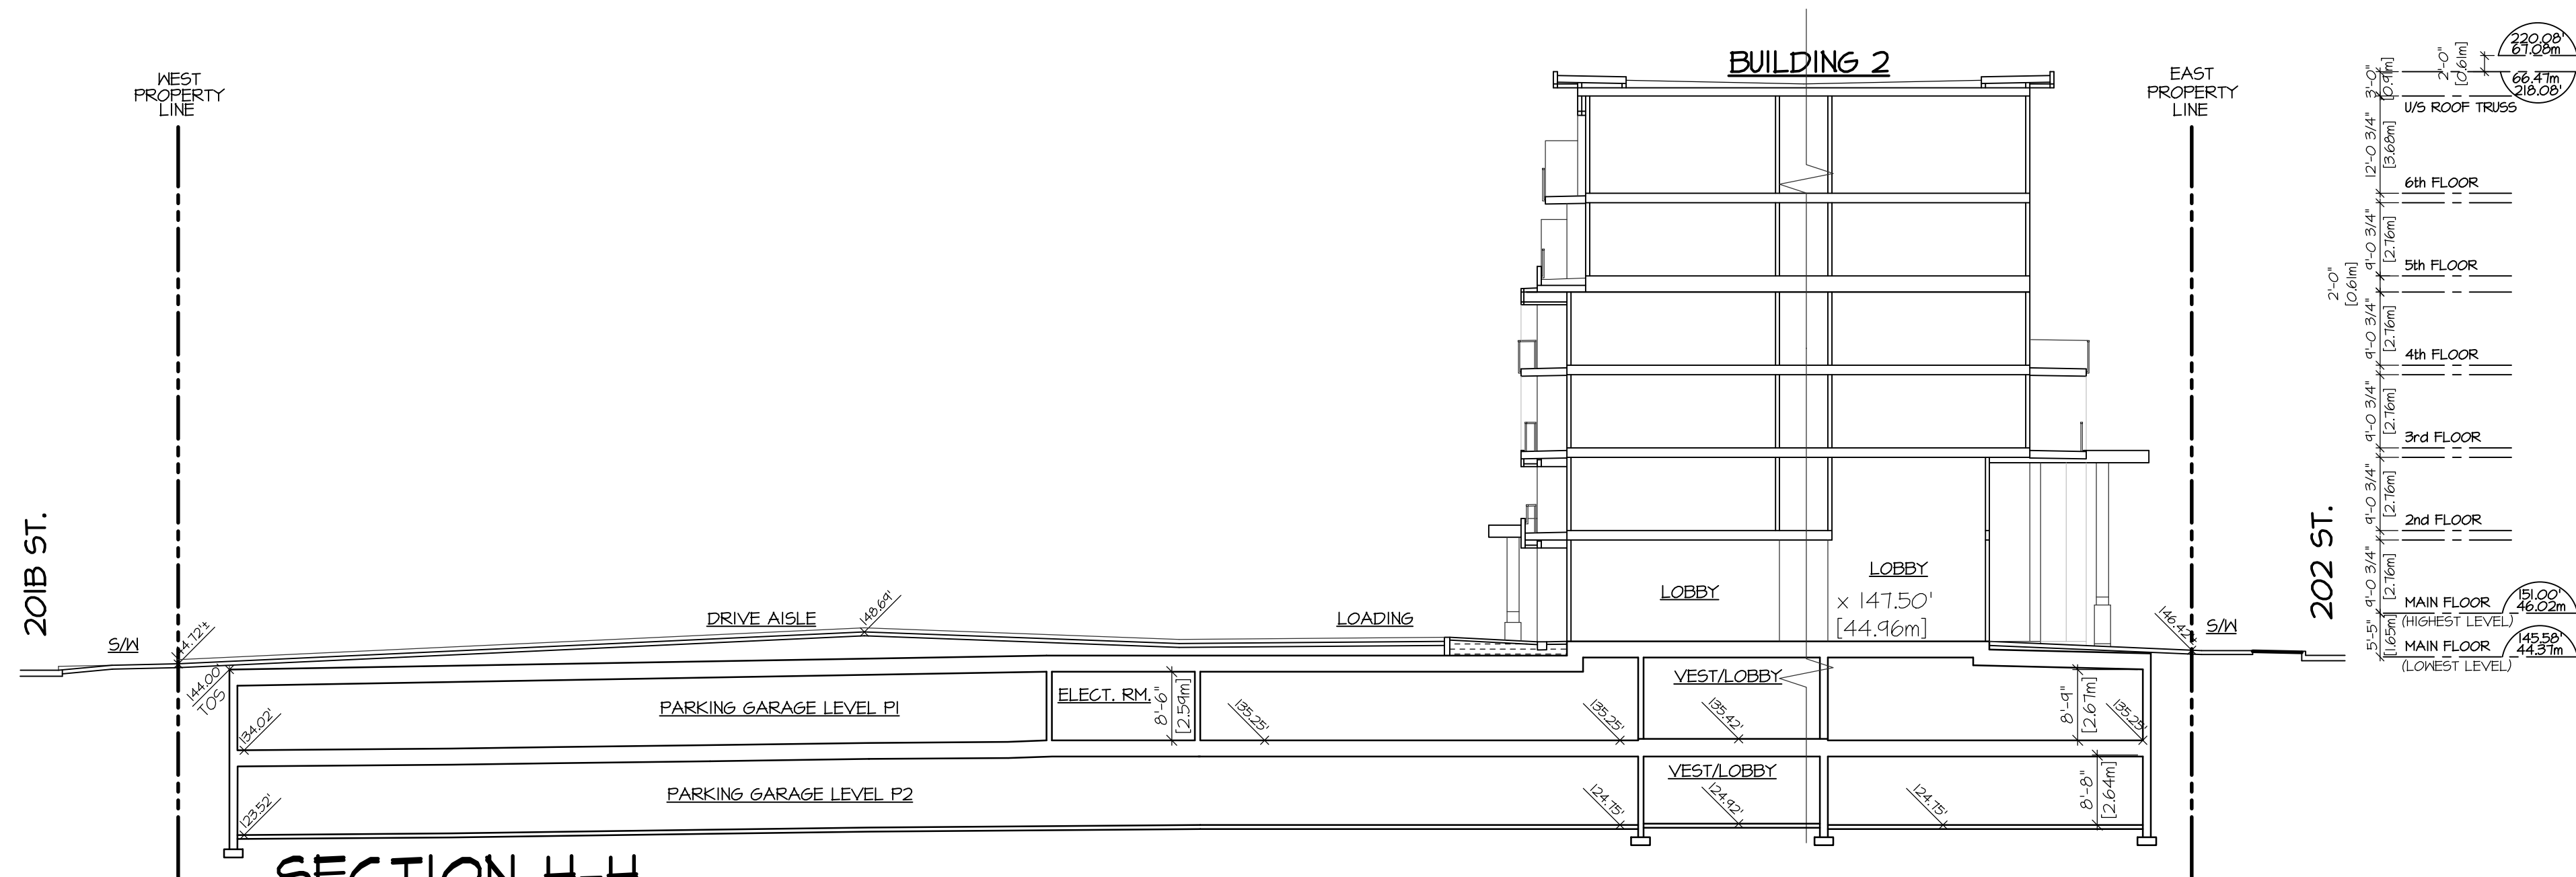


SECTION H-H
SCALE : 1/16"=1'-0"

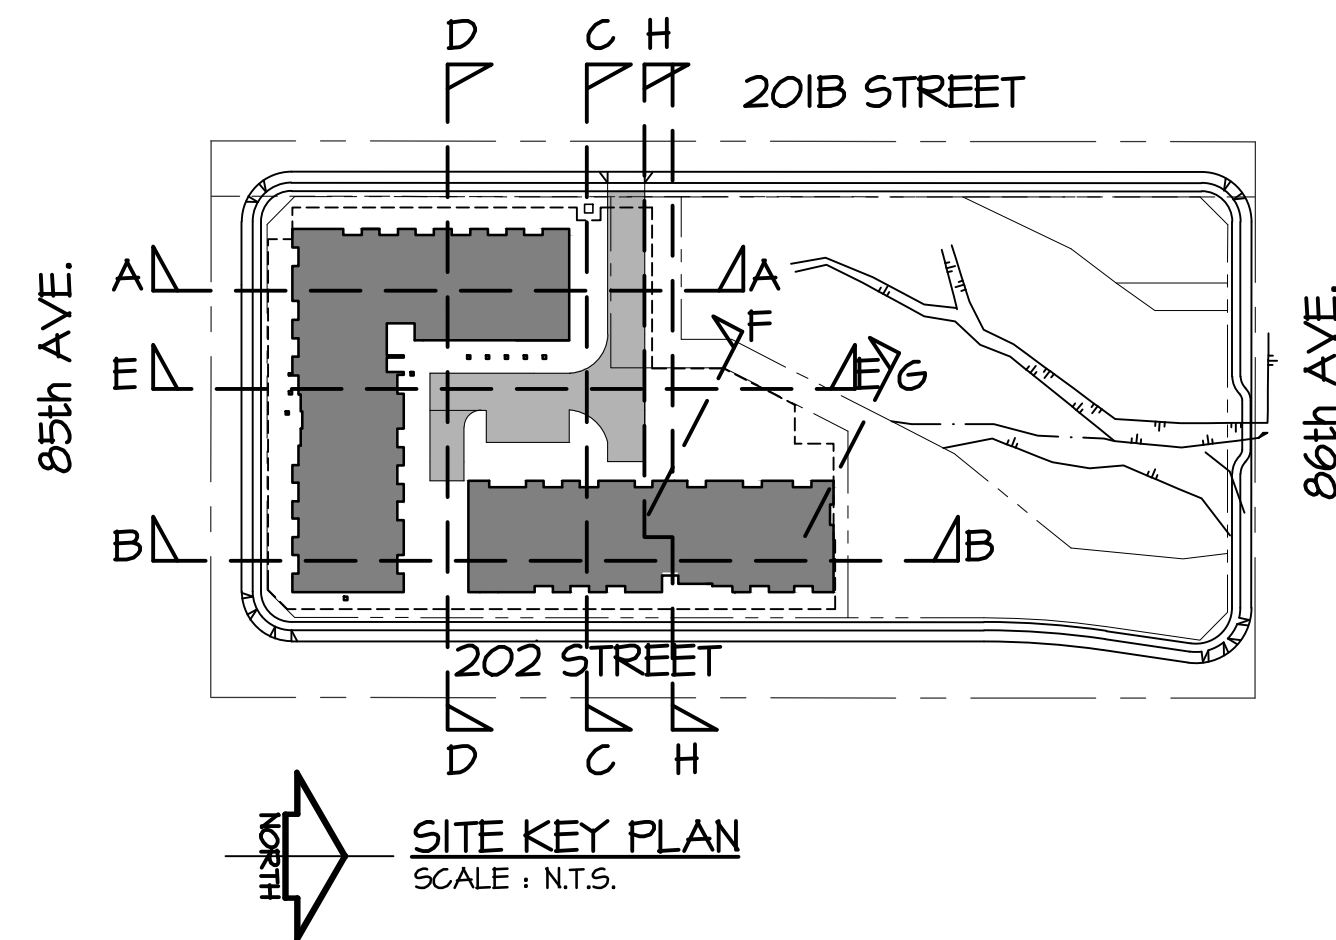

©COPYRIGHT. ALL DESIGNS AND THE
WOOFED LIKENESSES THEREOF ARE
THE SOLE PROPERTY OF BARNETT
DEMPEK ARCHITECTS INC. AND MAY
NOT BE USED WHOLLY OR IN PART
WITHOUT LICENCE BEING PURCHASED.
COPYRIGHT INFRINGEMENT INCLUDES
IDEAS GAINED AND CONVERSION
THEREOF INTO ANY MATERIAL FORM
CANADA COPYRIGHT ACT R.S.C. 1970.

REV	DATE	BY	ISSUE FOR
1	2023	L.F.B.	REISSUE DEV. PERMIT
2	2023	L.F.B.	REISSUE DEV. PERMIT
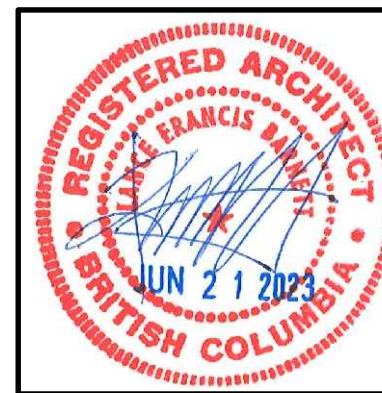

DESIGN :	CLIENT :
L.F.B.	PAUL TANG
DRAWN :	
L.F.B.	
DATE :	
June 21 23	
SCALE :	
1/16" = 1'-0"	
PROJECT :	
MULTI-FAMILY DEVELOPMENT	
20212 86 AVENUE, LANGLEY, B.C.	
SHEET CONTENTS :	
SITE SECTIONS	

barnett dembek
ARCHITECTS INC.

UNIT 135,
7536 130 STREET,
SURREY, B.C.
V3W 1H8

PHONE: (604) 597-7100
FAX: (604) 597-2099
EMAIL: mail@darkitex.com

CLIENT NO.	SHEET NO.
	AC-5.03
PROJECT NO.	REV. NO.
16034	