


Plot Date: 2024-11-14

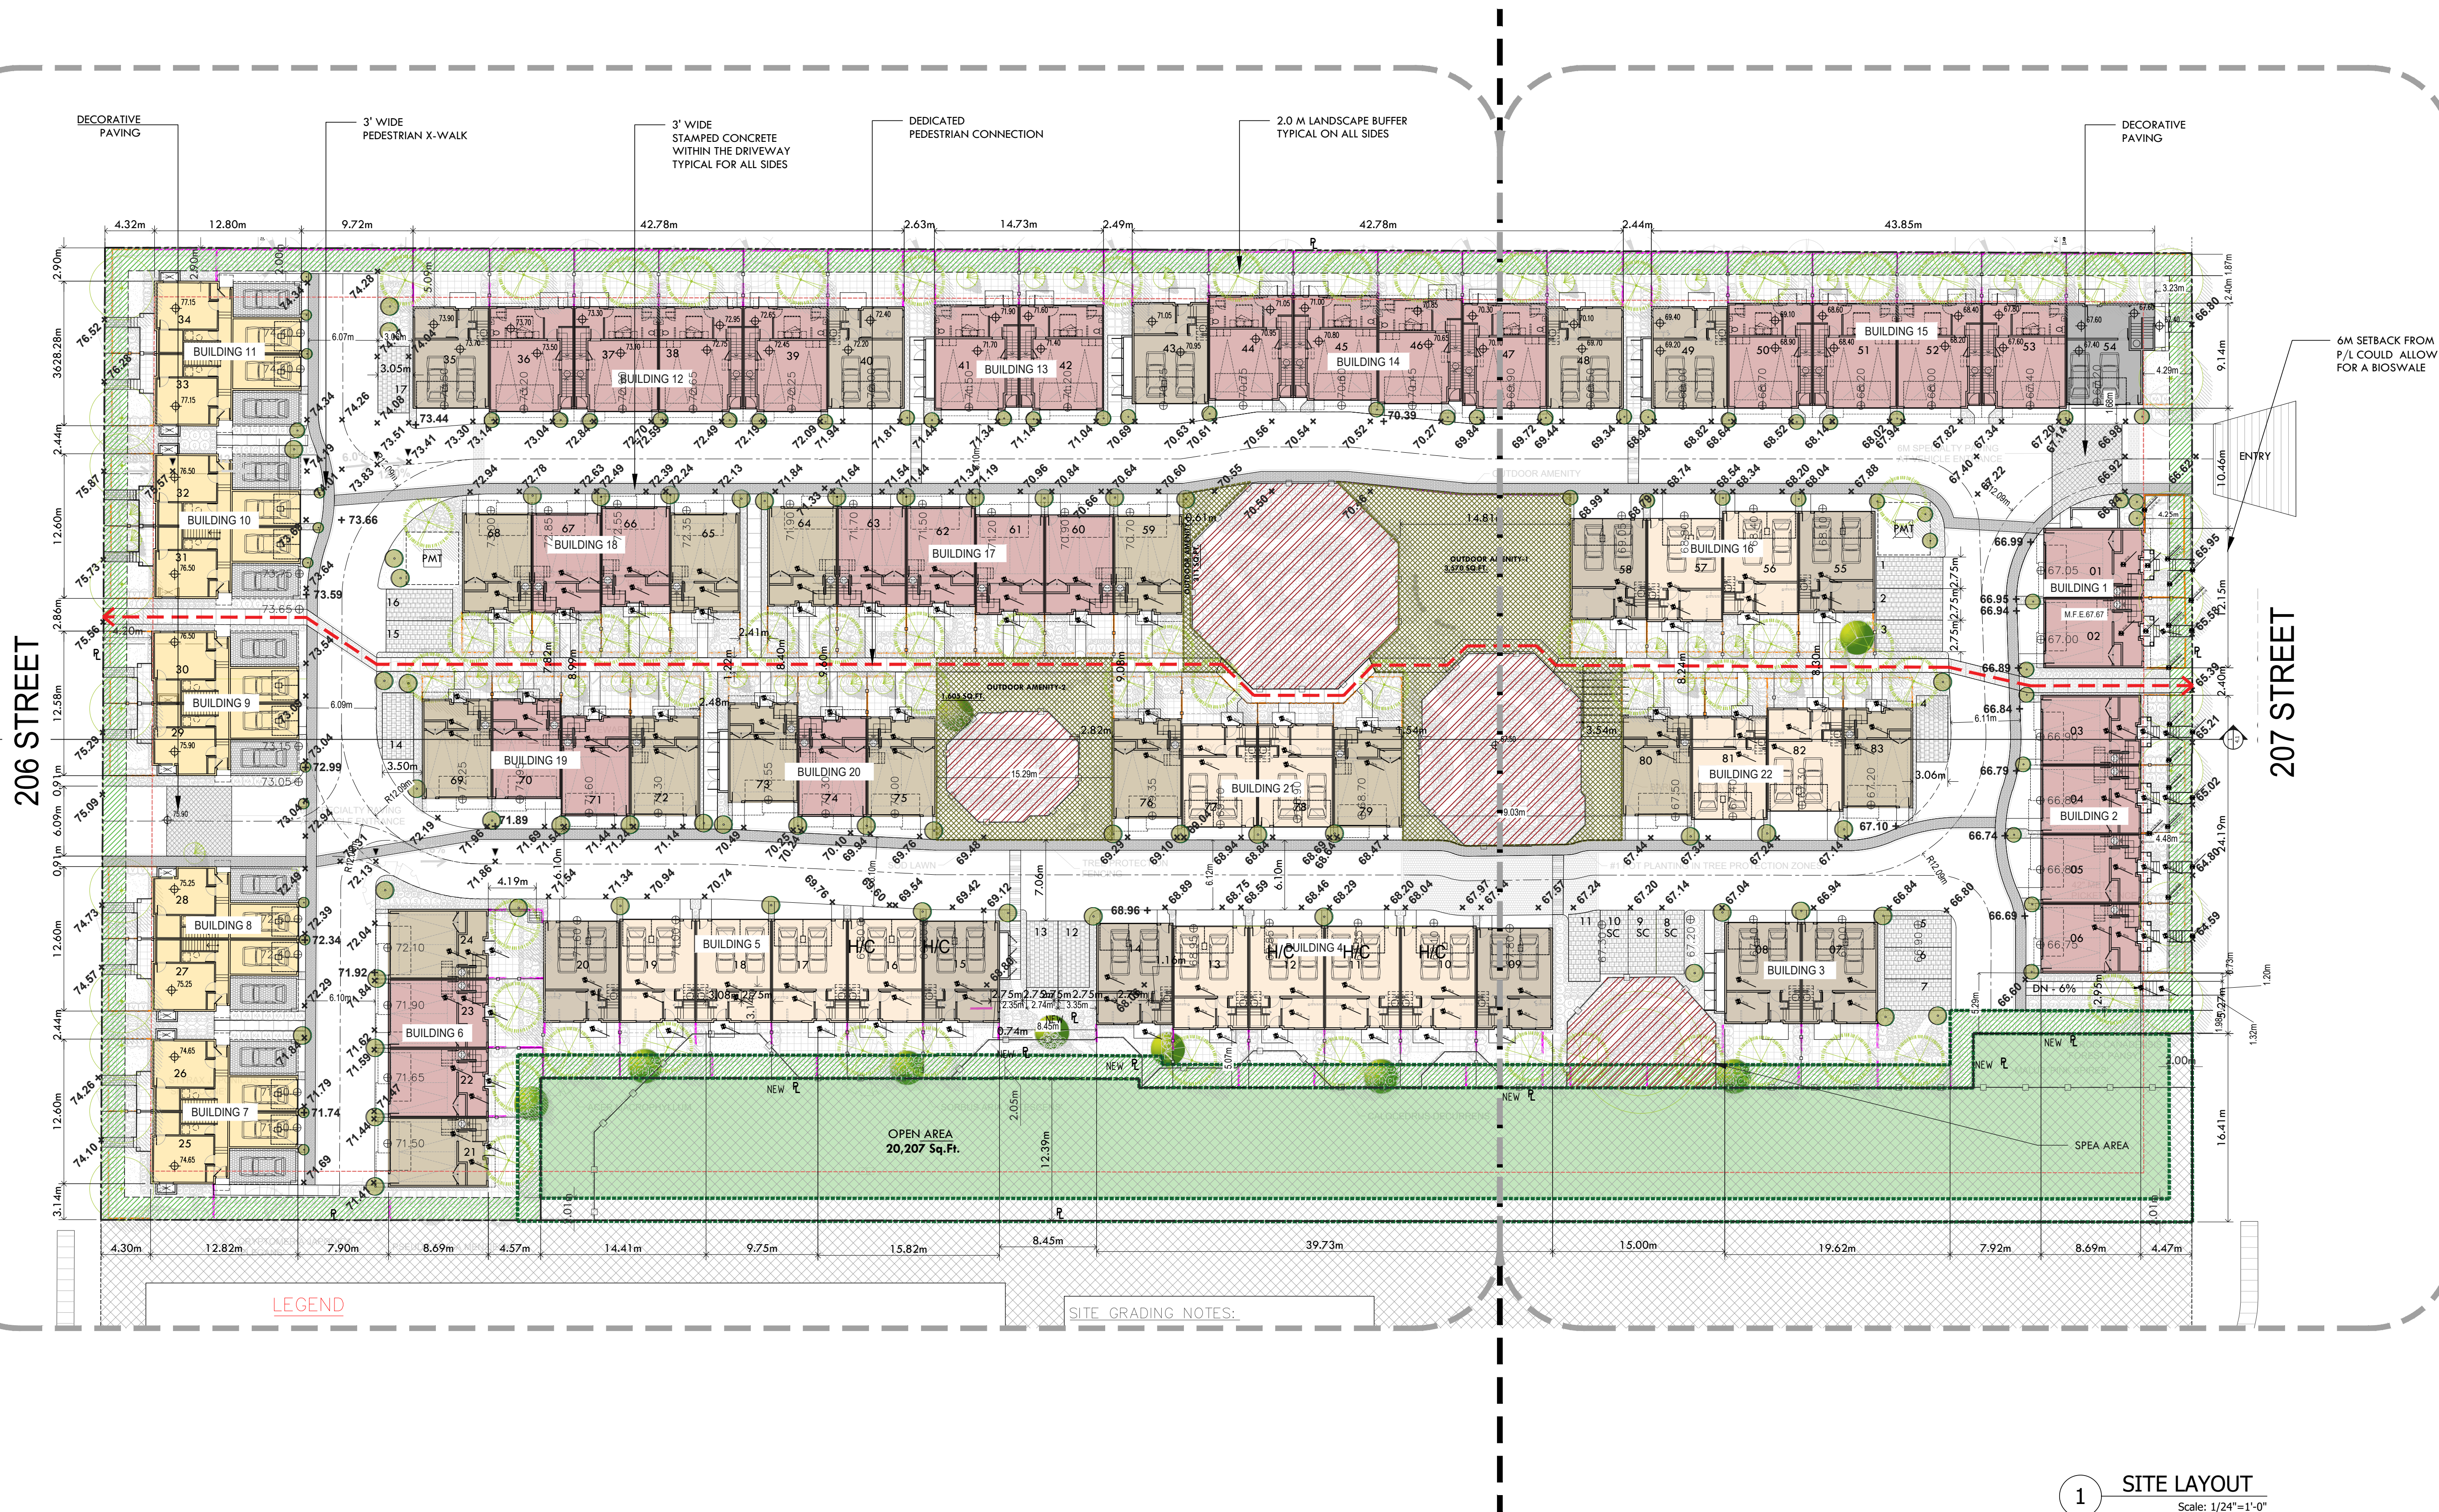

1 SITE LAYOUT
Scale: 1/24"=1'-0"

Project:
22-204
GURIDAL SANDHU
7100 - 7126 206 STREET &
7119-7143 207 STREET,
LANGLEY, BC
Drawing:
SITE PLAN

Project Status:

SUBMISSION	
Date	Description
(YYYY-MM-DD)	

REVISION	
No.	Description

All Drawings in this set to be read in conjunction with each other. Any errors or discrepancies to be reported to the Architect before commencing work. Contractors are responsible to ensure that all work is executed to the requirements of the appropriate Building Code Authority.
© Copyright Cre 8 Architecture Ltd. All rights reserved.



SUBJECT SITE:
7100-7126 206 STREET &
7119-7143 207 STREET, LANGLEY BC


1 CONTEXT LAYOUT PLAN
Scale: 1/24"=1'-0"



12994 59 Avenue
Surrey, BC V3X 0C4

Email: jaswinder@cre8architecture.ca
Tel: (778) 891-0167

Cre 8 Architecture Ltd.

 

Project:
22-204
GURIDAL SANDHU
7100 - 7126 206 STREET &
7119-7143 207 STREET,
LANGLEY, BC
Drawing:
CONTEXT PLAN

Project Status:

SUBMISSION	
Date	Description
(YYYY-MM-DD)	

REVISION		
No.	Date	Description

All Drawings in this set to be read in conjunction with each other. Any errors or discrepancies to be reported to the Architect before commencing work. Contractors are responsible to ensure that all work is executed to the requirements of the appropriate Building Code Authority.
© Copyright Cre 8 Architecture Ltd.. All rights reserved.

Scale:	DWG. NO:
	A-1.2

206TH STREET



1 ENLARGED SITE LAYOUT
Scale: 1/16"=1'-0"

CONTINUATION LINE
SEE A-1.4

Project:
22-204
GURIDAL SANDHU
7100 - 7126 206 STREET &
7119-7143 207 STREET,
LANGLEY, BC
Drawing:
CONTEXT PLAN

Project Status:

SUBMISSION	
Date	Description
(YYYY-MM-DD)	

REVISION		
No.	Date	Description

All Drawings in this set to be read in conjunction with each other. Any errors or discrepancies to be reported to the Architect before commencing work. Contractors are responsible to ensure that all work is executed to the requirements of the appropriate Building Code Authority.
© Copyright Cre 8 Architecture Ltd. All rights reserved.




1 ENLARGED SITE LAYOUT
Scale: 1/16"=1'-0"



12994 59 Avenue
Surrey, BC V3X 0C4

Tel: (778) 891-0167
Email: jaswinder@cre8architecture.ca

 

Project:
22-204
GURIDAL SANDHU
7100 - 7126 206 STREET &
7119-7143 207 STREET,
LANGLEY, BC
Drawing:
CONTEXT PLAN


Project Status:

SUBMISSION	
Date (YYYY-MM-DD)	Description

REVISION		
No.	Date	Description

All Drawings in this set to be read in conjunction with each other. Any errors or discrepancies to be reported to the Architect before commencing work. Contractors are responsible to ensure that all work is executed to the requirements of the appropriate Building Code Authority.
© Copyright Cre 8 Architecture Ltd.. All rights reserved.

Scale:	DWG. NO:
	A-1.4

 

Project:
22-204
GURIDAL SANDHU
7100 - 7126 206 STREET &
7119-7143 207 STREET,
LANGLEY, BC
Drawing:
STREETSCAPE

Project Status:

SUBMISSION	
Date (YYYY-MM-DD)	Description


REVISION		
No.	Date	Description

All Drawings in this set to be read in conjunction with each other. Any errors or discrepancies to be reported to the Architect before commencing work. Contractors are responsible to ensure that all work is executed to the requirements of the appropriate Building Code Authority.
© Copyright Cre 8 Architecture Ltd. All rights reserved.

Scale:	DWG. NO:
	A.3.1




1 ELEVATION FROM 207 STREET
Scale: 3/32" = 1'-0"

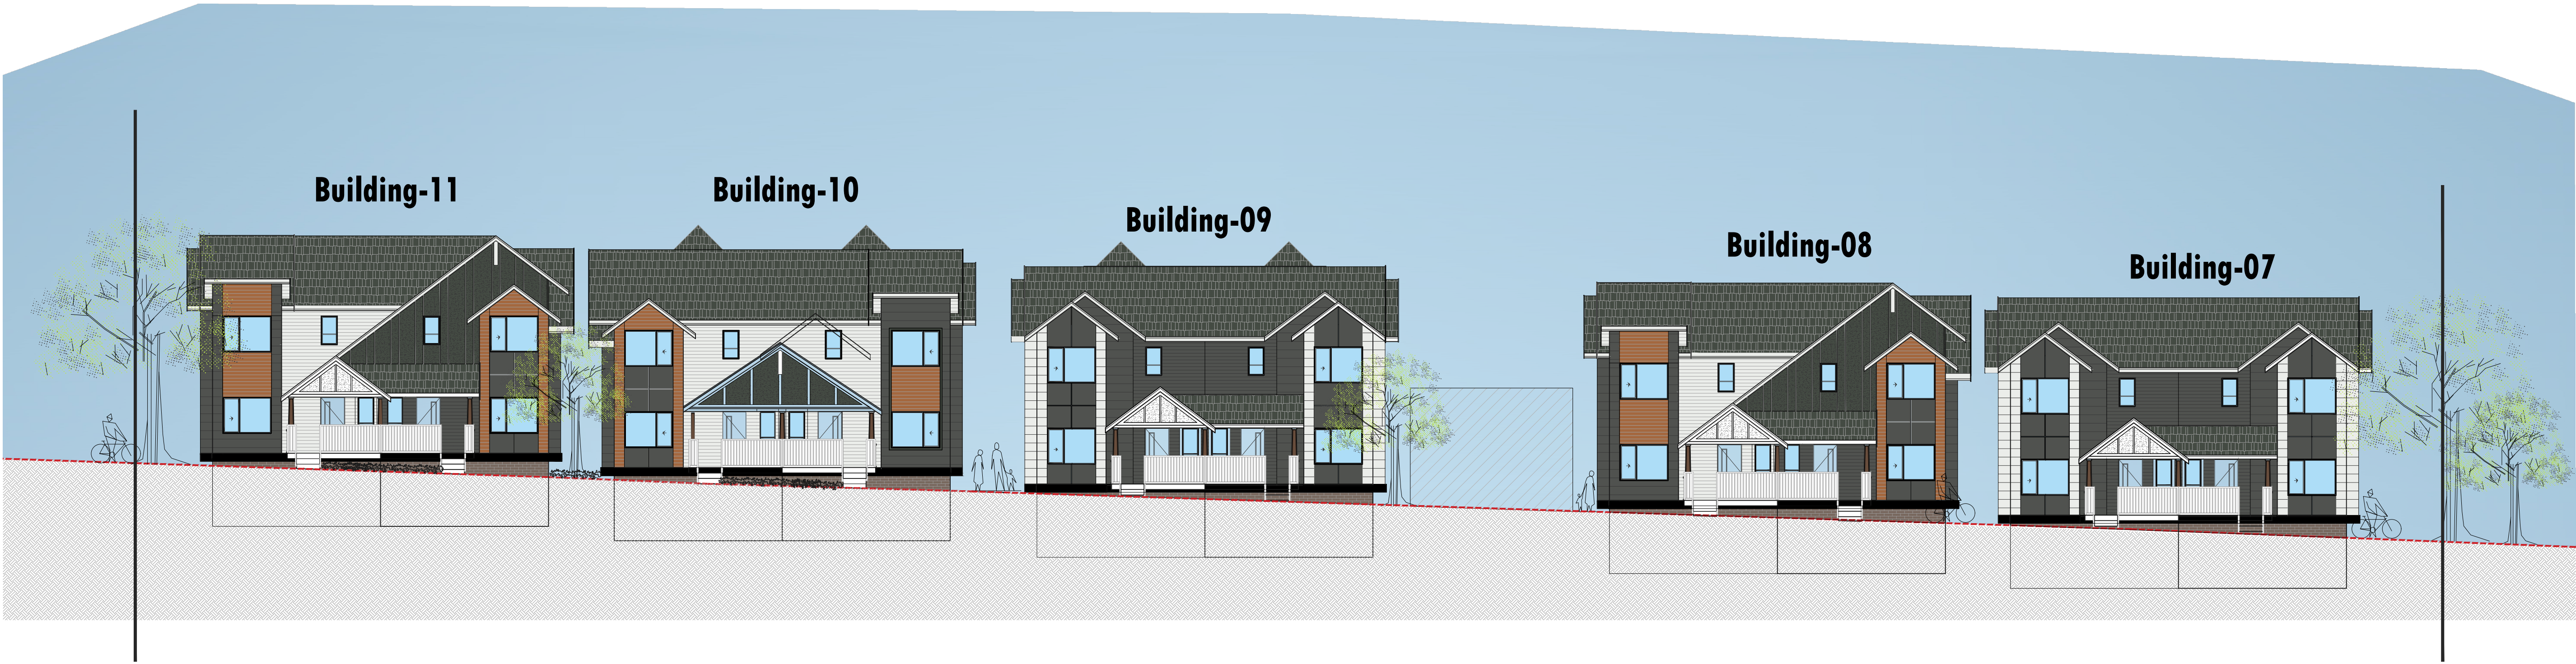

1 ELEVATION FROM 206 STREET
Scale: 3/32" = 1'-0"



1 EAST ELEVATION
Scale: 1/4" = 1'-0"

 


Project:
22-204
GURIDAL SANDHU
7100 - 7126 206 STREET &
7119-7143 207 STREET,
LANGLEY, BC
Drawing:

BUILDING 2
ELEVATION
Project Status:

SUBMISSION	
Date (YYYY-MM-DD)	Description

REVISION		
No.	Date	Description

All Drawings in this set to be read in conjunction with each other. Any errors or discrepancies to be reported to the Architect before commencing work. Contractors are responsible to ensure that all work is executed to the requirements of the appropriate Building Code Authority.
© Copyright Cre 8 Architecture Ltd. All rights reserved.

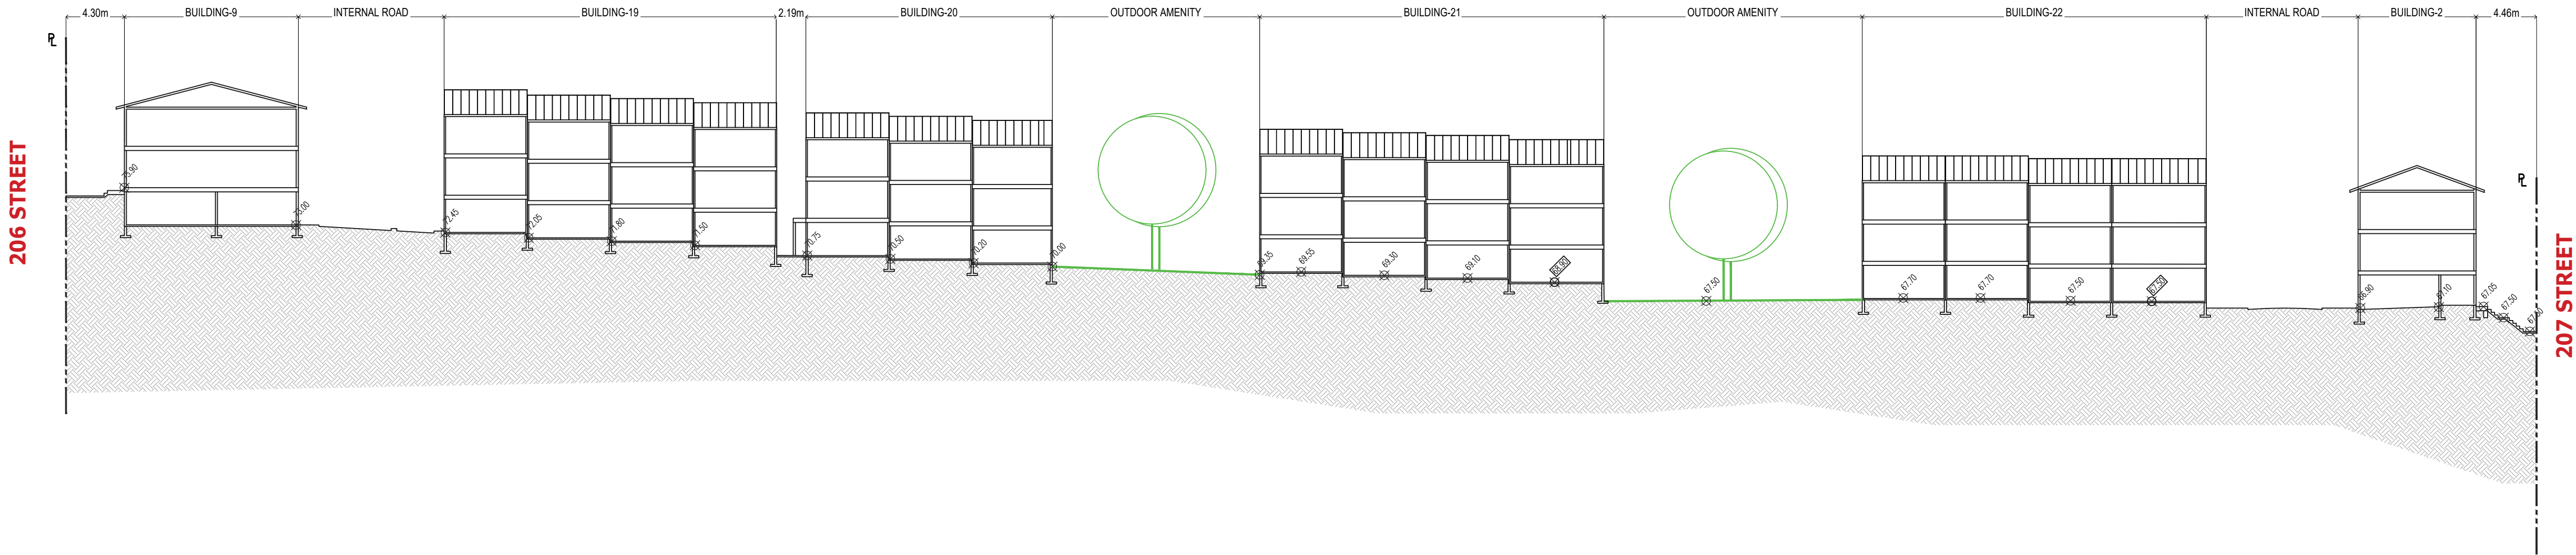


1 ENLARGED SITE LAYOUT
SECTION-1



12994 59 Avenue
Surrey, BC V3X 0C4

Tel: (778) 891-0167
Email: jaswinder@cre8architecture.ca

 

Project:
22-204
GURIDAL SANDHU
7100 - 7126 206 STREET &
7119-7143 207 STREET,
LANGLEY, BC
Drawing:
CONTEXT PLAN

Project Status:

SUBMISSION	
Date	Description
(YYYY-MM-DD)	

REVISION		
No.	Date	Description

All Drawings in this set to be read in conjunction with each other. Any errors or discrepancies to be reported to the Architect before commencing work. Contractors are responsible to ensure that all work is executed to the requirements of the appropriate Building Code Authority.
© Copyright Cre 8 Architecture Ltd.. All rights reserved.

Scale:	DWG. NO:
	A-4.1