

MULTI FAMILY DEVELOPMENT


7065 204 STREET, LANGLEY, BC



12994 59 Avenue
Surrey, BC V3X 0C4

Tel: (778) 891-0167
Email: jaswinder@cre8architecture.ca

Cre 8 Architecture Ltd.

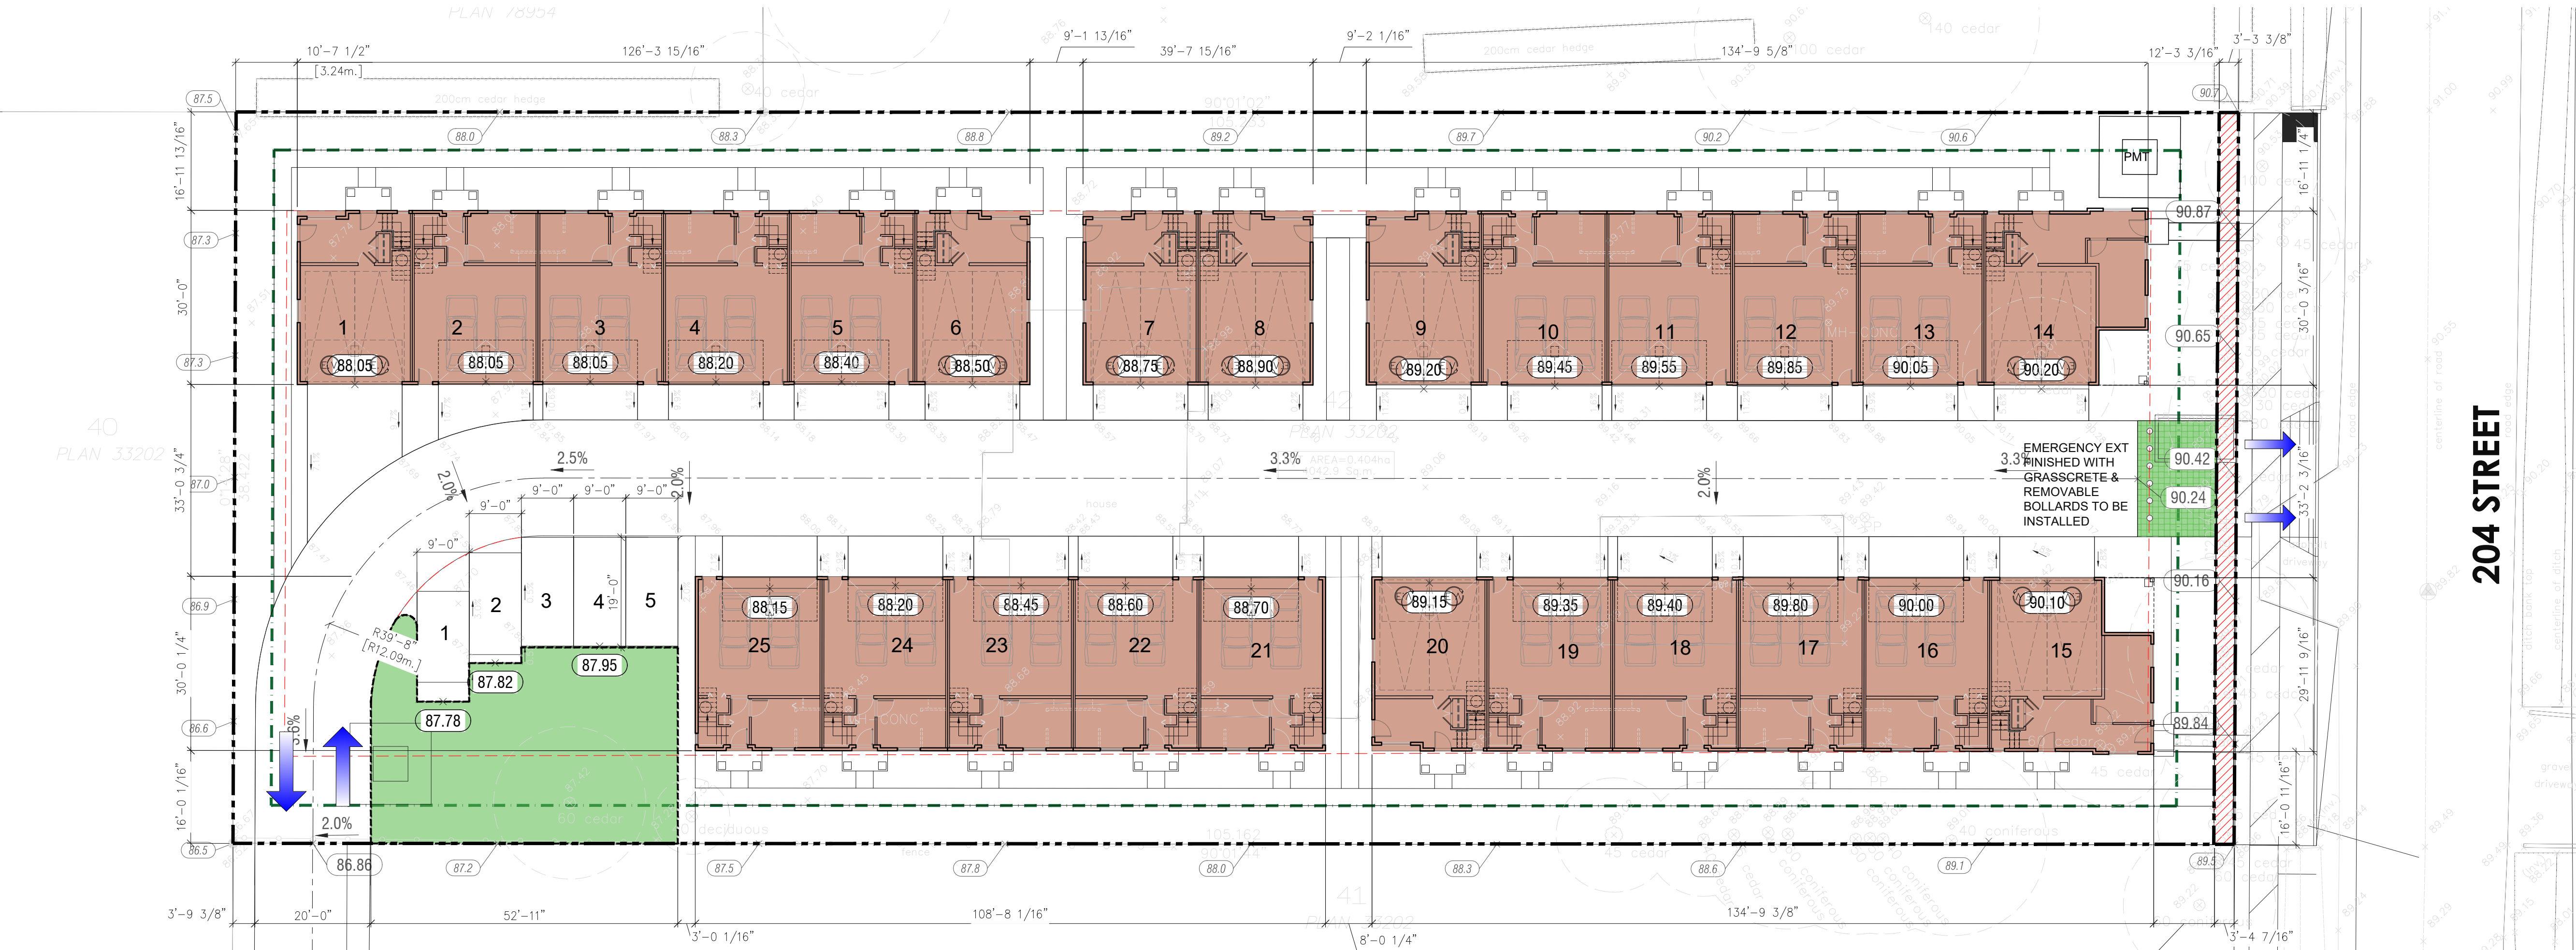

SITE RECONCILIATION

LEGAL DESCRIPTION:
LOT 42, SECTION 14, TOWNSHIP 8, NEW WEST DISTRICT, PLAN 33202

CIVIC ADDRESS:
7065 204 ST, Langley, BC

ZONING INFORMATION:

ZONE: EXISTING: SR-2
PROPOSED: CD

LOT AREA: GROSS TOTAL: 43,560 sq.ft. (1.00 ac)

DEDICATIONS: 204 STREET 420 sq.ft
NET AREA: 43,140 sq.ft

DENSITY: SETBACKS: EAST SIDE : (4.00 M)
GROSS: WEST SIDE : (3.66M)
PROPOSED = 25 UNITS SOUTH SIDE : (4.50M)
NORTH SIDE : (4.00M)

SITE COVERAGE: PROPOSED : 18,855 Sq.ft / 43,140 Sq.ft = 43.70 %

ADAPTABLE HOUSING:
REQUIRED : 25 TOWNHOUSES x 5% = 1.25 UNITS SAY 1 UNIT
PROVIDED: 1 TOWNHOUSES UNITS

PARKING: REQUIRED: RESIDENTIAL: 25 TOWNHOUSE UNITS x 2.2 STALLS / UNIT = 55 STALLS
(INCLUDES 0.2 x 25 UNITS = 5 VISITOR'S STALLS)
PROVIDED: RESIDENTS (GARAGE) = 50(TOWNHOUSE) STALLS
VISITORS = 05 STALLS
TOTAL PROVIDED = 55 STALLS

OUTDOOR AMENITY AREA:
TOWNHOUSE: REQUIRED: 25 UNITS x 6m² / UNIT = 150 m² (1,614.60 sq.ft)
PROVIDED: = 151 m² (1,625.40 sq.ft)

UNITS	GARAGE	MAIN FLOOR	SECOND FLOOR	THIRD FLOOR	TOTAL
A	453.12 Sq.Ft.	199.61 Sq.Ft.	613.70 Sq.Ft.	664.80 Sq.Ft.	1,931.23 Sq.Ft.
A'	449.57 Sq.Ft.	200.41 Sq.Ft.	611.00 Sq.Ft.	664.80 Sq.Ft.	1,925.78 Sq.Ft.
B	411.40 Sq.Ft.	560.50 Sq.Ft.	655.13 Sq.Ft.	604.00 Sq.Ft.	2,231.03 Sq.Ft.
B'	412.00 Sq.Ft.	362.71 Sq.Ft.	788.76 Sq.Ft.	822.00 Sq.Ft.	2,385.47 Sq.Ft.

Project:

23-226

MR. PAUL SANGHA

Project Name

7065 204 STREET
LANGLEY, BC

Drawing:

**SITE PLAN &
PROJECT DATA**

Project Status:

DP SUBMISSION

SUBMISSION

Date	Description
YYYY-MM-DD	Issue Description

REVISION

No.	Date	Description

All Drawings in this set to be read in conjunction with each other. Any errors or discrepancies to be reported to the Architect before commencing work. Contractors are responsible to ensure that all work is executed to the requirements of the appropriate Building Code Authority.
© Copyright Cre 8 Architecture Ltd. All rights reserved.

Scale:
1"=1'-0"

DWG. NO:

A.1.0