


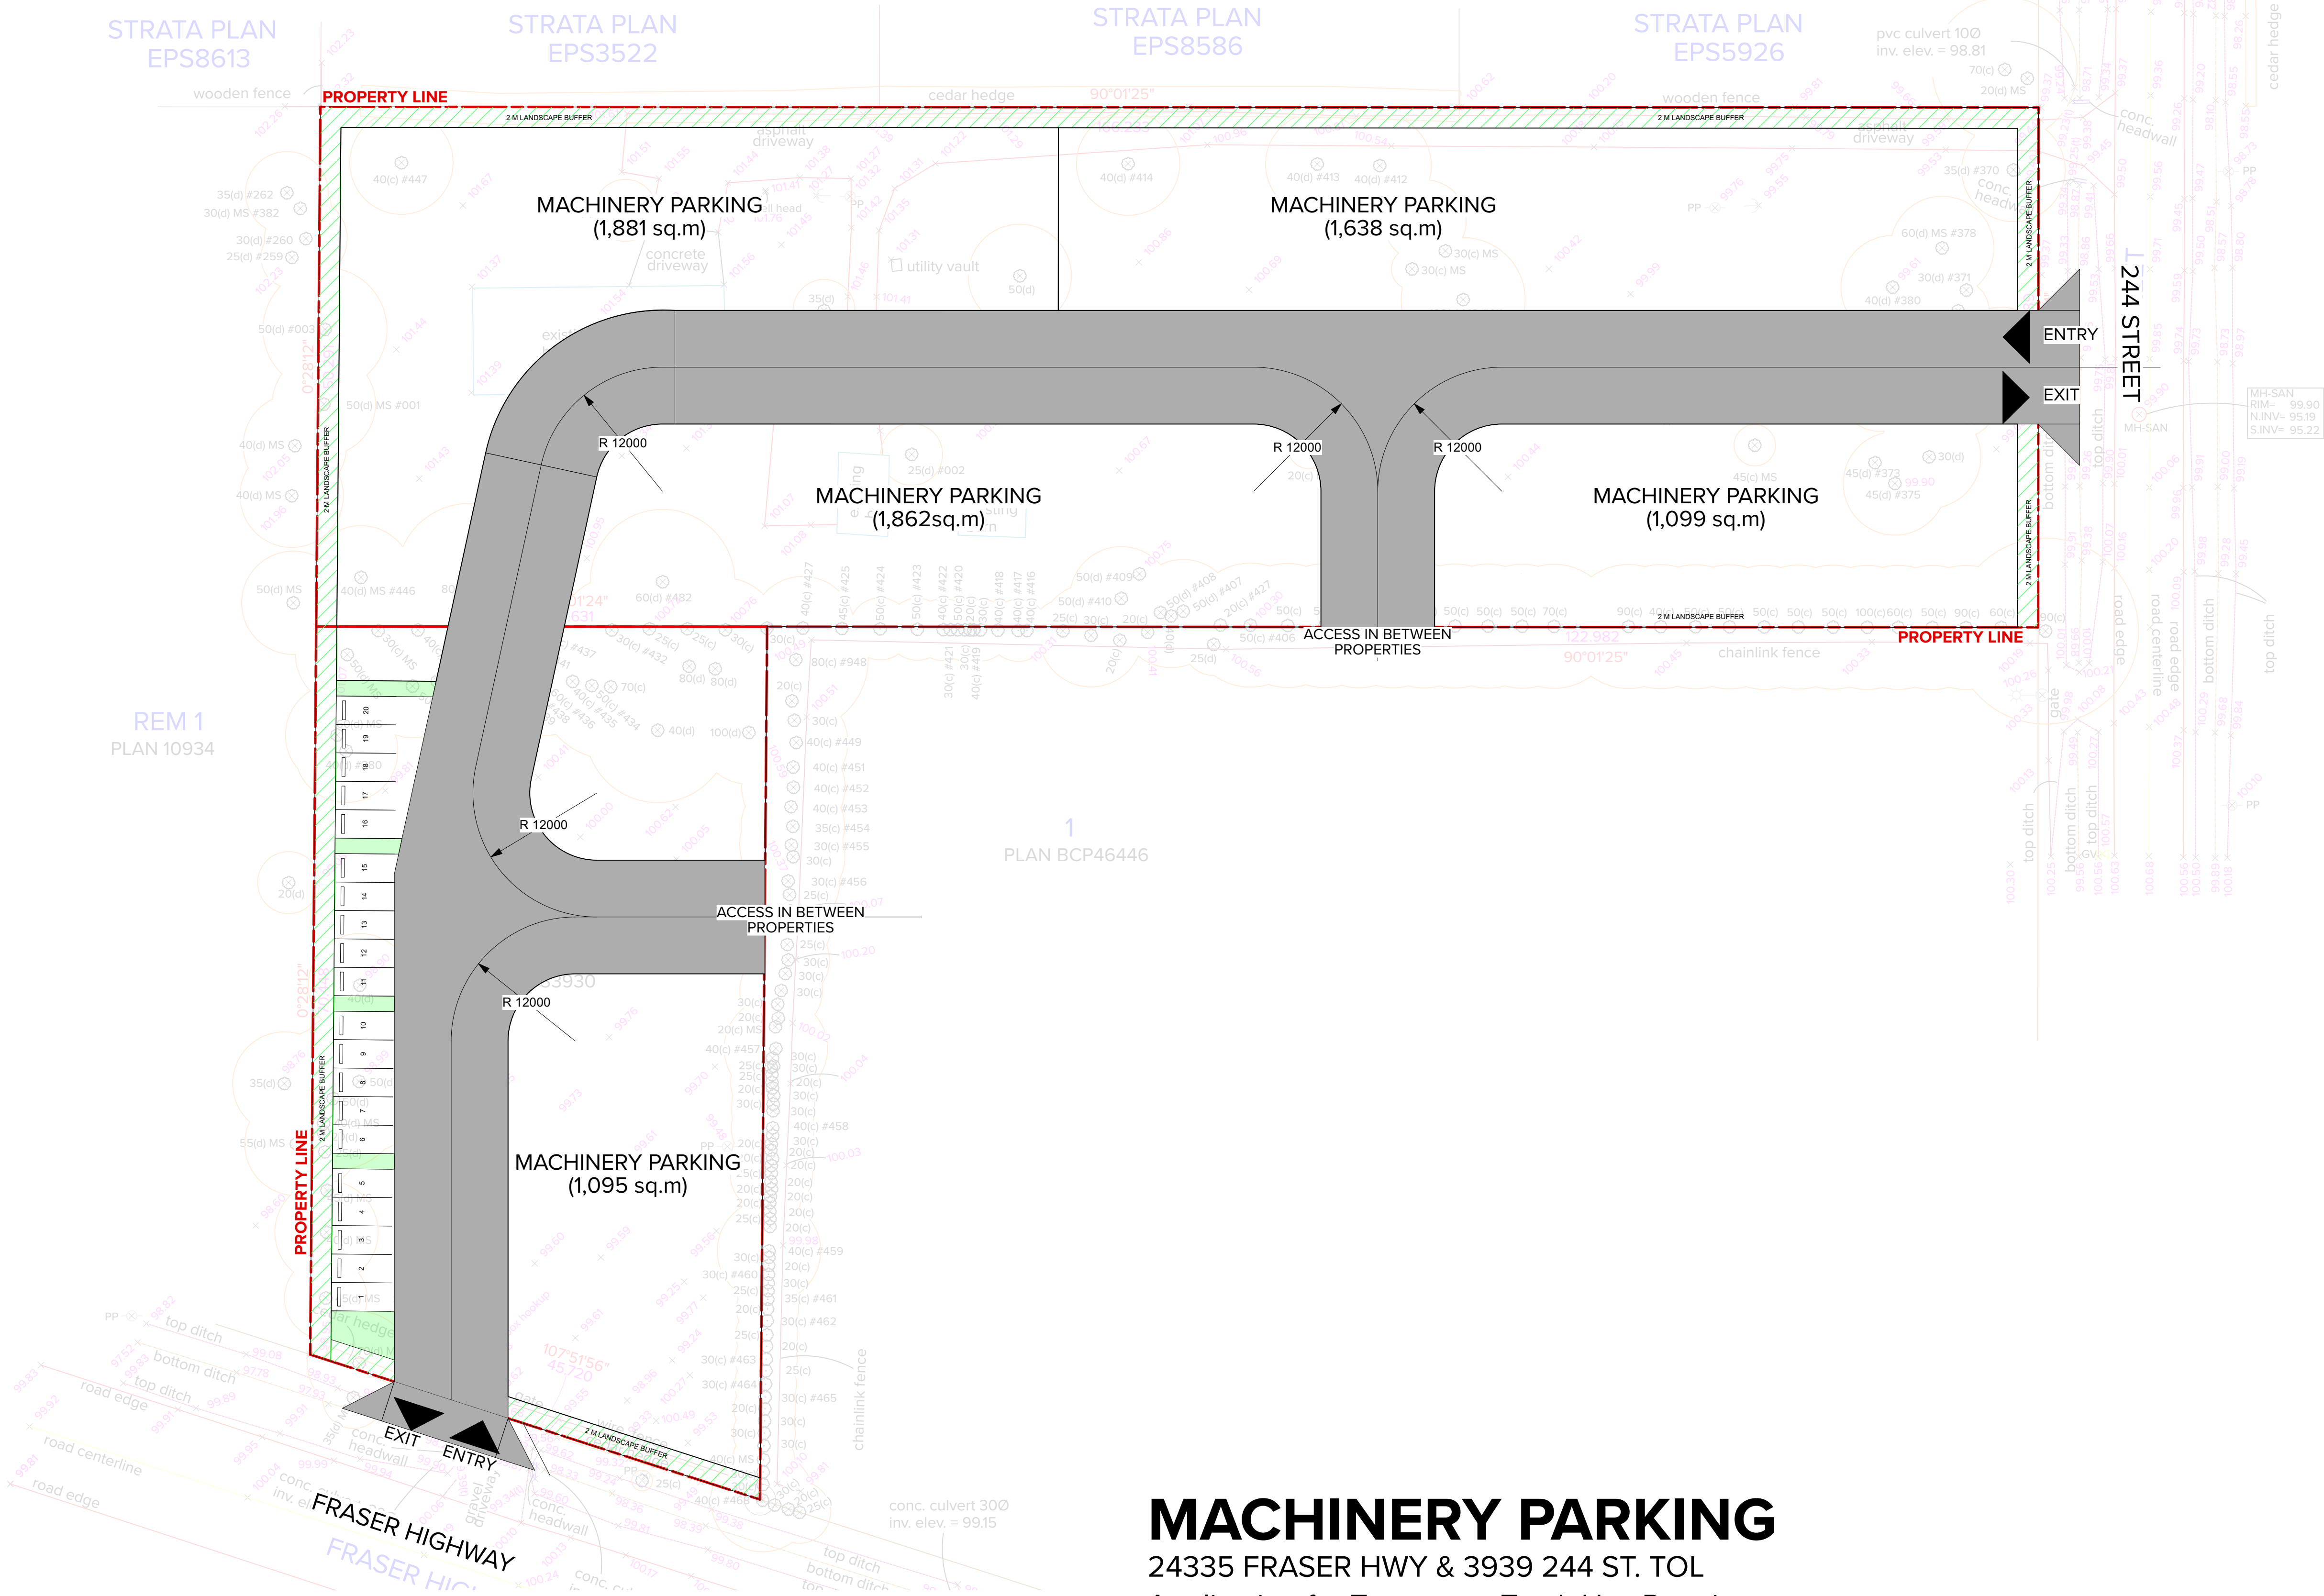

1 SITE PLAN
Scale: 1:350

MACHINERY PARKING

24335 FRASER HWY & 3939 244 ST. TOL
Application for Temporary Truck Use Permit



ARCHITECTURE PANEL INC.

ARCHITECTURE | LANDSCAPE ARCHITECTURE | URBAN DESIGN

Unit 206, 1493 Foster St. White Rock, BC, Canada V4B 0C4 | 6047831450 |
ruchir@architecturepanel.com

These Drawings and the design are and at all times remain the exclusive property of Architecture Panel Inc. and cannot be used without the Architect's/Landscape Architects's written consent. Contractor is responsible for verification of all dimensions, elevations and other datum on drawings. Any discrepancies to be reported immediately to the Architect/Landscape Architect. Any changes made without the Architect's/Landscape Architect's written consent shall be the contractor's sole responsibility. Do not scale drawings. Dimensions govern. © Architecture Panel Inc. All rights reserved.

Project
**24335 FRASER HWY &
3939 244 ST. TOL**

Owner
-

Sheet Title
SITE PLAN

Total Sheets
1

Drawn By
MP

Reviewed By
RD

Sheet No.
A0.01

Checked By
RD

Status
**TEMPORARY USE
PERMIT**

Contractors

AHJ
**TOWNSHIP OF
LANGLEY**

Consultants

Documents

No	Date	Issue Notes
A	2024-11-21	SCHEMATIC

Scale

