


[illegible]

**COPYRIGHT RESERVED**

THIS PLAN AND DESIGN ARE AND, AT ALL TIMES, REMAIN THE EXCLUSIVE PROPERTY OF THE ARCHITECT AND SHALL NOT BE USED OR REPRODUCED WITHOUT WRITTEN CONSENT. NOTATED DIMENSIONS SHALL HAVE PRECEDENCE OVER SCALED DIMENSIONS. THE CONTRACTOR OR BUILDER SHALL VERIFY AND TAKE RESPONSIBILITY FOR ALL DIMENSIONS AND CONDITIONS ON THE JOB SITE, AND SHALL INFORM THE ARCHITECT OF ANY VARIATIONS OR DISCREPANCIES IN THE DIMENSIONS OR CONDITIONS SHOWN ON THE DRAWING. THE INFORMATION CONTAINED ON THIS PLAN IS FOR SOLE USE OF THE ARCHITECT'S CLIENT AND HIS CONTRACTORS OR CONSULTANTS, WITH REGARD TO THE INDICATED PROJECT.

**PRELIMINARY REZONING  
& DEVELOPMENT PERMIT  
SUBMISSION  
23 APR 2026**

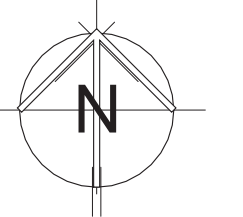

THIS DOCUMENT HAS BEEN DIGITALLY CERTIFIED WITH DIGITAL CERTIFICATE AND ENCRYPTION TECHNOLOGY AUTHORIZED BY THE ARCHITECTURAL INSTITUTE OF BC AND THE ASSOCIATION OF PROFESSIONAL ENGINEERS OF BC. THE AUTHENTIC ORIGINAL HAS BEEN TRANSMITTED TO YOU IN DIGITAL FORM. ANY PRINTED VERSION CAN BE RELIED UPON AS A TRUE COPY OF THE ORIGINAL WHEN SUPPLIED BY THE ARCHITECT, BEARING IMAGES OF THE PROFESSIONAL SEAL AND DIGITAL CERTIFICATE, OR WHEN PRINTED FROM THE DIGITALLY-CERTIFIED ELECTRONIC FILE PROVIDED BY THE ARCHITECT.


|               |                                                |
|---------------|------------------------------------------------|
| PROJECT NO.   | 26634                                          |
| PROJECT       | SENIORS' DEVELOPMENT                           |
|               | 7518, 208 Street, Township of<br>Langley, B.C. |
| DRAWING TITLE | LEVEL 1 FLOOR PLAN / SITE<br>PLAN              |

SEAL

|             |          |
|-------------|----------|
| DRAWING NO. | REVISION |
|-------------|----------|

# A205

|              |         |
|--------------|---------|
| DATE         | DRAWN   |
| 2025-06-16   | AZ      |
| SCALE        | CHECKED |
| As indicated | HB      |

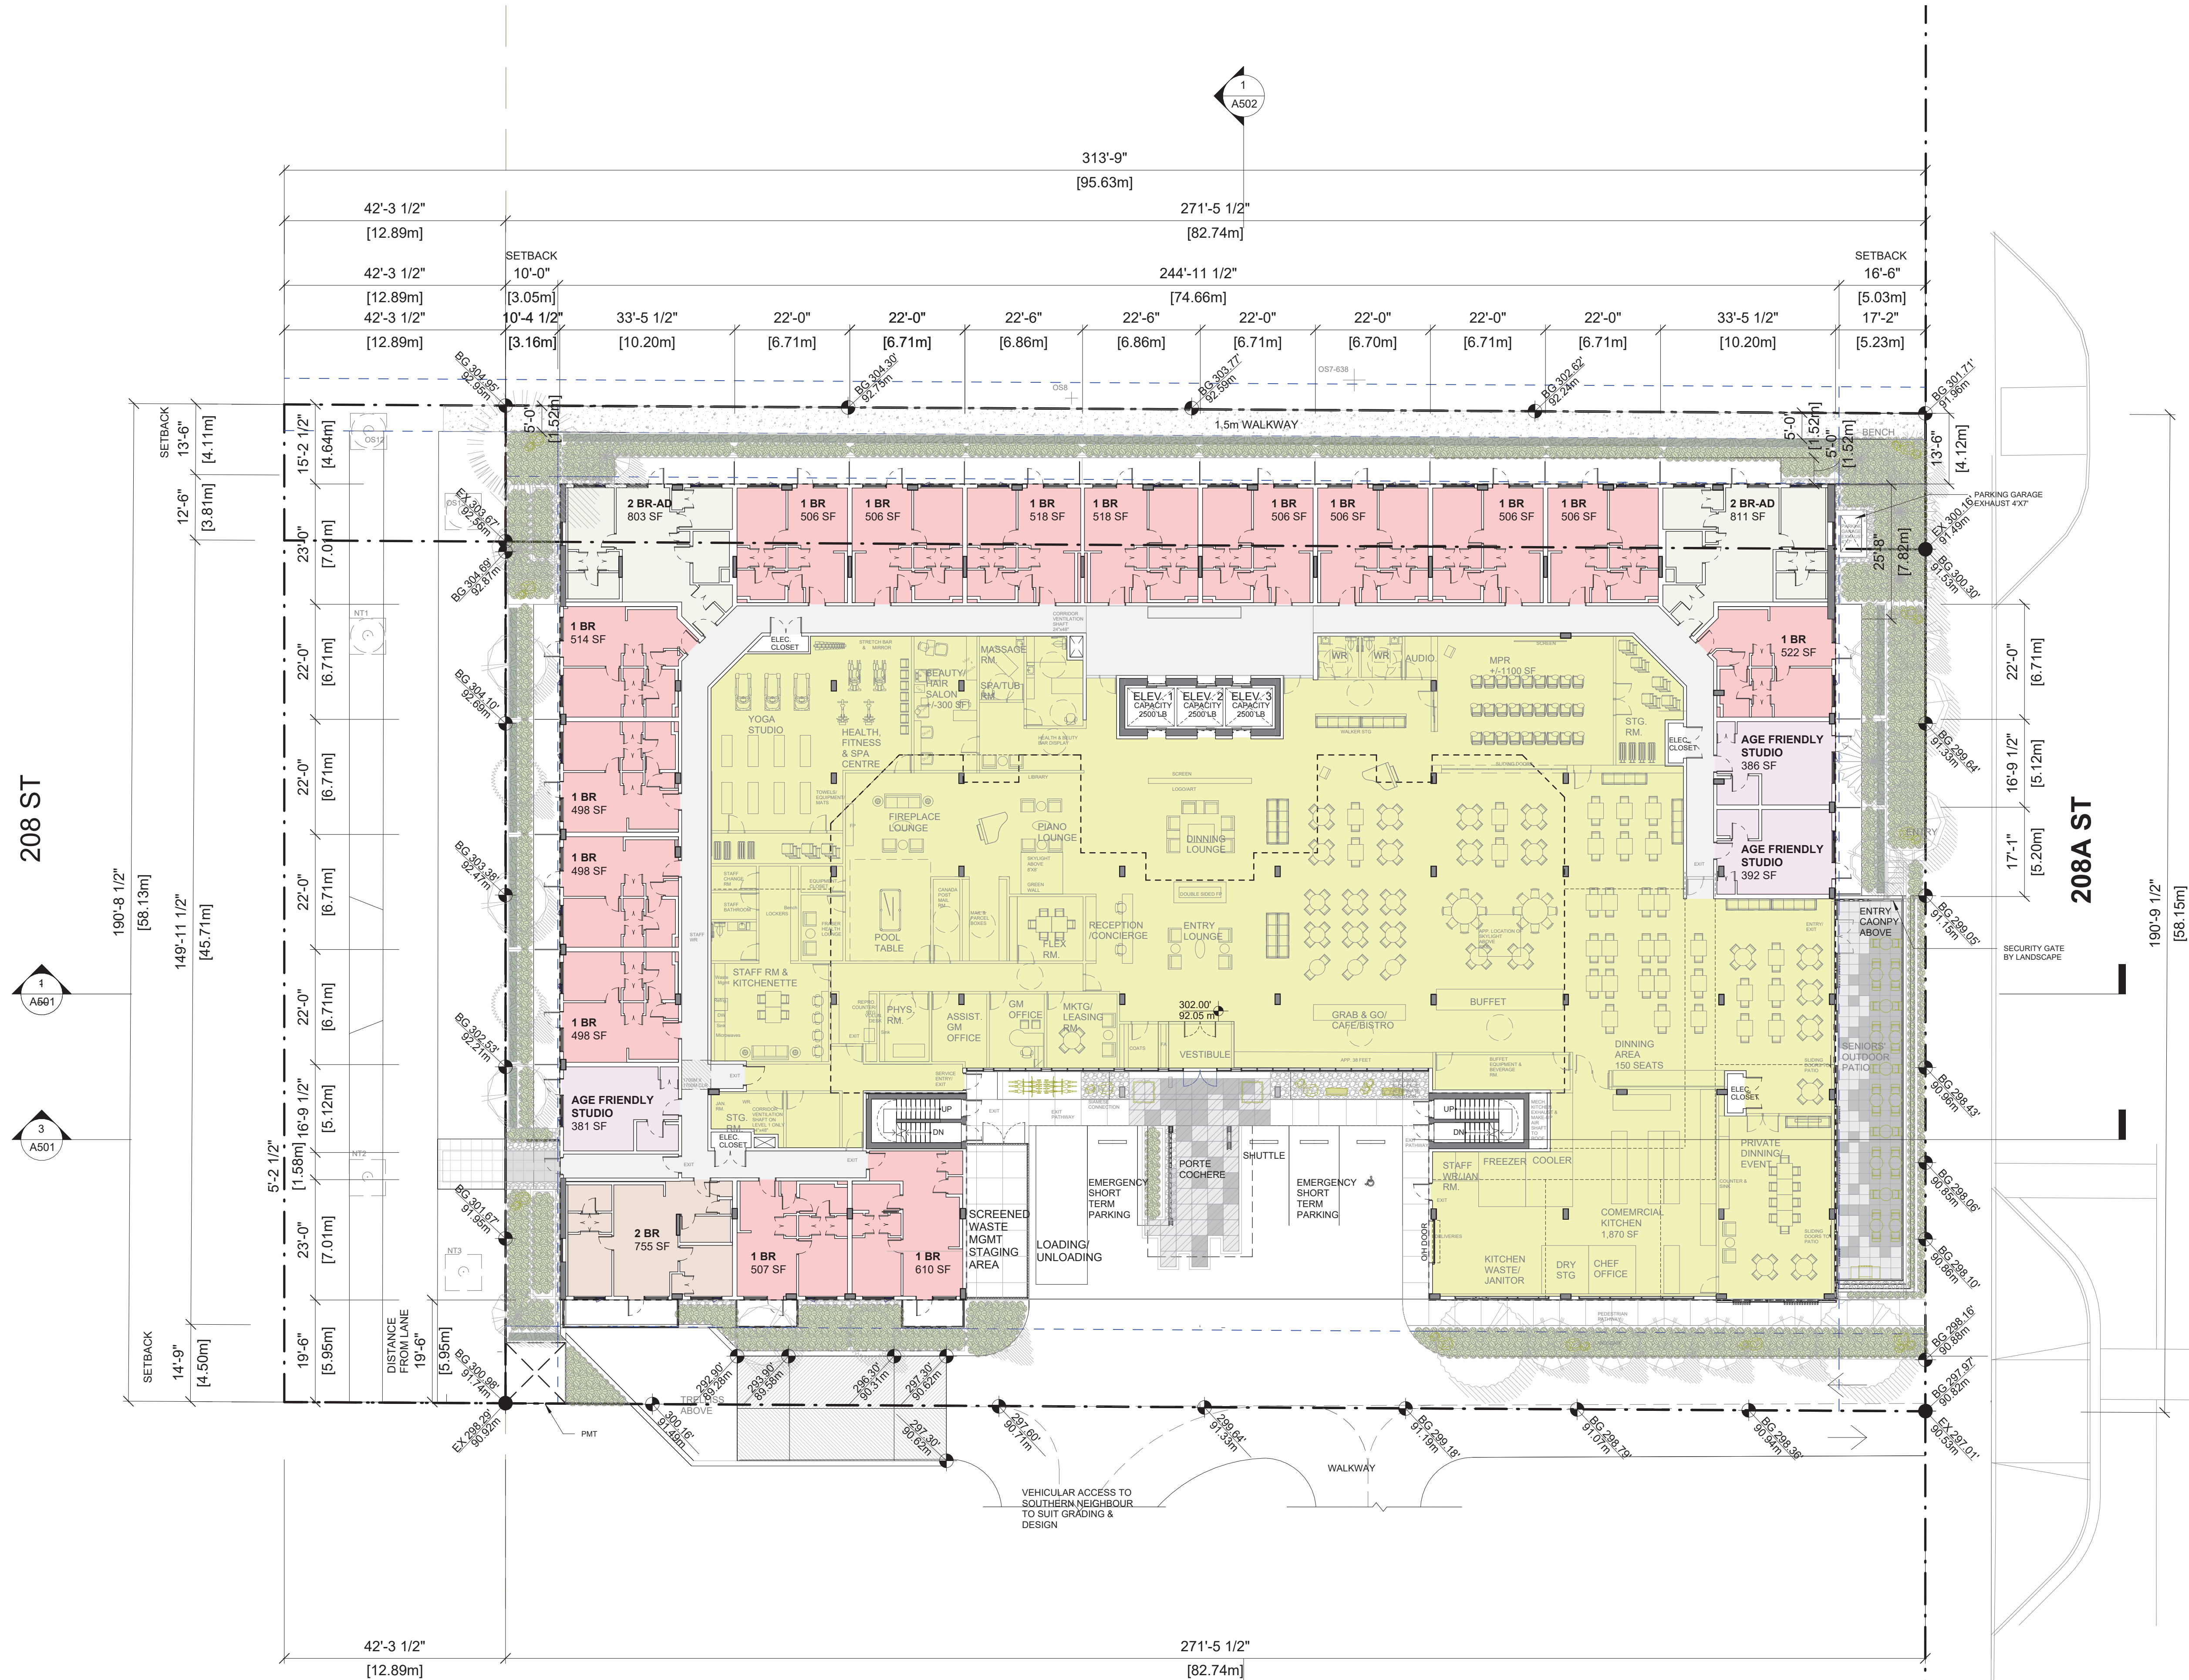

**GENERAL NOTES:**

1. NEIGHBORING BUILDING FOOTPRINT & PROPERTY LINES ARE APPROXIMATE. TO BE CONFIRMED BY SURVEYOR
2. REFER TO LANDSCAPE DRAWINGS FOR ALL HARD & SOFT LANDSCAPE DESIGN FOR BOTH ON-SITE & OFF-SITE AREAS.
3. REFER TO GEOTECHNICAL REPORT FOR SOIL CONDITIONS.
4. REFER TO CIVIL DRAWINGS FOR ON-SITE & OFF-SITE DRAINAGE & GRADING INFORMATION.
5. REFER TO MECHANICAL & ELECTRICAL DRAWINGS FOR MECHANICAL AND ELECTRICAL RELATED ITEMS.

- LEGEND**
- |                                                                                       |                     |
|---------------------------------------------------------------------------------------|---------------------|
|  | 1 BR                |
|  | 2 BR                |
|  | 2 BR-AD             |
|  | AGE FRIENDLY STUDIO |
|  | AMENITY AREA        |
|  | CORRIDOR            |