



RE-ISSUED FOR
DEVELOPMENT
PERMIT

NO.	ISSUE/REVISION	DATE
1	ISSUED FOR 30-30	24-05-24
2	ISSUED FOR 30-30	24-06-20
3	ISSUED FOR 30-30	24-07-05
4	ISSUED FOR REOPENING	24-11-06
5	ISSUED FOR REOPENING	24-11-27
6	RE-ISSUED FOR DOP	25-03-28

APCON 200 ST.
RESIDENTIAL
DEVELOPMENT

8146 - 200TH STREET TOWNSHIP
OF LANGLEY B.C.

PROJECT # 23191.1
CITY FILE #




Apcon Group

SITE PLAN -
OVERALL


1

SCALE 3/64" = 1'-0"

SD-2.00

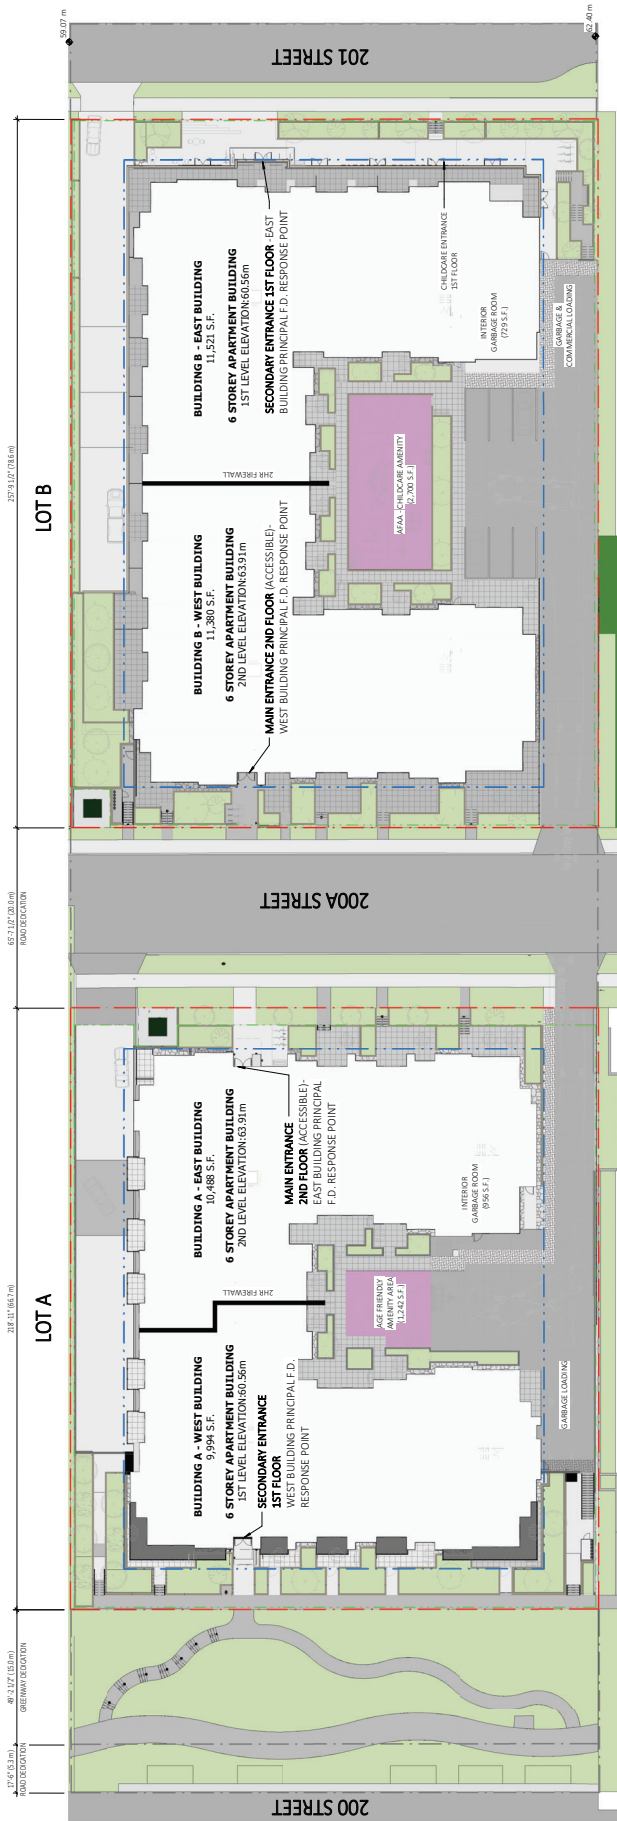

OVERALL SITE PLAN
3/64" = 1'-0"

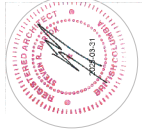

RE-ISSUED FOR
DEVELOPMENT
PERMIT

NO.	ISSUE/REVISION	DATE
1	ISSUED FOR SD 30	24-05-24
2	ISSUED FOR SD 30	24-06-20
3	ISSUED FOR CP	24-07-05
4	ISSUED FOR REOPENING	24-11-06
5	ISSUED FOR REOPENING	24-11-27
6	RE-ISSUED FOR CP	25-03-28

APCON 200 ST.
RESIDENTIAL
DEVELOPMENT

8346 - 200TH STREET, TOWNSHIP
OF LANGLEY B.C.

PROJECT # 23191.1
CITY FILE #




Apcon Group


SITE PLAN - LOT A

1
SCALE 3/32" = 1'-0"

SD-2.01

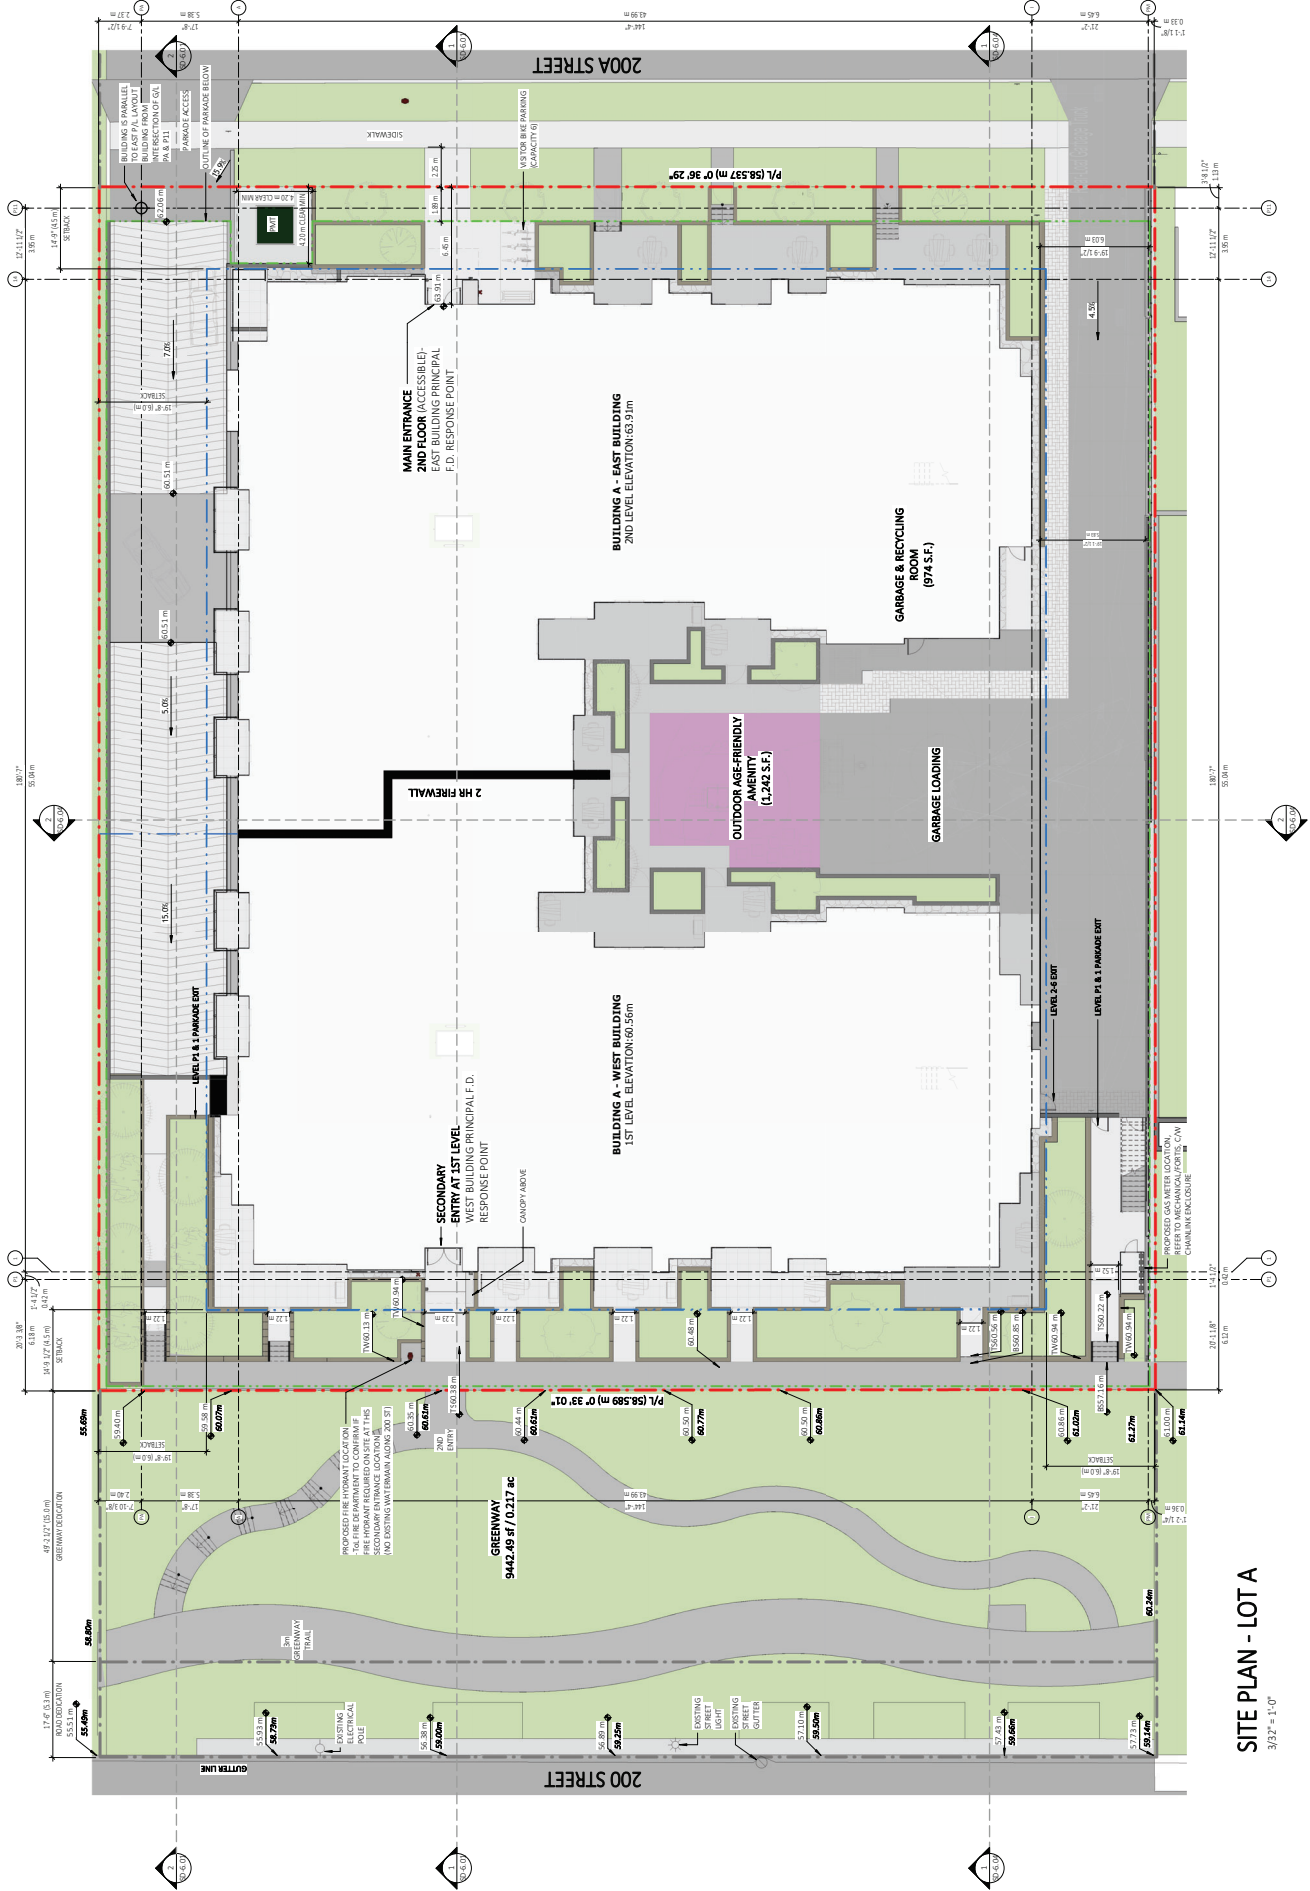

SITE PLAN - LOT A
3/32" = 1'-0"

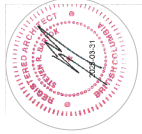

RE-ISSUED FOR
DEVELOPMENT
PERMIT

NO.	ISSUE/REVISION	DATE
1	ISSUED FOR 30-30	24-05-24
2	ISSUED FOR 30-30	24-05-20
3	ISSUED FOR DP	24-07-05
4	ISSUED FOR REDLINING	24-11-06
5	ISSUED FOR REDLINING	24-11-27
6	RE-ISSUED FOR DP	25-03-28

APCON 200 ST.
RESIDENTIAL
DEVELOPMENT

8346 - 200TH STREET, TOWNSHIP
OF LANGLEY B.C.

PROJECT # 23191.1
CITY FILE #




Apcon Group

SITE PLAN - LOT B

1
SCALE 3/32" = 1'-0"

SD-2.02

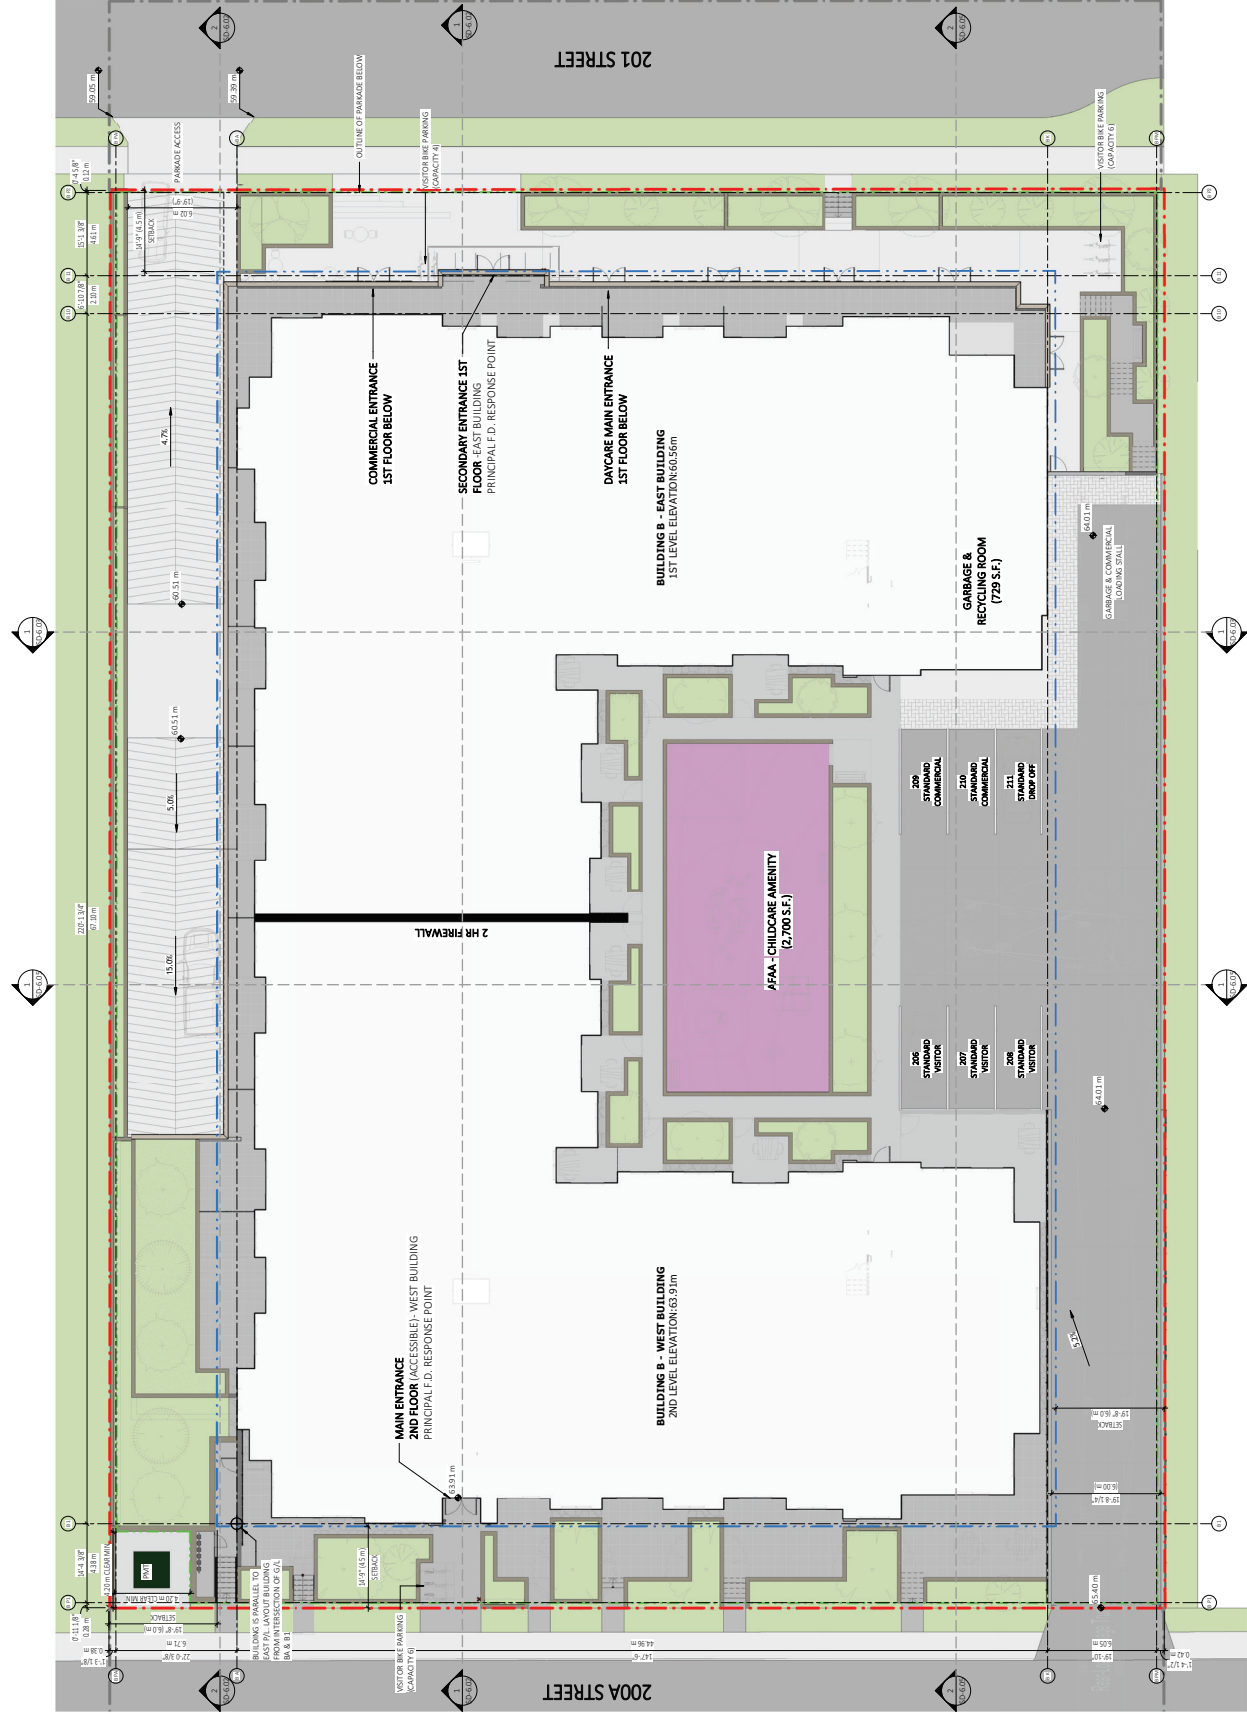

SITE PLAN - LOT B
3/32" = 1'-0"