

THE CORPORATION OF THE TOWNSHIP OF LANGLEY

Development Permit No. 101180

This Permit is issued this 29th day of April, 2026 to:

1. Name: Saffron Living Inc.

Address: 110-13737 72 Avenue
Surrey, BC V3W 2P2

2. This permit applies to and only to those lands within the Municipality described as follows and to any and all buildings, structures and other development thereon:

LEGAL DESCRIPTION: Lots 2 and 3 Section 14 Township 8 New Westminster District Plan 70398
Lot 32 Except: Part Dedicated Road on Plan BCP22466
Section 14 Township 8 New Westminster District Plan 26792
Lot 31 Except: Part Dedicated Road on Plan BCP26498;
Section 14 Township 8 New Westminster District Plan 26792
Lot 1 Section 14 Township 8 New Westminster District Plan 69173

CIVIC ADDRESS: 6842 and 6868 - 202B Street
20309, 20339 and 20347 - 68 Avenue

3. This Permit is issued subject to compliance with all of the Bylaws of the Municipality of Langley applicable thereto, except as specifically varied or supplemented by this permit as follows:
 - a. Building plans being in substantial compliance with Schedule "A".
 - b. Landscape plans being in substantial compliance with Schedule "B" and in compliance with the Subdivision and Development Servicing Bylaw (Schedule I - Tree Protection), the Township's Street Trees and Boulevard Plantings Policy and Age-Friendly Amenity Area requirements.
 - c. Confirmation of compliance with Section 111.5 Age-Friendly Amenity Area of the Zoning Bylaw, including provision of Section 111.5.4) as applicable.

Although not part of the development permit requirements, the applicant is advised that prior to issuance of a building permit, the following items will need to be finalized:

- a. Completion of an erosion and sediment control plan and provision of security in accordance with the Erosion and Sediment Control Bylaw.
- b. Completion of a site servicing and stormwater management plan in accordance with the Subdivision and Development Servicing Bylaw.
- c. On-site landscaping to be secured by letter of credit at building permit stage.
- d. Written confirmation from the owner and landscape architect or arborist that tree protection fencing identified in the tree management plan is in place.
- e. Payment of supplemental development permit application fees, Development Cost Charges, and building permit administration fees.

4. The land described herein shall be developed strictly in accordance with the terms, conditions and provisions of this Permit and any plans and specifications attached as a Schedule to this Permit which shall form a part hereof.

This Permit is not a Building Permit.

All developments forming part of this Development Permit shall be substantially commenced within two years after the date the Development Permit is issued.

This permit shall have the force and effect of a restrictive covenant running with the land and shall come into force on the date authorized by the delegated official.

It is understood and agreed that the Municipality has made no representations, covenants, warranties, guarantees, promises or agreement (verbal or otherwise) with the developer other than those in this Permit.

This Permit shall enure to the benefit of and be binding upon the parties hereto and their respective heirs, executors, administrators, successors and assigns.

AUTHORIZED BY THE DELEGATED OFFICIAL THIS 29TH DAY OF APRIL, 2026

ATTACHMENTS:

SCHEDULE A Architectural Drawings

SCHEDULE B Landscape Drawings

HIGH POINT

6868/42 202B STREET & 20309/39/47 68 AVE. LANGLEY, B.C.
DEVELOPMENT PERMIT SUBMISSION

DRAWING INDEX


A-201	BUILDING 0 ELEVATIONS	18' = 1'-3"
A-202	BUILDING 0 ELEVATIONS	18' = 1'-3"
A-203	BUILDING 03 ELEVATIONS	18' = 1'-3"
A-204	BUILDING 04 ELEVATIONS	18' = 1'-3"
A-205	BUILDING 05 ELEVATIONS	18' = 1'-3"
A-206	BUILDING 06 ELEVATIONS	18' = 1'-3"
A-207	BUILDING 07 ELEVATIONS	18' = 1'-3"
A-208	BUILDING 08 ELEVATIONS	18' = 1'-3"
A-209	BUILDING 09 ELEVATIONS	18' = 1'-3"
A-210	BUILDING 10 ELEVATIONS	18' = 1'-3"
A-211	BUILDING 11 ELEVATIONS	18' = 1'-3"
A-212	BUILDING 12 ELEVATIONS	18' = 1'-3"
A-213	BUILDING 13 ELEVATIONS	18' = 1'-3"
A-214	BUILDING 14 ELEVATIONS	18' = 1'-3"
A-215	BUILDING 15 ELEVATIONS	18' = 1'-3"
A-216	BUILDING 16 ELEVATIONS	18' = 1'-3"
A-217	BUILDING 17 ELEVATIONS	18' = 1'-3"
A-218	BUILDING 18 ELEVATIONS	18' = 1'-3"
A-219	BUILDING 19 ELEVATIONS	18' = 1'-3"
A-220	BUILDING 20 ELEVATIONS	18' = 1'-3"
A-221	BUILDING 21 ELEVATIONS	18' = 1'-3"
A-222	BUILDING 22 ELEVATIONS	18' = 1'-3"
A-223	BUILDING 23 ELEVATIONS	18' = 1'-3"
A-224	BUILDING 24 ELEVATIONS	18' = 1'-3"
A-225	BUILDING 25 ELEVATIONS	18' = 1'-3"
A-301	SITE SECTION-01	18' = 1'-3"
A-302	SITE SECTION-02	18' = 1'-3"
A-401	UNIT PLANS (UNIT TYPE A1)	1/4" = 1'-3"
A-402	UNIT PLANS (UNIT TYPE A2)	1/4" = 1'-3"
A-403	UNIT PLANS (UNIT TYPE A3 ADAPTABLE)	1/4" = 1'-3"
A-404	UNIT PLANS (UNIT TYPE B1a...)	1/4" = 1'-3"
A-405	UNIT PLANS (UNIT TYPE B2) (UNIT 69)	1/4" = 1'-3"
A-406	UNIT PLANS (UNIT TYPE B3) (UNIT 101)	1/4" = 1'-3"
A-407	UNIT PLANS (UNIT TYPE B4) (UNIT 100)	1/4" = 1'-3"
A-408	UNIT PLANS (UNIT TYPE C1)	1/4" = 1'-3"
A-409	UNIT PLANS (UNIT TYPE C2)	1/4" = 1'-3"
A-801	STREETSCAPE ALONG 20TH STREET	18' = 1'-3"
A-802	STREETSCAPE ALONG 68TH AVENUE	18' = 1'-3"
A-901	3D RENDERING VIEW OF 20TH STREET	NTS
A-902	3D RENDERING VIEW OF 68TH AVENUE	NTS

A-215	BUILDING 15 ELEVATIONS	$1/8" = 1'-0"$
A-216	BUILDING 16 ELEVATIONS	$1/8" = 1'-0"$
A-217	BUILDING 17 ELEVATIONS	$1/8" = 1'-0"$
A-218	BUILDING 18 ELEVATIONS	$1/8" = 1'-0"$
A-219	BUILDING 19 ELEVATIONS	$1/8" = 1'-0"$
A-220	BUILDING 20 ELEVATIONS	$1/8" = 1'-0"$
A-221	BUILDING 21 ELEVATIONS	$1/8" = 1'-0"$
A-222	BUILDING 22 ELEVATIONS	$1/8" = 1'-0"$
A-223	BUILDING 23 ELEVATIONS	$1/8" = 1'-0"$
A-224	BUILDING 24 ELEVATIONS	$1/8" = 1'-0"$
A-225	BUILDING 25 ELEVATIONS	$1/8" = 1'-0"$
A-301	SITE SECTION-01	$1/8" = 1'-0"$
A-302	SITE SECTION-02	$1/8" = 1'-0"$
A-401	UNIT PLANS (UNIT TYPE A1)	$3/4" = 1'-0"$
A-402	UNIT PLANS (UNIT TYPE A2)	$3/4" = 1'-0"$
A-403	UNIT PLANS (UNIT TYPE A3)	$3/4" = 1'-0"$
A-404	UNIT PLANS (UNIT TYPE B1 ADAPTABLE)	$3/4" = 1'-0"$
A-405	UNIT PLANS (UNIT TYPE B1A)	$3/4" = 1'-0"$
A-406	UNIT PLANS (UNIT TYPE B2)	$3/4" = 1'-0"$
A-407	UNIT PLANS (UNIT TYPE B3) (UNIT 69)	$3/4" = 1'-0"$
A-408	UNIT PLANS (UNIT TYPE B4) (UNIT 100)	$3/4" = 1'-0"$
A-409	UNIT PLANS (UNIT TYPE C1)	$3/4" = 1'-0"$
A-801	STREETSCALE ALONG 2028 STREET	$1/8" = 1'-0"$

HIGH POINT

	UNIT PLANS (UNIT TYPE B4) (UNIT 100)	1/4" = 1'-0"
A-408	UNIT PLANS (UNIT TYPE C1)	1/4" = 1'-0"
A-409	UNIT PLANS (UNIT TYPE C2)	1/4" = 1'-0"
A-801	STREETSCAPE ALONG 2028 STREET	1/8" = 1'-0"
A-802	STREETSCAPE ALONG 68TH AVENUE	1/8" = 1'-0"
A-901	3D RENDERING VIEW OF 2028 STREET	NTS
A-902	3D RENDERING VIEW OF 68TH AVENUE	NTS

ISSUED FOR DP RESUBMISSION	PROJECT NO.	PLANT DATE	TO	REASON
	722051	31-01-2025	EST AND	
CONTRACT NO.		SCALE	A-000	
CONTRACT ISSUE		SCHEDULE		4

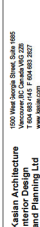[illegible]

PERMIT STAMP



2025-01-31

THIS DRAWING, AS AN INSTRUMENT OF SERVICE, IS THE PROPERTY OF KASIAN ARCHITECTURE INTERIOR DESIGN AND PLANNING LTD. THE COPYRIGHT IN THE SAME IS RESERVED TO THE ARCHITECT. NO REPRODUCTION IS ALLOWED WITHOUT THE WRITTEN PERMISSION OF THE ARCHITECT. THIS DRAWING IS THE PROPERTY OF KASIAN ARCHITECTURE INTERIOR DESIGN AND PLANNING LTD AND WHEN MADE MUST BEAT ITS SCALE.

THIS DRAWING IS NOT TO BE USED. THE CONTRACTOR IS TO VERIFY DIMENSIONS AND DATA NOTED HEREIN WITH THE CONDITIONS OF SITE AND IS RESPONSIBLE FOR REPORTING ANY DISCREPANCY TO KASIAN ARCHITECTURE INTERIOR DESIGN AND PLANNING LTD IMMEDIATELY.

PROJECT

HIGH POINT

6868/68 202B ST. LANGLEY &
09/39/47 68 AVE. LANGLEY B.C.


TRAINING TIME

CONTEXT PLAN

DRAWING ISSUE

ISSUED FOR DP SUBMISSION

PROJECT NO. 722051	PLOT DATE 31-01-2025 SCALE NTS	DRAWING D REVIEWED TD REVISION 3
-----------------------	---	---

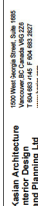

**Kaslan Architecture
Interior Design
and Planning Ltd.**
1500 West Georgia Street, Suite 1005
Vancouver BC Canada V6G 2Z6
T 604 683 4145 F 604 683 2827
www.kaslan.com

[illegible]

COUNT STAMP



2025-01-31

THIS DRAWING, AS AN INSTRUMENT OF SERVICE, IS THE PROPERTY OF KASIAN ARCHITECTURE, INTERIOR DESIGN AND PLANNING LTD. THE COPYRIGHT IN THE SAME BEING RESERVED TO THEM, NO REPRODUCTION IS ALLOWED WITHOUT THE PERMISSION OF KASIAN ARCHITECTURE INTERIOR DESIGN AND PLANNING LTD AND THEIR NAME MUST BEAR ITS NAME. THIS DRAWING IS NOT TO BE SCALED. THE CONTRACTOR IS TO VERIFY DIMENSIONS AND DATA NOTED HEREIN WITH THE CONDITIONS ON SITE AND IS RESPONSIBLE FOR REPORTING ANY DISCREPANCY TO KASIAN ARCHITECTURE INTERIOR DESIGN AND

000000

HIGH POINT

5868/68 202B ST. LANGLEY &
109/39/47 68 AVE. LANGLEY B.C.

01/01/2018



VIEWSCAPE ANALYSIS

Abstract

ISSUED FOR DP SUBMISSION

PROJECT NO. 722051	PILOT DATE	31-01-2025	DRAWN	D
	SCALE	NTS	REVIEWED	TD
SAVING NO.			REVISION	

NOTE : BUILDINGS IN RED WILL HAVE A VIEW TO THE SOUTH.

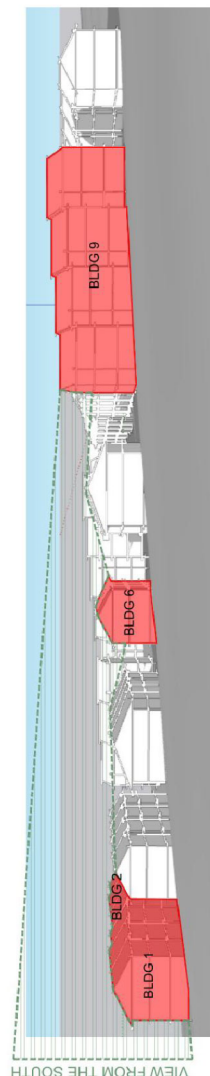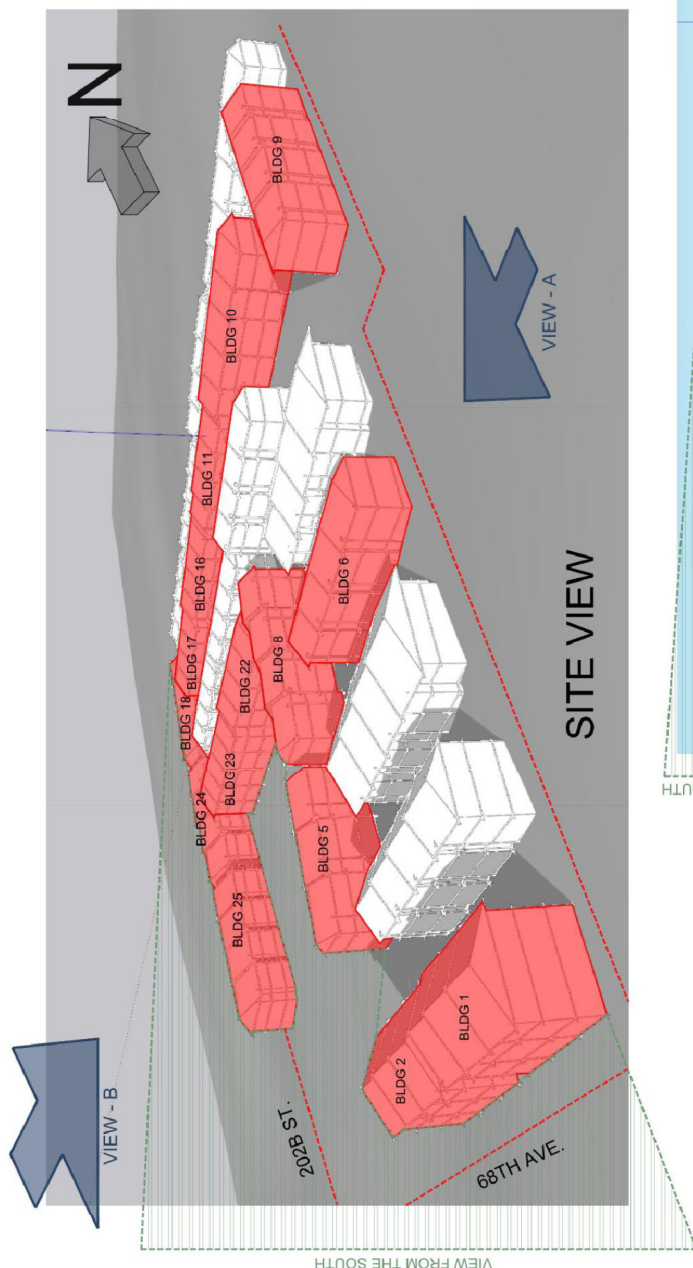

VIEW - A
(ALONG EAST OF SITE)



VIEW - B
(ALONG 202B WEST OF SITE)

MATERIAL PALETTE (SCHEME-1)

		1	ASPHALT SHINGLES TIMBERLINE HD (OR EQUIVALENT) COLOR - CHARCOAL	13		FLASHING COLOR TO MATCH MITTEN GUN METAL GREY (VIA CLOVERDALE OR BM/SHERWIN)
		2	STANDING SEAM METAL ROOF COLOR - CHARCOAL	14		WOOD FASCIA COLOR TO MATCH MITTEN CHARCOAL (VIA CLOVERDALE OR BM/SHERWIN)
		3	ENTRY DOOR COLOR TO MATCH MITTEN BLACK (VIA CLOVERDALE OR BM/SHERWIN)	15		WOOD FASCIA COLOR TO MATCH MITTEN GUN METAL GREY (VIA CLOVERDALE OR BM/SHERWIN)
		4	ENTRY DOOR COLOR TO MATCH MITTEN WHITE (VIA CLOVERDALE OR BM/SHERWIN)	16		BRICK CLADDING COLOR BLACK - IXL - INTERSTATE BRICK GROUT - LIGHT GREY
		5	GARAGE DOOR COLOR TO MATCH MITTEN BLACK (VIA CLOVERDALE OR BM/SHERWIN)	17		BRICK CLADDING COLOR WHITE - IXL - INTERSTATE BRICK GROUT - LIGHT GREY
		6	GARAGE DOOR COLOR TO MATCH MITTEN WHITE (VIA CLOVERDALE OR BM/SHERWIN)	18		WOOD / VINYL TRIM COLOR TO MATCH MITTEN GUN METAL GREY (VIA CLOVERDALE OR BM/SHERWIN)
		7	VINYL - HORIZONTAL SIDING (6" PROFILE) COLOR TO MATCH JAMES HARDI LIGHT MIST	19		WOOD / VINYL TRIM COLOR TO MATCH MITTEN COLOR - ASH
		7a	HARDIE - HORIZONTAL SIDING (6" PROFILE) COLOR TO MATCH JAMES HARDI LIGHT MIST	20		WOOD / VINYL TRIM COLOR TO MATCH JAMES HARDI LIGHT MIST
		8	VINYL - HORIZONTAL SIDING (6" PROFILE) COLOR TO MATCH JAMES HARDI ARCTIC WHITE	21		WOOD / VINYL TRIM COLOR TO MATCH JAMES HARDI ARCTIC WHITE
		8a	HARDIE - HORIZONTAL SIDING (6" PROFILE) COLOR TO MATCH JAMES HARDI ARCTIC WHITE	22		WOOD / VINYL TRIM COLOR TO MATCH JAMES HARDI SLATE GRAY
		9	BOARD & BATTEN SIDING COLOR TO MATCH JAMES HARDI LIGHT MIST	23		WOOD / VINYL TRIM COLOR TO MATCH JAMES HARDI IRON GRAY
		10	BOARD & BATTEN SIDING COLOR TO MATCH JAMES HARDI ARCTIC WHITE	24		HARD E - REVEAL SIDING COLOR TO MATCH JAMES HARDI LIGHT MIST
		11	BOARD & BATTEN SIDING COLOR TO MATCH JAMES HARDI SLATE GRAY	25		HARD E - REVEAL SIDING COLOR TO MATCH JAMES HARDI ARCTIC WHITE
		12	BOARD & BATTEN SIDING COLOR TO MATCH JAMES HARDI IRON GRAY	26		HARD E - REVEAL SIDING COLOR TO MATCH JAMES HARDI SLATE GRAY

	27	HARDIE - REVEAL SIDING COLOR TO MATCH JAMES HARDI IRON GRAY
	28	HARDIE - REVEAL SIDING COLOR TO MATCH MITTEN COLOR - ASH




Kasian Architecture
and Planning Ltd
10100 Steeles Ave. E. Suite 100
Markham, ON L3R 0Y3
www.kasian.com

1	2024-06-12	REVISED FOR THE TRANSMISSION
2	2024-06-12	REVISED FOR THE TRANSMISSION
CONSULTANT

FORWARD STAMP

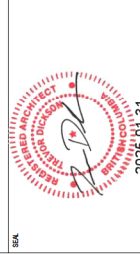

THIS DRAWING, AS AN INSTRUMENT OF SERVICE, IS THE PROPERTY OF KASIAN ARCHITECTURE AND PLANNING LTD. IT IS TO BE USED ONLY FOR THE PROJECT AND SITE SPECIFICALLY IDENTIFIED HEREIN. IT IS NOT TO BE REPRODUCED, COPIED, OR TRANSMITTED IN ANY FORM OR BY ANY MEANS, ELECTRONIC OR MECHANICAL, WITHOUT THE WRITTEN PERMISSION OF KASIAN ARCHITECTURE AND PLANNING LTD. ANY VIOLATION OF THESE TERMS SHALL BE CONSIDERED A BREACH OF CONTRACT AND SUBJECT TO LEGAL ACTION. THE CONSULTANT SHALL NOT BE RESPONSIBLE FOR ANY CONSTRUCTION DEFECTS OR OMISSIONS THAT MAY BE IDENTIFIED AFTER THE COMPLETION OF THE PROJECT. 

PROJECT

HIGH POINT
6865/68 2028 ST. LANSLEY &
2030/6847 68 AVE. LANSLEY B.C.


DRAWING TITLE

MATERIAL PALETTE_SCHEME-1

DRAWING ISSUE

ISSUED FOR DP SUBMISSION

PROJECT NO.	722551	PROJECT DATE	31-01-2025	DRAWN	D
DRAWING NO.	A-003	SCALE	NTS	REVIEWED	D
				DATE	

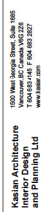

**Kaslian Architecture
Interior Design
and Planning Ltd**
1500 West Georgia Street, Suite 1605
Vancouver, BC Canada V6G 2Z8
T 604 683-1145 F 604 683 2627
www.kaslian.com

[illegible]

PERMIT STAMP



2025-01-31

THIS DRAWING, AS AN INSTRUMENT OF SERVICE, IS THE PROPERTY OF KASIAN ARCHITECTURE. INTERIOR DESIGN AND PLANNING LTD. THE COPYRIGHT IN THE SAME REMAINS RESERVED TO KASIAN ARCHITECTURE. NO REPRODUCTION IS ALLOWED WITHOUT THE WRITTEN CONSENT OF KASIAN ARCHITECTURE INTERIOR DESIGN AND PLANNING LTD. AND WHEN MADE MUST BEAR ITS NAME.

THIS DRAWING IS NOT TO BE SCALED. THE CONTRACTOR IS TO VERIFY DIMENSIONS AND DATA NOTED HEREIN WITH THE CONDITIONS OF SITE AND IS RESPONSIBLE FOR REPORTING ANY DISCREPANCY TO KASIAN ARCHITECTURE INTERIOR DESIGN AND PLANNING LTD. FOR ADJUSTMENT.

PROJECT

HIGH POINT

6868/68 202B ST. LANGLEY &
0309/39/47 68 AVE. LANGLEY B.C.


DRAWING TITLE
27

SITE PLAN

DRAWING ISSUE

ISSUED FOR DP SUBMISSION

PROJECT NO. 722051	PLOT DATE 31-01-2025 SCALE 1" = 40'-0"	DRAWN D REVIEWED TD REVISION 3
-----------------------	---	---

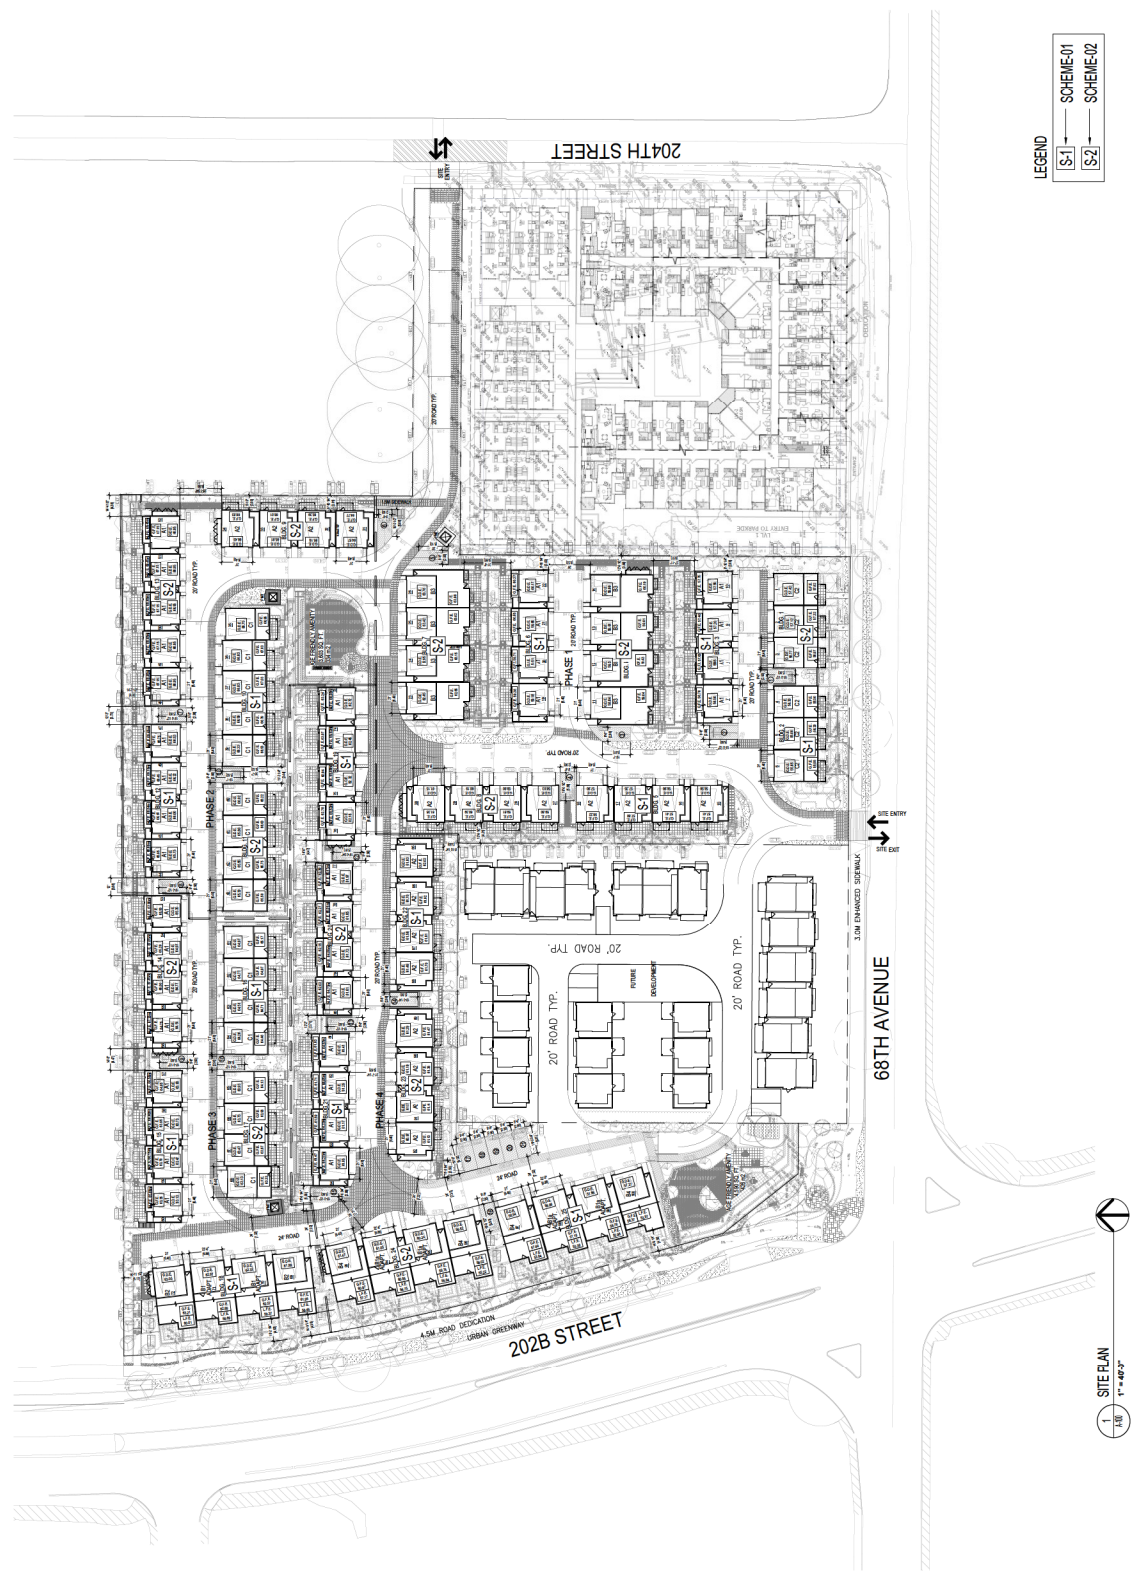

LEGEND

SCHEME-01
SCHEME-02

NO.	DATE	DESCRIPTION
1	2024-01-31	ISSUED FOR PERMITS
2	2024-01-31	ISSUED FOR PERMITS
CONSULTANT

REMARKS

SEAL



2024-01-31

THIS DRAWING, AS AN INSTRUMENT OF SERVICE, IS THE PROPERTY OF KASIAN ARCHITECTURE AND PLANNING LTD. IT IS TO BE USED ONLY FOR THE PROJECT AND SITE SPECIFICALLY IDENTIFIED HEREON. IT IS NOT TO BE REPRODUCED, COPIED, OR TRANSMITTED IN ANY FORM OR BY ANY MEANS, ELECTRONIC OR MECHANICAL, INCLUDING PHOTOCOPYING, RECORDING, OR BY ANY INFORMATION STORAGE AND RETRIEVAL SYSTEM, WITHOUT THE WRITTEN PERMISSION OF KASIAN ARCHITECTURE AND PLANNING LTD. ANY UNAUTHORIZED USE OF THIS DRAWING IS PROHIBITED AND WILL BE CONSIDERED A VIOLATION OF THE PROFESSIONAL CODE OF ETHICS AND STANDARDS OF PRACTICE OF THE PROFESSION OF ARCHITECTS AND PLANNERS. KASIAN ARCHITECTURE AND PLANNING LTD. ACCEPTS NO LIABILITY FOR ANY DAMAGE, LOSS, OR INJURY, INCLUDING CONSEQUENTIAL DAMAGES, ARISING FROM THE USE OF THIS DRAWING, EVEN IF SUCH DAMAGE, LOSS, OR INJURY IS CAUSED BY NEGLIGENCE OR OTHERWISE.

PROJECT

HIGH POINT

686686 202B ST. LANSLEY &


203093847 68 AVE LANSLEY B.C.

DRAWING TITLE

FIRE ACCESS PLAN


ISSUED FOR DP SUBMISSION

DRAWING ISSUE

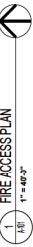

1 FIRE ACCESS PLAN

1" = 40' 0"

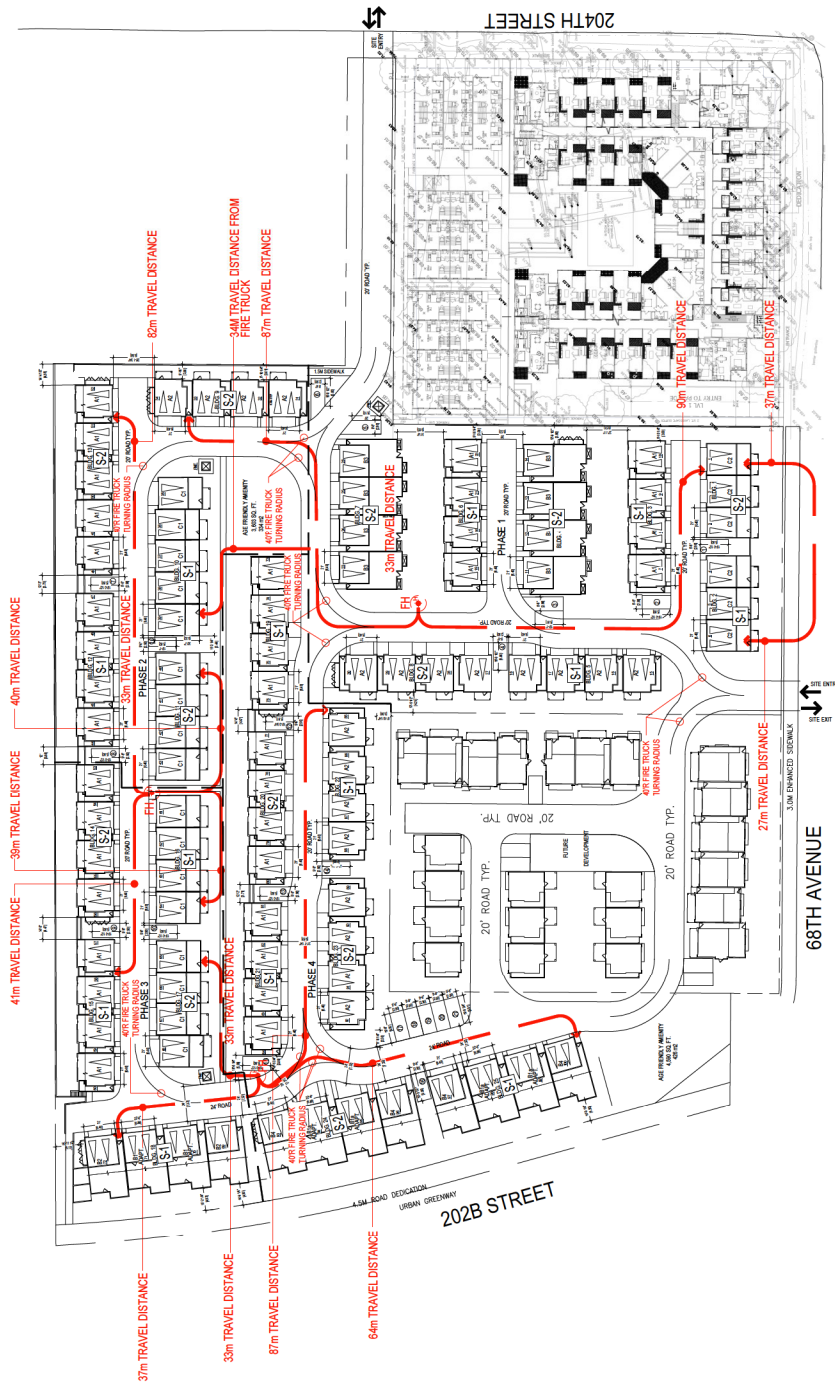





Kasian Architecture
and Planning Ltd
1610-17000 16th Ave. NW
Vancouver, BC Canada V5G 2Z8
www.kasian.com
Tel: 604.683.1000
Fax: 604.683.1007

NO.	DATE	DESCRIPTION	BY	CHK
1	2024-01-31	ISSUED FOR DP RESUBMISSION	AS	
2	2024-01-31	ISSUED FOR DP RESUBMISSION	AS	
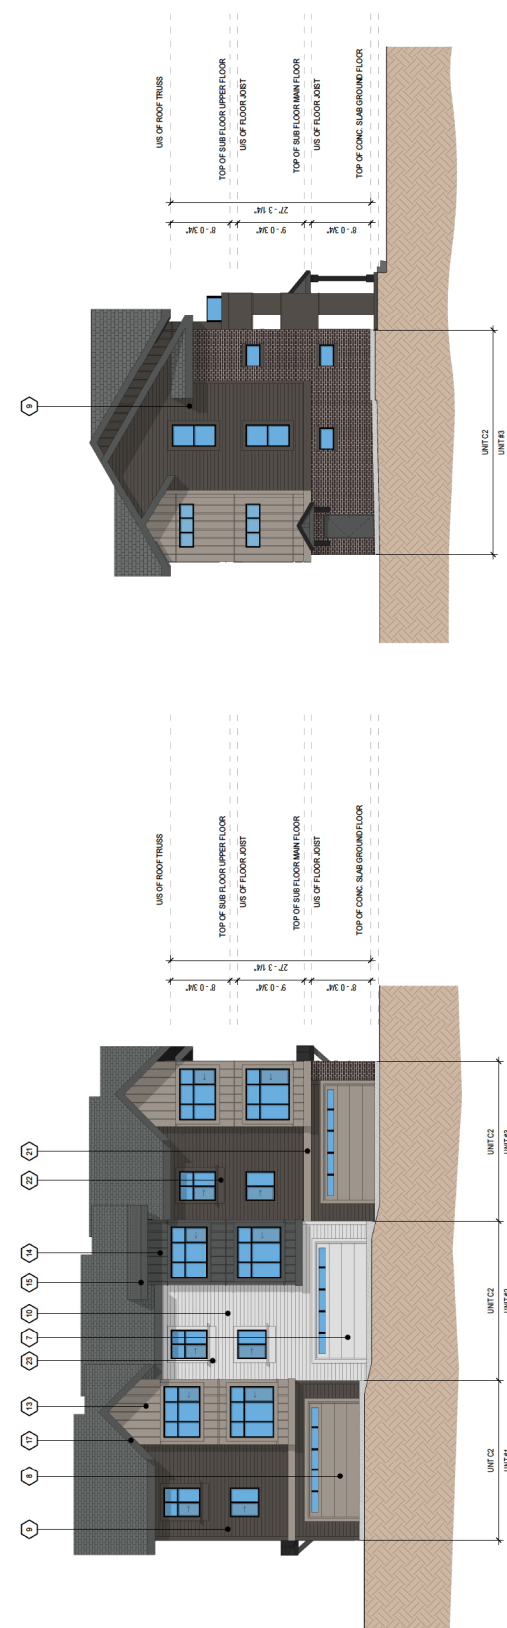

2. WEST ELEVATION
SCALE: 1/8" = 1'-0"

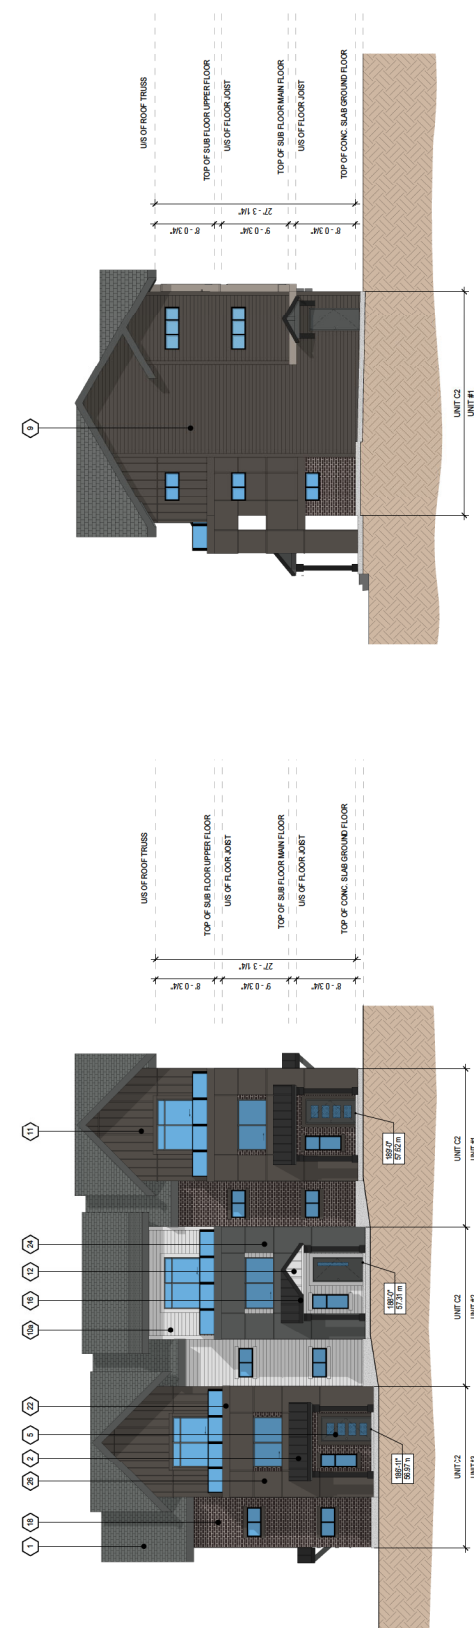


3. SOUTH ELEVATION
SCALE: 1/8" = 1'-0"

4. EAST ELEVATION
SCALE: 1/8" = 1'-0"



MATERIAL PALETTE (SCHEME 2.1)

MATERIAL	COLOR	MATERIAL	COLOR	MATERIAL	COLOR	MATERIAL	COLOR	MATERIAL	COLOR	MATERIAL	COLOR	MATERIAL	COLOR	MATERIAL	COLOR
1. ASPHALT SHINGLES	CHARCOAL	13. BOARD & BATTEN SIDING	MITTEN COLOR ASH	21. WOOD / VINYL TRIM	COLOR TO MATCH - MITTEN COLOR ASH	27. HARDIE - REVEAL SIDING	COLOR TO MATCH - JAMES HARDIE ACTIC WHITE	35. BOARD & BATTEN SIDING	MITTEN COLOR ASH	43. WOOD / VINYL TRIM	COLOR TO MATCH - MITTEN COLOR ASH	49. BOARD & BATTEN SIDING	MITTEN COLOR ASH	57. BOARD & BATTEN SIDING	MITTEN COLOR ASH
2. STANDING SEAM	COLOR TO MATCH - MITTEN COLOR BLACK	14. BOARD & BATTEN SIDING	COLOR TO MATCH - MITTEN COLOR ASH	22. WOOD / VINYL TRIM	COLOR TO MATCH - MITTEN COLOR ASH	28. HARDIE - REVEAL SIDING	COLOR TO MATCH - JAMES HARDIE ACTIC WHITE	44. BOARD & BATTEN SIDING	MITTEN COLOR ASH	40. WOOD / VINYL TRIM	COLOR TO MATCH - MITTEN COLOR ASH	50. BOARD & BATTEN SIDING	MITTEN COLOR ASH	58. BOARD & BATTEN SIDING	MITTEN COLOR ASH
3. ENTRY DOOR	COLOR TO MATCH - MITTEN COLOR BLACK	15. FLASHING	COLOR TO MATCH - MITTEN COLOR ASH	23. WOOD / VINYL TRIM	COLOR TO MATCH - MITTEN COLOR ASH	29. HARDIE - REVEAL SIDING	COLOR TO MATCH - JAMES HARDIE ACTIC WHITE	45. BOARD & BATTEN SIDING	MITTEN COLOR ASH	41. WOOD / VINYL TRIM	COLOR TO MATCH - MITTEN COLOR ASH	51. BOARD & BATTEN SIDING	MITTEN COLOR ASH	59. BOARD & BATTEN SIDING	MITTEN COLOR ASH
4. ENTRY DOOR	COLOR TO MATCH - MITTEN COLOR WHITE	16. WOOD FASCIA	COLOR TO MATCH - MITTEN COLOR ASH	24. WOOD / VINYL TRIM	COLOR TO MATCH - MITTEN COLOR ASH	30. HARDIE - REVEAL SIDING	COLOR TO MATCH - JAMES HARDIE ACTIC WHITE	46. BOARD & BATTEN SIDING	MITTEN COLOR ASH	42. WOOD / VINYL TRIM	COLOR TO MATCH - MITTEN COLOR ASH	52. BOARD & BATTEN SIDING	MITTEN COLOR ASH	60. BOARD & BATTEN SIDING	MITTEN COLOR ASH
5. ENTRY DOOR	COLOR TO MATCH - MITTEN COLOR BLACK	17. WOOD FASCIA	COLOR TO MATCH - MITTEN COLOR ASH	25. WOOD / VINYL TRIM	COLOR TO MATCH - MITTEN COLOR ASH	31. HARDIE - REVEAL SIDING	COLOR TO MATCH - JAMES HARDIE ACTIC WHITE	47. BOARD & BATTEN SIDING	MITTEN COLOR ASH	43. WOOD / VINYL TRIM	COLOR TO MATCH - MITTEN COLOR ASH	53. BOARD & BATTEN SIDING	MITTEN COLOR ASH	61. BOARD & BATTEN SIDING	MITTEN COLOR ASH
6. GARAGE DOOR	COLOR TO MATCH - MITTEN COLOR BLACK	18. BRICK CLADDING	COLOR TO MATCH - MITTEN COLOR ASH	26. WOOD / VINYL TRIM	COLOR TO MATCH - MITTEN COLOR ASH	32. HARDIE - REVEAL SIDING	COLOR TO MATCH - JAMES HARDIE ACTIC WHITE	48. BOARD & BATTEN SIDING	MITTEN COLOR ASH	44. WOOD / VINYL TRIM	COLOR TO MATCH - MITTEN COLOR ASH	54. BOARD & BATTEN SIDING	MITTEN COLOR ASH	62. BOARD & BATTEN SIDING	MITTEN COLOR ASH
7. GARAGE DOOR	COLOR TO MATCH - MITTEN COLOR WHITE	19. BRICK CLADDING	COLOR TO MATCH - MITTEN COLOR ASH	27. WOOD / VINYL TRIM	COLOR TO MATCH - MITTEN COLOR ASH	33. HARDIE - REVEAL SIDING	COLOR TO MATCH - JAMES HARDIE ACTIC WHITE	49. BOARD & BATTEN SIDING	MITTEN COLOR ASH	45. WOOD / VINYL TRIM	COLOR TO MATCH - MITTEN COLOR ASH	55. BOARD & BATTEN SIDING	MITTEN COLOR ASH	63. BOARD & BATTEN SIDING	MITTEN COLOR ASH

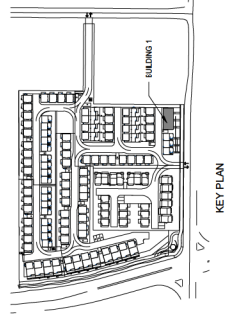


THIS DRAWING IS AN INSTRUMENT OF SERVICE, IS THE PROPERTY OF KASIAN ARCHITECTURE AND PLANNING LTD. AND IS TO BE USED ONLY FOR THE PROJECT AND SITE SPECIFICALLY IDENTIFIED HEREIN. NO PART OF THIS DRAWING IS TO BE REPRODUCED OR TRANSMITTED IN ANY FORM OR BY ANY MEANS, WITHOUT THE WRITTEN PERMISSION OF KASIAN ARCHITECTURE AND PLANNING LTD. ANY REUSE OR MODIFICATION OF THIS DRAWING WITHOUT THE WRITTEN PERMISSION OF KASIAN ARCHITECTURE AND PLANNING LTD. IS PROHIBITED.

HIGH POINT
6889483 2028 ST JANSLEY &
203625147 88 AVE LANGLEY, BC.

DRAWING TITLE
BUILDING 01 ELEVATIONS
SCHEME - 2

ISSUED FOR DP RESUBMISSION

PROJECT NO.	DATE	SCALE	REVISION	TO
722051	31-01-2025	1/8" = 1'-0"	REVIEWED	D
DRAWING NO. A-201				

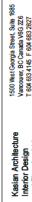

**Kaslian Architecture
Interior Design**
1500 West Georgia Street, Suite 9045
Vancouver, BC Canada V6G 2Z6
T 604 693 4145 F 604 693 2927

[illegible]

17



THIS DRAWING, AS AN INSTRUMENT OF SERVICE, IS THE PROPERTY OF KASIAN ARCHITECTURE INTERIOR DESIGN AND PLANNING LTD. THE COPYRIGHT IN THE SAME IS RESERVED TO THEM. NO REPRODUCTION IS ALLOWED WITHOUT THE PERMISSION OF KASIAN ARCHITECTURE INTERIOR DESIGN AND PLANNING LTD. WHEN MADE MUST BEAR ITS NAME.

THIS DRAWING IS NOT TO BE SCALED. THE CONTRACTOR IS TO VERIFY DIMENSIONS AND DATA NOTED HEREIN WITH THE CONDITIONS ON SITE AND IS RESPONSIBLE FOR REPORTING ANY DISCREPANCY TO KASIAN ARCHITECTURE INTERIOR DESIGN AND PLANNING LTD.





6868/68 202B ST. LANGLEY &
20200201/47 68 AVE LANGLEY B

BUILDING 02 ELEVATIONS
SCHEME -1


ISSUED FOR DP RESUBMISSION

PROJECT NO. 722051	PLOT DATE 31-01-2025	DRAWN D
	SCALE 1/8" = 1'-0"	REVIEWED TD
DRAWING NO.		REVISION 4

A-202

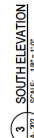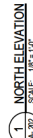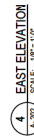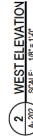

MATERIAL PALETTE (CONTINUED)									
MATERIAL		COLOR		MATERIAL		COLOR		COLOR	
1	UPHOLSTERY	7	WNT - HORIZONTAL BEING	11	DOORS & BATTEN BEING	17	BRICK CLADDING	23	WOOD - WNT, TMT
2	UPHOLSTERY	8	WNT - HORIZONTAL BEING	12	DOORS & BATTEN BEING	18	WOOD - WNT, TMT	24	HARDIE - REVEAL BEING
3	UPHOLSTERY	9	WNT - HORIZONTAL BEING	13	DOORS & BATTEN BEING	19	WOOD - WNT, TMT	25	HARDIE - REVEAL BEING
4	UPHOLSTERY	10	DOORS & BATTEN BEING	14	WOOD FACIA	20	WOOD - WNT, TMT	26	HARDIE - REVEAL BEING
5	UPHOLSTERY	11	DOORS & BATTEN BEING	15	WOOD FACIA	21	WOOD - WNT, TMT	27	HARDIE - REVEAL BEING
6	UPHOLSTERY	12	DOORS & BATTEN BEING	16	WOOD FACIA	22	WOOD - WNT, TMT	28	HARDIE - REVEAL BEING
7	UPHOLSTERY	13	DOORS & BATTEN BEING	17	WOOD FACIA	23	WOOD - WNT, TMT	29	HARDIE - REVEAL BEING
8	UPHOLSTERY	14	WOOD FACIA	18	WOOD FACIA	24	HARDIE - REVEAL BEING	30	HARDIE - REVEAL BEING
9	UPHOLSTERY	15	WOOD FACIA	19	WOOD FACIA	25	HARDIE - REVEAL BEING	31	HARDIE - REVEAL BEING
10	UPHOLSTERY	16	WOOD FACIA	20	WOOD FACIA	26	HARDIE - REVEAL BEING	32	HARDIE - REVEAL BEING
11	UPHOLSTERY	17	WOOD FACIA	21	WOOD FACIA	27	HARDIE - REVEAL BEING	33	HARDIE - REVEAL BEING
12	UPHOLSTERY	18	WOOD FACIA	22	WOOD FACIA	28	HARDIE - REVEAL BEING	34	HARDIE - REVEAL BEING
13	UPHOLSTERY	19	WOOD FACIA	23	WOOD FACIA	29	HARDIE - REVEAL BEING	35	HARDIE - REVEAL BEING
14	UPHOLSTERY	20	WOOD FACIA	24	HARDIE - REVEAL BEING	30	HARDIE - REVEAL BEING	36	HARDIE - REVEAL BEING
15	UPHOLSTERY	21	WOOD FACIA	31	HARDIE - REVEAL BEING	31	HARDIE - REVEAL BEING	37	HARDIE - REVEAL BEING
16	UPHOLSTERY	22	WOOD FACIA	32	HARDIE - REVEAL BEING	32	HARDIE - REVEAL BEING	38	HARDIE - REVEAL BEING
17	UPHOLSTERY	23	WOOD FACIA	33	HARDIE - REVEAL BEING	33	HARDIE - REVEAL BEING	39	HARDIE - REVEAL BEING
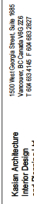

Kaslian Architecture
Interior Design

[illegible]

THIS DRAWING, AS AN INSTRUMENT OF SERVICE, IS THE PROPERTY OF KASIAN ARCHITECTURE INTERIOR DESIGN AND PLANNING LTD. THE COPYRIGHT IN THE SAME BEING RESERVED TO THEM. NO REPRODUCTION IS ALLOWED WITHOUT THE WRITTEN PERMISSION OF KASIAN ARCHITECTURE INTERIOR DESIGN AND PLANNING LTD.

2025-01-31

THIS DRAWING IS TO VERIFY DIMENSIONS AND DATA. NOTE IT DOES NOT CONFORM TO THE CONDITIONS OF SITE AND IS RESPONSIBLE REPORTING ANY DISCREPANCY TO KASIAN ARCHITECTURE INTERIOR DESIGN AND PLANNING LTD.

6868/68 202B ST. LANGLEY &
20309/39/47 68 AVE LANGLEY BC

BUILDING 03 ELEVATIONS
SCHEME - 1


ISSUED FOR DP RESUBMISSION

PROJECT NO. 722051	PLOT DATE 31-01-2025 SCALE 1/8" = 1'-0"	DRAWN D REVIEWED TD	REVISION 4
-----------------------	--	------------------------------	---------------


A-203




1 SOUTH ELEVATION.
SCALE: 1/8" = 1'-0"
A-203

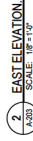

2 EAST ELEVATION
A-203 SCALE: 1/8" = 1'-0"

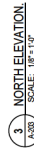


3 NORTH ELEVATION.
SCALE: 1/8" = 1'-0"

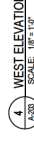

4 WEST ELEVATION
A-203 SCALE: 1/8" = 1'-0"



MATERIAL PALETTE (Scheme 51)									
MATERIAL	COLOR	MATERIAL	COLOR	MATERIAL	COLOR	MATERIAL	COLOR	MATERIAL	COLOR
1 ASPHALT SHIMMER	INTERMEDIATE CHARCOAL	7 WNTV - HORIZONTAL BEING	COLOR TO MATCH - JAMES HARDI LIGHT MIST	11 DOARDS & BATTEN USING	COLOR TO MATCH - JAMES HARDI SLEAT GRAY	17 BRICK CLOTHING	INTERMEDIATE BRICK - WHITE GROUT - LIGHT GREY	23 WOOD - WNTV TRIM	COLOR TO MATCH - JAMES HARDI TRIM
2 INTERIOR DOOR	COLOR TO MATCH - MITTEN COLOR MATCH - CHOCOLATE	7a WNTV - HORIZONTAL BEING	COLOR TO MATCH - JAMES HARDI LIGHT MIST	12 DOARDS & BATTEN BEING	COLOR TO MATCH - MITTEN COLOR MATCH - CHOCOLATE	18 WOOD / WNTV TRIM	COLOR TO MATCH - JAMES HARDI TRIM	24 HARDBO - REVEAL BEING	COLOR TO MATCH - JAMES HARDI OUTRUST
3 ENTRY DOOR	COLOR TO MATCH - MITTEN	7b WNTV - HORIZONTAL BEING	COLOR TO MATCH - JAMES HARDI LIGHT MIST	13 FLASHING	COLOR TO MATCH - MITTEN COLOR MATCH - CHOCOLATE	19 WOOD / WNTV TRIM	COLOR TO MATCH - JAMES HARDI TRIM	25 HARDBO - REVEAL BEING	COLOR TO MATCH - JAMES HARDI TRIM
4 ENTRY DOOR	COLOR TO MATCH - MITTEN	8a HARDBO - HORIZONTAL BEING	COLOR TO MATCH - JAMES HARDI LIGHT MIST	14 WOOD FASCIA	COLOR TO MATCH - JAMES HARDI TRIM	20 WOOD / WNTV TRIM	COLOR TO MATCH - JAMES HARDI TRIM	26 HARDBO - REVEAL BEING	COLOR TO MATCH - JAMES HARDI TRIM
5 GARAGE DOOR	COLOR TO MATCH - MITTEN	8b HARDBO - HORIZONTAL BEING	COLOR TO MATCH - JAMES HARDI LIGHT MIST	15 WOOD FASCIA	COLOR TO MATCH - MITTEN COLOR MATCH - CHOCOLATE	21 WOOD / WNTV TRIM	COLOR TO MATCH - JAMES HARDI TRIM	27 HARDBO - REVEAL BEING	COLOR TO MATCH - JAMES HARDI TRIM
6 GARAGE DOOR	COLOR TO MATCH - MITTEN	9 DOARDS & BATTEN BEING	COLOR TO MATCH - JAMES HARDI LIGHT MIST	16 WOOD FASCIA	COLOR TO MATCH - MITTEN COLOR MATCH - CHOCOLATE	22 WOOD / WNTV TRIM	COLOR TO MATCH - JAMES HARDI TRIM	28 HARDBO - REVEAL BEING	COLOR TO MATCH - JAMES HARDI TRIM
7 GARAGE DOOR	COLOR MATCH - MITTEN COLOR MATCH - WHITE	10 DOARDS & BATTEN USING	COLOR TO MATCH - JAMES HARDI LIGHT MIST	18 BRICK CLOTHING	COLOR TO MATCH - JAMES HARDI TRIM	23 WOOD / WNTV TRIM	COLOR TO MATCH - JAMES HARDI TRIM	29 HARDBO - REVEAL BEING	COLOR TO MATCH - JAMES HARDI TRIM

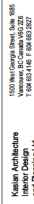

Kaslian Architecture
Interior Design

[illegible]

1



THIS DRAWING, AS AN INSTRUMENT OF SERVICE, IS THE PROPERTY OF KASIAN ARCHITECTURE INTERIOR DESIGN AND PLANNING LTD. THE COPYRIGHT IN THE SAME BELONGS TO THEM. NO REPRODUCTION IS ALLOWED WITHOUT THE PERMISSION OF KASIAN ARCHITECTURE INTERIOR DESIGN AND PLANNING LTD. ANY WHEN MADE MUST BEAR ITS NAME.



THIS DRAWING IS NOT TO BE SCALED. THE CONTRACTOR IS TO VERIFY DIMENSIONS AND DATA NOTED HEREIN WITH THE CONDITIONS OF SITE AND IS RESPONSIBLE FOR REPORTING ANY DISCREPANCY TO KASIAN ARCHITECTURE INTERIOR DESIGN AND

6868/68 202B ST. LANGLEY &
20309/39/47 68 4VE LANGLEY BC


NOTES TO THE REPORT

ISSUED FOR DP RESUBMISSION

PROJECT NO. 722051	PLOT DATE 31-01-2025	QUANTITY D	REASON 4
	SCALE 1/8" = 1'-0"	REVIEWED TD	

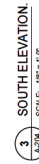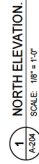

MATERIAL PALETTE (SCHEME 2):				
(1) ASPHALT BRICKLES	(8) GARAGE DOOR	(15) ASPHALT BRICKLES	(22) WOOD / VINYL T/M	
(2) STANDING SEAM	(9) VINYL - HORIZONTAL SING	(16) BOARD & BATTEN SING	(23) WOOD / VINYL T/M	
(3) ENTRY DOOR	(10) VINYL - HORIZONTAL SING	(17) BOARD & BATTEN SING	(24) HARDIE - REVEAL SING	
(4) ENTRY DOOR	(11) VINYL - HORIZONTAL SING	(18) BRICK CLADDING	(25) HARDIE - REVEAL SING	
(5) ENTRY DOOR	(12) BOARD & BATTEN SING	(19) BRICK CLADDING	(26) HARDIE - REVEAL SING	
(6) GARAGE DOOR	(13) BOARD & BATTEN SING	(20) WOOD / VINYL T/M	(27) HARDIE - REVEAL SING	
(7) GARAGE DOOR	(14) BOARD & BATTEN SING	(21) WOOD / VINYL T/M	(28) HARDIE - REVEAL SING	

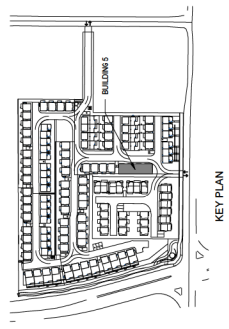



Kasian Architecture
1815-1815 Street, Suite 100
Victoria, BC V8M 1Y2
www.kasian.ca
604.683.2027

NO.	DATE	DESCRIPTION	BY	CHKD	REVISED
1	2024-01-31	ISSUED FOR DP RESUBMISSION	AS		
2	2024-01-31	REVISIONS	AS		
3	2024-01-31	REVISIONS	AS		
2 EAST ELEVATION
SCALE: 1/8" = 1'-0"

1 SOUTH ELEVATION
SCALE: 1/8" = 1'-0"



2024-01-31
THIS DRAWING IS AN INSTRUMENT OF SERVICE, IS THE PROPERTY OF KASIAN ARCHITECTURE, AND IS NOT TO BE REPRODUCED OR TRANSMITTED IN ANY FORM OR BY ANY MEANS, ELECTRONIC OR MECHANICAL, WITHOUT THE WRITTEN PERMISSION OF KASIAN ARCHITECTURE. THE CLIENT AGREES TO HOLD KASIAN ARCHITECTURE HARMLESS FROM ALL LIABILITY, INCLUDING NEGLIGENCE, FOR ANY AND ALL DAMAGES, LOSSES, AND EXPENSES, INCLUDING REASONABLE ATTORNEY'S FEES, INCURRED BY KASIAN ARCHITECTURE IN CONNECTION WITH THIS INSTRUMENT OF SERVICE. THE CLIENT AGREES TO HOLD KASIAN ARCHITECTURE HARMLESS FROM ALL LIABILITY, INCLUDING NEGLIGENCE, FOR ANY AND ALL DAMAGES, LOSSES, AND EXPENSES, INCLUDING REASONABLE ATTORNEY'S FEES, INCURRED BY KASIAN ARCHITECTURE IN CONNECTION WITH THIS INSTRUMENT OF SERVICE.




HIGH POINT
688988 2028 ST LANGLEY &
203625147 88 AVE LANGLEY, BC.

BUILDING 06 ELEVATIONS
SCHEME - 1

ISSUED FOR DP RESUBMISSION

PROJECT NO.	DATE	SCALE	BY	CHKD	REVISED	TO
722051	31-01-2025	1/8" = 1'-0"	AS			
722051	31-01-2025	1/8" = 1'-0"	AS			
722051	31-01-2025	1/8" = 1'-0"	AS			


A-206

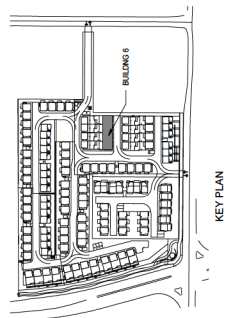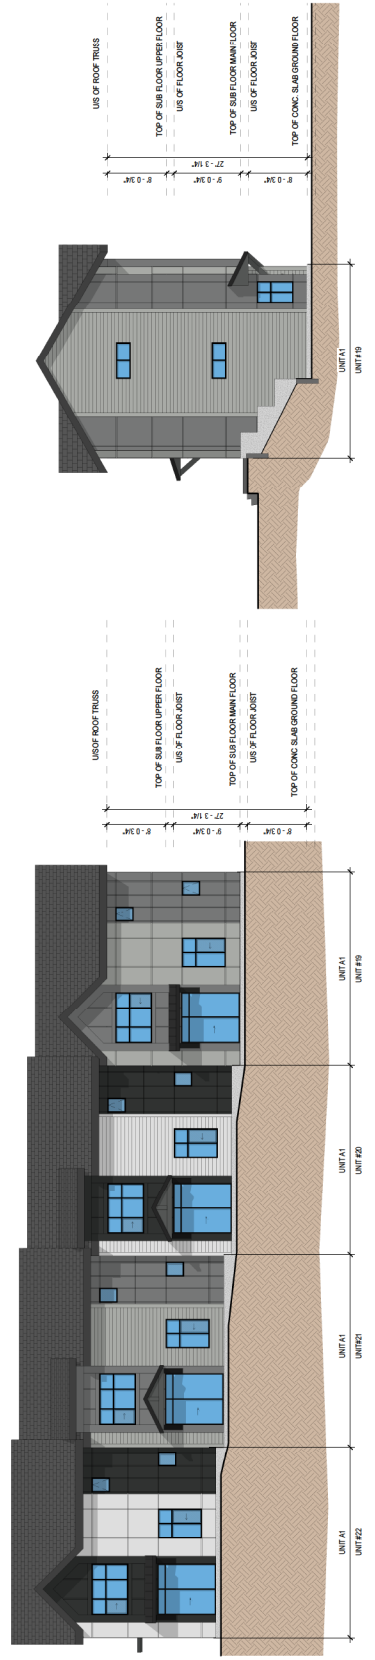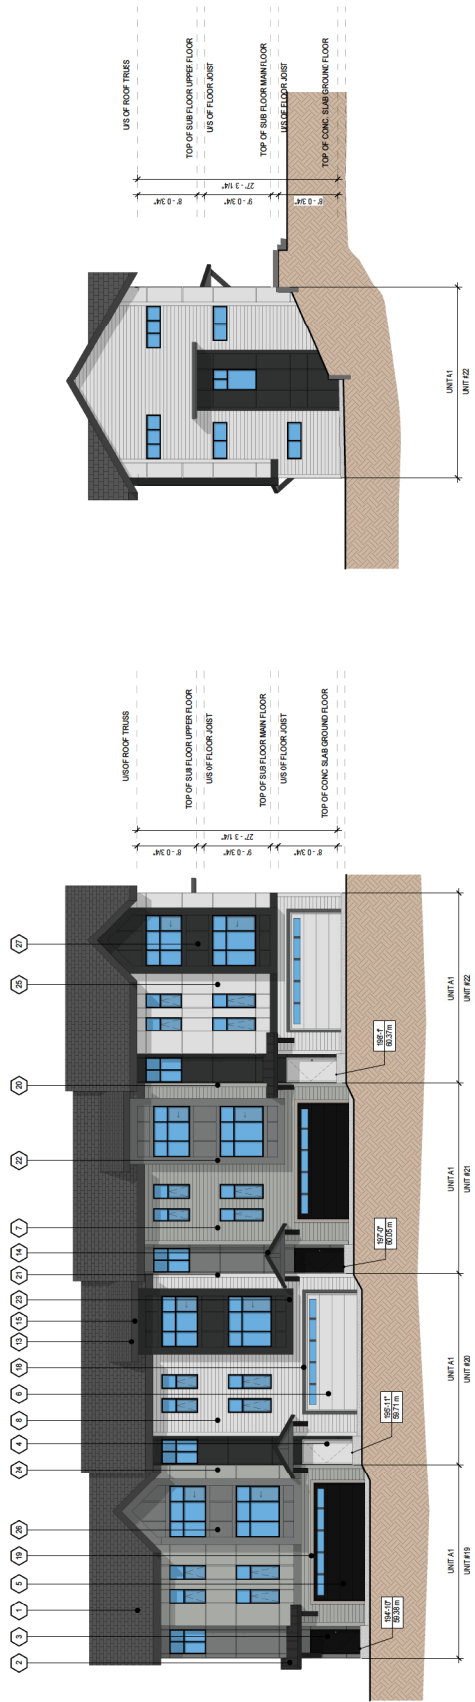

1 WEST ELEVATION
SCALE: 1/8" = 1'-0"

3 NORTH ELEVATION
SCALE: 1/8" = 1'-0"

MATERIAL	COLOR	MATERIAL	COLOR	MATERIAL	COLOR	MATERIAL	COLOR	MATERIAL	COLOR	MATERIAL	COLOR	MATERIAL	COLOR	MATERIAL	COLOR
1 ASPHALT SHINGLES	CHARCOAL	7 VINYL - HORIZONTAL SIDING	7 VINYL - HORIZONTAL SIDING	17 BRICK CLADDING	INTERSTATE BRICK - WHITE GROUT - LIGHT GREY	23 WOOD / VINYL TRIM	WOOD / VINYL TRIM	27 WOOD / VINYL TRIM	WOOD / VINYL TRIM	28 WOOD / VINYL TRIM	WOOD / VINYL TRIM	29 WOOD / VINYL TRIM	WOOD / VINYL TRIM	30 WOOD / VINYL TRIM	WOOD / VINYL TRIM
2 METAL ROOF	CHARCOAL	8 VINYL - HORIZONTAL SIDING	8 VINYL - HORIZONTAL SIDING	18 BRICK CLADDING	INTERSTATE BRICK - WHITE GROUT - LIGHT GREY	24 WOOD / VINYL TRIM	WOOD / VINYL TRIM	28 WOOD / VINYL TRIM	WOOD / VINYL TRIM	31 WOOD / VINYL TRIM	WOOD / VINYL TRIM	32 WOOD / VINYL TRIM	WOOD / VINYL TRIM	33 WOOD / VINYL TRIM	WOOD / VINYL TRIM
3 ENTRY DOOR	COLOR TO MATCH - MITTEN	9 BOARD & BATTEN SIDING	9 BOARD & BATTEN SIDING	19 BRICK CLADDING	INTERSTATE BRICK - WHITE GROUT - LIGHT GREY	25 WOOD / VINYL TRIM	WOOD / VINYL TRIM	29 WOOD / VINYL TRIM	WOOD / VINYL TRIM	34 WOOD / VINYL TRIM	WOOD / VINYL TRIM	35 WOOD / VINYL TRIM	WOOD / VINYL TRIM	36 WOOD / VINYL TRIM	WOOD / VINYL TRIM
4 ENTRY DOOR	COLOR TO MATCH - MITTEN	10 BOARD & BATTEN SIDING	10 BOARD & BATTEN SIDING	20 BRICK CLADDING	INTERSTATE BRICK - WHITE GROUT - LIGHT GREY	26 WOOD / VINYL TRIM	WOOD / VINYL TRIM	30 WOOD / VINYL TRIM	WOOD / VINYL TRIM	37 WOOD / VINYL TRIM	WOOD / VINYL TRIM	38 WOOD / VINYL TRIM	WOOD / VINYL TRIM	39 WOOD / VINYL TRIM	WOOD / VINYL TRIM
5 GARAGE DOOR	COLOR TO MATCH - MITTEN	11 BOARD & BATTEN SIDING	11 BOARD & BATTEN SIDING	21 BRICK CLADDING	INTERSTATE BRICK - WHITE GROUT - LIGHT GREY	27 WOOD / VINYL TRIM	WOOD / VINYL TRIM	31 WOOD / VINYL TRIM	WOOD / VINYL TRIM	40 WOOD / VINYL TRIM	WOOD / VINYL TRIM	41 WOOD / VINYL TRIM	WOOD / VINYL TRIM	42 WOOD / VINYL TRIM	WOOD / VINYL TRIM
6 GARAGE DOOR	COLOR TO MATCH - MITTEN	12 BOARD & BATTEN SIDING	12 BOARD & BATTEN SIDING	22 BRICK CLADDING	INTERSTATE BRICK - WHITE GROUT - LIGHT GREY	28 WOOD / VINYL TRIM	WOOD / VINYL TRIM	32 WOOD / VINYL TRIM	WOOD / VINYL TRIM	43 WOOD / VINYL TRIM	WOOD / VINYL TRIM	44 WOOD / VINYL TRIM	WOOD / VINYL TRIM	45 WOOD / VINYL TRIM	WOOD / VINYL TRIM

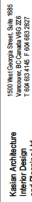

**Kaslian Architecture
Interior Design**

[illegible]

745



THIS DRAWING, AS AN INSTRUMENT OF SERVICE, IS THE PROPERTY OF KASIAN ARCHITECTURE INTERIOR DESIGN AND PLANNING LTD. THE COPYRIGHT IN THE SAME IS RESERVED TO THEM. NO REPRODUCTION IS ALLOWED WITHOUT THE PERMISSION OF KASIAN ARCHITECTURE INTERIOR DESIGN AND PLANNING LTD. AND WHEN MADE MUST BEAT THEIR NAME.


THIS DRAWING IS NOT TO BE SCALED. THE CONTRACTOR IS TO VERIFY DIMENSIONS AND DATA NOTED HEREIN WITH THE CONDITIONS ON SITE, AND IS RESPONSIBLE FOR REPORTING ANY DISCREPANCY TO KASIAN ARCHITECTURE INTERIOR DESIGN AND PLANNING LTD. FOR ACKNOWLEDGMENT.

6868/68 202B ST. LANGLEY &
20309/39/47 68 AVE | LANGLEY B


BUILDING 07 ELEVATIONS
SCHEME - 2

PROJECT NO. 722051	PLTDATE 31-01-2025	DRAWN	D
	SCALE 1/8" = 1'-0"	REVIEWED	TD
DRAWING NO.		REVISION	

4

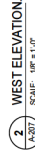[illegible]

[illegible]

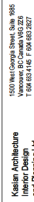

Kaslian Architecture
Interior Design

[illegible]

ACCOUNT STAFF



2025-01-31

THIS DRAWING, AS AN INSTRUMENT OF SERVICE, IS THE PROPERTY OF KASIAN ARCHITECTURE INTERIOR DESIGN AND PLANNING LTD. THE COPYRIGHT IN THE SAME BEING RESERVED TO THEM. NO REPRODUCTION IS ALLOWED WITHOUT THE PERMISSION OF KASIAN ARCHITECTURE INTERIOR DESIGN AND PLANNING LTD. WHEN MADE MUST BEAR ITS NAME.

THIS DRAWING IS NOT TO BE SCALED. THE CONTRACTOR IS TO VERIFY DIMENSIONS AND DATA NOTED HEREIN WITH THE CONDITIONS ON SITE, AND IS RESPONSIBLE FOR REPORTING ANY DISCREPANCY TO KASIAN ARCHITECTURE INTERIOR DESIGN AND PLANNING LTD. FOR ADJUSTMENT.

[illegible]

HIGH POINT

6868/68 202B ST. LANGLEY &
20309/39/47 68 AVE. LANGLEY, BC


DRAINING TITLE

BUILDING 09 ELEVATIONS
SCHEME -2

ISSUED FOR DP RESUBMISSION

PROJECT NO. 722051	PLOT DATE 31-01-2025	DRAWN	D
	SCALE 1/8" = 1'-0"	REVIEWED	
DRAWING NO.		A-209	
		REVISION	
		4	

A-209

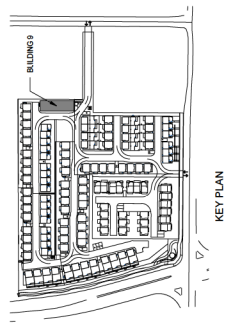

MATERIAL PALETTE (SCHEM-2)											
MATERIAL		COLOR	MATERIAL		COLOR	MATERIAL		COLOR	MATERIAL		COLOR
1	THASLINE SHINGLES	CHARCOAL	8	GARAGE DOOR	COLOR TO MATCH - MITTEN COLOR ASH	13	BOARD & BATTEN SING	COLOR TO MATCH - MITTEN COLOR ASH	20	WOOD / VINYL TRIM	COLOR TO MATCH - MITTEN COLOR GUNMETAL GREY
2	STANDING BEAM	CHARCOAL	9	VINYL - HORIZONTAL SING	HARD ROCK ESPRESSO	14	BOARD & BATTEN SING	COLOR TO MATCH - MITTEN COLOR GUNMETAL GREY	21	WOOD / VINYL TRIM	COLOR TO MATCH - MITTEN COLOR ASH
3	ENTRNY DOOR	CHARCOAL	10	VINYL - HORIZONTAL SING	HARD ROCK ESPRESSO	15	CLADDING	COLOR TO MATCH - MITTEN COLOR GUNMETAL GREY	22	WOOD / VINYL TRIM	COLOR TO MATCH - JAMES HARD ACTIC WHITE
4	ENTRNY DOOR	COLOR TO MATCH - MITTEN	11	VINYL - HORIZONTAL SING	COLOR TO MATCH - JAMES HARD ACTIC WHITE	16	WOOD FACIA	COLOR TO MATCH - COLOR CHOCOLATE	23	WOOD / VINYL TRIM	COLOR TO MATCH - JAMES HARD ACTIC WHITE
5	ENTRNY DOOR	COLOR WHITE	12	VINYL - HORIZONTAL SING	HARD ROCK ESPRESSO	17	WOOD FACIA	COLOR TO MATCH - COLOR CHOCOLATE	24	WOOD / VINYL TRIM	COLOR TO MATCH - JAMES HARD ACTIC WHITE
6	ENTRNY DOOR	COLOR GUNMETAL GREY	13	BOARD & BATTEN SING	COLOR TO MATCH - MITTEN COLOR GUNMETAL GREY	18	BRICK CLADDING	COLOR TO MATCH - MITTEN COLOR GUNMETAL GREY	25	HARDIE - REVEL SING	COLOR TO MATCH - MITTEN COLOR ASH
7	ENTRNY DOOR	COLOR WHITE	14	BOARD & BATTEN SING	COLOR TO MATCH - MITTEN COLOR GUNMETAL GREY	19	BRICK CLADDING	COLOR TO MATCH - MITTEN COLOR GUNMETAL GREY	26	HARDIE - REVEL SING	COLOR TO MATCH - JAMES HARD ROCK ESPRESSO



Kasian Architecture
and Planning Ltd
1000-10000 Ave. NW
Vancouver, BC Canada V5C 2S4
Tel: 604.271.1111
www.kasian.com

NO.	REVISION	DATE	BY	CHKD
1	ISSUED FOR PERMIT	2024-01-31	AS	AS
2	ISSUED FOR DP RESUBMISSION	2024-01-31	AS	AS
3	ISSUED FOR DP RESUBMISSION	2024-01-31	AS	AS
2 WEST ELEVATION
SCALE: 1/8" = 1'-0"

1 NORTH ELEVATION
SCALE: 1/8" = 1'-0"

4

25

26

27

28

29

FRONT STAMP

SEAL

2024-01-31

THIS DRAWING IS AN INSTRUMENT OF SERVICE, IS THE PROPERTY OF KASIAN ARCHITECTURE AND PLANNING LTD. IT IS TO BE USED ONLY FOR THE PROJECT AND SITE SPECIFICALLY IDENTIFIED HEREIN. NO PART OF THIS DRAWING IS TO BE REPRODUCED OR TRANSMITTED IN ANY FORM OR BY ANY MEANS, ELECTRONIC OR MECHANICAL, WITHOUT THE WRITTEN PERMISSION OF KASIAN ARCHITECTURE AND PLANNING LTD. ANY VIOLATION OF THIS AGREEMENT WILL BE CONSIDERED A BREACH OF CONTRACT AND WILL BE PROSECUTED TO THE FULL EXTENT OF THE LAW. KASIAN ARCHITECTURE AND PLANNING LTD. ACCEPTS NO LIABILITY FOR ANY DAMAGE OR LOSS, INCLUDING BUT NOT LIMITED TO, CONSEQUENTIAL DAMAGES, ARISING OUT OF OR IN CONNECTION WITH THE USE OF THIS DRAWING. THE USER OF THIS DRAWING AGREES TO HOLD KASIAN ARCHITECTURE AND PLANNING LTD. HARMLESS FROM AND AGAINST ALL SUCH DAMAGES. KASIAN ARCHITECTURE AND PLANNING LTD. IS NOT RESPONSIBLE FOR ANY DAMAGE OR LOSS, INCLUDING BUT NOT LIMITED TO, CONSEQUENTIAL DAMAGES, ARISING OUT OF OR IN CONNECTION WITH THE USE OF THIS DRAWING. THE USER OF THIS DRAWING AGREES TO HOLD KASIAN ARCHITECTURE AND PLANNING LTD. HARMLESS FROM AND AGAINST ALL SUCH DAMAGES.

PROJECT

HIGH POINT

688988 2028 ST LANGLEY &
203695417 88 AVE LANGLEY, BC.

DRAWING TITLE

BUILDING 10 ELEVATIONS

SCHEME - 1

ISSUED FOR DP RESUBMISSION

PROJECT NO.

722051

DATE

31-01-2025

SCALE

1/8" = 1'-0"

REVISION

TO

DATE

31-01-2025

BY

AS

CHKD

AS

DATE

31-01-2025

BY

AS

CHKD

AS

DATE

31-01-2025

BY

AS

CHKD

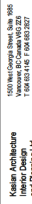

**Kaslian Architecture
Interior Design**

[illegible]

10



2075-01-31

THIS DRAWING, AS AN INSTRUMENT OF SERVICE, IS THE PROPERTY OF KASIAN ARCHITECTURE INTERIOR DESIGN AND PLANNING LTD. THE COPYRIGHT IN THE SAME IS RESERVED TO THEM. NO REPRODUCTION IS ALLOWED WITHOUT THE PERMISSION OF KASIAN ARCHITECTURE INTERIOR DESIGN AND PLANNING LTD. WHEN MADE MUST BEAR ITS NAME.

THIS DRAWING IS NOT TO BE SCALED. THE CONTRACTOR IS TO VERIFY DIMENSIONS AND DATA NOTED HEREIN WITHIN THE CONDITIONS OF BIDDING, AND IS RESPONSIBLE FOR REPORTING ANY DISCREPANCY TO KASIAN ARCHITECTURE INTERIOR DESIGN AND PLANNING LTD. PRIOR TO COMMENCEMENT OF WORK.

6868/68 202B ST. LANGLEY &
20309/39/47 68 AVE LANGLEY B


BUILDING 12 ELEVATIONS
SCHEME -1

ISSUED FOR DP RESUBMISSION

PROJECT NO. 722051	PLOT DATE 31-01-2025	DRAWN D
	SCALE 1"8" = 1'-0"	REVIEWED TD
DRAWING NO.		REVISION 4
		A-212



MAIN PALETTE (COLORS 1-11)									
MATERIAL	COLOR	MATERIAL	COLOR	MATERIAL	COLOR	MATERIAL	COLOR	MATERIAL	COLOR
1 ASPHALT GRANULES	CHARCOAL	7 WVL - HORIZONTAL BEING	COLOR TO MATCH - JAMES	11 DOORS & BATTEN BEING	COLOR TO MATCH - JAMES	17 BRICK CLADDING	RED/BLACK BROCK WHITE	23 WOOD / VINYL TRIM	COLOR TO MATCH - JAMES
2 REINFORCED BRAM	COLOR TO MATCH - MITTEN	7A WVL - HORIZONTAL BEING	JAMES HARD LIGHT MIST	12 DOORS & BATTEN BEING	HARD SAGE GRAY	18 WOOD / VINYL TRIM	GRUOL - LIGHT GRAY	24 HARDCRE - REVEAL LENS	HARD LIGHT GRAY
3 ENTRY DOOR	COLOR TO MATCH - MITTEN	7B WVL - HORIZONTAL BEING	COLOR TO MATCH - MITTEN	13 LASHING	COLOR TO MATCH - MITTEN	19 WOOD / VINYL TRIM	COLOR TO MATCH - JAMES	25 HARDCRE - REVEAL LENS	COLOR TO MATCH - JAMES
4 ENTRY DOOR	COLOR TO MATCH - MITTEN	8A WVL - HORIZONTAL BEING	COLOR TO MATCH - JAMES	14 WOOD FACIA	COLOR TO MATCH - JAMES	20 WOOD / VINYL TRIM	COLOR TO MATCH - JAMES	26 HARDCRE - REVEAL LENS	COLOR TO MATCH - JAMES
5 ENTRY DOOR	COLOR WHITE	8B WVL - HORIZONTAL BEING	HARD ARCTIC WHITE	15 WOOD FACIA	MATCH CHARCOAL	21 WOOD / VINYL TRIM	HARD LIGHT MIST	27 HARDCRE - REVEAL LENS	HARD SAGE GRAY
6 GARAGE DOOR	COLOR BLACK	9 DOORS & BATTEN BEING	COLOR TO MATCH - JAMES	16 WOOD FACIA	COLOR TO MATCH - MITTEN	22 WOOD / VINYL TRIM	HARD LIGHT MIST	28 HARDCRE - REVEAL LENS	HARD SAGE GRAY
7 GARAGE DOOR	COLOR WHITE	10 DOORS & BATTEN BEING	JAMES HARD LIGHT MIST	17 WOOD FACIA	COLOR TO MATCH - MITTEN	23 WOOD / VINYL TRIM	HARD LIGHT MIST	29 HARDCRE - REVEAL LENS	COLOR TO MATCH - MITTEN
8 GARAGE DOOR	COLOR WHITE	11 DOORS & BATTEN BEING	HARD ARCTIC WHITE	18 WOOD FACIA	COLOR TO MATCH - JAMES	24 WOOD / VINYL TRIM	HARD LIGHT MIST	30 HARDCRE - REVEAL LENS	COLOR TO MATCH - MITTEN

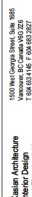

**Asian Architecture
Interior Design**
1500 West Georgia Street, Suite 9085
Vancouver, BC Canada V6G 2Z6
T 604 683 4145 F 604 683 2927

[illegible]

PERMIT STAMP



025-01-31

THIS DRAWING, AS AN INSTRUMENT OF SERVICE, IS THE PROPERTY OF KASIAN ARCHITECTURE INTERIOR DESIGN AND PLANNING LTD. THE COPYRIGHT IN THIS ARCHITECTURE INTERIOR DESIGN AND PLANNING LTD. THE COPYRIGHT IN THIS DRAWING IS RESERVED TO THEM. NO REPRODUCTION IS ALLOWED WITHOUT THE PERMISSION OF KASIAN ARCHITECTURE INTERIOR DESIGN AND PLANNING LTD. AND WHEN MADE MUST BEAT THEIR NAME.

THIS DRAWING IS NOT TO BE SCALED. THE CONTRACTOR IS TO VERIFY DIMENSIONS AND DATA NOTED HEREIN WITH THE CONDITIONS OF SITE, AND IS RESPONSIBLE FOR REPORTING ANY DISCREPANCY TO KASIAN ARCHITECTURE INTERIOR DESIGN AND PLANNING LTD. AT LOW ALI, KENYATTA.

CONJECTURE

HIGH POINT

6868/68 2028 ST. LANGLEY &
3309/39/47 68 AVE. LANGLEY, BC

LEARNING TIME

**BUILDING 13 ELEVATIONS
SCHEME -2**

SSUED FOR DP RESUBMISSION

PROJECT NO. 722051	DATE	31-01-2025	DRAWN	D
	SCALE	1/8" = 1'-0"	REVIEWED	TD
DRAWING NO.		A-213 4		


A-213

2 EAST ELEVATION.

A-213 SCALE: 1/8" = 1'-0"

4 WEST ELEVATION

A-213 SCALE: 1/8" = 1'-0"

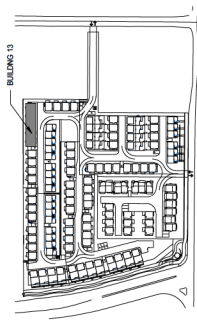

KEY PLAN


1 SOUTH ELEVATION.

A-213 SCALE: 1/8" = 1'-0"

3 NORTH ELEVATION

A-213 **SCALE:** 1/8" = 1'-0"

MATERIAL PALETTE (Scheme 2.1)				
MATERIAL	COLOR	MATERIAL	COLOR	MATERIAL
1 ASPHALT SHINGLES	8 GARAGE DOOR		13 BOARD LATHEN SIDING	
2 TIMBERNEED - COLOR	9 VINYL - HORIZONTAL SIDING		14 BOARD LATHEN SIDING	
3 STANDING BOB	10 VINYL - HORIZONTAL SIDING		15 BOARD LATHEN SIDING	
4 STANDING BOB	11 HARDIE - HORIZONTAL SIDING		16 BOARD LATHEN SIDING	
5 STANDING BOB	12 VINYL - HORIZONTAL SIDING		17 BOARD LATHEN SIDING	
6 VINYL DOOR	13 VINYL - HORIZONTAL SIDING		18 BOARD LATHEN SIDING	
7 VINYL DOOR	14 VINYL - HORIZONTAL SIDING		19 BOARD LATHEN SIDING	
8 VINYL DOOR	15 VINYL - HORIZONTAL SIDING		20 BOARD LATHEN SIDING	
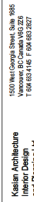

Kaslian Architecture
Interior Design

[illegible]

PC PD JCOC

THIS DRAWING, AS AN INSTRUMENT OF SERVICE, IS THE PROPERTY OF KASIAN ARCHITECTURE INTERIOR DESIGN AND PLANNING LTD. THE COPYRIGHT IN THE SAME BEING RESERVED TO THEM. NO REPRODUCTION IS ALLOWED WITHOUT THE PERMISSION OF KASIAN ARCHITECTURE INTERIOR DESIGN AND PLANNING LTD. WHEN MADE MUST BEAR ITS NAME.

THIS DRAWING IS NOT TO BE SCALED. THE CONTRACTOR IS TO VERIFY DIMENSIONS AND DATA NOTED HEREIN WITH THE CONDITIONS ON SITE, AND IS RESPONSIBLE FOR REPORTING ANY DISCREPANCY TO KASIAN ARCHITECTURE INTERIOR DESIGN AND PLANNING LTD. FOR ADJUSTMENT.

1

6868/68 2028 ST. LANGLEY &

1	2	
---	---	---	---	---	---	---	---	---	----	----	-----

**BUILDING 14 ELEVATIONS
SCHEME -2**

ISSUED FOR DP RESUBMISSION

PROJECT NO. 722051	PLOT DATE 31-01-2025	DRAWN D	REVISION 4
	SCALE 1/8" = 1'-0"	REVIEWED TD	
DRAWING NO.		A-214	

2 EAST ELEVATION.
A-214 SCALE: 1/8" = 1'-0"

A stylized illustration of a building facade. The building has a light brown or tan color with dark brown outlines. It features several large windows with blue panes. On the right side, there is a tall, narrow chimney or vent stack. The building is set against a plain white background.

1 SOUTH ELEVATION.
A-214 SCALE: 1/8" = 1'-0"

US OF ROOF TRUSS

TOP OF SUB FLOOR UPPER FLOOR

US OF FLOOR JOIST

TOP OF SUB FLOOR MAIN FLOOR

US OF FLOOR JOIST

TOP OF CONC. SLAB GROUND FLOOR

8'-0.3/4"

2'-0.3/4"

9'-0.3/4"

2'-0.3/4"


8'-0.3/4"

27'-3.1/4"


4
A-214
WEST ELEVATION.
SCALE: 1/8" = 1'-0"

3 NORTH ELEVATION
A-214 SCALE: 1/8" = 1'-0"


MATERIAL PALETTE SCHEME-2:				SCALE: 10" = 1'-0"			
MATERIAL	COLOR	MATERIAL	COLOR	MATERIAL	COLOR	MATERIAL	COLOR
1	ASPHALT SHIMMER CHARCOAL	3	GARAGE DOOR	12	DOORS & BATTEN SING	20	WOOD / HWY. TRM
2	STAINING SEAM	4	WYV. - HORIZONTAL SING	13	DOORS & BATTEN SING	21	WOOD / HWY. TRM
3	ENTRY DOOR	5	WYV. - HORIZONTAL SING	14	DOORS & BATTEN SING	22	WOOD / HWY. TRM
4	ENTRY DOOR	6	WYV. - HORIZONTAL SING	15	DOORS & BATTEN SING	23	WOOD / HWY. TRM
5	ENTRY DOOR	7	WYV. - HORIZONTAL SING	16	DOORS & BATTEN SING	24	WOOD / HWY. TRM
6	GARAGE DOOR	8	WYV. - HORIZONTAL SING	17	DOORS & BATTEN SING	25	WOOD / HWY. TRM
7	GARAGE DOOR	9	WYV. - HORIZONTAL SING	18	DOORS & BATTEN SING	26	WOOD / HWY. TRM
8	GARAGE DOOR	10	WYV. - HORIZONTAL SING	19	DOORS & BATTEN SING	27	WOOD / HWY. TRM
43	GARAGE DOOR	45	WYV. - HORIZONTAL SING	54	DOORS & BATTEN SING	62	WOOD / HWY. TRM

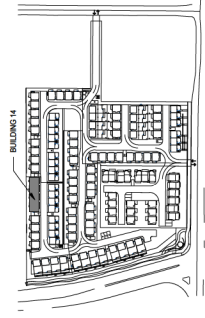


KEY POINTS

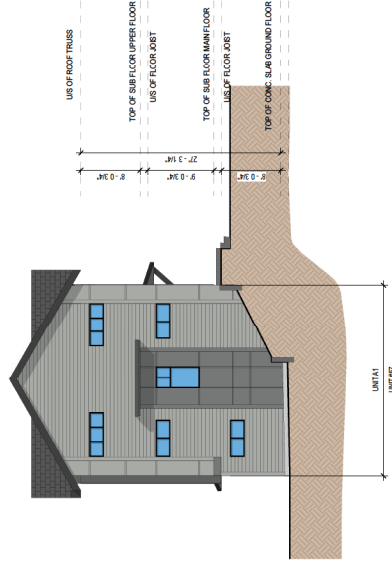



2 EAST ELEVATION
A-215 SCALE: 1/8" = 1'-0"

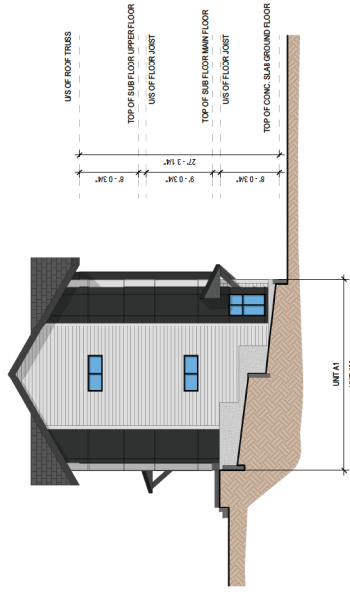

4 WEST ELEVATION.
A-215 SCALE: 1/8" = 1'-0"

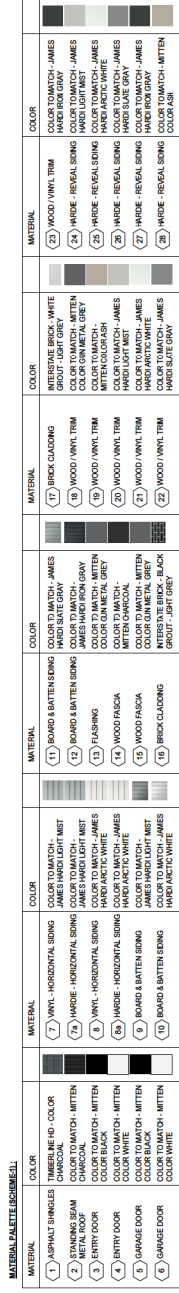

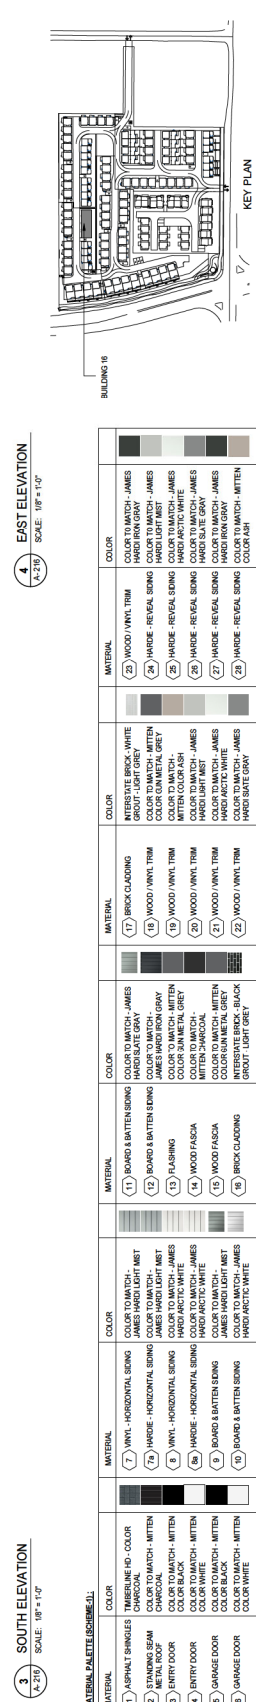

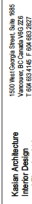

Kaslian Architecture
Interior Design

[illegible]

175



THIS DRAWING, AS AN INSTRUMENT OF SERVICE, IS THE PROPERTY OF KASIAN ARCHITECTURE INTERIOR DESIGN AND PLANNING LTD. THE COPYRIGHT IN THE SAME IS RESERVED TO THEM. NO REPRODUCTION IS ALLOWED WITHOUT THE PERMISSION OF KASIAN ARCHITECTURE INTERIOR DESIGN AND PLANNING LTD. AND WHEN MADE MUST BEAR ITS NAME.

THIS DRAWING IS NOT TO BE SCALED. THE CONTRACTOR IS TO VERIFY DIMENSIONS AND DATA NOTED HEREIN WITH THE CONDITIONS ON SITE, AND IS RESPONSIBLE FOR REPORTING ANY DISCREPANCY TO KASIAN ARCHITECTURE INTERIOR DESIGN AND PLANNING LTD. FOR AN IMMEDIATE RESPONSE.


[illegible]

6868/68 202B ST. LANGLEY &
20309/39/47 68 4VE I LANGLEY R

DEBATING TIME

ISSUED FOR DP RESUBMISSION

PROJECT NO. 722051	PLOT DATE 31-01-2025	DRAWN D	REASON 4
	SCALE 1/8" = 1'-0"	REVIEWED TD	

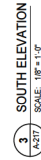[illegible]



Kasian Architecture
and Planning Ltd
1010-10150 101st Ave. NW
Surrey, BC Canada V3V 2Z8
Tel: 604.591.1010
www.kasian.com

NO.	DATE	DESCRIPTION	BY	CHKD
1	2024-01-31	ISSUED FOR DP RESUBMISSION		
2	2024-01-31	ISSUED FOR DP RESUBMISSION		
2 NORTH ELEVATION
SCALE: 1/8" = 1'-0"


1 EAST ELEVATION
SCALE: 1/8" = 1'-0"

4 SOUTH ELEVATION
SCALE: 1/8" = 1'-0"


3 WEST ELEVATION
SCALE: 1/8" = 1'-0"

MATERIAL	COLOR	MATERIAL	COLOR	MATERIAL	COLOR	MATERIAL	COLOR	MATERIAL	COLOR	MATERIAL	COLOR	MATERIAL	COLOR	MATERIAL	COLOR	MATERIAL	COLOR	MATERIAL	COLOR
1 ASPHALT SHINGLES	CHARCOAL	7 VINYL - HORIZONTAL Siding	WHITE	11 BOARD & BATTEN Siding	WHITE	17 BRICK CLADDING	WHITE	23 INTERESTING BRICK - WHITE	WHITE	29 HARDWARE - REVEAL Siding	WHITE	35 HARDWARE - REVEAL Siding	WHITE	41 HARDWARE - REVEAL Siding	WHITE	47 HARDWARE - REVEAL Siding	WHITE	53 HARDWARE - REVEAL Siding	WHITE
2 STANDING SEAM METAL ROOF	CHARCOAL	8 VINYL - HORIZONTAL Siding	WHITE	12 BOARD & BATTEN Siding	WHITE	18 WOOD / VINYL TRIM	WHITE	24 INTERESTING BRICK - WHITE	WHITE	30 HARDWARE - REVEAL Siding	WHITE	36 HARDWARE - REVEAL Siding	WHITE	42 HARDWARE - REVEAL Siding	WHITE	48 HARDWARE - REVEAL Siding	WHITE	54 HARDWARE - REVEAL Siding	WHITE
3 ENTRY DOOR	CHARCOAL	9 VINYL - HORIZONTAL Siding	WHITE	13 BOARD & BATTEN Siding	WHITE	19 WOOD / VINYL TRIM	WHITE	25 INTERESTING BRICK - WHITE	WHITE	31 HARDWARE - REVEAL Siding	WHITE	37 HARDWARE - REVEAL Siding	WHITE	43 HARDWARE - REVEAL Siding	WHITE	49 HARDWARE - REVEAL Siding	WHITE	55 HARDWARE - REVEAL Siding	WHITE
4 ENTRY DOOR	CHARCOAL	10 VINYL - HORIZONTAL Siding	WHITE	14 BOARD & BATTEN Siding	WHITE	20 WOOD / VINYL TRIM	WHITE	26 INTERESTING BRICK - WHITE	WHITE	32 HARDWARE - REVEAL Siding	WHITE	38 HARDWARE - REVEAL Siding	WHITE	44 HARDWARE - REVEAL Siding	WHITE	50 HARDWARE - REVEAL Siding	WHITE	56 HARDWARE - REVEAL Siding	WHITE
5 GARAGE DOOR	CHARCOAL	11 VINYL - HORIZONTAL Siding	WHITE	15 BOARD & BATTEN Siding	WHITE	21 WOOD / VINYL TRIM	WHITE	27 INTERESTING BRICK - WHITE	WHITE	33 HARDWARE - REVEAL Siding	WHITE	39 HARDWARE - REVEAL Siding	WHITE	45 HARDWARE - REVEAL Siding	WHITE	51 HARDWARE - REVEAL Siding	WHITE	57 HARDWARE - REVEAL Siding	WHITE
6 GARAGE DOOR	CHARCOAL	12 VINYL - HORIZONTAL Siding	WHITE	16 BOARD & BATTEN Siding	WHITE	22 WOOD / VINYL TRIM	WHITE	28 INTERESTING BRICK - WHITE	WHITE	34 HARDWARE - REVEAL Siding	WHITE	40 HARDWARE - REVEAL Siding	WHITE	46 HARDWARE - REVEAL Siding	WHITE	52 HARDWARE - REVEAL Siding	WHITE	58 HARDWARE - REVEAL Siding	WHITE

MATERIAL PALETTE (SCHEDULE)

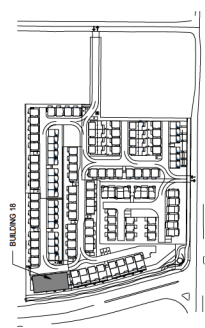

KEY PLAN

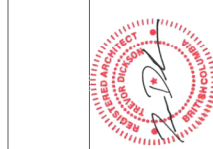

THIS DRAWING IS AN INSTRUMENT OF SERVICE. IT IS THE PROPERTY OF KASIAN ARCHITECTURE AND PLANNING LTD. AND IS NOT TO BE REPRODUCED OR TRANSMITTED IN ANY FORM OR BY ANY MEANS, ELECTRONIC OR MECHANICAL, WITHOUT THE WRITTEN PERMISSION OF KASIAN ARCHITECTURE AND PLANNING LTD. ANY REPRODUCTION OR TRANSMISSION OF THIS DRAWING WITHOUT THE WRITTEN PERMISSION OF KASIAN ARCHITECTURE AND PLANNING LTD. IS A VIOLATION OF THE PROFESSIONAL ACT AND THE PROFESSIONAL CODE OF ETHICS. KASIAN ARCHITECTURE AND PLANNING LTD. IS NOT RESPONSIBLE FOR ANY CONSEQUENCES OF THE USE OF THIS DRAWING FOR ANY PURPOSE OTHER THAN THAT FOR WHICH IT WAS PREPARED.

HIGH POINT
6889/88 2028 ST LANGLEY &
2030/3047 88 AVE LANGLEY, BC.


DRAWING TITLE

BUILDING 18 ELEVATIONS
SCHEME - 1

ISSUED FOR DP RESUBMISSION

PROJECT NO.	722051	DATE	31-01-2025	SCALE	1/8" = 1'-0"	REVISION	D
DRAWING NO.							

A-218

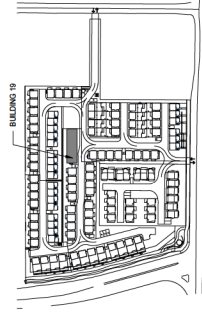





Kasian Architecture
and Planning Ltd
1610-1612 West 16th Ave. W66
Vancouver, BC Canada V6J 2Z6
Tel: 604.681.1000
www.kasian.ca

NO.	DESCRIPTION	DATE
1	ISSUED FOR RESUBMISSION	2024-01-31
2	FOR PERMIT	2024-01-31
3	FOR PERMIT	2024-01-31
2 East Elevation
SCALE: 1/8" = 1'-0"

1 South Elevation
SCALE: 1/8" = 1'-0"

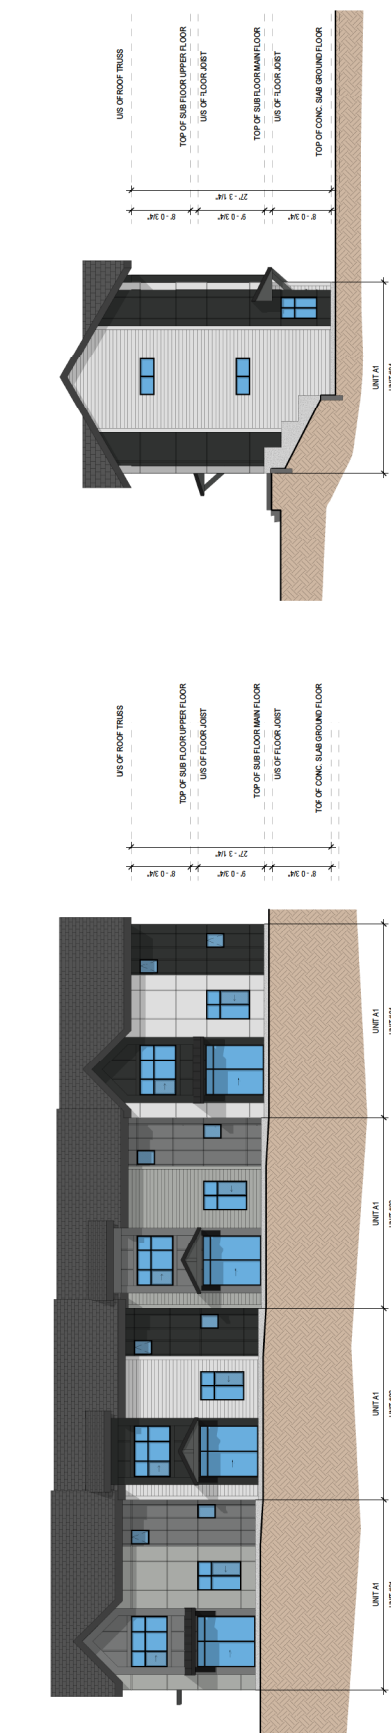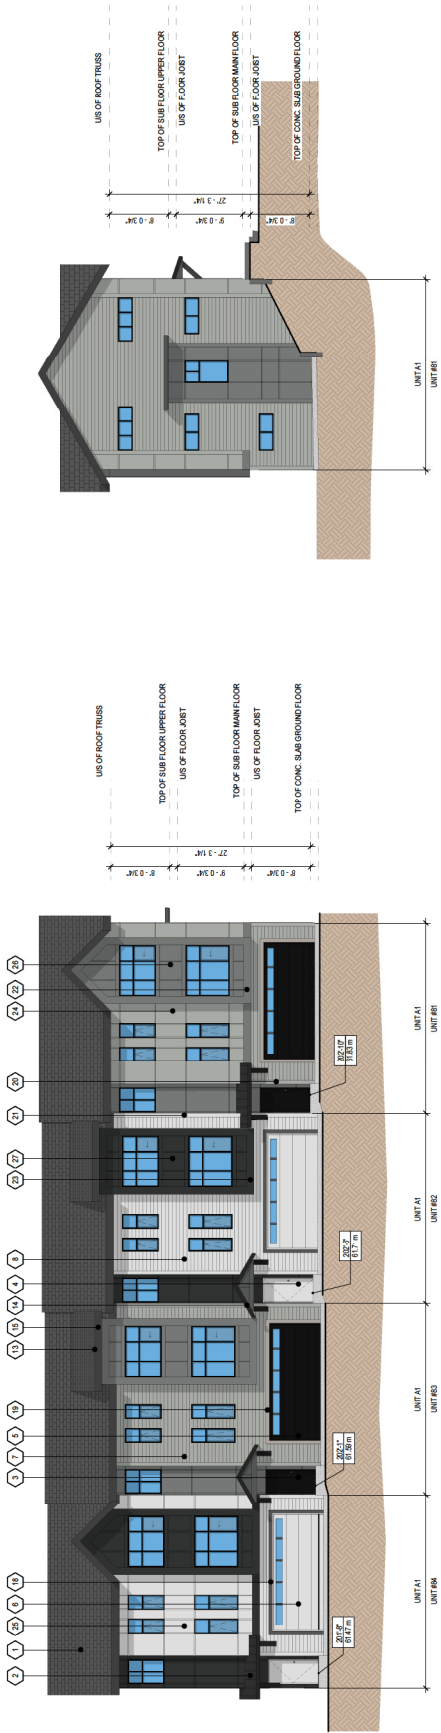

4 West Elevation
SCALE: 1/8" = 1'-0"

3 North Elevation
SCALE: 1/8" = 1'-0"

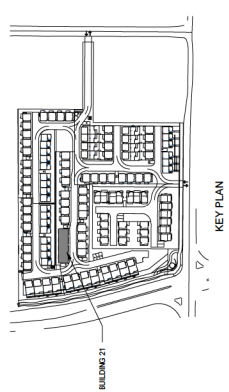

MATERIAL	COLOR	MATERIAL	COLOR	MATERIAL	COLOR	MATERIAL	COLOR	MATERIAL	COLOR	MATERIAL	COLOR	MATERIAL	COLOR	MATERIAL	COLOR
1 ASPHALT SHINGLES	CHARCOAL	11 BOARD & BATTEN SIDING	BOARD & BATTEN SIDING	17 BRICK CLADDING	INTERSTATE BRICK - WHITE	23 WOOD / VINYL TRIM	WOOD / VINYL TRIM	29 HARDIE - REVEAL SIDING	HARDIE - REVEAL SIDING	35 WOOD / VINYL TRIM	WOOD / VINYL TRIM	41 WOOD / VINYL TRIM	WOOD / VINYL TRIM	47 WOOD / VINYL TRIM	WOOD / VINYL TRIM
2 STANDING SEAM	CHARCOAL	12 BOARD & BATTEN SIDING	BOARD & BATTEN SIDING	18 WOOD / VINYL TRIM	INTERSTATE BRICK - WHITE	19 WOOD / VINYL TRIM	WOOD / VINYL TRIM	20 WOOD / VINYL TRIM	WOOD / VINYL TRIM	21 WOOD / VINYL TRIM	WOOD / VINYL TRIM	22 WOOD / VINYL TRIM	WOOD / VINYL TRIM	23 WOOD / VINYL TRIM	WOOD / VINYL TRIM
3 ENTRY DOOR	ENTRY DOOR	13 FLASHING	FLASHING	20 WOOD / VINYL TRIM	INTERSTATE BRICK - WHITE	21 WOOD / VINYL TRIM	WOOD / VINYL TRIM	22 WOOD / VINYL TRIM	WOOD / VINYL TRIM	23 WOOD / VINYL TRIM	WOOD / VINYL TRIM	24 WOOD / VINYL TRIM	WOOD / VINYL TRIM	25 WOOD / VINYL TRIM	WOOD / VINYL TRIM
4 ENTRY DOOR	ENTRY DOOR	14 WOOD PASCA	WOOD PASCA	21 WOOD / VINYL TRIM	INTERSTATE BRICK - WHITE	22 WOOD / VINYL TRIM	WOOD / VINYL TRIM	23 WOOD / VINYL TRIM	WOOD / VINYL TRIM	24 WOOD / VINYL TRIM	WOOD / VINYL TRIM	25 WOOD / VINYL TRIM	WOOD / VINYL TRIM	26 WOOD / VINYL TRIM	WOOD / VINYL TRIM
5 GARAGE DOOR	ENTRY DOOR	15 WOOD PASCA	WOOD PASCA	22 WOOD / VINYL TRIM	INTERSTATE BRICK - WHITE	23 WOOD / VINYL TRIM	WOOD / VINYL TRIM	24 WOOD / VINYL TRIM	WOOD / VINYL TRIM	25 WOOD / VINYL TRIM	WOOD / VINYL TRIM	26 WOOD / VINYL TRIM	WOOD / VINYL TRIM	27 WOOD / VINYL TRIM	WOOD / VINYL TRIM
6 GARAGE DOOR	ENTRY DOOR	16 BRICK CLADDING	BRICK CLADDING	23 WOOD / VINYL TRIM	INTERSTATE BRICK - WHITE	24 WOOD / VINYL TRIM	WOOD / VINYL TRIM	25 WOOD / VINYL TRIM	WOOD / VINYL TRIM	26 WOOD / VINYL TRIM	WOOD / VINYL TRIM	27 WOOD / VINYL TRIM	WOOD / VINYL TRIM	28 WOOD / VINYL TRIM	WOOD / VINYL TRIM



2024-01-31
688988 2028 ST LANGLEY &
230625147 88 AVE LANGLEY, BC.
THIS DRAWING IS AN INSTRUMENT OF SERVICE. IT IS THE PROPERTY OF KASIAN ARCHITECTURE AND PLANNING LTD. IT IS TO BE USED ONLY FOR THE PROJECT AND SITE SPECIFICALLY IDENTIFIED HEREIN. NO PART OF THIS DRAWING IS TO BE REPRODUCED OR TRANSMITTED IN ANY FORM OR BY ANY MEANS, ELECTRONIC OR MECHANICAL, WITHOUT THE WRITTEN PERMISSION OF KASIAN ARCHITECTURE AND PLANNING LTD. ANY VIOLATION OF THIS AGREEMENT WILL BE PROSECUTED TO THE FULL EXTENT OF THE LAW. KASIAN ARCHITECTURE AND PLANNING LTD. IS NOT RESPONSIBLE FOR ANY DAMAGE OR INJURY TO PERSONS OR PROPERTY ARISING FROM THE USE OF THIS DRAWING.


HIGH POINT
688988 2028 ST LANGLEY &
230625147 88 AVE LANGLEY, BC.

BUILDING 21 ELEVATIONS
SCHEME - 1

ISSUED FOR DP RESUBMISSION

PROJECT NO.	FOOTDATE	SCALE	ISSUED	REVIEWED	TO
722051	31-01-2025	1/8" = 1'-0"	ISSUED	REVIEWED	TO
722051	31-01-2025	1/8" = 1'-0"	ISSUED	REVIEWED	TO

A-221
4

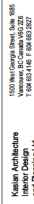

Kaslian Architecture
Interior Design

[illegible]

745



2075-01-31

THIS DRAWING, AS AN INSTRUMENT OF SERVICE, IS THE PROPERTY OF KASIAN ARCHITECTURE INTERIOR DESIGN AND PLANNING LTD. THE COPYRIGHT IN THE SAME IS/ARE RESERVED TO THEM. NO REPRODUCTION IS ALLOWED WITHOUT THE PERMISSION OF KASIAN ARCHITECTURE INTERIOR DESIGN AND PLANNING LTD. WHEN MADE MUST BEAR ITS NAME.

THIS DRAWING IS NOT TO BE SCALED. THE CONTRACTOR IS TO VERIFY DIMENSIONS AND DATA NOTED HEREIN WITH THE CONDITIONS ON SITE, AND IS RESPONSIBLE FOR REPORTING ANY DISCREPANCY TO KASIAN ARCHITECTURE INTERIOR DESIGN AND PLANNING LTD. FOR ADJUSTMENT.




6868/68 2028 ST. LANGLEY &
20309/39/47 68 AVE. LANGLEY, B


**BUILDING 22 ELEVATIONS
SCHEME - 1**

ISSUED FOR DP RESUBMISSION

PROJECT NO. 722051	PLTDATE 31-01-2025	DRAWN	D
	SCALE 1/8" = 1'-0"	REVIEWED	TD
DRAWING NO.		REVISION	

A-222

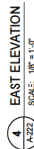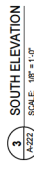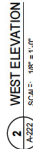[illegible]

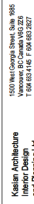

Kaslian Architecture
Interior Design

[illegible]

175



THIS DRAWING, AS AN INSTRUMENT OF SERVICE, IS THE PROPERTY OF KASIAN ARCHITECTURE INTERIOR DESIGN AND PLANNING LTD. THE COPYRIGHT IN THE SAME IS RESERVED TO THEM. NO REPRODUCTION IS ALLOWED WITHOUT THE PERMISSION OF KASIAN ARCHITECTURE INTERIOR DESIGN AND PLANNING LTD. WHEN MADE MUST BEAR ITS NAME.

THIS DRAWING IS NOT TO BE SCALED. THE CONTRACTOR IS TO VERIFY DIMENSIONS AND DATA, NOT TO DISCREPANCY WITH THE CONDITIONS ON SITE, AND IS RESPONSIBLE FOR REPORTING ANY DISCREPANCY TO KASIAN ARCHITECTURE INTERIOR DESIGN AND PLANNING LTD. FOR ADJUSTMENT.

2025-01-31



PROJECT

6868/68 202B ST. LANGLEY &
20309/39/47 68 AVE. LANGLEY, B.C.


DRAINING TITLE

ISSUED FOR DP RESUBMISSION

PROJECT NO. 722051	PLOT DATE 31-01-2025	DRAWN	D
SCALE 1/8" = 1'-0"		REVIEWED	TD
DRAWING NO.		REVISION 4	

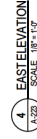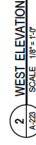

MATERIAL PALETTE (SCHEME 2)				MATERIAL PALETTE (SCHEME 3)				MATERIAL PALETTE (SCHEME 4)			
MATERIAL	COLOR	MATERIAL	COLOR	MATERIAL	COLOR	MATERIAL	COLOR	MATERIAL	COLOR	MATERIAL	COLOR
1 ASPHALT BRICKS	REVERSED COLOR BLACK	3 GARAGE DOOR	WINTER WHITE	13 GARAGE & BATTEN SINGING	WINTER WHITE	20 WOOD / WINT. TRIM	WINTER WHITE	27 HARDE - REVEAL SING	WINTER WHITE	34 GARAGE DOOR	REVERSED COLOR BLACK
2 STAINING SEAM	COLOR TO MATCH - METTEN	4 WINT. - HORIZONTAL SINGING	COLOR TO MATCH - JAMES	14 GARAGE & BATTEN SINGING	MITER COLOR SH	31 WOOD / WINT. TRIM	COLOR TO MATCH - METTEN	35 HARDE - REVEAL SING	COLOR TO MATCH - JAMES	42 STAINING SEAM	COLOR TO MATCH - METTEN
3 ENTRY DOOR	COLOR TO MATCH - METTEN	5 WINT. - HORIZONTAL SINGING	COLOR TO MATCH - JAMES	15 PLASING	COLOR TO MATCH - JAMES	32 WOOD / WINT. TRIM	COLOR TO MATCH - JAMES	36 HARDE - REVEAL SING	COLOR TO MATCH - JAMES	43 ENTRY DOOR	COLOR TO MATCH - METTEN
4 ENTRY DOOR	COLOR TO MATCH - METTEN	6 WINT. - HORIZONTAL SINGING	HARSH ARCTIC WHITE	16 WOOD FACIA	COLOR GAL METAL GREY	33 WOOD / WINT. TRIM	HARSH ARCTIC WHITE	37 HARDE - REVEAL SING	HARSH ARCTIC WHITE	44 ENTRY DOOR	COLOR TO MATCH - METTEN
5 ENTRY DOOR	COLOR TO MATCH - METTEN	7 WOOD - HORIZONTAL SINGING	COLOR TO MATCH - JAMES	17 WOOD FACIA	COLOR TO MATCH - METTEN	34 HARDE - REVEAL SING	COLOR TO MATCH - JAMES	38 HARDE - REVEAL SING	COLOR TO MATCH - JAMES	45 GARAGE DOOR	COLOR TO MATCH - METTEN
6 GARAGE DOOR	COLOR TO MATCH - METTEN	8 PLASING	HARSH ARCTIC WHITE	18 WOOD FACIA	INTERMEDIATE BRICK - BROWN	35 HARDE - REVEAL SING	COLOR TO MATCH - JAMES	39 HARDE - REVEAL SING	COLOR TO MATCH - JAMES	46 GARAGE DOOR	COLOR TO MATCH - METTEN
7 GARAGE DOOR	COLOR TO MATCH - METTEN	9 PLASING	HARSH ARCTIC WHITE	19 WOOD FACIA	INTERMEDIATE BRICK - BROWN	36 HARDE - REVEAL SING	COLOR TO MATCH - JAMES	40 HARDE - REVEAL SING	COLOR TO MATCH - JAMES	47 GARAGE DOOR	COLOR TO MATCH - METTEN
8 GARAGE DOOR	COLOR TO MATCH - METTEN	10 PLASING	HARSH ARCTIC WHITE	20 WOOD FACIA	INTERMEDIATE BRICK - BROWN	37 HARDE - REVEAL SING	COLOR TO MATCH - JAMES	41 HARDE - REVEAL SING	COLOR TO MATCH - JAMES	48 GARAGE DOOR	COLOR TO MATCH - METTEN
9 GARAGE DOOR	COLOR TO MATCH - METTEN	11 PLASING	HARSH ARCTIC WHITE	21 WOOD FACIA	INTERMEDIATE BRICK - BROWN	38 HARDE - REVEAL SING	COLOR TO MATCH - JAMES	42 HARDE - REVEAL SING	COLOR TO MATCH - JAMES	49 GARAGE DOOR	COLOR TO MATCH - METTEN
10 GARAGE DOOR	COLOR TO MATCH - METTEN	12 PLASING	HARSH ARCTIC WHITE	22 WOOD FACIA	INTERMEDIATE BRICK - BROWN	39 HARDE - REVEAL SING	COLOR TO MATCH - JAMES	43 HARDE - REVEAL SING	COLOR TO MATCH - JAMES	50 GARAGE DOOR	COLOR TO MATCH - METTEN

 

**Kasian Architecture
Interior Design**
1500 West Georgia Street, Suite 905
Vancouver, BC Canada V6G 2Z6
T 604 683 4145 F 604 683 2827

[illegible]

745



THIS DRAWING IS AN INSTRUMENT OF SERVICE. IT IS THE PROPERTY OF KASIAN ARCHITECTURE INTERIOR DESIGN AND PLANNING LTD. THE COPYRIGHT IN THE SAME REMAINS RESERVED TO THEM. NO REPRODUCTION IS ALLOWED WITHOUT THE PERMISSION OF KASIAN ARCHITECTURE INTERIOR DESIGN AND PLANNING LTD. ANY WHEN NAME MUST BEAT HIS NAME

THIS DRAWING IS NOT TO BE SCALED. THE CONTRACTOR IS TO VERIFY DIMENSIONS AND A NOTED HEREIN WITH THE CONDITIONS OF SITE AND IS RESPONSIBLE FOR REPORTING ANY DISCREPANCY TO KASIAN ARCHITECTURE INTERIOR DESIGN AND PLANNING LTD. FOR AN IMMEDIATE



6868/68 2028 ST. LANGLEY &
0309/39/47 68 AVE I LANGLEY BC

**BUILDING 24 ELEVATIONS
SCHEME - 2**

ISSUED FOR DP RESUBMISSION

DRAWING NO.	PROJECT NO. 722051	PLOT DATE	DRAWN	D
		SCALE	31-01-2025	REVIEWED
		1/8" = 1'-0"		REVISION
		A-224		4

A-224

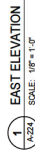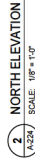


[illegible]



**Kasian Architecture
Interior Design**
1500 West Georgia Street, Suite 9035
Vancouver, BC Canada V6G 2Z6
T 604 683 4145 F 604 683 2827

[illegible]

PERMIT STATUS



2025-01-31

THIS DRAWING, AS AN INSTRUMENT OF SERVICE, IS THE PROPERTY OF KASIAN ARCHITECTURE INTERIOR DESIGN AND PLANNING LTD. THE COPYRIGHT IN THE SAME BEING RESERVED TO THEM. NO REPRODUCTION IS ALLOWED WITHOUT THE PERMISSION OF KASIAN ARCHITECTURE INTERIOR DESIGN AND PLANNING LTD. WHEN MADE MUST BEAR ITS NAME.

THIS DRAWING IS NOT TO BE SCALED. THE CONTRACTOR IS TO VERIFY DIMENSIONS AND DATA, NOTE THEREIN WITH THE CONDITIONS ON SITE AND IS RESPONSIBLE FOR REPORTING ANY DISCREPANCY TO KASIAN ARCHITECTURE INTERIOR DESIGN AND PLANNING LTD.

500 8747

6868/68 202B ST. LANGLEY &
2030939/47 68 AVE LANGLEY BC


BUILDING 25 ELEVATIONS

SCHEME - 1


ISSUED FOR DP RESUBMISSION

PROJECT NO.	722051	DATE	31-01-2025	DRAWN	D
		SCALE	1/8" = 1'-0"	REVIEWED	TD
DRAWING NO.			REASON		
			A-225 4		


A-225

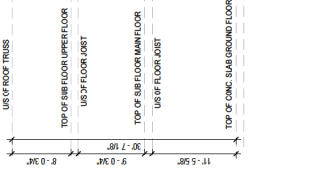

2 NORTH ELEVATION
A-225
SCALE: 1/8" = 1'-0"

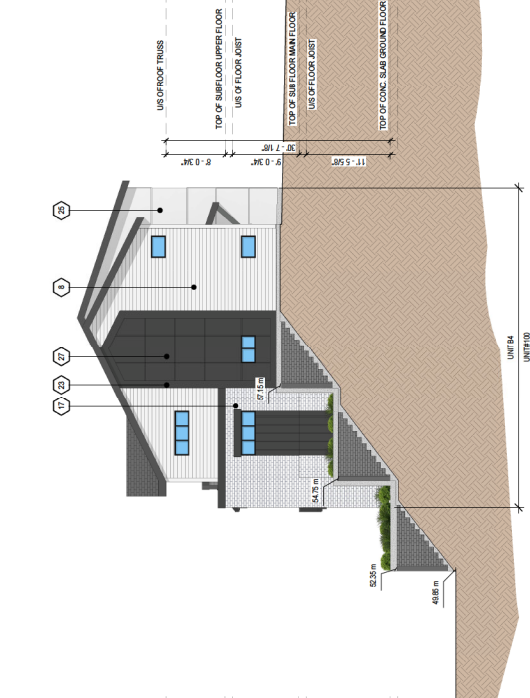

4 SOUTH ELEVATION

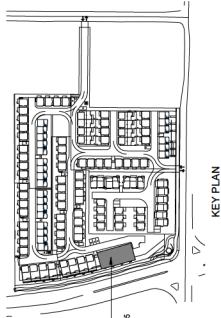

1
A-225



3 WEST ELEVATION
SCALE: 4/32" = 1' 0"

MATERIAL PALETTE SCHEME 01											
MATERIAL		COLOR		MATERIAL		COLOR		MATERIAL		COLOR	
1	FRAMES IN HQ. COLOR	7	WINKY - HORIZONTAL BEING	11	BOARD - BATTEN BEING	17	WOOD CLADDING	23	WOOD / WINKY TRIM	29	WOOD / WINKY TRIM
2	ASPHALT SHINGLES	8	HARDI - HORIZONTAL BEING	12	BOARD - BATTEN BEING	18	WOOD / WINKY TRIM	24	WOOD / REVEAL BEING	30	HARDE - REVEAL BEING
3	CHARCOAL	9	WINKY - HORIZONTAL BEING	13	BOARD - BATTEN BEING	19	WOOD / WINKY TRIM	25	HARDE - REVEAL BEING	31	HARDE - REVEAL BEING
4	FRAMES IN HQ. COLOR	10	WINKY - HORIZONTAL BEING	14	BOARD - BATTEN BEING	20	WOOD / WINKY TRIM	26	WOOD / MATCH - JAMES	32	WOOD / MATCH - JAMES
5	ENTR DOOR	11	WINKY - HORIZONTAL BEING	15	WOOD FASCIA	21	WOOD / WINKY TRIM	27	WOOD / MATCH - JAMES	33	WOOD / MATCH - JAMES
6	ENTR DOOR	12	WINKY - HORIZONTAL BEING	16	WOOD FASCIA	22	WOOD / WINKY TRIM	28	WOOD / MATCH - JAMES	34	WOOD / MATCH - JAMES
7	ENTR DOOR	13	WINKY - HORIZONTAL BEING	17	WOOD FASCIA	23	WOOD / WINKY TRIM	29	WOOD / MATCH - JAMES	35	WOOD / MATCH - JAMES
72	ENTR DOOR	78	WINKY - HORIZONTAL BEING	82	WOOD FASCIA	88	WOOD / WINKY TRIM	94	WOOD / MATCH - JAMES	100	WOOD / MATCH - JAMES
73	ENTR DOOR	79	WINKY - HORIZONTAL BEING	83	WOOD FASCIA	89	WOOD / WINKY TRIM	95	WOOD / MATCH - JAMES		
74	ENTR DOOR	80	WINKY - HORIZONTAL BEING	84	WOOD FASCIA	90	WOOD / WINKY TRIM	96	WOOD / MATCH - JAMES		
75	ENTR DOOR	81	WINKY - HORIZONTAL BEING	85	WOOD FASCIA	91	WOOD / WINKY TRIM	97	WOOD / MATCH - JAMES		
76	ENTR DOOR	82	WINKY - HORIZONTAL BEING	86	WOOD FASCIA	92	WOOD / WINKY TRIM	98	WOOD / MATCH - JAMES		
77	ENTR DOOR	83	WINKY - HORIZONTAL BEING	87	WOOD FASCIA	93	WOOD / WINKY TRIM	99	WOOD / MATCH - JAMES		
78	ENTR DOOR	84	WINKY - HORIZONTAL BEING	88	WOOD FASCIA	94	WOOD / WINKY TRIM	100	WOOD / MATCH - JAMES		
79	ENTR DOOR	85	WINKY - HORIZONTAL BEING	89	WOOD FASCIA	95	WOOD / WINKY TRIM				
80	ENTR DOOR	86	WINKY - HORIZONTAL BEING	90	WOOD FASCIA	96	WOOD / WINKY TRIM				
81	ENTR DOOR	87	WINKY - HORIZONTAL BEING	91	WOOD FASCIA	97	WOOD / WINKY TRIM				
82	ENTR DOOR	88	WINKY - HORIZONTAL BEING	92	WOOD FASCIA	98	WOOD / WINKY TRIM				
83	ENTR DOOR	89	WINKY - HORIZONTAL BEING	93	WOOD FASCIA	99	WOOD / WINKY TRIM				
84	ENTR DOOR	90	WINKY - HORIZONTAL BEING	94	WOOD FASCIA	100	WOOD / WINKY TRIM				
85	ENTR DOOR	91	WINKY - HORIZONTAL BEING	95	WOOD FASCIA						
86	ENTR DOOR	92	WINKY - HORIZONTAL BEING	96	WOOD FASCIA						
87	ENTR DOOR	93	WINKY - HORIZONTAL BEING	97	WOOD FASCIA						
88	ENTR DOOR	94	WINKY - HORIZONTAL BEING	98	WOOD FASCIA						
89	ENTR DOOR	95	WINKY - HORIZONTAL BEING	99	WOOD FASCIA						
90	ENTR DOOR	96	WINKY - HORIZONTAL BEING	100	WOOD FASCIA						
91	ENTR DOOR	97	WINKY - HORIZONTAL BEING								
92	ENTR DOOR	98	WINKY - HORIZONTAL BEING								
93	ENTR DOOR	99	WINKY - HORIZONTAL BEING								
94	ENTR DOOR	100	WINKY - HORIZONTAL BEING								
95	ENTR DOOR										
96	ENTR DOOR										
97	ENTR DOOR										
98	ENTR DOOR										
99	ENTR DOOR										
100	ENTR DOOR										



Kaslian Architecture
Interior Design
and Planning Ltd.

[illegible]

PERMIT STAMP



2025-01-31

THIS DRAWING, AS AN INSTRUMENT OF SERVICE, IS THE PROPERTY OF KASIAN ARCHITECTURE INTERIOR DESIGN AND PLANNING LTD. THE COPYRIGHT IN THE SAME BEING RESERVED TO THEM. NO REPRODUCTION IS ALLOWED WITHOUT THE PERMISSION OF KASIAN ARCHITECTURE INTERIOR DESIGN AND PLANNING LTD AND WHEN MADE MUST BEAR ITS NAME.

THIS DRAWING IS NOT TO BE SCALED. THE CONTRACTOR IS TO VERIFY DIMENSIONS AND DATA NOTED HEREIN WITH THE CONDITIONS OF SITE AND IS RESPONSIBLE FOR REPORTING ANY DISCREPANCY TO KASIAN ARCHITECTURE INTERIOR DESIGN AND PLANNING LTD FOR ADJUSTMENT.

PROJECT

HIGH POINT

868/68 202B ST. LANGLEY &
09/39/47 68 AVE. LANGLEY B.C.


DRAFTING TITLE

SITE SECTION-01

DRAWING ISSUE


ISSUED FOR DP SUBMISSION


PROJECT NO.	722051	SCALE	1/8" = 1'-0"	REVIEWED	DATE	DRAWN	D
DRAWING NO.				REVISION			
A-301				3			

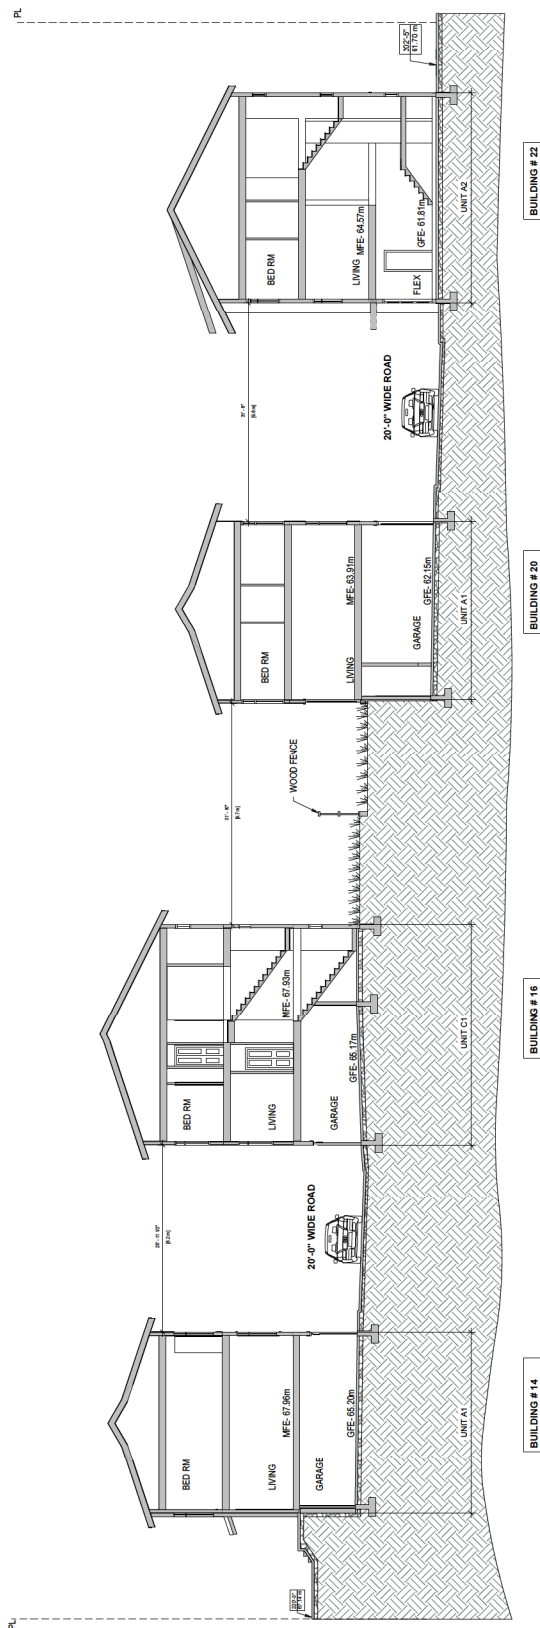

1 SITE SECTION-1
A-301 SCALE 1/8" = 1'-0"

KEY PLAN

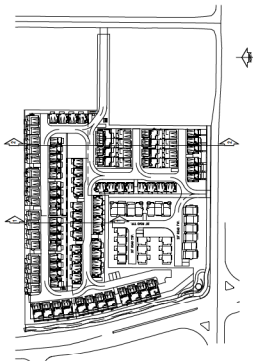

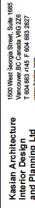

**Kasian Architecture
Interior Design
and Planning Ltd.**
1500 West Georgia Street, Suite 1605
Vancouver, BC Canada V6G 2Z6
T 604 683 4145 F 604 683 2827

[illegible]

1/15






THIS DRAWING, AS AN INSTRUMENT OF SERVICE, IS THE PROPERTY OF KASIAN ARCHITECTURE INTERIOR DESIGN AND PLANNING LTD. THE COPYRIGHT IN THE SAME BEING RESERVED TO THEM. NO REPRODUCTION IS ALLOWED WITHOUT THE WRITTEN PERMISSION OF KASIAN ARCHITECTURE INTERIOR DESIGN AND PLANNING LTD AND WHEN MADE MUST BEACCOMPANIED BY THIS DRAWING. THE CONTRACTOR IS TO VERIFY DIMENSIONS AND DATA NOTED HEREIN WITH THE CONDITIONS ON SITE AND IS RESPONSIBLE FOR REPORTING ANY DISCREPANCY TO KASIAN ARCHITECTURE INTERIOR DESIGN AND


6868/68 202B ST. LANGLEY &
0309/39/47 68 AVE. LANGLEY B.C.

DEVELOPING ROLES

ISSUED FOR DP SUBMISSION

PROJECT NO.	PILOT DATE	DRAWN	D
722051	31-01-2025	REVIEWED	TD
DRAWING NO.		REVISION	
		3	

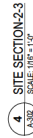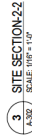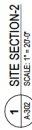

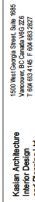

Kaslian Architecture
Interior Design
1500 West Georgia Street, Suite 1045
Vancouver, BC Canada V6G 2Z6
T 604 683 4145 F 604 683 2627

[illegible]

745



THIS DRAWING, AS AN INSTRUMENT OF SERVICE, IS THE PROPERTY OF KASIAN ARCHITECTURE INTERIOR DESIGN AND PLANNING LTD. THE COPYRIGHT IN THE SAME BEING RESERVED TO THEM. NO REPRODUCTION IS ALLOWED WITHOUT THE PERMISSION OF KASIAN ARCHITECTURE INTERIOR DESIGN AND PLANNING LTD AND WHEN MADE MUST BEAR ITS NAME.

THIS DRAWING IS NOT TO BE SCALED. THE CONTRACTOR IS TO VERIFY DIMENSIONS AND DATA NOTED HEREIN WITH THE CONDITIONS OF SITE AND IS RESPONSIBLE FOR REPORTING ANY DISCREPANCY TO KASIAN ARCHITECTURE INTERIOR DESIGN AND PLANNING LTD FOR ADJUSTMENT.

6868/68 2028 ST. LANGLEY &
20309/29/47 68 AVE. LANGLEY, B.

UNIT PLANS (UNIT TYPE A1)

ISSUED FOR DP RESUBMISSION

PROJECT NO.	722051	DATE	31-01-2025	DRAWN	D
		SCALE	1/4" = 1'-0"	REVIEWED	TD
DRAWING NO.		A-401			REASON
					4



Kasian Architecture
and Planning Ltd
1010-10100 101st Ave. W.
Vancouver, BC Canada V5V 2Z8
Tel: 604.271.1010 F: 604.852.2027
www.kasian.com

1	2024-01-31	ISSUED FOR PERMIT
2	2024-01-31	ISSUED FOR PERMIT
CONSULTANT

FRONT CAMP

SEAL



2024-01-31

THIS DRAWING IS AN INSTRUMENT OF SERVICE, IS THE PROPERTY OF KASIAN ARCHITECTURE AND PLANNING LTD. IT IS TO BE USED ONLY FOR THE PROJECT AND SITE SPECIFICALLY IDENTIFIED HEREIN. NO PART OF THIS DRAWING IS TO BE REPRODUCED OR TRANSMITTED IN ANY FORM OR BY ANY MEANS, WITHOUT THE WRITTEN PERMISSION OF KASIAN ARCHITECTURE AND PLANNING LTD. ANY REUSE OR MODIFICATION OF THIS DRAWING WITHOUT THE WRITTEN PERMISSION OF KASIAN ARCHITECTURE AND PLANNING LTD. IS PROHIBITED. KASIAN ARCHITECTURE AND PLANNING LTD. ACCEPTS NO LIABILITY FOR ANY DAMAGE OR LOSS, INCLUDING CONSEQUENTIAL DAMAGES, ARISING FROM THE USE OF THIS DRAWING. THE USER OF THIS DRAWING IS RESPONSIBLE FOR OBTAINING ALL NECESSARY PERMITS AND FOR COMPLYING WITH ALL APPLICABLE REGULATIONS AND STANDARDS. THE USER OF THIS DRAWING IS RESPONSIBLE FOR THE ACCURACY AND COMPLETENESS OF THE INFORMATION PROVIDED TO KASIAN ARCHITECTURE AND PLANNING LTD. FOR THE PREPARATION OF THIS DRAWING.

PROJECT

HIGH POINT

6880483 2028 ST JANGLEY &
203655147 88 AVE LANGLEY, BC.




DRAWING TITLE

UNIT PLANS (UNIT TYPE A2)

DRAWING ISSUE


ISSUED FOR DP RESUBMISSION

PROJECT NO.	722051	FLOOR DATE	31-01-2025	ISSUED	D
DRAWING NO.	A-402	SCALE	1/4" = 1'-0"	REVIEWED	TD
DRAWING NO.	A-402	SCALE	1/4" = 1'-0"	REVIEWED	TD

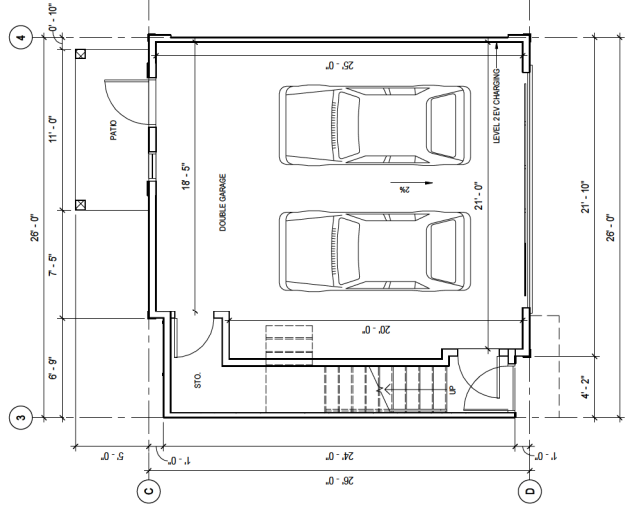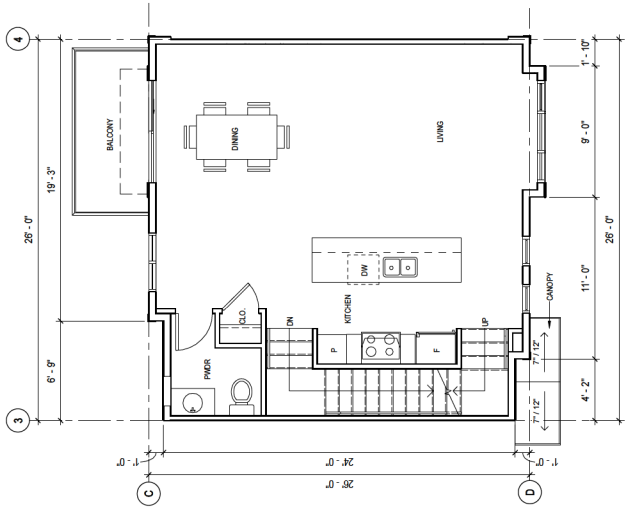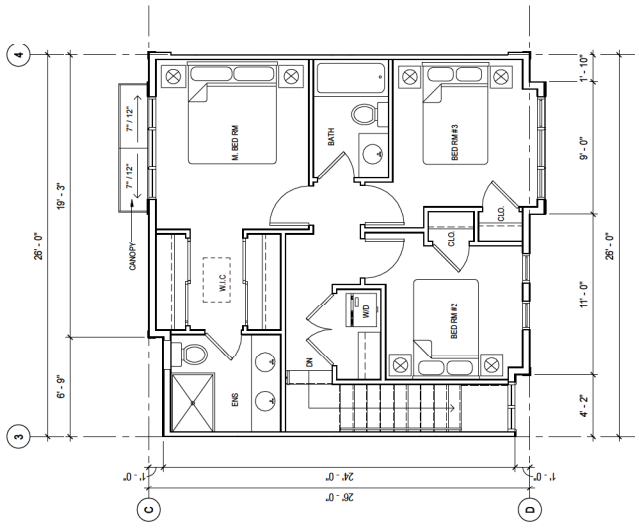



Kasian Architecture
and Planning Ltd
1010-10100 101st Ave. NW
Vancouver, BC Canada V5C 2S8
Tel: 604.271.1010 F: 604.853.2827
www.kasian.com

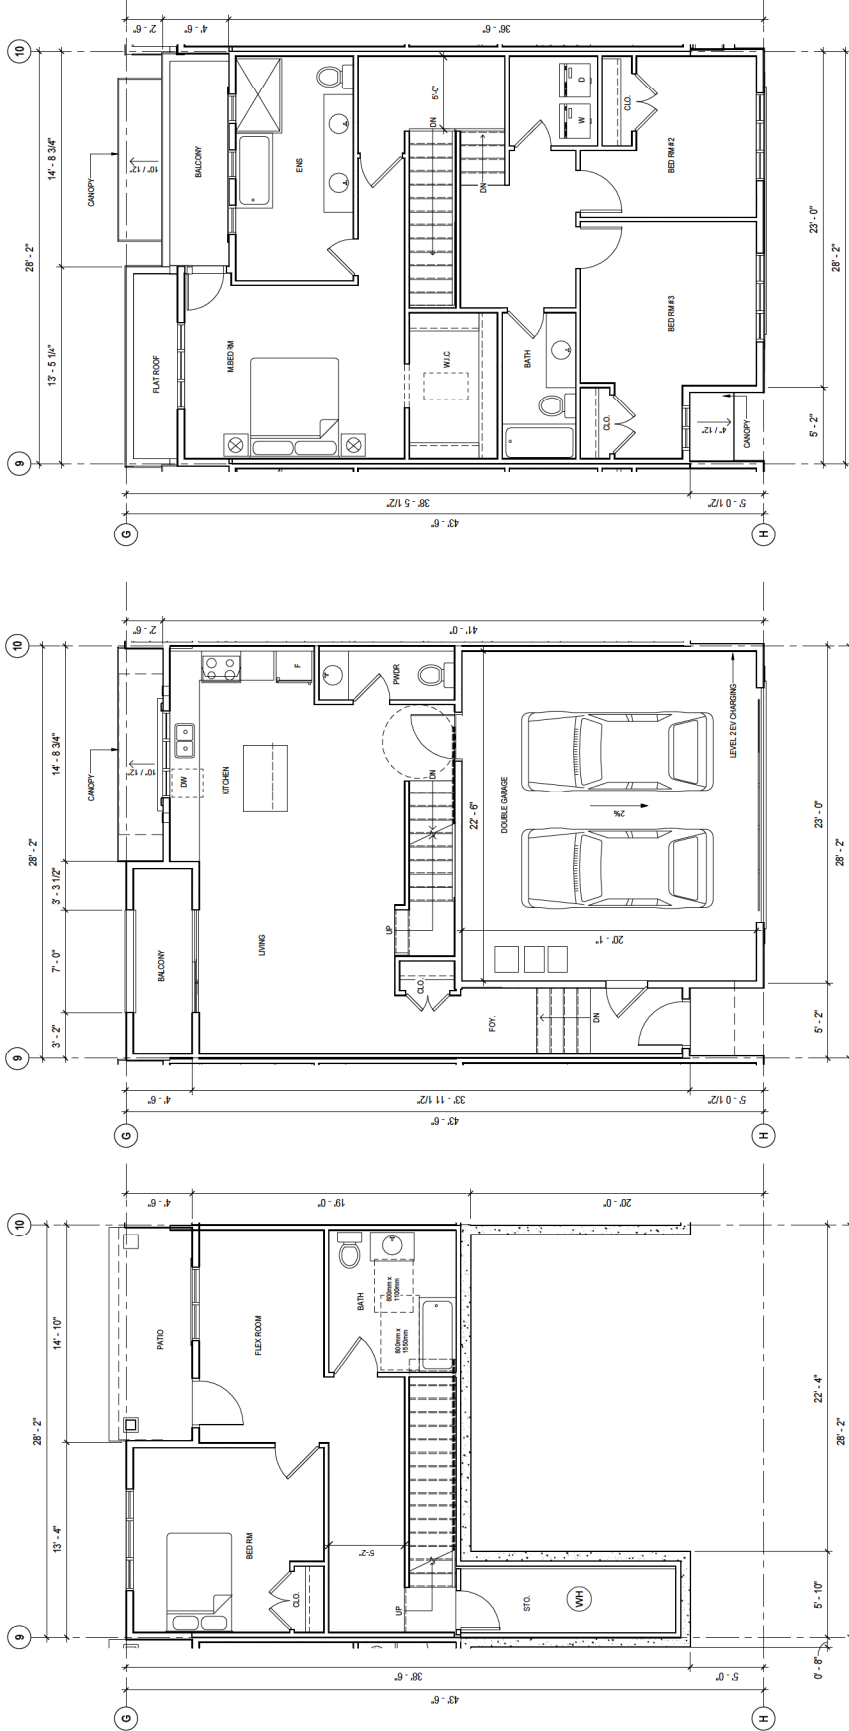

1 GROUND FLOOR - UNIT B1a ADAPTABLE (UNIT-99)
SCALE: 1/4" = 1'-0"

2 MAIN FLOOR - B1a ADAPTABLE (UNIT-99)
SCALE: 1/4" = 1'-0"

3 UPPER FLOOR - UNIT B1a ADAPTABLE (UNIT-99)
SCALE: 1/4" = 1'-0"

FRONT STAMP

SEAL



2024-01-31

THIS DRAWING IS AN INSTRUMENT OF SERVICE. IT IS THE PROPERTY OF KASIAN ARCHITECTURE AND PLANNING LTD. AND IS NOT TO BE REPRODUCED OR TRANSMITTED IN ANY FORM OR BY ANY MEANS, ELECTRONIC OR MECHANICAL, INCLUDING PHOTOCOPYING, RECORDING, OR BY ANY INFORMATION STORAGE AND RETRIEVAL SYSTEM, WITHOUT THE WRITTEN PERMISSION OF KASIAN ARCHITECTURE AND PLANNING LTD. ANY REPRODUCTION OR TRANSMISSION OF THIS DRAWING WITHOUT THE WRITTEN PERMISSION OF KASIAN ARCHITECTURE AND PLANNING LTD. IS A VIOLATION OF THE PROFESSIONAL ACT AND THE REGULATION. KASIAN ARCHITECTURE AND PLANNING LTD. IS NOT RESPONSIBLE FOR THE CONSTRUCTION OF THE PROJECT OR THE PERFORMANCE OF THE PROJECT.

PROJECT

HIGH POINT

688988 2028 ST. LANSLEY &
203625047 88 AVE. LANSLEY, BC.

DRAWING TITLE

UNIT PLANS (UNIT TYPE B1a
ADAPTABLE) UNIT-99

DRAWING ISSUE

ISSUED FOR DP RESUBMISSION

PROJECT NO.	DATE	ISSUED	BY
722051	31-01-2025	ISSUED	D
REVISION	DATE	BY	REASON
1	14-01-2025	REVIEWED	D
2	14-01-2025	REVIEWED	D
3	14-01-2025	REVIEWED	D
4	14-01-2025	REVIEWED	D



Kasian Architecture
and Planning Ltd
1010-11400 Kings Hwy. #60
Vancouver, BC Canada V5V 2Z8
Tel: 604.681.1811 Fax: 604.681.2027
www.kasian.com

1	2024-01-30	ISSUED FOR PERMITTING
2	2024-02-01	PROJECT FOR SUBMISSION
3	2024-02-01	PROJECT FOR SUBMISSION
CONSULTANT

PROJECT NAME

DATE



2024-01-31

THIS DRAWING IS AN INSTRUMENT OF SERVICE, IS THE PROPERTY OF KASIAN ARCHITECTURE AND PLANNING LTD. IT IS TO BE USED ONLY FOR THE PROJECT AND SITE SPECIFICALLY IDENTIFIED HEREIN. NO PART OF THIS DRAWING IS TO BE REPRODUCED OR TRANSMITTED IN ANY FORM OR BY ANY MEANS, WITHOUT THE WRITTEN PERMISSION OF KASIAN ARCHITECTURE AND PLANNING LTD. ANY REUSE OR MODIFICATION OF THIS DRAWING WITHOUT THE WRITTEN PERMISSION OF KASIAN ARCHITECTURE AND PLANNING LTD. IS PROHIBITED. KASIAN ARCHITECTURE AND PLANNING LTD. IS NOT RESPONSIBLE FOR THE ACCURACY OF THE INFORMATION PROVIDED BY OTHERS. KASIAN ARCHITECTURE AND PLANNING LTD. IS NOT RESPONSIBLE FOR THE CONSEQUENCES OF THE USE OF THIS DRAWING FOR ANY PURPOSE OTHER THAN THAT INTENDED BY KASIAN ARCHITECTURE AND PLANNING LTD.

PROJECT

HIGH POINT

688988 2028 ST. LANSLEY &
203625047 88 AVE. LANSLEY, BC.

DRAWING TITLE

UNIT PLANS (UNIT TYPE B2) (UNIT 69)


DRAWING ISSUE

ISSUED FOR DP RESUBMISSION

PROJECT NO.	722051	DATE	31-01-2025	ISSUED BY	D
DRAWING NO.		SCALE	1/4" = 1'-0"	REVIEWED BY	TD

A-405


4

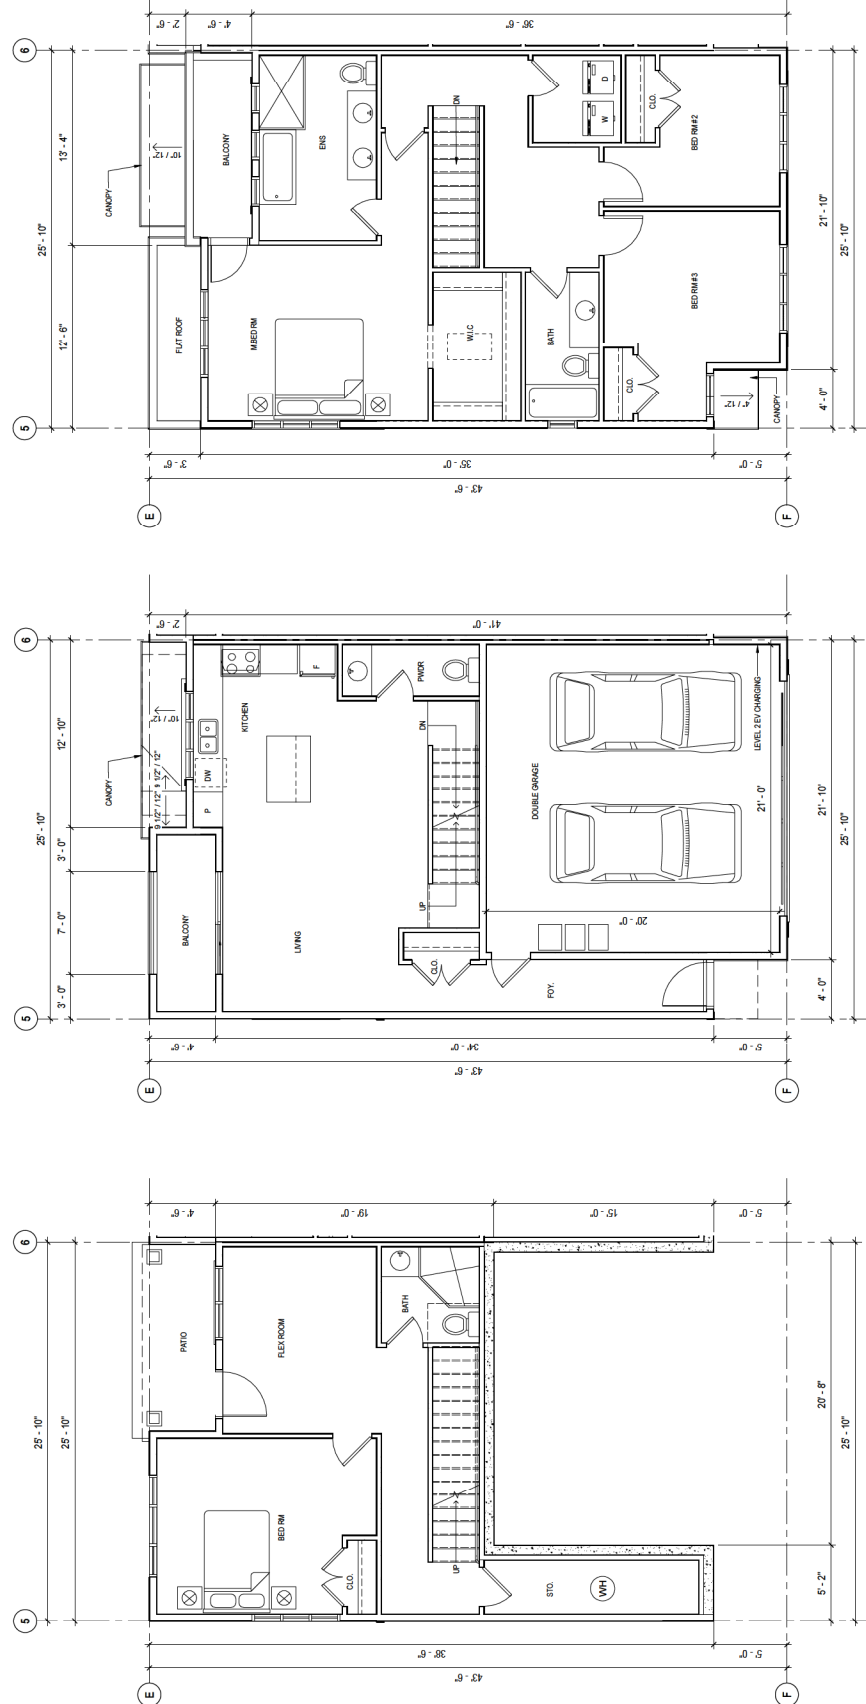

3 UPPER FLOOR - UNIT TYPE B2 (UNIT 69)
SCALE: 1/4" = 1'-0"

2 MAIN FLOOR - UNIT TYPE B2 (UNIT 69)
SCALE: 1/4" = 1'-0"

1 GROUND FLOOR - UNIT TYPE B2 (UNIT 69)
SCALE: 1/4" = 1'-0"

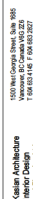

**Kaslian Architecture
Interior Design**
1500 West Georgia Street, Suite 9085
Vancouver, BC Canada V6G 2Z6
T 604 683 4146 F 604 683 2927

REV	DATE	DESCRIPTION	CHQ/DEBIT	AMOUNT
1	12/1/2011	12/1/2011	12/1/2011	12/1/2011
2	12/2/2011	12/2/2011	12/2/2011	12/2/2011
3	12/3/2011	12/3/2011	12/3/2011	12/3/2011
31	12/31/2011	12/31/2011	12/31/2011	12/31/2011

PERMIT STAMP

700



11

THIS DRAWING, AS AN INSTRUMENT OF SERVICE, IS THE PROPERTY OF KASIAN ARCHITECTURE, INC. IT IS TO BE USED ONLY FOR THE PROJECT AND SITE SPECIFICALLY IDENTIFIED HEREON. NO REPRODUCTION OR TRANSMISSION OF THIS DRAWING OR ANY PART THEREOF IS ALLOWED WITHOUT THE WRITTEN PERMISSION OF KASIAN ARCHITECTURE INTERIOR DESIGN AND PLANNING, LTD. WHEN MADE, THERE MUST BEAR ITS NAME.

THIS DRAWING IS NOT TO BE SCALED. THE CONTRACTOR IS TO VERIFY DIMENSIONS AND DATA NOTED HEREIN WITH THE CONDITIONS OF SITE, AND IS RESPONSIBLE FOR REPORTING ANY DISCREPANCY TO KASIAN ARCHITECTURE INTERIOR DESIGN AND PLANNING, LTD. FOR AN ADJUSTMENT.

CONJECT

HIGH POINT

6868/68 2028 ST. LANGLEY &
3309/39/47 68 AVE. LANGLEY, BC.




HEARING TIME


UNIT PLANS (UNIT TYPE B3)(UNIT 11)

2000

SSUED FOR DP RESUBMISSION

PROJECT NO. 722051	PLOT DATE 31-01-2025	DRAWN D
	SCALE 1/4" = 1'-0"	REVIEWED TD
DRAWING NO.		REVISION 4

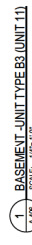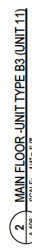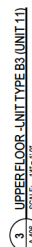

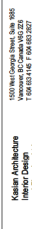

Kaslian Architecture
Interior Design

[illegible]

PERMIT STAMP

700



11

THIS DRAWING, AS AN INSTRUMENT OF SERVICE, IS THE PROPERTY OF KASIAN ARCHITECTURE INTERIOR DESIGN AND PLANNING LTD. THE COPYRIGHT IN THE DRAWING IS RESERVED TO THEM. NO REPRODUCTION IS ALLOWED WITHOUT THE WRITTEN PERMISSION OF KASIAN ARCHITECTURE INTERIOR DESIGN AND PLANNING LTD. AND WHEN MADE MUST BEAR ITS NAME.

THIS DRAWING IS NOT TO BE SCALED. THE CONTRACTOR IS TO VERIFY DIMENSIONS AND DATA NOTED HEREIN WITH THE CONDITIONS OF SITE, AND IS RESPONSIBLE FOR REPORTING ANY DISCREPANCY TO KASIAN ARCHITECTURE INTERIOR DESIGN AND PLANNING LTD. FOR ADJUSTMENT.

CONJECT

HIGH POINT

6868/68 2028 ST. LANGLEY &
309/39/47 68 AVE. LANGLEY, BC.




DRAWING TITLE


UNIT PLANS (UNIT TYPE B4) UNIT-100

2010-2011

ISSUED FOR DP RESUBMISSION

PROJECT NO. 722051	PLOT DATE 31-01-2025	DRAWN D
	SCALE 1/4" = 1'-0"	REVIEWED TD
DRAWING NO.		REVISION 1

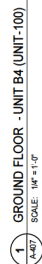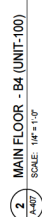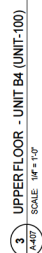

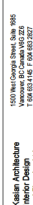

**Kaslian Architecture
Interior Design**
1550 West Georgia Street, Suite 1055
Vancouver, BC Canada V6G 2Z6
T 604 683 4145 F 604 683 7227

REV	DATE	DESCRIPTION	CHQ/DEBIT	AMOUNT
1	12/1/2011	12/1/2011	12/1/2011	12/1/2011
2	12/2/2011	12/2/2011	12/2/2011	12/2/2011
3	12/3/2011	12/3/2011	12/3/2011	12/3/2011
31	12/31/2011	12/31/2011	12/31/2011	12/31/2011

DATE STAMP

TABLE 1



2025-01-31

THIS DRAWING, AS AN INSTRUMENT OF SERVICE, IS THE PROPERTY OF KASIM ARCHITECTURE INTERIOR DESIGN AND PLANNING LTD. THE COPYRIGHT IN THE DRAWING IS RESERVED TO THEM. NO REPRODUCTION IS ALLOWED WITHOUT THE WRITTEN PERMISSION OF KASIM ARCHITECTURE INTERIOR DESIGN AND PLANNING LTD. AND WHEN MADE MUST BEAR ITS NAME.

THIS DRAWING IS NOT TO BE SCALED. THE CONTRACTOR IS TO VERIFY DIMENSIONS AND DATA, NOTED HEREIN WITH THE CONDITIONS OF SITE, AND IS RESPONSIBLE FOR REPORTING ANY DISCREPANCY TO KASIM ARCHITECTURE INTERIOR DESIGN AND PLANNING LTD. FOR ADJUSTMENT.

DEPT

HIGH POINT

6868/68 202B ST. LANGLEY &
0309/39/47 68 AVE. LANGLEY, BC.

WINNING TITLE

UNIT PLANS (UNIT TYPE C1)


ISSUED FOR DP RESUBMISSION

PROJECT NO. 722051	PLOT DATE 31-01-2205	DRAWN D
	SCALE 1/4" = 1'-0"	REVIEWED TD
DRAWING NO.		REVISION 4



Kasian Architecture
and Planning Ltd
16161 Glenview Drive, Suite 100
Vancouver, BC Canada V5C 2S8
Tel: (604) 271-1100
www.kasian.com

1	2024-01-31	ISSUED FOR PERMITTING
2	2024-02-01	ISSUED FOR PERMITTING
3	2024-02-01	ISSUED FOR PERMITTING
CONSULTANT

PROJECT NAME

DATE



THIS DRAWING IS AN INSTRUMENT OF SERVICE, IS THE PROPERTY OF KASIAN ARCHITECTURE AND PLANNING LTD. IT IS TO BE USED ONLY FOR THE PROJECT AND SITE SPECIFICALLY IDENTIFIED HEREON. NO PART OF THIS DRAWING IS TO BE REPRODUCED OR TRANSMITTED IN ANY FORM OR BY ANY MEANS, ELECTRONIC OR MECHANICAL, WITHOUT THE WRITTEN PERMISSION OF KASIAN ARCHITECTURE AND PLANNING LTD. ANY REUSE OR MODIFICATION OF THIS DRAWING WITHOUT THE WRITTEN PERMISSION OF KASIAN ARCHITECTURE AND PLANNING LTD. IS PROHIBITED. KASIAN ARCHITECTURE AND PLANNING LTD. ACCEPTS NO LIABILITY FOR ANY DAMAGE OR LOSS, INCLUDING CONSEQUENTIAL DAMAGES, ARISING FROM THE USE OF THIS DRAWING. THE USER OF THIS DRAWING IS RESPONSIBLE FOR OBTAINING ALL NECESSARY PERMITS AND APPROVALS FROM THE APPROPRIATE AUTHORITIES. 

PROJECT

HIGHPOINT
688988 2028 ST LANSLEY &
2028/25/47 88 AVE LANSLEY, BC

DRAWING TITLE

STREET SCAPE ALONG 2028 STREET


DRAWING ISSUE

ISSUED FOR DP RESUBMISSION

PROJECT NO.	72051	FLODATE	31-01-2025	ISSUED	D
DRAWING NO.	A-801	SCALE	1/8" = 1'-0"	REVIEWED	
DRAWING NO.	A-801	SCALE	1/8" = 1'-0"	REVIEWED	



KEY PLAN

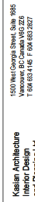

Kaslian Architecture
Interior Design
1500 West Georgia Street, Suite 1045
Vancouver, BC Canada V6G 2Z6
T 604 683 4145 F 604 683 2627

[illegible]

THIS DRAWING, AS AN INSTRUMENT OF SERVICE, IS THE PROPERTY OF KASIAN ARCHITECTURE INTERIOR DESIGN AND PLANNING LTD. THE COPYRIGHT IN THE SAME BEING RESERVED TO THEM. NO REPRODUCTION IS ALLOWED WITHOUT THE PERMISSION OF KASIAN ARCHITECTURE INTERIOR DESIGN AND PLANNING LTD. WHEN MADE MUST BEAR ITS NAME.


THIS DRAWING IS NOT TO BE SCALED. THE CONTRACTOR IS TO VERIFY DIMENSIONS AND DATA NOTED HEREIN WITH THE CONDITIONS ON SITE, AND IS RESPONSIBLE FOR REPORTING ANY DISCREPANCY TO KASIAN ARCHITECTURE INTERIOR DESIGN AND PLANNING LTD. FOR ADJUSTMENT.


6868/68 2028 ST. LANGLEY &

STREETSCAPE ALONG 68TH AVENUE

ISSUED FOR DP RESUBMISSION

PROJECT NO. 722051	PLOT DATE 31-01-2025	DRAWN	D
	SCALE 1/8" = 1'-0"	REVIEWED	
DRAWING NO.		A-802	
		REVISION	
		4	

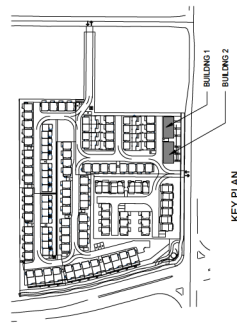

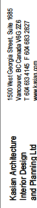

Sl. No.	NAME OF THE STUDENT	DATE	MARKS
1	ABHIRAM K	2024-11-25	100
2	ADARSH K	2024-11-25	100
3	ADITHYAN K	2024-11-25	100
4	ADITHYAN K	2024-11-25	100
PERMIT STAMP

7/15/2015



2025-01-31

THIS DRAWING, AS AN INSTRUMENT OF SERVICE, IS THE PROPERTY OF KASIAN ARCHITECTURE INTERIOR DESIGN AND PLANNING LTD. THE COPYRIGHT IN THE SAME BEING RESERVED TO THEM, NO REPRODUCTION IS ALLOWED WITHOUT THE PERMISSION OF KASIAN ARCHITECTURE INTERIOR DESIGN AND PLANNING LTD AND WHEN MOST MUST BEAT ITS NAME.

THIS DRAWING IS NOT TO BE SCALED. THE CONTRACTOR IS TO VERIFY DIMENSIONS AND DATA NOTED HEREIN WITH THE CONDITIONS OF SITE, AND IS RESPONSIBLE FOR REPORTING ANY DISCREPANCY TO KASIAN ARCHITECTURE INTERIOR DESIGN AND PLANNING LTD FOR ADJUSTMENT.

PROJECT

6963/42 202B STREET & 20309/39/47 68 AVE., LANGLEY, B.C.

DRAWING TITLE

3D RENDERING VIEW OF 68TH STREET


DEANNING ISSUE

ISSUED FOR DP RESUBMISSION

PROJECT NO.	PLOT DATE	CREW	D
722051	SCALE	31-01-2025	REVIEWED
DRAWING NO.		TD	
		REVISION	

A-901

3D RENDERING VIEW OF 68TH STREET

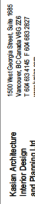

Kaslian Architecture
Interior Design
and Planning Ltd.

DATE	DESCRIPTION	AMOUNT
10/1/2018	DEPOSIT	100.00
10/2/2018	DEPOSIT	100.00
11/1/2018	DEPOSIT	100.00
11/2/2018	DEPOSIT	100.00
1/1/2019	DEPOSIT	100.00
1/2/2019	DEPOSIT	100.00
1/3/2019	DEPOSIT	100.00

175



THIS DRAWING, AS AN INSTRUMENT OF SERVICE, IS THE PROPERTY OF KASIAN ARCHITECTURE INTERIOR DESIGN AND PLANNING LTD. THE COPYRIGHT IN THE SAME IS RESERVED TO THEM. NO REPRODUCTION IS ALLOWED WITHOUT THE PERMISSION OF KASIAN ARCHITECTURE INTERIOR DESIGN AND PLANNING LTD AND WHEN MADE MUST BEAR ITS NAME.

THIS DRAWING IS NOT TO BE SCALED. THE CONTRACTOR IS TO VERIFY DIMENSIONS AND DATA, NOTE THEREIN WITH THE CONDITIONS OF SITE, AND IS RESPONSIBLE FOR REPORTING ANY DISCREPANCY TO KASIAN ARCHITECTURE INTERIOR DESIGN AND PLANNING LTD FOR ADJUSTMENT.


63663/42 202B STREET & 20309/39/47 68 AVE, LANGLEY, B.C.

3D RENDERING VIEW OF 2028
STREET

ISSUED FOR DP RESUBMISSION

PROJECT NO. 722051	PLOT DATE 31-01-2025	DRAWN D	REVISION 4
	SCALE	REVIEWED TD	



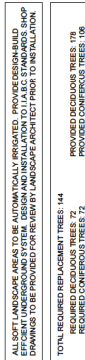



NO.	DATE	REVISION DESCRIPTION	DR.
1	22.01.27	NEW SITE PLAN	SA
2	22.02.01	NEW SITE PLAN	SA
3	22.02.01	NEW SITE PLAN	SA
PROJECT:
**HIGH POINT
100 UNIT TOWNHOMES**
20231 58 Avenue
LANGLEY, BC
TOL PROJECT 08-14-0224
DP 101180
DRAWING TITLE:
**PHASE ONE
LANDSCAPE PLAN**


DATE: 19.01.01 DRAWING NUMBER:
SCALE: 1:200
DRAWN: RK
DESIGN: RK
CHKD: PC
PMG PROJECT NUMBER:
19-107

L2

OF 16

PHASE 1 TREE SCHEDULE		
KEY	QTY	REMARKS
1	1	ACER RUBRUM BOWHALL
2	1	ACER RUBRUM BOWHALL
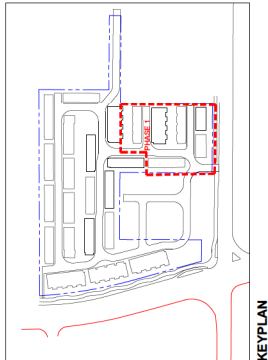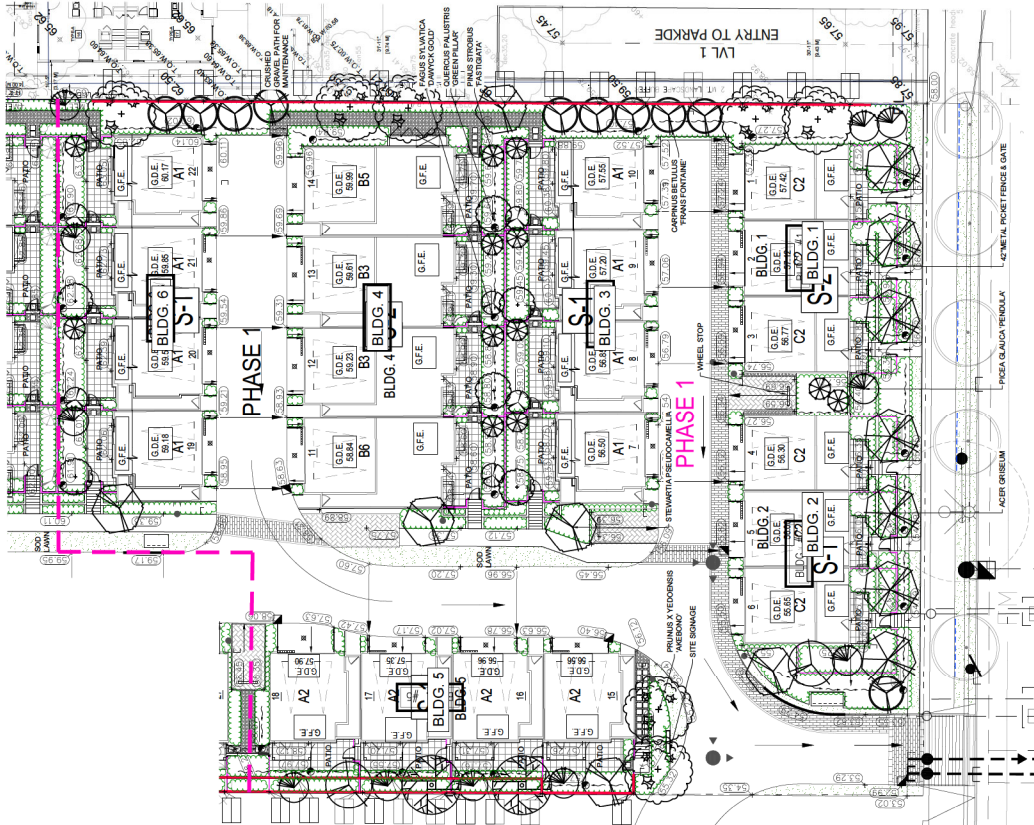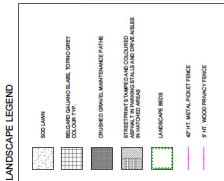

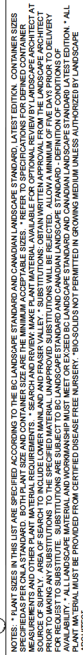

LANDSCAPE STRUCTURES ARCH SWING

KEY PLAN





DATE	DESCRIPTION	AMOUNT
12/25/03	RE DEBIT CARD	16.00
01/05/04	RE DEBIT CARD	16.00
01/19/04	RE DEBIT CARD	16.00
02/02/04	RE DEBIT CARD	16.00
02/16/04	RE DEBIT CARD	16.00
02/28/04	RE DEBIT CARD	16.00
03/12/04	RE DEBIT CARD	16.00
03/26/04	RE DEBIT CARD	16.00
04/09/04	RE DEBIT CARD	16.00
04/23/04	RE DEBIT CARD	16.00
05/07/04	RE DEBIT CARD	16.00
05/21/04	RE DEBIT CARD	16.00
06/04/04	RE DEBIT CARD	16.00
06/18/04	RE DEBIT CARD	16.00
07/02/04	RE DEBIT CARD	16.00
07/16/04	RE DEBIT CARD	16.00
07/30/04	RE DEBIT CARD	16.00
08/13/04	RE DEBIT CARD	16.00
08/27/04	RE DEBIT CARD	16.00
09/10/04	RE DEBIT CARD	16.00
09/24/04	RE DEBIT CARD	16.00
10/08/04	RE DEBIT CARD	16.00
10/22/04	RE DEBIT CARD	16.00
11/05/04	RE DEBIT CARD	16.00
11/19/04	RE DEBIT CARD	16.00
12/03/04	RE DEBIT CARD	16.00
12/17/04	RE DEBIT CARD	16.00
12/31/04	RE DEBIT CARD	16.00
01/14/05	RE DEBIT CARD	16.00
01/28/05	RE DEBIT CARD	16.00
02/11/05	RE DEBIT CARD	16.00
02/25/05	RE DEBIT CARD	16.00
03/11/05	RE DEBIT CARD	16.00
03/25/05	RE DEBIT CARD	16.00
04/08/05	RE DEBIT CARD	16.00
04/22/05	RE DEBIT CARD	16.00
05/06/05	RE DEBIT CARD	16.00
05/20/05	RE DEBIT CARD	16.00
06/03/05	RE DEBIT CARD	16.00
06/17/05	RE DEBIT CARD	16.00
06/30/05	RE DEBIT CARD	16.00
07/14/05	RE DEBIT CARD	16.00
07/28/05	RE DEBIT CARD	16.00
08/11/05	RE DEBIT CARD	16.00
08/25/05	RE DEBIT CARD	16.00
09/08/05	RE DEBIT CARD	16.00
09/22/05	RE DEBIT CARD	16.00
10/06/05	RE DEBIT CARD	16.00
10/20/05	RE DEBIT CARD	16.00
11/03/05	RE DEBIT CARD	16.00
11/17/05	RE DEBIT CARD	16.00
11/30/05	RE DEBIT CARD	16.00
12/14/05	RE DEBIT CARD	16.00
12/28/05	RE DEBIT CARD	16.00
01/11/06	RE DEBIT CARD	16.00
01/25/06	RE DEBIT CARD	16.00
02/08/06	RE DEBIT CARD	16.00
02/22/06	RE DEBIT CARD	16.00
03/08/06	RE DEBIT CARD	16.00
03/22/06	RE DEBIT CARD	16.00
04/05/06	RE DEBIT CARD	16.00
04/19/06	RE DEBIT CARD	16.00
05/03/06	RE DEBIT CARD	16.00
05/17/06	RE DEBIT CARD	16.00
05/31/06	RE DEBIT CARD	16.00
06/14/06	RE DEBIT CARD	16.00
06/28/06	RE DEBIT CARD	16.00
07/12/06	RE DEBIT CARD	16.00
07/26/06	RE DEBIT CARD	16.00
08/09/06	RE DEBIT CARD	16.00
08/23/06		



PROJECT: **HIGH POINT
100 UNIT TOWNHOMES**
**20331 68 Avenue
LANGLEY, BC**

TOOL PROJECT 08-14-0224

DP 101180

PHASE 2

PHASE FOUR LANDSCAPE PLAN

DATE: 19_DEC_01 DRAWING NUMBER: L5 OF 16

19-107

19107-21.7P



KEYPLAN

19107-21.7P

© Copyright reserved. This working and design is the property of PMG Landscape Architects and may not be reproduced or used for other projects without their permission.

pmg
LANDSCAPE
ARCHITECTS
Suite C100 - 4185 98th Creek Drive
Langley, BC V4A 4G7
P: 604-294-0011 F: 604-294-0022

SEAL



17	24 JUL 20	BP FEEDBACK	MC
18	24 JUL 20	BP FEEDBACK	MC
CLIENT:



PROJECT:

**HIGH POINT
100 UNIT TOWNHOMES**
20331 58 Avenue
LANGLEY, BC

TOL PROJECT 08-14-0224
DP 101180

DRAWING TITLE:


**PHASE ONE
GRADING PLAN**

DATE: 19 DEC 01
SCALE: 1:200
DRAWN: RK
DESIGN: RK
CHKD: PC
PMG PROJECT NUMBER: 19-107

KEYPLAN

L6

OF 16

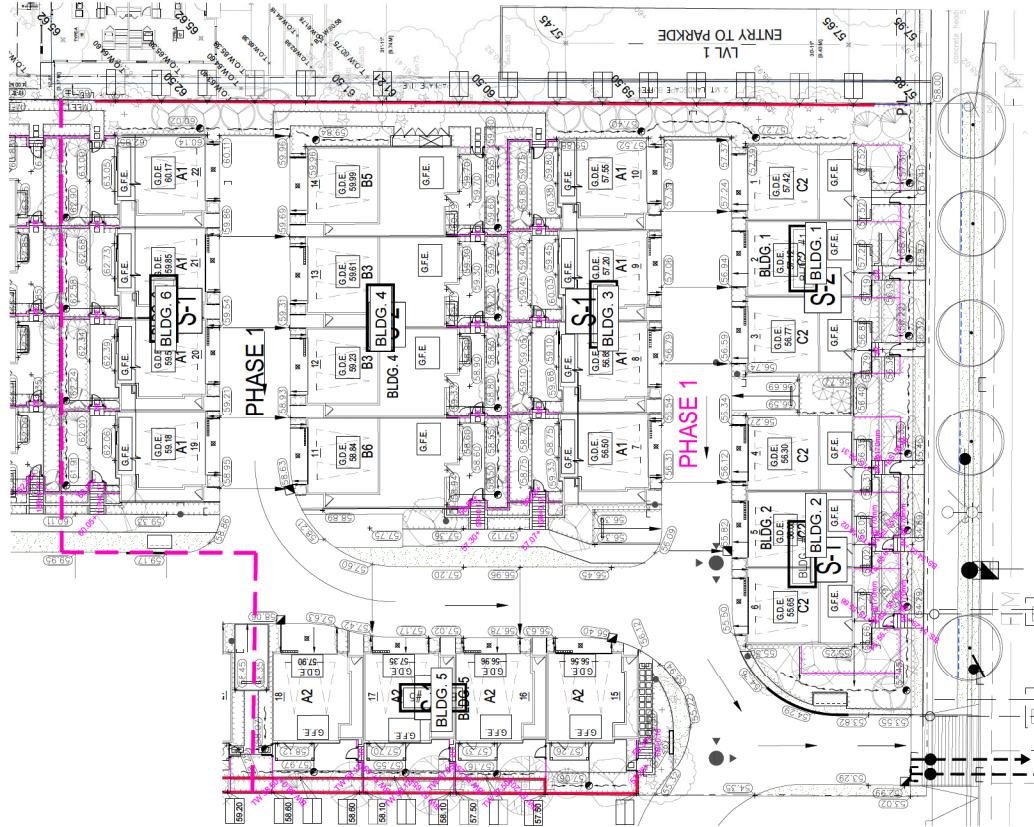

19 DEC 2024





Year	Rank	Team	Coach
1976	15	15	15
1977	16	16	16
1978	17	17	17
2061	100	100	100

CLIENT



PROTECT

**HIGH POINT
100 UNIT TOWNHOMES**

TOL PROJECT 08-14-0224
DP 101180

DRAUGHTING TITLE
IS 101100

PHASE THREE GRADING PLAN



DATE:	19 DEC 01	DRAWING NUMBER:
-------	-----------	-----------------

SCALE: 1:2000

8

OF 16

1

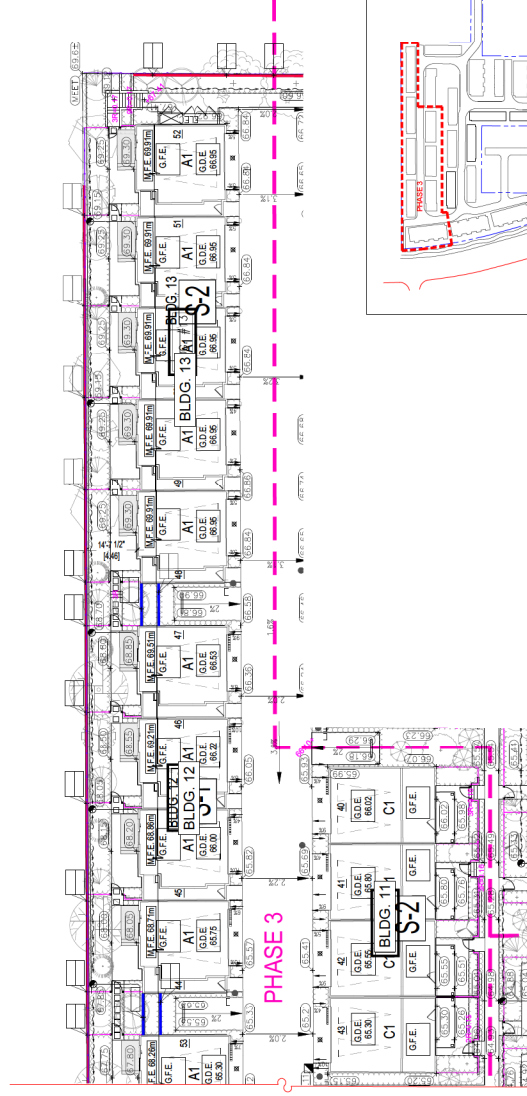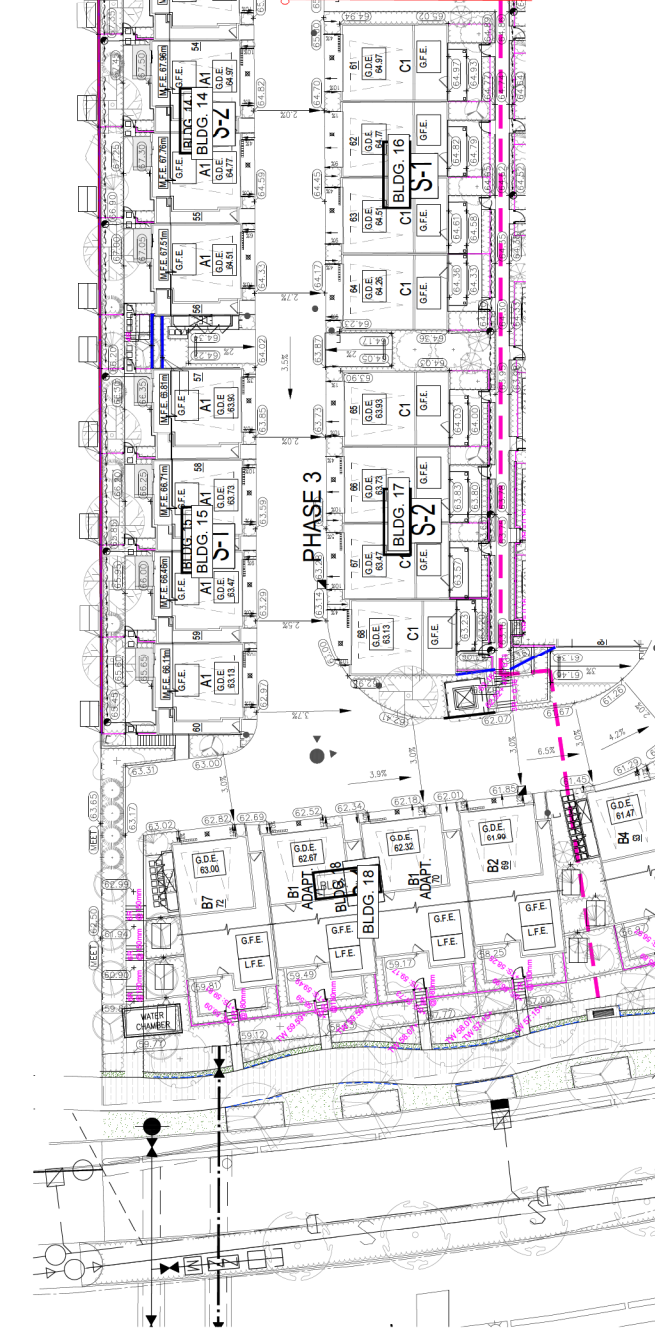

KEYPI AN

[illegible]

LENT:



PROJECT:
HIGH POINT
100 UNIT TOWNHOMES

0331 68 Avenue
ANGLEY, BC


COL PROJECT 08-14-0224
OP 101180

PHASE FOUR
GRADING PLAN

DATE: 19 DEC 01 DRAWING NUMBER:

67

DESIGN: RK
HKD: PC

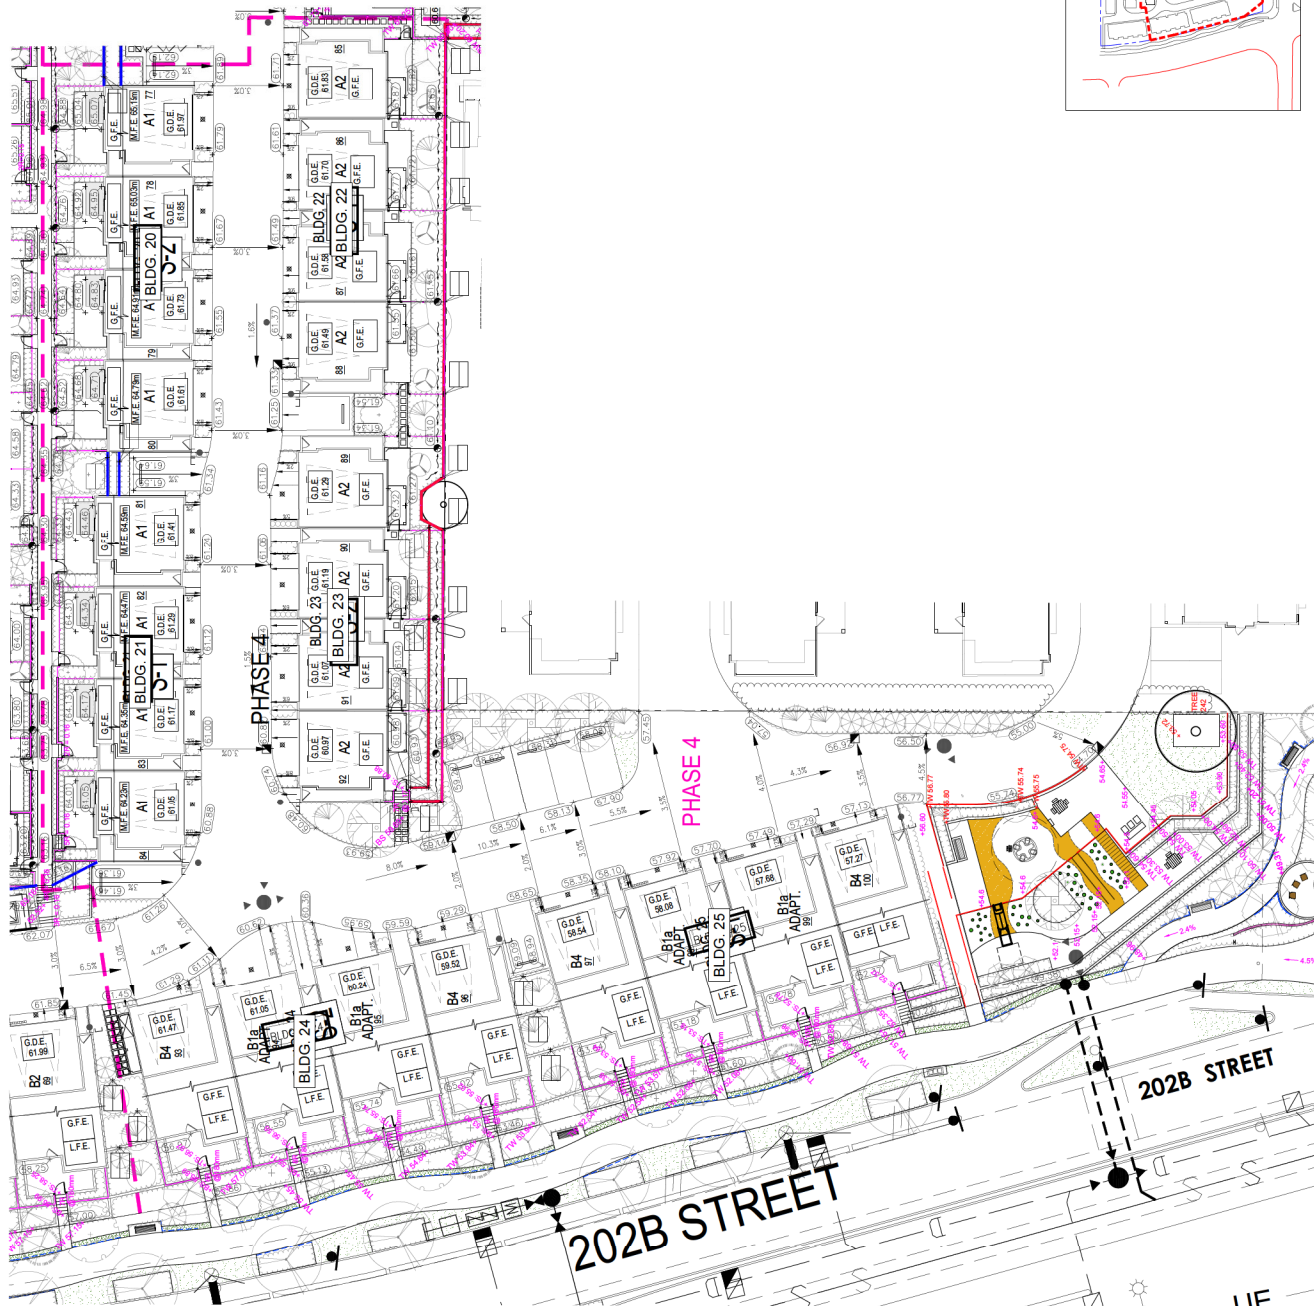MG PROJECT NUMBER: 19-107

KEYPLAN

19107-21.7P



Year	Topic	Author
17	24.01.20	OP REVISION
16	24.01.19	OP REVISION
15	24.01.18	OP REVISION
14	24.09.12	OP REVISION
13	24.02.15	MOZILLO COORDINATION
12	24.01.10	NEW SITE PAMULET COORDINATION
11	24.01.09	OP REVISION
10	24.04.16	NEW PIR PLAN
9	24.08.12	NEW PIR PLAN
8	24.04.15	OP REVISION
7	24.04.15	OP REVISION
6	23.09.02	NEW PIR PLAN / COMMENTS
5	23.04.03	NEW SITE PLAN / CITY COMMENTS
4	22.06.02	NEW PIR PLAN / CITY COMMENTS
3	22.06.02	NEW PIR PLAN
2	22.02.13	NEW PIR PLAN
1	22.03.17	NEW PIR PLAN

CLIENT



PROJECT

**HIGH POINT
100 UNIT TOWNHOMES**

**20331 68 Avenue
LANGLEY, BC**

TOL PROJECT 08-14-0224


DP 101180
DRAWING TITLE:

DIAGNOSTIC

**PHASE ONE
SHRUB PLAN**


DATE: 23.DEC.04
SCALE: 1:200
DRAWN: RK
DESIGN: RK
CHKD: PC

19107-21 7P

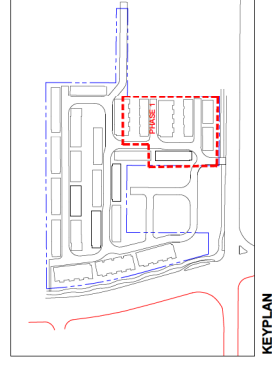

PHASE 1 PLANT SCHEDULE			COMMON NAME	PLANTED	STAY	REMAINS
KEY	CITY	BOTANICAL NAME				
99		ASYLIA EDWARDS GLOUCHER	PINK ADELIA	# POT 30CM		
98		AZALEA JAPONICA ORNATUS CRIMSON	AZALEA PURPLE-RED	# POT 30CM		
97		CHRYSALEA WHITE	WHITE	# POT 30CM		
96		CHRYSALEA TERNATA	MECHANICUS ORANGE	# POT 30CM		
95		ELONUTRUS ALATA CRIMSON	COMPACT WINGED BURNING BUSH	# POT 30CM		
94		ELONUTRUS ALATA CRIMSON	COMPACT WINGED BURNING BUSH	# POT 30CM		
93		HEAVEN COMESTICA MONDAY	HEAVEN YAMMOO	# POT 30CM		
92		JAPANESE ACROMEDIA	JAPANESE ACROMEDIA	# POT 30CM		
91		PERRS JAPONICA MONTAIN FIRE	PERRS JAPONICA MONTAIN FIRE	# POT 30CM		
90		PHODODENDRON ANNALES WHITE	PHODODENDRON ROSE PINK APRIL	# POT 30CM		
89		PHODODENDRON BOW HILL	PHODODENDRON	# POT 30CM		
88		PHODODENDRON ANNALES WHITE	PHODODENDRON	# POT 30CM		
87		VACCINIUM DAVALLI THUNDERBOLT	EVERGREEN HICKLEBERRY	# POT 30CM		
86		VACCINIUM DAVALLI THUNDERBOLT	EVERGREEN HICKLEBERRY	# POT 30CM		
NOTES: 1. PLANT DATES IN THIS LIST ARE SPECIFIED ACCORDING TO THE IRLC LANDSCAPE STANDARD, LATEST EDITION. CONTAINER SIZES, MEASUREMENTS AND OTHER PLANT MATERIAL REQUIREMENTS. 2. SEARCH AND SELECTION VIEW PLANT MATERIAL AVAILABLE FOR OPTIONAL REVIEW IN LANDSCAPE ARCHITECT AT THE OFFICE OF THE LANDSCAPE ARCHITECT. 3. PLANT MATERIAL MUST BE SPECIFIED ACCORDING TO THE IRLC LANDSCAPE STANDARD, LATEST EDITION. CONTAINER SIZES, MEASUREMENTS AND OTHER PLANT MATERIAL REQUIREMENTS. 4. PLANT MATERIAL MUST BE SPECIFIED ACCORDING TO THE IRLC LANDSCAPE STANDARD, LATEST EDITION. CONTAINER SIZES, MEASUREMENTS AND OTHER PLANT MATERIAL REQUIREMENTS. 5. PLANT MATERIAL MUST BE SPECIFIED ACCORDING TO THE IRLC LANDSCAPE STANDARD, LATEST EDITION. CONTAINER SIZES, MEASUREMENTS AND OTHER PLANT MATERIAL REQUIREMENTS. 6. PLANT MATERIAL MUST BE SPECIFIED ACCORDING TO THE IRLC LANDSCAPE STANDARD, LATEST EDITION. CONTAINER SIZES, MEASUREMENTS AND OTHER PLANT MATERIAL REQUIREMENTS. 7. PLANT MATERIAL MUST BE SPECIFIED ACCORDING TO THE IRLC LANDSCAPE STANDARD, LATEST EDITION. CONTAINER SIZES, MEASUREMENTS AND OTHER PLANT MATERIAL REQUIREMENTS. 8. PLANT MATERIAL MUST BE SPECIFIED ACCORDING TO THE IRLC LANDSCAPE STANDARD, LATEST EDITION. CONTAINER SIZES, MEASUREMENTS AND OTHER PLANT MATERIAL REQUIREMENTS. 9. PLANT MATERIAL MUST BE SPECIFIED ACCORDING TO THE IRLC LANDSCAPE STANDARD, LATEST EDITION. CONTAINER SIZES, 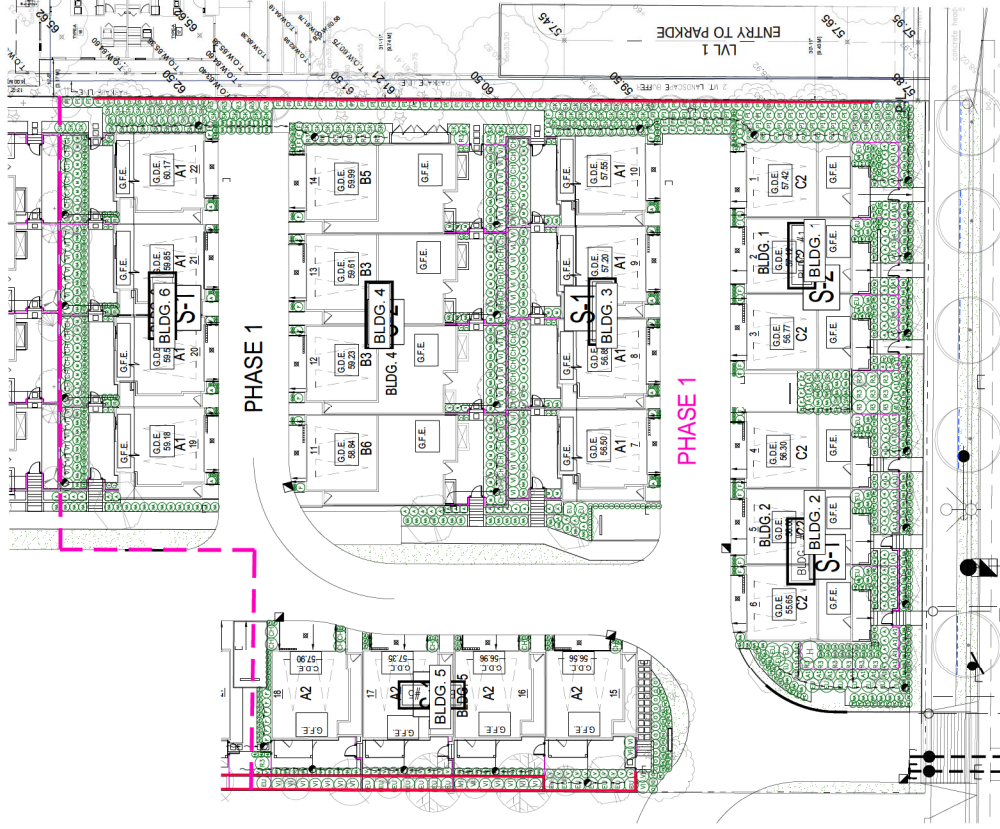


[illegible]

CLIENT:

[illegible]

NOTE: PLANT SIZE IN THIS LIST ARE SPECIFIED ACCORDING TO THE SIZE OF LANDSCAPE AND ARE CANADIAN LANDSCAPE UNITS. PLANT SPECIES ARE SPECIFIED AS PER CANADA STANDARD. BOTH PLANT SIZE AND CONTAINER SIZE ARE THE MINIMUM ACCEPTABLE SIZES. *REFER TO SPECIFICATIONS FOR DEFINED CONTAINER SIZES AND OTHER PLANTING REQUIREMENTS. SEARCH AND REVIEW EACH PLANT MATERIAL AVAILABLE FOR OPTIMAL. REVIEW THE LANDSCAPE ARCHITECT'S MAINTENANCE AND WATERING REQUIREMENTS. APPROACH AND SUBSTITUTIONS MUST BE SELECTED. ALLOW A MINIMUM OF 5 DAYS PRIOR TO DELIVERY FOR ORDERING AND SUBSTITUTIONS TO THE SPECIFIED MATERIAL. LANDSCAPE ARCHITECT'S APPROVAL OF ANY SUBSTITUTIONS MUST BE OBTAINED PRIOR TO DELIVERY. **ALL LANDSCAPE MATERIAL AND WORKMANSHIP MUST BE OF EXCELLED TO SUPERIOR QUALITY. LANDSCAPE ARCHITECT STANDARD LATEST EDITION. ***PLANT MATERIAL MUST BE PROVIDED FROM CERTIFIED DISEASE FREE NURSERY. TO SOLID NOT PERMITTED IN GROWING MEDIUM UNLESS AUTHORIZED BY LANDSCAPE ARCHITECT.

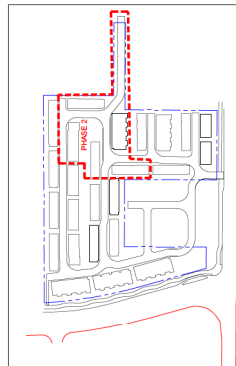

KEYPLAN

[illegible]

PROJECT:




**HIGH POINT
100 UNIT TOWNHOMES**

TOL PROJECT 08-14-0224

DRAWING TITLE:
**PHASE THREE
SHRUB PLAN**

DATE: 23.DEC.04
SCALE: 1:200
DRAWN: RK
DESIGN: RK
CHKD: PC

PMG PROJECT NUMBER: 19-107

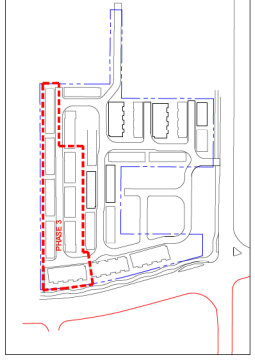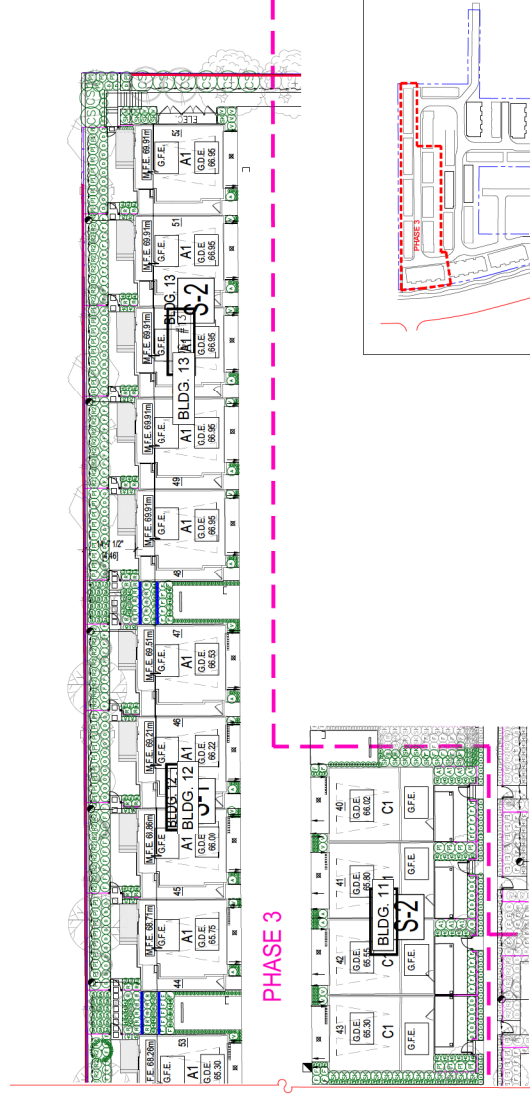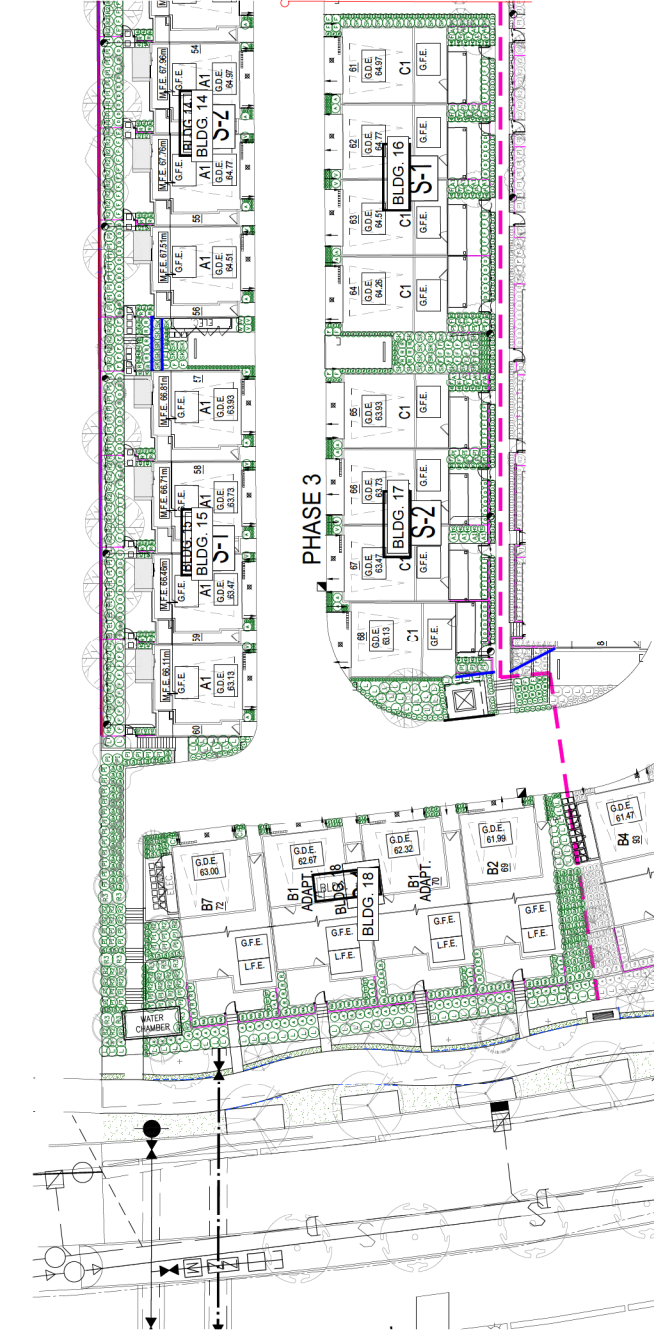[illegible][illegible]

© Copyright reserved. This drawing and design is the property of PMG Landscape Architects and may not be reproduced or used for other projects without their permission.

pmg
LANDSCAPE
ARCHITECTS
Suite C100 - 4185 58th Avenue
Langley, BC V4A 1A1
P: 604-294-0011 F: 604-294-0022

SEAL



CLIENT:

HIGH POINT
100 UNIT TOWNHOMES
20321 58 Avenue
LANGLEY, BC

TOL PROJECT 08-14-0224
DP 101180

DRAWING TITLE:
PHASE FOUR
SHRUB PLAN

DATE: 23.03.04
SCALE: 1:200
DRAWN: RK
DESIGN: RK
CHKD: PC

L13

OF 16

19-107

PMG PROJECT NUMBER:



PHASE 4 PLANT SCHEDULE			PMG PROJECT NUMBER: 19-107	
KEY	QTY	BOTANICAL NAME	COMMON NAME	PLANTED SIZE / REMARKS
1	1	ABELIA	ABELIA	# POT: 80CM
2	1	AZALEA	IRISH SHED	# POT: 80CM
3	1	CHORUS	CHORUS	# POT: 80CM
4	1	CHORUS	CHORUS	# POT: 80CM
KEY PLAN

© Copyright reserved. This drawing and design is the property of PMG Landscape Architects and may not be reproduced or used for other projects without their permission.

pmg
LANDSCAPE
ARCHITECTS
Suite C100 - 4185 98th Avenue
Langley, BC V4A 2C5
P: 604-294-0011 F: 604-294-0022



NO.	DATE	REVISION DESCRIPTION	DR.
1	22.01.27	INITIAL PLAN	DR
2	22.02.01	REVISED PLAN	DR
3	22.02.01	REVISED PLAN	DR
PROJECT:
**HIGH POINT
100 UNIT TOWNHOMES**
20311 58th Avenue
Langley, BC

TOL PROJECT 08-14-0224
DP 101180

DRAWING TITLE:
**TREE MANAGEMENT
PLAN**

DATE: 19.JUL.01
SCALE: 1:400
DRAWN: RK
DESIGN: RK
CHKD: PC

PMG PROJECT NUMBER:
19-107

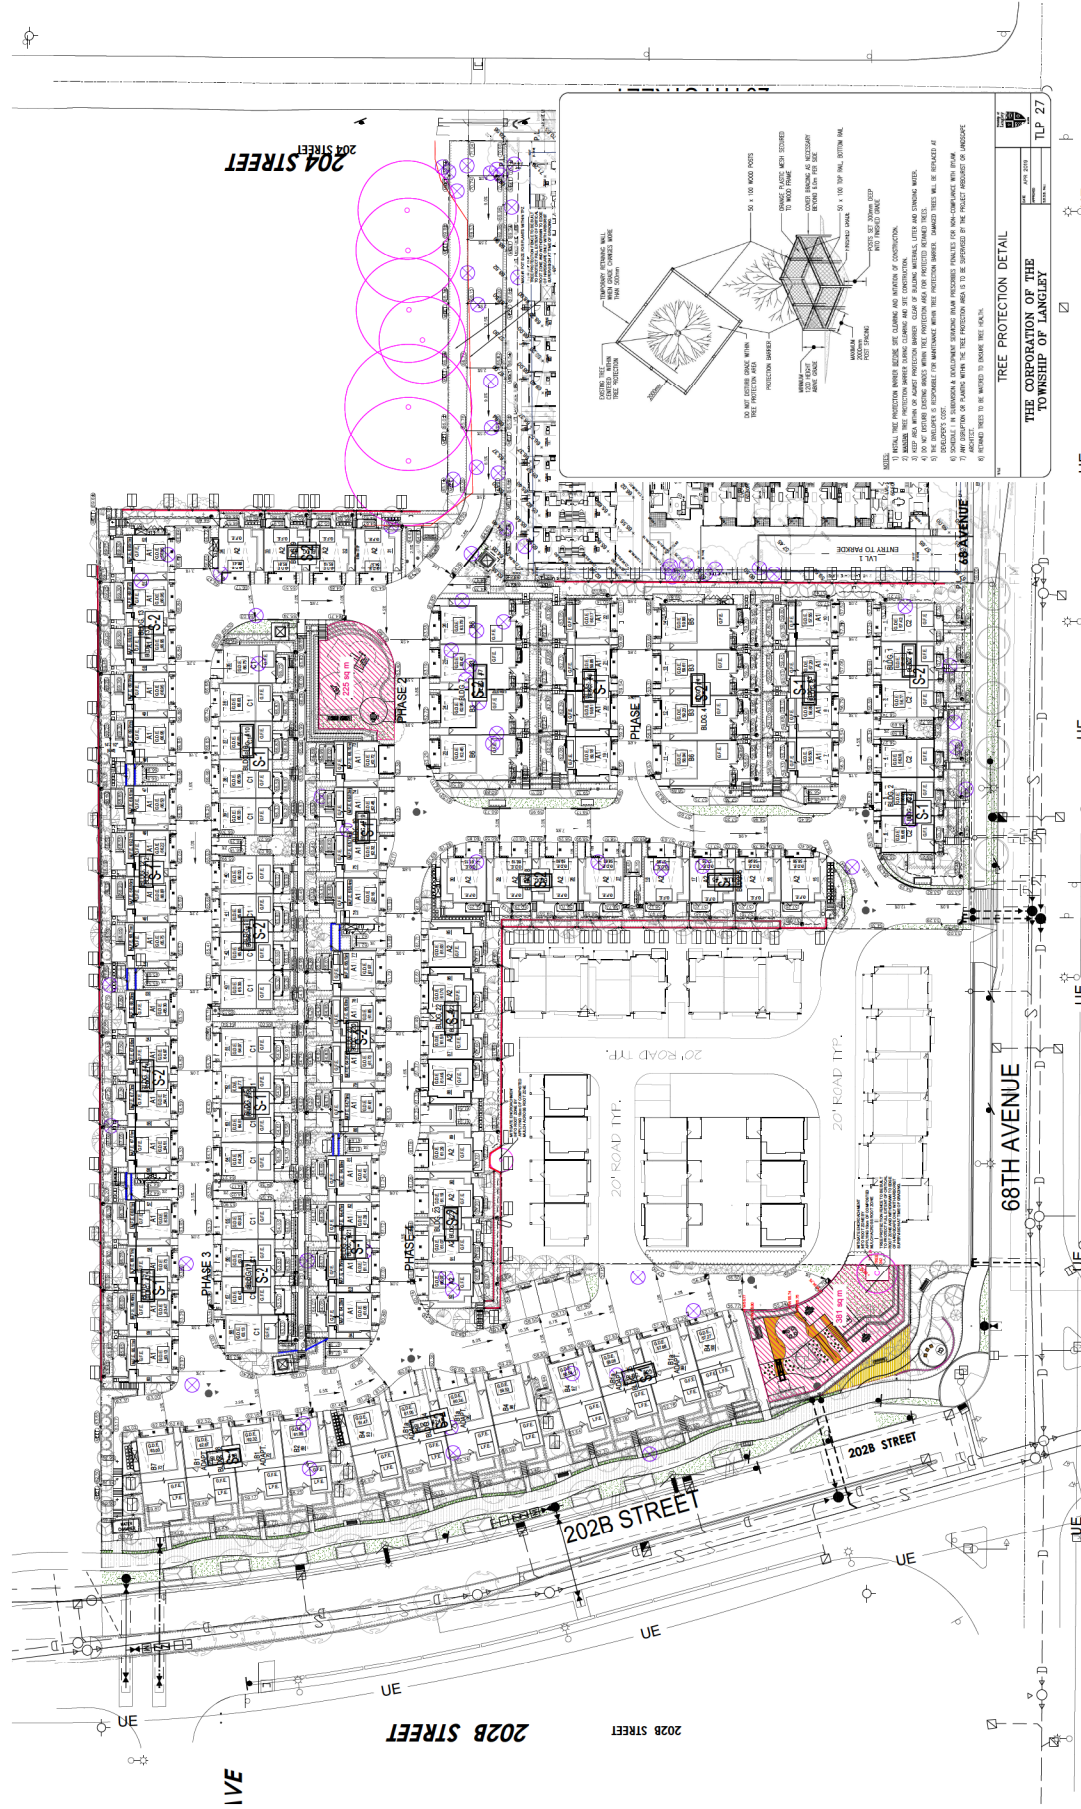

19107-21 7P



NO.	DATE	REVISION DESCRIPTION	DR.
17	23.JUL.30	BP REVISIONS	WE
18	25.FEB.17	PAZ UPDATE	WE
19	25.FEB.17	DP UPDATE	WE
20	24.MAY.15	ARCHITECT COMMENTS	SA
21	23.JUL.30	NEW SITE LAYOUT COORDINATION	SA
22	24.MAY.16	BP REVISIONS	SA
23	24.APR.16	NEW SITE PLAN	SA
24	24.APR.16	BP SET	SA
25	24.AUG.16	BP COORDINATION	SA
26	24.AUG.16	NEW SITE PLAN	SA
27	23.JUL.30	NEW SITE PLAN COORDINATES	WE
28	26.JUL.03	NEW SITE PLAN (CITY COMMENTS)	WE
29	23.JUL.30	REV PAVEMENT COMMENTS	WE
30	23.JUL.30	CITY COMMENTS	WE
31	22.DEC.07	NEW SITE PLAN	WE
32	22.DEC.07	NEW SITE PLAN	WE
33	22.OCT.31	NEW SITE PLAN	WE
34	22.OCT.31	NEW SITE PLAN	SA



PROJECT: HIGH POINT
100 UNIT TOWNHOMES
20331 68 Avenue
LANGLEY, BC
TOL PROJECT 08-14-0224
DIP 101180
DRAWING TITLE: AGE FRIENDLY
AMENITY AREA

DRAWING NUMBER: **L16** OF 16

DATE: 19.DIC.01 SCALE: 1:400

DRAWN: RK
DESIGN: RK
CHKD: PC

PROJECT NUMBER: 19-107

