


96 AVENUE

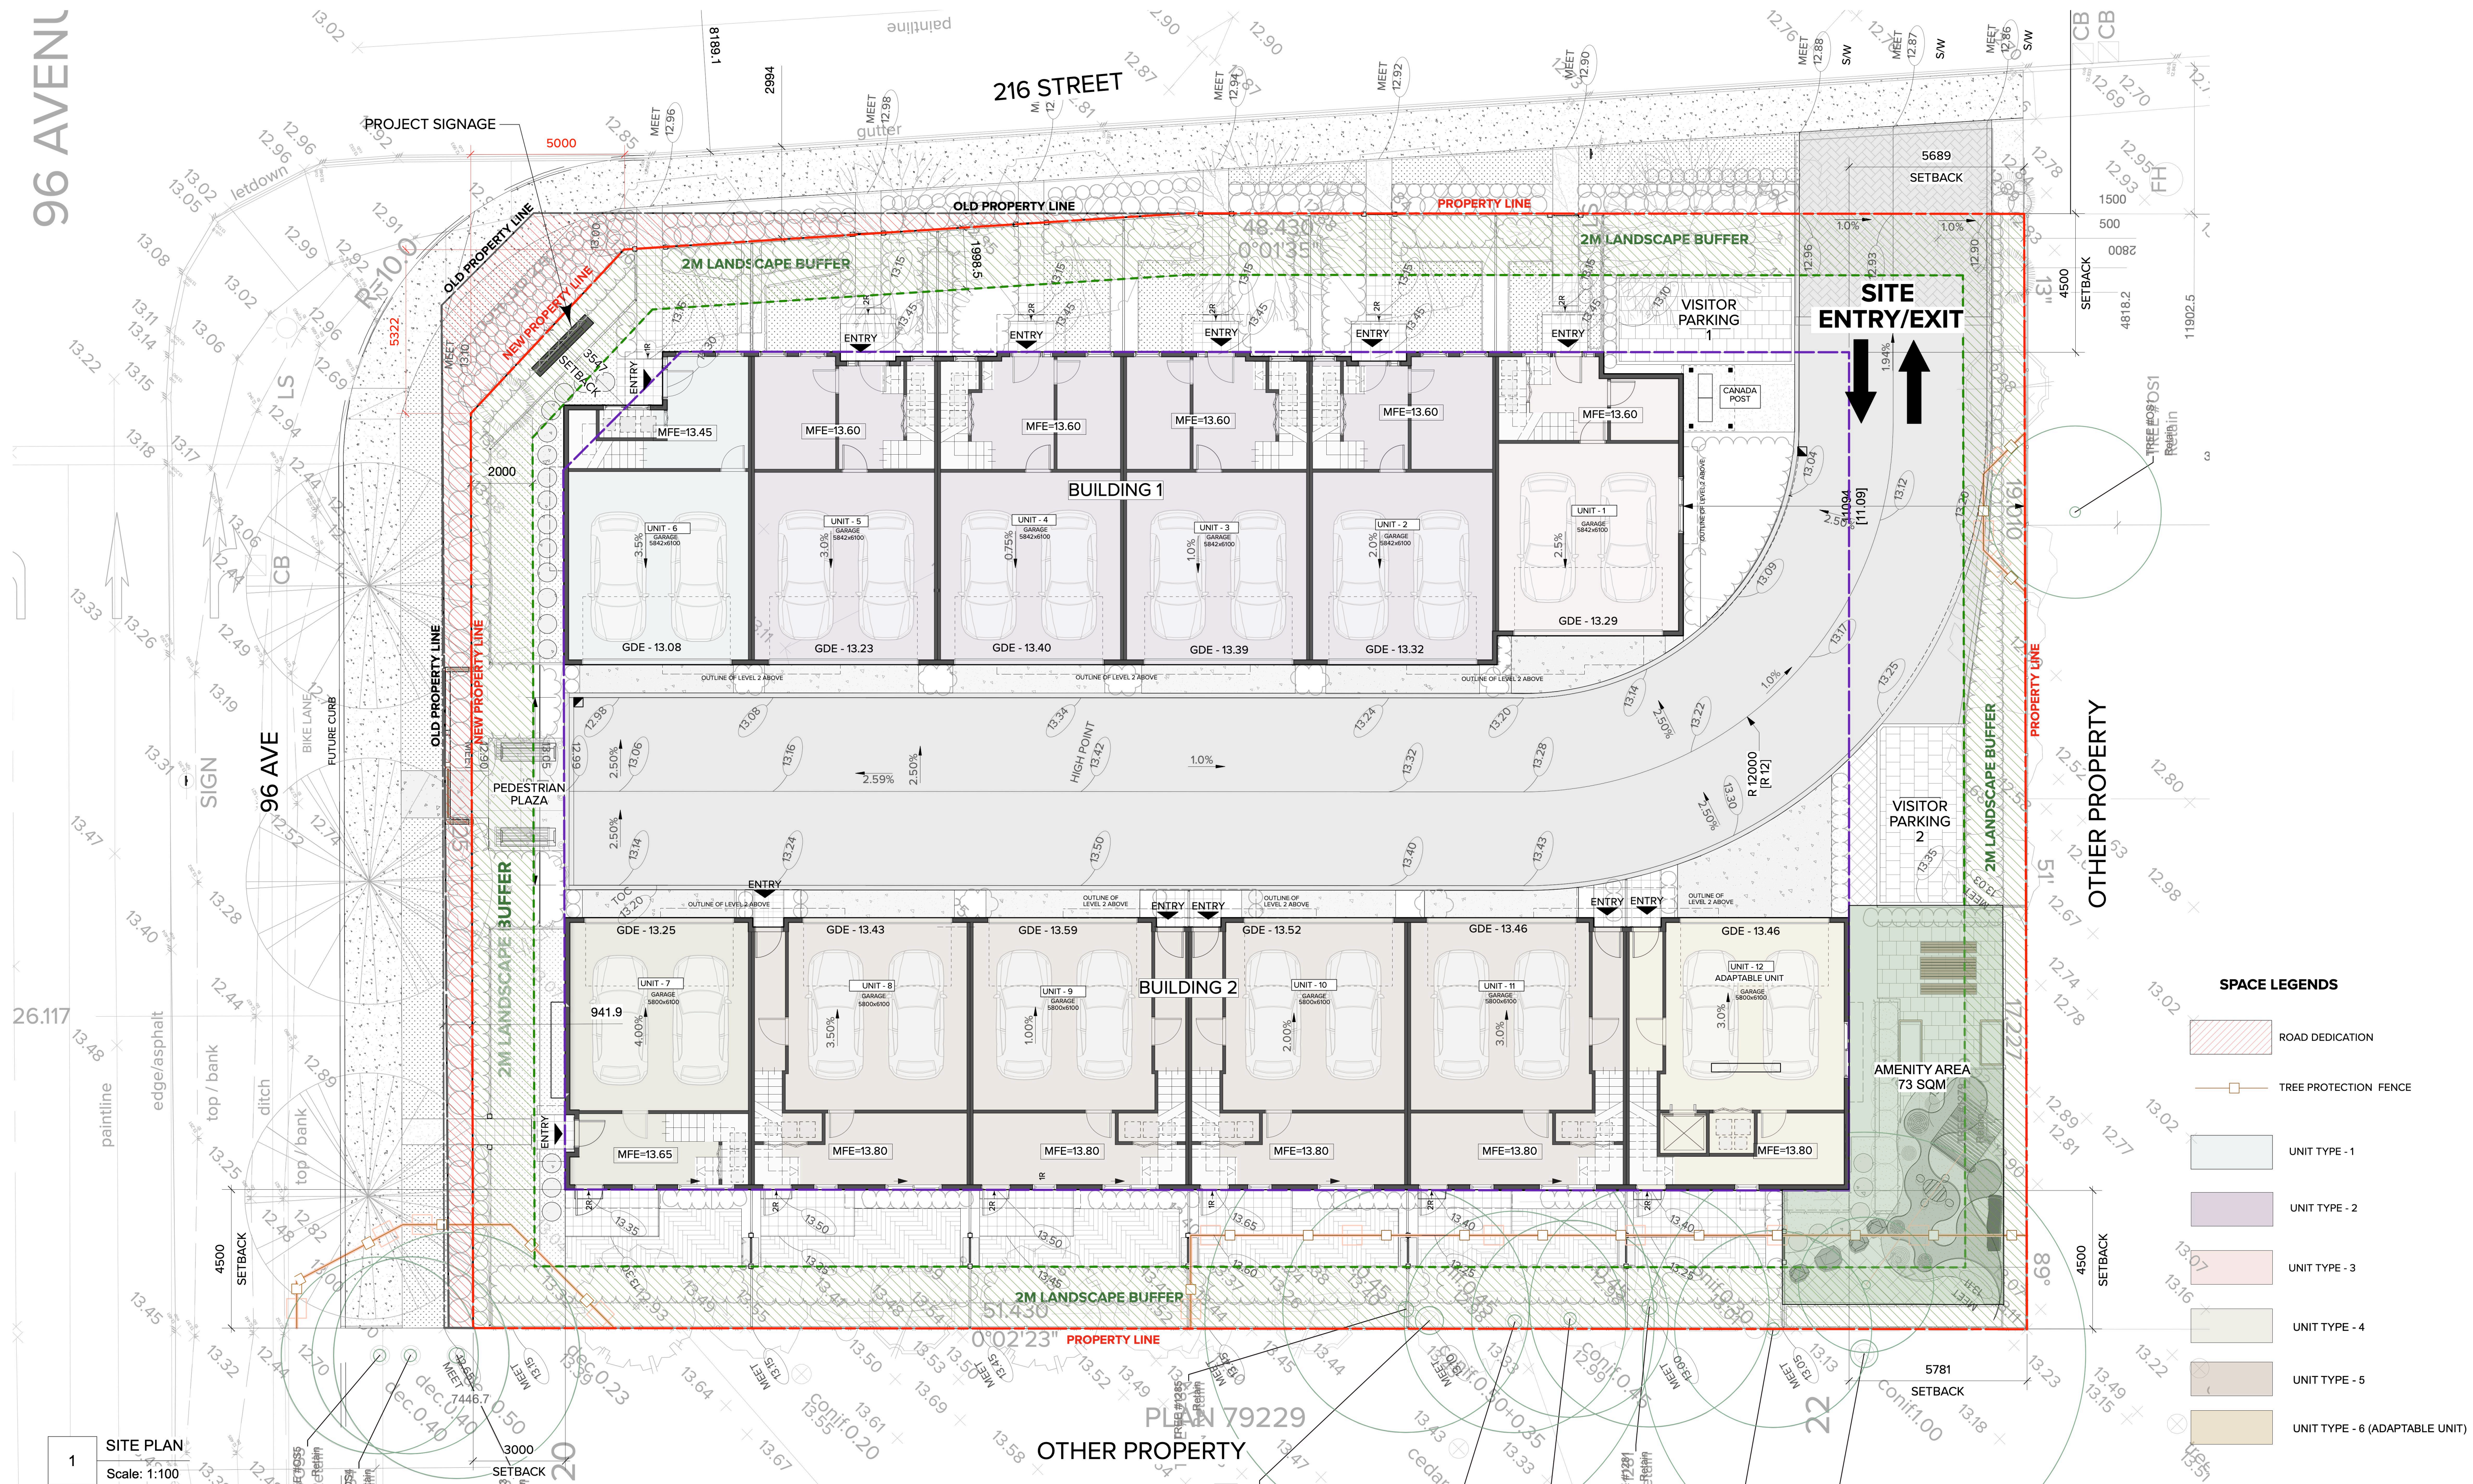

ARCHITECTURE PANEL INC.

ARCHITECTURE | LANDSCAPE ARCHITECTURE | URBAN DESIGN

Unit 103, 15505 Marine Drive, White Rock, BC | 6047831450 |
ruchir@architecturepanel.com

These Drawings and the design are and at all times remain the exclusive property of Architecture Panel Inc. and cannot be used without the Landscape Architects' written consent. Contractor is responsible for verification of all dimensions, elevations and other datum on drawings. Any discrepancies to be reported immediately to the Landscape Architect. Any changes made without the Landscape Architect's written consent shall be the contractor's sole responsibility. Do not scale drawings. Dimensions govern.
© Architecture Panel Inc. All rights reserved.

Project
**21588 96 AVE,
TOWNSHIP OF LANGLEY BC**

Owner
130 8728 BC LTD.

Sheet Title
SITE PLAN

Total Sheets
11

Drawn By
JK

Reviewed By
RD

Sheet No.
A1.00

Checked By
RD

Status
DP APPLICATION

Contractors

AHJ
**TOWNSHIP OF
LANGLEY**

Consultants
Architecture Panel Inc.

Documents
DP APPLICATION

No	Date	Issue Notes
A	09-02-2024	PRE-APPLICATION
B	05-06-2024	DP-RESUBMISSION
C	09-08-2024	DP RE-SUBMISSION

Scale

