




1 A302 NORTH ELEVATION
1/4"=1'-0"

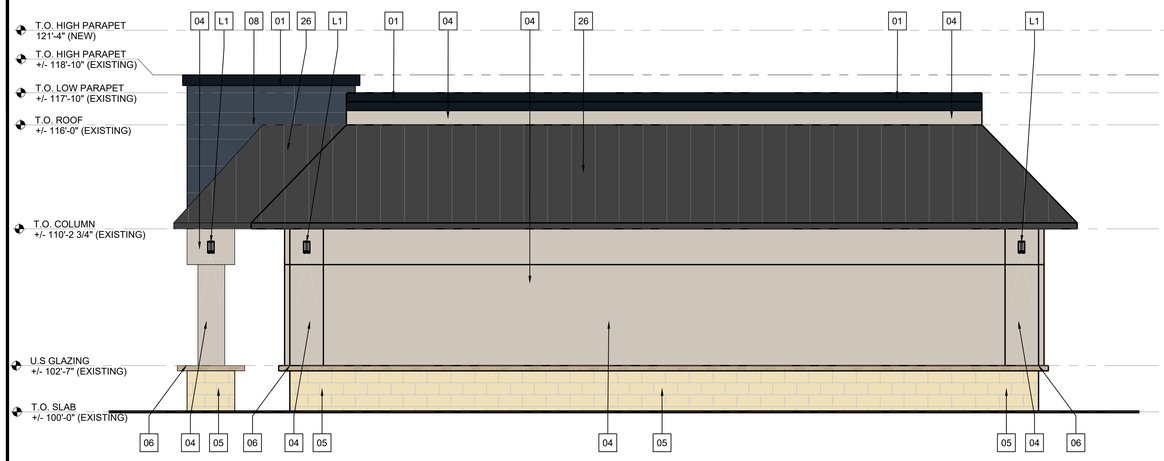

2 A302 SOUTH ELEVATION
1/4"=1'-0"

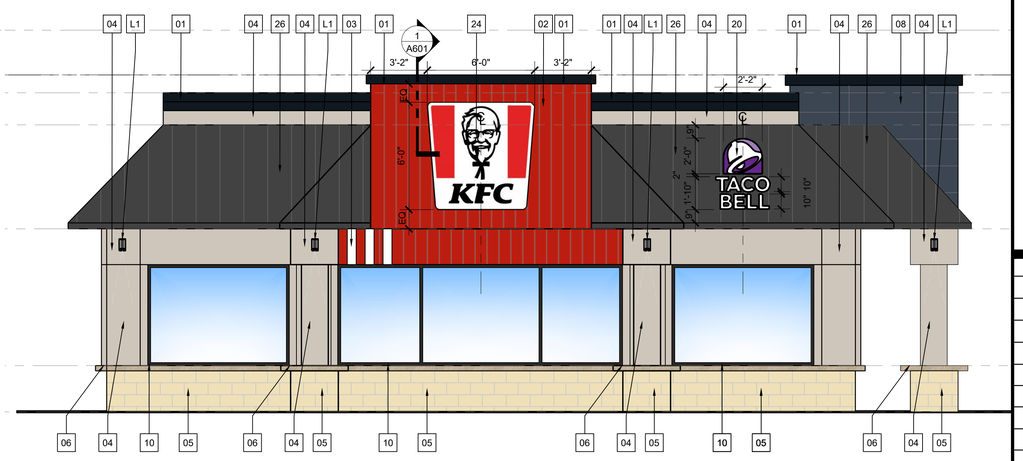

3 A302 EAST ELEVATION
1/4"=1'-0"

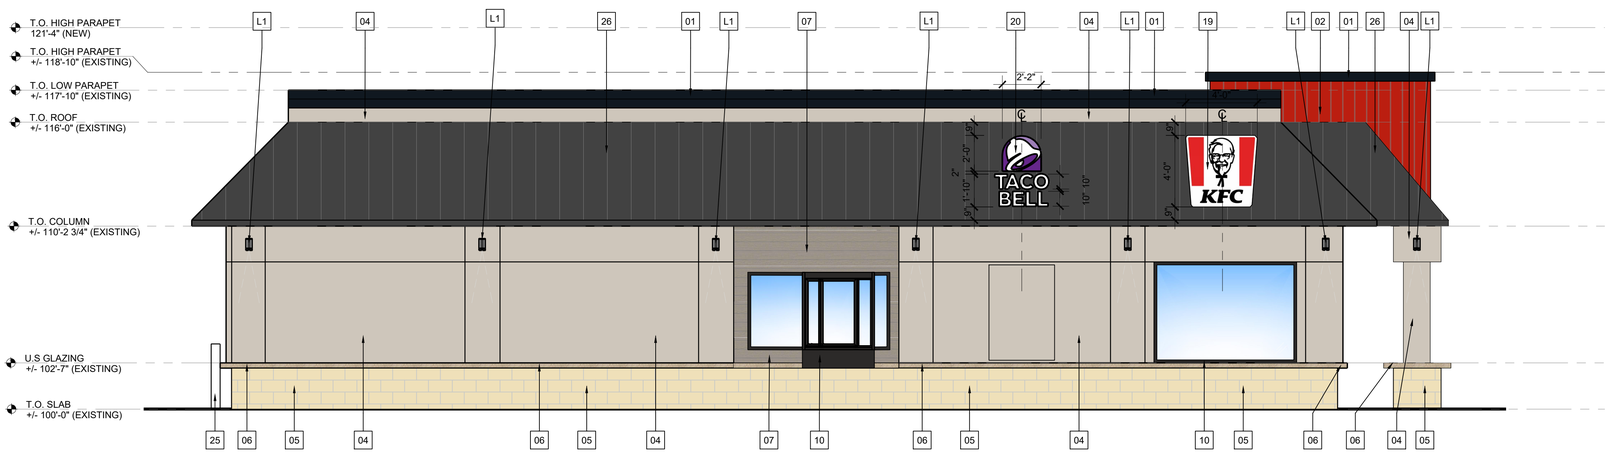

4 A302 WEST ELEVATION
1/4"=1'-0"

EXTERIOR ELEVATIONS - PROPOSED KEYNOTES

01 NEW CAP FLASHING. COLOUR TO MATCH RICH BLACK ALPOLIC PANELS

02 NEW IDENTITY WOOD PRODUCT; 1004-KFC RED

03 NEW IDENTITY WOOD PRODUCT; WHITE

04 EXISTING STUCCO; PATCH, REPAIR AND PAINT TO MATCH SHERWIN WILLIAMS COLOUR SW7043 WORLDLY GRAY

05 EXISTING STONE TO REMAIN, PAINT TO MATCH SHOULDICE TAPESTRY DESERT BUFF

06 EXISTING STONE SILL TO REMAIN, PAINT TO MATCH SHOULDICE TAPESTRY DESERT BUFF

07 NEW FIBRE CEMENT BOARD; NICHIHA VINTAGE WOOD 'ASH'

08 NEW HARDIE REVEAL PANEL SYSTEM; PAINT TO MATCH SHERWIN WILLIAMS CYBERSAPCE SW7076. SEE FINISH SCHEDULE ON A901 FOR ALTERNATE NICHIHA PANEL

09 EXISTING SERVICE DOOR AND FRAME; PAINT TO MATCH SHERWIN WILLIAMS COLOUR SW7043 WORLDLY GRAY

10 EXISTING CLEAR ANODIZED GLAZING AND DOOR FRAMES; ELECTROSTATIC PAINT TO MATCH RICH BLACK

11 NOT USED

12 NOT USED

13 NOT USED

14 NOT USED

15 NOT USED

16 REPLACE EXISTING RAIN WATER LEADER, PAINT TO MATCH ADJACENT FINISH

17 PROVIDE WALL PATCH AND NEW STUCCO TO MATCH EXISTING, PAINT TO MATCH SHERWIN WILLIAMS COLOUR SW7043 WORLDLY GRAY

18 NEW TACO BELL LOGO AND WORDMARK SIGNAGE [S4]; REFER TO SIGNAGE LEGEND. CONTRACTOR TO PROVIDE POWER AND BACKING AS REQUIRED.

19 NEW KFC COLONEL AND BUCKET WITH KFC SIGNAGE 5'-0"x5'-0" [S8]; REFER TO SIGNAGE LEGEND. CONTRACTOR TO PROVIDE POWER AND BACKING AS REQUIRED.

20 NEW TACO BELL LOGO AND WORDMARK SIGNAGE [S6]; REFER TO SIGNAGE LEGEND.CONTRACTOR TO PROVIDE POWER AND BACKING AS REQUIRED.

21 NOT USED

22 NOT USED

23 NOT USED

24 NEW KFC COLONEL AND BUCKET WITH KFC SIGNAGE 6'-0"x6'-0" [S7]; REFER TO SIGNAGE LEGEND. CONTRACTOR TO PROVIDE POWER AND BACKING AS REQUIRED.

25 EXISTING BOLLARD TO REMAIN, PAINT TO MATCH EXISTING

26 NEW STANDING METAL SEAM ROOFING, COLOUR TO BE CHARCOAL GREY

GENERAL EXTERIOR ELEVATION - PROPOSED NOTES:

1. CONTRACTOR TO PROVIDE DELEGATED DESIGN - SHOP DRAWINGS WITH ENGINEER STAMP FOR BRICK ANGLE SUPPORT. SEE DETAIL 4/A601
2. REFER TO DRAWING A901 FOR EXTERIOR FINISH SCHEDULE
3. VERTICAL TRANSITIONS BETWEEN DIFFERING CLADDING TO BE J-TRIM.
4. DIMENSIONS SHOWN ON ELEVATION ARE APPROXIMATE, ACTUAL MEASUREMENTS TO BE VERIFIED ON SITE. CONTRACTOR TO NOTIFY ARCHITECT OF ANY DISCREPENCIES
5. CONTRACTOR TO COORDINATE SIGNAGE INSTALLATION WITH SIGNAGE MANUFACTURER AND PROVIDE WOOD BLOCKING AND POWER POINTS AS REQUIRED

PLANWORKS
600, 10339 - 124 Street NW
Edmonton, Alberta T5N 3W1

WEAREPLANWORKS.CA

780.643.3233

REV #	YY-MM-DD	DRAWING ISSUE	DRAWN	REVIEW
2	24-04-23	ISSUED FOR DP REVIEW	SS	MI
1	23-03-03	ISSUED FOR DP REVIEW	KC	MI

ISSUE#	YY-MM-DD	PROJECT ISSUE	DRAWN	REVIEW
2	24-03-21	ISSUED FOR BUILDING PERMIT	MI	SS
1	24-02-26	ISSUED FOR CLIENT & YUM RVW	MI	MI

CONSULTANT

PERMIT STAMP

SEAL

THIS DRAWING, AS AN INSTRUMENT OF SERVICE IS THE PROPERTY OF PLANWORKS ARCHITECTURE INC., THE COPYRIGHT IN THE SAME BEING RESERVED TO THEM. NO REPRODUCTION IS ALLOWED WITHOUT THE PERMISSION OF PLANWORKS ARCHITECTURE INC. AND WHEN MADE MUST BEAR ITS NAME. THIS DRAWING IS NOT TO BE SCALED. THE CONTRACTOR IS TO VERIFY DIMENSIONS AND DATA NOTED HEREIN WITH THE CONDITIONS ON SITE AND IS RESPONSIBLE FOR REPORTING ANY DISCREPANCY TO PLANWORKS ARCHITECTURE INC. FOR ADJUSTMENT.

PROJECT
KFC / TACO BELL
LANGLEY, BC
19971 64 Ave, Langley, BC V2Y 1H1

DRAWING TITLE
EXTERIOR ELEVATIONS - PROPOSED

PROJECT NO.	PLOT DATE
3302	2024-04-23
	SCALE: AS NOTED

DRAWING NO. A302

3302-A301-ELEV - Mlverson - 2024/04/23 1:47 PM