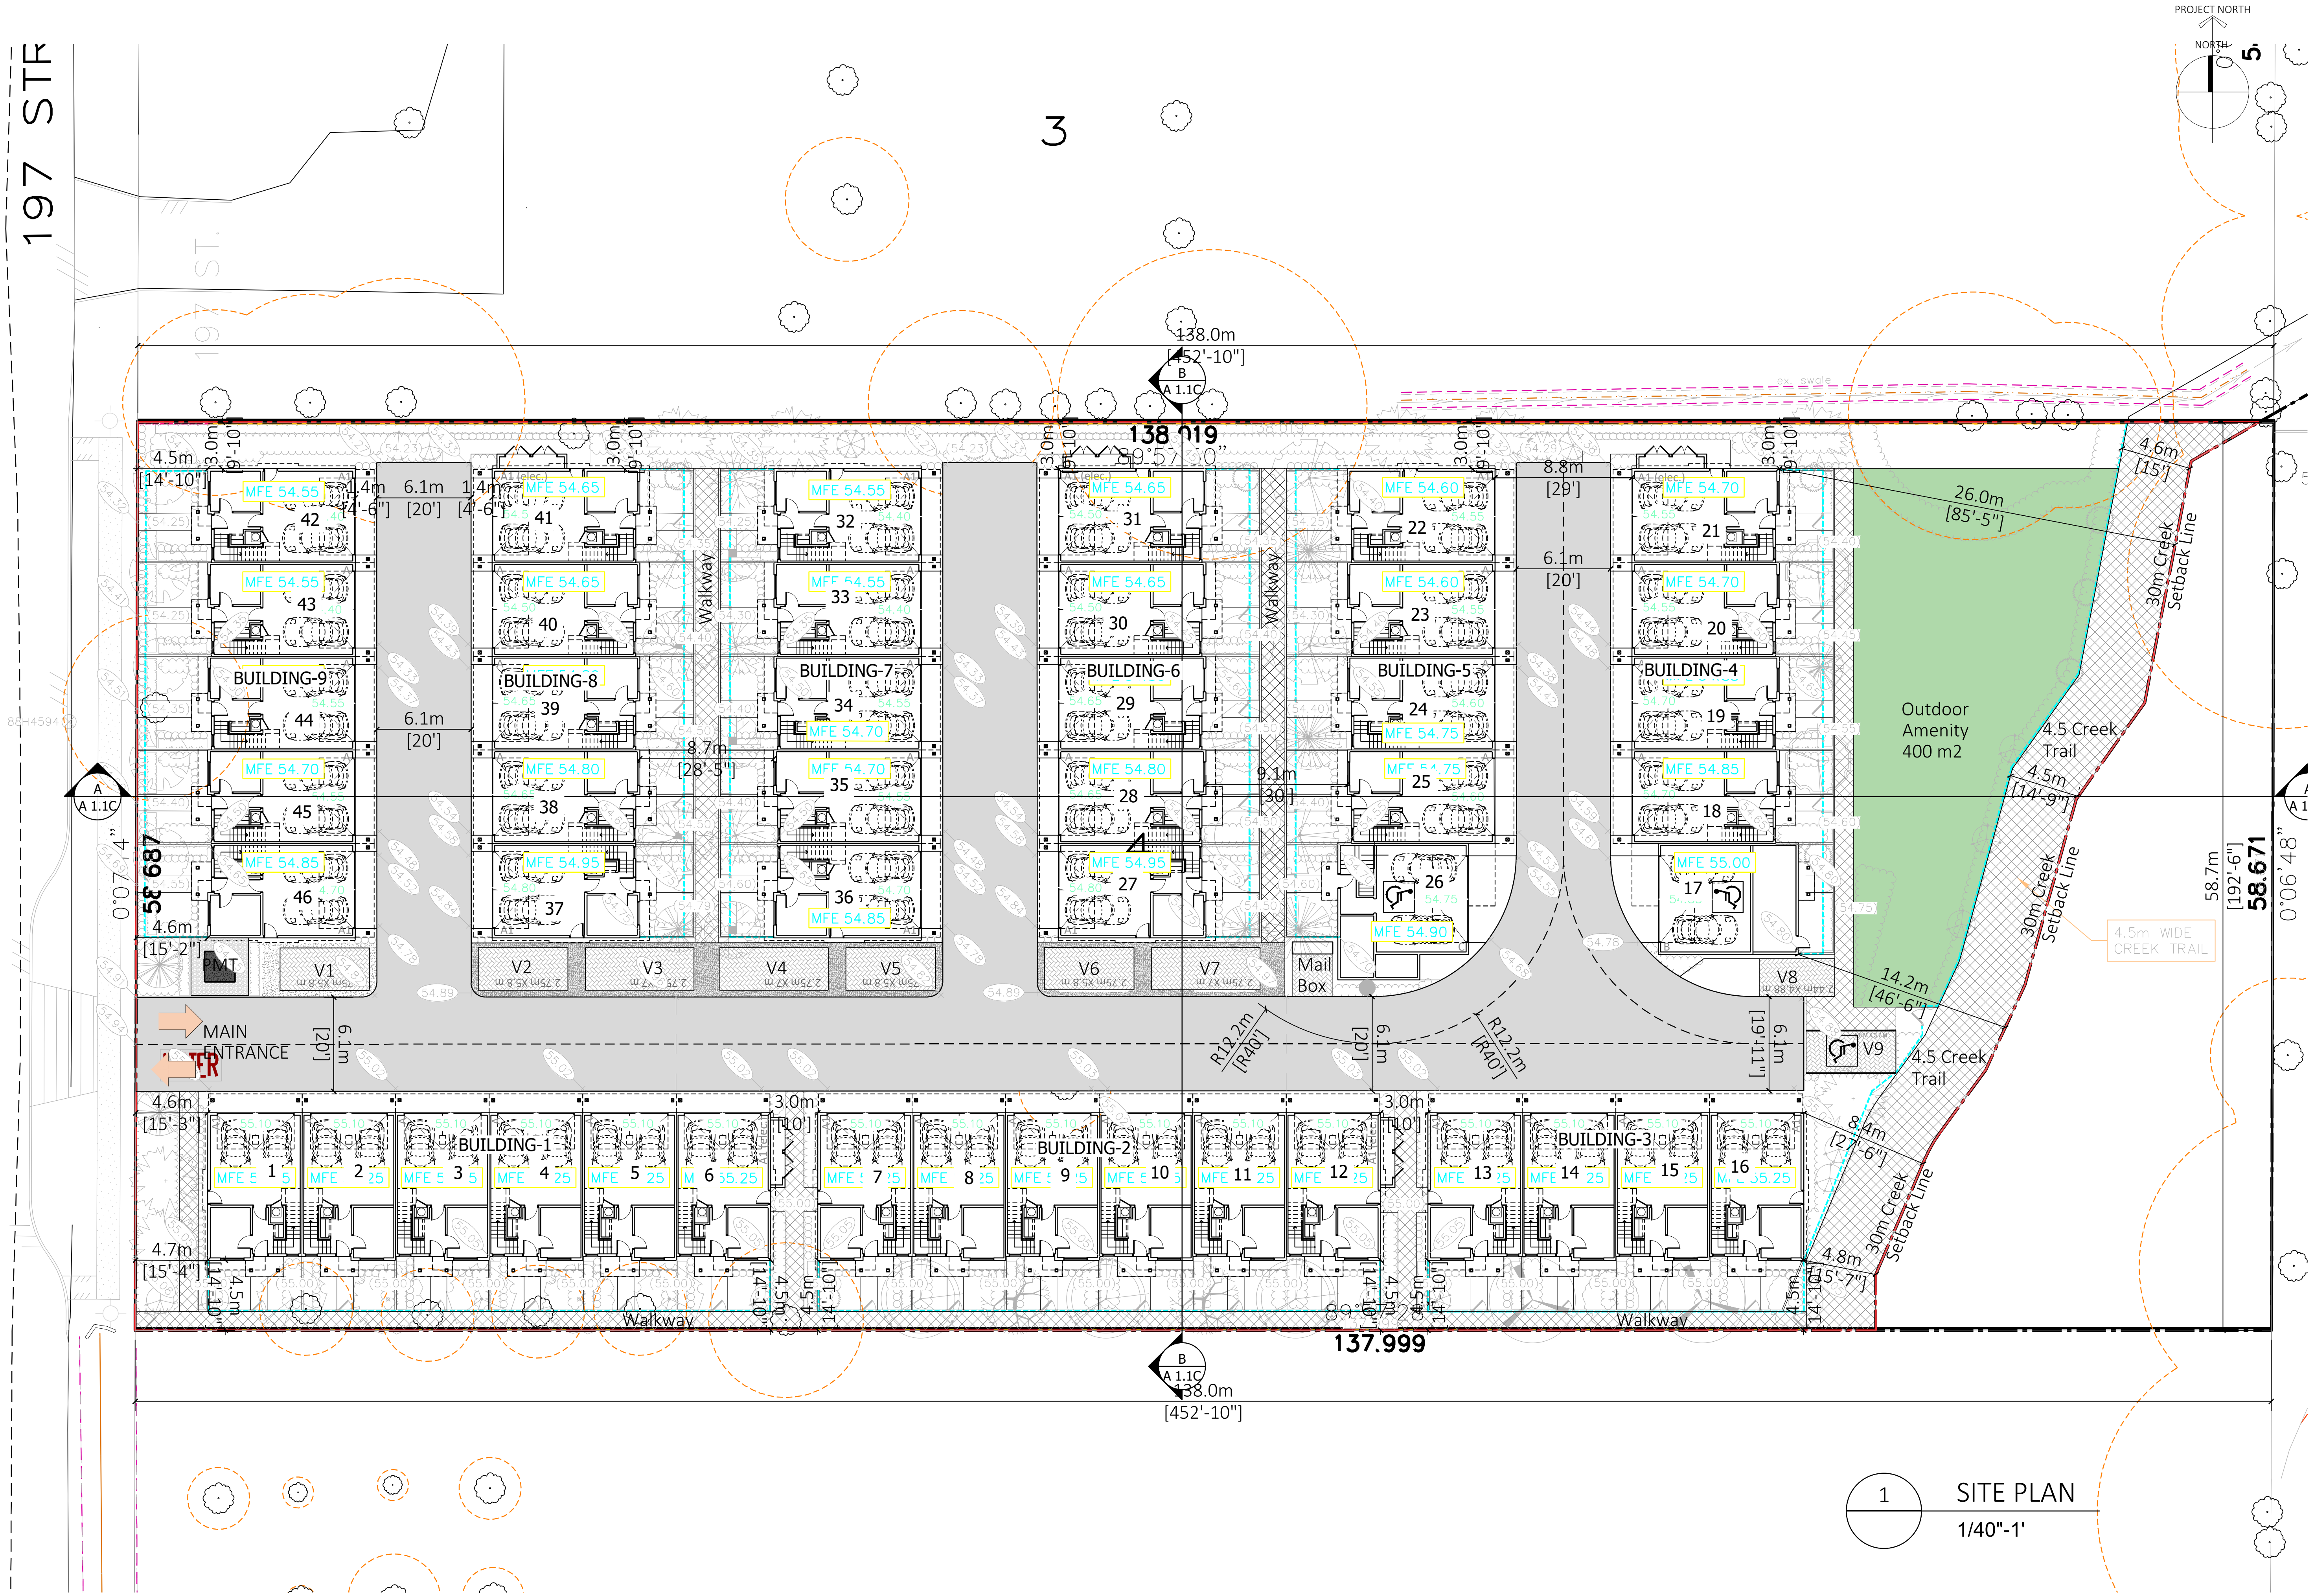

1

SITE PLAN

1/40"-1'

FLAT ARCHITECTURE

Unit 209- 6321 King George Blvd
Surrey BC, V3X 1G1
www.flatarchitecture.ca
contact@flatarchitecture.ca

Ph: 604-503-4484

PROJECT INFO:
46 Townhouse Development at,
7880 197 Street,
Township of Langley, BC, Canada

CLIENT:
Sukh Klar

DATE
1-Sep-23

PROJECT NO:
23-215

SCALE:
1/32"=1'

DRAWN BY:
RW / S.P.

REV	DESCRIPTION	BY	DATE
1.	ISSUED FOR DEVELOPMENT PERMIT	RW	

SITE PLAN

A-1.1