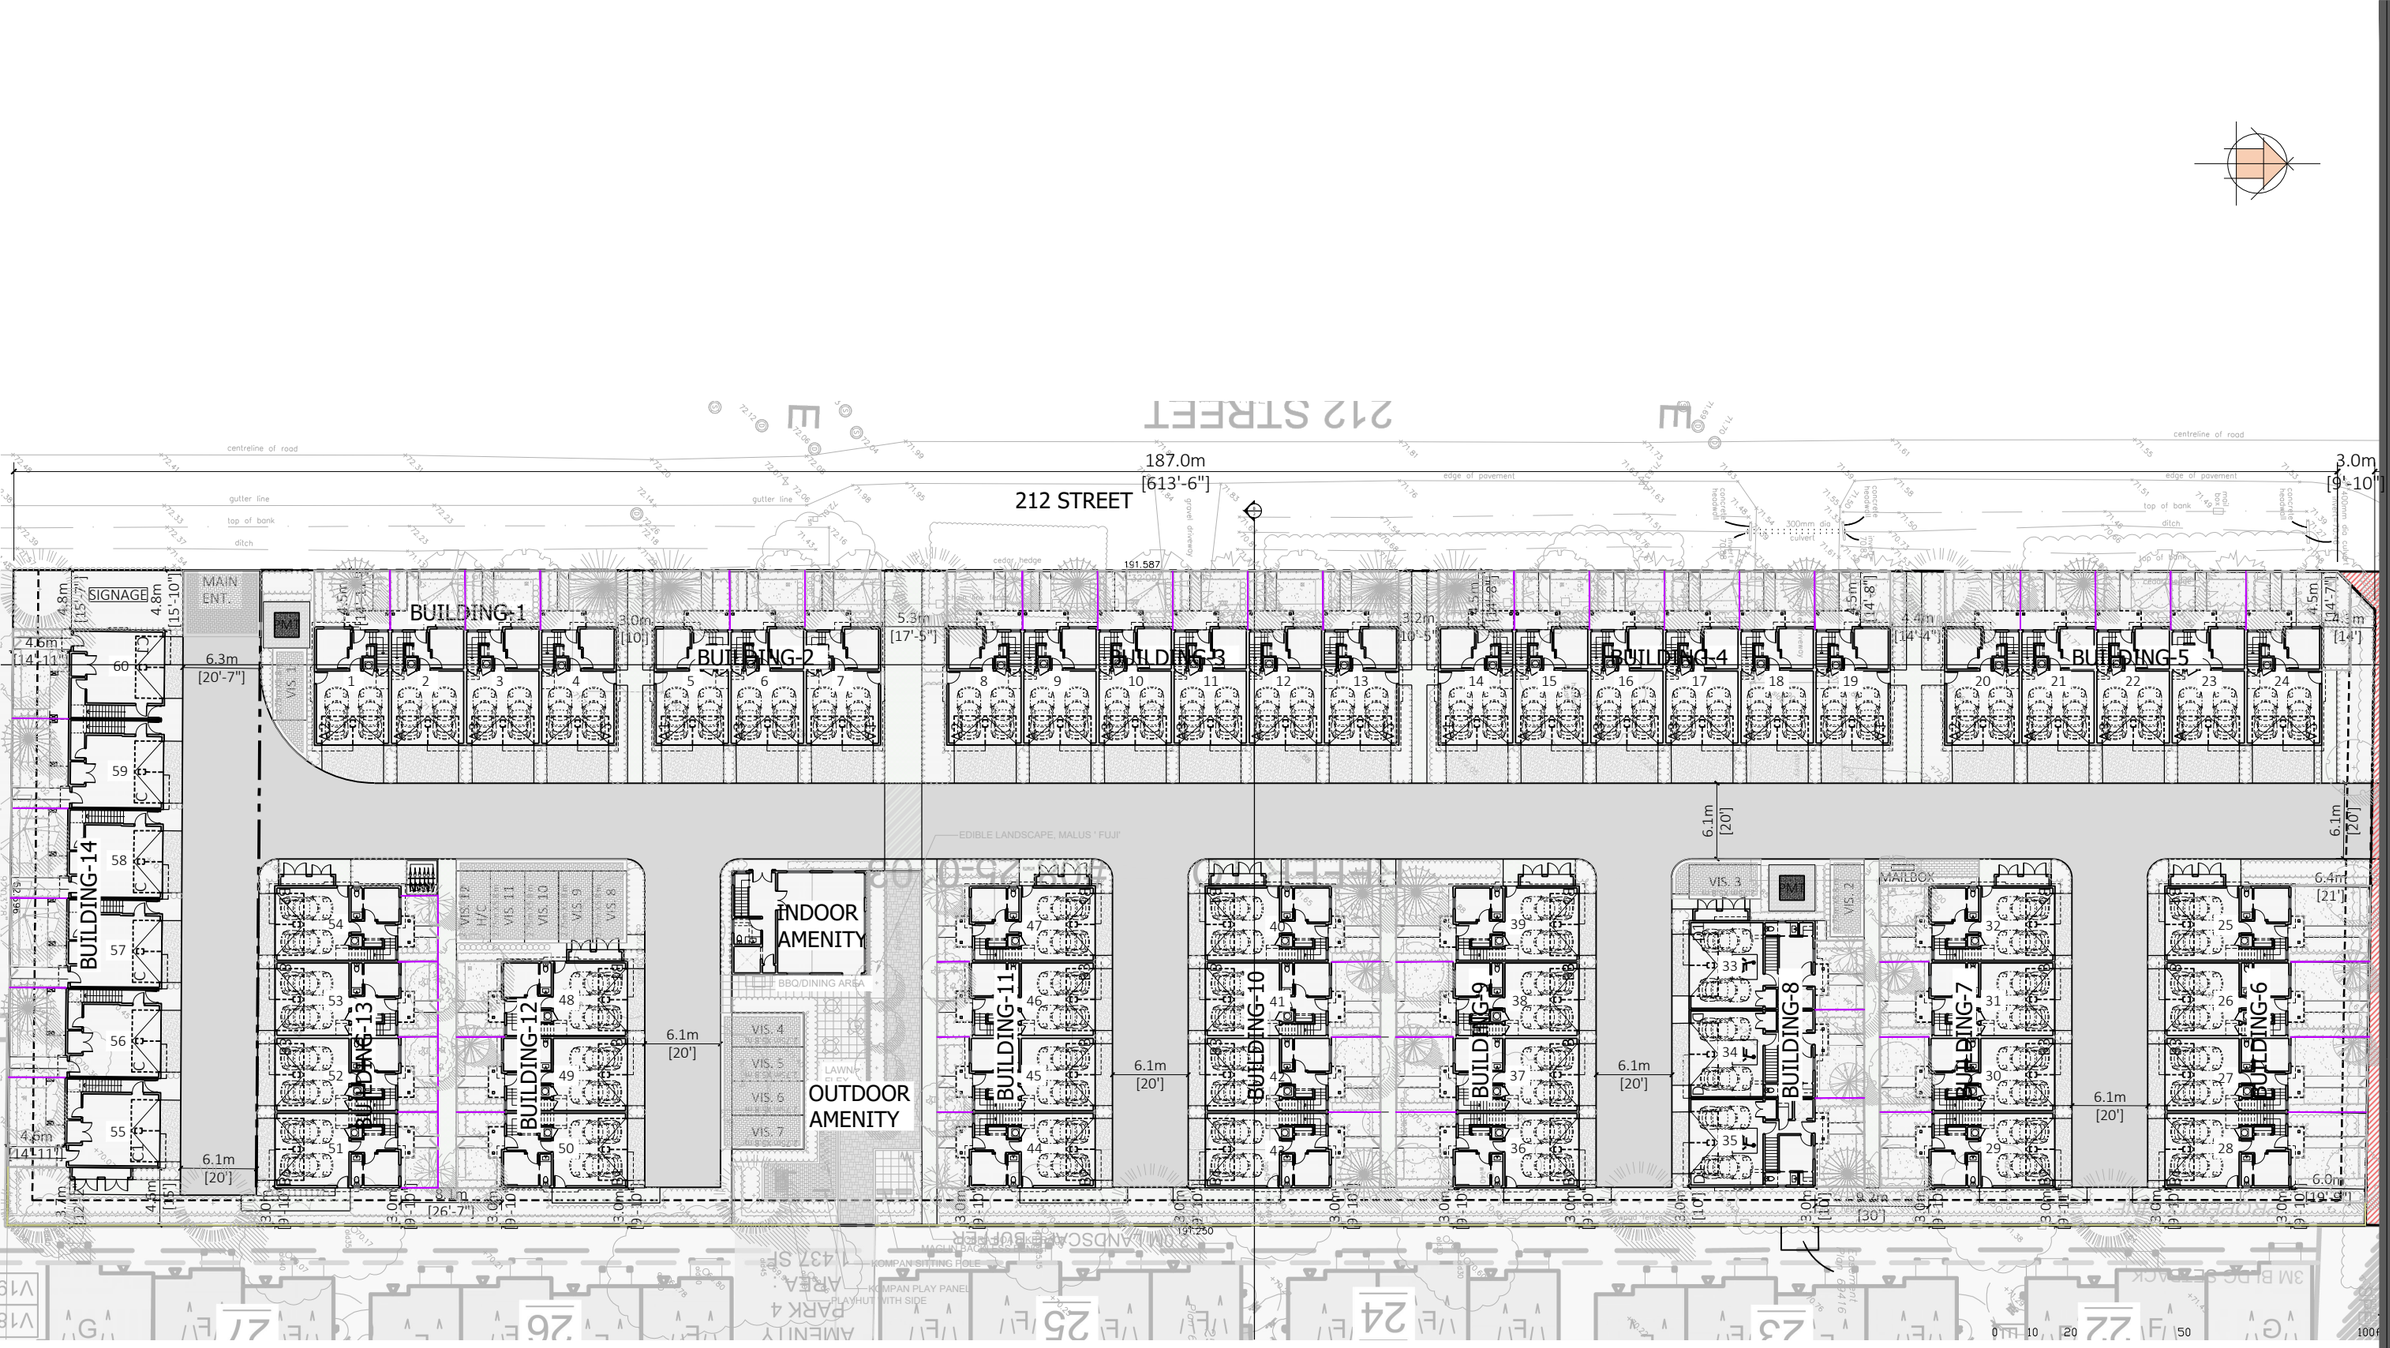


1 Site Plan
Scale: 1/40"=1'-0"

FLAT ARCHITECTURE INC
Unit 209- 6321 King George Blvd
Surrey BC, V3X 1G1
www.flatarchitecture.ca
contact@flatarchitecture.ca
Ph: 604-503-4484

PROJECT INFO:
60 Unit Townhouse Development
21214 82 Avenue, Township of Langley

CLIENT:
Jaswinder Parmar

DATE 23-Apr-24

PROJECT NO:
23-220

SCALE:

DRAWN BY:
RW

REV	DESCRIPTION	BY	DATE

SITE PLAN

A 1.1