Belair
CONSTRUCTION CO. LTD.
Design • Build • Management
Building with pride!
Phone: 604.897.2888
Email: belaircoltd@shaw.ca

PROJECT DATA

ADDRESS	4343 216TH STREET, LANGLEY, BC V3A 0A1
LEGAL DESCRIPTION	SEC 36, TWP 7, NWD
PID	002-308-479


ZONING

ZONING	D
EXISTING USE	BUSINESS (GROUP D) (TABLE 3.1.2.1)
PROPOSED USE	BUSINESS (GROUP D) (TABLE 3.1.2.1)
FAR	

LEGEND

PROPOSED TENANCY IMPROVEMENT

ALL EXISTING FIXTURES & ITS FEATURES TO BE REMAIN AS IS.

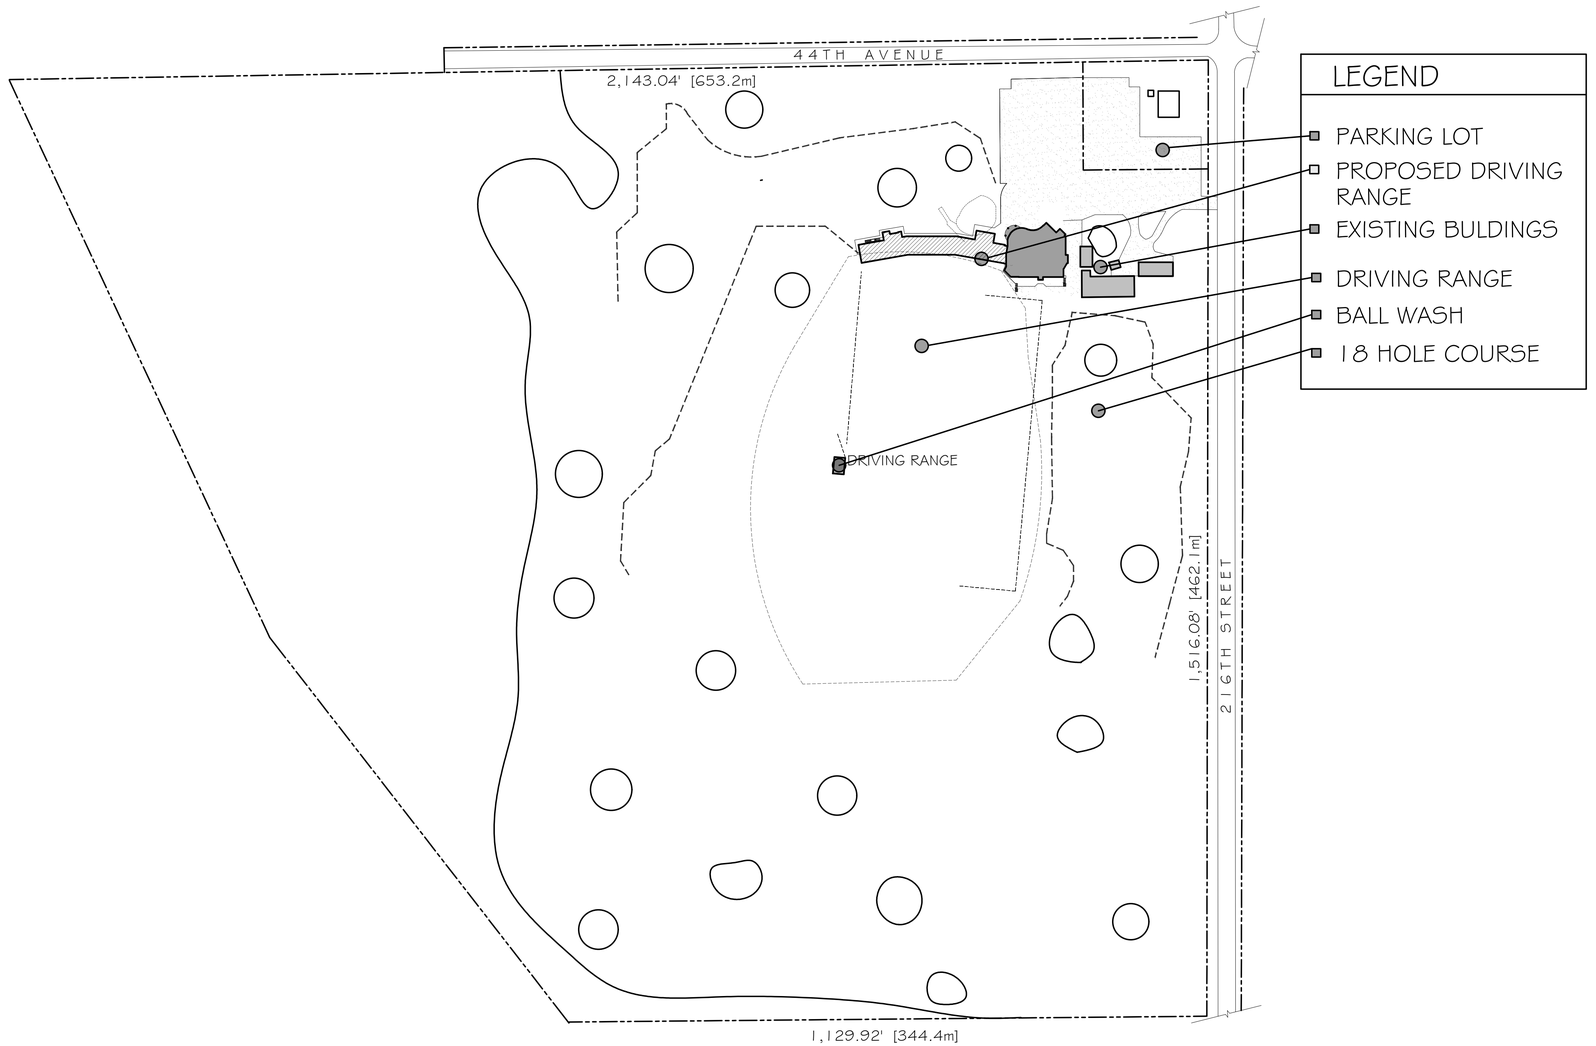

KEY PLAN - LANGLEY GOLF CENTER

THESE DRAWINGS HAVE BEEN PREPARED IN ACCORDANCE WITH THE BCBC 2024

CHRISTOPHE VAISSADE
BUILDING DESIGNER
T: 604.614.6627
E: chris@cvdesigns.ca
WWW.CVDESIGNS.CA

LANGLEY GOLF CENTER

©COPYRIGHT. ALL DESIGNS AND THE MODIFIED LIKENESSES THEREOFARE THE SOLE PROPERTY OF CHRISTOPHE VAISSADE DESIGNS INC. AND MAY NOT BE USED WHOLLY OR IN PART WITHOUT LICENCE BEING PURCHASED. COPYRIGHT INFRINGEMENT INCLUDES IDEAS GAINED AND CONVERSION THEREOF INTO ANY MATERIAL FORM CANADA COPYRIGHT ACT R.S.C. 1970.

REV.	DATE	REMARKS
CC	FEB 14 2025	ISSUED FOR PERMIT
CC	JUN 11 2025	RE-ISSUED FOR PERMIT
CC	JUL 22 2025	ENGINEER REVISIONS
CC	SEP 02 2025	REVISIONS

CLIENT : LANGLEY GOLF CENTER

PROJECT : 4343 216TH STREET, LANGLEY BC

CONTENT : SITE PLAN


DATE : FEB 2025

SCALE : 1/128" = 1'-0"

PROJECT No. :

SHEET No. : A - 1.1

REVISION :

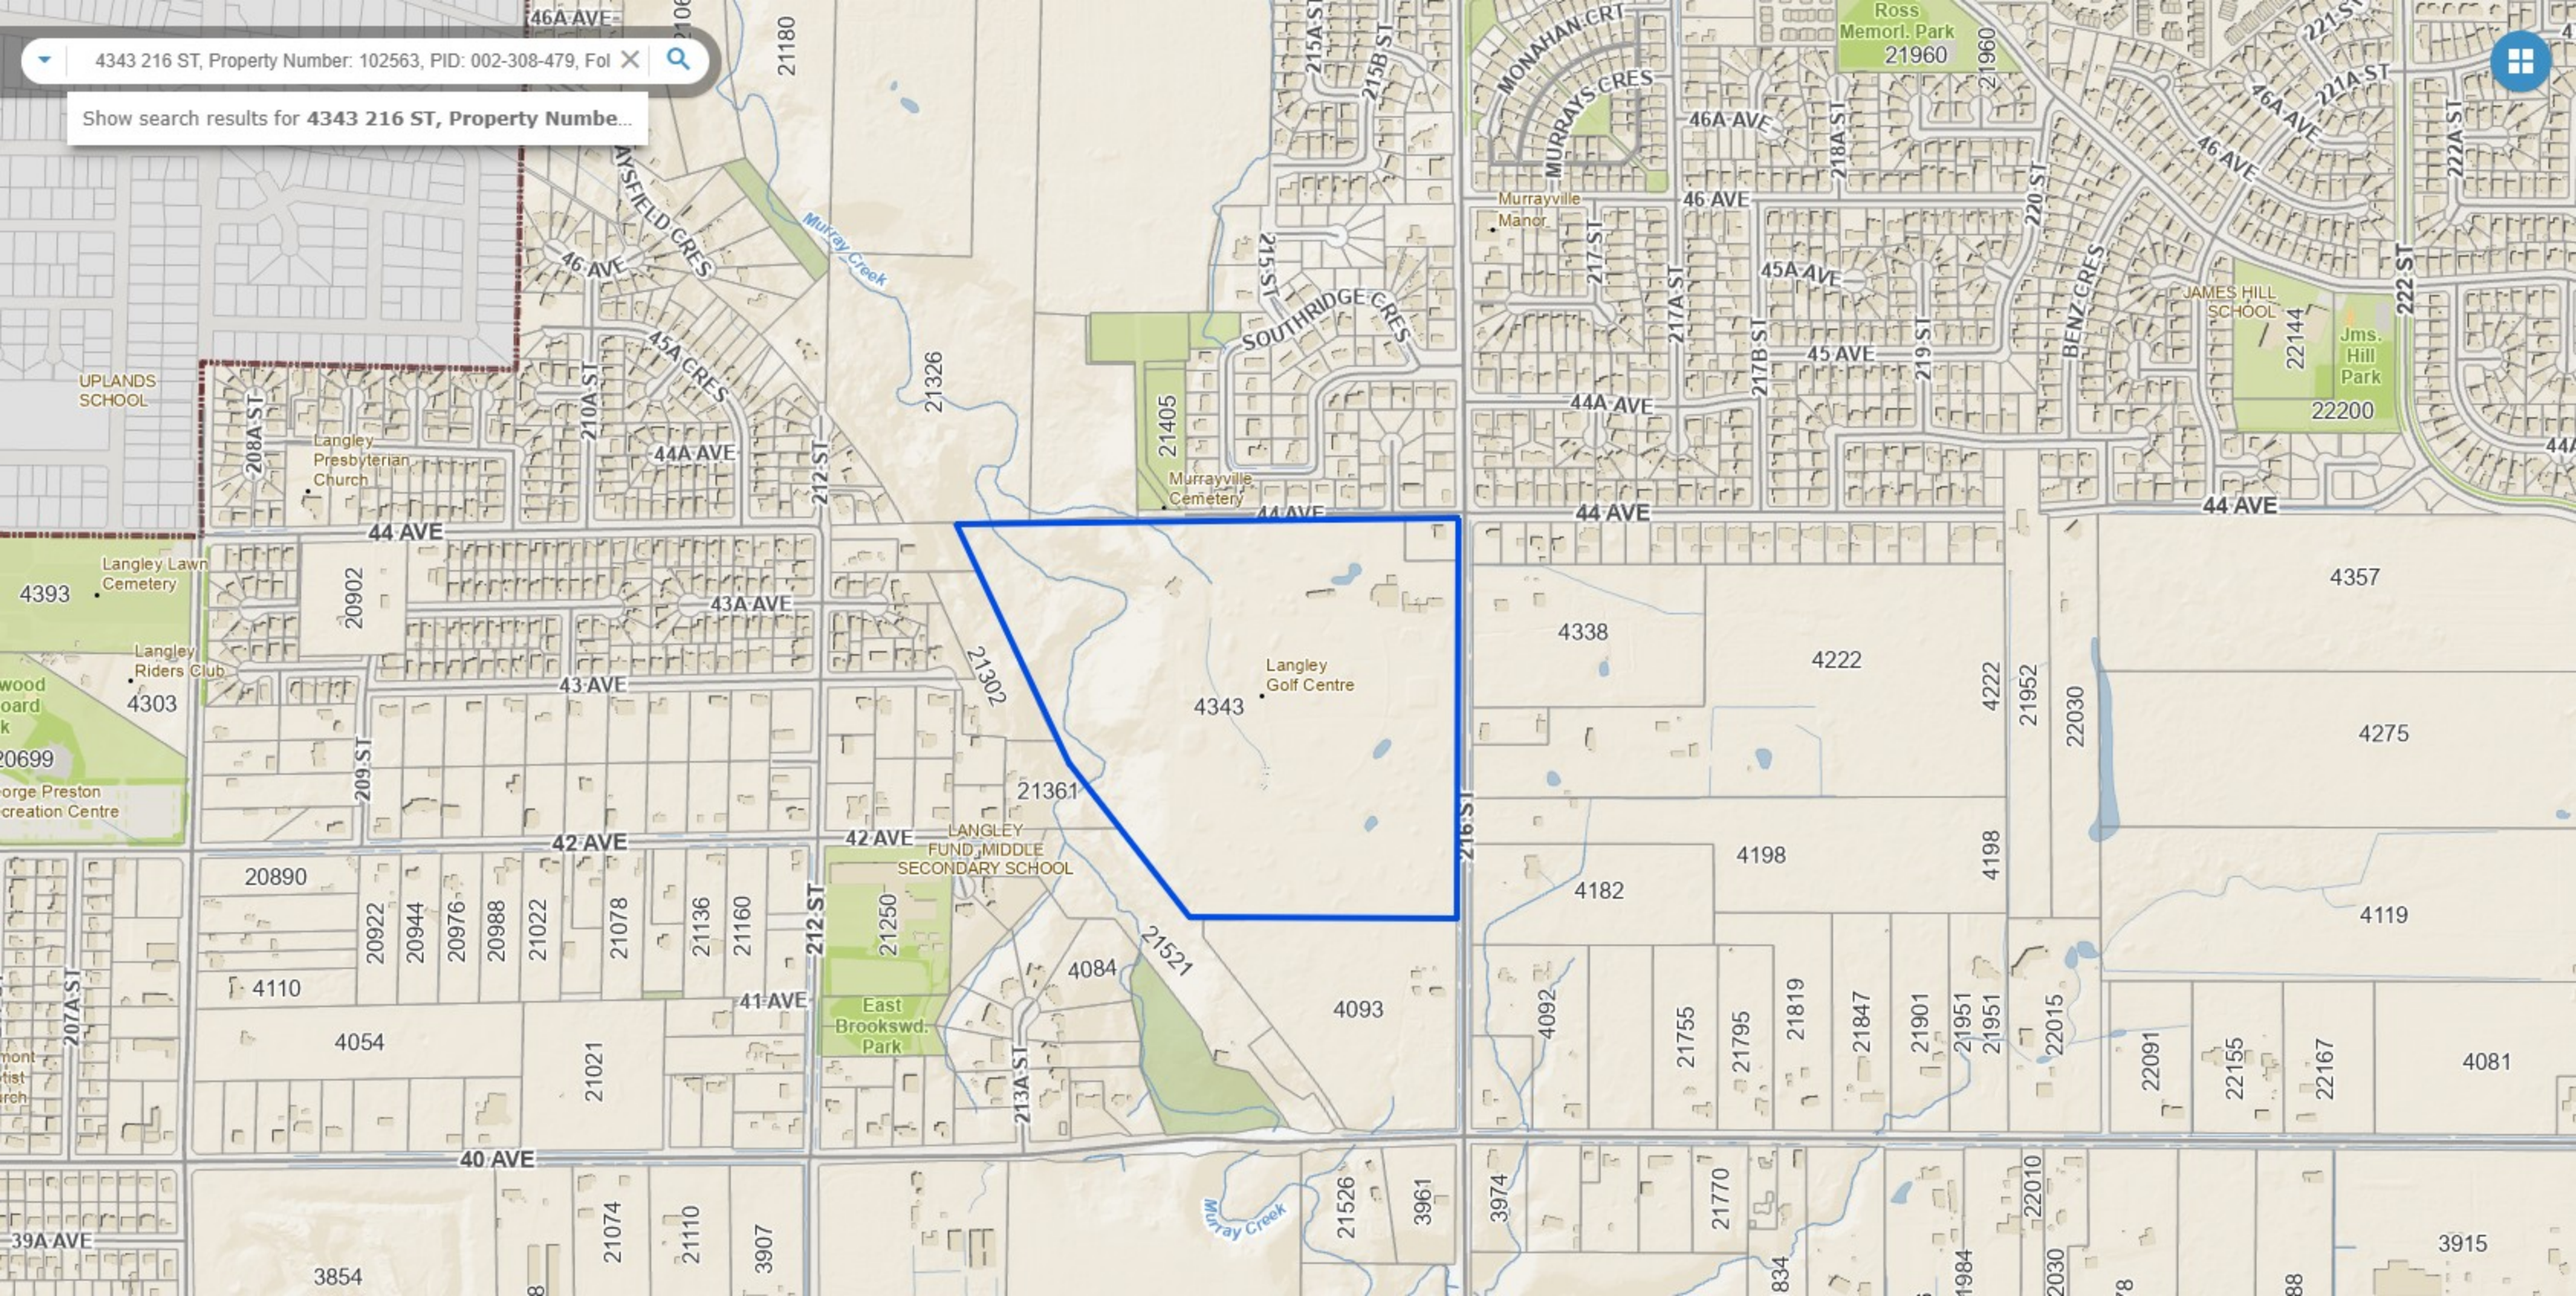
4343 216 ST, Property Number: 102563, PID: 002-308-479, Fol
Show search results for 4343 216 ST, Property Numbe...
4343
Langley Golf Centre
LANGLEY FUND MIDDLE SECONDARY SCHOOL
East Brookswd. Park
Murrayville Cemetery
Murrayville Manor
Ross Memorl. Park
JAMES HILL SCHOOL
Jms. Hill Park
UPLANDS SCHOOL
Langley Presbyterian Church
Langley Lawn Cemetery
Langley Riders Club
Murray Creek
SOUTHRIDGE CRES
MONAHAN CRT
MURRAYS CRES
BENZ CRES
46A AVE
46 AVE
45A AVE
45 AVE
44A AVE
44 AVE
43A AVE
43 AVE
42 AVE
41 AVE
40 AVE
39A AVE
216 ST
212 ST
208A ST
209 ST
210A ST
213A ST
215 ST
215A ST
215B ST
217 ST
217A ST
217B ST
218A ST
219 ST
220 ST
221 ST
221A ST
222 ST
222A ST
4357
4338
4222
4275
4198
4182
4119
4092
4084
4093
4081
4054
4110
3854
3915
3974
3961
3907
21180
21326
21405
21302
21361
21521
21250
21526
21960
22144
22200
22030
22015
22091
22155
22167
21952
20902
20890
20699
4393
4303