


The individual garage slab grades to respond to the site resulting in varying garage heights.

2 WEST ELEVATION - (BUILDING 1)

Scale: 1:100

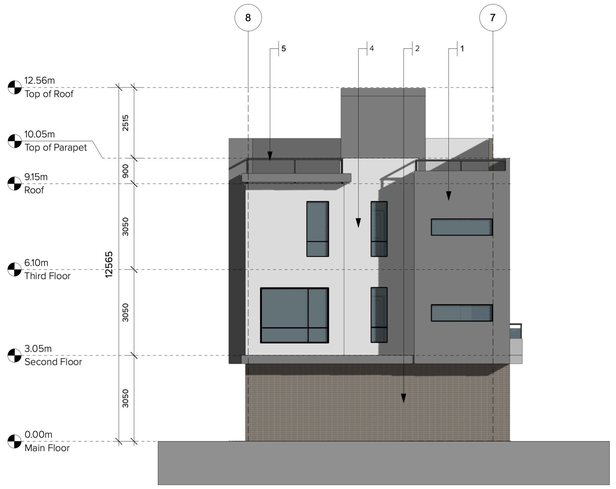

3 NORTH ELEVATION - (BUILDING 1)

Scale: 1:100

Material Legend

1 Hardie Panels
Light Mist


2 Face Brick
Sandstone Light (Endicott)

3 ACM Panel
Pearl White (SJ-8841)

4 Hardie Panels
Arctic White

5 Railing- Black powder coated panel with tempered frosted glass

6 Painted Fascia Board
Metropolitan AF-690 (Benjamin Moore)

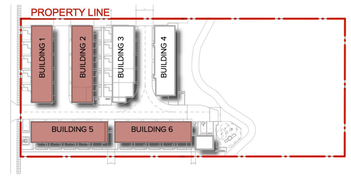

5 KEY PLAN


Scale: 1:1200



The individual garage slab grades to respond to the site resulting in varying garage heights.

1 EAST ELEVATION - (BUILDING 1)

Scale: 1:100

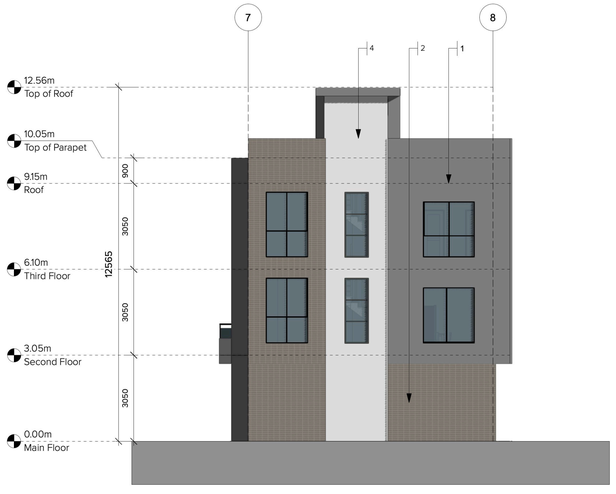

4 SOUTH ELEVATION - (BUILDING 1)

Scale: 1:100

ARCHITECTURE **PANEL** INC.

ARCHITECTURE | LANDSCAPE ARCHITECTURE | URBAN DESIGN

Unit 206, 1 493 Foster Street, White Rock, BC | 6047831 450 |
ruchir@ architecturepanel.com

These Drawings and the design are and at all times remain the exclusive property of Architecture Panel Inc. and cannot be used without the Architect's/Landscape Architects's written consent. Contractor is responsible for verification of all dimensions, elevations and other datum on drawings. Any discrepencies to be reported immediately to the Architect/Landscape Architect. Any changes made without the Architect's/Landscape Architect's written consent shall be the contractor's sole responsibility. Do not scale drawings. Dimensions govern.
© Architecture Panel Inc. All rights reserved.

Project
Townhouse Development
7806 197 St.

Owner
1290334 BC LTD

Sheet Title
BUILDINGS 1, 2, 5 & 6-ELEVATIONS

Total Sheets **13**	Sheet No. **A4.01**	Contractors	Consultants **Architecture Panel Inc.**
Drawn By **BF**	Checked By **RD**	AHJ **Township of Langley**	Documents **DP Application**
Reviewed By **RD**	Status **DP Application**		


No	Date	Issue Notes
A	17-11-2023	DP Application
B	23-11-2023	DP Coordination
C	04-12-2023	DP Submission

Scale
0 1 3 4 6 M



The individual garage slab grades to respond to the site resulting in varying garage heights.

2 WEST ELEVATION
Scale: 1:100

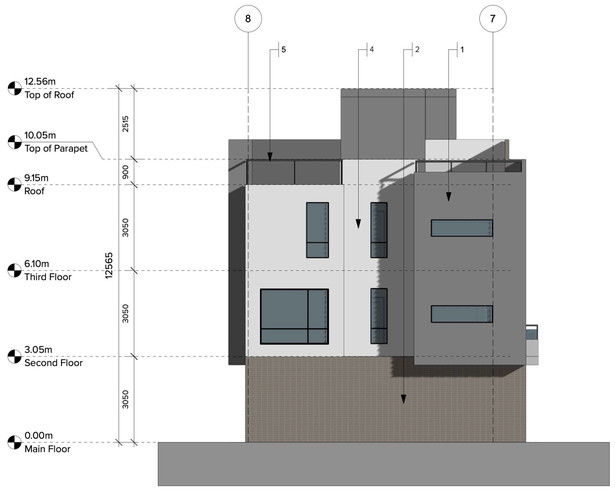

3 NORTH ELEVATION
Scale: 1:100



The individual garage slab grades to respond to the site resulting in varying garage heights.

1 EAST ELEVATION
Scale: 1:100



4 SOUTH ELEVATION
Scale: 1:100

Material Legend

1 Hardie Panels
Light Mist


2 Face Brick
Sandstone Light (Endicott)

3 ACM Panel
Pearl White (SJ-8841)

4 Hardie Panels
Arctic White

5 Railing- Black powder coated panel with tempered frosted glass

6 Painted Fascia Board
Metropolitan AF-690 (Benjamin Moore)

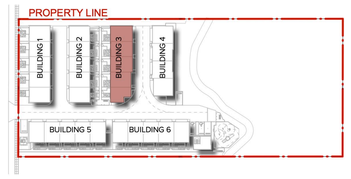

5 KEY PLAN
Scale: 1:1200

ARCHITECTURE **PANEL** INC.
ARCHITECTURE | LANDSCAPE ARCHITECTURE | URBAN DESIGN
Unit 206, 1 493 Foster Street, White Rock, BC | 6047831 450 | ruchir@ architecturepanel.com

These Drawings and the design are and at all times remain the exclusive property of Architecture Panel Inc. and cannot be used without the Architect's/Landscape Architects's written consent. Contractor is responsible for verification of all dimensions, elevations and other datum on drawings. Any discrepencies to be reported immediately to the Architect/Landscape Architect. Any changes made without the Architect's/Landscape Architect's written consent shall be the contractor's sole responsibility. Do not scale drawings. Dimensions govern.
© Architecture Panel Inc. All rights reserved.

Project
Townhouse Development
7806 197 St.

Owner
1290334 BC LTD

Sheet Title
BUILDING 3-ELEVATIONS

Total Sheets **0**	Sheet No. **A4.02**	Contractors	Consultants **Architecture Panel Inc.**
Drawn By **BF**	Checked By **RD**	AHJ **Township of Langley**	Documents **DP Application**
Reviewed By **RD**	Status **DP Application**		

No	Date	Issue Notes
A	17-11-2023	DP Application
B	23-11-2023	DP Coordination
C	04-12-2023	DP Submission


Scale
0 1 3 4 6 M



The individual garage slab grades to respond to the site resulting in varying garage heights.

2 EAST ELEVATION

Scale: 1:100

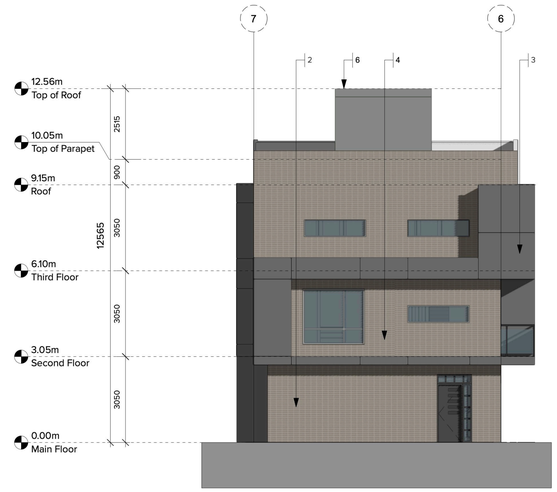

3 NORTH ELEVATION

Scale: 1:100

Material Legend

1 Hardie Panels
Light Mist


2 Face Brick
Sandstone Light (Endicott)

3 Hardie Panels
Night Gray

4 Hardie Panels
Arctic White

5 Railing- Black powder coated panel with tempered frosted glass

6 Painted Fascia Board
Metropolitan AF-690 (Benjamin Moore)

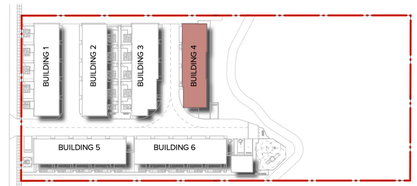

5 KEY PLAN


Scale: 1:1000



The individual garage slab grades to respond to the site resulting in varying garage heights.

1 WEST ELEVATION

Scale: 1:100

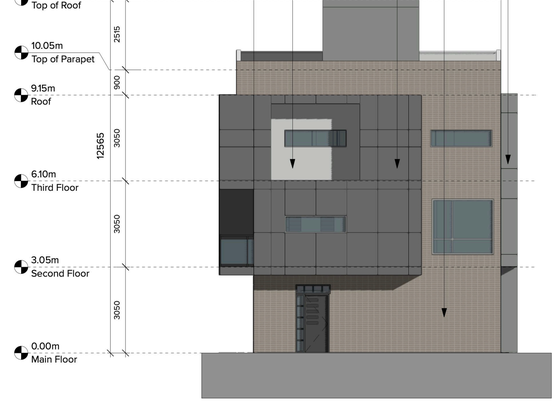

4 SOUTH ELEVATION

Scale: 1:100

ARCHITECTURE **PANEL** INC.

ARCHITECTURE | LANDSCAPE ARCHITECTURE | URBAN DESIGN

Unit 206, 1493 Foster Street, White Rock, BC | 6047831450 | ruchir@ architecturepanel.com

These Drawings and the design are and at all times remain the exclusive property of Architecture Panel Inc. and cannot be used without the Architect's/Landscape Architects's written consent. Contractor is responsible for verification of all dimensions, elevations and other datum on drawings. Any discrepencies to be reported immediately to the Architect/Landscape Architect. Any changes made without the Architect's/Landscape Architect's written consent shall be the contractor's sole responsibility. Do not scale drawings. Dimensions govern.
© Architecture Panel Inc. All rights reserved.

Project
Townhouse Development
7806 197 St.

Owner
1290334 BC LTD

Sheet Title
BUILDING 04- ELEVATIONS

Total Sheets **13**	Sheet No. **A4.03**	Contractors	Consultants **Architecture Panel Inc.**
Drawn By **SD**	Checked By **RD**	AHJ **Township of Langley**	Documents **DP Application**
Reviewed By **RD**	Status **DP Application**		

No	Date	Issue Notes
A	17-11-2023	DP Application
B	23-11-2023	DP Coordination
C	04-12-2023	DP Submission

Scale

0 1 3 4 6 M