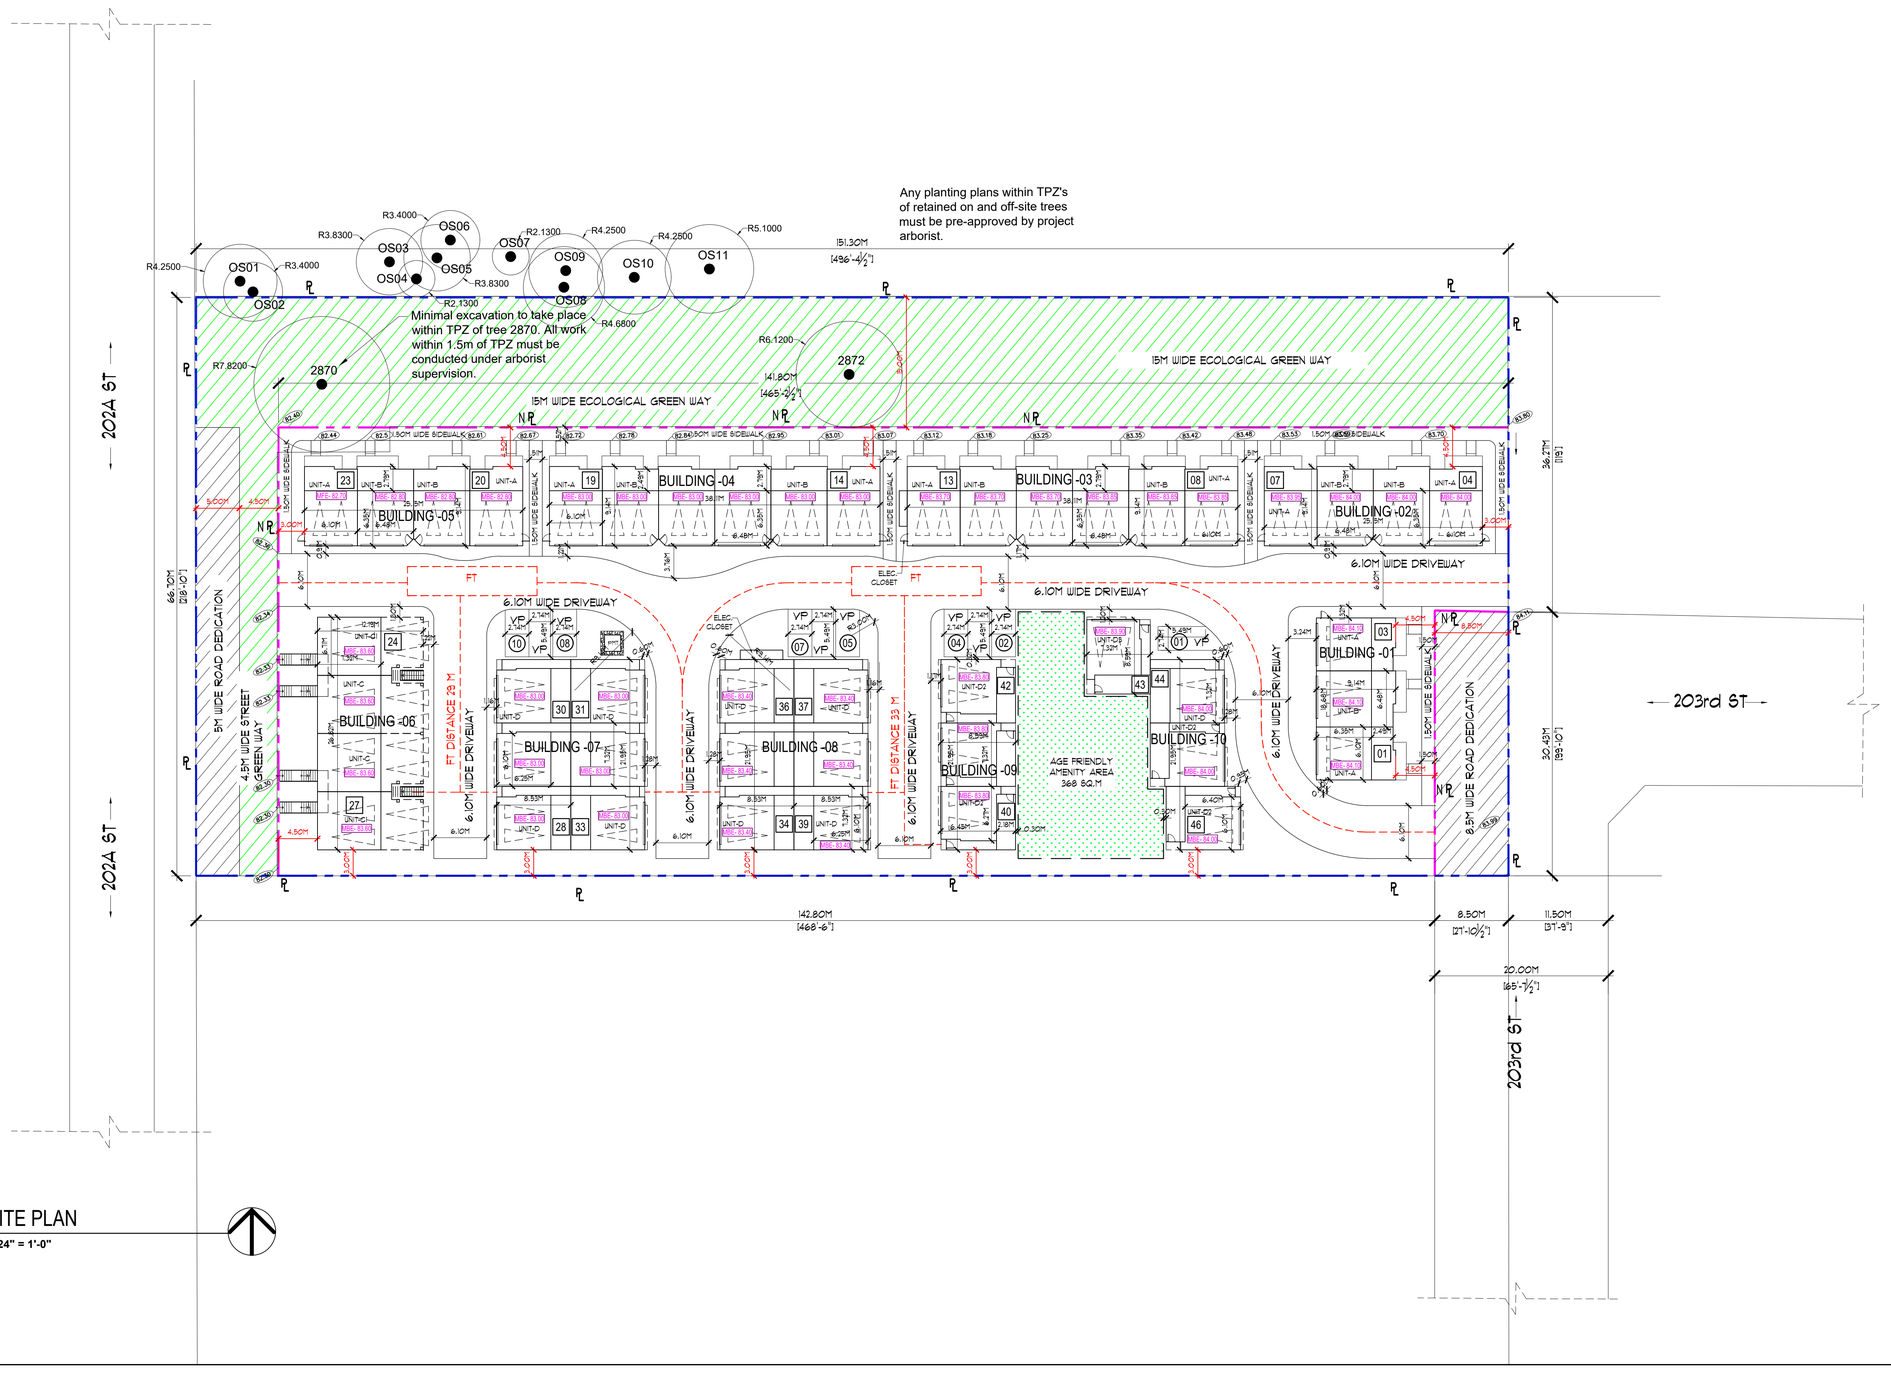


1 SITE PLAN
DP-2.11 1/24" = 1'-0"

kasian

Kasian Architecture Interior Design and Planning Ltd

1500 West Georgia Street, Suite 1685
Vancouver, BC Canada V6G 2Z6
T 604 683 4145 F 604 683 2827
www.kasian.com

REV.	YYYY-MM-DD	REVISION / DRAWING ISSUE	REVIEW
1	2021-12-01	ISSUED FOR PRELIMINARY LAYOUT	

CONSULTANT

PERMIT STAMP

SEAL

THIS DRAWING, AS AN INSTRUMENT OF SERVICE, IS THE PROPERTY OF KASIAN ARCHITECTURE INTERIOR DESIGN AND PLANNING LTD, THE COPYRIGHT IN THE SAME BEING RESERVED TO THEM. NO REPRODUCTION IS ALLOWED WITHOUT THE PERMISSION OF KASIAN ARCHITECTURE INTERIOR DESIGN AND PLANNING LTD AND WHEN MADE MUST BEAR ITS NAME.
THIS DRAWING IS NOT TO BE SCALED. THE CONTRACTOR IS TO VERIFY DIMENSIONS AND DATA NOTED HEREIN WITH THE CONDITIONS ON SITE AND IS RESPONSIBLE FOR REPORTING ANY DISCREPANCY TO KASIAN ARCHITECTURE INTERIOR DESIGN AND PLANNING LTD FOR ADJUSTMENT.

PROJECT

7680 - TOWNHOUSES

7680-202A ST. LANGLEY CITY, B.C. CANADA.

DRAWING TITLE

SITE PLAN

DRAWING ISSUE

ISSUED FOR DP SUBMISSION

PROJECT NO.	PLOT DATE	DRAWN
722023	2022-08-23	AD
	SCALE 1/24" = 1'-0"	REVIEWED SS

DRAWING NO. **DP-2.11** REVISION 1