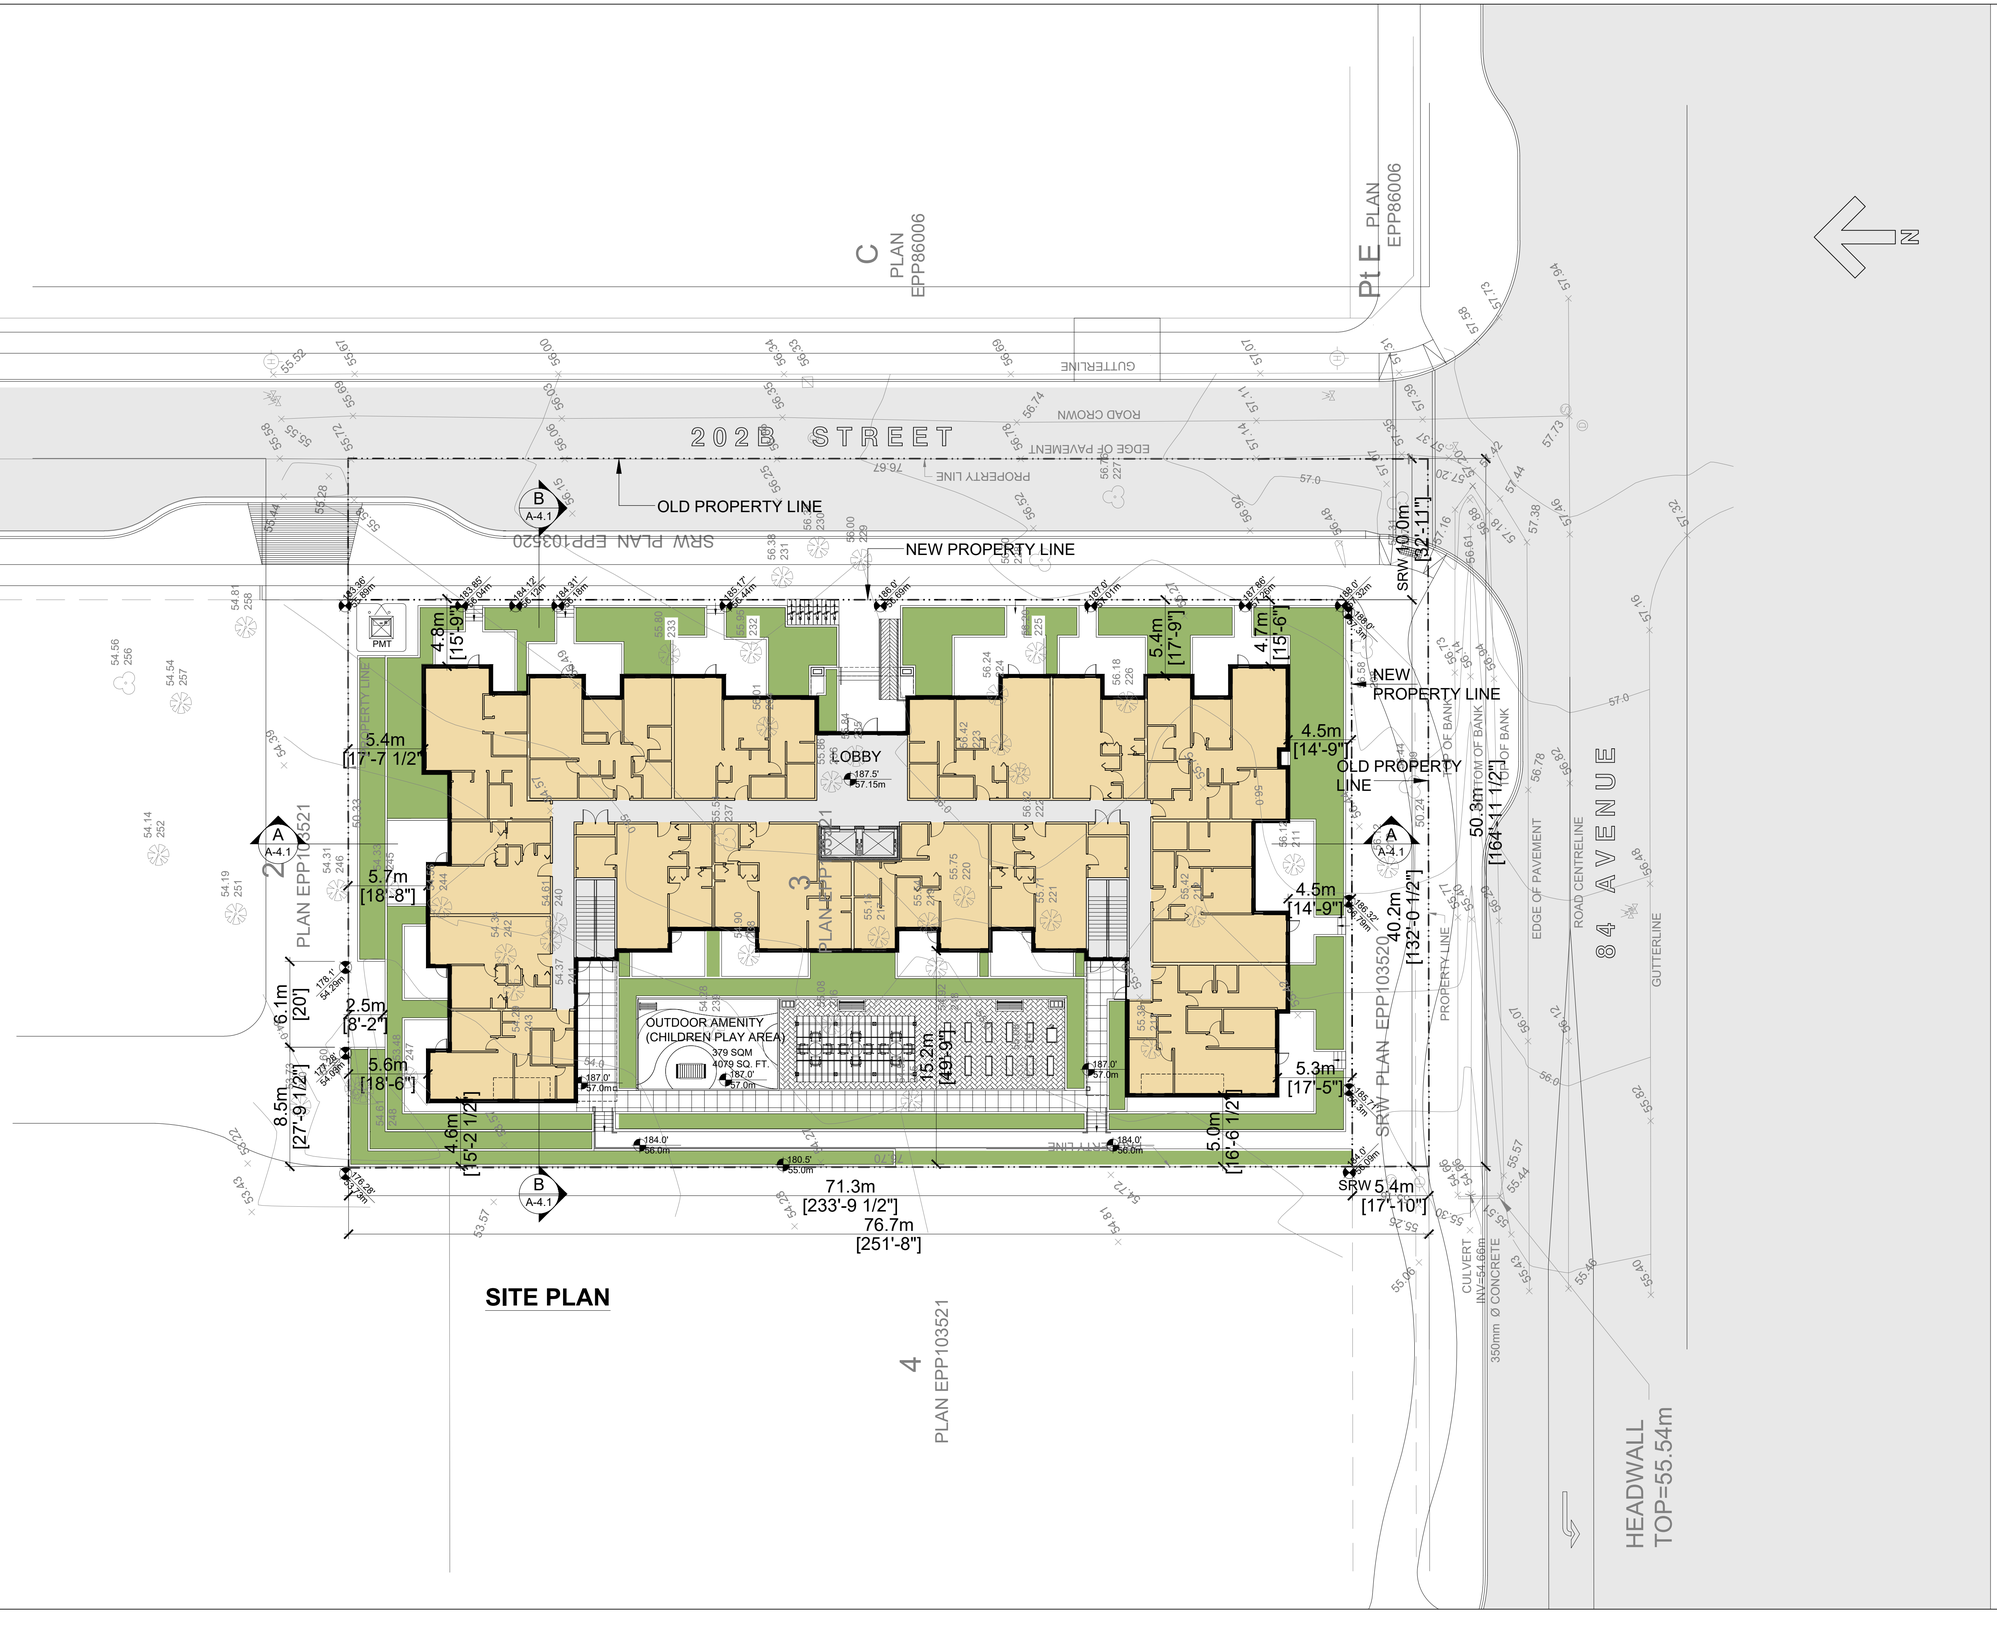


SITE PLAN

F. ADAB ARCHITECTS INC.

#130-1000 ROOSEVELT CRESCENT
NORTH VANCOUVER, BC V7P 3R4
TEL: (604) 987-3003 FAX: (604) 987-3033
E-MAIL: mfa@multigonfadab.com

This drawing, an instrument of service, is the property of F. Adab, Architect Inc. and may not be reproduced without his permission. All information shown on the drawing is for the use of this specific project only and will not be used otherwise without written permission from this office.

Contractors will verify and be responsible for all dimensions on the job. This office will be informed of any discrepancies and variations shown on drawing. These design documents are prepared solely for the use by the party with whom the design professional has entered into a contract and there are no representations of any kind made by the design professional to any party with whom the design professional has not entered into a contract.

NO.	DATE	REVISION / ISSUED
1	NOV 07 / 23	ISSUED FOR REZONING & DP

PROJECT TITLE:
MULTI-FAMILY RESIDENTIAL DEVELOPMENT
20239 - 84 AVENUE,
LANGLEY, BC.

FOR:
84 CARVOLTH HOLDING INC.
5536 - 127 STREET, SURREY, B.C.

DRAWING TITLE:
SITE PLAN

DATE:	AUG 2023
SCALE:	1/200
DESIGN:	A.A
DRAWN:	A.A.
PROJECT NO:	-

SHEET NO:
A-1.3