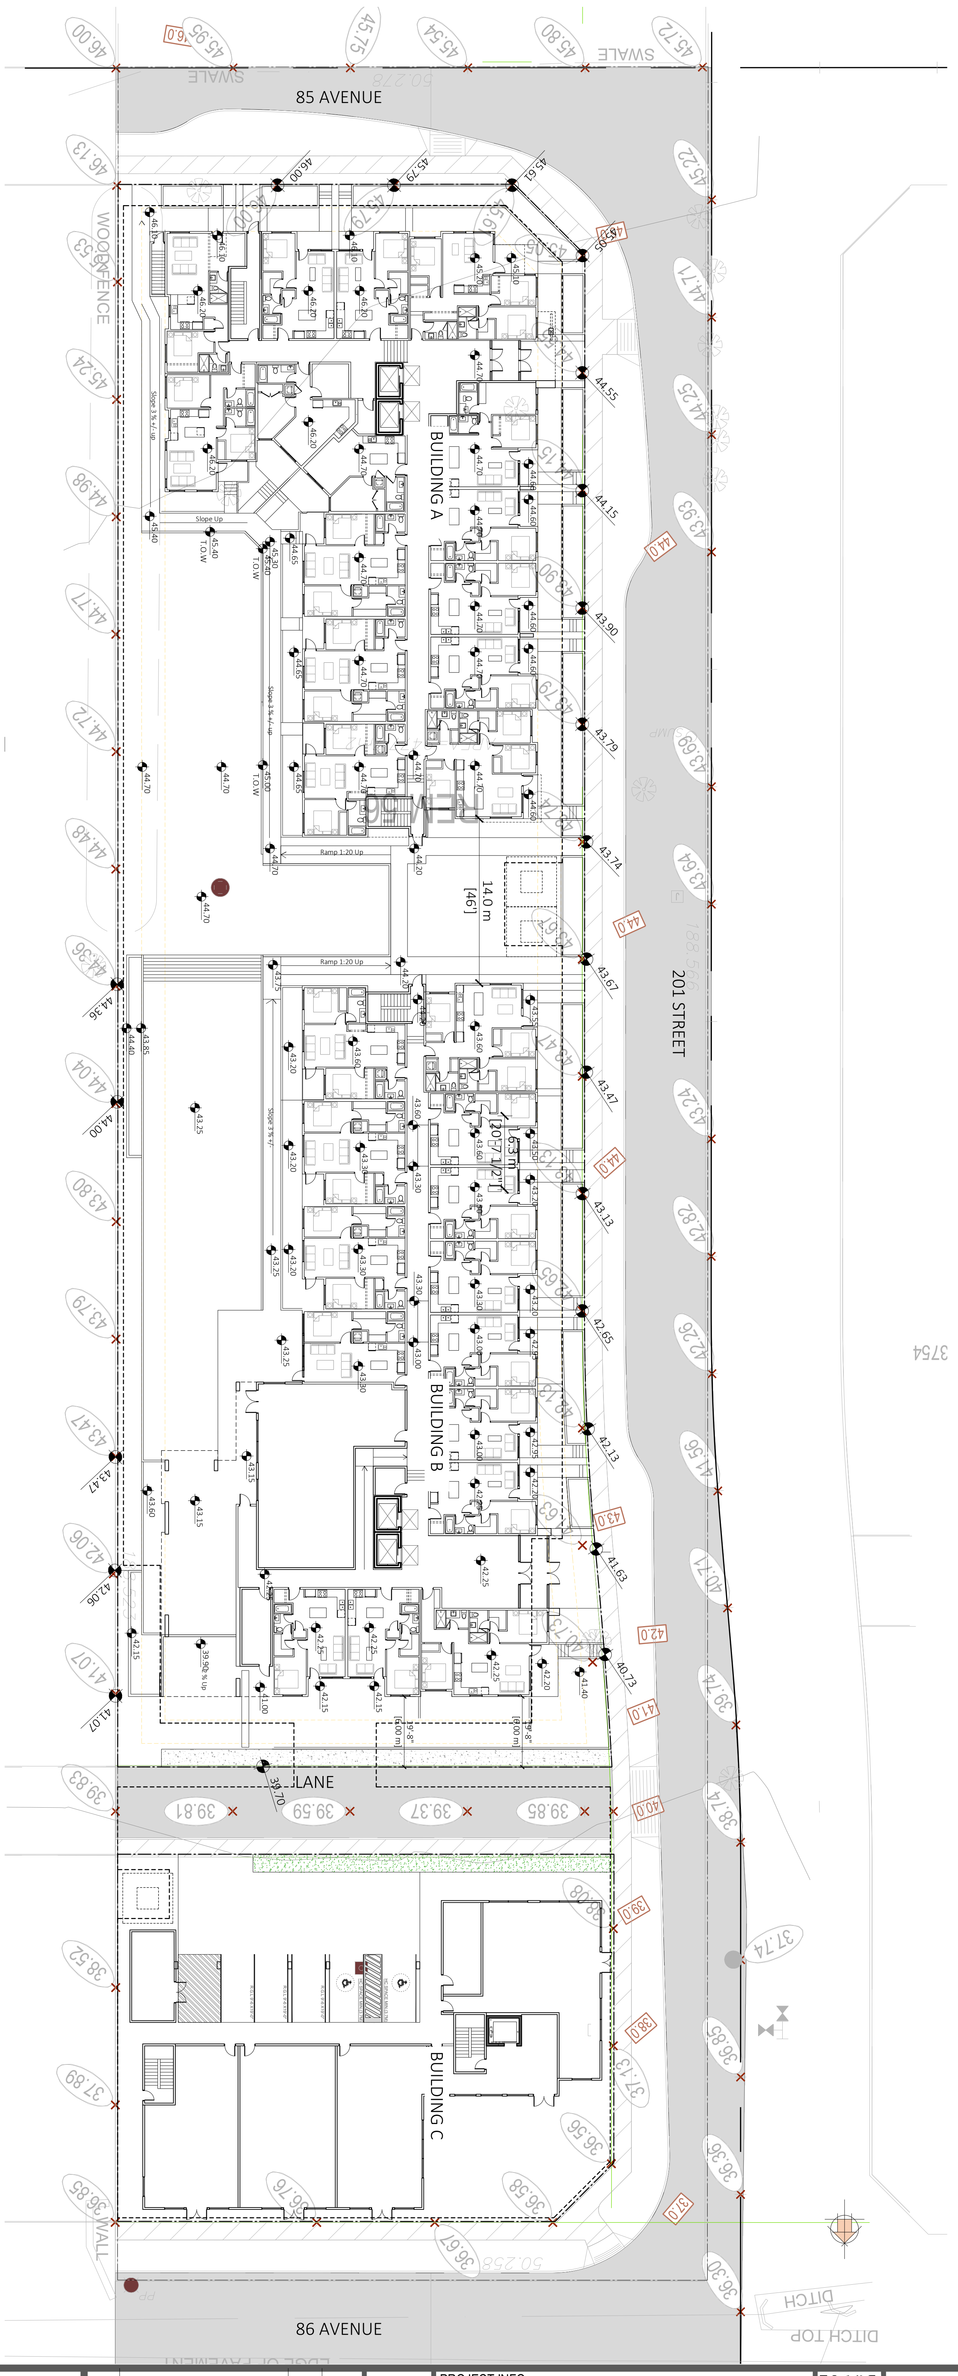


SHEET NO:	SCALE:	DRAWN BY:	CHECKED BY:	PROJECT NO:	DATE
A 101	1/16"=1'	R.W		21-254	17-Aug-22

REV NO:

Site Plan

REV	DESCRIPTION	BY	DATE
04			
03			
02			
01	Building Permit Update	M.M.	2021-01-11

PROJECT INFO:

MIX USE DEVELOPMENT AT
21020 86TH AVE T.O.LANGLEY BC

CLIENT : CARVOLTH 86TH AVENUE LANDS LTD
. C/O MASKEEN

Unit 209, 6321 King George Blvd
Surrey BC, V3X 1G1
www.flatarchitecture.ca
contact@flatarchitecture.ca
Ph: 604-503-4484

FLAT ARCHITECTURE INC.

All rights reserved. This drawing is a property of FLAT Architecture Inc. No part of this drawing may be copied in any form or reproduced without written permission of FLAT Architecture Inc.