MATERIAL LEGEND

A — MUTUAL MATERIALS

ASH
SMOOTH BRICK

B — MUTUAL MATERIALS

ANCHOR GREY
SMOOTH BRICK

C — HARDIE PANEL

HARDIE - REVEAL PANEL SYS. - PAINTED
BM - OC-130 - CLOUD WHITE

D — HARDIE PANEL

HARDIE - REVEAL PANEL SYS. - PAINTED
BM - 2134-30 - IRON MOUNTAIN

E — HARDIE PANEL

HARDIE - REVEAL PANEL SYS. - PAINTED
BM - 2112-50 - STORMY MONDAY

F — HARDIE SIDING 4"

JAMES HARDIE - PAINTED
BM - AF-240 - SATCHEL

G — HARDIE SIDING 4"

JAMES HARDIE - PAINTED
BM - 2134-30 - IRON MOUNTAIN

H — HARDIE SIDING 4"

JAMES HARDIE - PAINTED
BM - OC-130 - CLOUD WHITE

I — METAL PANEL

PAINTED
BM - 2134-30 - IRON MOUNTAIN

J — BALCONIES & RAILINGS

STD. BLACK
SIDE MOUNTED ALUMINUM POST

K — WINDOWS & DOORS

STD. BLACK
PRE-FINISHED ALUMINUM FRAME

L — GLASS SPANREL

BM - 2112-50 - STORMY MONDAY

M — ARCHITECTURAL CONCRETE

SMOOTH FINISH





COPYRIGHT RESERVED. THIS DRAWING MUST NOT BE SCALED. VARIATIONS AND MODIFICATIONS TO WORK SHOWN ON THESE DRAWINGS SHALL NOT BE CARRIED OUT WITHOUT WRITTEN PERMISSION FROM THE ARCHITECTS. THIS DRAWING IS THE EXCLUSIVE PROPERTY OF CICCOZZI ARCHITECTURE INC. AND CAN BE REPRODUCED ONLY WITH THEIR WRITTEN PERMISSION.

REVISION:

NO.:	DATE:	DESCRIPTION:

ISSUE:

DATE:	DESCRIPTION:
10/08/21	ISSUED FOR DP

SEAL:

CICCOZZI ARCHITECTURE

15th FLOOR
1095 WEST PENDER STREET
VANCOUVER, B.C.
CANADA V6E 2M6
TEL: 604 687-4741

ESSENCE PROPERTIES

PROJECT:

JERICHO CROSSING PHASE 2

19976 & 19970
80 AVE.
LANGLEY, BC

DRAWN BY:	CHECKED BY:
Author	Checker
SCALE: As indicated	PROJECT NO.: 706

SHEET TITLE:

MATERIAL BOARD

REV. NO.:

SHEET NO.:

A4.00



1 BUILDING 1 SOUTH ELEVATION
1 : 125



2 BUILDING 1 WEST ELEVATION
1 : 125

COPYRIGHT RESERVED. THIS DRAWING MUST NOT BE SCALED. VARIATIONS AND MODIFICATIONS TO WORK SHOWN ON THESE DRAWINGS SHALL NOT BE CARRIED OUT WITHOUT WRITTEN PERMISSION FROM THE ARCHITECTS. THIS DRAWING IS THE EXCLUSIVE PROPERTY OF CICCOZZI ARCHITECTURE INC. AND CAN BE REPRODUCED ONLY WITH THEIR WRITTEN PERMISSION.

REVISION:

NO.:	DATE:	DESCRIPTION:


ISSUE:

DATE:	DESCRIPTION:
10/08/21	ISSUED FOR DP

SEAL:

MATERIAL LEGEND

A	MUTUAL MATERIALS ASH SMOOTH BRICK	H	HARDIE SIDING 4" JAMES HARDIE - PAINTED BM - OC-130 - CLOUD WHITE
B	MUTUAL MATERIALS ANCHOR GREY SMOOTH BRICK	I	METAL PANEL PAINTED BM - 2134-30 - IRON MOUNTAIN
C	HARDIE PANEL JAMES HARDIE - PAINTED BM - OC-130 - CLOUD WHITE	J	BALCONIES & RAILINGS STD. BLACK SIDE MOUNTED ALUMINUM POST
D	HARDIE PANEL JAMES HARDIE - PAINTED BM - 2134-30 - IRON MOUNTAIN	K	WINDOWS & DOORS STD. BLACK PRE-FINISHED ALUMINUM FRAME
E	HARDIE PANEL JAMES HARDIE - PAINTED BM - 2112-50 - STORMY MONDAY	L	GLASS SPANREL BM - 2134-30 - IRON MOUNTAIN
F	HARDIE SIDING 4" JAMES HARDIE - PAINTED BM - AF-240 - SATCHEL	M	ARCHITECTURAL CONCRETE SMOOTH FINISH
G	HARDIE SIDING 4" JAMES HARDIE - PAINTED BM - 2134-30 - IRON MOUNTAIN		

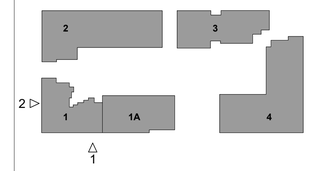

KEY PLAN

CICCOZZI ARCHITECTURE
15th FLOOR
1095 WEST PENDER STREET
VANCOUVER, B.C.
CANADA V6E 2M6
TEL: 604 687-4741

ESSENCE PROPERTIES

PROJECT:

JERICHO CROSSING PHASE 2

19976 & 19970
80 AVE.
LANGLEY, BC

DRAWN BY:	CHECKED BY:
Author	Checker
SCALE:	PROJECT NO.:
As indicated	706

SHEET TITLE:

BUILDING 1 ELEVATIONS

REV. NO.:

SHEET NO.:

A4.01



1 BUILDING 1 NORTH ELEVATION
1 : 125



2 BUILDING 1 EAST ELEVATION
1 : 125

COPYRIGHT RESERVED. THIS DRAWING MUST NOT BE SCALED. VARIATIONS AND MODIFICATIONS TO WORK SHOWN ON THESE DRAWINGS SHALL NOT BE CARRIED OUT WITHOUT WRITTEN PERMISSION FROM THE ARCHITECTS. THIS DRAWING IS THE EXCLUSIVE PROPERTY OF CICCOZZI ARCHITECTURE INC. AND CAN BE REPRODUCED ONLY WITH THEIR WRITTEN PERMISSION.

REVISION:

NO.:	DATE:	DESCRIPTION:


ISSUE:

DATE:	DESCRIPTION:
10/08/21	ISSUED FOR DP

SEAL:

MATERIAL LEGEND

A	MUTUAL MATERIALS ASH SMOOTH BRICK	H	HARDIE SIDING 4" JAMES HARDIE - PAINTED BM - OC-130 - CLOUD WHITE
B	MUTUAL MATERIALS ANCHOR GREY SMOOTH BRICK	I	METAL PANEL PAINTED BM - 2134-30 - IRON MOUNTAIN
C	HARDIE PANEL JAMES HARDIE - PAINTED BM - OC-130 - CLOUD WHITE	J	BALCONIES & RAILINGS STD. BLACK SIDE MOUNTED ALUMINUM POST
D	HARDIE PANEL JAMES HARDIE - PAINTED BM - 2134-30 - IRON MOUNTAIN	K	WINDOWS & DOORS STD. BLACK PRE-FINISHED ALUMINUM FRAME
E	HARDIE PANEL JAMES HARDIE - PAINTED BM - 2112-50 - STORMY MONDAY	L	GLASS SPANREL BM - 2134-30 - IRON MOUNTAIN
F	HARDIE SIDING 4" JAMES HARDIE - PAINTED BM - AF-240 - SATCHEL	M	ARCHITECTURAL CONCRETE SMOOTH FINISH
G	HARDIE SIDING 4" JAMES HARDIE - PAINTED BM - 2134-30 - IRON MOUNTAIN		

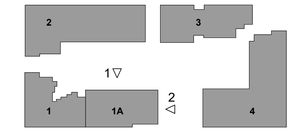

KEY PLAN

CICCOZZI ARCHITECTURE
15th FLOOR
1095 WEST PENDER STREET
VANCOUVER, B.C.
CANADA V6E 2M6
TEL: 604 687-4741

ESSENCE PROPERTIES

PROJECT:

JERICHO CROSSING PHASE 2

19976 & 19970
80 AVE.
LANGLEY, BC

DRAWN BY:	CHECKED BY:
Author	Checker
SCALE: As indicated	PROJECT NO.: 706

SHEET TITLE:

BUILDING 1 ELEVATIONS

REV. NO.:

SHEET NO.:

A4.02

COPYRIGHT RESERVED. THIS DRAWING MUST NOT BE SCALED. VARIATIONS AND MODIFICATIONS TO WORK SHOWN ON THESE DRAWINGS SHALL NOT BE CARRIED OUT WITHOUT WRITTEN PERMISSION FROM THE ARCHITECTS. THIS DRAWING IS THE EXCLUSIVE PROPERTY OF CICCOZZI ARCHITECTURE INC. AND CAN BE REPRODUCED ONLY WITH THEIR WRITTEN PERMISSION.

REVISION:

NO.:	DATE:	DESCRIPTION:

ISSUE:

DATE:	DESCRIPTION:
10/08/21	ISSUED FOR DP

SEAL:




1 BUILDING 2 NORTH ELEVATION
1 : 125



2 BUILDING 2 WEST ELEVATION
1 : 125

MATERIAL LEGEND

A	MUTUAL MATERIALS ASH SMOOTH BRICK	H	HARDIE SIDING 4" JAMES HARDIE - PAINTED BM - OC-130 - CLOUD WHITE
B	MUTUAL MATERIALS ANCHOR GREY SMOOTH BRICK	I	METAL PANEL PAINTED BM - 2134-30 - IRON MOUNTAIN
C	HARDIE PANEL JAMES HARDIE - PAINTED BM - OC-130 - CLOUD WHITE	J	BALCONIES & RAILINGS STD. BLACK SIDE MOUNTED ALUMINUM POST
D	HARDIE PANEL JAMES HARDIE - PAINTED BM - 2134-30 - IRON MOUNTAIN	K	WINDOWS & DOORS STD. BLACK PRE-FINISHED ALUMINUM FRAME
E	HARDIE PANEL JAMES HARDIE - PAINTED BM - 2112-50 - STORMY MONDAY	L	GLASS SPANREL BM - 2134-30 - IRON MOUNTAIN
F	HARDIE SIDING 4" JAMES HARDIE - PAINTED BM - AF-240 - SATCHEL	M	ARCHITECTURAL CONCRETE SMOOTH FINISH
G	HARDIE SIDING 4" JAMES HARDIE - PAINTED BM - 2134-30 - IRON MOUNTAIN		

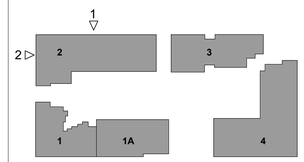

KEY PLAN

CICCOZZI ARCHITECTURE

15th FLOOR
1095 WEST PENDER STREET
VANCOUVER, B.C.
CANADA V6E 2M6
TEL: 604 687-4741

ESSENCE PROPERTIES

PROJECT:

JERICHO CROSSING PHASE 2

19976 & 19970
80 AVE.
LANGLEY, BC

DRAWN BY:	CHECKED BY:
Author	Checker
SCALE:	PROJECT NO.:
As indicated	706

SHEET TITLE:

BUILDING 2 ELEVATIONS

REV. NO.:	SHEET NO.:
	A4.03




1 BUILDING 2 SOUTH ELEVATION
1 : 125



2 BUILDING 2 EAST ELEVATION
1 : 125

MATERIAL LEGEND

A	MUTUAL MATERIALS ASH SMOOTH BRICK	H	HARDIE SIDING 4" JAMES HARDIE - PAINTED BM - OC-130 - CLOUD WHITE
B	MUTUAL MATERIALS ANCHOR GREY SMOOTH BRICK	I	METAL PANEL PAINTED BM - 2134-30 - IRON MOUNTAIN
C	HARDIE PANEL JAMES HARDIE - PAINTED BM - OC-130 - CLOUD WHITE	J	BALCONIES & RAILINGS STD. BLACK SIDE MOUNTED ALUMINUM POST
D	HARDIE PANEL JAMES HARDIE - PAINTED BM - 2134-30 - IRON MOUNTAIN	K	WINDOWS & DOORS STD. BLACK PRE-FINISHED ALUMINUM FRAME
E	HARDIE PANEL JAMES HARDIE - PAINTED BM - 2112-50 - STORMY MONDAY	L	GLASS SPANREL BM - 2134-30 - IRON MOUNTAIN
F	HARDIE SIDING 4" JAMES HARDIE - PAINTED BM - AF-240 - SATCHEL	M	ARCHITECTURAL CONCRETE SMOOTH FINISH
G	HARDIE SIDING 4" JAMES HARDIE - PAINTED BM - 2134-30 - IRON MOUNTAIN		

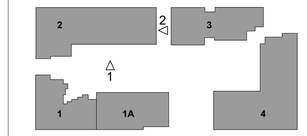

KEY PLAN

COPYRIGHT RESERVED. THIS DRAWING MUST NOT BE SCALED. VARIATIONS AND MODIFICATIONS TO WORK SHOWN ON THESE DRAWINGS SHALL NOT BE CARRIED OUT WITHOUT WRITTEN PERMISSION FROM THE ARCHITECTS. THIS DRAWING IS THE EXCLUSIVE PROPERTY OF CICCOZZI ARCHITECTURE INC. AND CAN BE REPRODUCED ONLY WITH THEIR WRITTEN PERMISSION.

REVISION:

NO.:	DATE:	DESCRIPTION:

ISSUE:

DATE:	DESCRIPTION:
10/08/21	ISSUED FOR DP

SEAL:

CICCOZZI ARCHITECTURE
15th FLOOR
1095 WEST PENDER STREET
VANCOUVER, B.C.
CANADA V6E 2M6
TEL: 604 687-4741

ESSENCE PROPERTIES

PROJECT:

JERICHO CROSSING PHASE 2

19976 & 19970
80 AVE.
LANGLEY, BC

DRAWN BY:	CHECKED BY:
Author	Checker
SCALE:	PROJECT NO.:
As indicated	706

SHEET TITLE:

BUILDING 2 ELEVATIONS

REV. NO.:

SHEET NO.:

A4.04



1 BUILDING 3 NORTH ELEVATION
1 : 125



2 BUILDING 3 WEST ELEVATION
1 : 125

COPYRIGHT RESERVED. THIS DRAWING MUST NOT BE SCALED. VARIATIONS AND MODIFICATIONS TO WORK SHOWN ON THESE DRAWINGS SHALL NOT BE CARRIED OUT WITHOUT WRITTEN PERMISSION FROM THE ARCHITECTS. THIS DRAWING IS THE EXCLUSIVE PROPERTY OF CICCOZZI ARCHITECTURE INC. AND CAN BE REPRODUCED ONLY WITH THEIR WRITTEN PERMISSION.

REVISION:

NO.:	DATE:	DESCRIPTION:


ISSUE:

DATE:	DESCRIPTION:
10/08/21	ISSUED FOR DP

SEAL:

MATERIAL LEGEND

A	MUTUAL MATERIALS ASH SMOOTH BRICK	H	HARDIE SIDING 4" JAMES HARDIE - PAINTED BM - OC-130 - CLOUD WHITE
B	MUTUAL MATERIALS ANCHOR GREY SMOOTH BRICK	I	METAL PANEL PAINTED BM - 2134-30 - IRON MOUNTAIN
C	HARDIE PANEL JAMES HARDIE - PAINTED BM - OC-130 - CLOUD WHITE	J	BALCONIES & RAILINGS STD. BLACK SIDE MOUNTED ALUMINUM POST
D	HARDIE PANEL JAMES HARDIE - PAINTED BM - 2134-30 - IRON MOUNTAIN	K	WINDOWS & DOORS STD. BLACK PRE-FINISHED ALUMINUM FRAME
E	HARDIE PANEL JAMES HARDIE - PAINTED BM - 2112-50 - STORMY MONDAY	L	GLASS SPANREL BM - 2134-30 - IRON MOUNTAIN
F	HARDIE SIDING 4" JAMES HARDIE - PAINTED BM - AF-240 - SATCHEL	M	ARCHITECTURAL CONCRETE SMOOTH FINISH
G	HARDIE SIDING 4" JAMES HARDIE - PAINTED BM - 2134-30 - IRON MOUNTAIN		

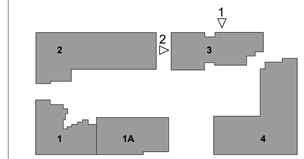

KEY PLAN

CICCOZZI ARCHITECTURE

15th FLOOR
1095 WEST PENDER STREET
VANCOUVER, B.C.
CANADA V6E 2M6
TEL: 604 687-4741

ESSENCE PROPERTIES

PROJECT:

JERICHO CROSSING PHASE 2

19976 & 19970
80 AVE.
LANGLEY, BC

DRAWN BY:	CHECKED BY:
Author	Checker
SCALE:	PROJECT NO.:
As indicated	706


SHEET TITLE:

BUILDING 3 ELEVATIONS


REV. NO.:

SHEET NO.:

A4.05

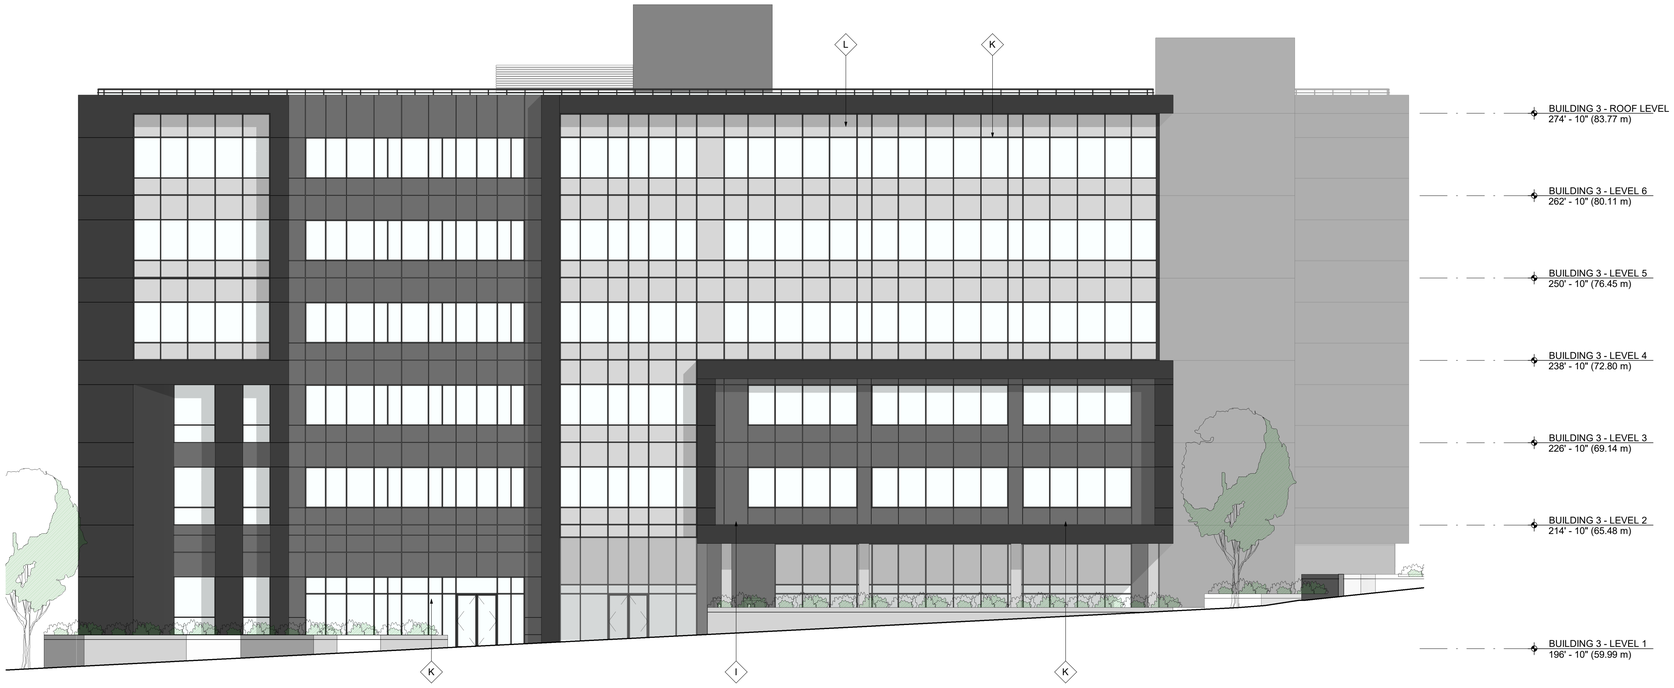

1 BUILDING 3 SOUTH ELEVATION
1 : 125

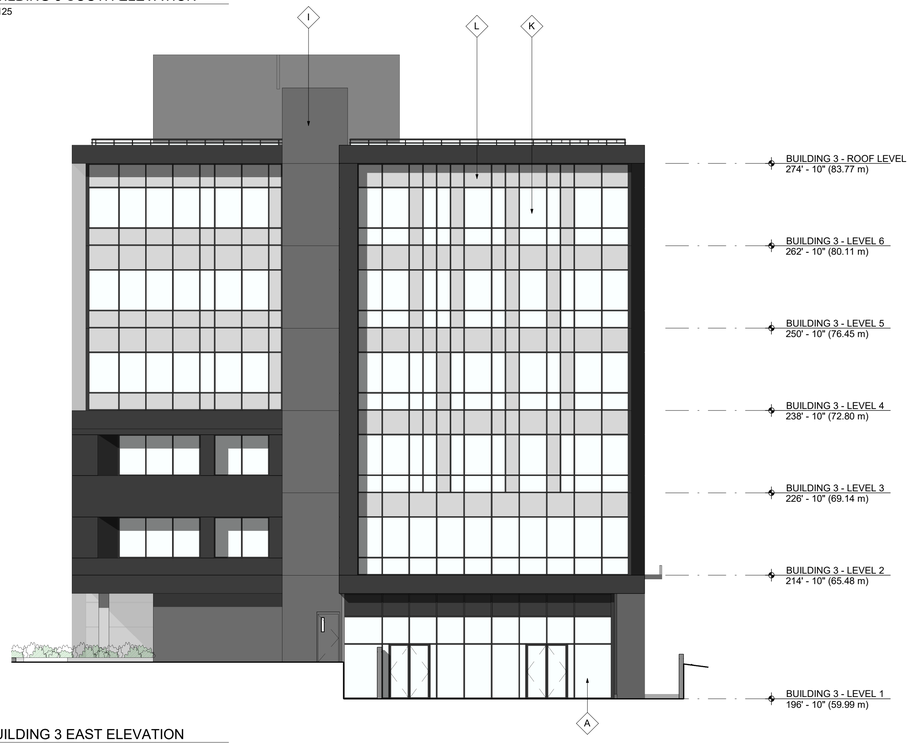

2 BUILDING 3 EAST ELEVATION
1 : 125

COPYRIGHT RESERVED. THIS DRAWING MUST NOT BE SCALED. VARIATIONS AND MODIFICATIONS TO WORK SHOWN ON THESE DRAWINGS SHALL NOT BE CARRIED OUT WITHOUT WRITTEN PERMISSION FROM THE ARCHITECTS. THIS DRAWING IS THE EXCLUSIVE PROPERTY OF CICCOZZI ARCHITECTURE INC. AND CAN BE REPRODUCED ONLY WITH THEIR WRITTEN PERMISSION.

REVISION:

NO.:	DATE:	DESCRIPTION:


ISSUE:

DATE:	DESCRIPTION:
10/08/21	ISSUED FOR DP

SEAL:

MATERIAL LEGEND

A	MUTUAL MATERIALS ASH SMOOTH BRICK	H	HARDIE SIDING 4" JAMES HARDIE - PAINTED BM - OC-130 - CLOUD WHITE
B	MUTUAL MATERIALS ANCHOR GREY SMOOTH BRICK	I	METAL PANEL PAINTED BM - 2134-30 - IRON MOUNTAIN
C	HARDIE PANEL JAMES HARDIE - PAINTED BM - OC-130 - CLOUD WHITE	J	BALCONIES & RAILINGS STD. BLACK SIDE MOUNTED ALUMINUM POST
D	HARDIE PANEL JAMES HARDIE - PAINTED BM - 2134-30 - IRON MOUNTAIN	K	WINDOWS & DOORS STD. BLACK PRE-FINISHED ALUMINUM FRAME
E	HARDIE PANEL JAMES HARDIE - PAINTED BM - 2112-50 - STORMY MONDAY	L	GLASS SPANREL BM - 2134-30 - IRON MOUNTAIN
F	HARDIE SIDING 4" JAMES HARDIE - PAINTED BM - AF-240 - SATCHEL	M	ARCHITECTURAL CONCRETE SMOOTH FINISH
G	HARDIE SIDING 4" JAMES HARDIE - PAINTED BM - 2134-30 - IRON MOUNTAIN		

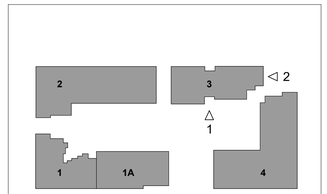

KEY PLAN

CICCOZZI ARCHITECTURE

15th FLOOR
1095 WEST PENDER STREET
VANCOUVER, B.C.
CANADA V6E 2M6
TEL: 604 687-4741

ESSENCE PROPERTIES

PROJECT:

JERICHO CROSSING PHASE 2

19976 & 19970
80 AVE.
LANGLEY, BC

DRAWN BY:	CHECKED BY:
Author	Checker
SCALE:	PROJECT NO.:
As indicated	706

SHEET TITLE:

BUILDING 3 ELEVATIONS

REV. NO.:

SHEET NO.:

A4.06




1 BUILDING 4 SOUTH ELEVATION
1 : 125



2 BUILDING 4 EAST ELEVATION
1 : 125

MATERIAL LEGEND

A	MUTUAL MATERIALS ASH SMOOTH BRICK	H	HARDIE SIDING 4" JAMES HARDIE - PAINTED BM - OC-130 - CLOUD WHITE
B	MUTUAL MATERIALS ANCHOR GREY SMOOTH BRICK	I	METAL PANEL PAINTED BM - 2134-30 - IRON MOUNTAIN
C	HARDIE PANEL JAMES HARDIE - PAINTED BM - OC-130 - CLOUD WHITE	J	BALCONIES & RAILINGS STD. BLACK SIDE MOUNTED ALUMINUM POST
D	HARDIE PANEL JAMES HARDIE - PAINTED BM - 2134-30 - IRON MOUNTAIN	K	WINDOWS & DOORS STD. BLACK PRE-FINISHED ALUMINUM FRAME
E	HARDIE PANEL JAMES HARDIE - PAINTED BM - 2112-50 - STORMY MONDAY	L	GLASS SPANREL BM - 2134-30 - IRON MOUNTAIN
F	HARDIE SIDING 4" JAMES HARDIE - PAINTED BM - AF-240 - SATCHEL	M	ARCHITECTURAL CONCRETE SMOOTH FINISH
G	HARDIE SIDING 4" JAMES HARDIE - PAINTED BM - 2134-30 - IRON MOUNTAIN		

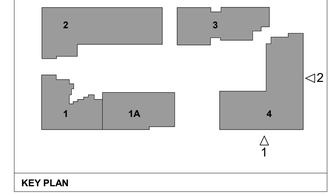

KEY PLAN

COPYRIGHT RESERVED. THIS DRAWING MUST NOT BE SCALED. VARIATIONS AND MODIFICATIONS TO WORK SHOWN ON THESE DRAWINGS SHALL NOT BE CARRIED OUT WITHOUT WRITTEN PERMISSION FROM THE ARCHITECTS. THIS DRAWING IS THE EXCLUSIVE PROPERTY OF CICCOZZI ARCHITECTURE INC. AND CAN BE REPRODUCED ONLY WITH THEIR WRITTEN PERMISSION.

REVISION:

NO.:	DATE:	DESCRIPTION:

ISSUE:

DATE:	DESCRIPTION:
10/08/21	ISSUED FOR DP

SEAL:

CICCOZZI ARCHITECTURE

15th FLOOR
1095 WEST PENDER STREET
VANCOUVER, B.C.
CANADA V6E 2M6
TEL: 604 687-4741

ESSENCE PROPERTIES

PROJECT:

JERICHO CROSSING PHASE 2

19976 & 19970
80 AVE.
LANGLEY, BC

DRAWN BY:	CHECKED BY:
Author	Checker
SCALE:	PROJECT NO.:
As indicated	706

SHEET TITLE:

BUILDING 4 ELEVATIONS

REV. NO.:

SHEET NO.:

A4.07




1 BUILDING 4 NORTH ELEVATION
1 : 125



2 BUILDING 4 WEST ELEVATION
1 : 125

MATERIAL LEGEND

A	MUTUAL MATERIALS ASH SMOOTH BRICK	H	HARDIE SIDING 4" JAMES HARDIE - PAINTED BM - OC-130 - CLOUD WHITE
B	MUTUAL MATERIALS ANCHOR GREY SMOOTH BRICK	I	METAL PANEL PAINTED BM - 2134-30 - IRON MOUNTAIN
C	HARDIE PANEL JAMES HARDIE - PAINTED BM - OC-130 - CLOUD WHITE	J	BALCONIES & RAILINGS STD. BLACK SIDE MOUNTED ALUMINUM POST
D	HARDIE PANEL JAMES HARDIE - PAINTED BM - 2134-30 - IRON MOUNTAIN	K	WINDOWS & DOORS STD. BLACK PRE-FINISHED ALUMINUM FRAME
E	HARDIE PANEL JAMES HARDIE - PAINTED BM - 2112-50 - STORMY MONDAY	L	GLASS SPANREL BM - 2134-30 - IRON MOUNTAIN
F	HARDIE SIDING 4" JAMES HARDIE - PAINTED BM - AF-240 - SATCHEL	M	ARCHITECTURAL CONCRETE SMOOTH FINISH
G	HARDIE SIDING 4" JAMES HARDIE - PAINTED BM - 2134-30 - IRON MOUNTAIN		

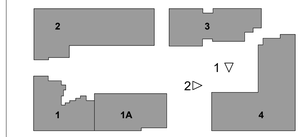

KEY PLAN

COPYRIGHT RESERVED. THIS DRAWING MUST NOT BE SCALED. VARIATIONS AND MODIFICATIONS TO WORK SHOWN ON THESE DRAWINGS SHALL NOT BE CARRIED OUT WITHOUT WRITTEN PERMISSION FROM THE ARCHITECTS. THIS DRAWING IS THE EXCLUSIVE PROPERTY OF CICCOZZI ARCHITECTURE INC. AND CAN BE REPRODUCED ONLY WITH THEIR WRITTEN PERMISSION.

REVISION:

NO.:	DATE:	DESCRIPTION:

ISSUE:

DATE:	DESCRIPTION:
10/08/21	ISSUED FOR DP

SEAL:

CICCOZZI ARCHITECTURE

15th FLOOR
1095 WEST PENDER STREET
VANCOUVER, B.C.
CANADA V6E 2M6
TEL: 604 687-4741

ESSENCE PROPERTIES

PROJECT:

JERICHO CROSSING PHASE 2

19976 & 19970
80 AVE.
LANGLEY, BC

DRAWN BY:	CHECKED BY:
Author	Checker
SCALE: As indicated	PROJECT NO.: 706

SHEET TITLE:

BUILDING 4 ELEVATIONS

REV. NO.:

SHEET NO.:

A4.08