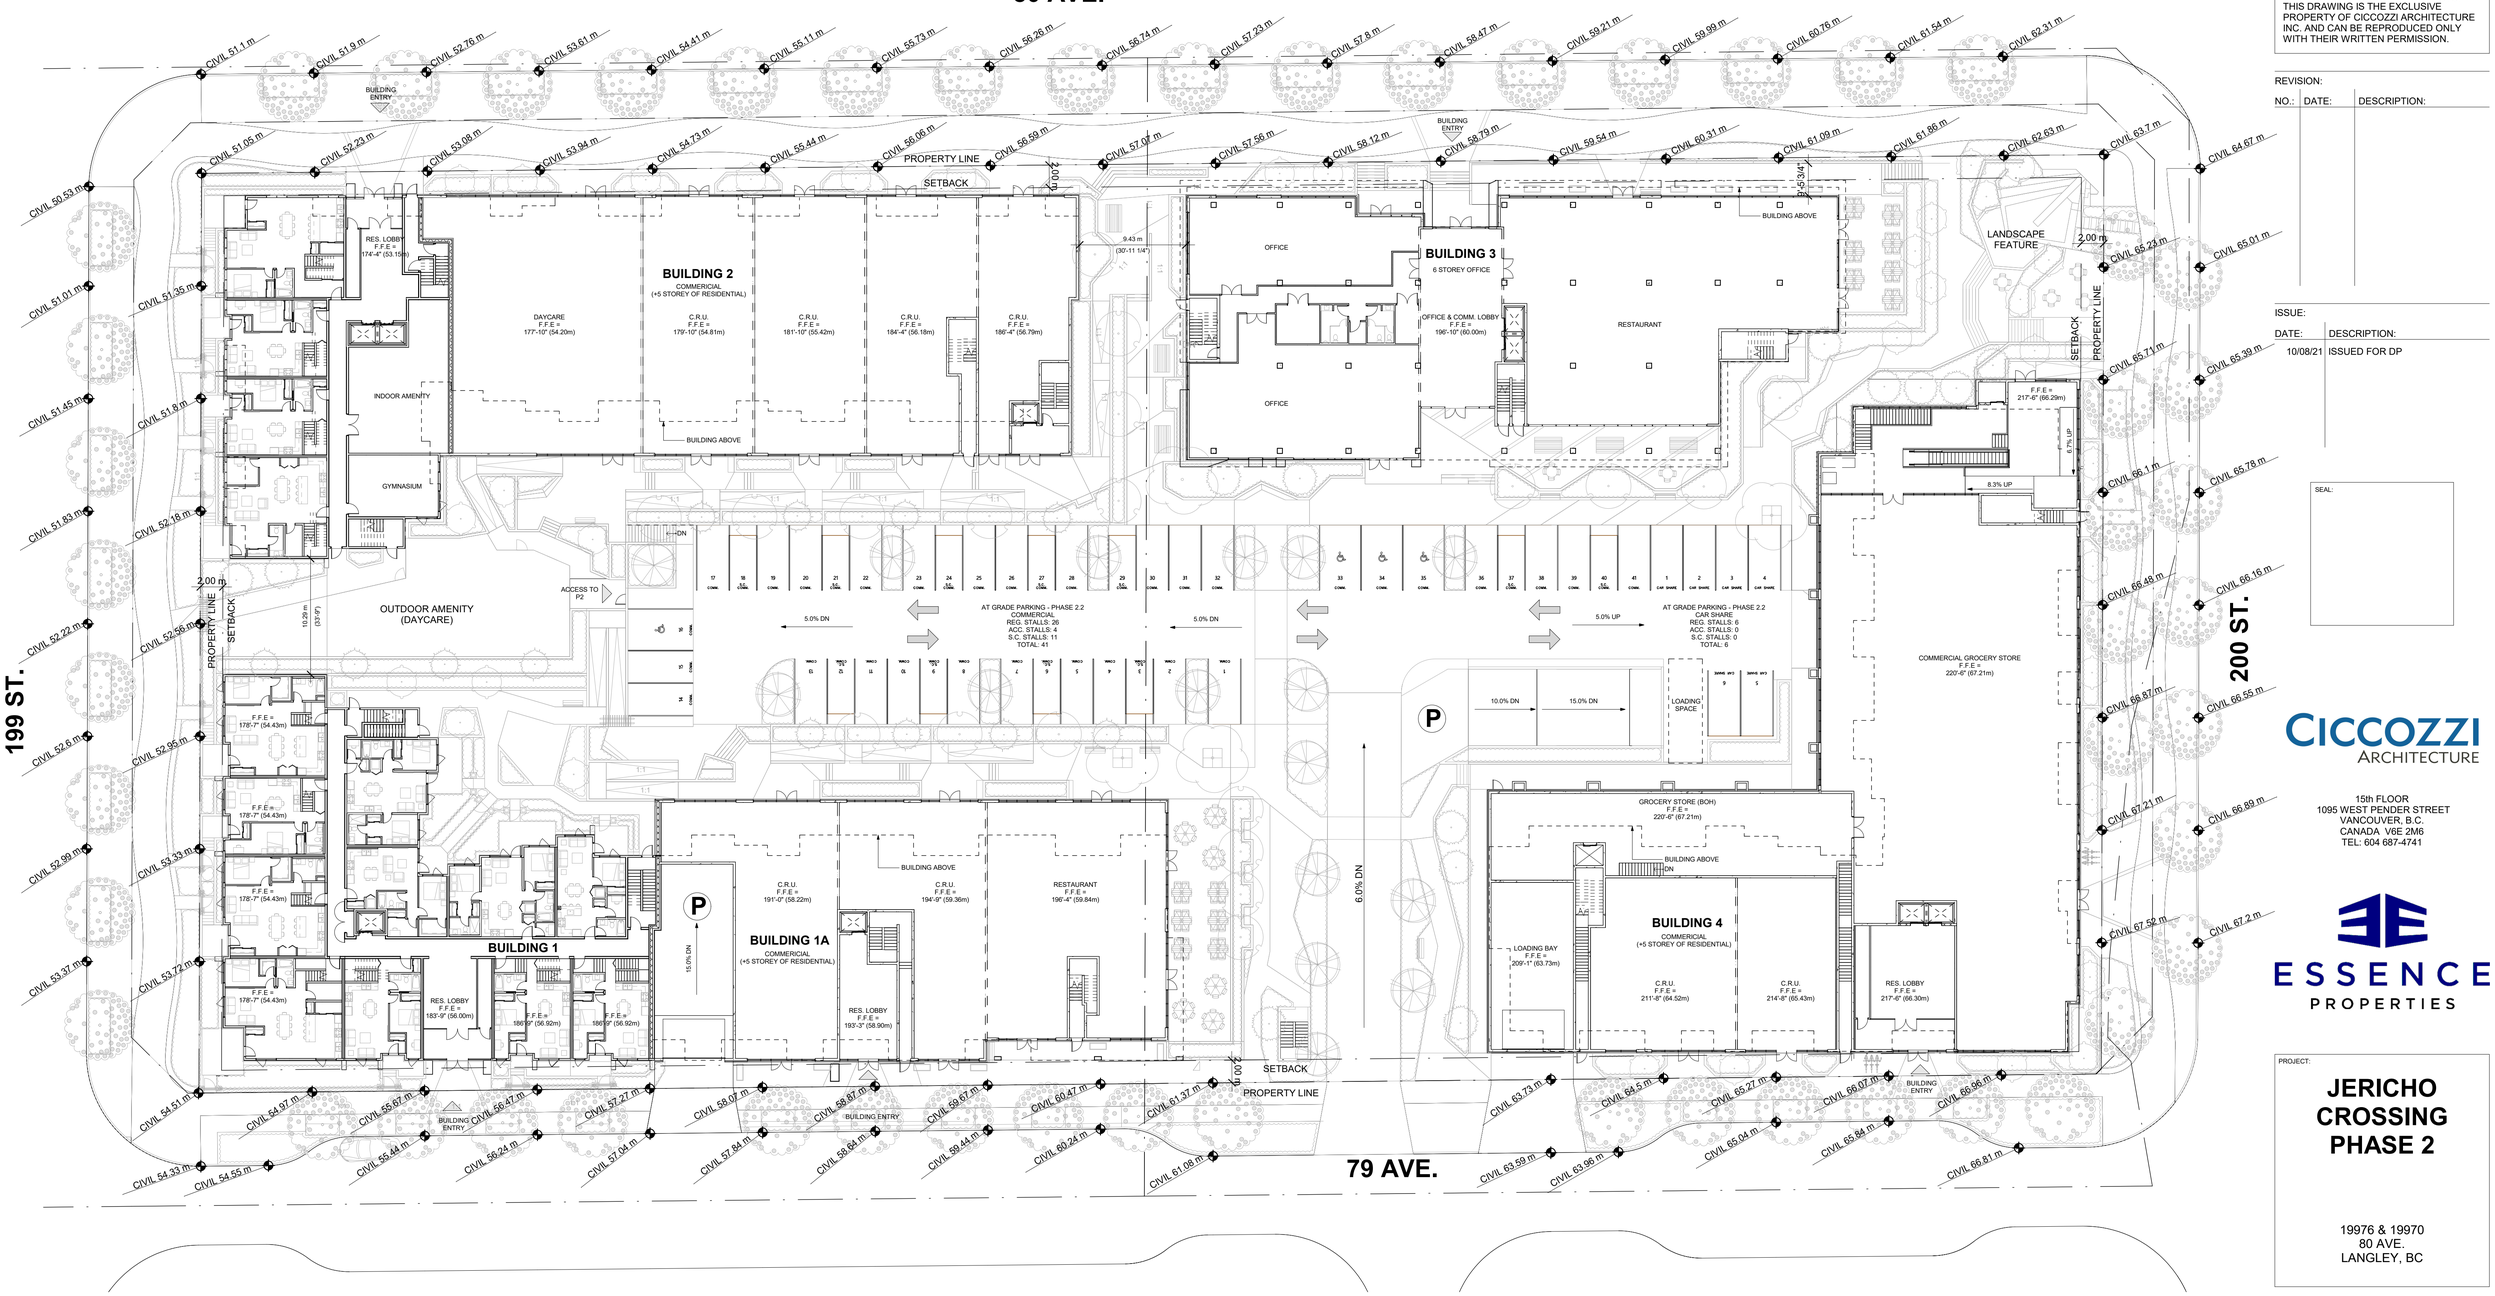


1 SITE PLAN W/ GROUND FLOOR
1 : 250

NOTE: SEE LANDSCAPE DRAWING FOR SITE GRADING

COPYRIGHT RESERVED. THIS DRAWING MUST NOT BE SCALED. VARIATIONS AND MODIFICATIONS TO WORK SHOWN ON THESE DRAWINGS SHALL NOT BE CARRIED OUT WITHOUT WRITTEN PERMISSION FROM THE ARCHITECTS. THIS DRAWING IS THE EXCLUSIVE PROPERTY OF CICCOZZI ARCHITECTURE INC. AND CAN BE REPRODUCED ONLY WITH THEIR WRITTEN PERMISSION.

REVISION:

NO.:	DATE:	DESCRIPTION:

ISSUE:

DATE:	DESCRIPTION:
10/08/21	ISSUED FOR DP

SEAL:

CICCOZZI ARCHITECTURE
15th FLOOR
1095 WEST PENDER STREET
VANCOUVER, B.C.
CANADA V6E 2M6
TEL: 604 687-4741

ESSENCE PROPERTIES

PROJECT:


JERICHO CROSSING PHASE 2

19976 & 19970
80 AVE.
LANGLEY, BC

DRAWN BY:	CHECKED BY:
Author	Checker
SCALE: 1 : 250	PROJECT NO.: 706

SHEET TITLE: **SITE PLAN W/ GROUND FLOOR**

REV. NO.:	SHEET NO.:
	A1.00

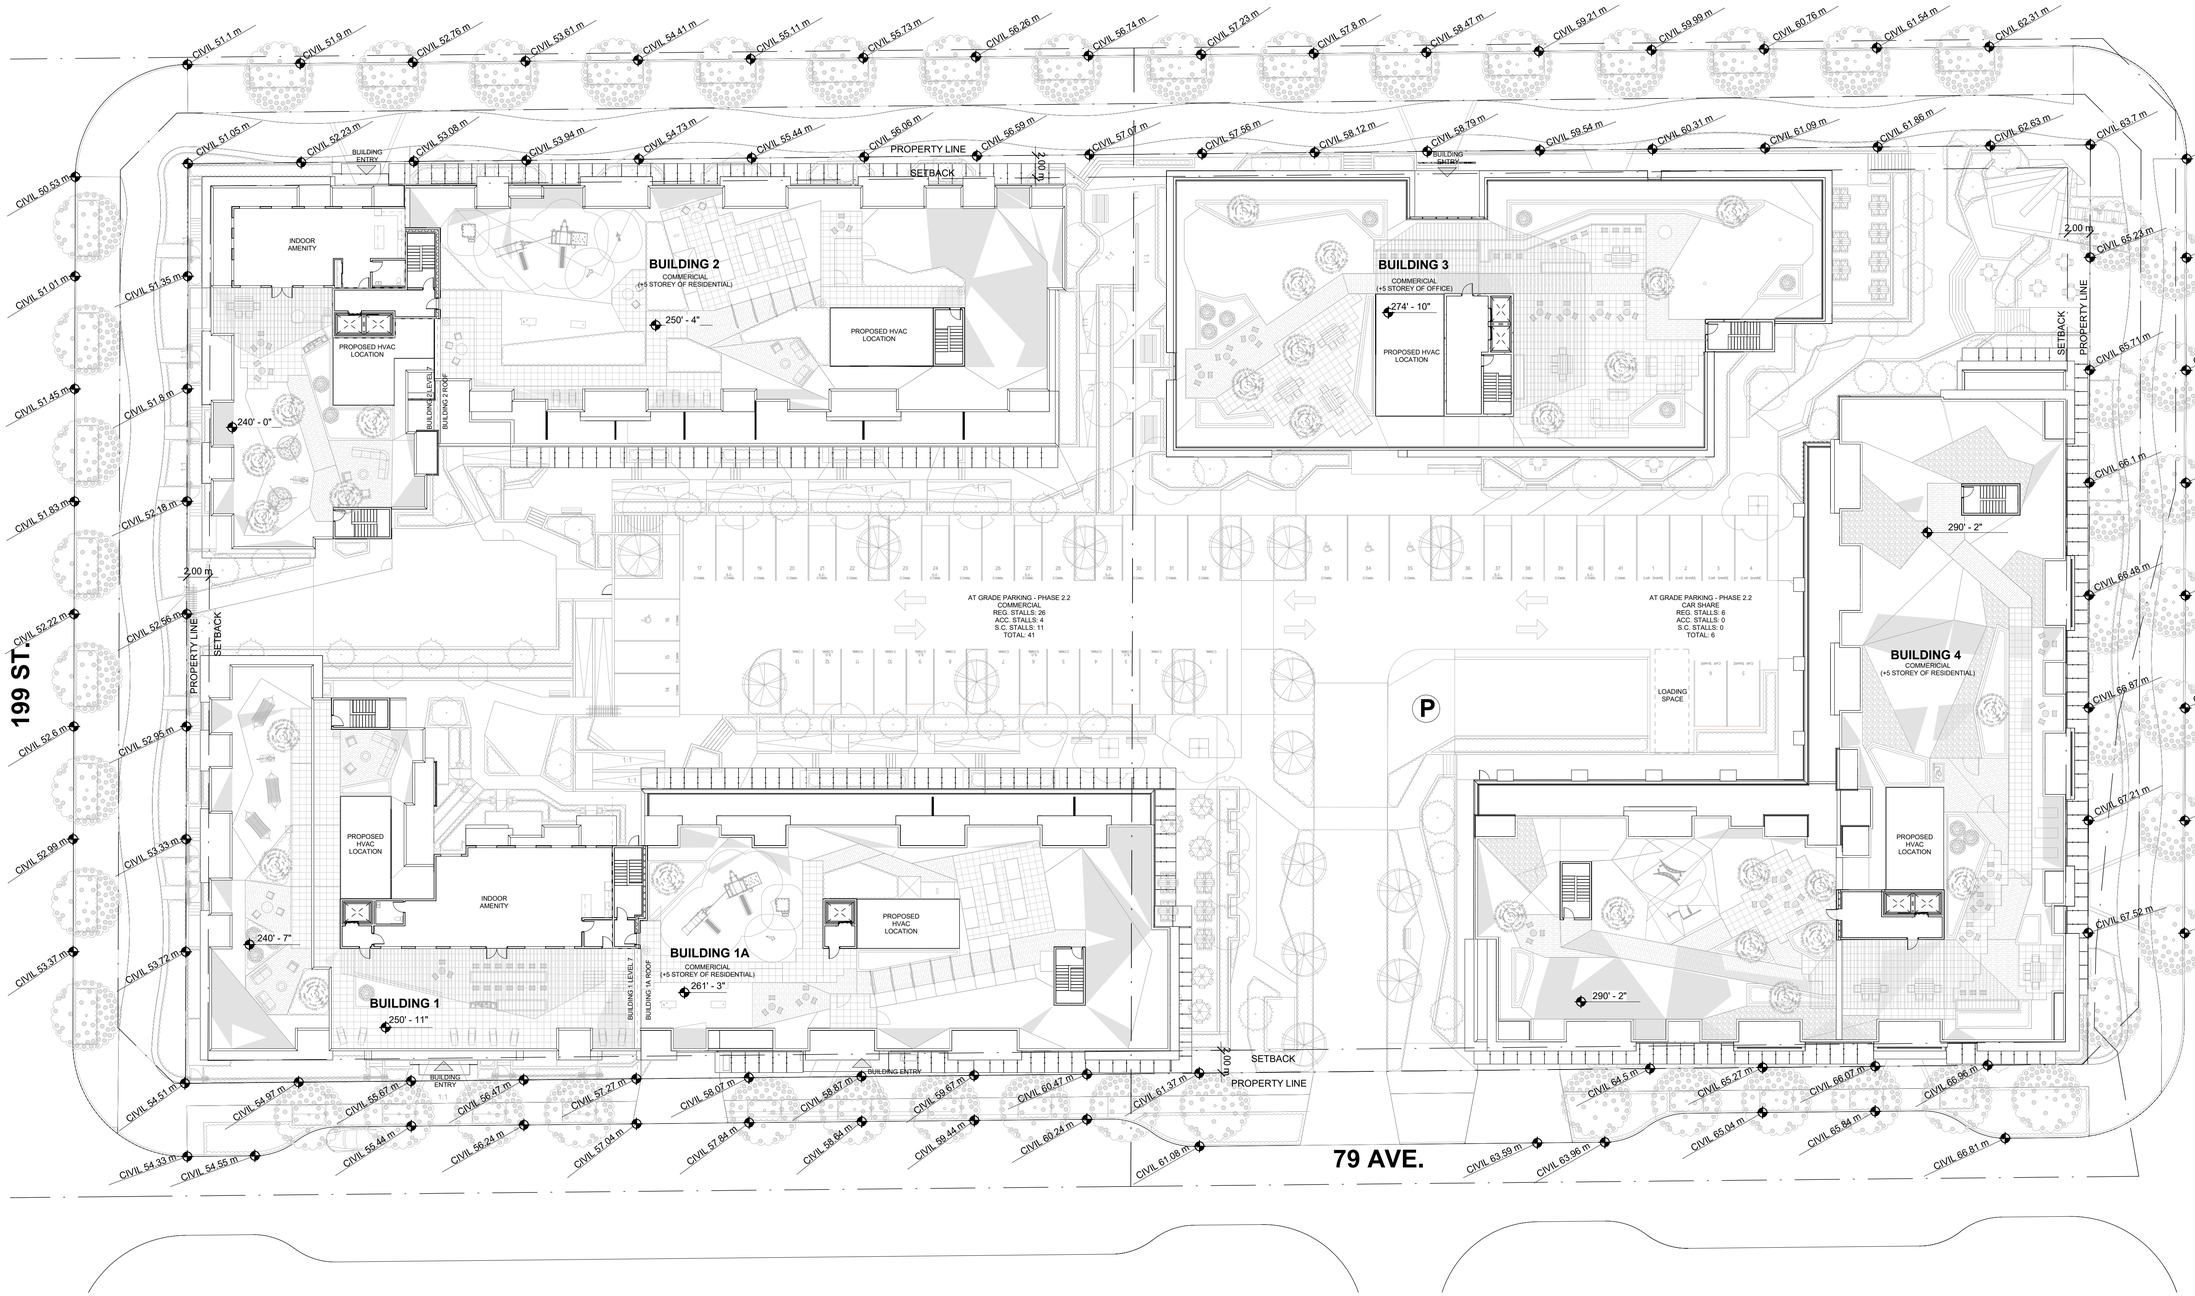

1 SITE PLAN W/ ROOF
1 : 250

NOTE: SEE LANDSCAPE DRAWING FOR SITE GRADING

COPYRIGHT RESERVED. THIS DRAWING MUST NOT BE SCALED. VARIATIONS AND MODIFICATIONS TO WORK SHOWN ON THESE DRAWINGS SHALL NOT BE CARRIED OUT WITHOUT WRITTEN PERMISSION FROM THE ARCHITECTS. THIS DRAWING IS THE EXCLUSIVE PROPERTY OF CICCOZZI ARCHITECTURE INC. AND CAN BE REPRODUCED ONLY WITH THEIR WRITTEN PERMISSION.

REVISION:

NO.:	DATE:	DESCRIPTION:

ISSUE:

DATE:	DESCRIPTION:
10/08/21	ISSUED FOR DP

SEAL:

CICCOZZI ARCHITECTURE
15th FLOOR
1095 WEST PENDER STREET
VANCOUVER, B.C.
CANADA V6E 2M6
TEL: 604 687-4741

ESSENCE PROPERTIES

PROJECT:

JERICHO CROSSING PHASE 2

19976 & 19970
80 AVE.
LANGLEY, BC

DRAWN BY:	CHECKED BY:
Author	Checker
SCALE: 1 : 250	PROJECT NO.: 706

SHEET TITLE: **SITE PLAN W/ ROOF**

REV. NO.:

SHEET NO.: **A1.01**